



CLUBHOUSE
FOR THE LEGENDS OF MASSILLON
MASSILLON OHIO

FRANCIS H. CICCHINELLI JR.

MAYOR

ALAN W. CLIMER

DIRECTOR OF PUBLIC SERVICE AND SAFETY

MARTY A. YOUNG


GOLF COURSE SUPERINTENDENT

MOTTER & MEADOWS
N. A. PANAGOPOULOS
ERNST J. TROIKE
LEE S. GOOD
WILLIAMS & ASSOCIATES

ARCHITECTS
LANDSCAPE ARCHITECT
STRUCTURAL ENGINEER
MECHANICAL ENGINEER
ELECTRICAL ENGINEER

NOT FOR
CONSTRUCTION

PF

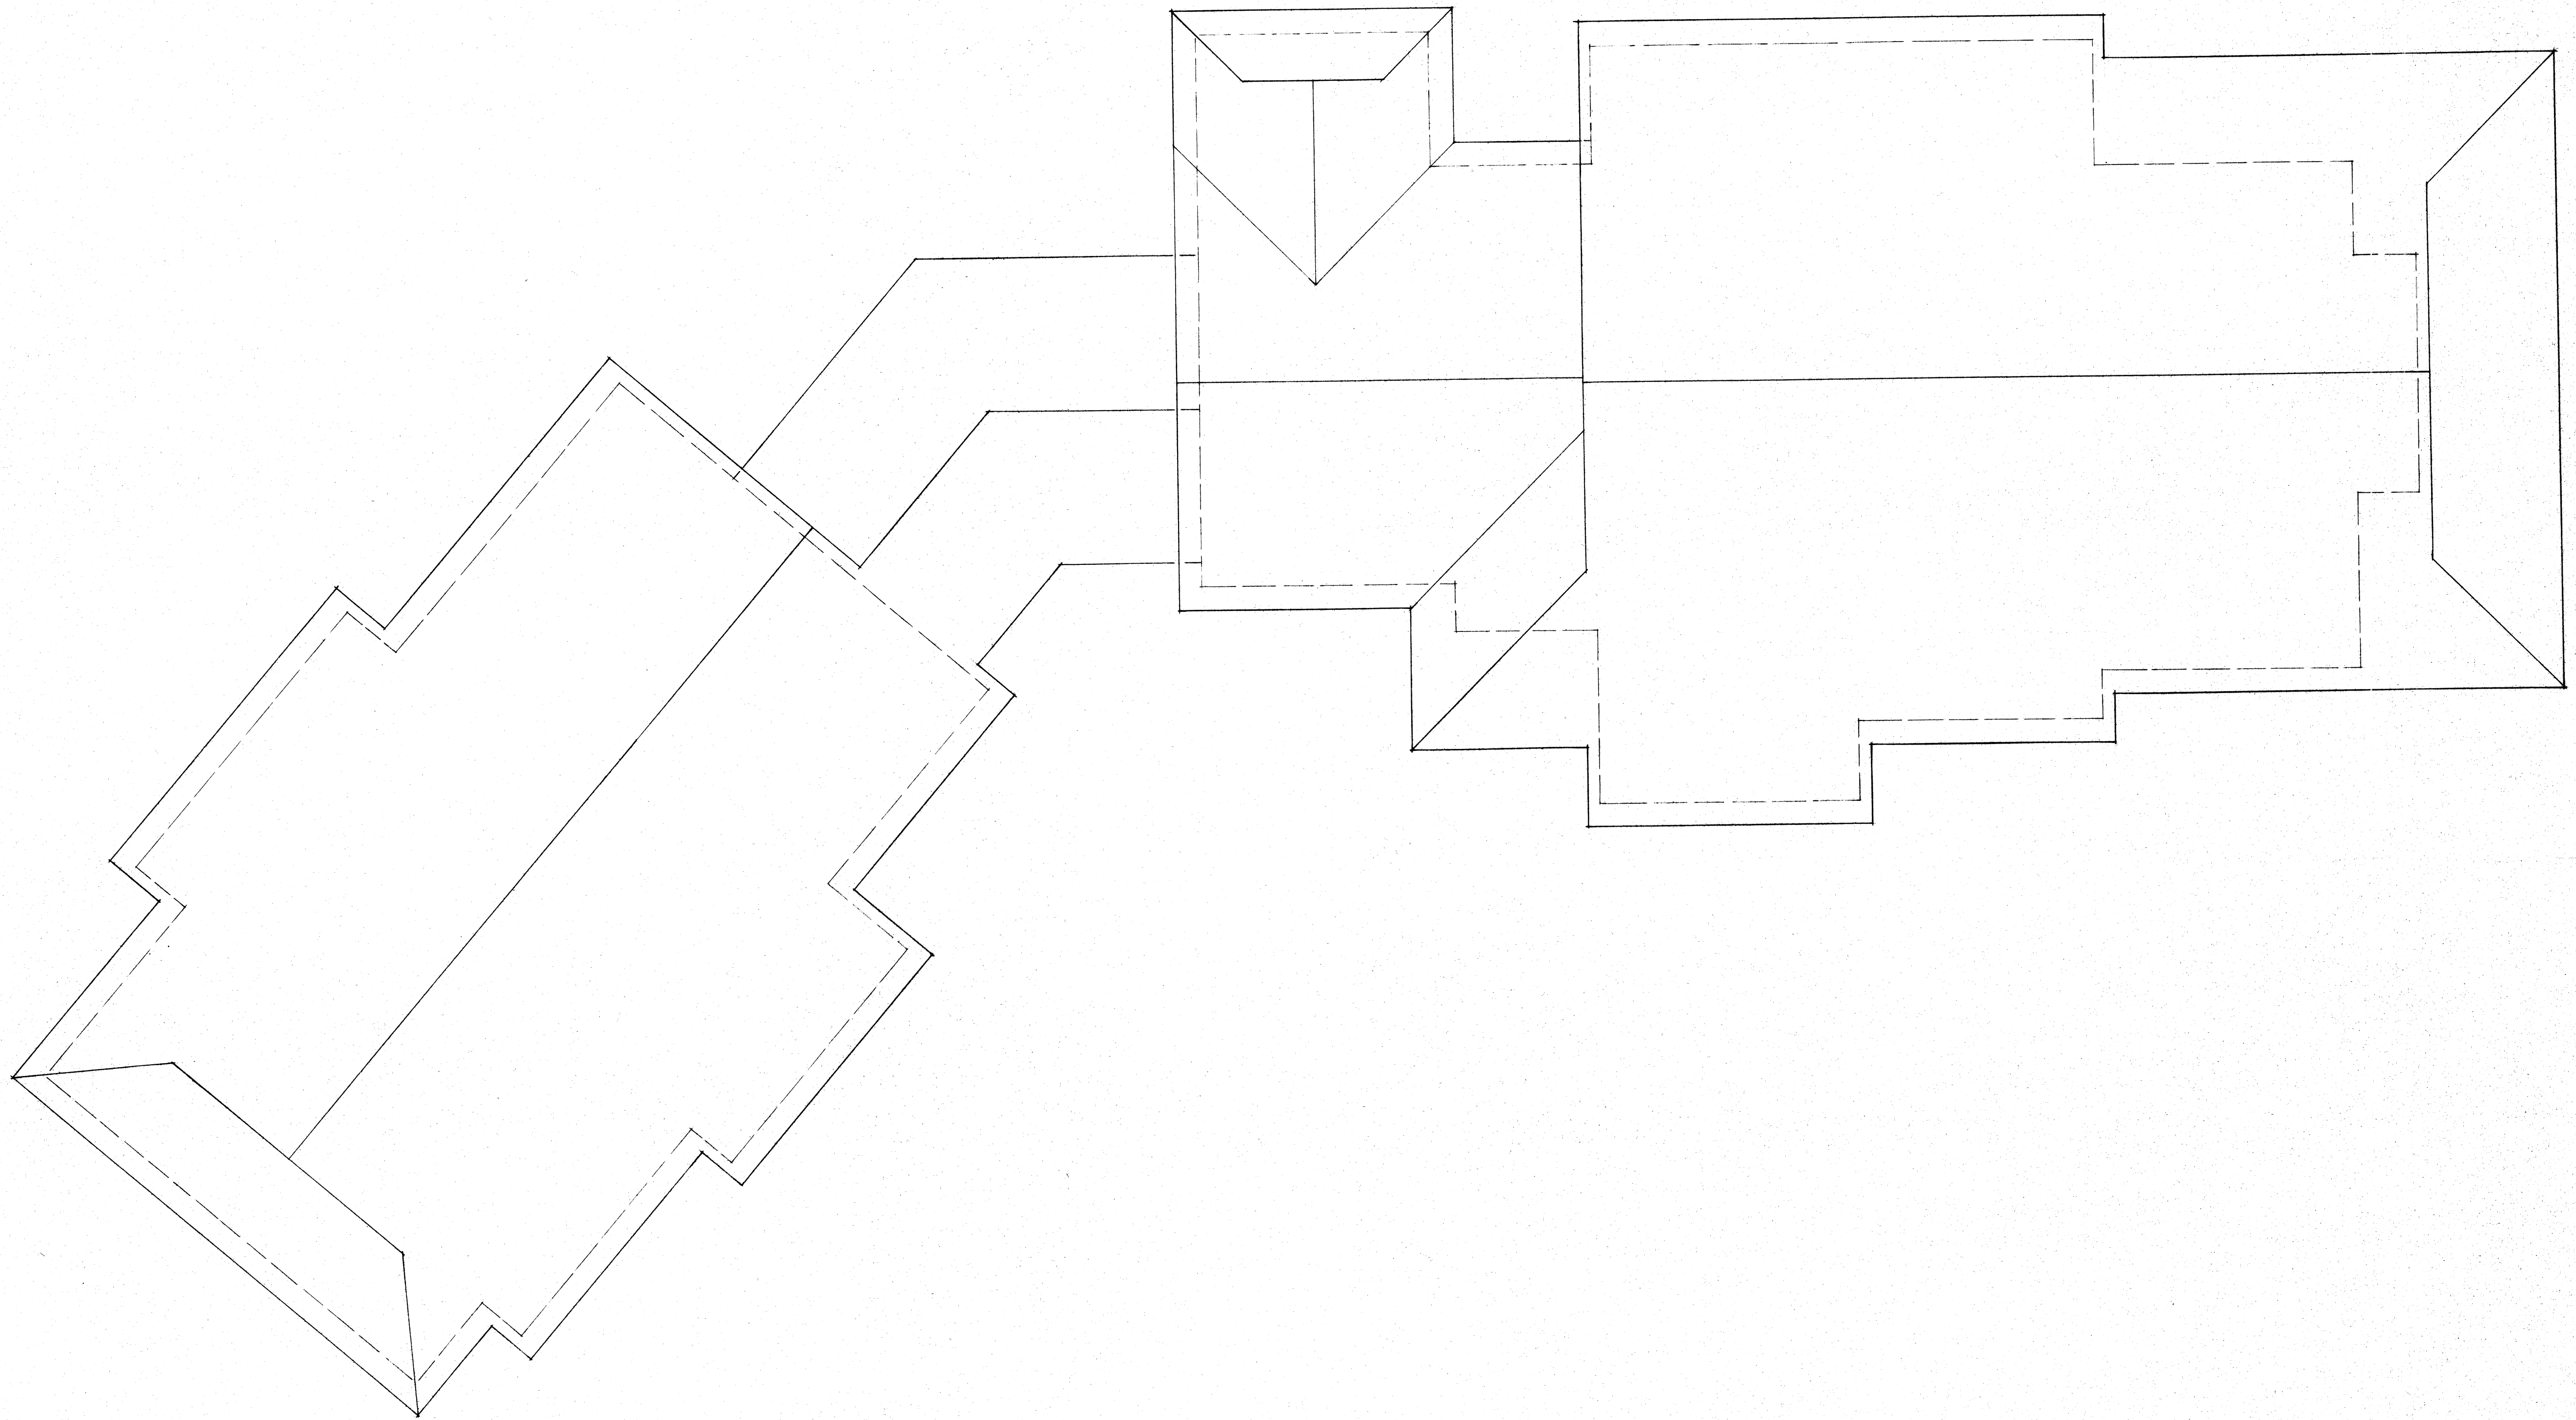

... 1821 FULTON ROAD NW CANTON OHIO 44709

MOTTER & MEADOWS
ARCHITECTS

THE LEGENDS OF MASSILLON GOLF CLUBHOUSE
MASSILLON OHIO



THIS DWG :

COMM
DATE


DWG

NOT FOR
CONSTRUCTION

PRINTED
11.06.94
MOTTER & MEADOWS
ARCHITECTS

DOOR SCHEDULE												
DOOR NO.	W	H	T	TYPE	MAT'L	CONSTR.	MAT'L	JAMB	HEAD	SET	U.L. LABEL	REMARKS
1	3'-0"	7'-0"		B-3 ALUM.	TUBULAR	ALUM.	2"	2"	1"			
2	3'-0"	7'-0"		B-1 ALUM.	TUBULAR	ALUM.	2"	2"	1"			
3	3'-0"	7'-0"		B-3 ALUM.	TUBULAR	ALUM.	2"	2"	1"			
4	3'-0"	7'-0"		B-1 ALUM.	TUBULAR	ALUM.	2"	2"	1"			
5	3'-0"	7'-0"		B-1 ALUM.	TUBULAR	ALUM.	2"	2"	1"			
6	3'-0"	7'-0"		B-1 ALUM.	TUBULAR	ALUM.	2"	2"	1"			
7	3'-0"	7'-0"		B-3 ALUM.	TUBULAR	ALUM.	2"	2"	1"			
8	3'-0"	7'-0"		B-1 ALUM.	TUBULAR	ALUM.	2"	2"	1"			
9	3'-0"	7'-0"		B-3 ALUM.	TUBULAR	ALUM.	2"	2"	1"			
10	3'-0"	7'-0"		B-1 ALUM.	TUBULAR	ALUM.	2"	2"	1"			
11	3'-0"	7'-0"		B-3 ALUM.	TUBULAR	ALUM.	2"	2"	1"			
12	3'-0"	7'-0"		B-1 ALUM.	TUBULAR	ALUM.	2"	2"	1"			
13	3'-0"	7'-0"		B-3 ALUM.	TUBULAR	ALUM.	2"	2"	1"			
14	3'-0"	7'-0"		B-1 ALUM.	TUBULAR	ALUM.	2"	2"	1"			
15	3'-0"	7'-0"		B-3 ALUM.	TUBULAR	ALUM.	2"	2"	1"			
16	3'-0"	7'-0"		B-1 ALUM.	TUBULAR	ALUM.	2"	2"	1"			OVERHEAD DOOR
17	3'-0"	7'-0"		B-3 ALUM.	TUBULAR	ALUM.	2"	2"	1"			OVERHEAD DOOR
18	3'-0"	7'-0"		B-1 ALUM.	TUBULAR	ALUM.	2"	2"	1"			
19	3'-0"	7'-0"		B-3 ALUM.	TUBULAR	ALUM.	2"	2"	1"			


JAMB DETAILS

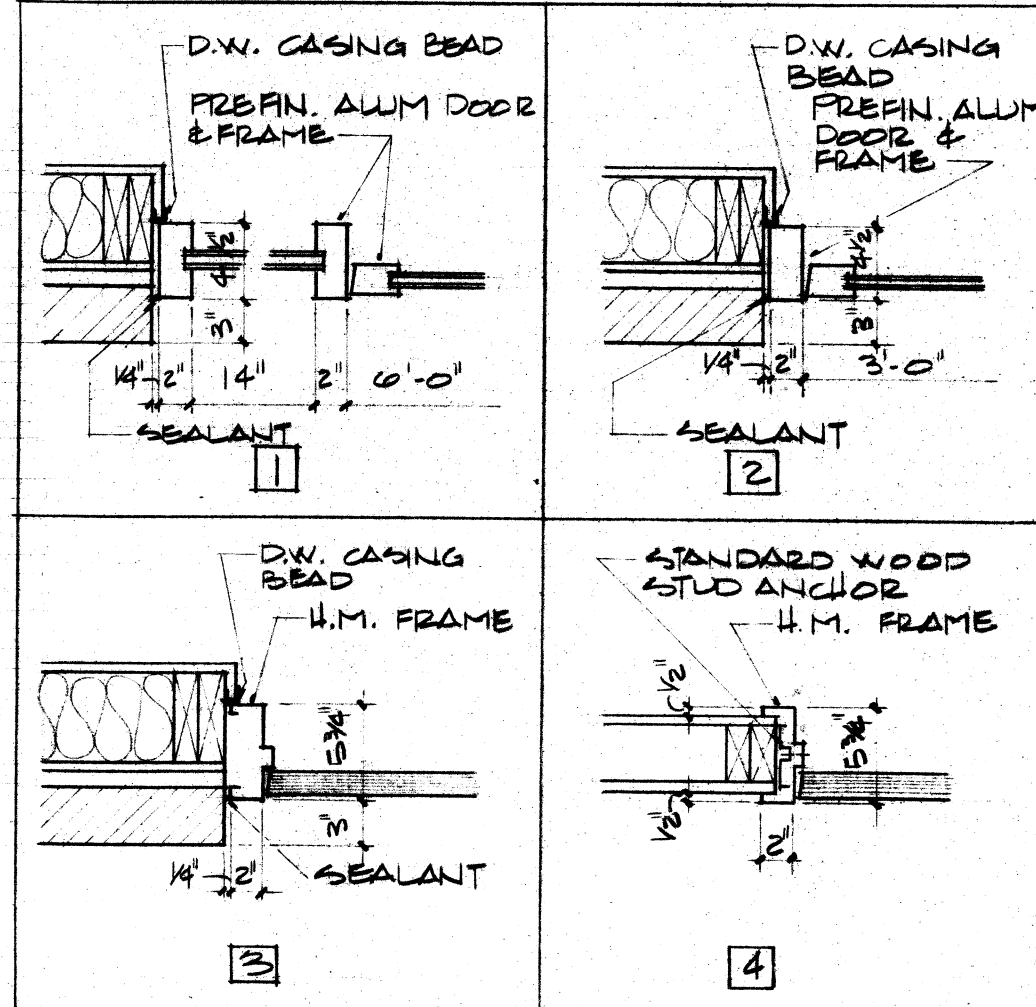


ROOM FINISH SCHEDULE

NO.	ROOM NAME	FLOOR	BASE	WAINSCOT	WALLS	CEILING	REMARKS
			MATERIAL	MATERIAL	MATERIAL	MATERIAL	
01	LOBBY						
02	OFFICE						
03	WORKSHOP						
04	PRO-SHOP						
05	WOMENS T.						
06	MENS T.						
07	MECH./J.C.						
08	UNFINISHED						
11	CART STOR.						
12	WORKSHOP						
13	GRUP. R.M.						


DOOR TYPES

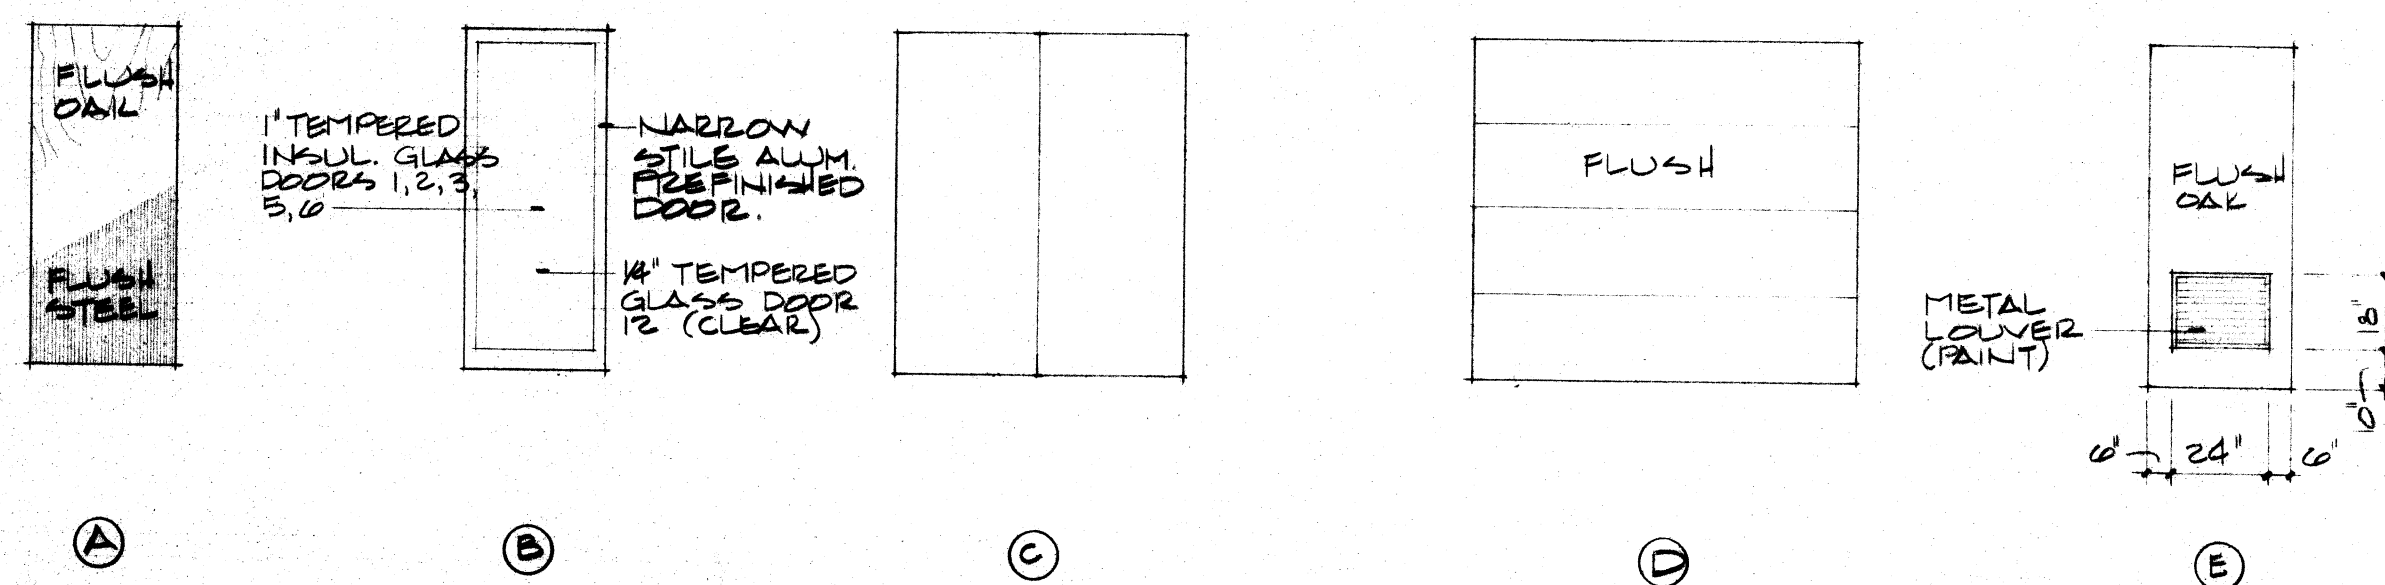

FRAME TYPES

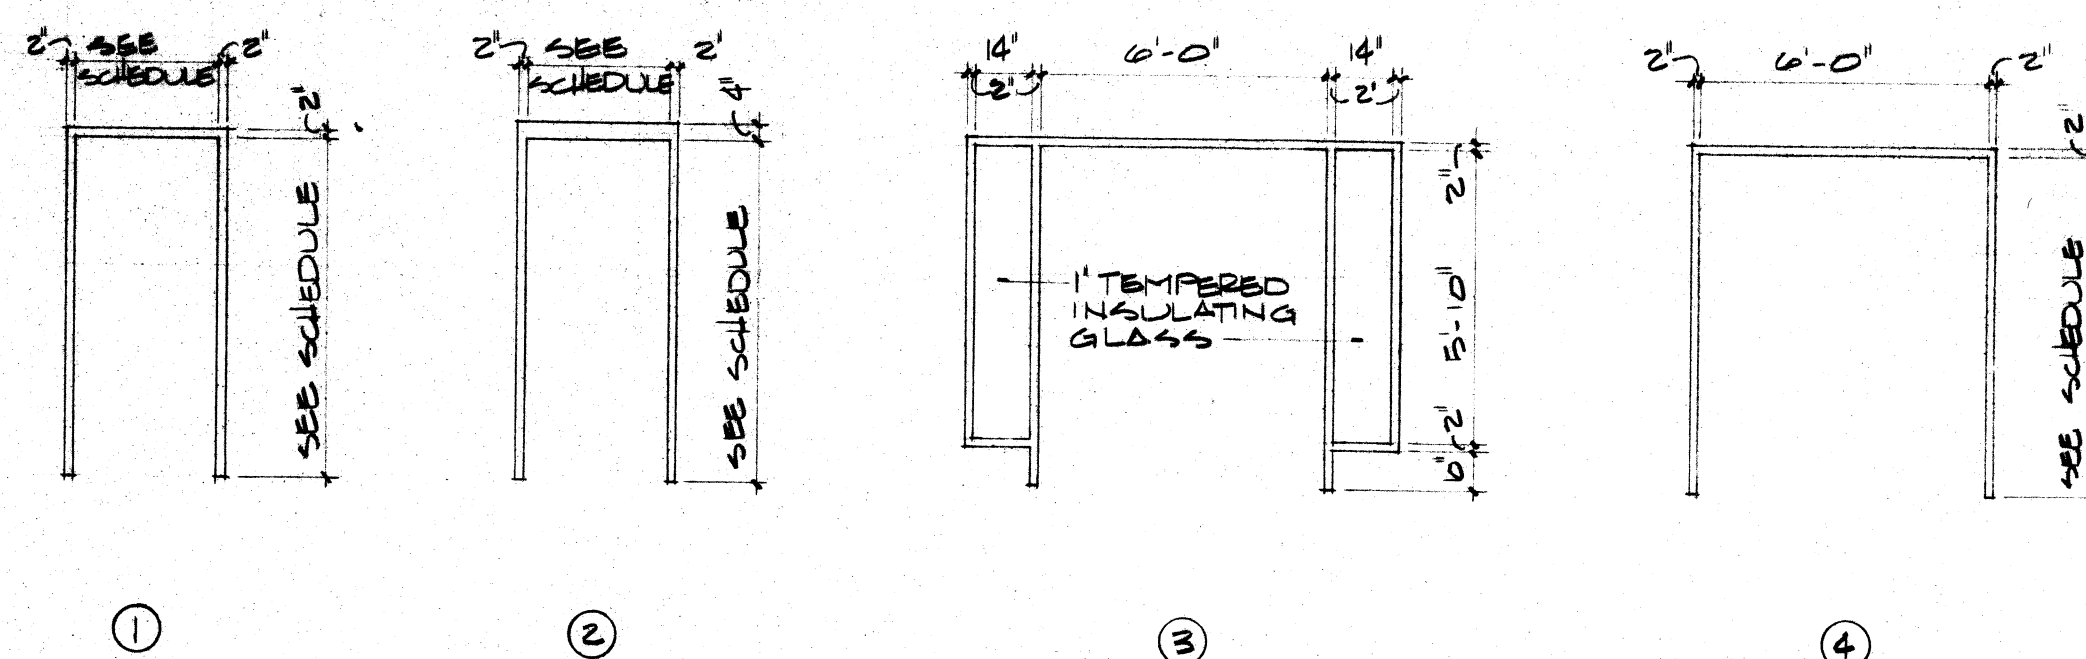


BORROWED LITES

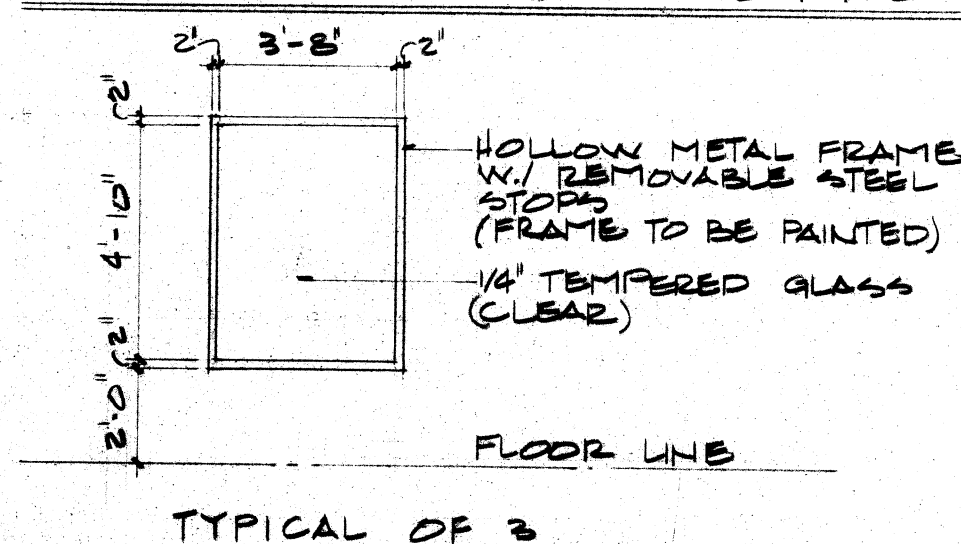


TOILET ACCESSORIES SCHEDULE

PAPER TOWEL DISPENSER - BOBBICK B-35903 TYPICAL OF (2) MOUNT 51" A.F.F. TO TOP
 MIRROR - BOBBICK B-290 4036 STAINLESS STEEL ANGLE FRAME MIRROR TYP. OF (2)
 SOAP DISPENSER - BOBBICK B-111 TYPICAL OF (4)
 GRAB BARS (SIDE) BOBBICK B-550 X42, 1/4" DIA. PEENED GRIP, TYPICAL OF (2)
 GRAB BARS (REAR) BOBBICK B-550 X36, 1/4" DIA. PEENED GRIP, TYPICAL OF (2)
 TOILET TISSUE DISPENSER - BOBBICK B-238 SURFACE MOUNT 19" A.F.F. TO E TYP. OF (5)
 SANITARY NAPKIN VENDOR - BOBBICK B-35024 X2 MOUNT 51" A.F.F. TO TOP TYP. OF (1)
 SANITARY NAPKIN DISPOSAL - BOBBICK B-270 MOUNT 19" A.F.F. TO E LOCATE BESIDE TOILET TISSUE DISPENSER. TYPICAL OF (3)

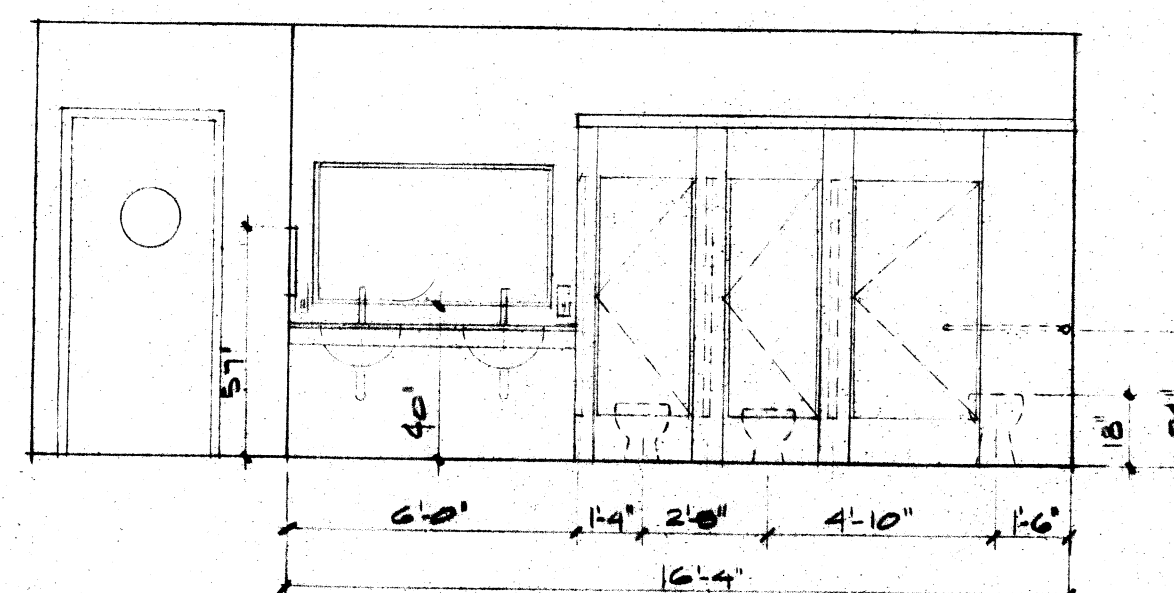

WOMEN'S TOILET 05
SCALE 1/4"=1'-0"

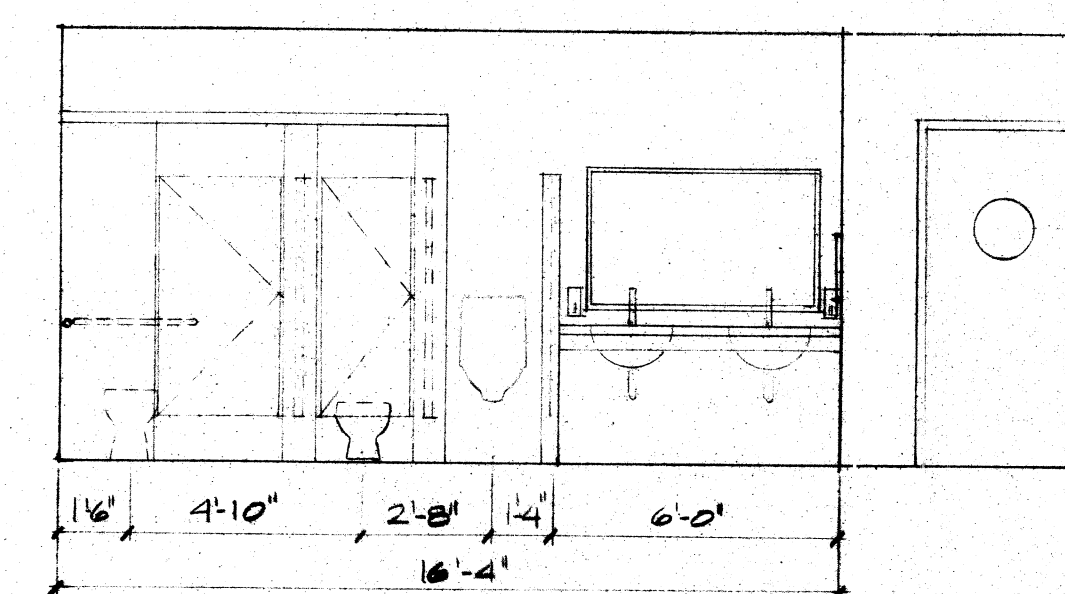

MEN'S TOILET 06
SCALE 1/4"=1'-0"

NOT FOR
CONSTRUCTION

PRINTED

11.06.94
MOTTER & MEADOWS
ARCHITECTS

MOTTER & MEADOWS
ARCHITECTS

... 1821 FULTON ROAD NW CANTON OHIO 44709


THE LEGENDS OF MASSILLON GOLF CLUBHOUSE
MASSILLON OHIO

REGISTERED ARCHITECTS
M.A. MOTTER 3553
R.W. MEADOWS 6751

THIS DWG:

COMM
DATE


DWG

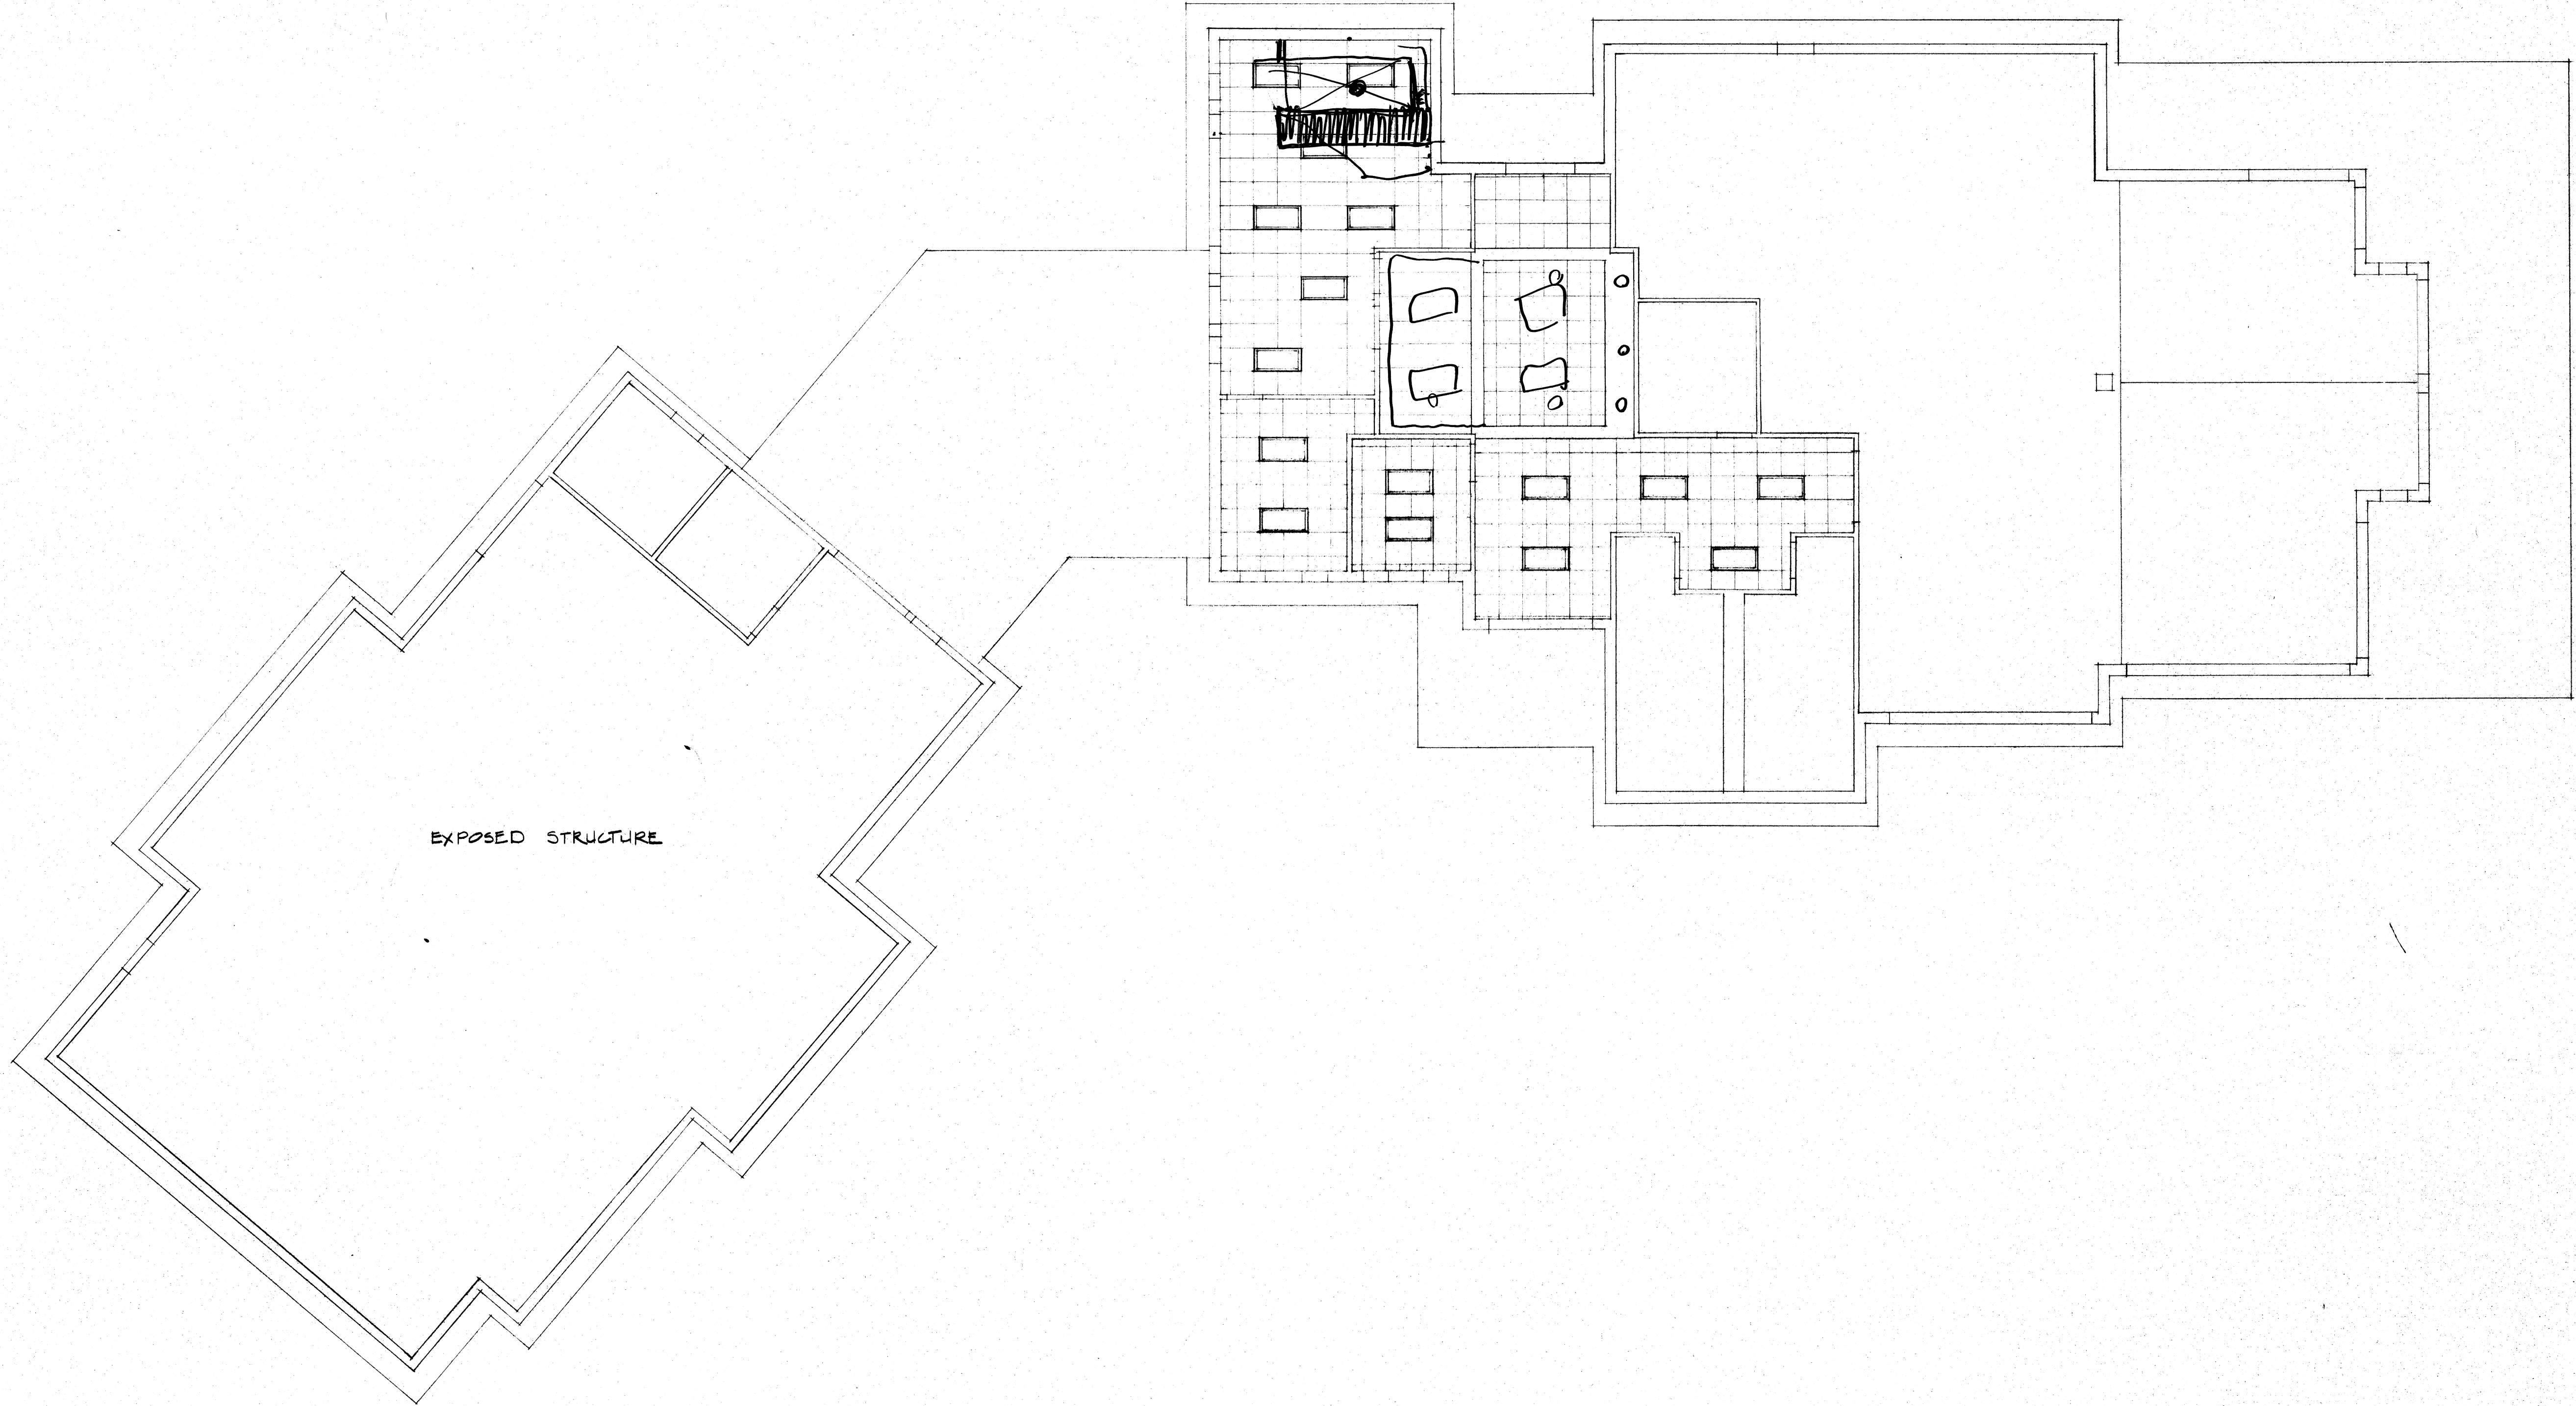

EXPOSED STRUCTURE

MOTTER & MEADOWS ARCHITECTS
... 1821 FULTON ROAD NW CANTON OHIO 44709

THE LEGENDS OF MASSILLON GOLF CLUBHOUSE
MASSILLON OHIO

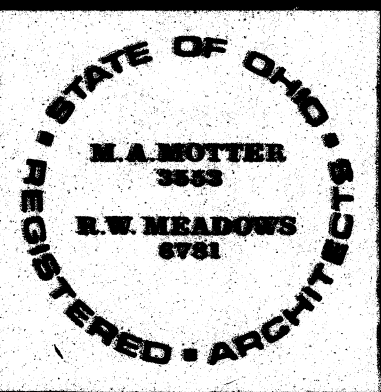

THIS DWG :
REFLECTED
CEILING
PLAN

COMM 752
DATE

DWG

NOT FOR
CONSTRUCTION

PRINTED
11 06 04
MOTTER & MEADOWS
ARCHITECTS

... 1821 FULTON ROAD NW CANTON OHIO 44709

THE LEGENDS OF MASSILLON GOLF CLUBHOUSE
MASSILLON OHIO

MOTTER & MEADOWS
ARCHITECTS

STATE OF OHIO
REGISTERED ARCHITECTS
M.A. MOTTER 3553
R.W. MEADOWS 6781






THIS DWG :
ELEVATIONS


COMM 750
DATE

DWG





NOT FOR
CONSTRUCTION

PRINTED
11, 0 6, 94
MOTTER & MEADOWS
ARCHITECTS

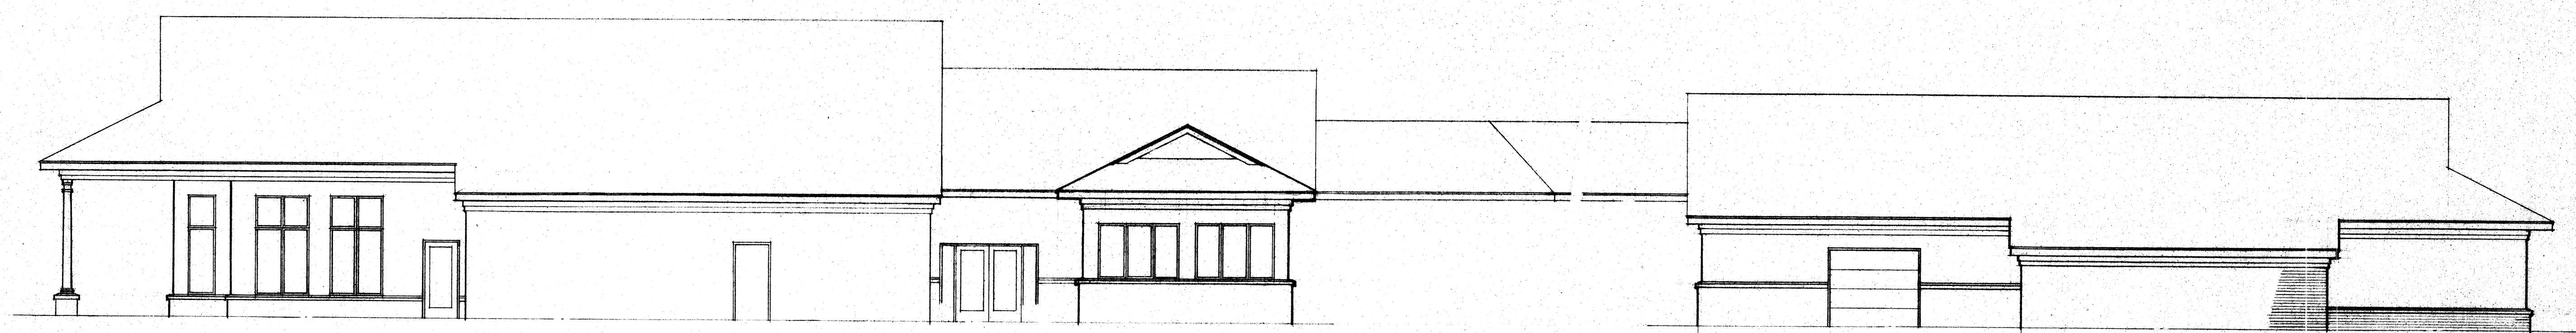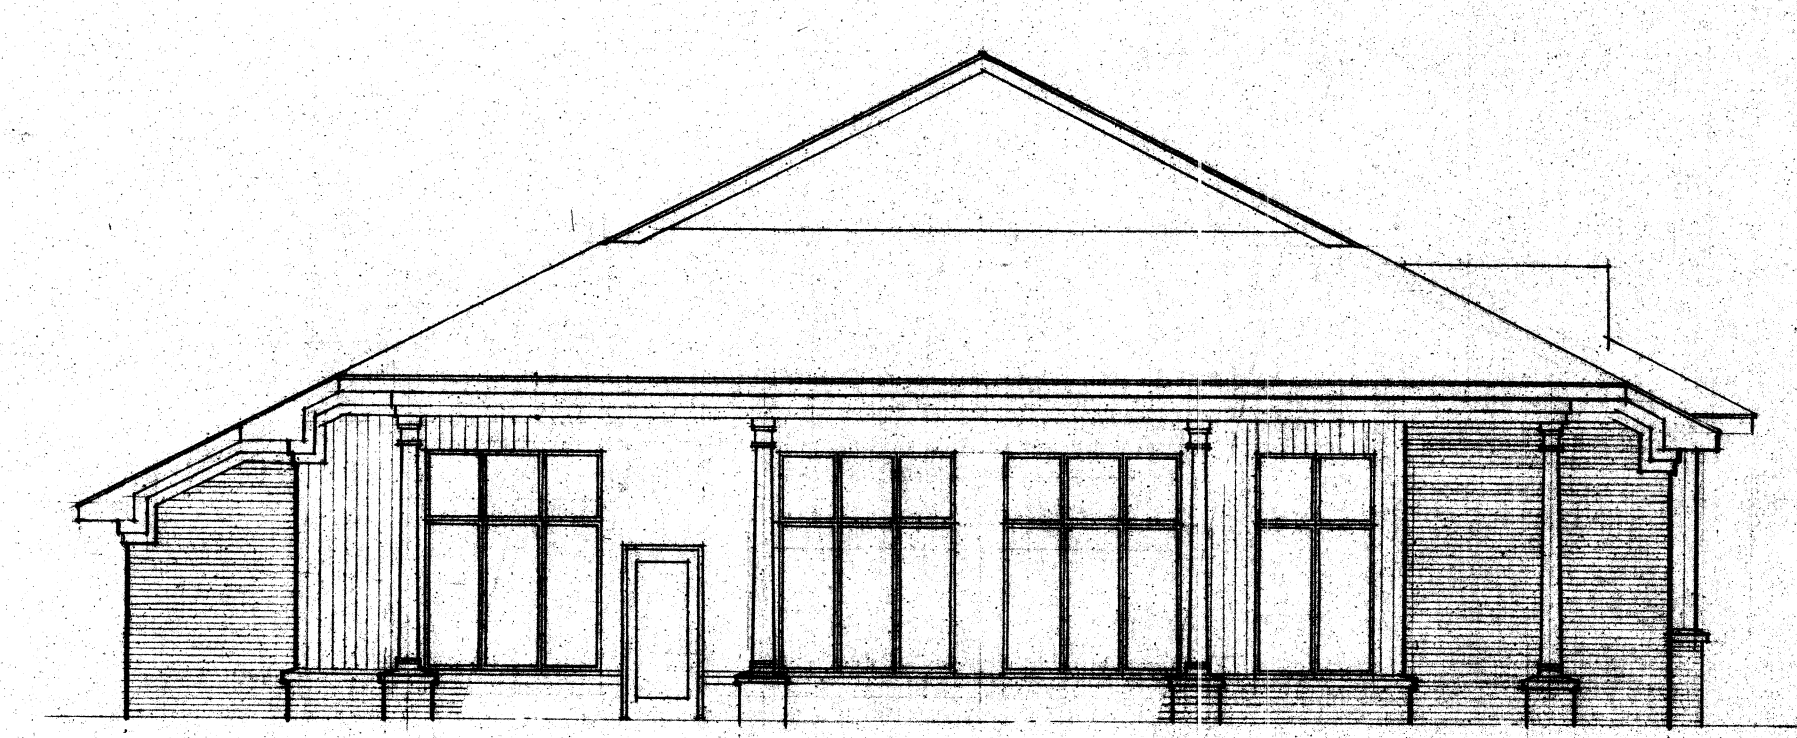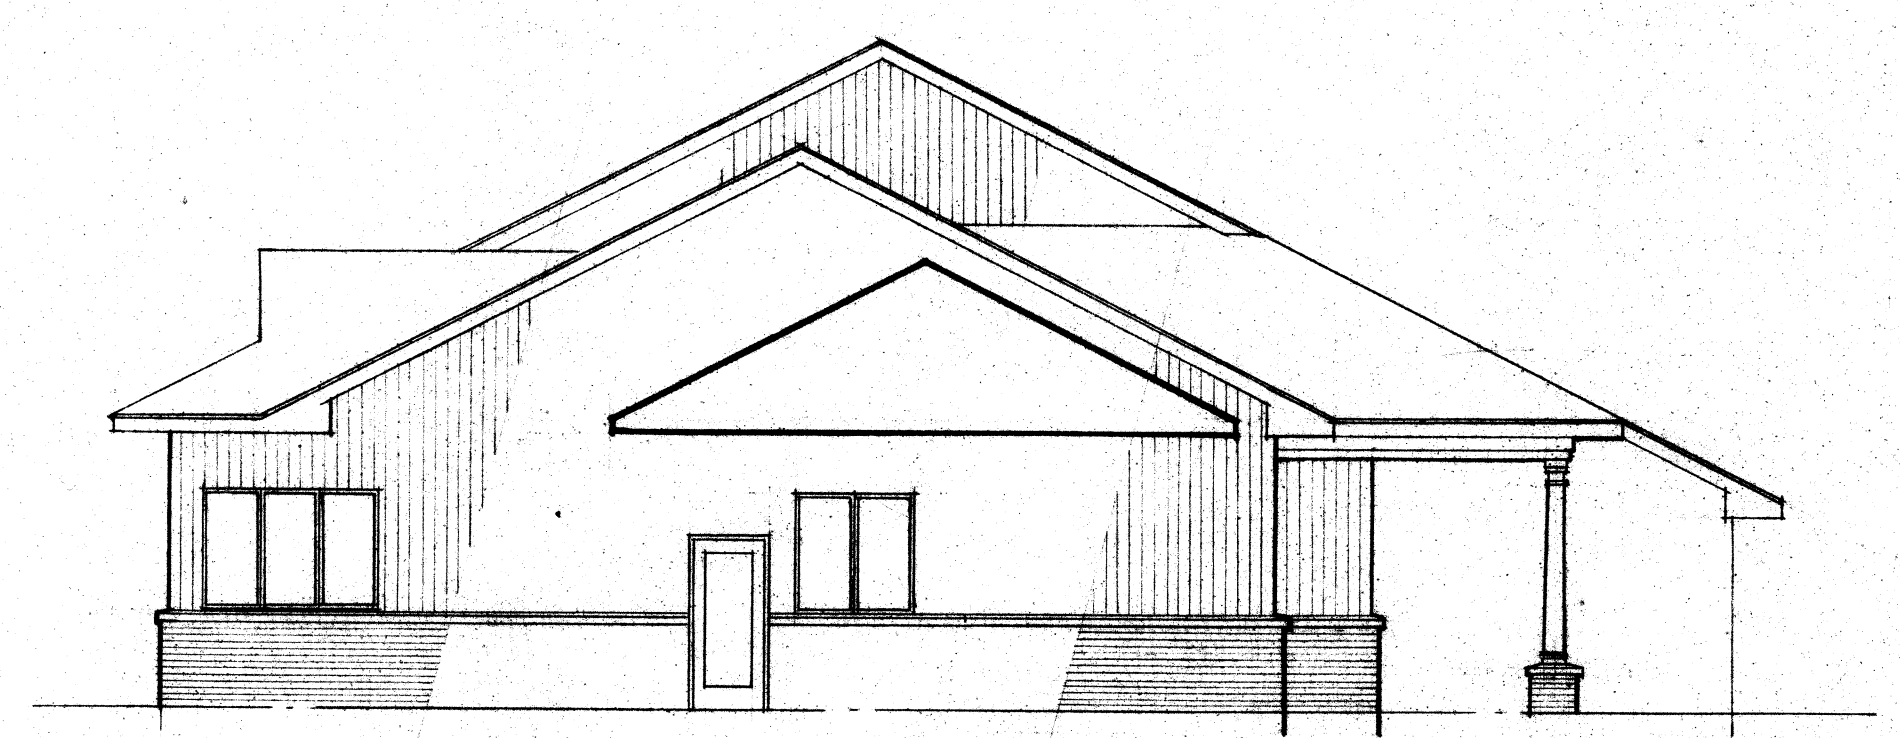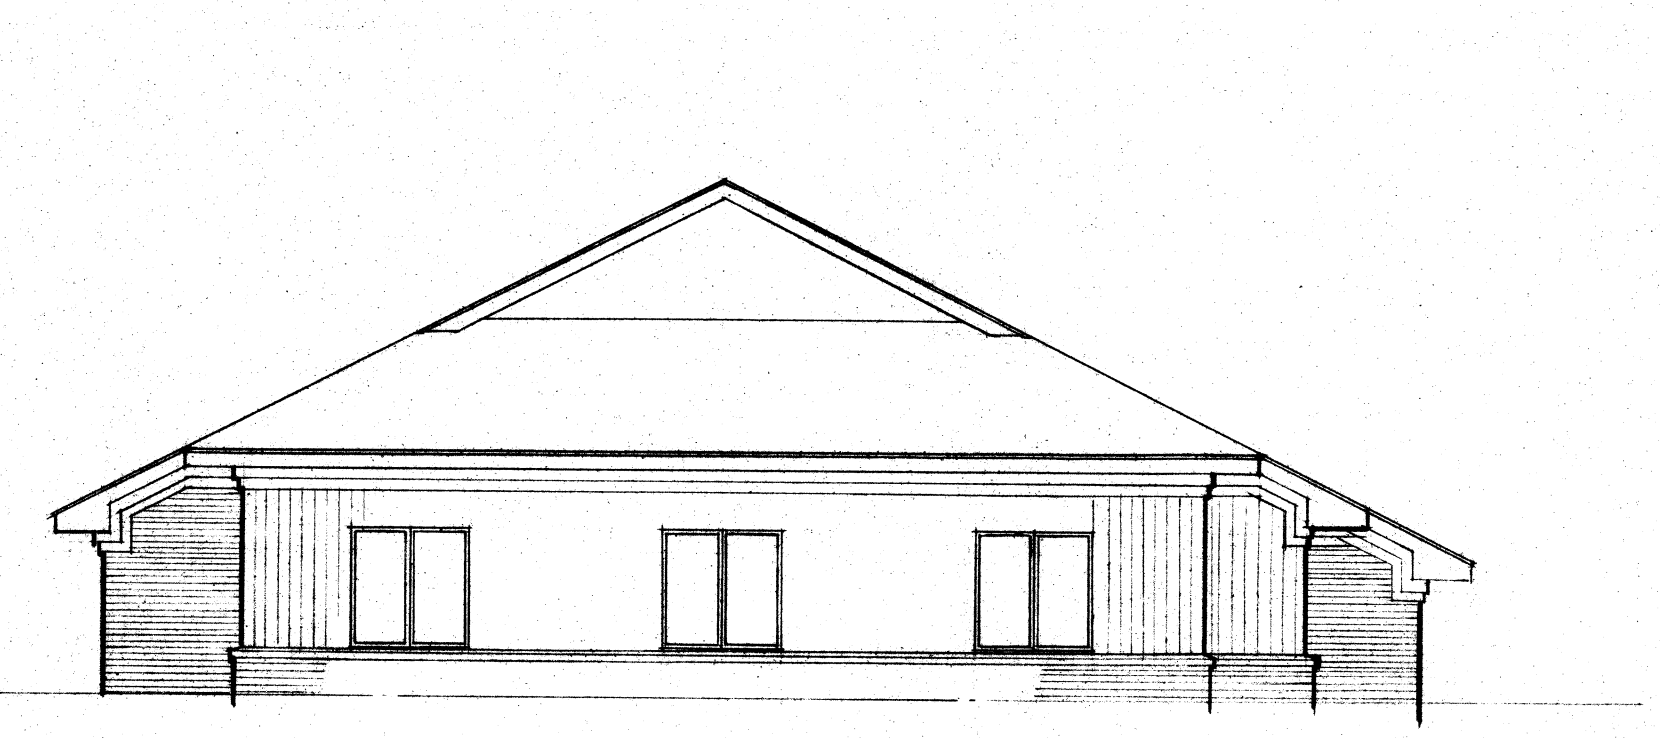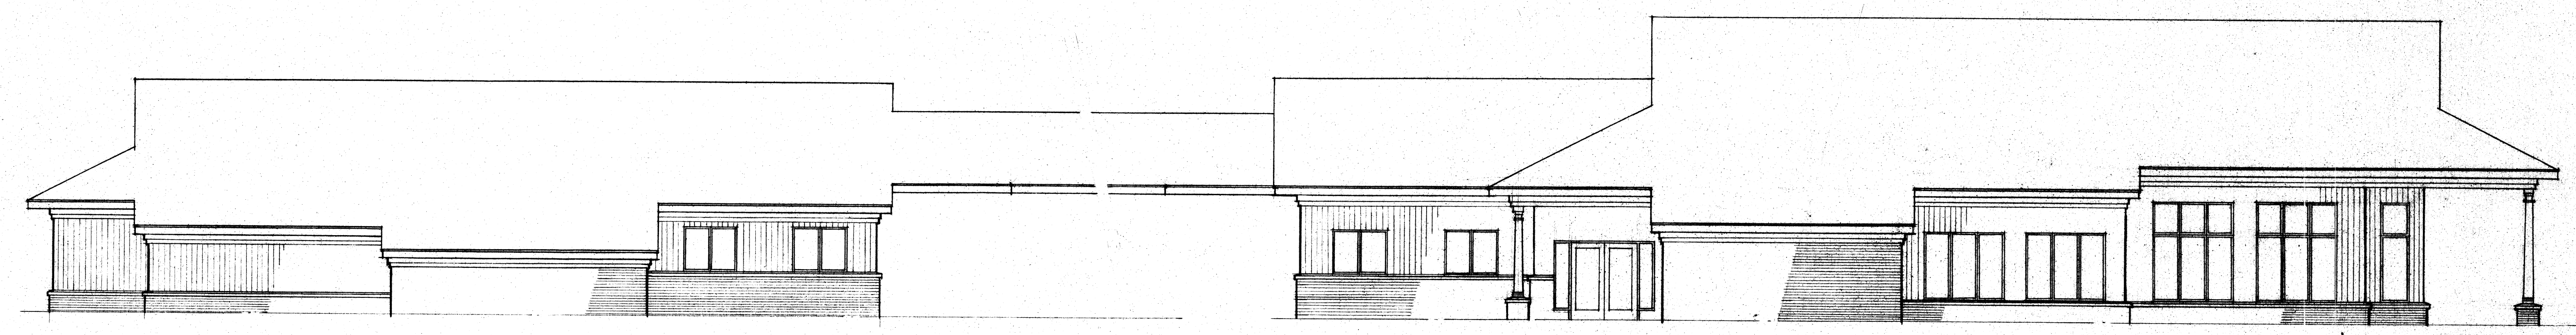


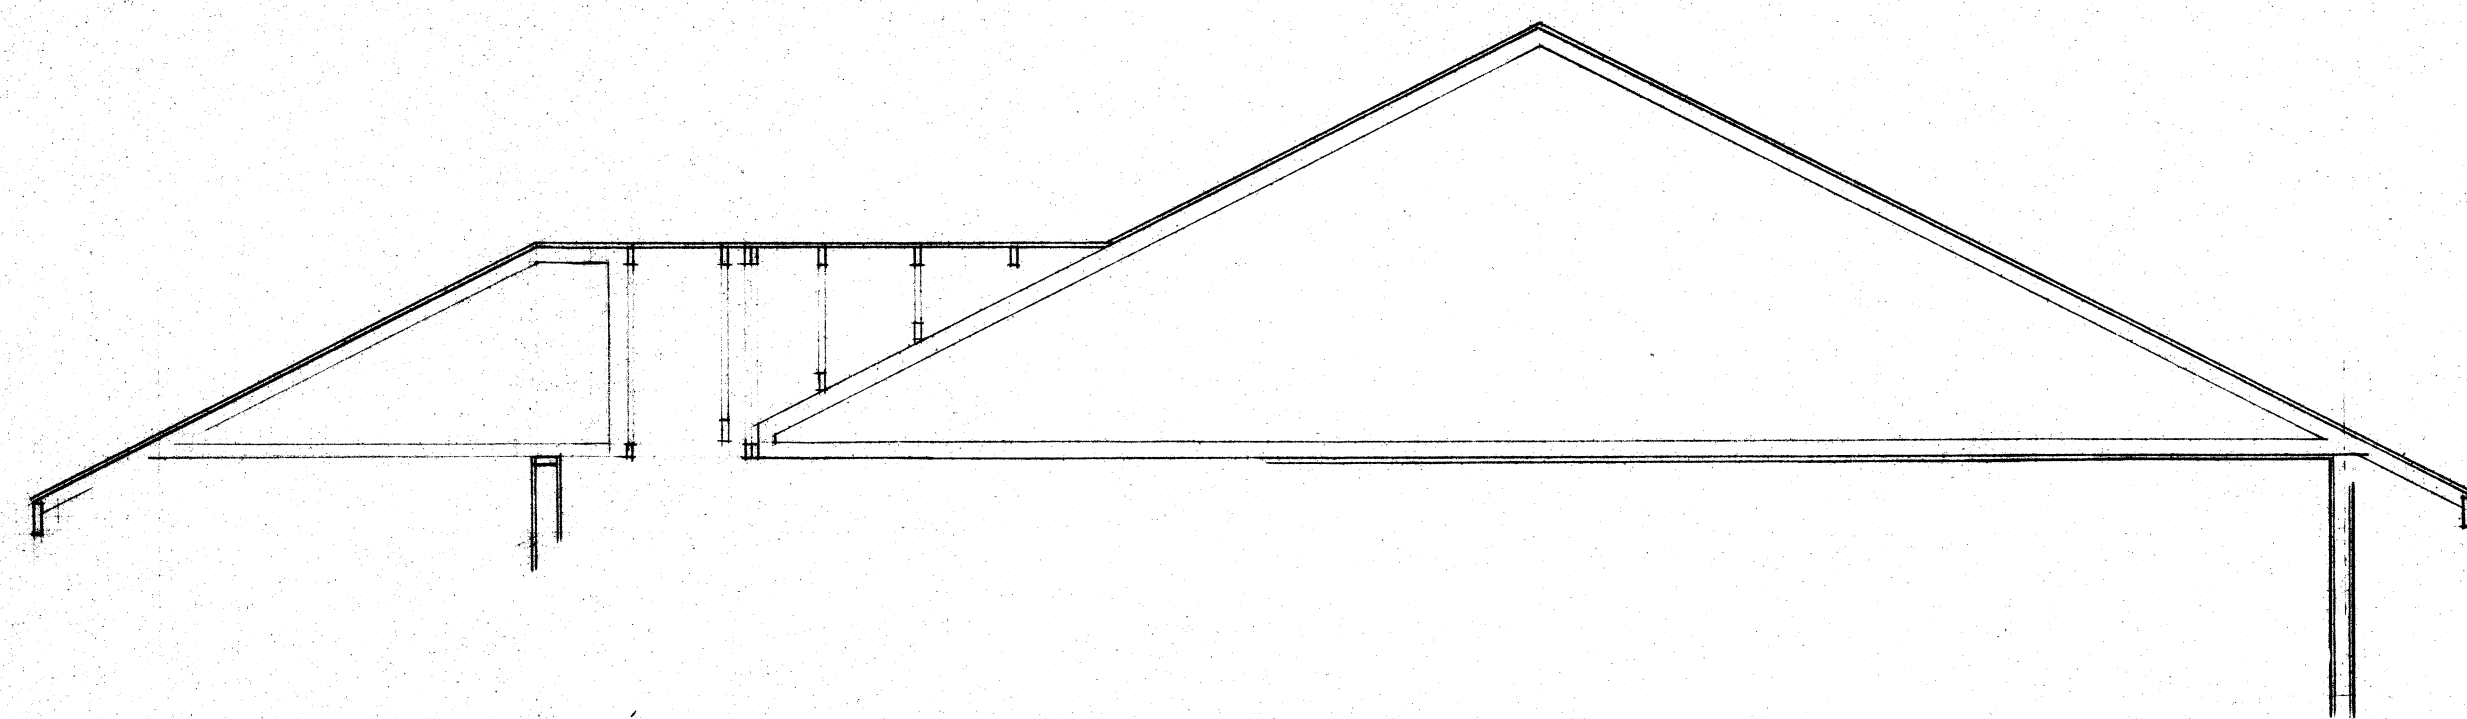

BUILDING SECTION (A)
1/4" = 1'-0"

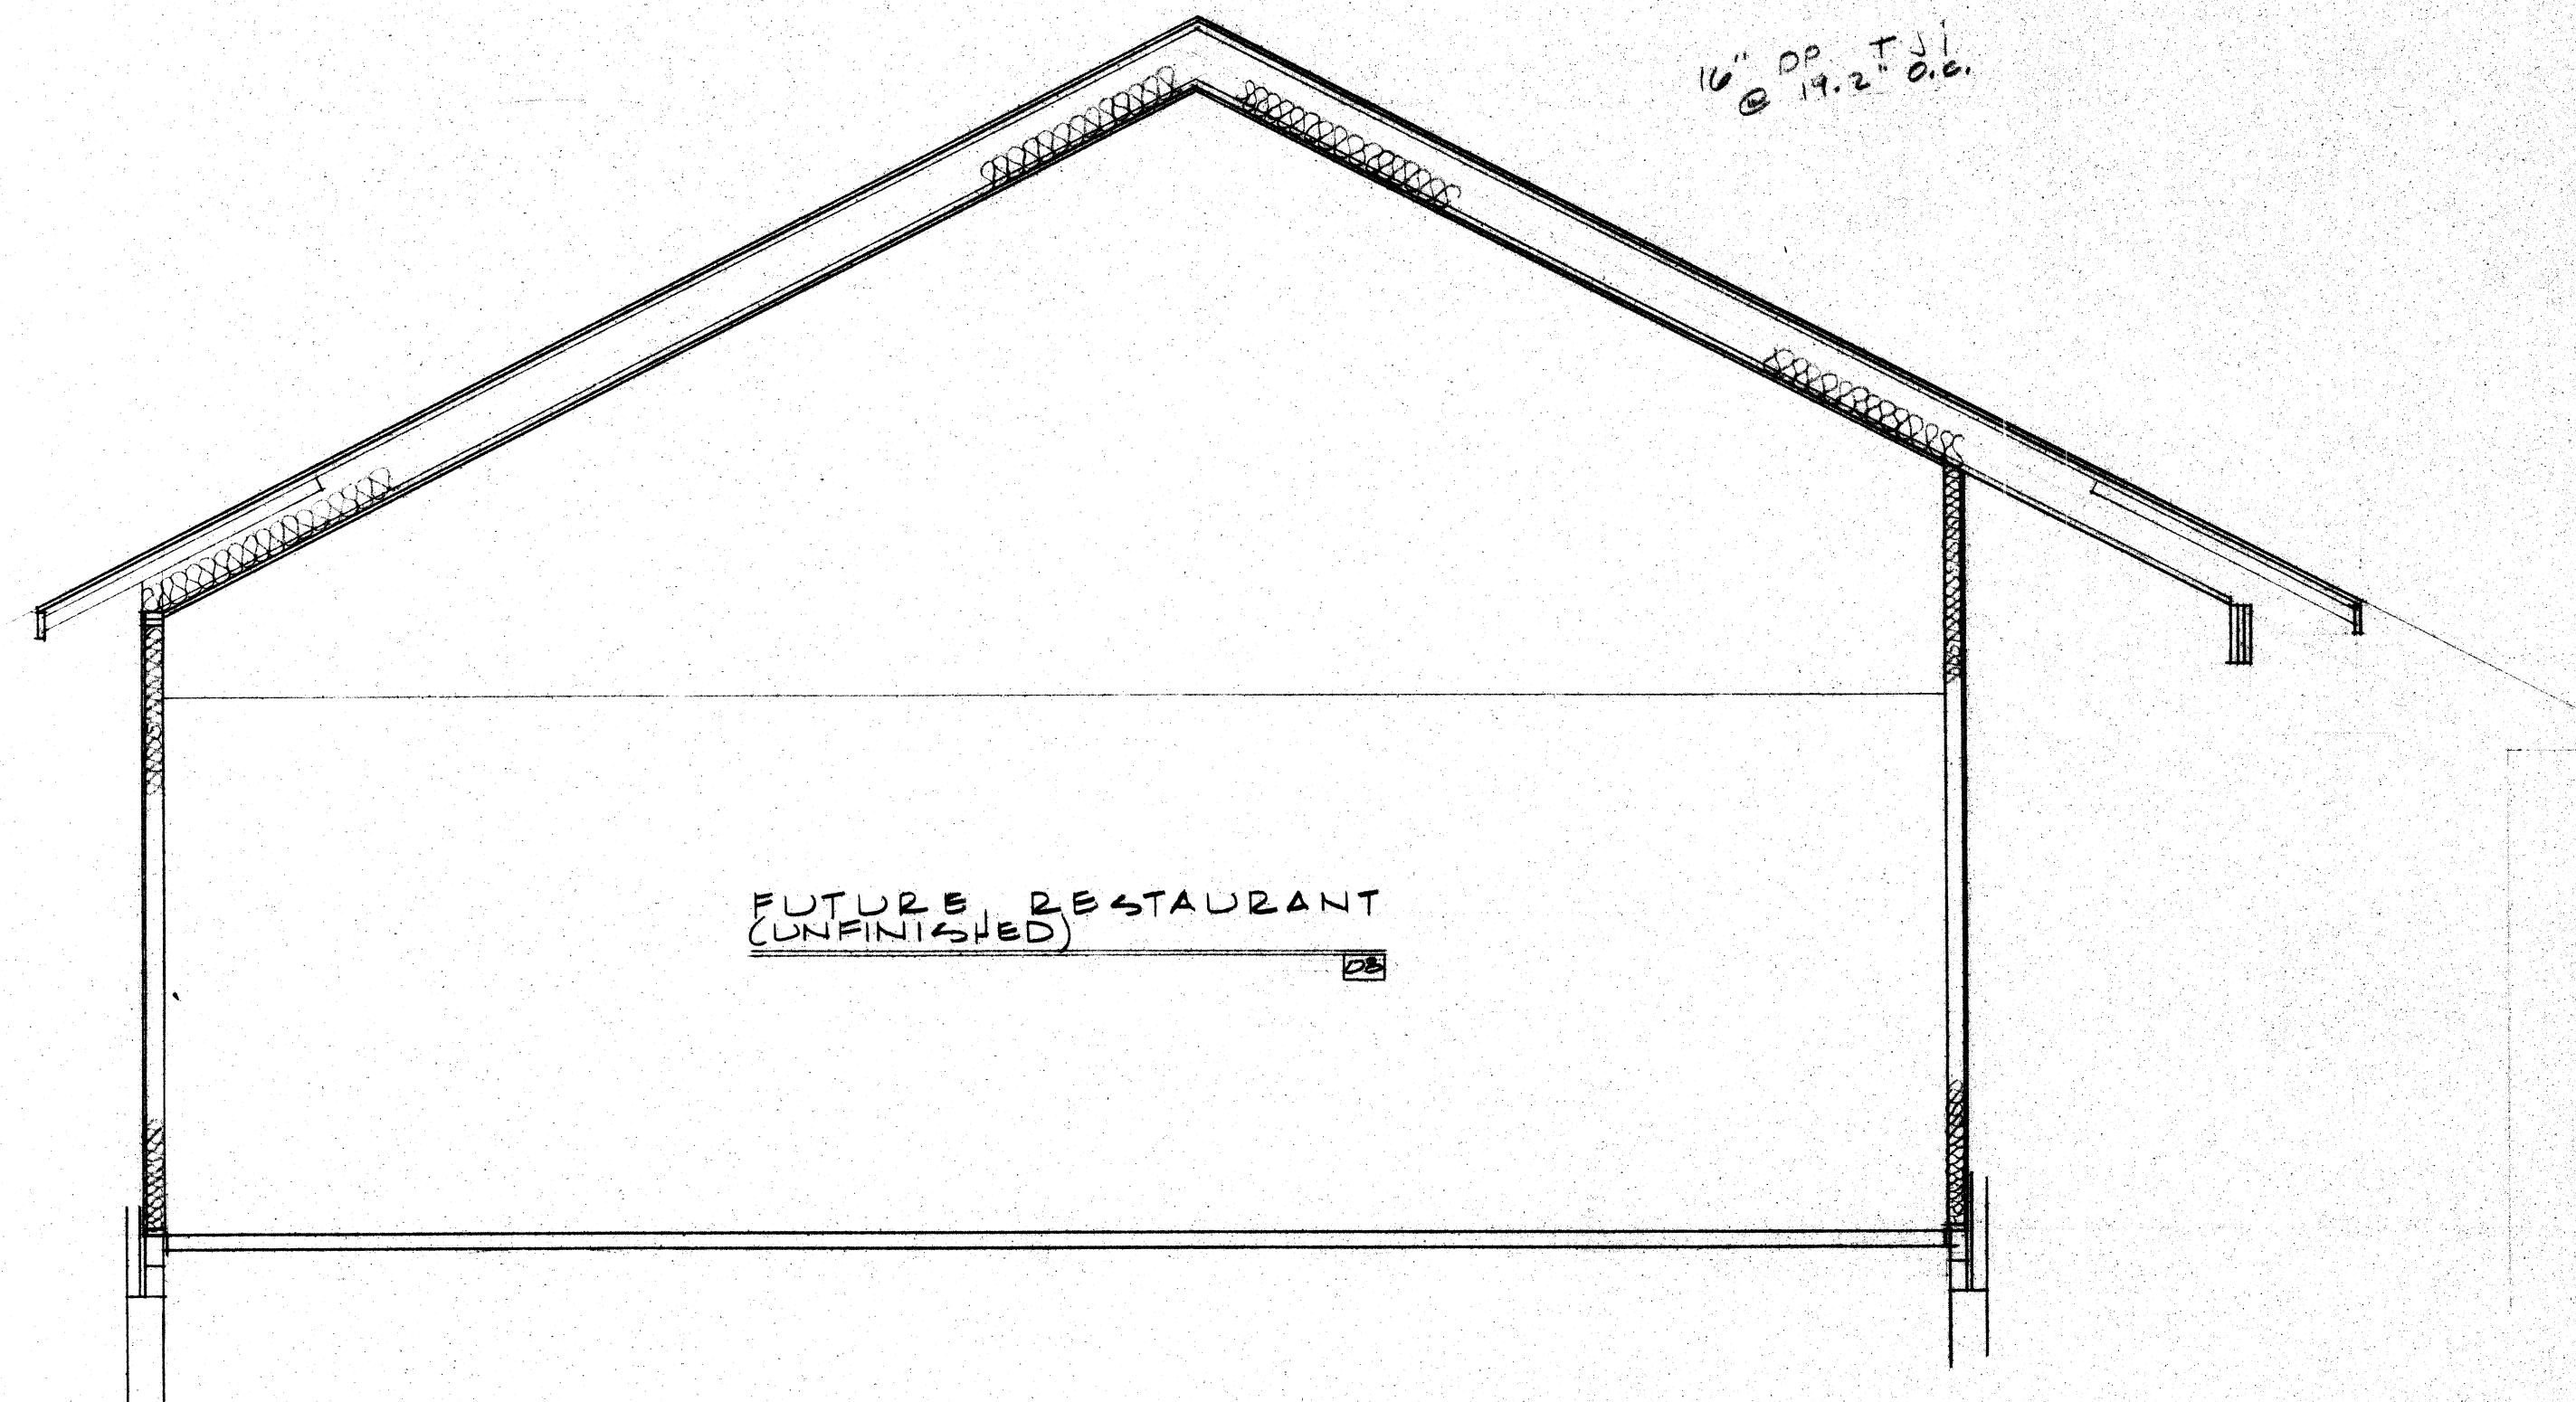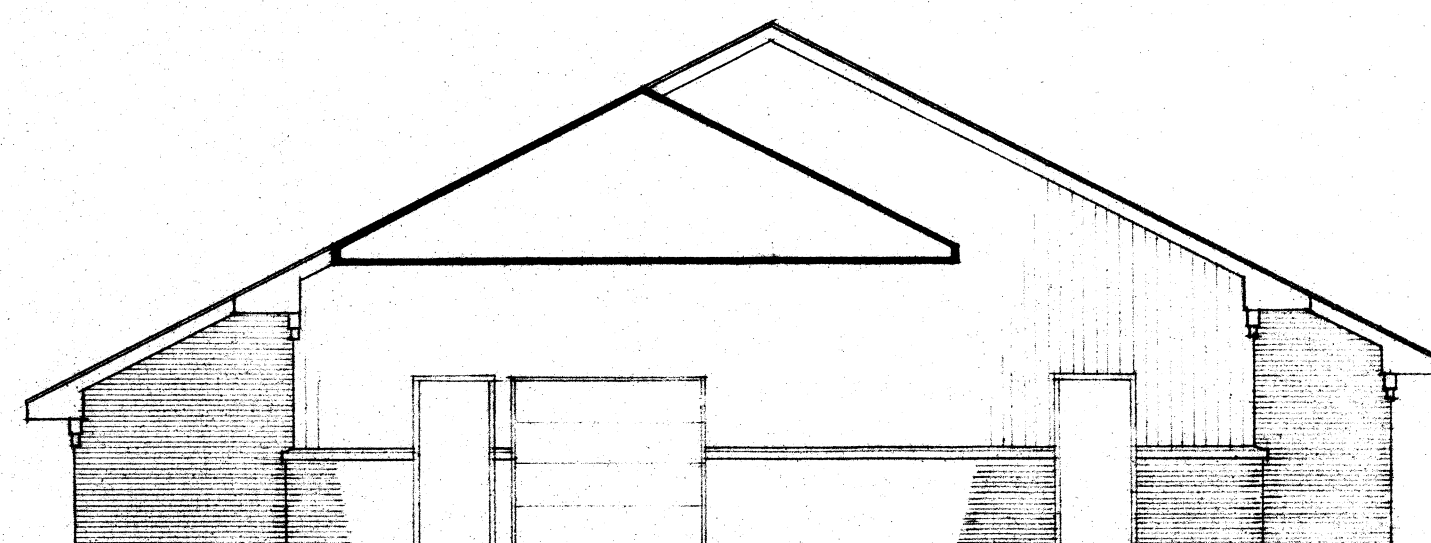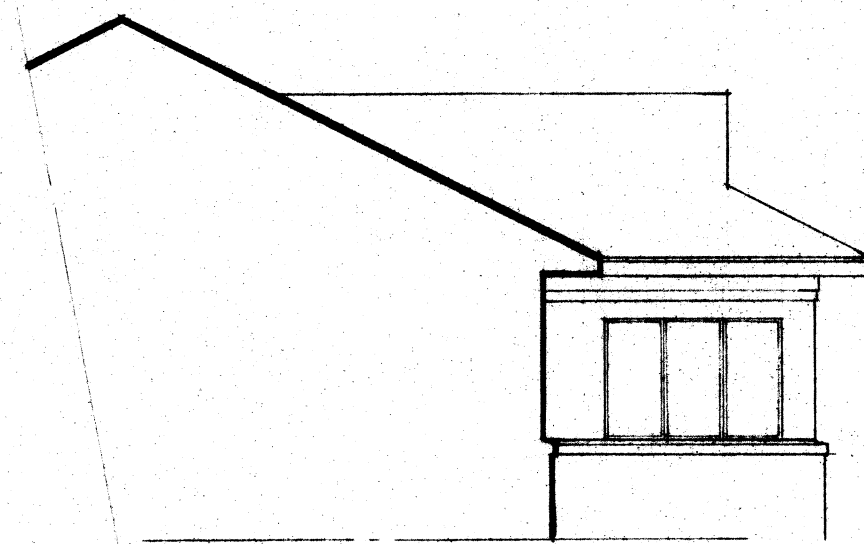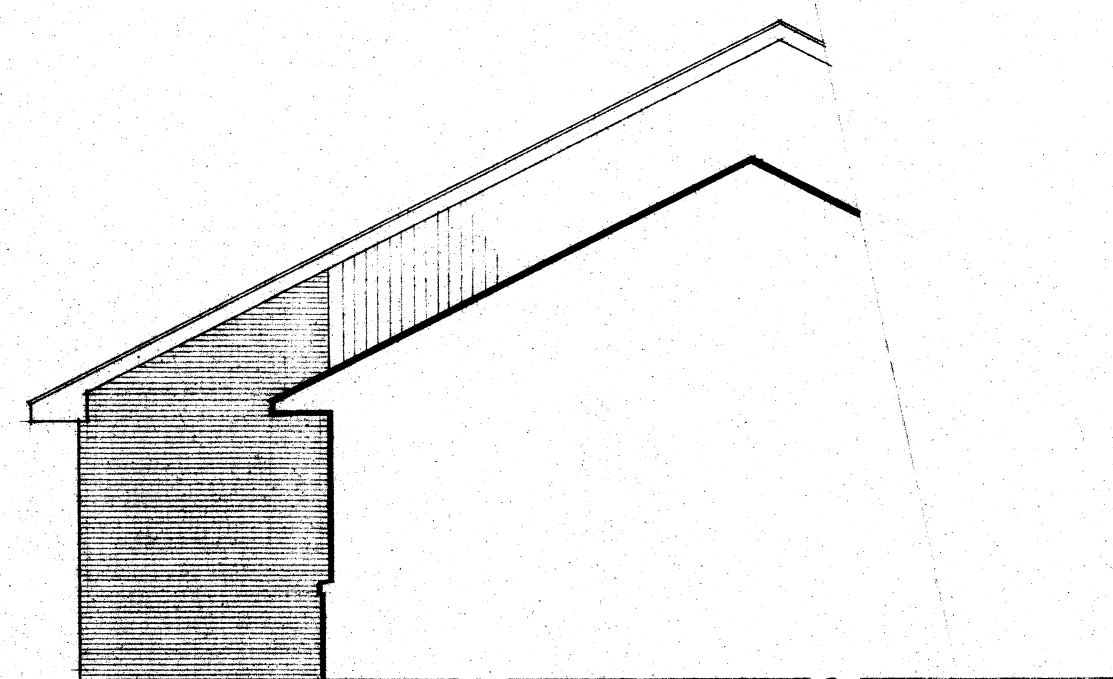

BUILDING SECTION (B)
1/4" = 1'-0"

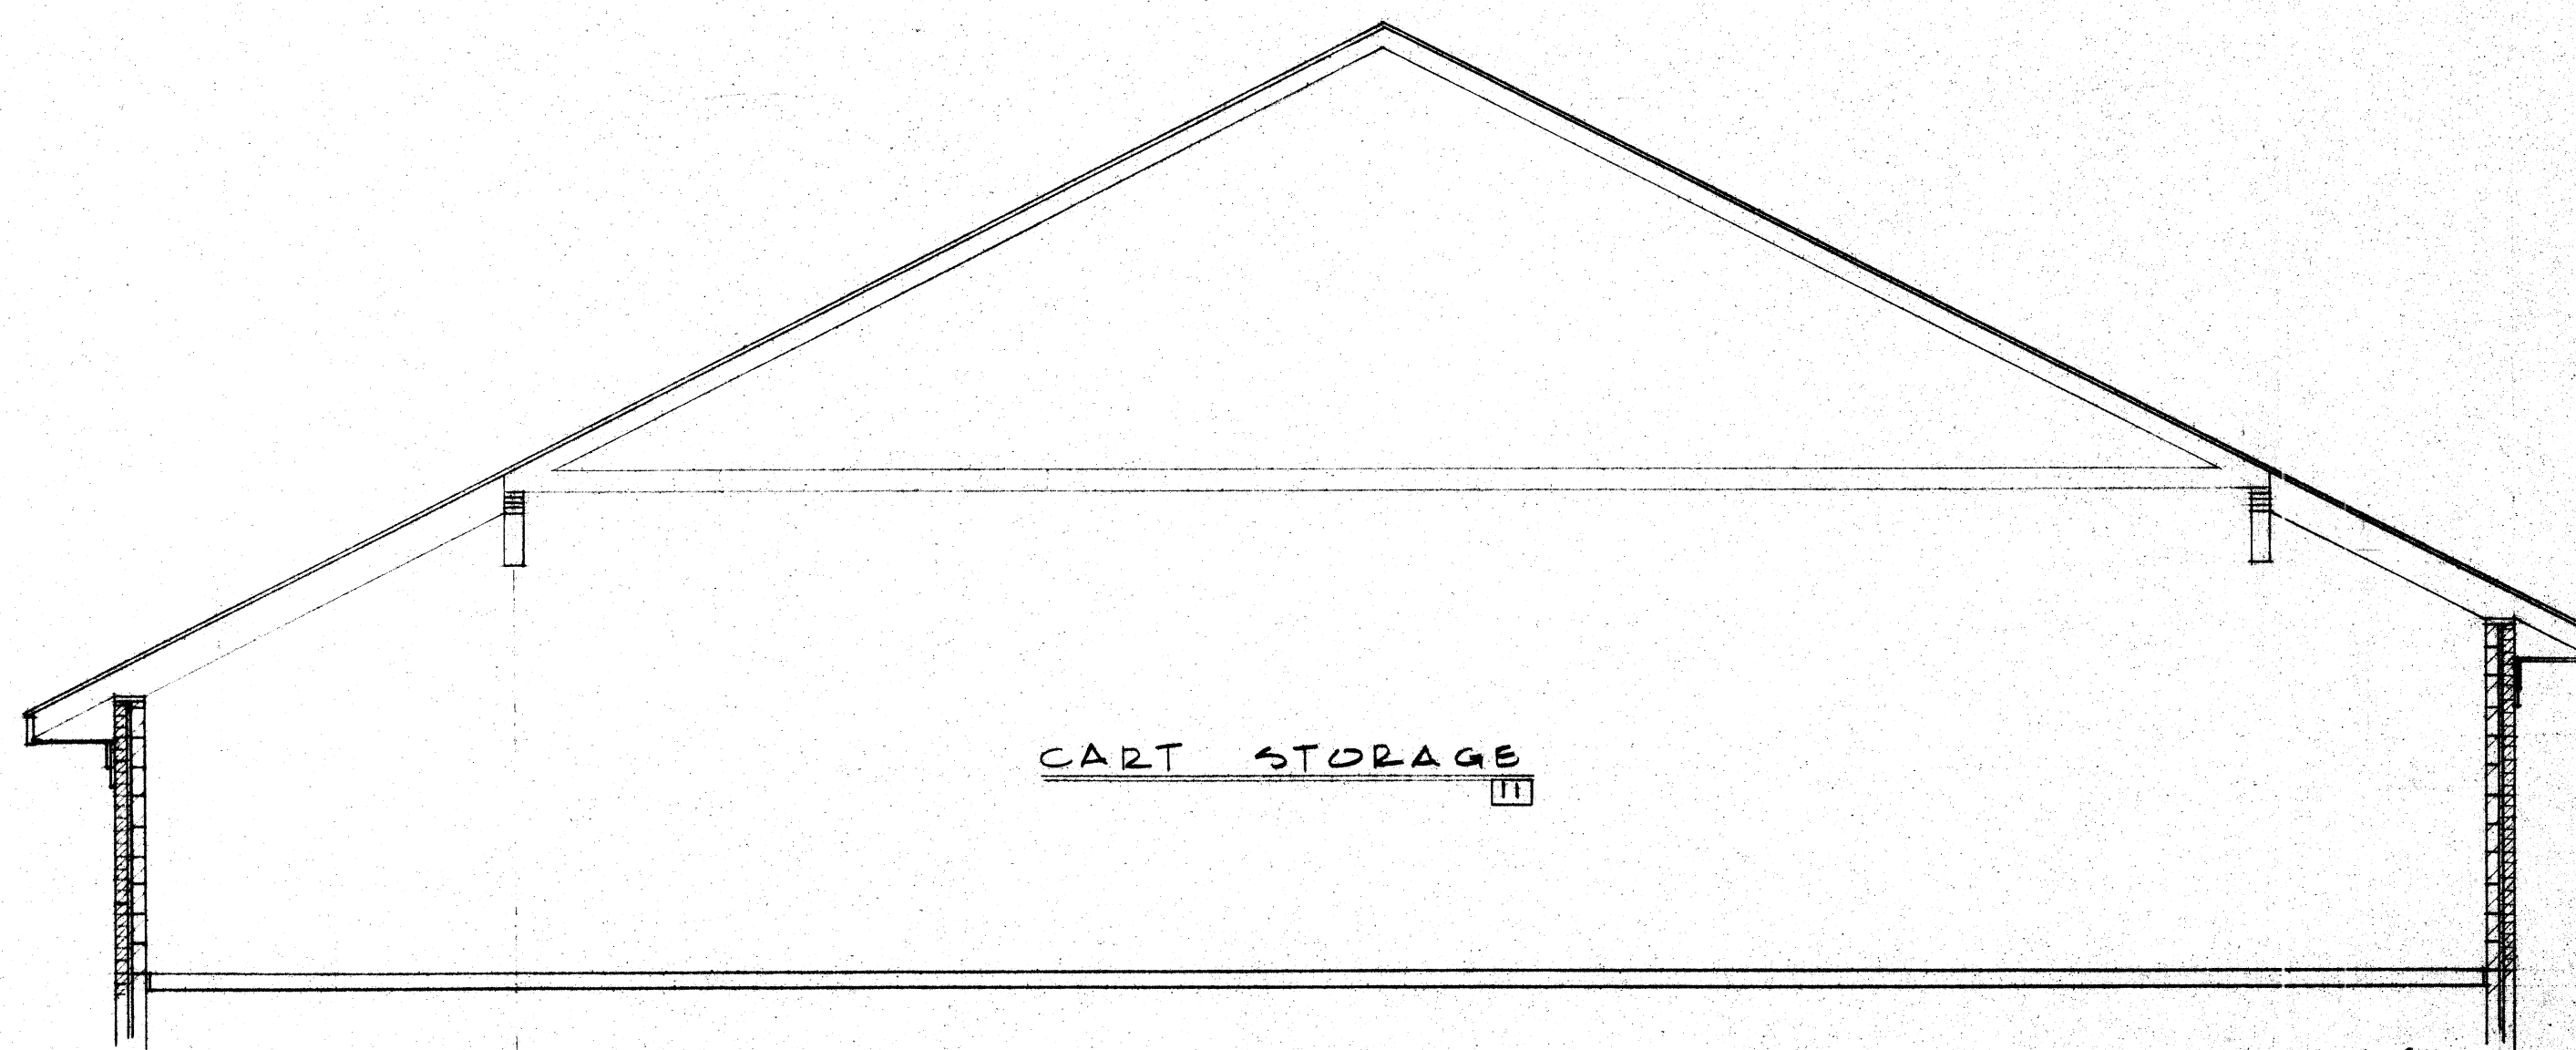

BUILDING SECTION (C)
1/4" = 1'-0"

NOT FOR
CONSTRUCTION

PRINTED

10.8.04
MOTTER & MEADOWS
ARCHITECTS

MOTTER & MEADOWS
ARCHITECTS

... 1821 FULTON ROAD NW CANTON OHIO 44709


THE LEGENDS OF MASSILLON GOLF CLUBHOUSE
MASSILLON OHIO

STATE OF OHIO
REGISTERED ARCHITECTS
M.A. MOTTER 5553
R.W. MEADOWS 6761


THIS DWG :
BUILDING SECTION

COMM DATE


DWG

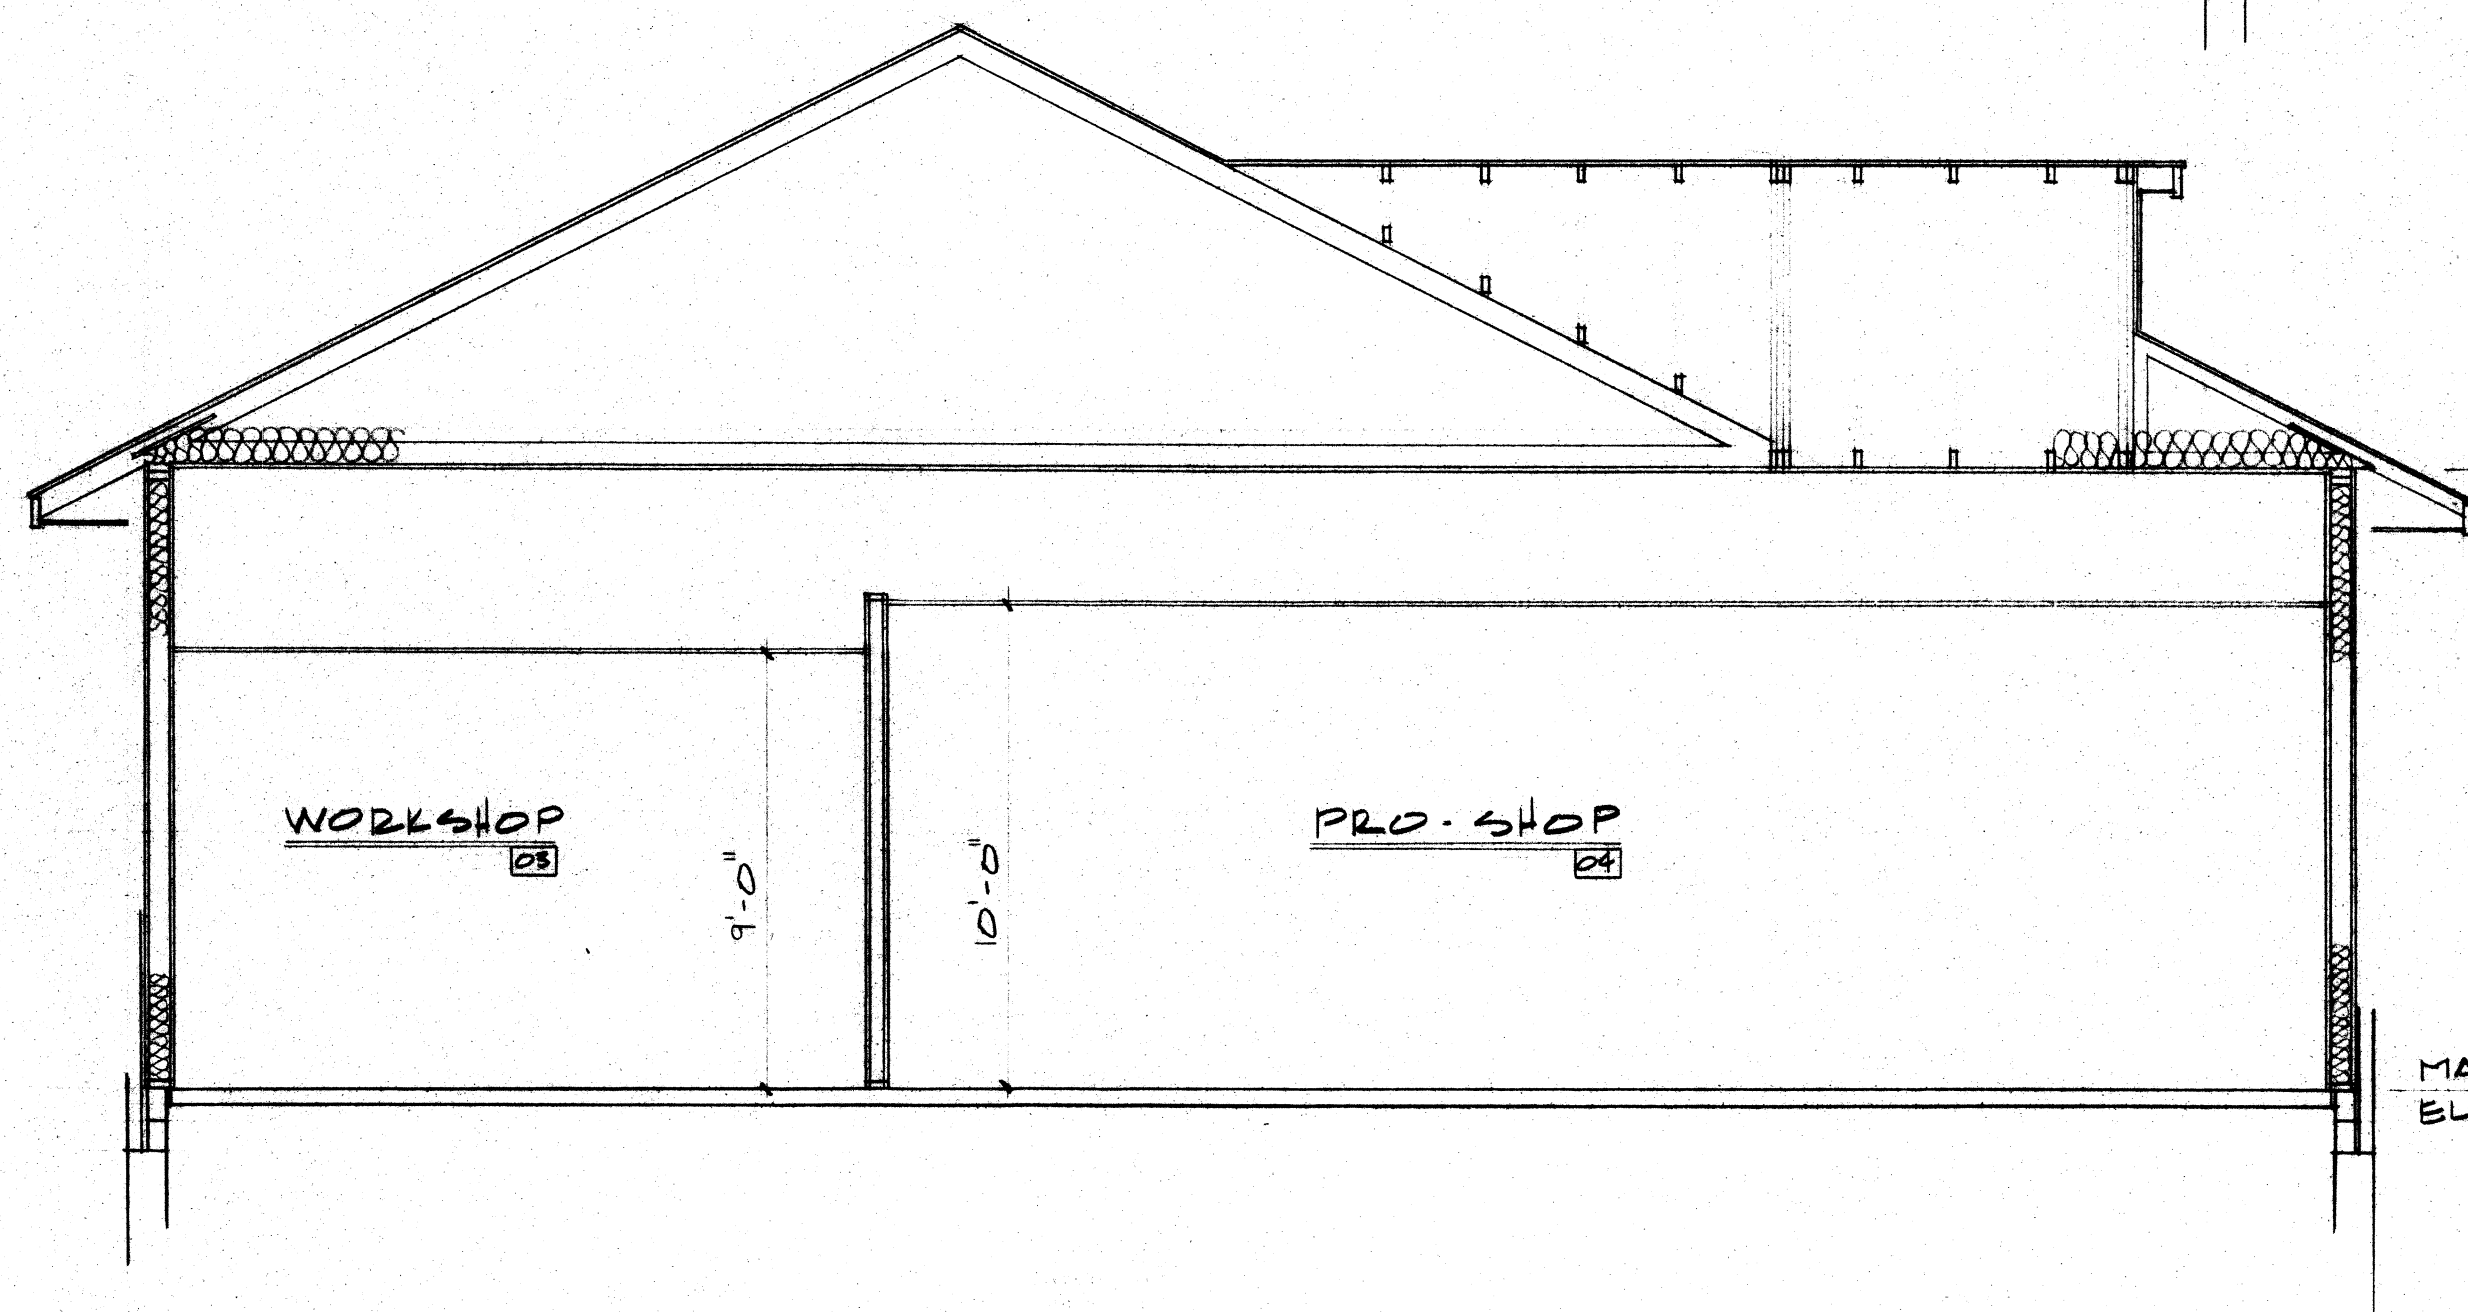

BUILDING SECTION E
1/4" = 1'-0"

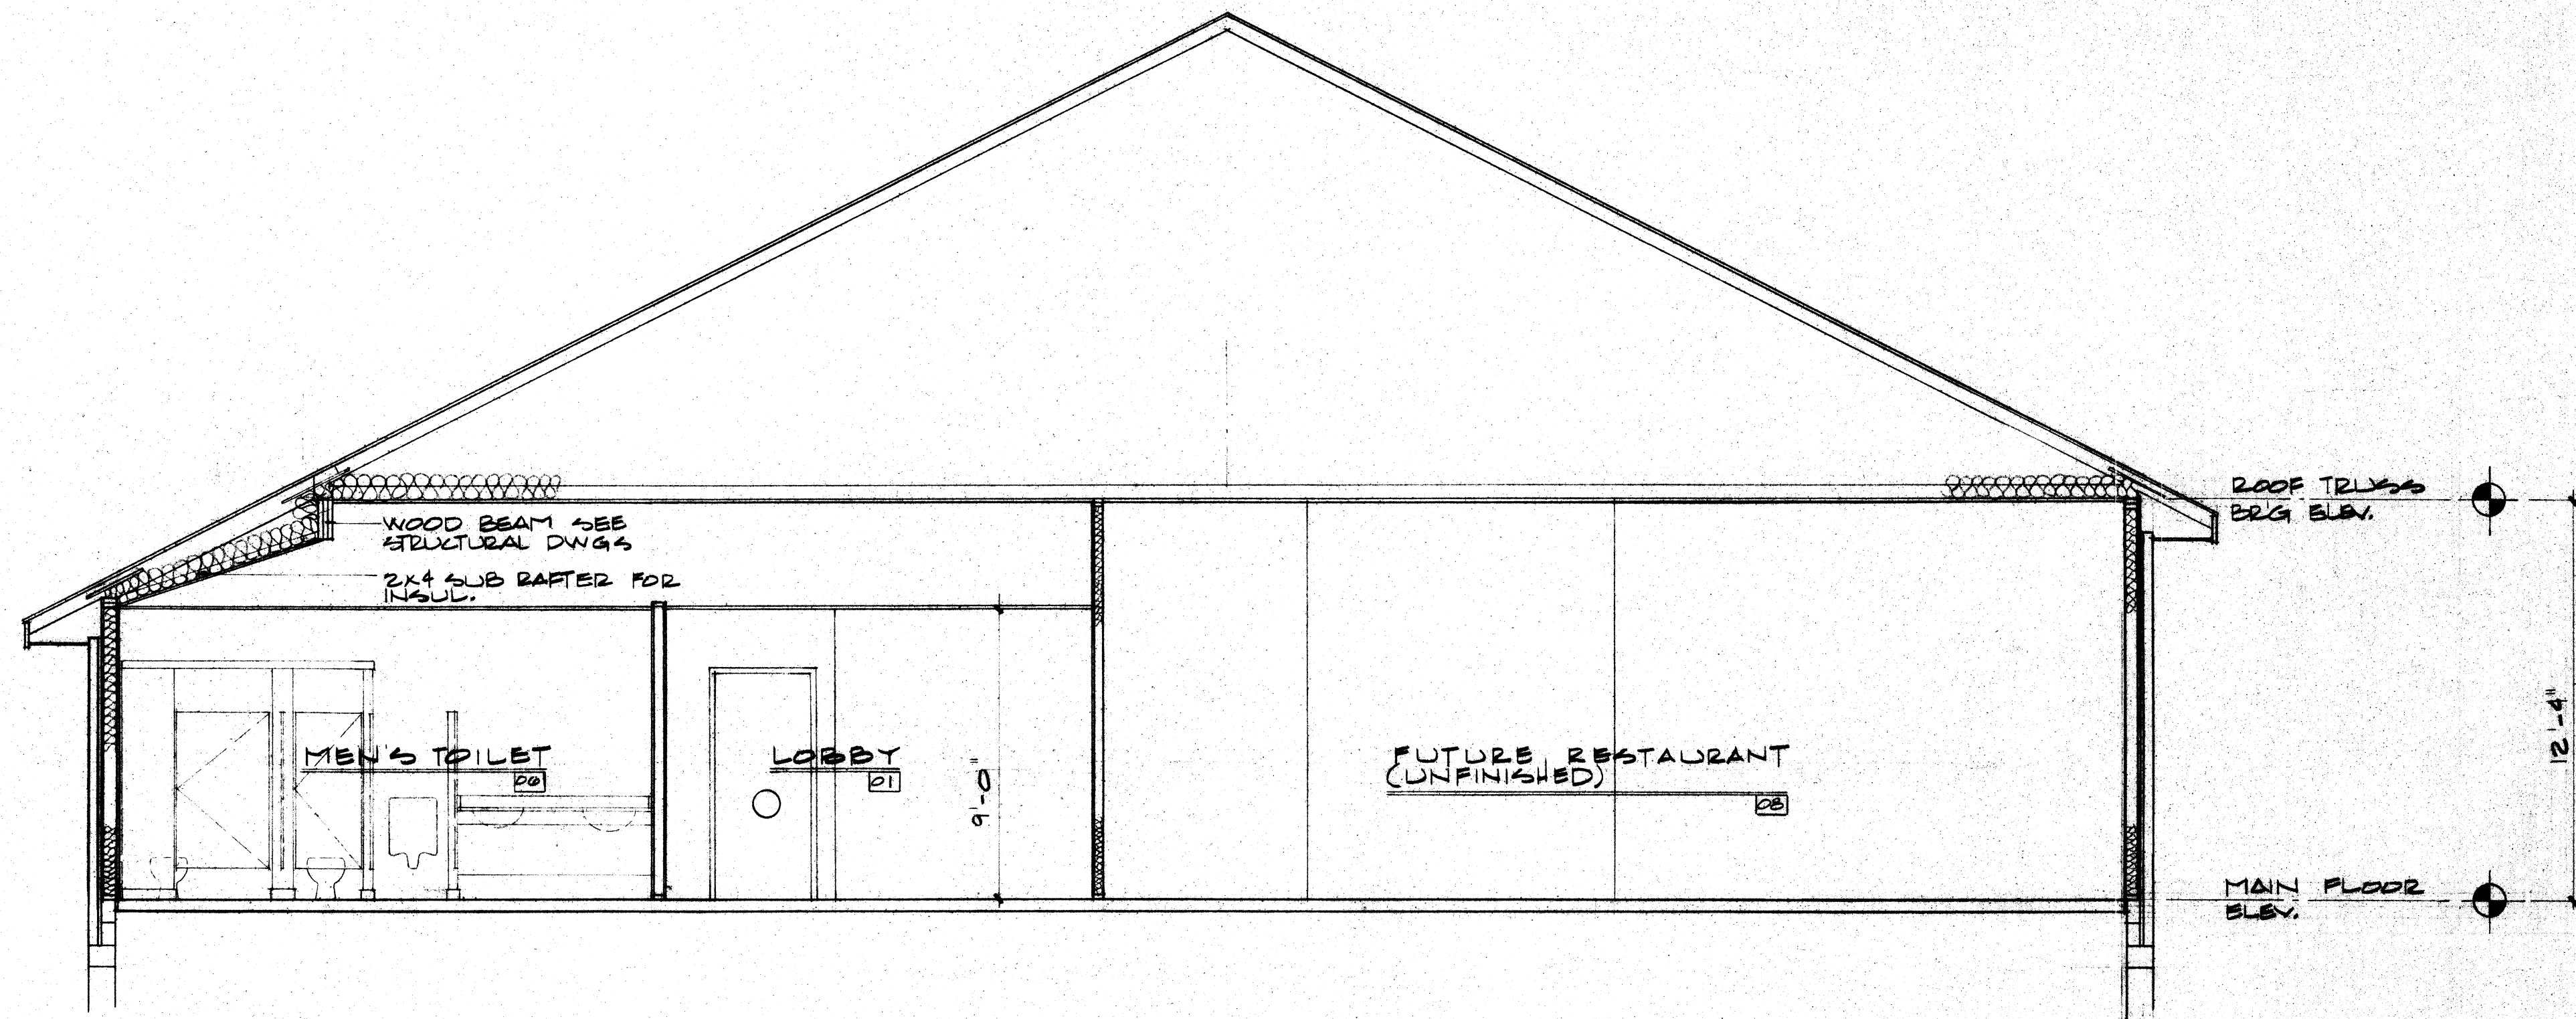

BUILDING SECTION D
1/4" = 1'-0"

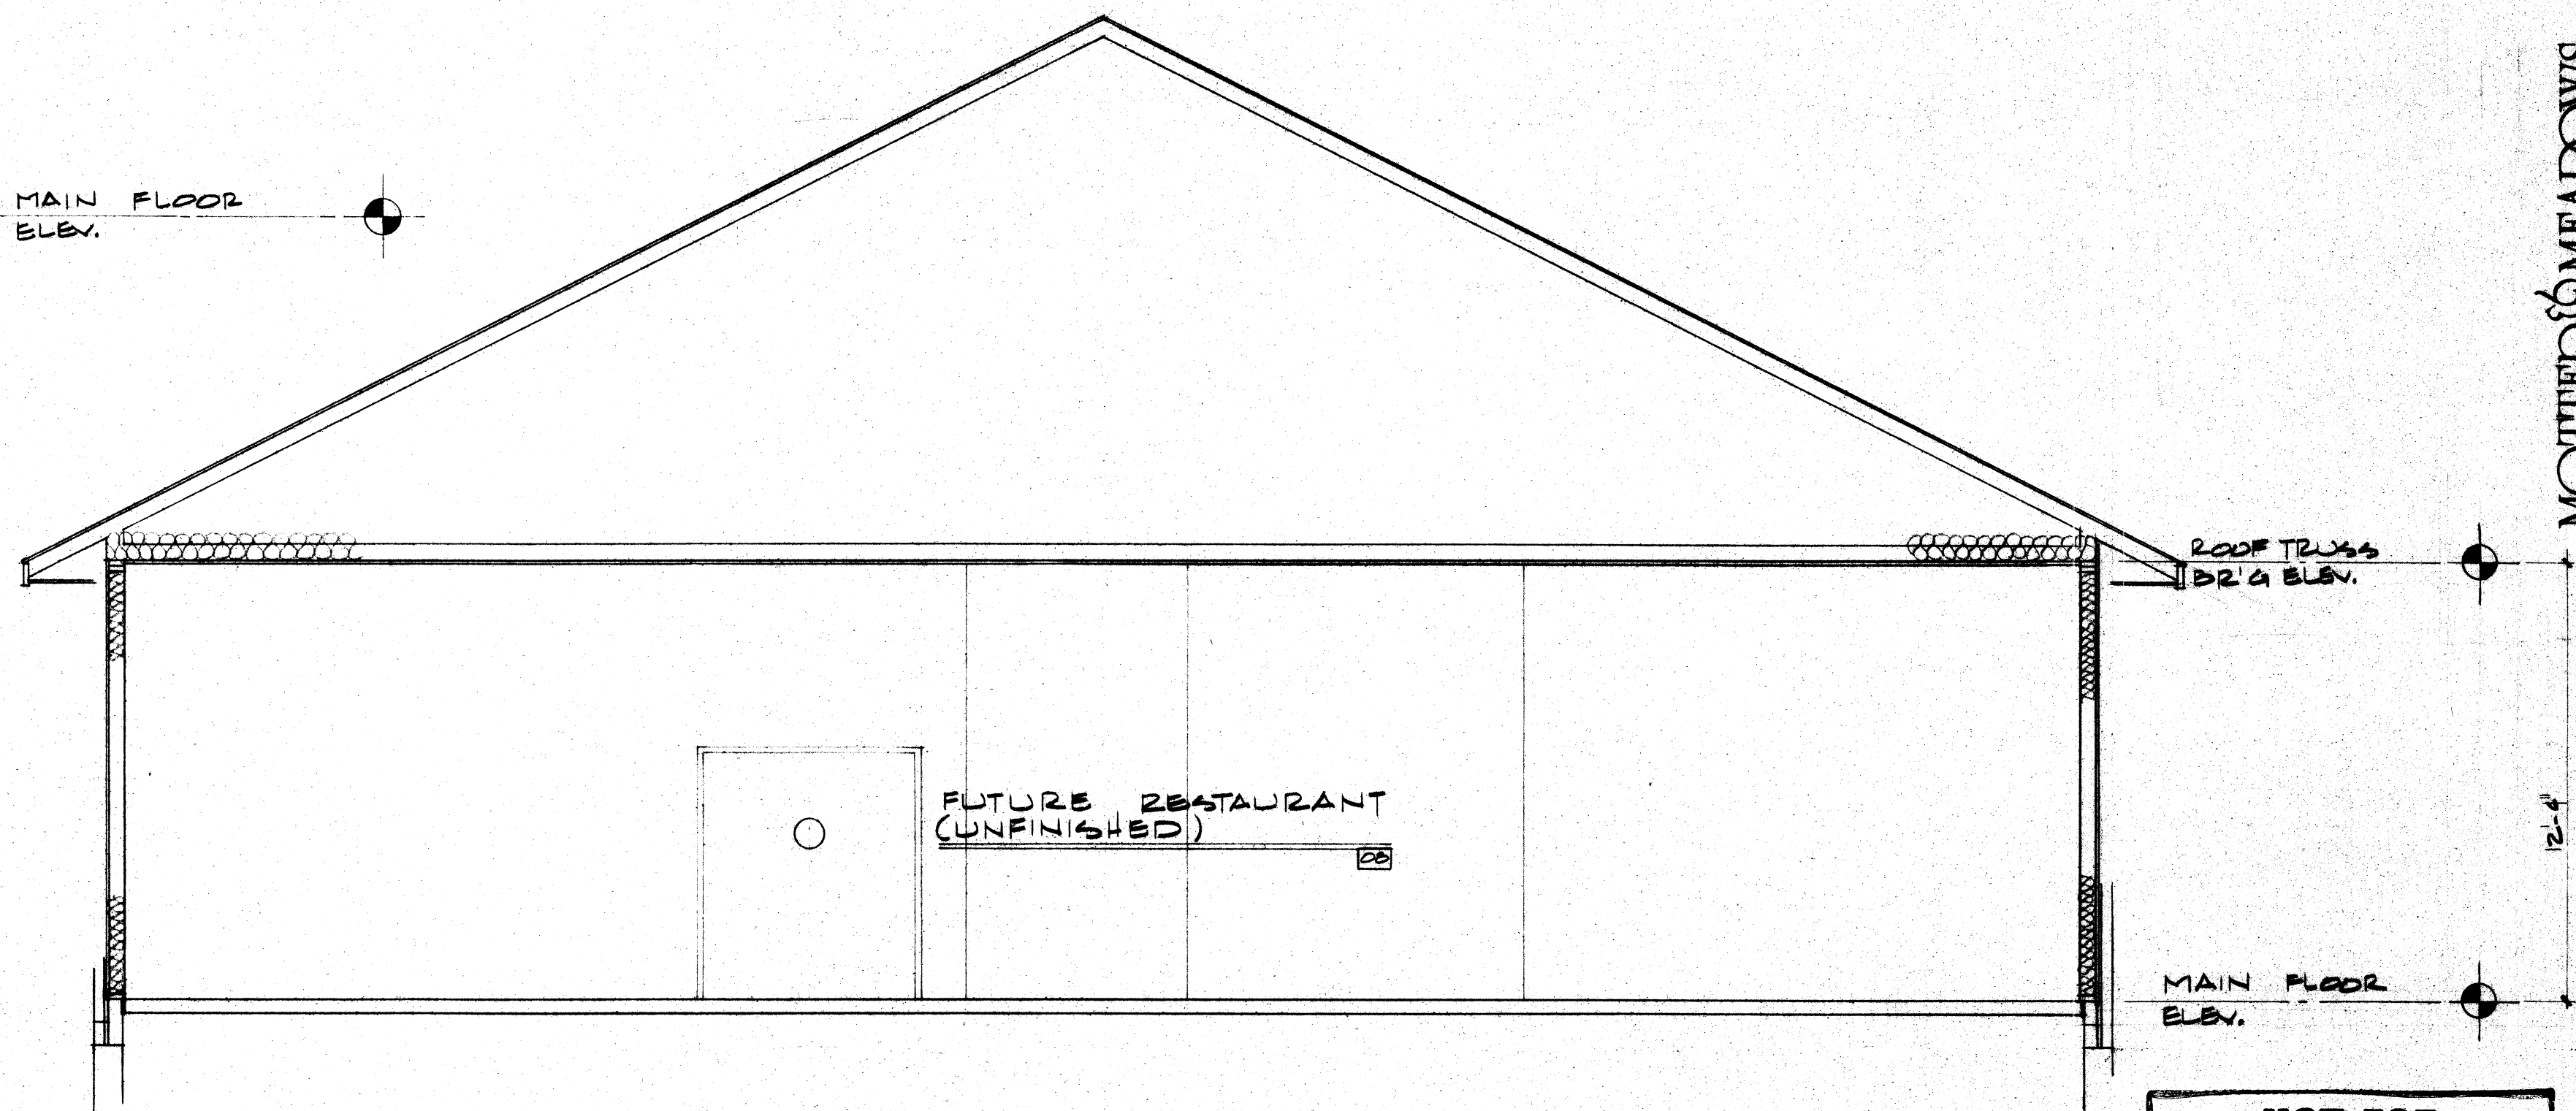

BUILDING SECTION F
1/4" = 1'-0"

NOT FOR
CONSTRUCTION

PRINTED
11.06.94
MOTTER & MEADOWS
ARCHITECTS

MOTTER & MEADOWS
ARCHITECTS

... 1821 FULTON ROAD NW CANTON OHIO 44709

THE LEGENDS OF MASSILLON GOLF CLUBHOUSE
MASSILLON OHIO





STATE OF OHIO
M.A. MOTTER
3953
R.W. MEADOWS
6781
REGISTERED ARCHITECTS

THIS DWG:
BUILDING SECTIONS

COMM 750
DATE

DWG

16" DP TJI
@ 19.2" O.C.

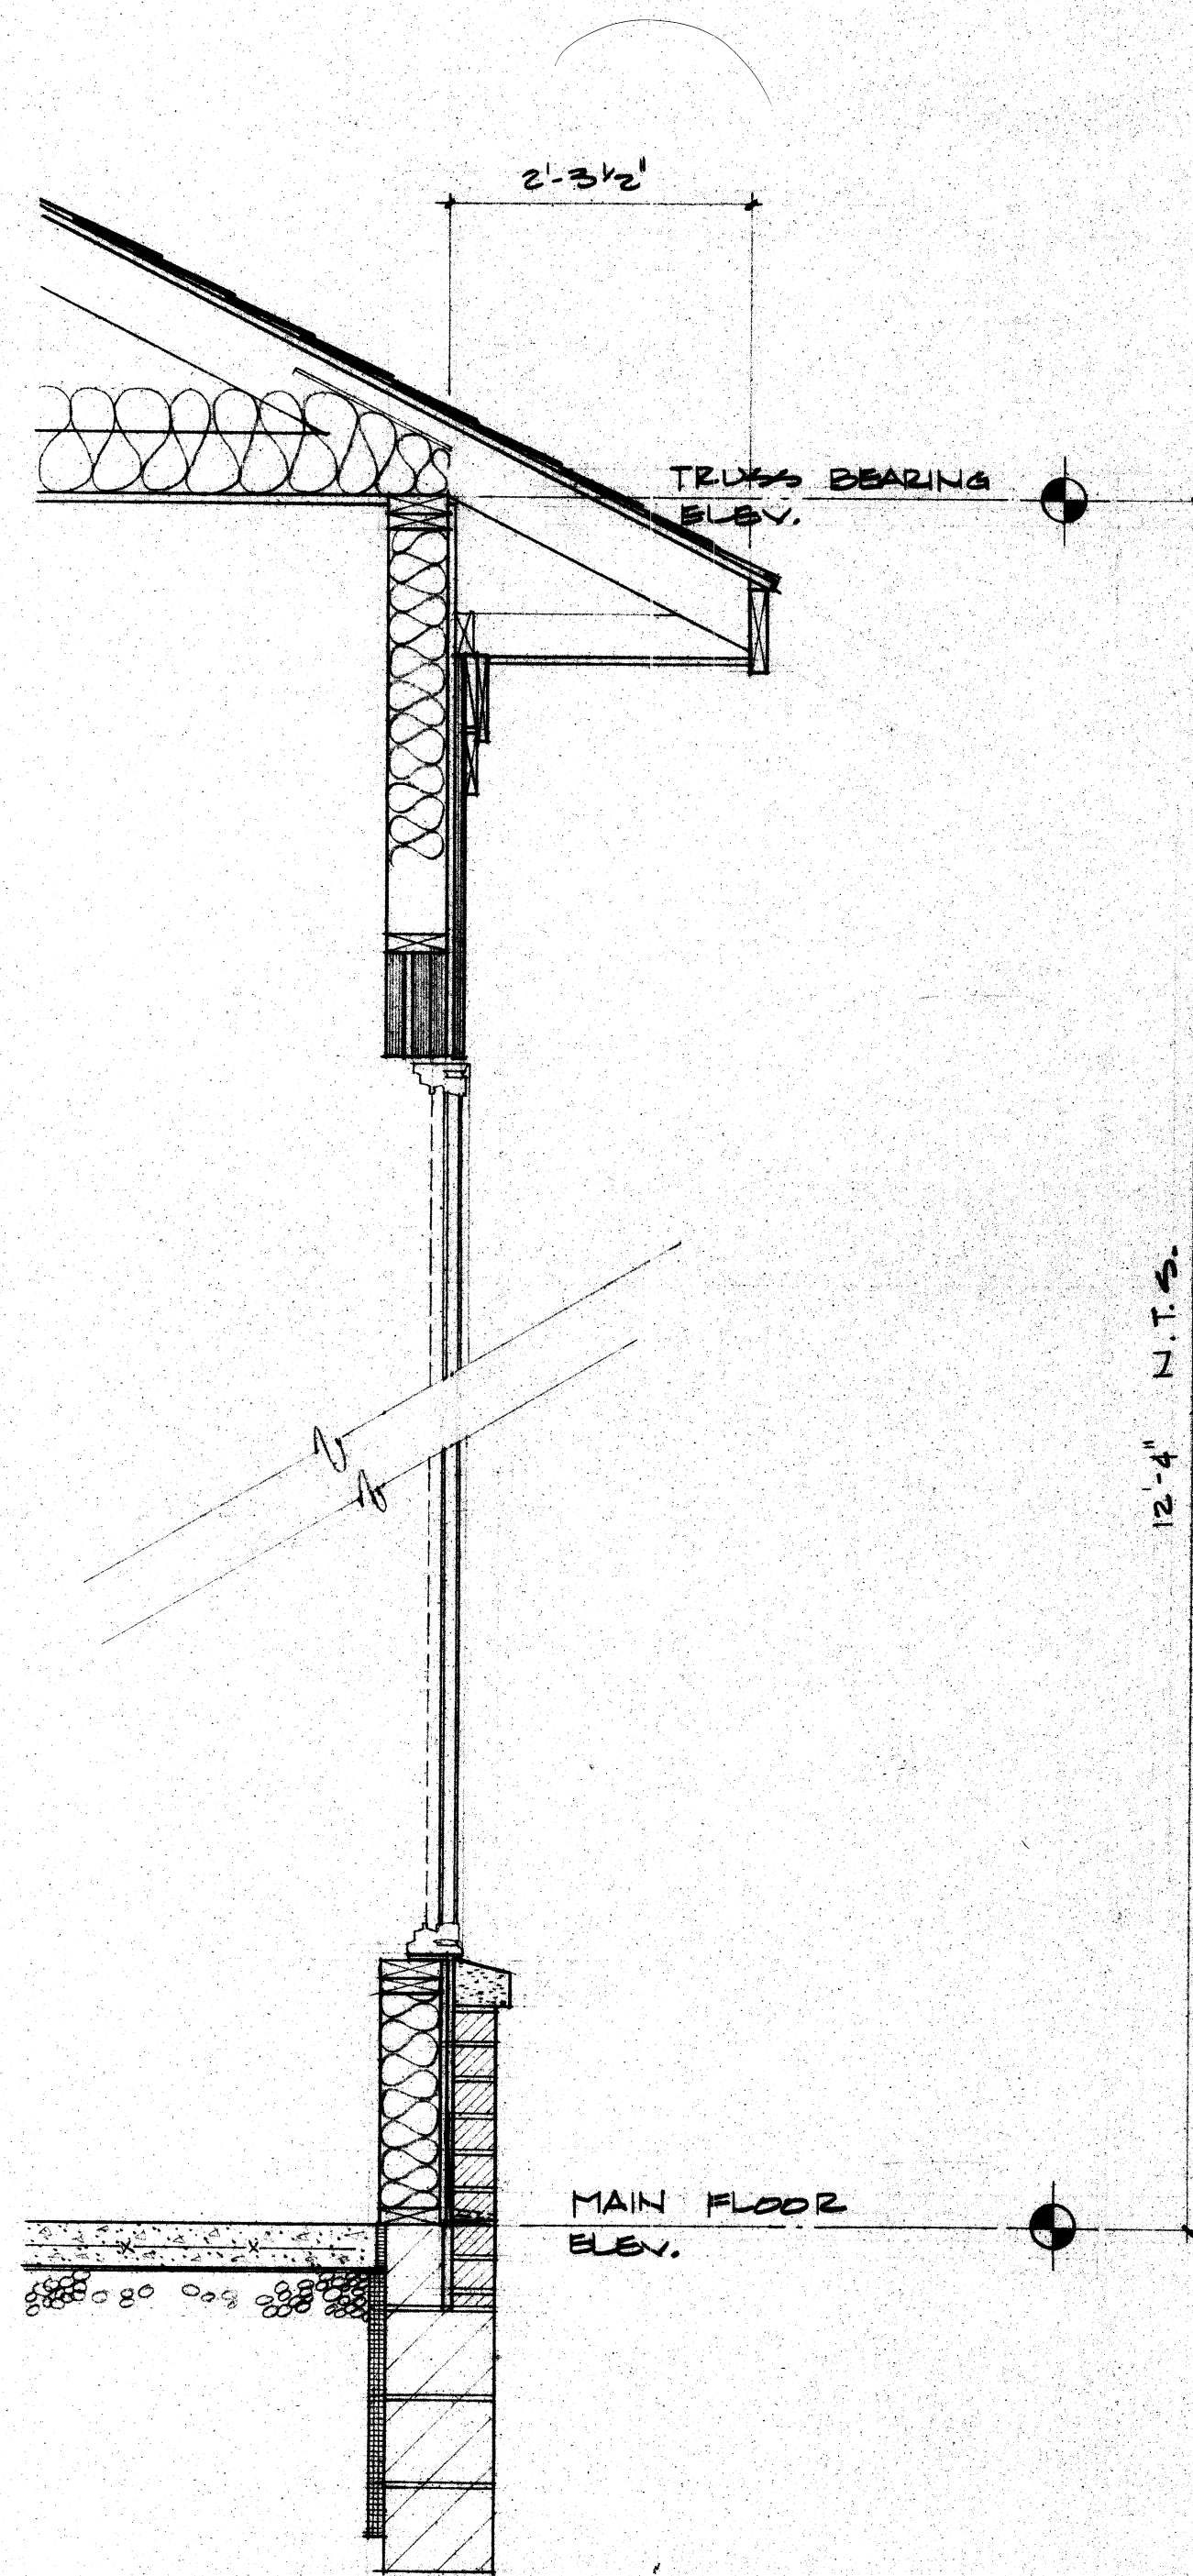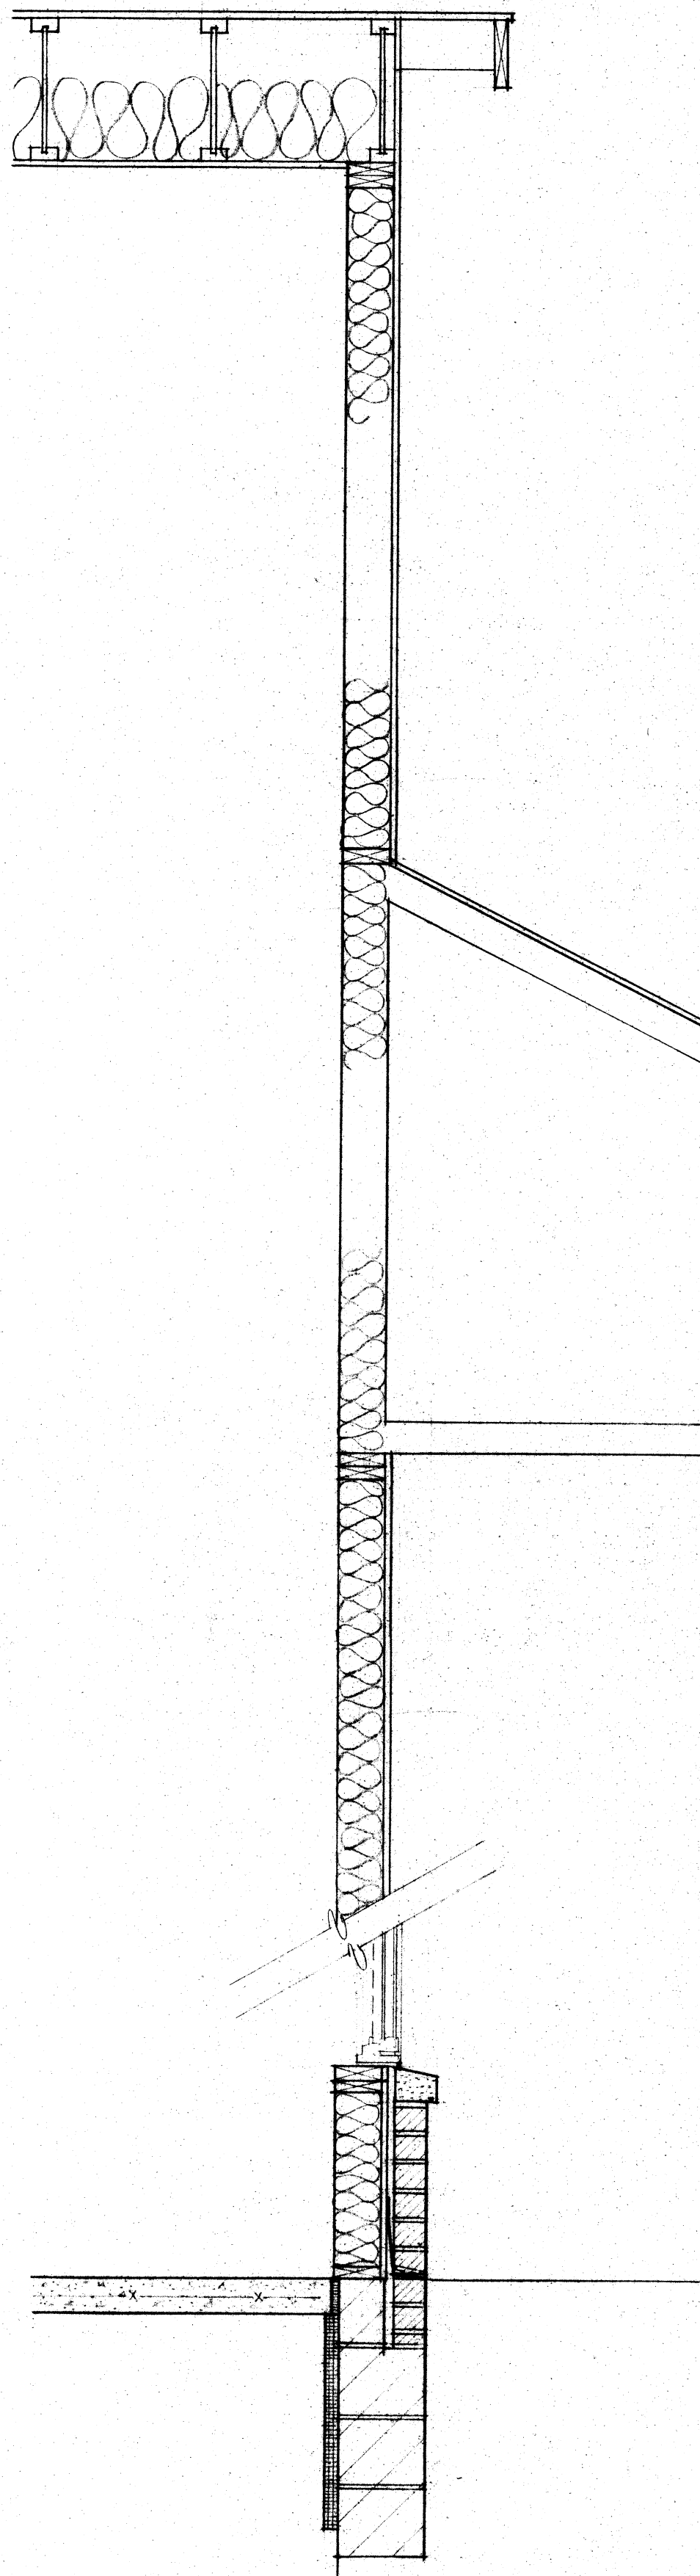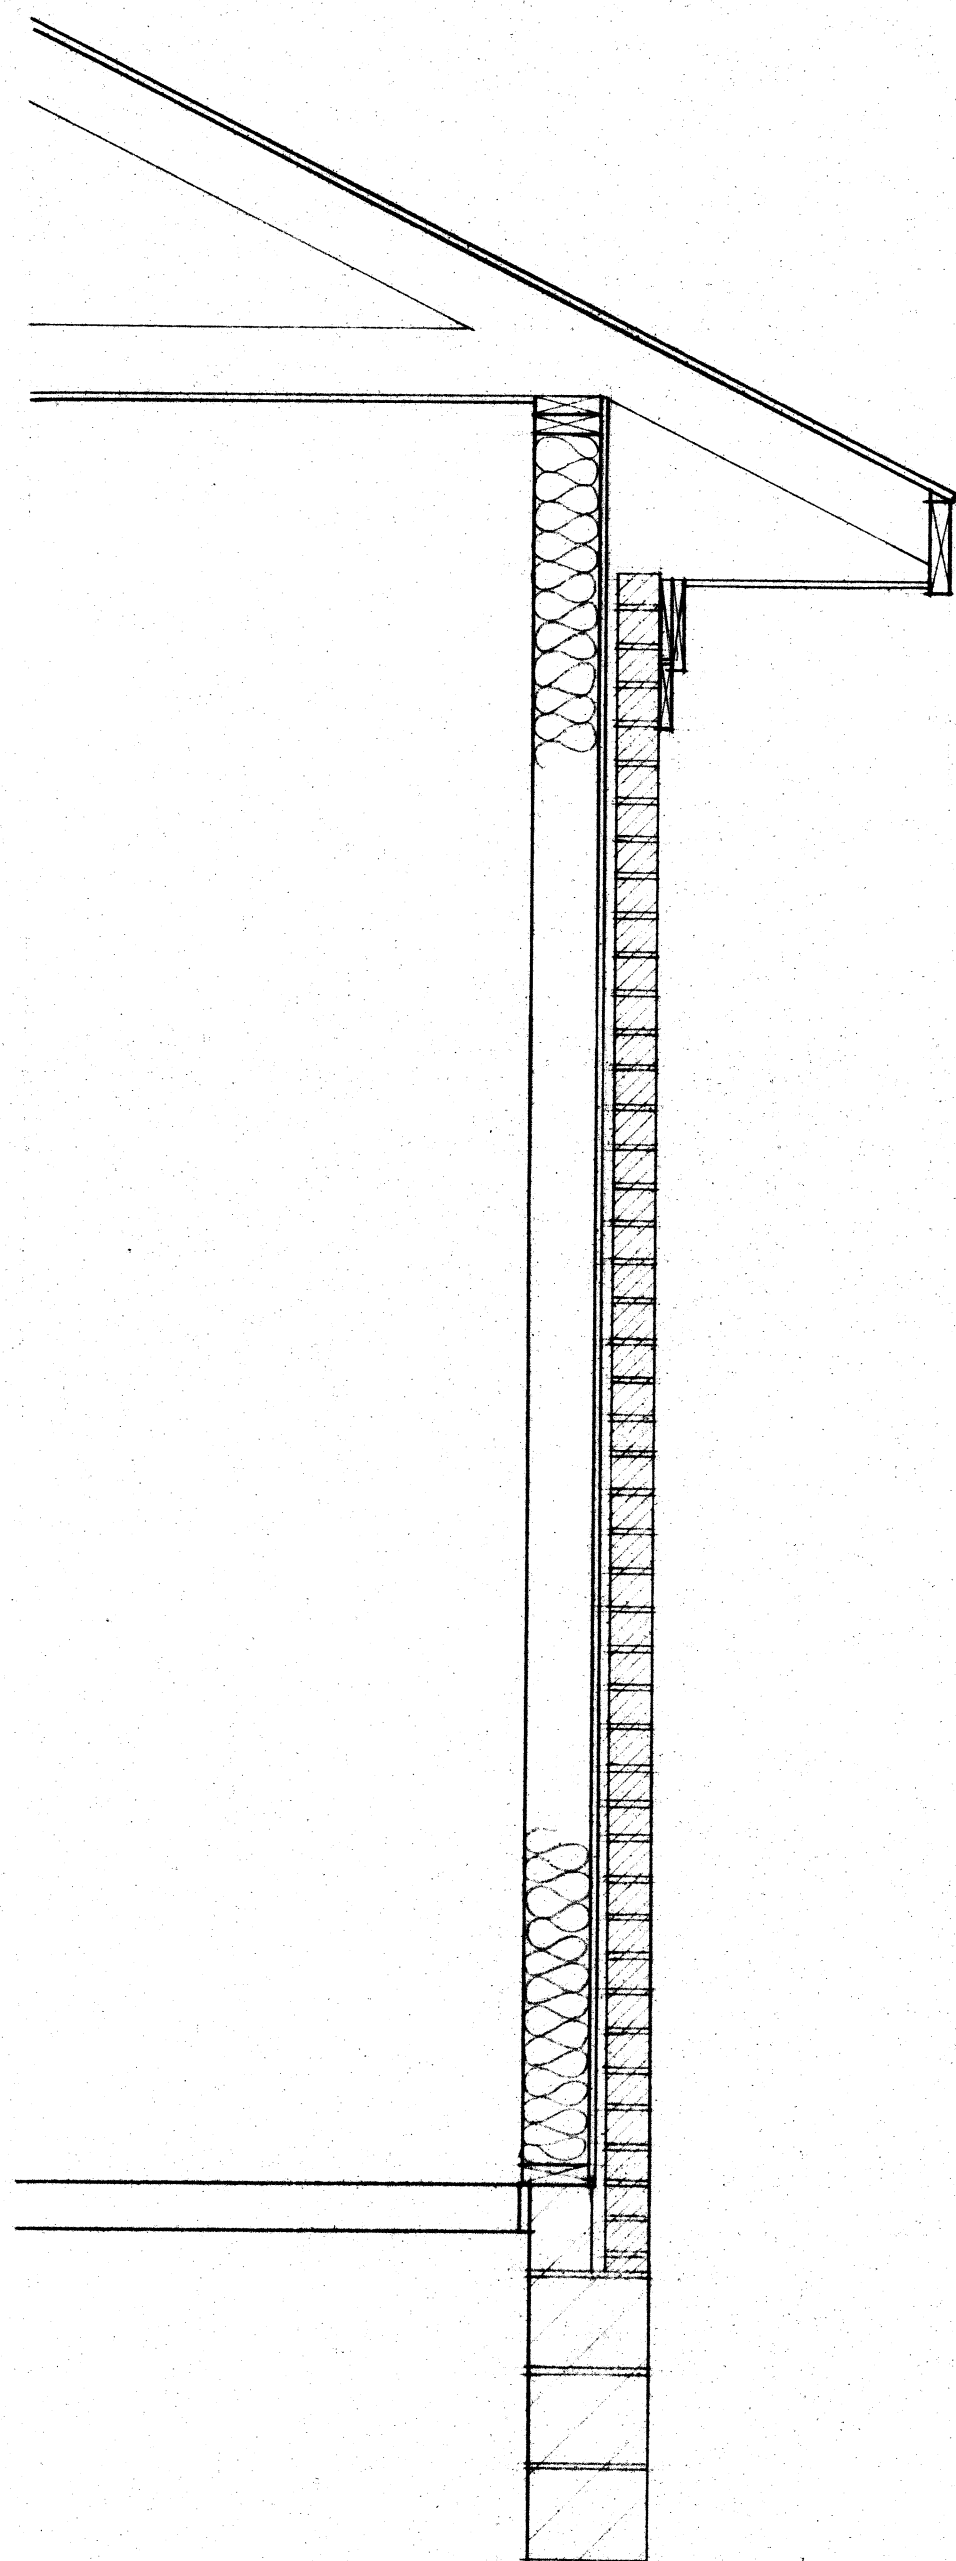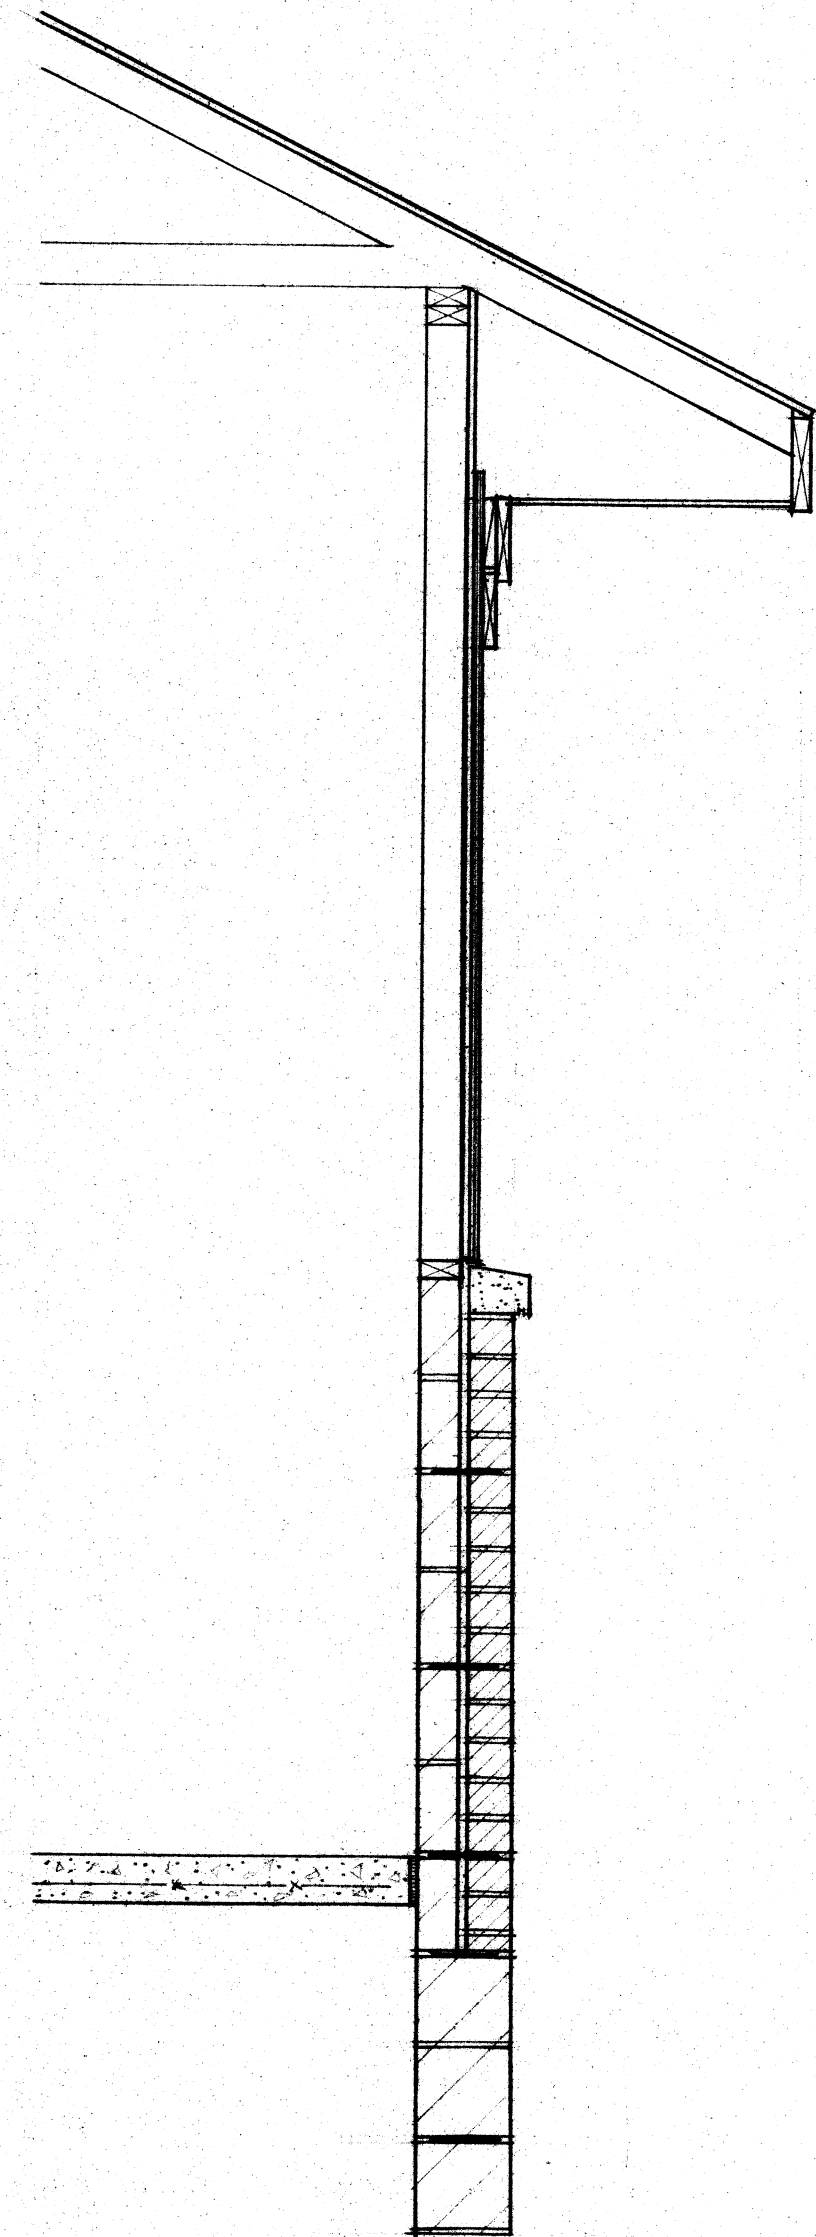

NOT FOR
CONSTRUCTION

PRINTED
M 0 6 94
MOTTER & MEADOWS
ARCHITECTS

MOTTER & MEADOWS
ARCHITECTS

STATE OF OHIO
M.A. MOTTER
3553
R.W. MEADOWS
6781
REGISTERED ARCHITECTS


THIS DWG :

COMM
DATE

DWG

1821 FULTON ROAD NW CANTON OHIO 44709

THE LEGENDS OF MASSILLON GOLF CLUBHOUSE
MASSILLON OHIO

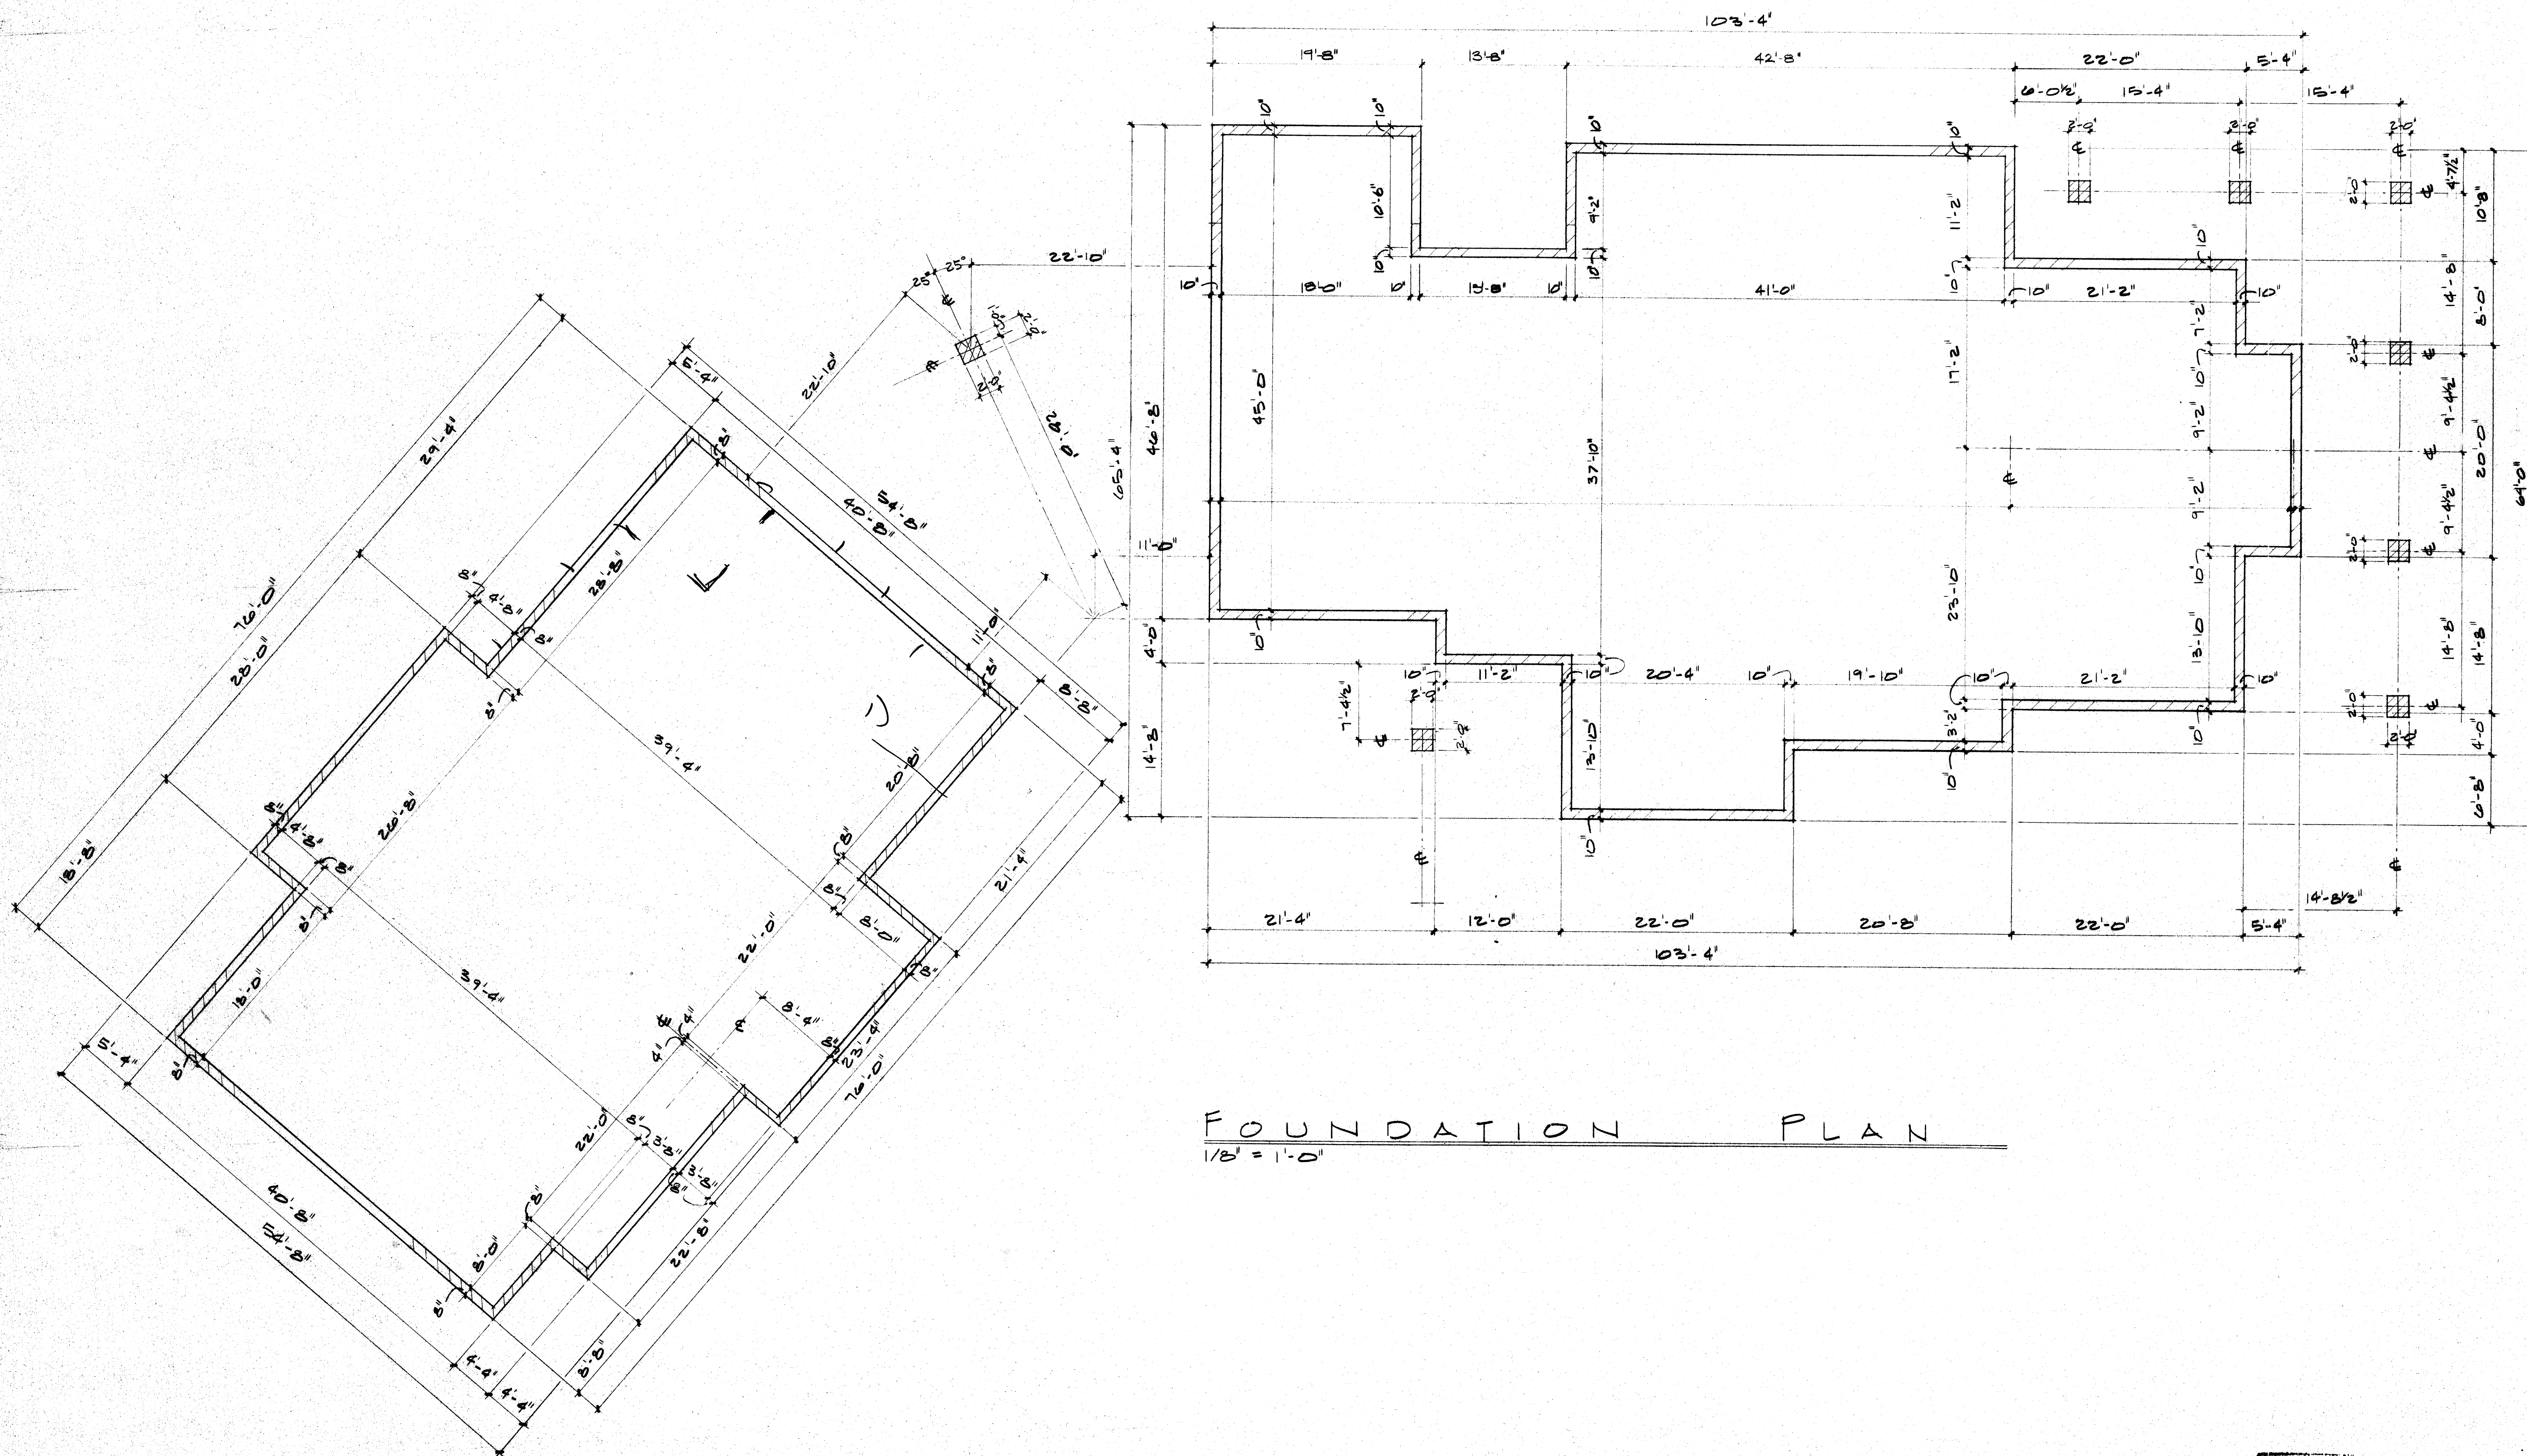

FOUNDATION PLAN
1/8" = 1'-0"

MOTTER & MEADOWS
ARCHITECTS

... 1821 FULTON ROAD NW CANTON OHIO 44709

THE LEGENDS OF MASSILLON GOLF CLUBHOUSE
MASSILLON OHIO

STATE OF OHIO
REGISTERED ARCHITECTS
M.A. MOTTER 3553
R.W. MEADOWS 8781


NOT FOR
CONSTRUCTION

PRINTED
JUL 06 94
MOTTER & MEADOWS
ARCHITECTS

THIS DWG :

COMM
DATE

DWG

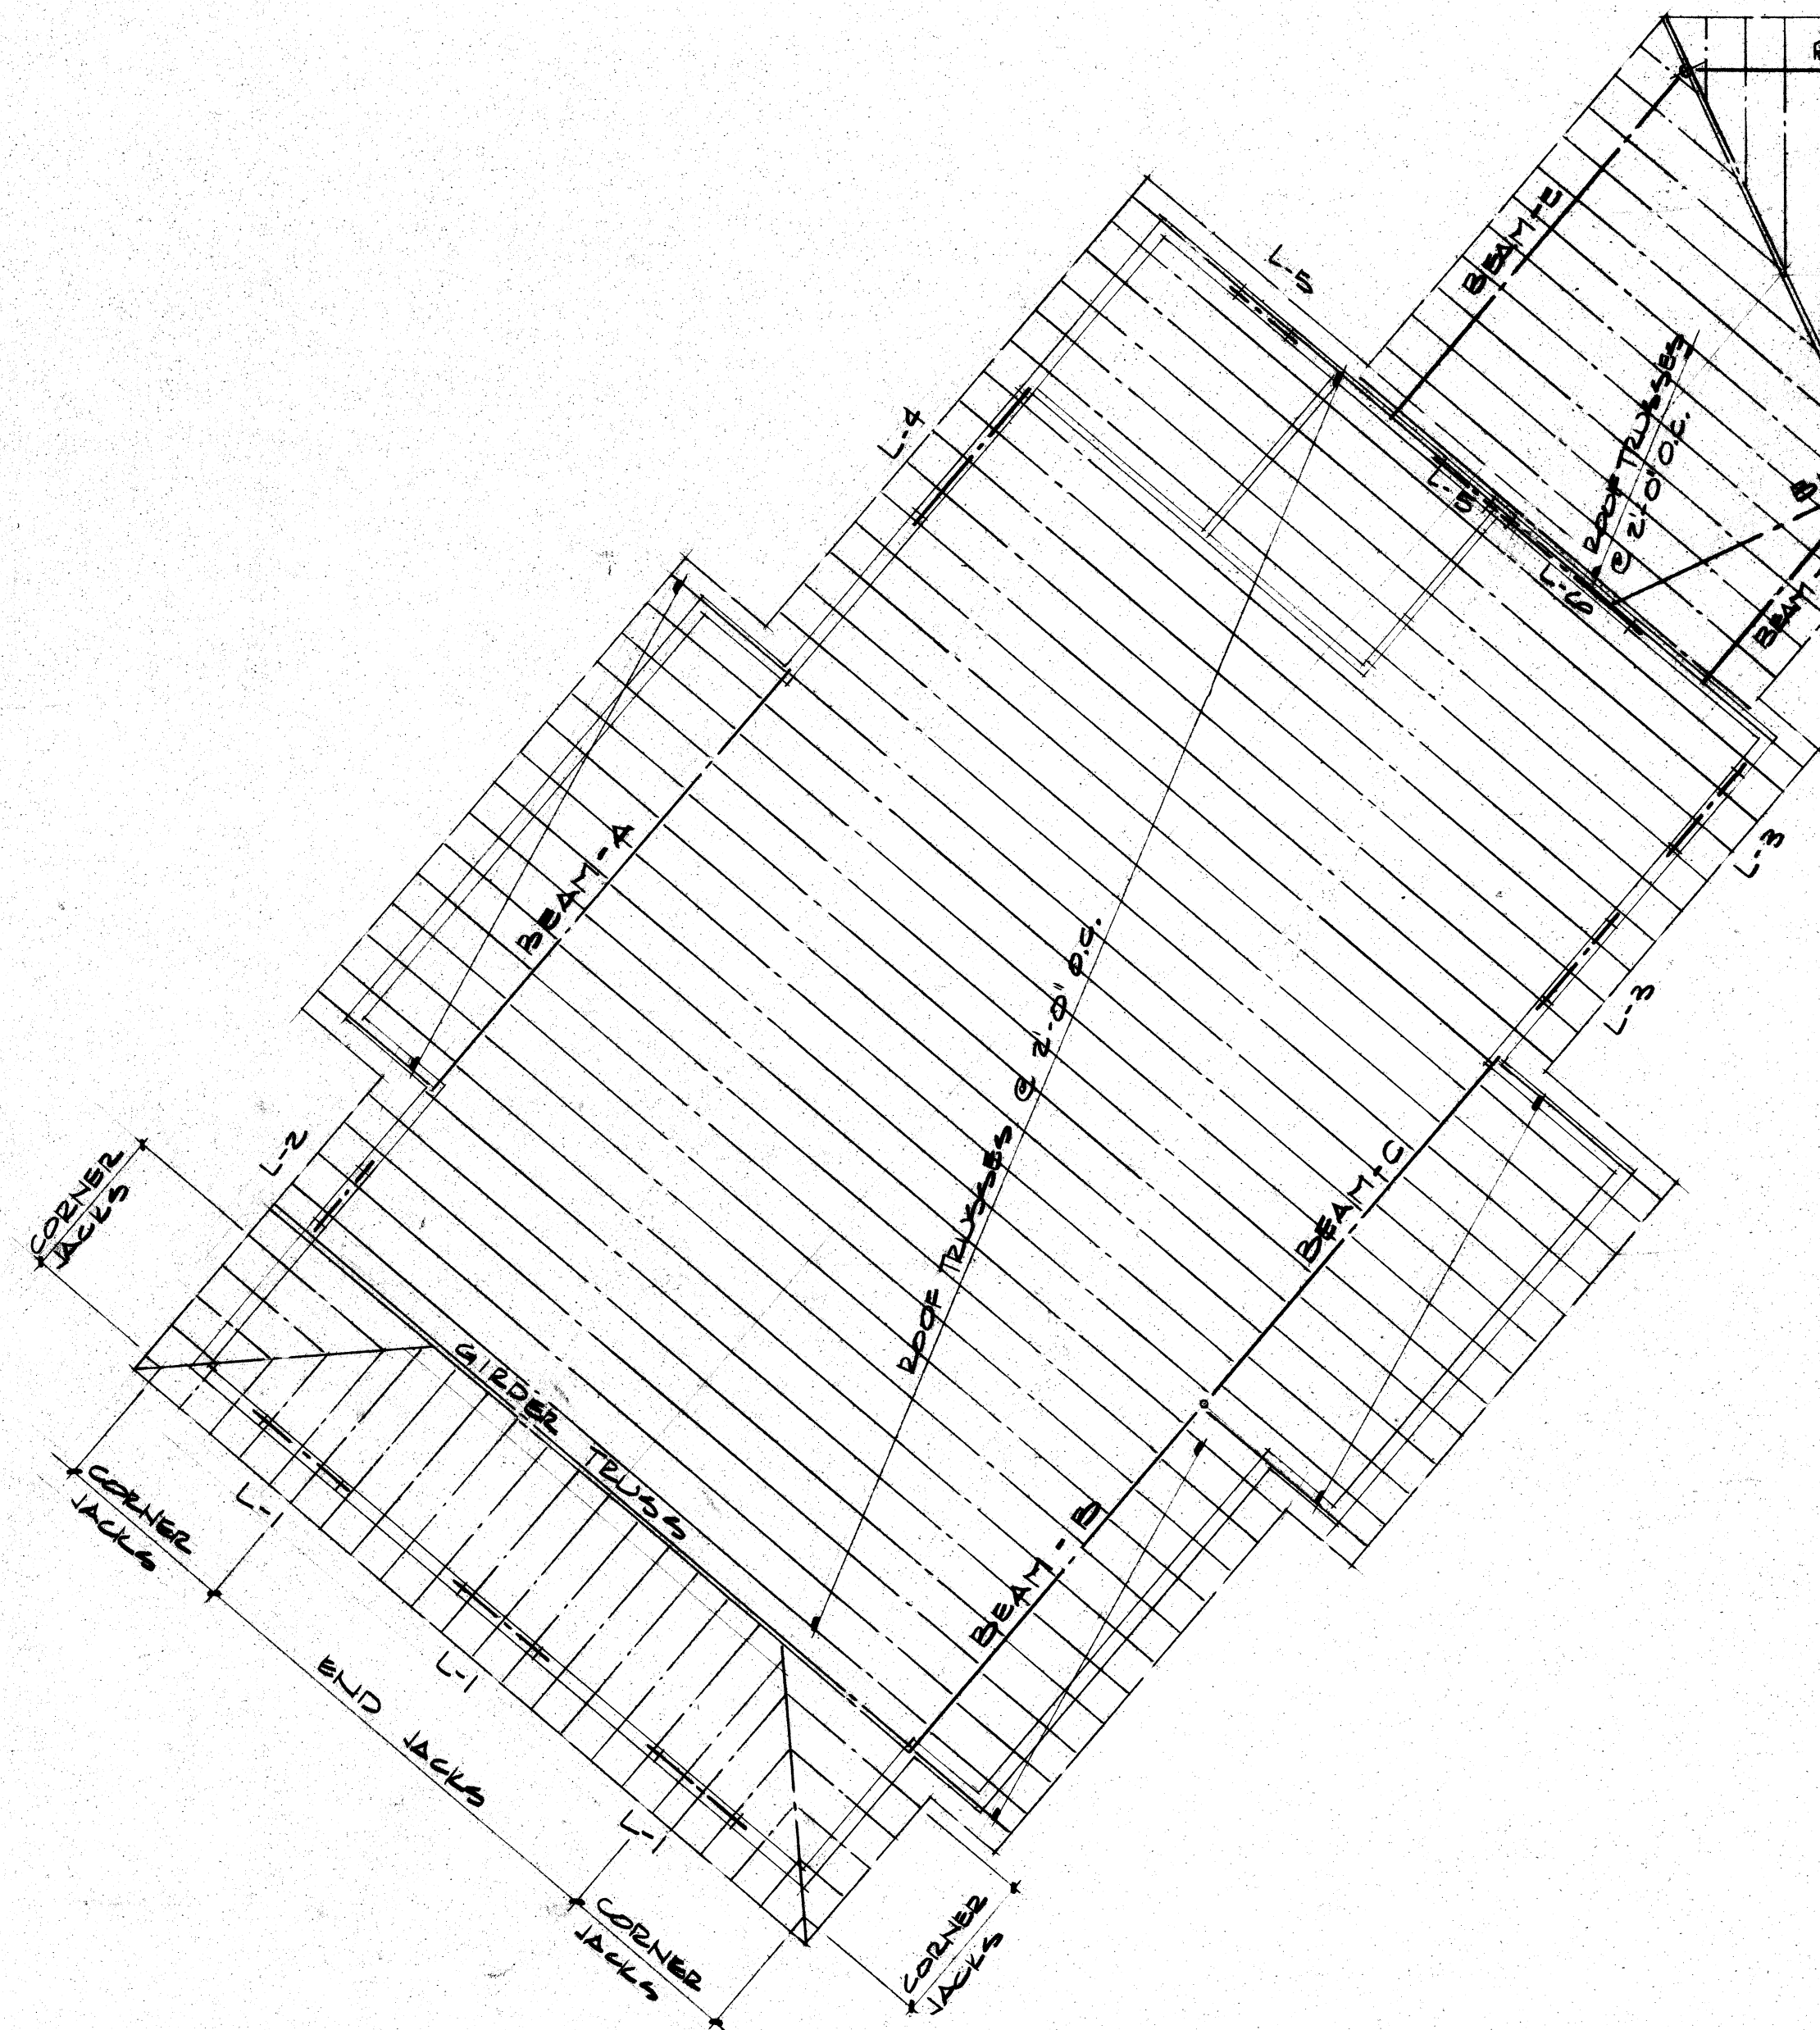

BEAM SCHEDULE

BEAM - A
BEAM - B
BEAM - C
BEAM - D
BEAM - E
BEAM - F
BEAM - G

BEAM SCHEDULE


BEAM - H
BEAM - I
BEAM - J
BEAM - K
BEAM - L
BEAM - M
BEAM - N
BEAM - O
BEAM - P

LINTEL SCHEDULE

L-1
L-2
L-3
L-4
L-5
L-6
L-7
L-8
L-9
L-10
L-11
L-12
L-13
L-14
L-15
L-16
L-17
L-18
L-19
L-20

LINTEL SCHEDULE

L-1
L-2
L-3
L-4
L-5
L-6
L-7
L-8
L-9
L-10
L-11
L-12
L-13
L-14
L-15
L-16
L-17
L-18
L-19
L-20

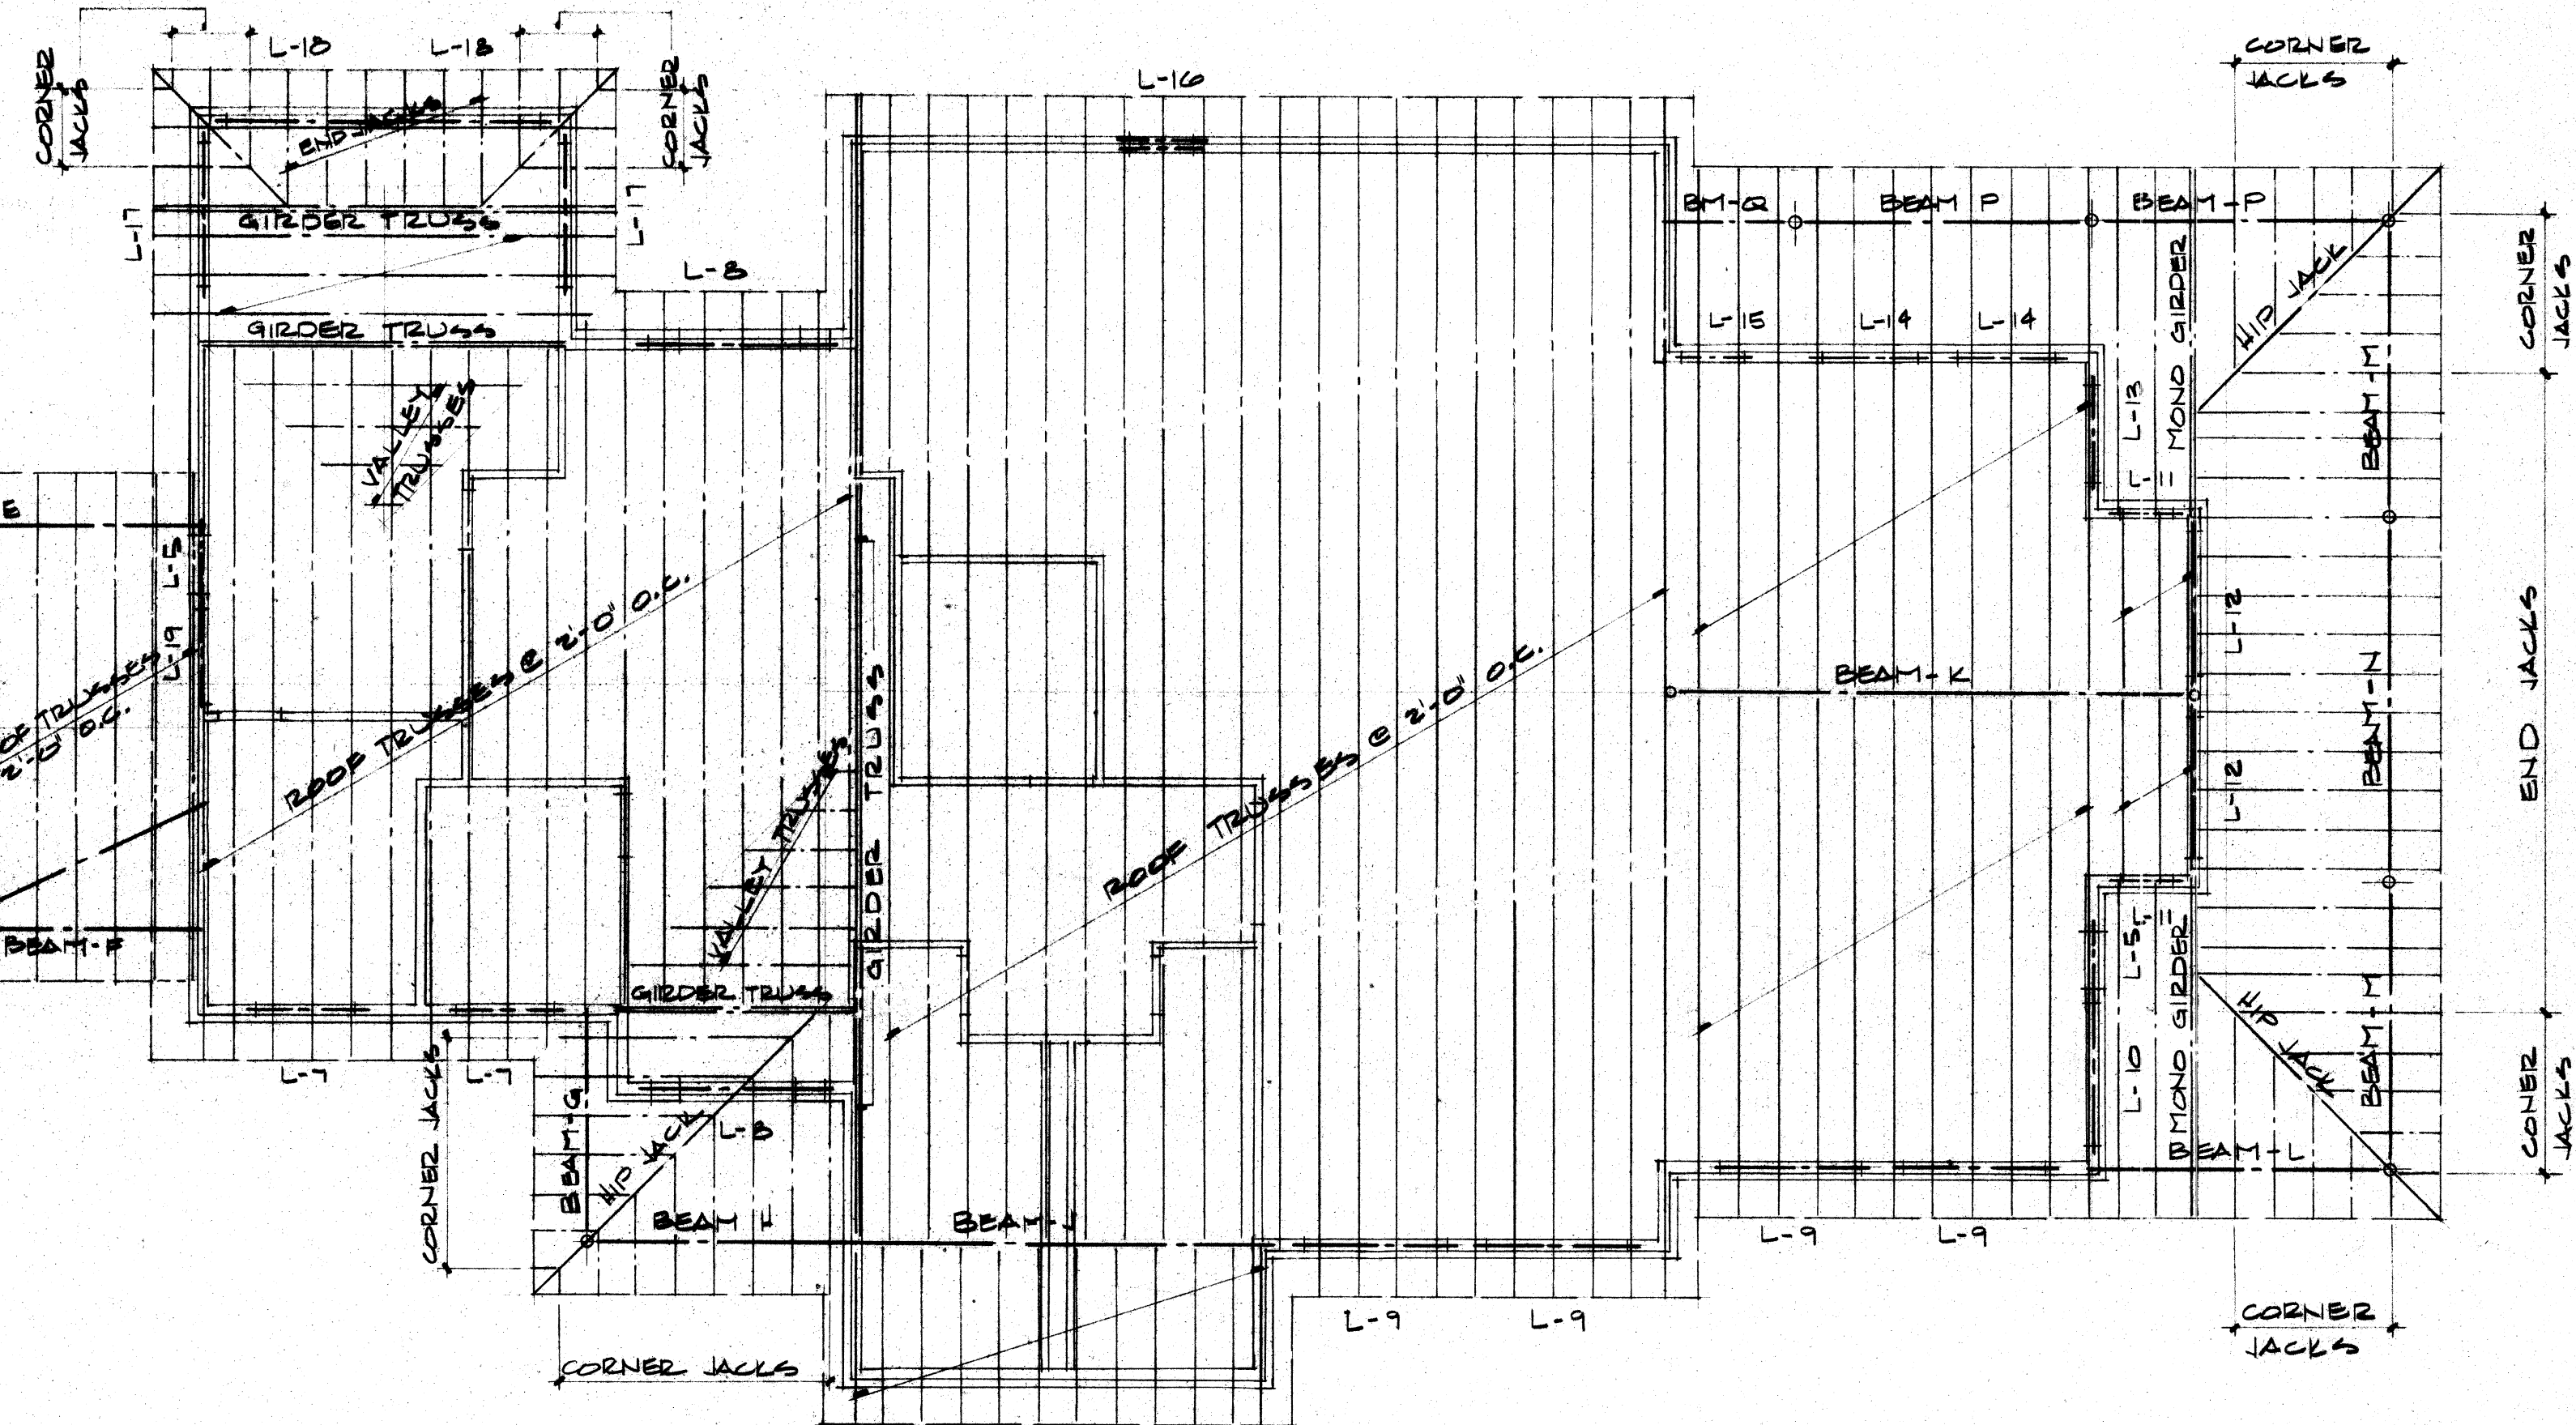

ROOF FRAMING PLAN
1/8" = 1'-0"

MOTTER & MEADOWS
ARCHITECTS

... 1821 FULTON ROAD NW CANTON OHIO 44709

THE LEGENDS OF MASSILLON GOLF CLUBHOUSE
MASSILLON OHIO

STATE OF OHIO
M.A. MOTTER
3553
R.W. MEADOWS
6781
REGISTERED ARCHITECTS

THIS DWG
ROOF FRAMING
PLAN

COMM
DATE

DWG

NOT FOR
CONSTRUCTION

PRINTED
M 0 6 94
MOTTER & MEADOWS
ARCHITECTS