
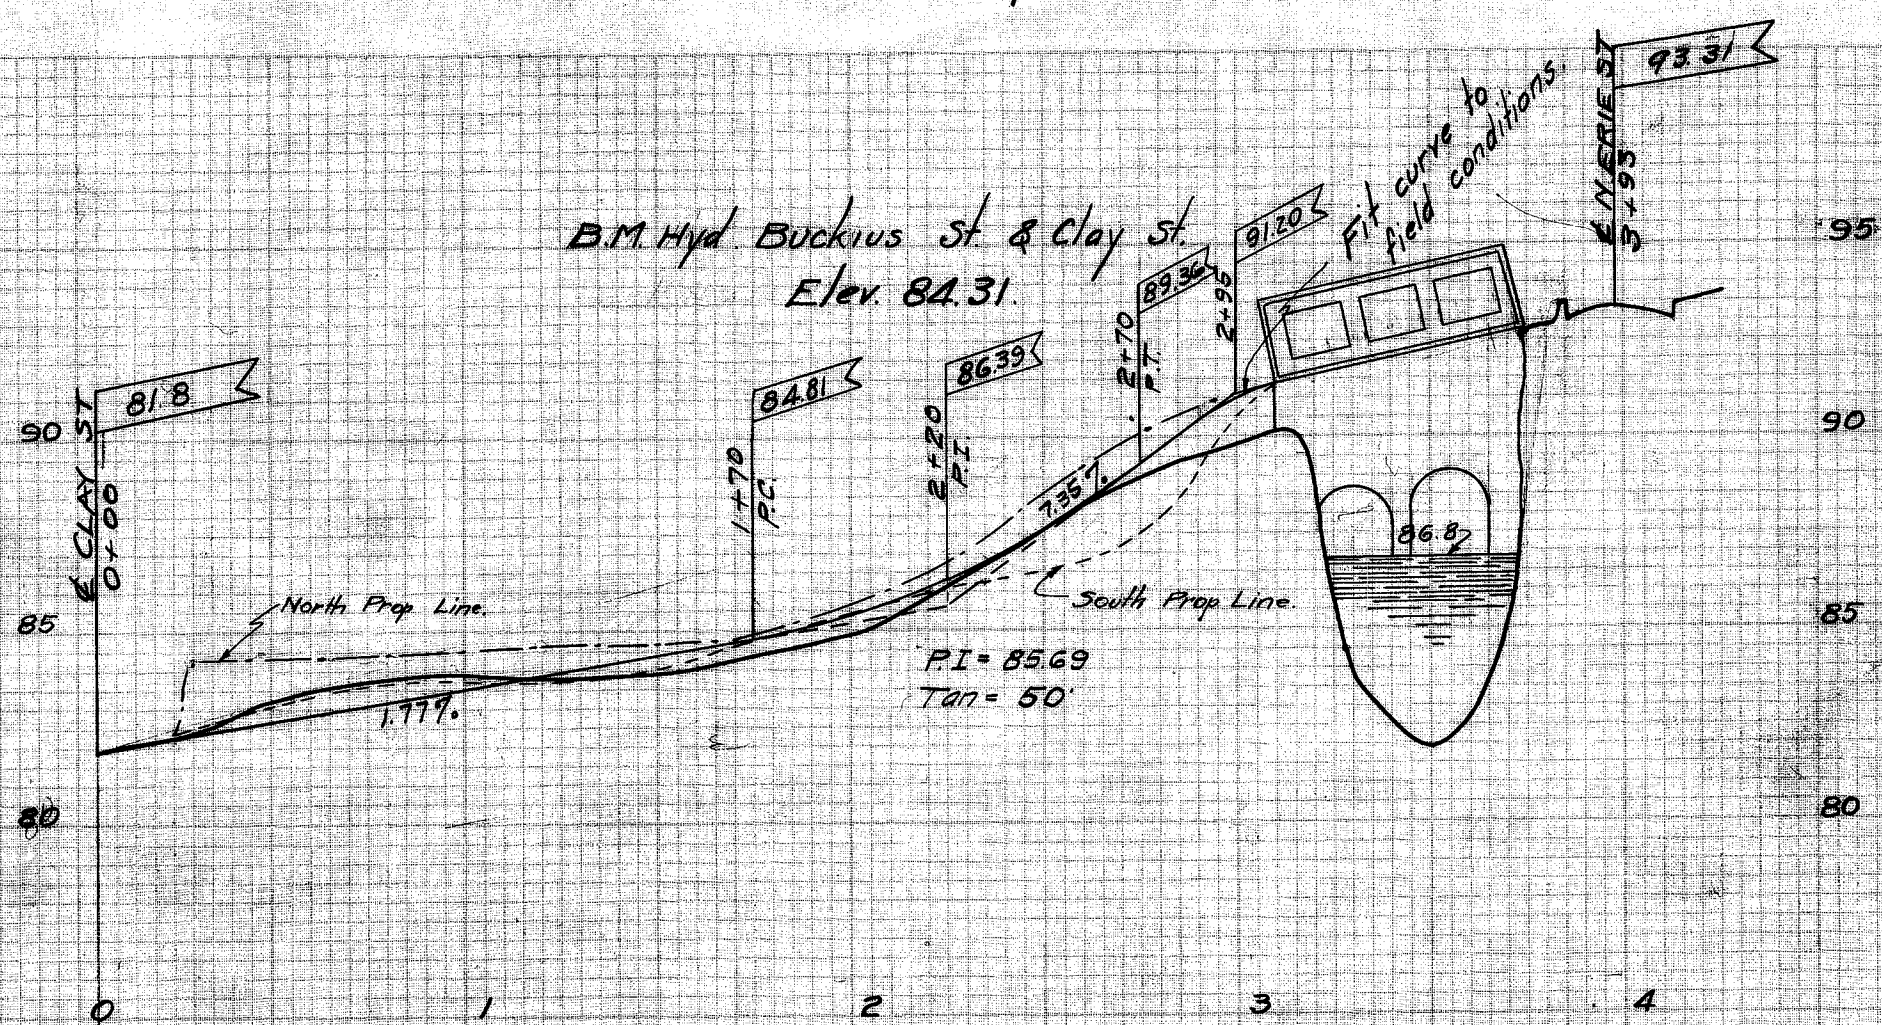


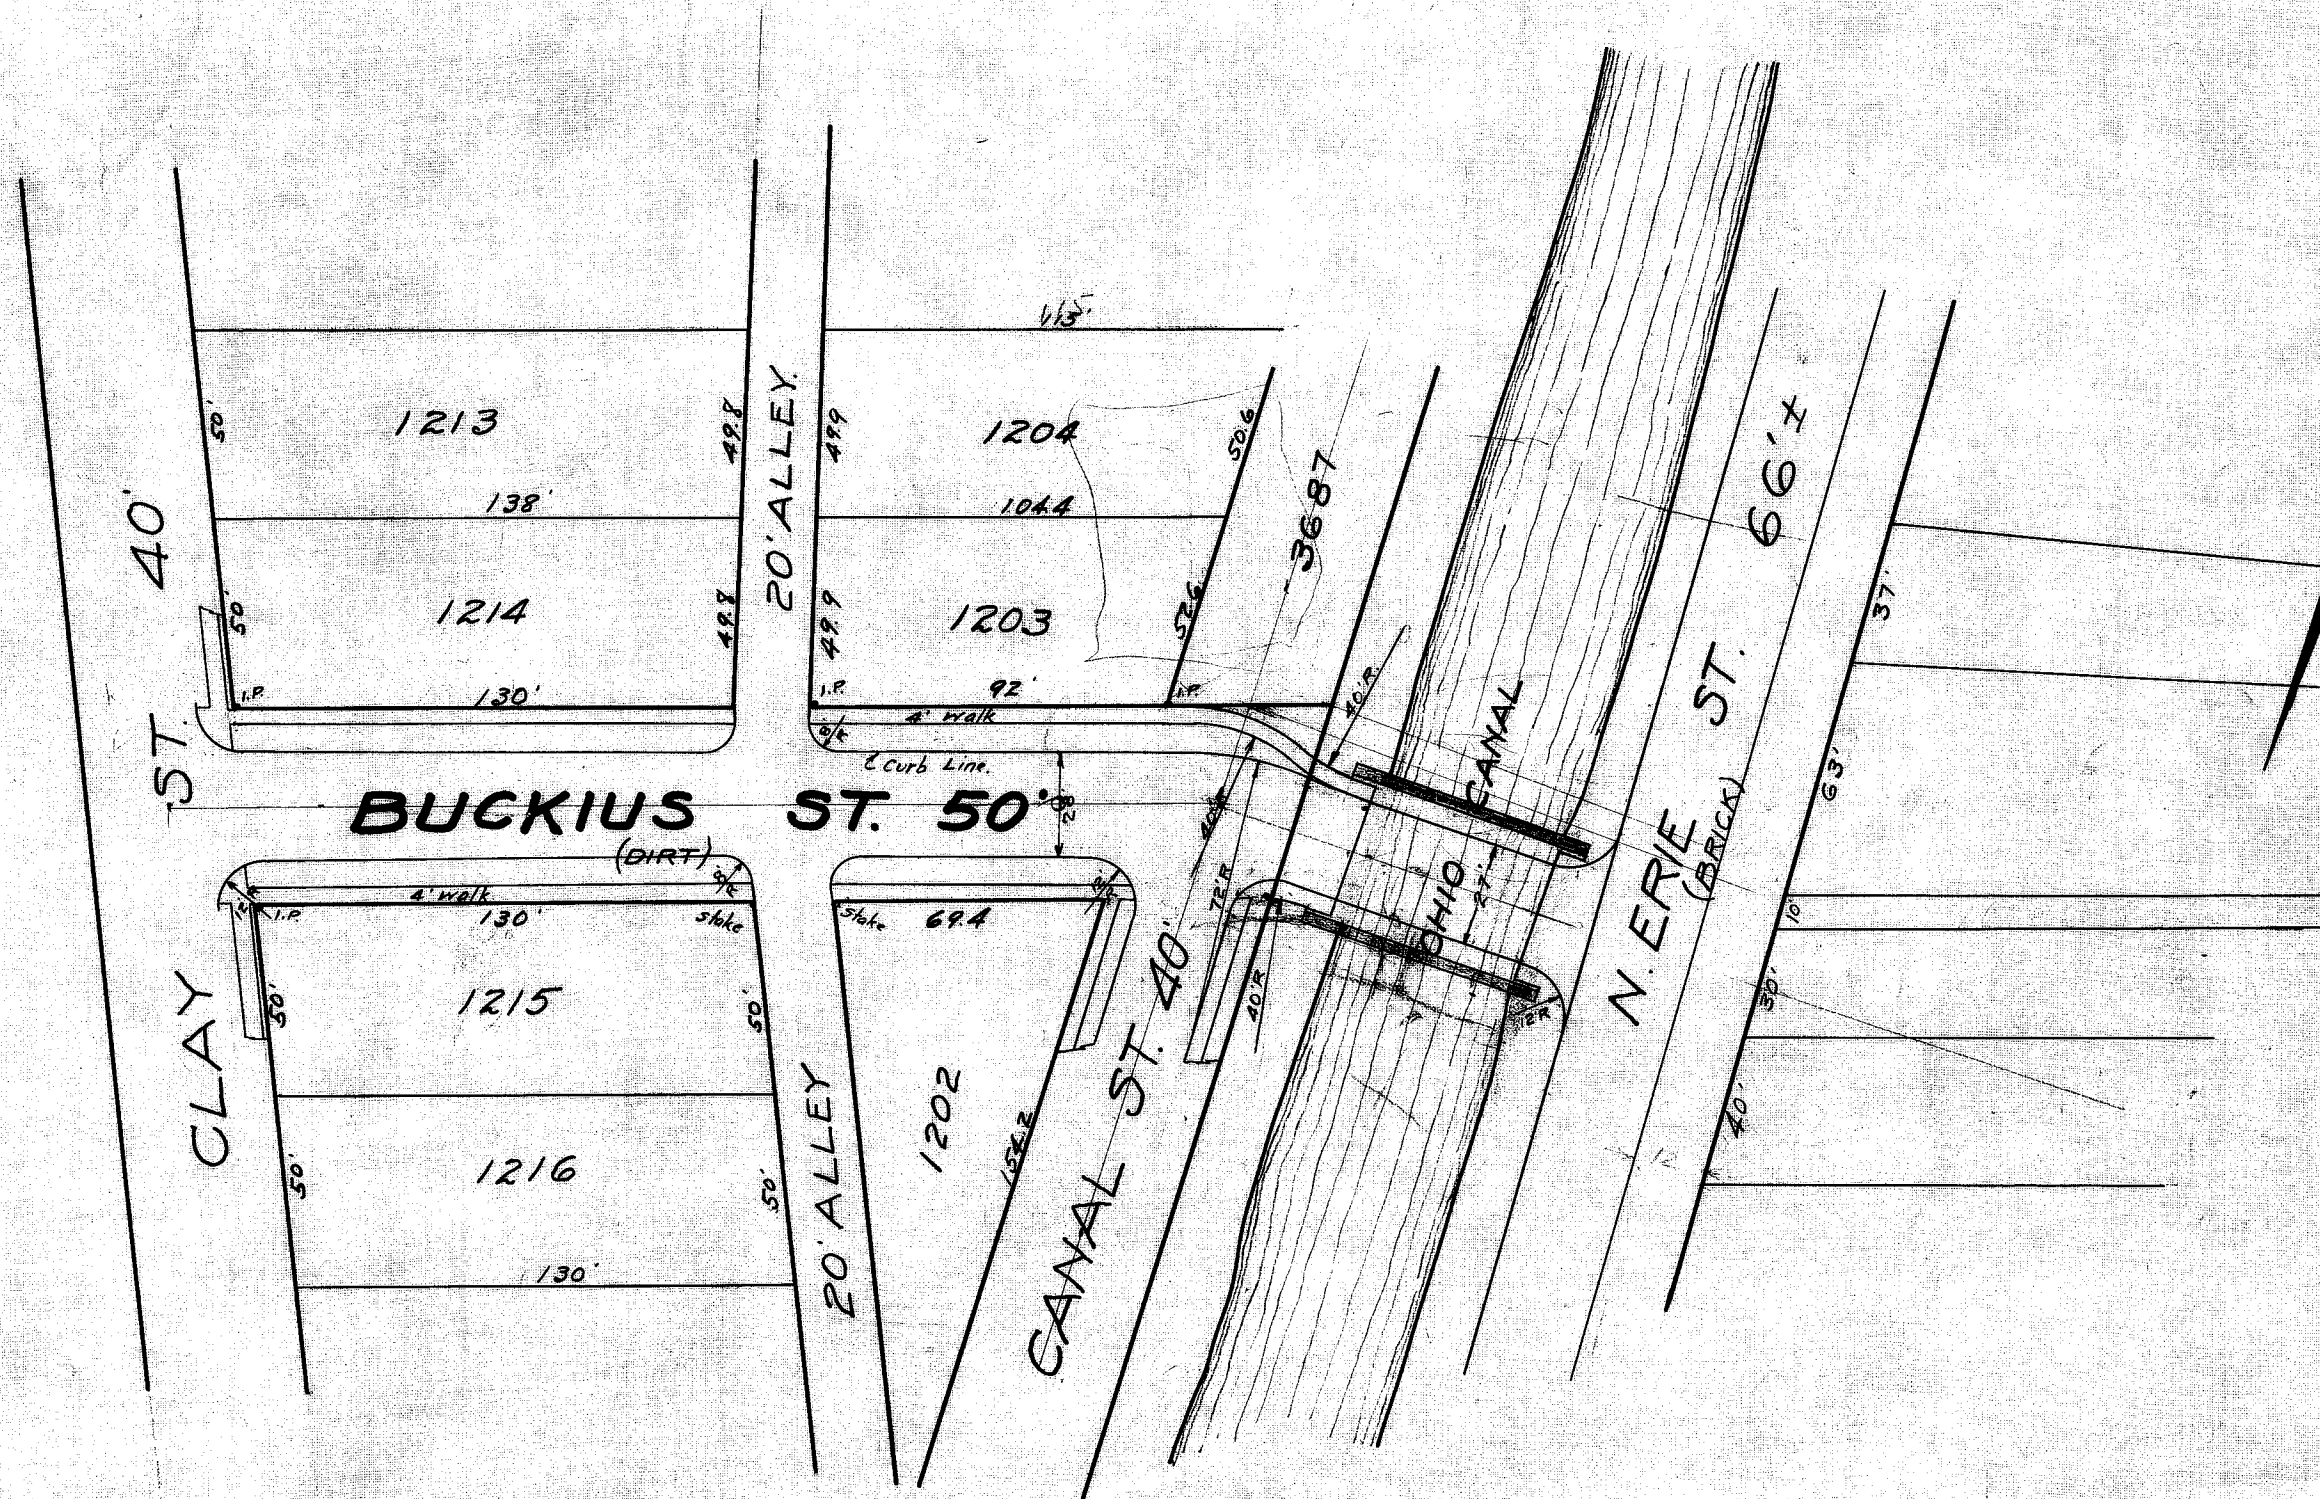

CITY OF MASSILLON, OHIO.			
PLAN AND PROFILE BUCKIUS ST.			
APPROVED: <i>[Signature]</i>		DEPT. of PUBLIC SERVICE ENGINEERING DIVISION	
DR. BY: S/B.C.	SCALE: VERT. 1"=5'	JAN. 15, 1924	40 P. 16-17 N.B. 34 P. 31.
CK. BY:	HOR. 1"=50'		