

66666666 66666666

[illegible]

TRANSFERRED THIS _____ DAY OF _____
 _____ COUNTY AUDITOR
 RECORDED IN PLAT BOOK _____ PAGE _____ THIS
 _____ DAY OF _____

COUNTY RECORDER

21st. STREET S.E.

CAMBRIDGE AVE. 60

ARTHUR ST

EXISTING
RECORDED
SUBDIVISION 1.
IN PLAT BOOK 34 PAGE 18

OAK ST.

YORK VILLAGE

SUBDIVISION NUMBER 2
BEING PART OF O.L. 326 CITY OF MASSILLON,
STARK COUNTY, OHIO

4.27 AC. TOTAL AREA ROADS

AREA ROAD REVEALATIONS: 1.1 AC, 1.22 AC. IN SUM.

25 APR 1950

DIMENSIONS SHOWN ON THIS PLAT ARE EXPRESSED IN FEET AND
 DECIMAL PARTS THEREOF, ALL OF WHICH I CERTIFY TO BE CORRECT

LESTER H. WEINBERG, CONSULTING ENGINEER


 STATE OF OHIO }
 COUNTY OF CUYAHOGA } S.S. BEFORE ME A NOTARY PUBLIC IN AND FOR SAID COUNTY
 AND STATE PERSONALLY APPEARED _____,
 _____, AND
 _____, WHO ACKNOWLEDGED THE MAKING AND SIGNING OF THE
 FOREGOING INSTRUMENT TO BE THEIR FREE ACT AND DEED,
 IN TESTIMONY WHEREOF I HAVE HEREUNTO SET MY HAND AND OFFICIAL SEAL AT
 _____, OHIO, THIS _____ DAY OF _____.

NOTARY PUBLIC
MY COMMISSION EXPIRES

STATE OF OHIO }
COUNTY OF STARK } ss. BEFORE ME A NOTARY PUBLIC IN AND FOR SAID COUNTY
AND STATE PERSONALLY APPEARED

AND _____ FOR LUBBED CORP. AND _____

WHO ACKNOWLEDGED THE MAKING AND SIGNING OF THE FOREGOING INSTRUMENT
TO BE THEIR FREE ACT AND DEED.

IN TESTIMONY WHEREOF I HAVE HERETO SET MY HAND AND
OFFICIAL SEAL AT _____, OHIO, THIS _____ DAY
OF _____.

NOTARY PUBLIC
MY COMMISSION EXPIRES

APPROVALS

APPROVED BY THE CITY PLANNING COMMISSION OF THE CITY OF MASSILLON, OHIO THIS _____ DAY OF _____, 20____.

CHAIRMAN


SECRETARY

APPROVED BY THE ENGINEER OF THE CITY OF MASSILLON, OHIO THIS ____ DAY OF ____

PLAT APPROVED FOR RECORD ONLY BY ORDINANCE _____ ADOPTED BY THE COUNCIL OF
THE CITY OF INDIANAPOLIS THIS _____ DAY OF _____

PRES. CITY COUNCIL

CLERK

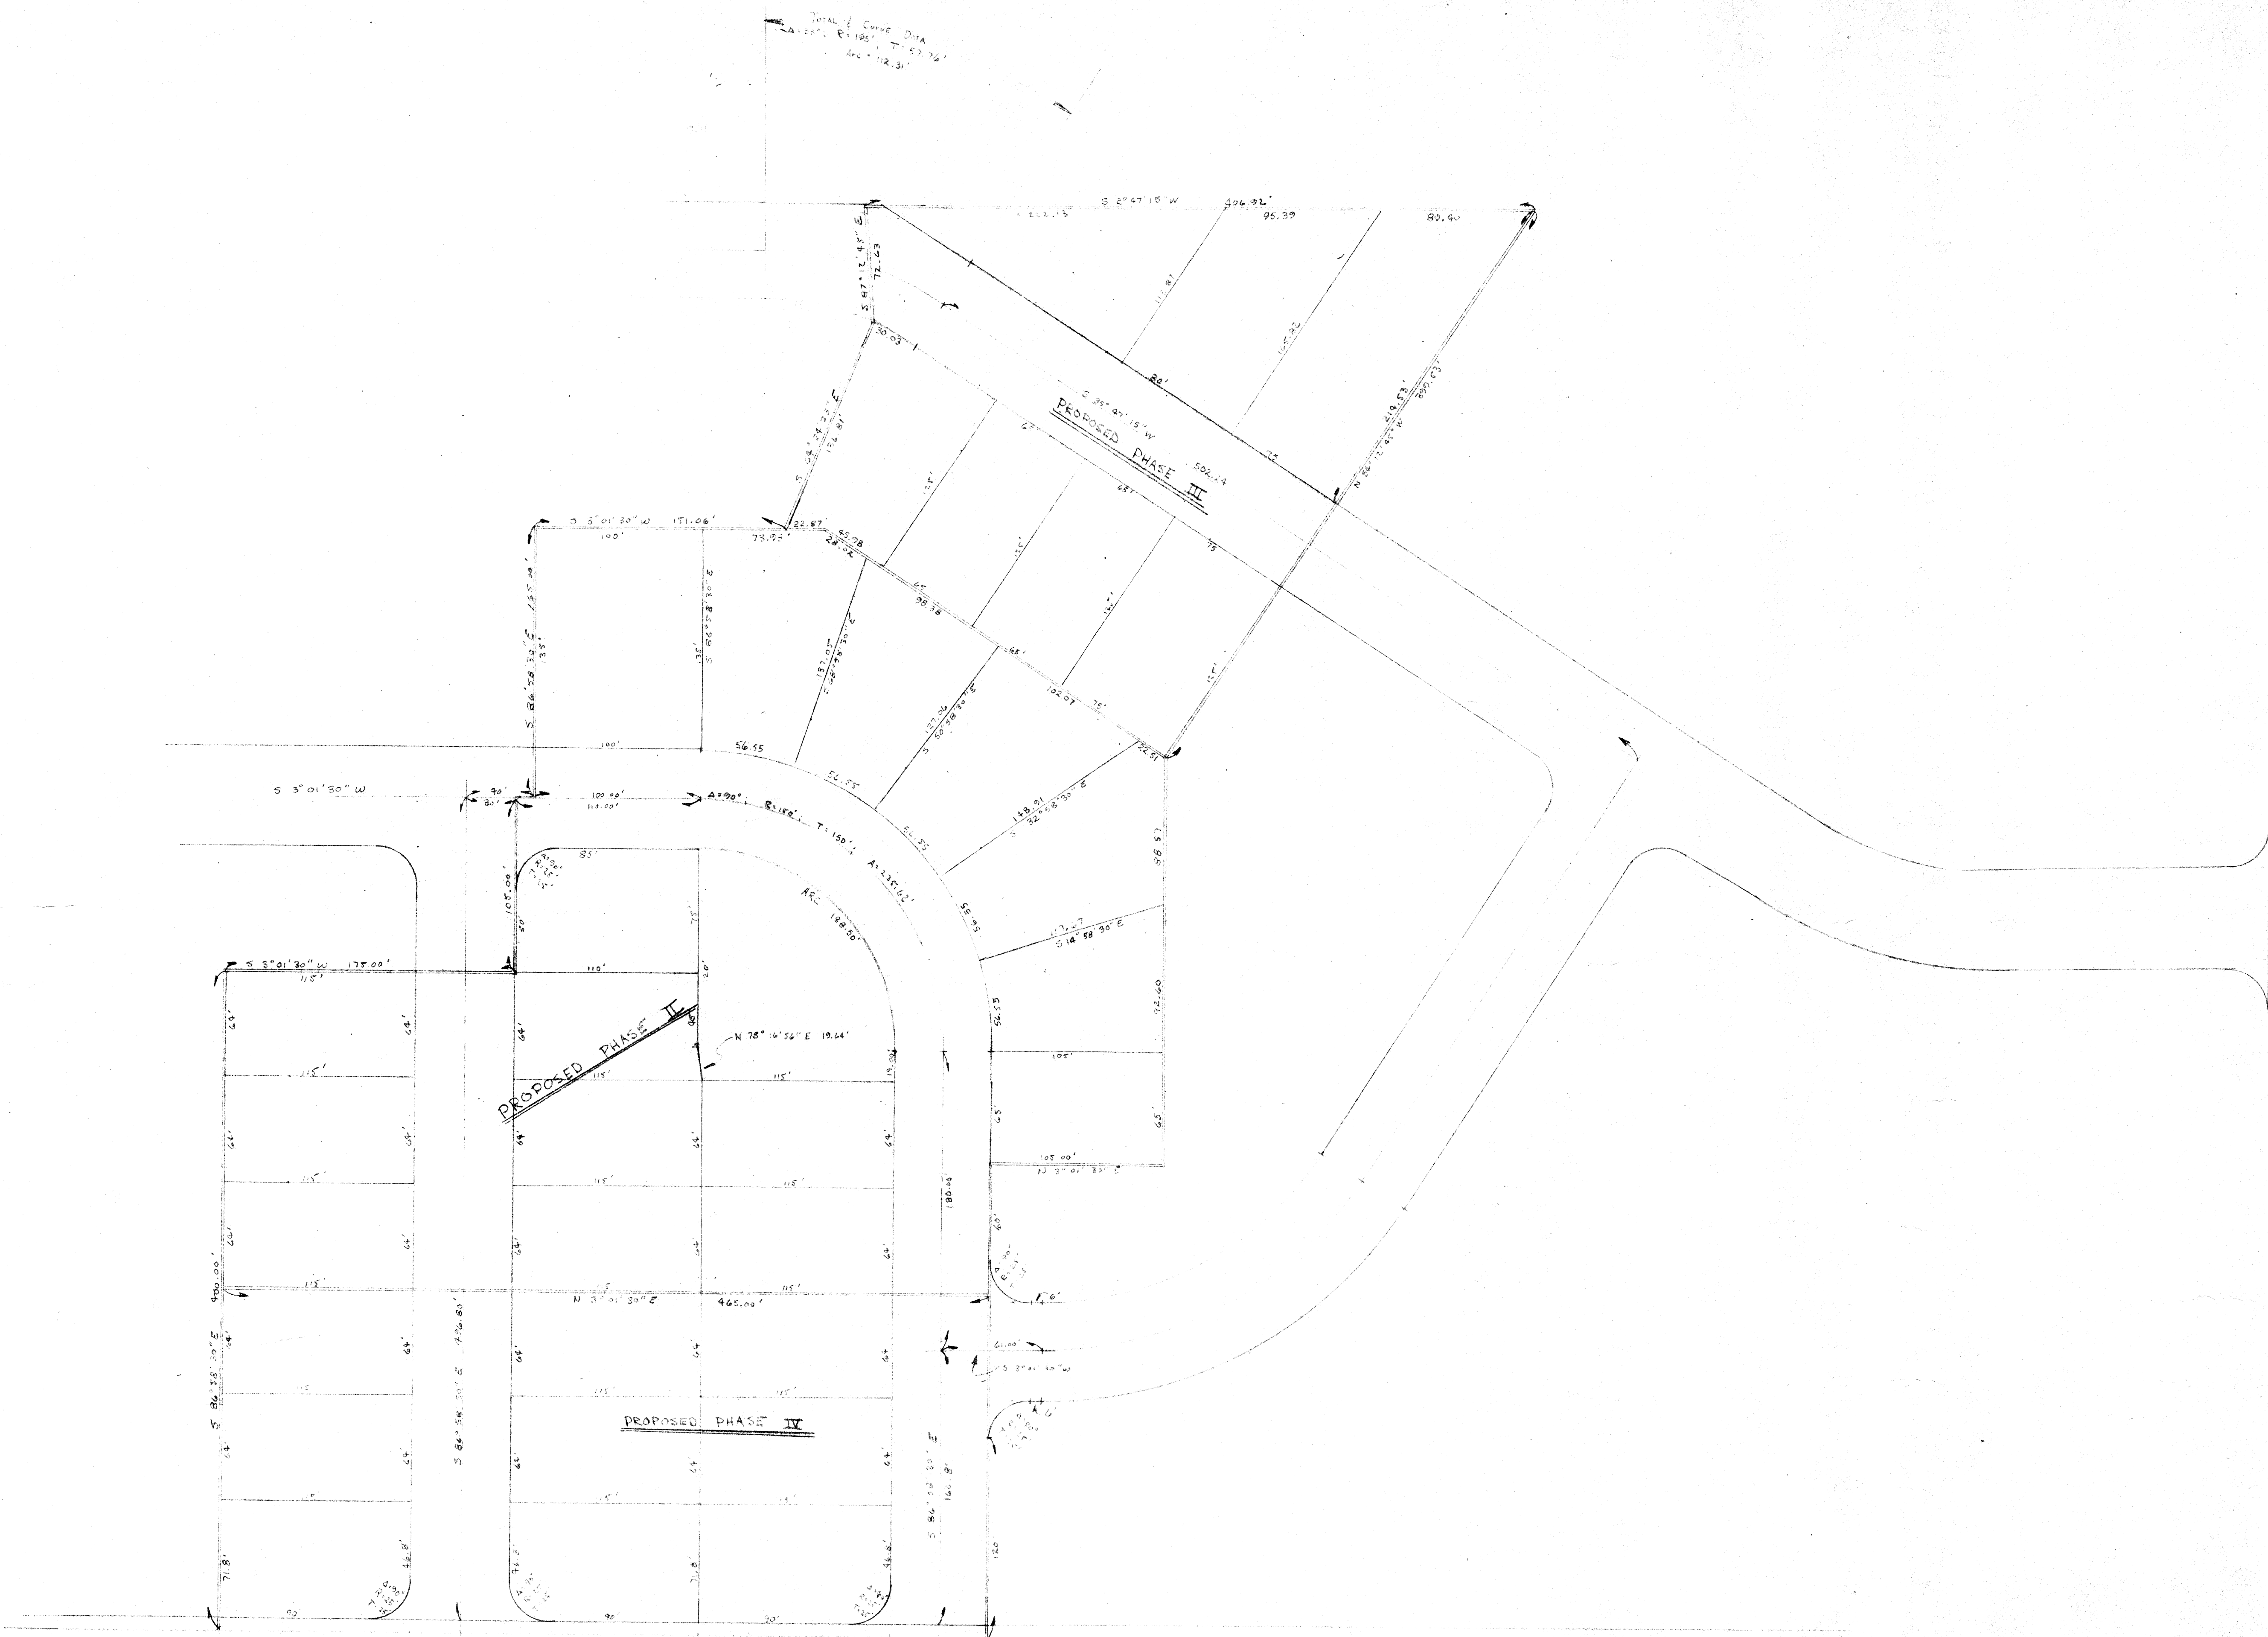

21ST ST. S.E.

RECEIVED
DATE 6-10-68
TIME 11:30 AM
FROM NEW YORK
TO SAC, NEW YORK
SUBJECT: [illegible]
[illegible] 2-6-68

FORWARDED YOUR REQUEST
ALL INFORMATION CONTAINED HEREIN IS UNCLASSIFIED
DATE 11-20-97 BY SP-6 JRS/BJS


FORWARDED FOR
LAWRENCE CORPORATION
NEW HAVEN, CONNECTICUT

YORK VILLAGE ALLOTMENT

PART OF 326 MASSILLON OHIO

ROAD IMPROVEMENT DRAWINGS

Revised
per Paper Revisions

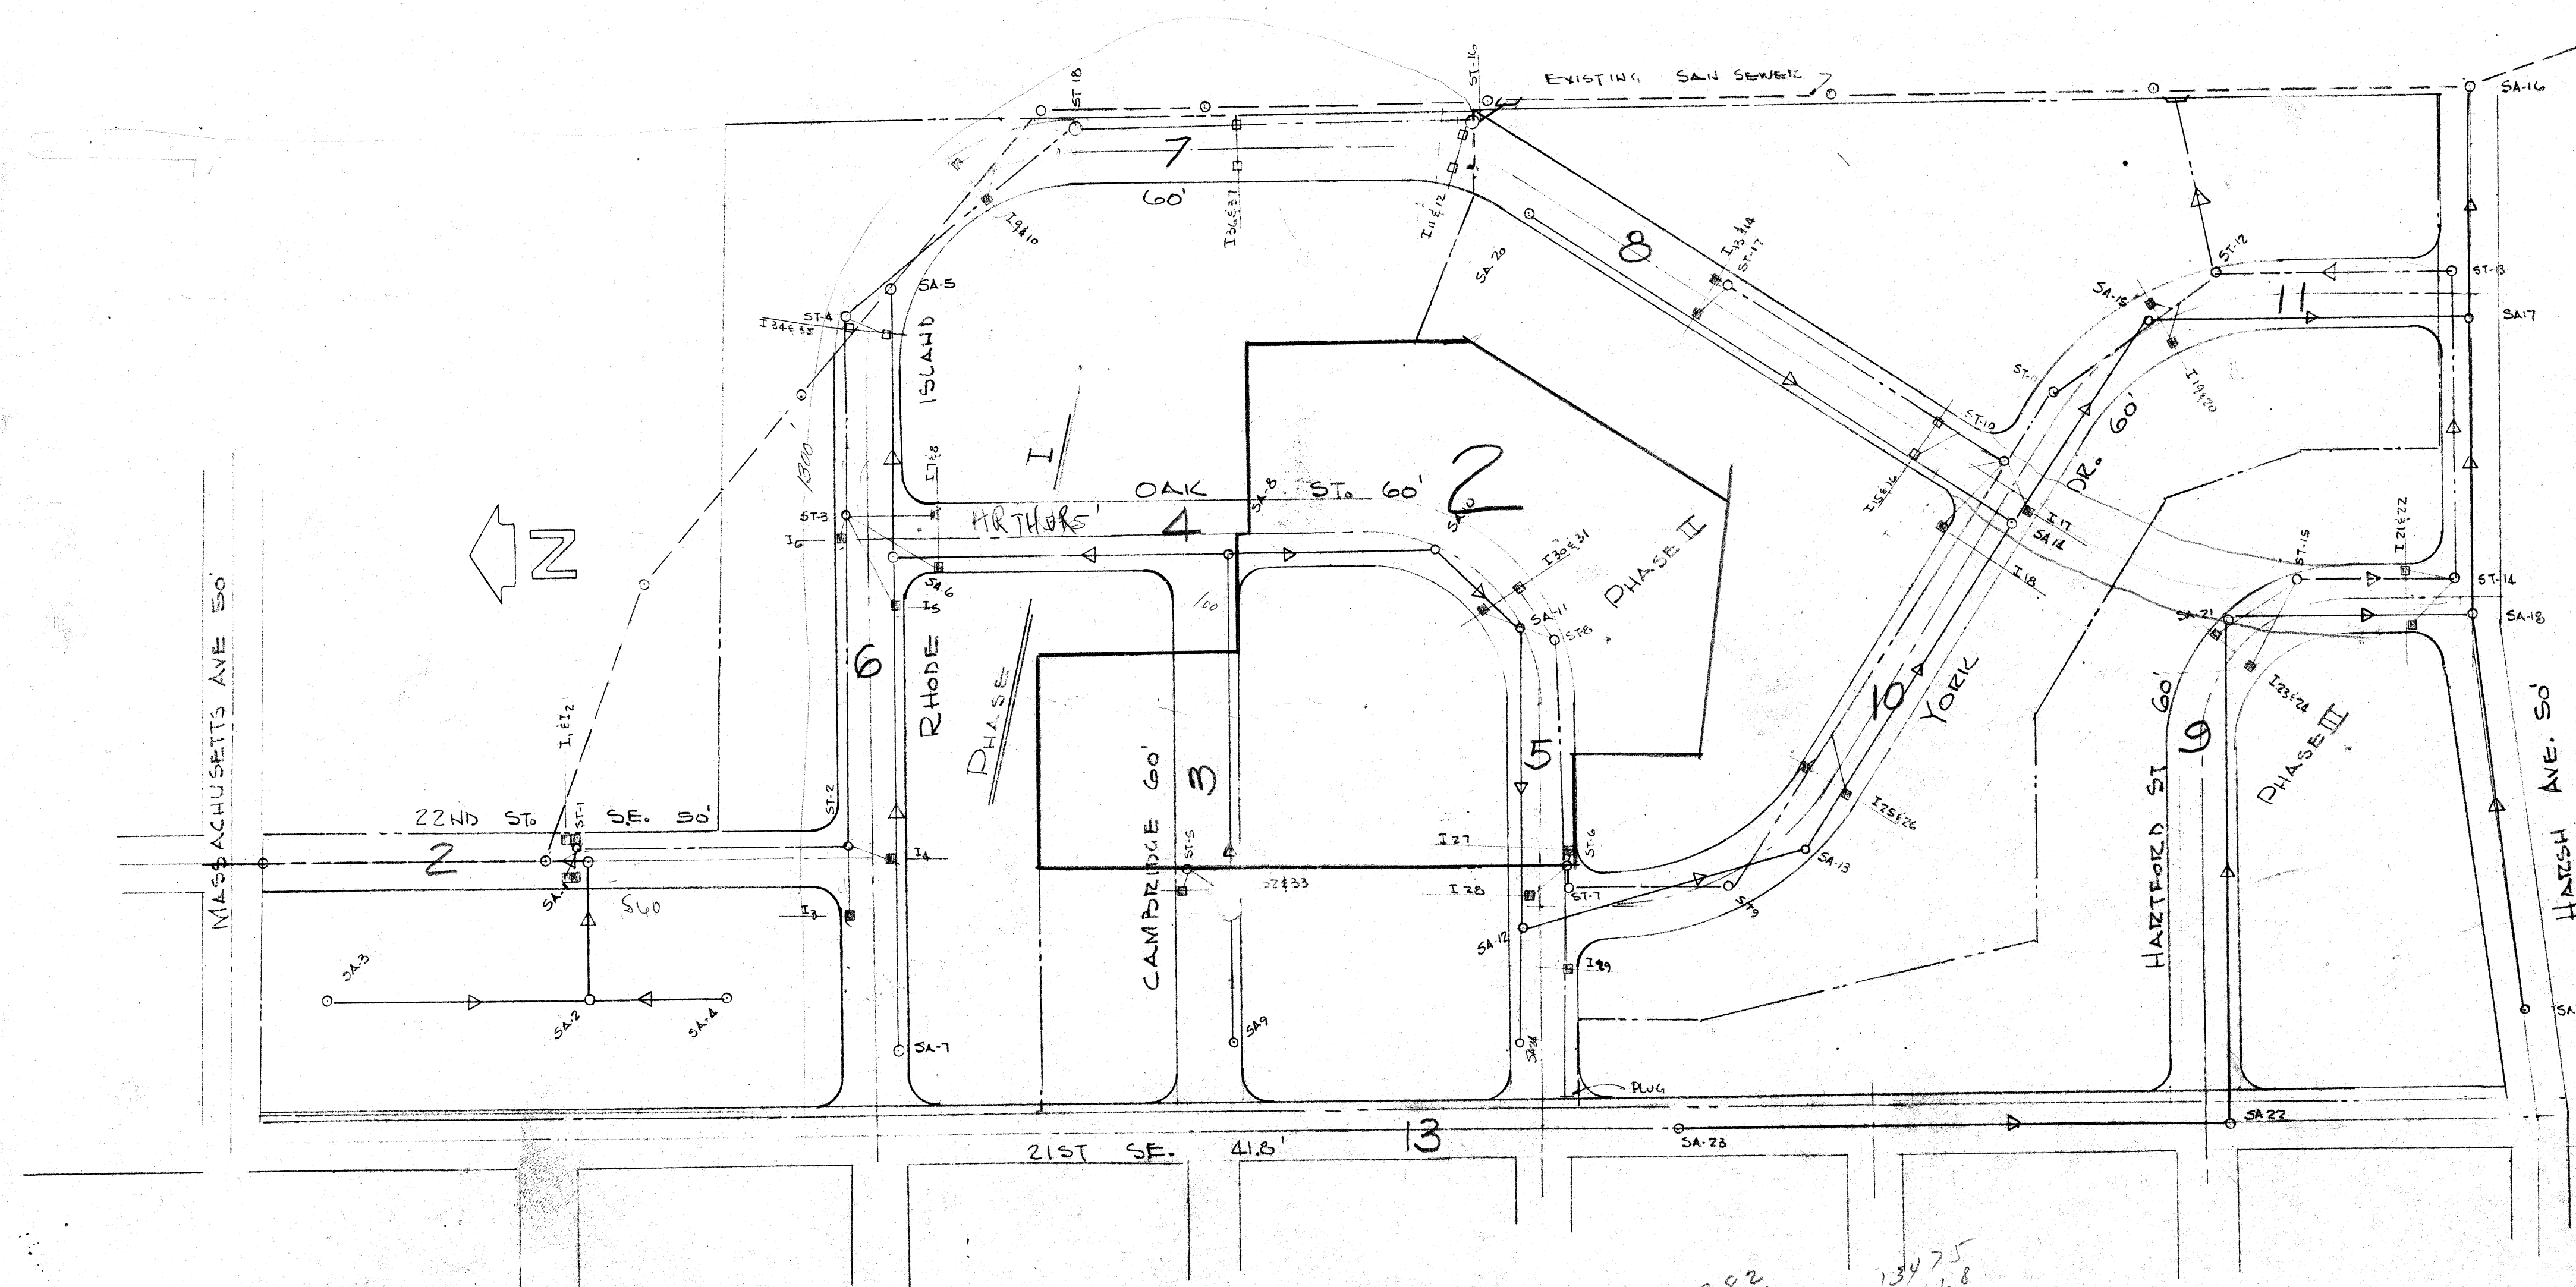

INDEX	SHEET
TITLE PAGE	1
22ND ST. SE	2
CAMBRIDGE	2
OAK ST	2
RHODE ISLAND	3
HARTFORD	3
HARSH AVE	4
YORK DRIVE	4
21ST ST. SE	5
SAN SEWER - REAR LOT - BET 21ST ST. & 22ND ST. SE	5
DETAILS	6
GRADING PLANS	7 & 8


SPECIFICATIONS

1. SAN SEWER - CLASS C-13 SLIP SEAL VIT. SEWER PIPE
2. STORM SEWER - CL. C-13 V.S.P.; CONC PIPE; FULL COATED C.M.P. ONE SIZE LARGER THAN SHOWN
3. MANHOLES & PRECAST CONC. OR BRICK PER MASSILLON CITY STDS.
4. ROADS : 6" WASHED GRAVEL PER MASSILLON CITY STDS.
5. INLETS : PER DETAIL
6. INLET LEADS : 12" MIN. - STORM SEWER SPEC.




NOTE: STORM & SANITARY SEWER LOCATION & DESIGN AT YORK, HARTFORD & HARSH AVE. SUBJECT TO REVIEW & REVISION.

882
135
1017
13075
130.68


LESTER H. WEINBERG CONSULTING ENGINEER		ROAD IMPROVEMENT DRAWINGS YORK VILLAGE ALLOTMENT PART OF 326 MASSILLON, OHIO PREPARED FOR LINDEN, INC. 950 HARTFORD BLVD. AKRON, O.	JOB NO. 6106
SCALE 1"=100'	DRAWN L.H.W.	TITLE SHEET	SHEET 1
DATE 4-24-61	CHECK'D.		
REV. 5-9-61			

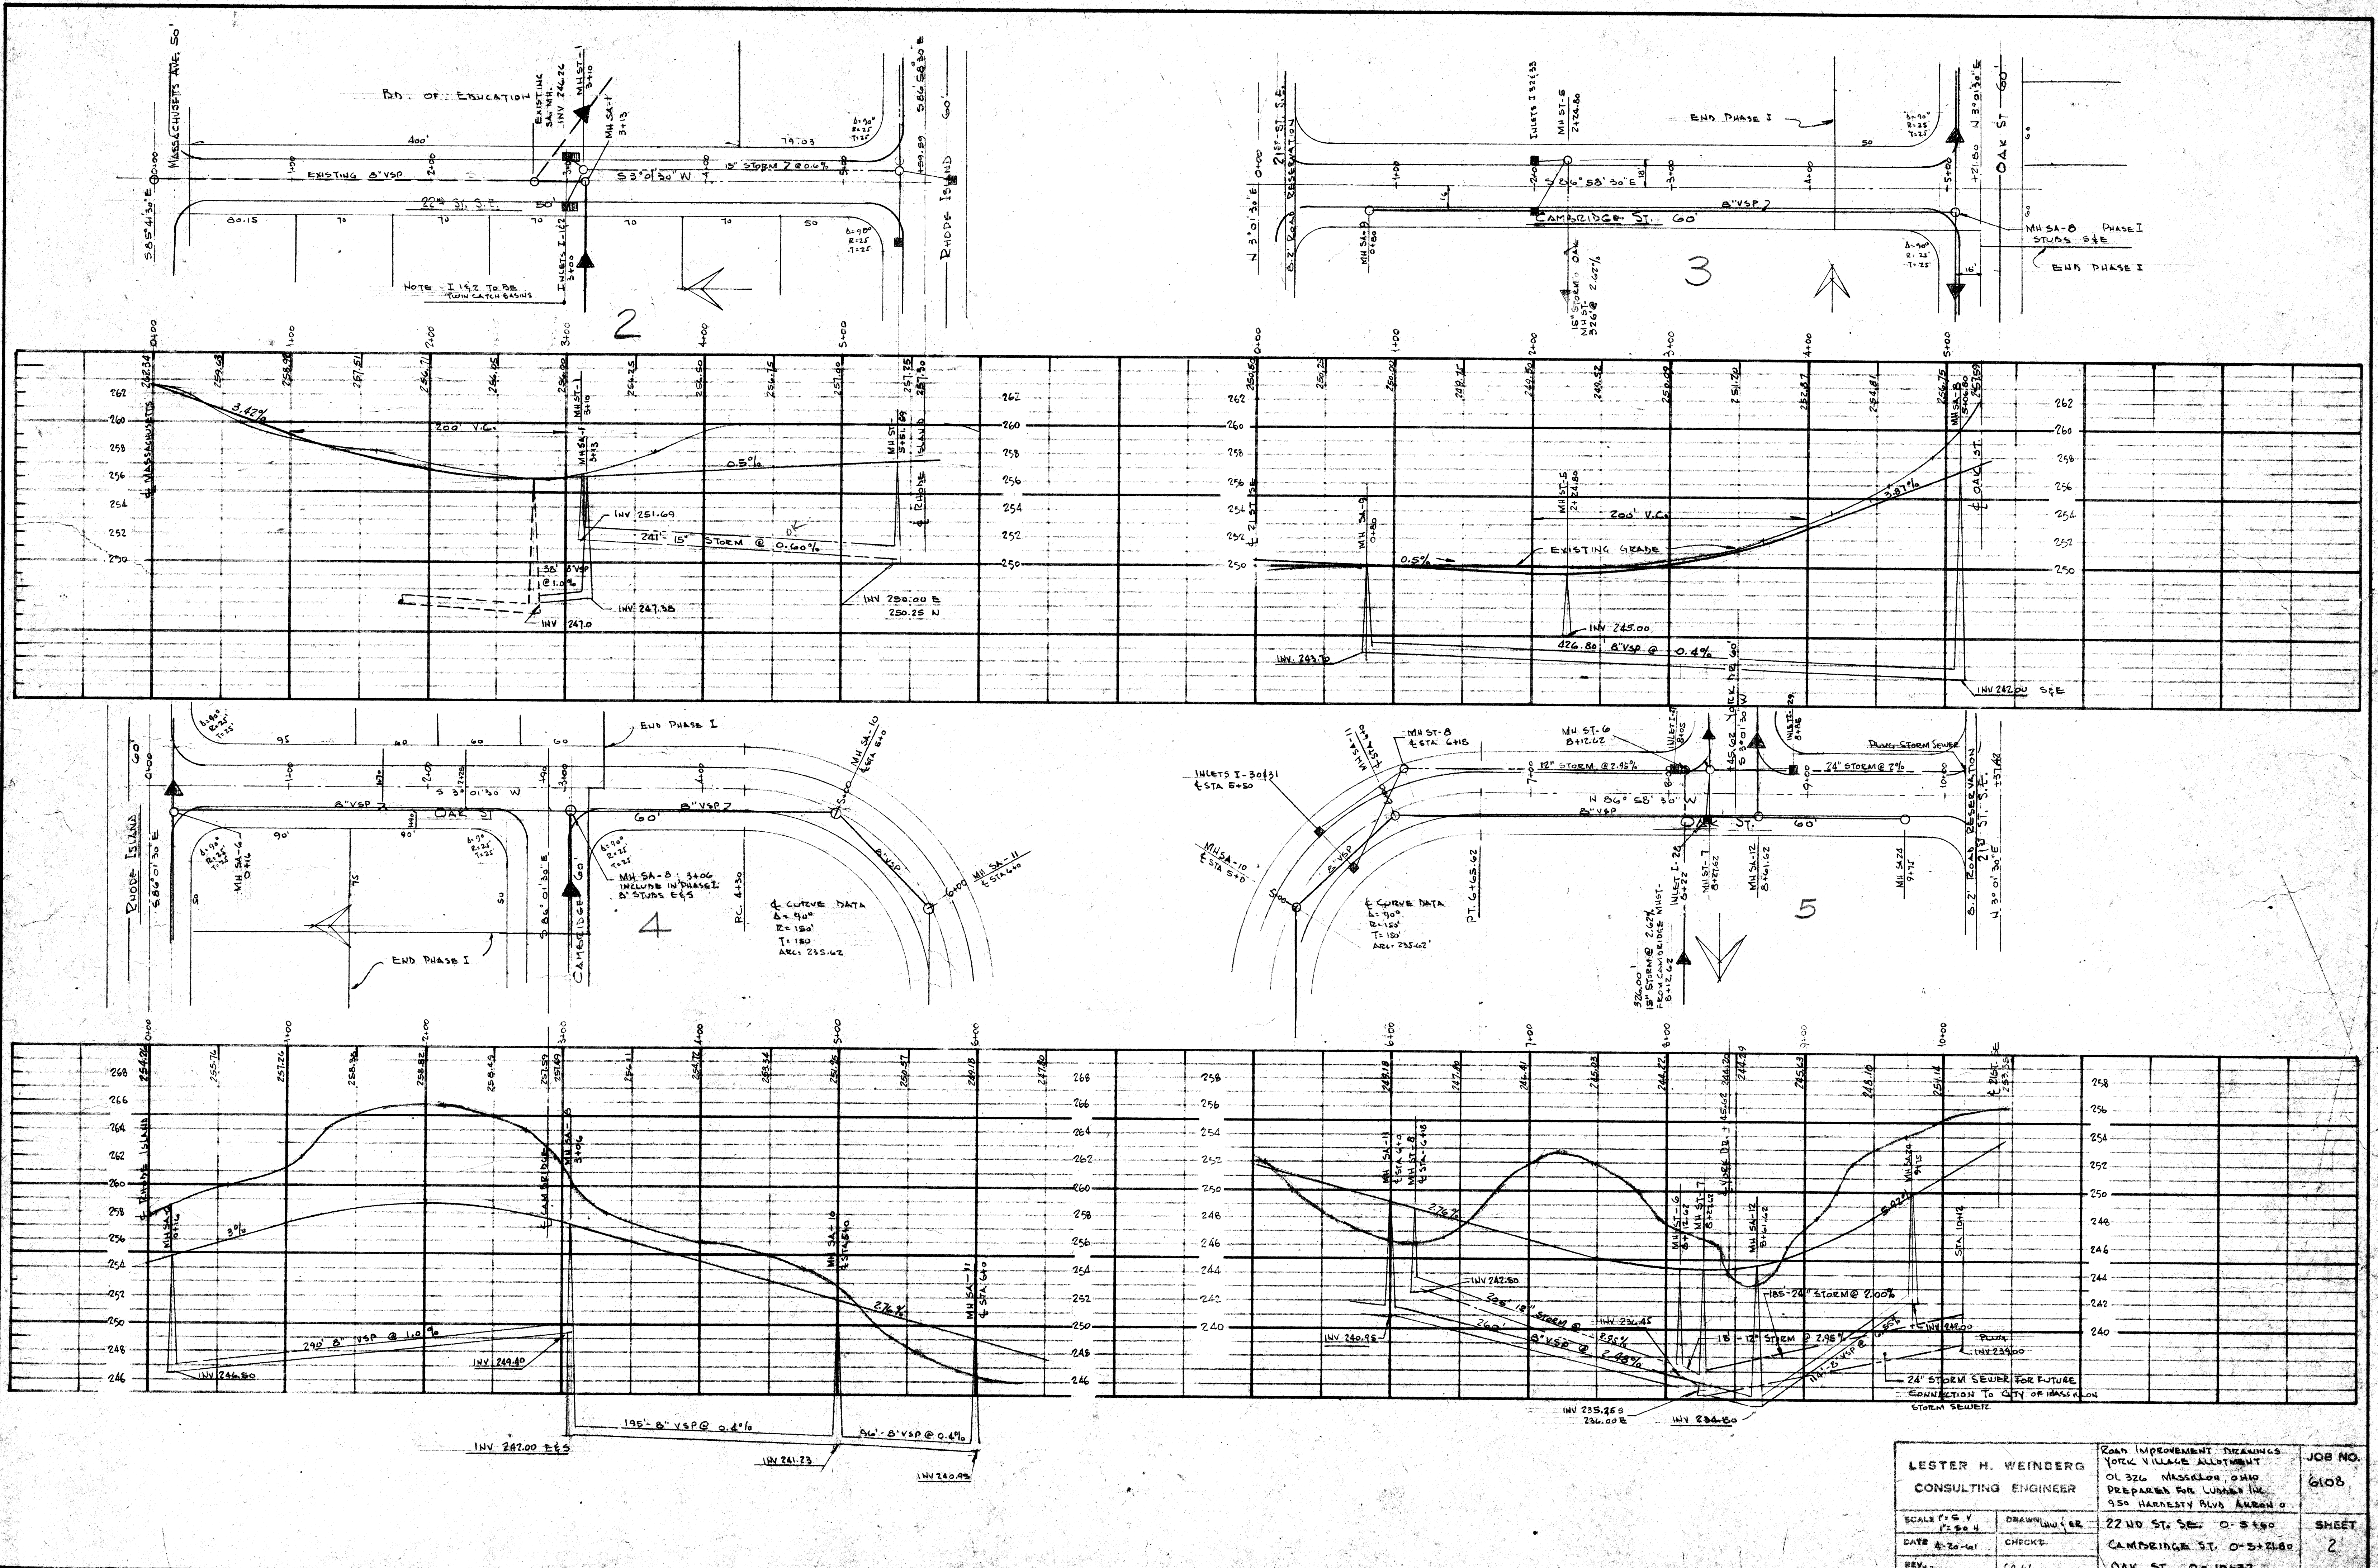


LESTER H. WEINBERG CONSULTING ENGINEER		ROAD IMPROVEMENT DRAWINGS JOEY VILLAGE ALLOTMENT OL 326 MASSACHUSETTS AVE PREPARED FOR LUBBER INC 950 HARNESBY BLVD AUBURN MA	JOB NO. 6108
SCALE: H:V 1"=50' H	DRAWN BY J. WEINBERG	CHECKED BY J. WEINBERG	SHEET 2
DATE: 12-1-61	REV: 12-1-61	22ND ST. S.E. 0-5+50 CAMBRIDGE ST. 0-5+21.80 OAK ST. 0-10+37	

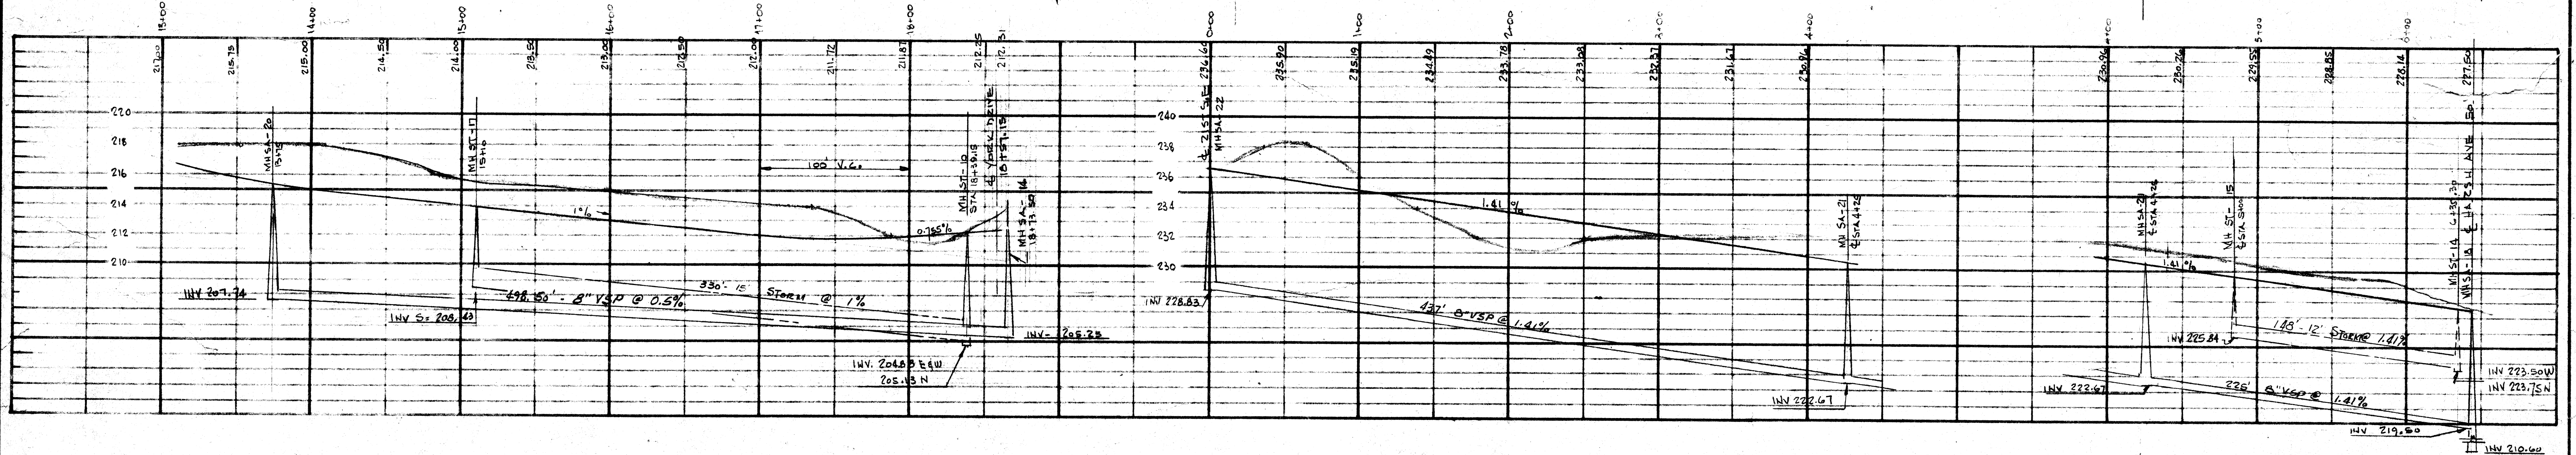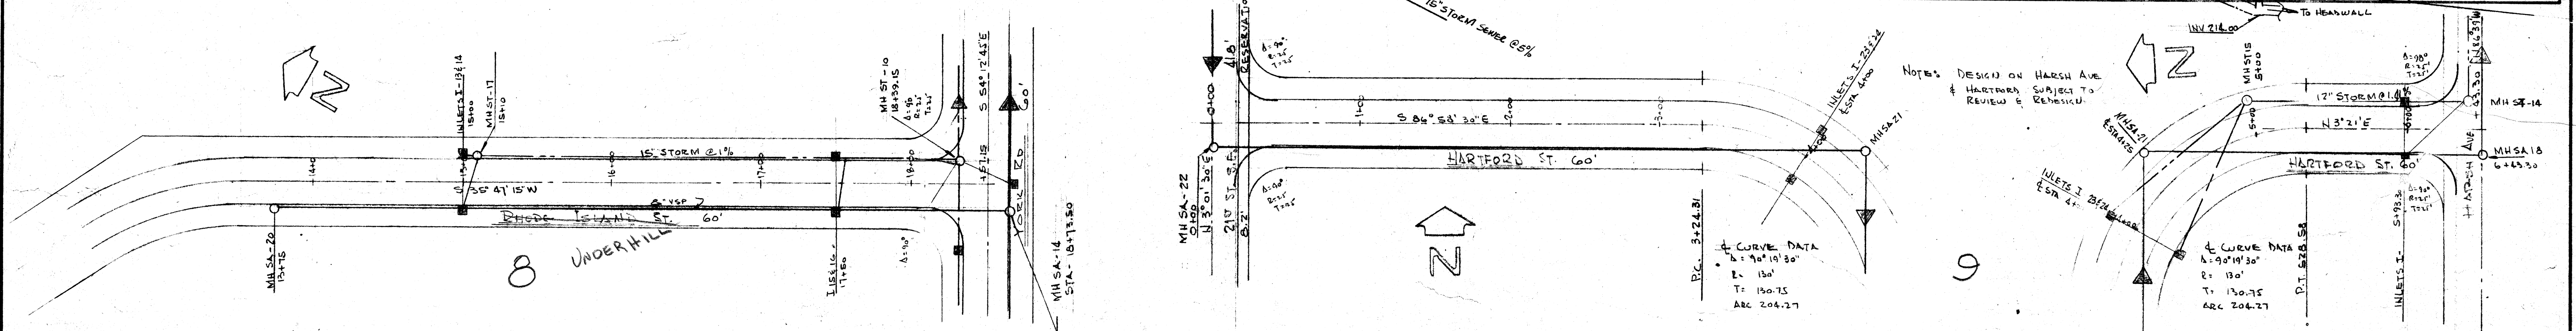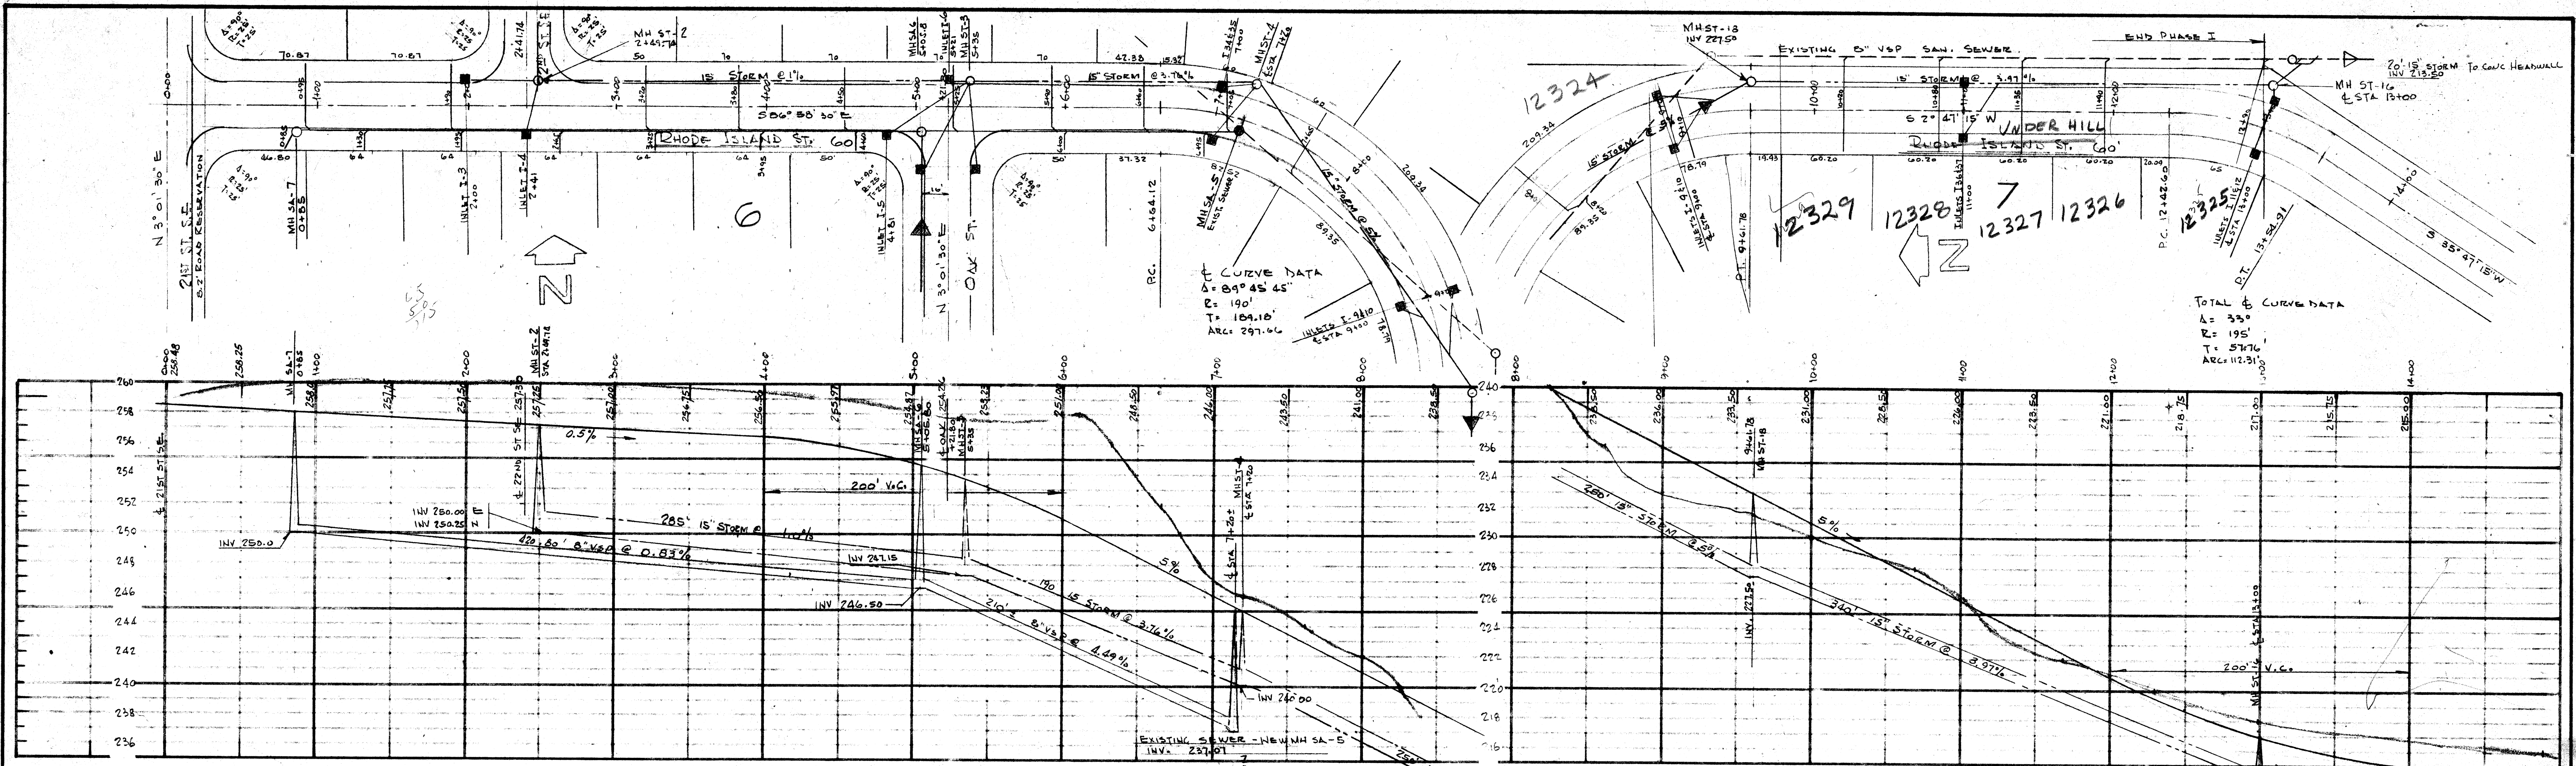







LESTER H. WEINBERG CONSULTING ENGINEER		ROAD IMPROVEMENT DRAWING OL 326 MASSILLON, OHIO PREPARED FOR LUDEN INC 950 HARDESTY BLVD AKRON	JOB NO. 6108
SCALE 1"=50'	DRAWN LUDEN	RHODE ISLAND 0-10+57	SHEET
DATE 4-21-60	CHECKED	HARTFORD ST 0-6+43	3
REV. 5-9-61			

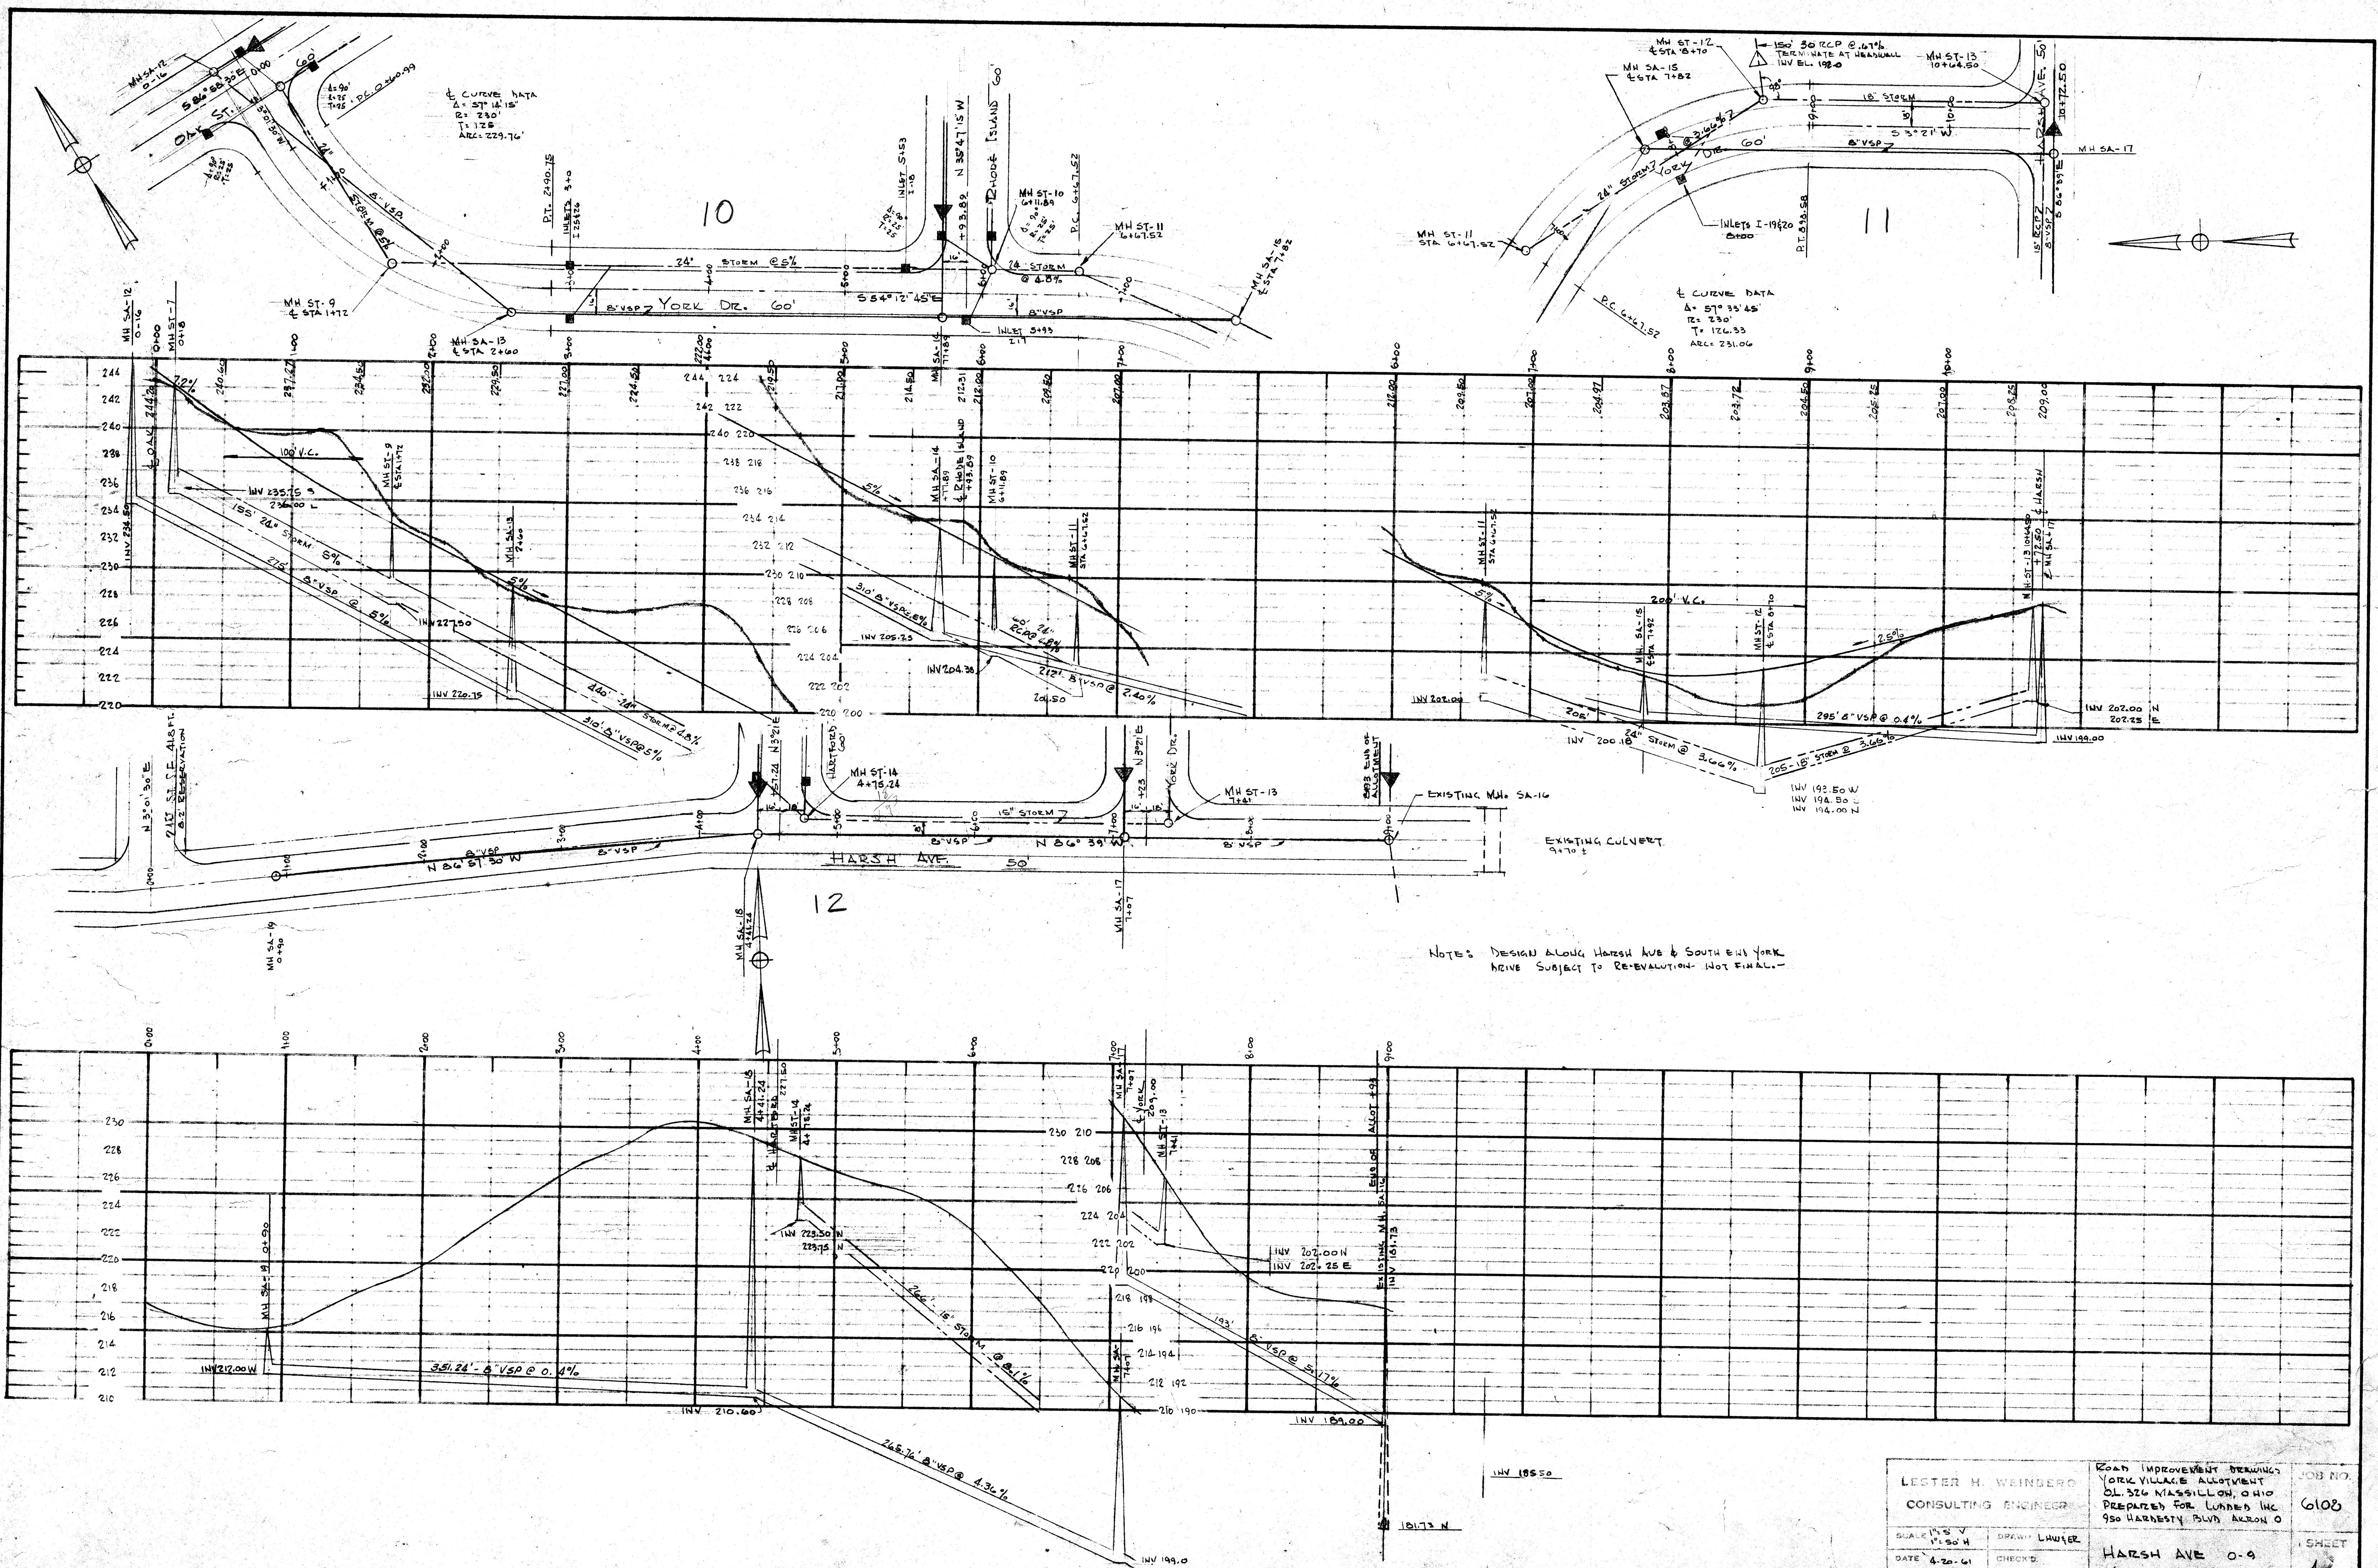

LESTER H. WEINBERG CONSULTING ENGINEER		ROAD IMPROVEMENT DESIGN YORK VILLAGE ALLOTMENT OL. 326 MASSILLON, OHIO PREPARED FOR LUNDEN INC 950 HARVEST BLVD AKRON O		JOB NO. 6108
SCALE: V.S. V 1"=50' H	DRAWN: LAMIER	DATE: 4-20-61	CHECKED:	SHEET 4
REV. 1-9-61		HARSH AVE 0-9 YORK DRIVE 0-10+72		

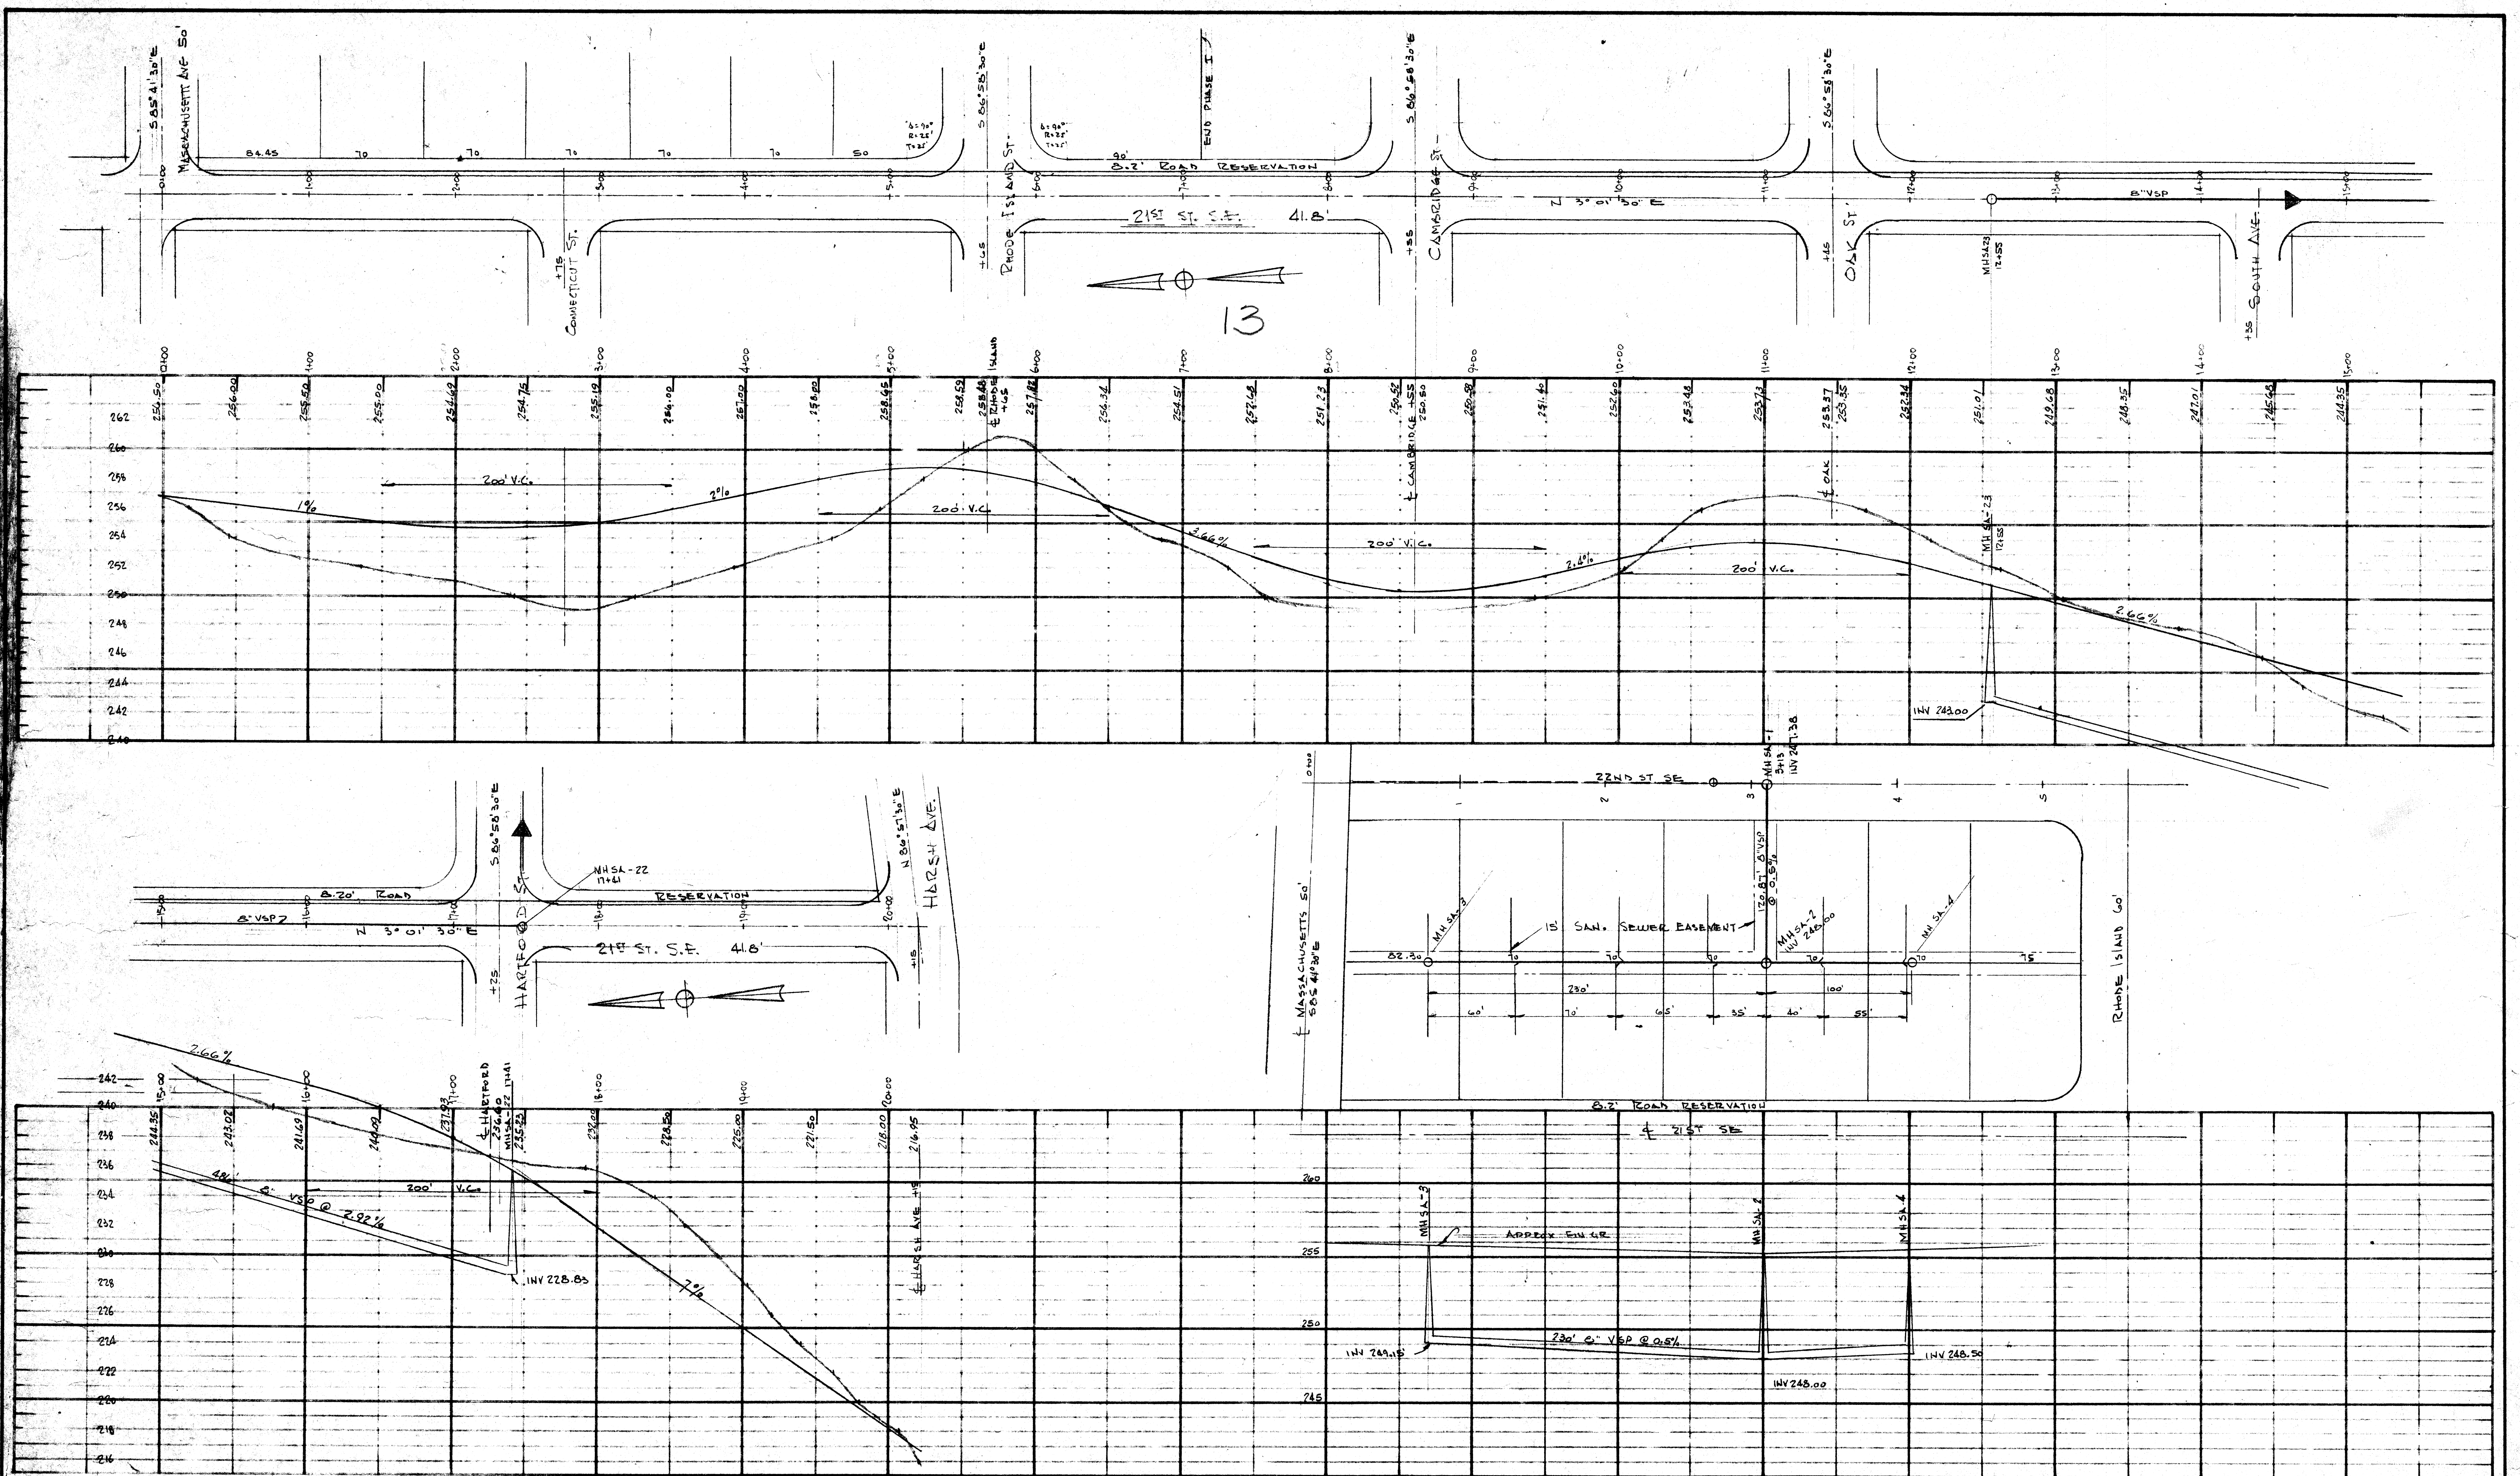

LESTER H. WEINBERG CONSULTING ENGINEER		ROAD IMPROVEMENT PLANS YORK VILLAGE ALLOTMENT 0.276 MASSILLON, OHIO PREPARED FOR LUDNER INC.	JOB NO. G108
SCALE 1" = 50'	DRAWN LHW:ER	DATE 4-21-64	CHECKED
REV. 5-9-64		21ST. ST. SE. 0-20+15 SEWER - REAR LOT LINES BET. 21ST. SE. & 22ND SE.	SHEET 5

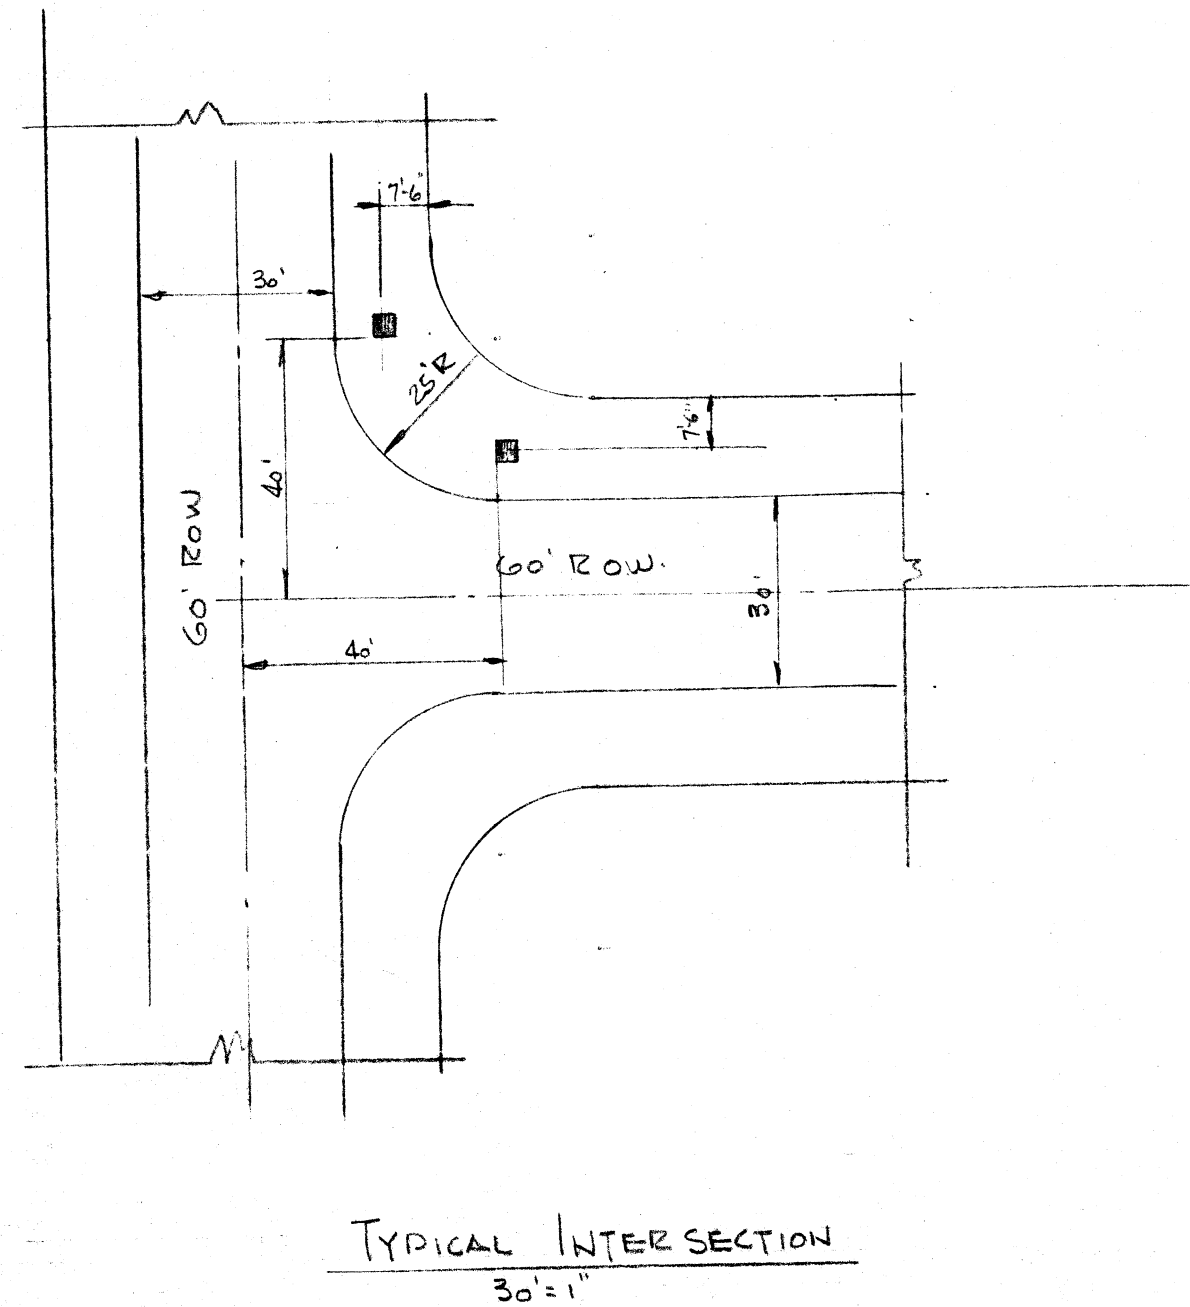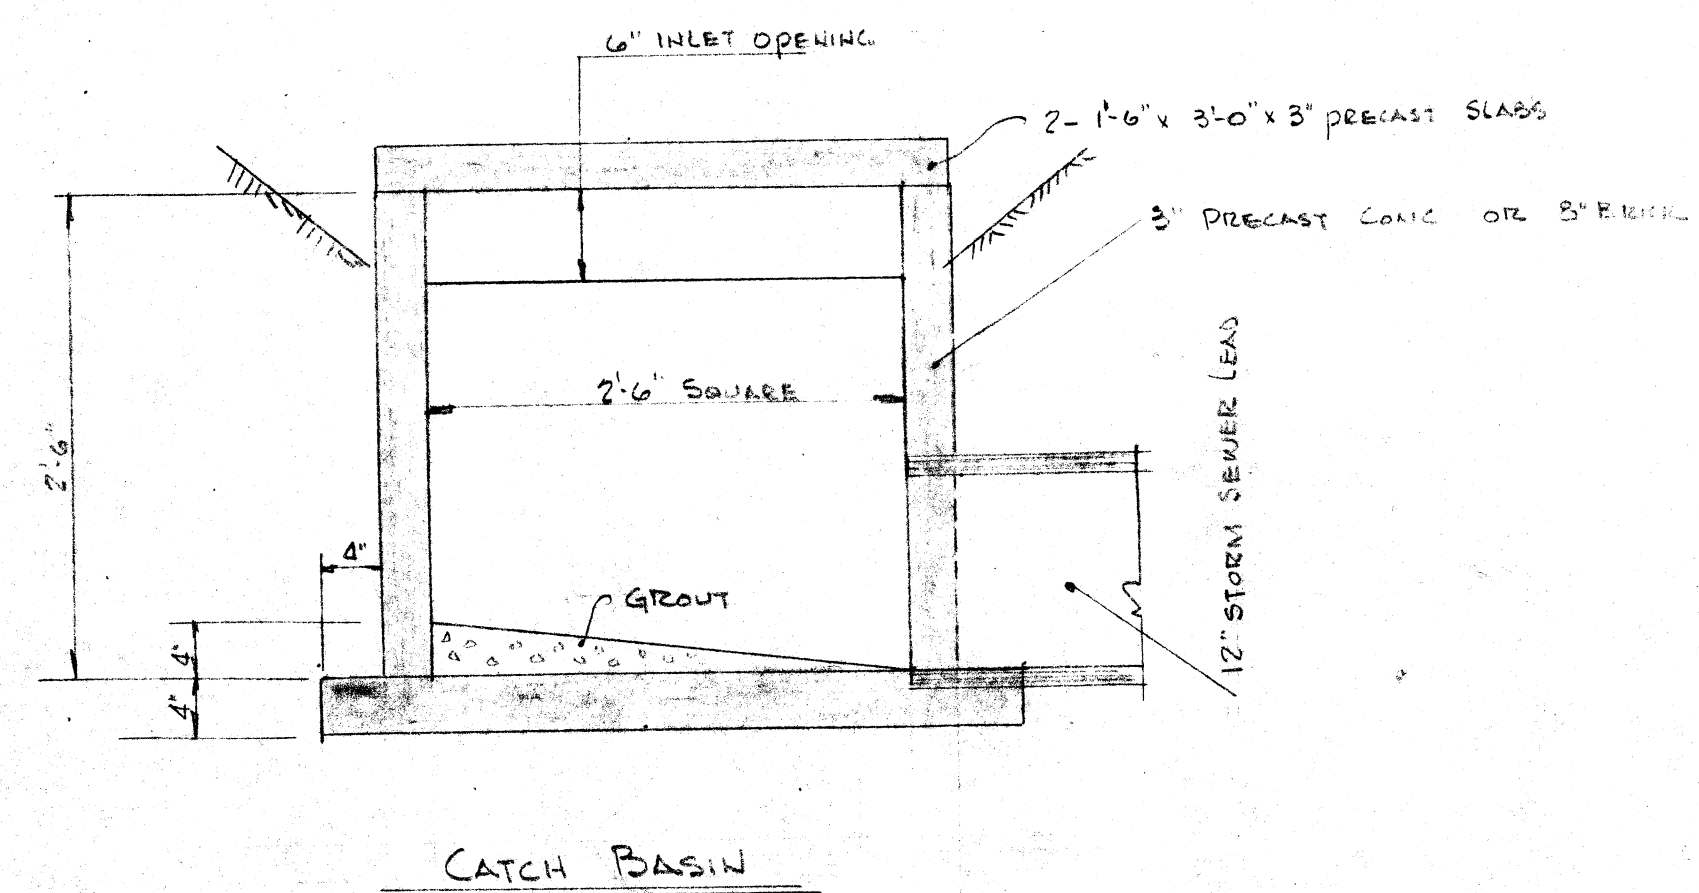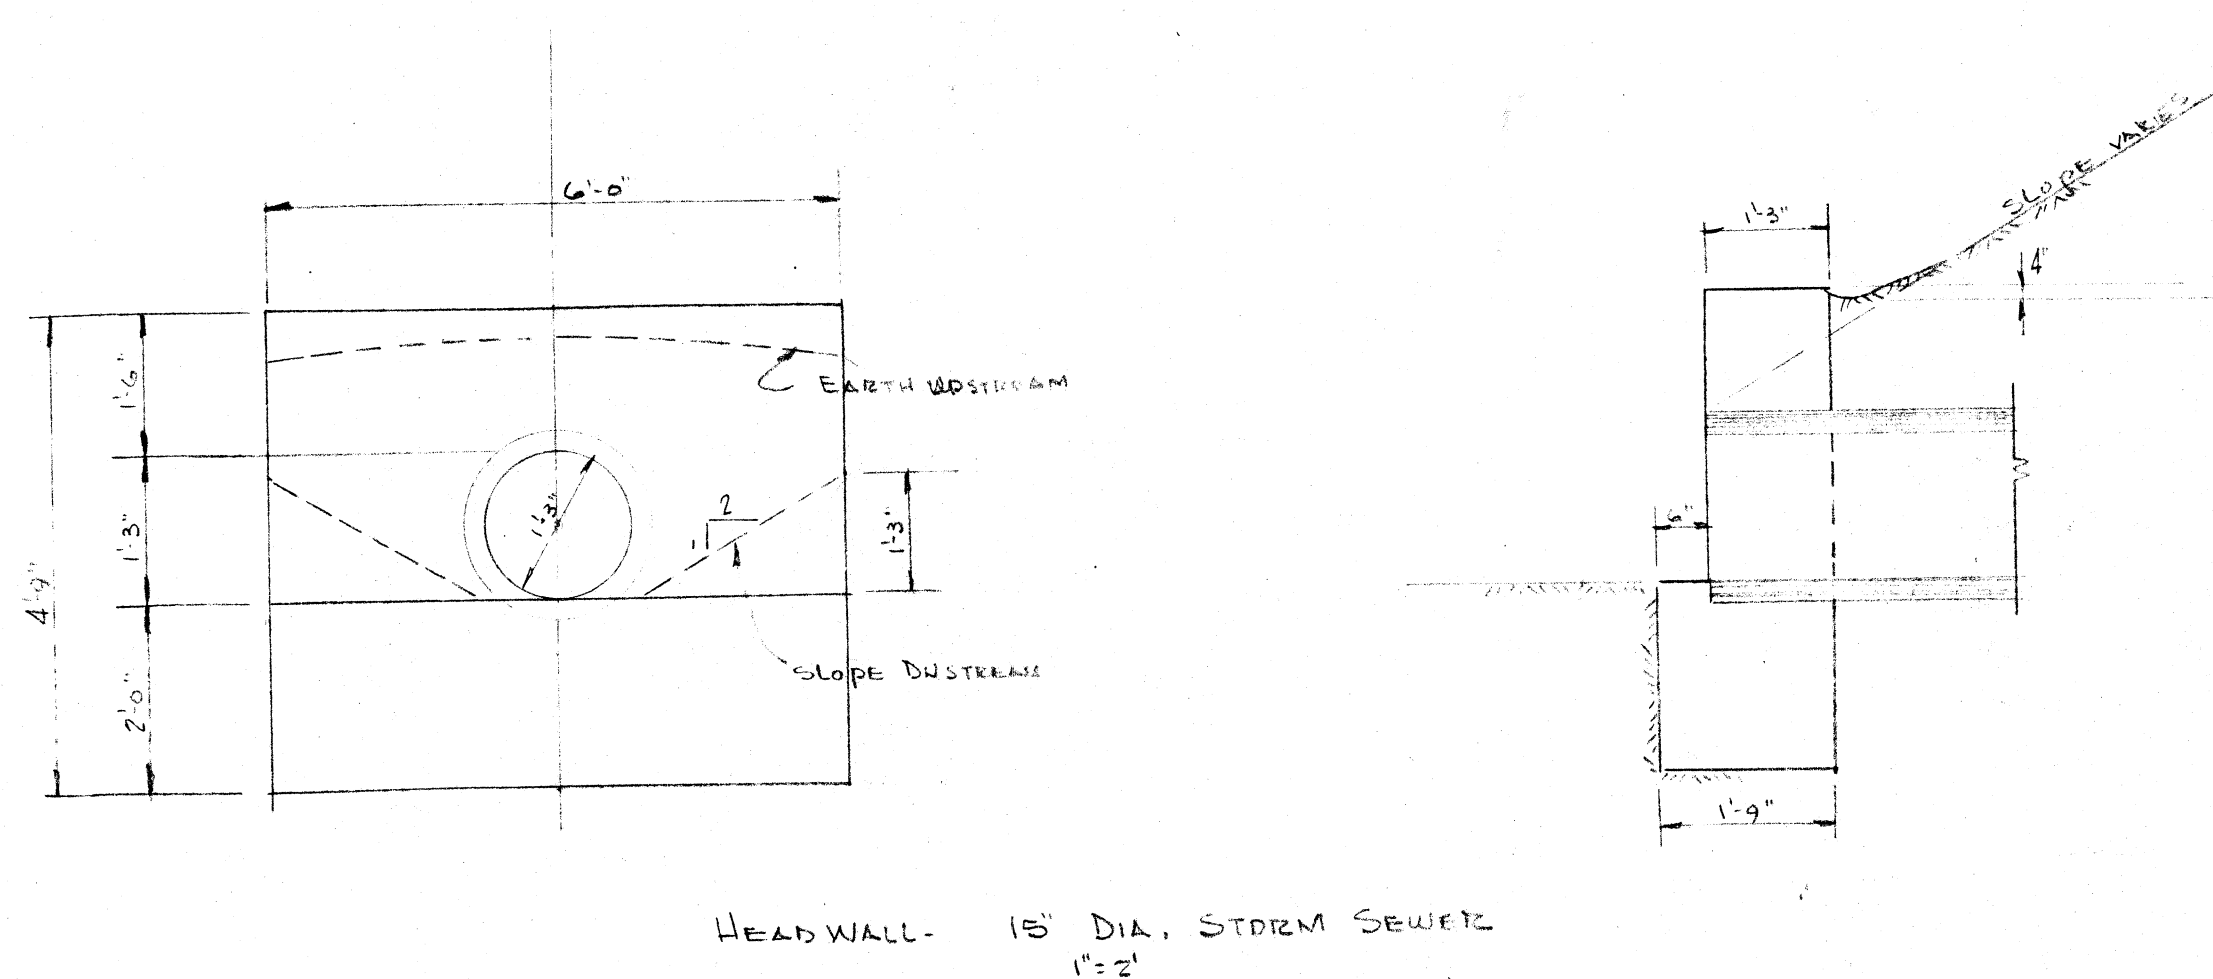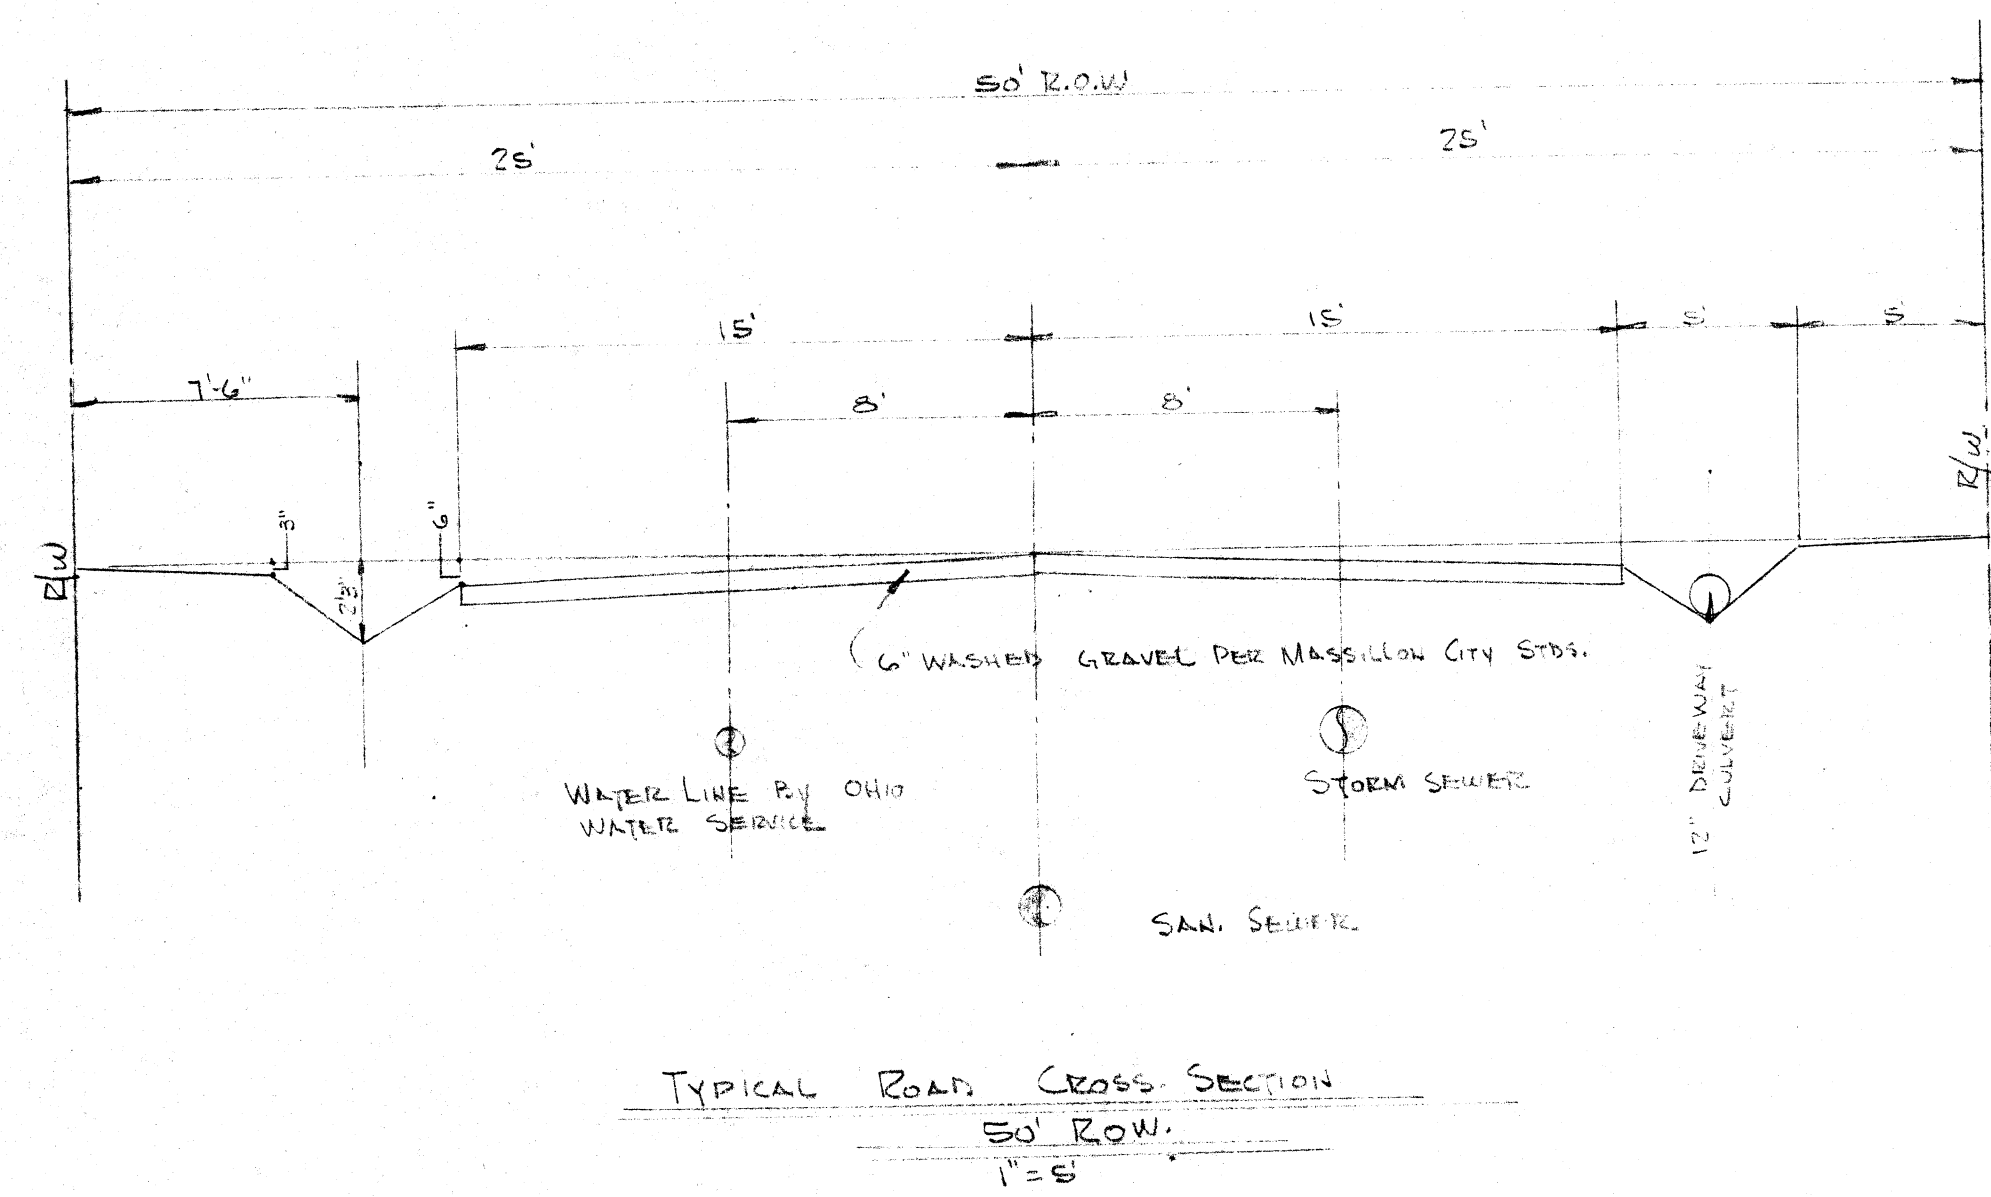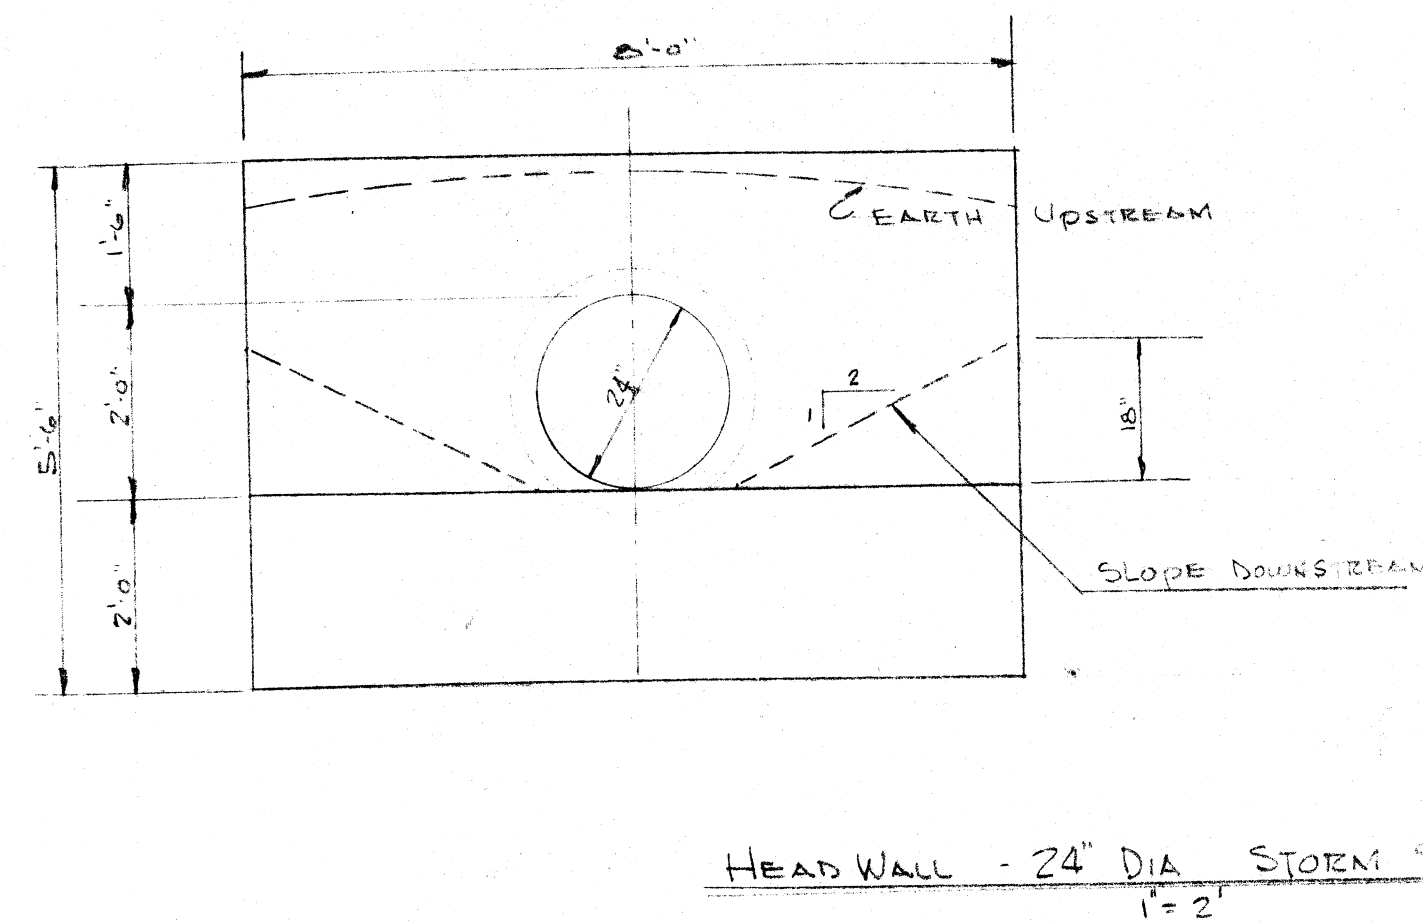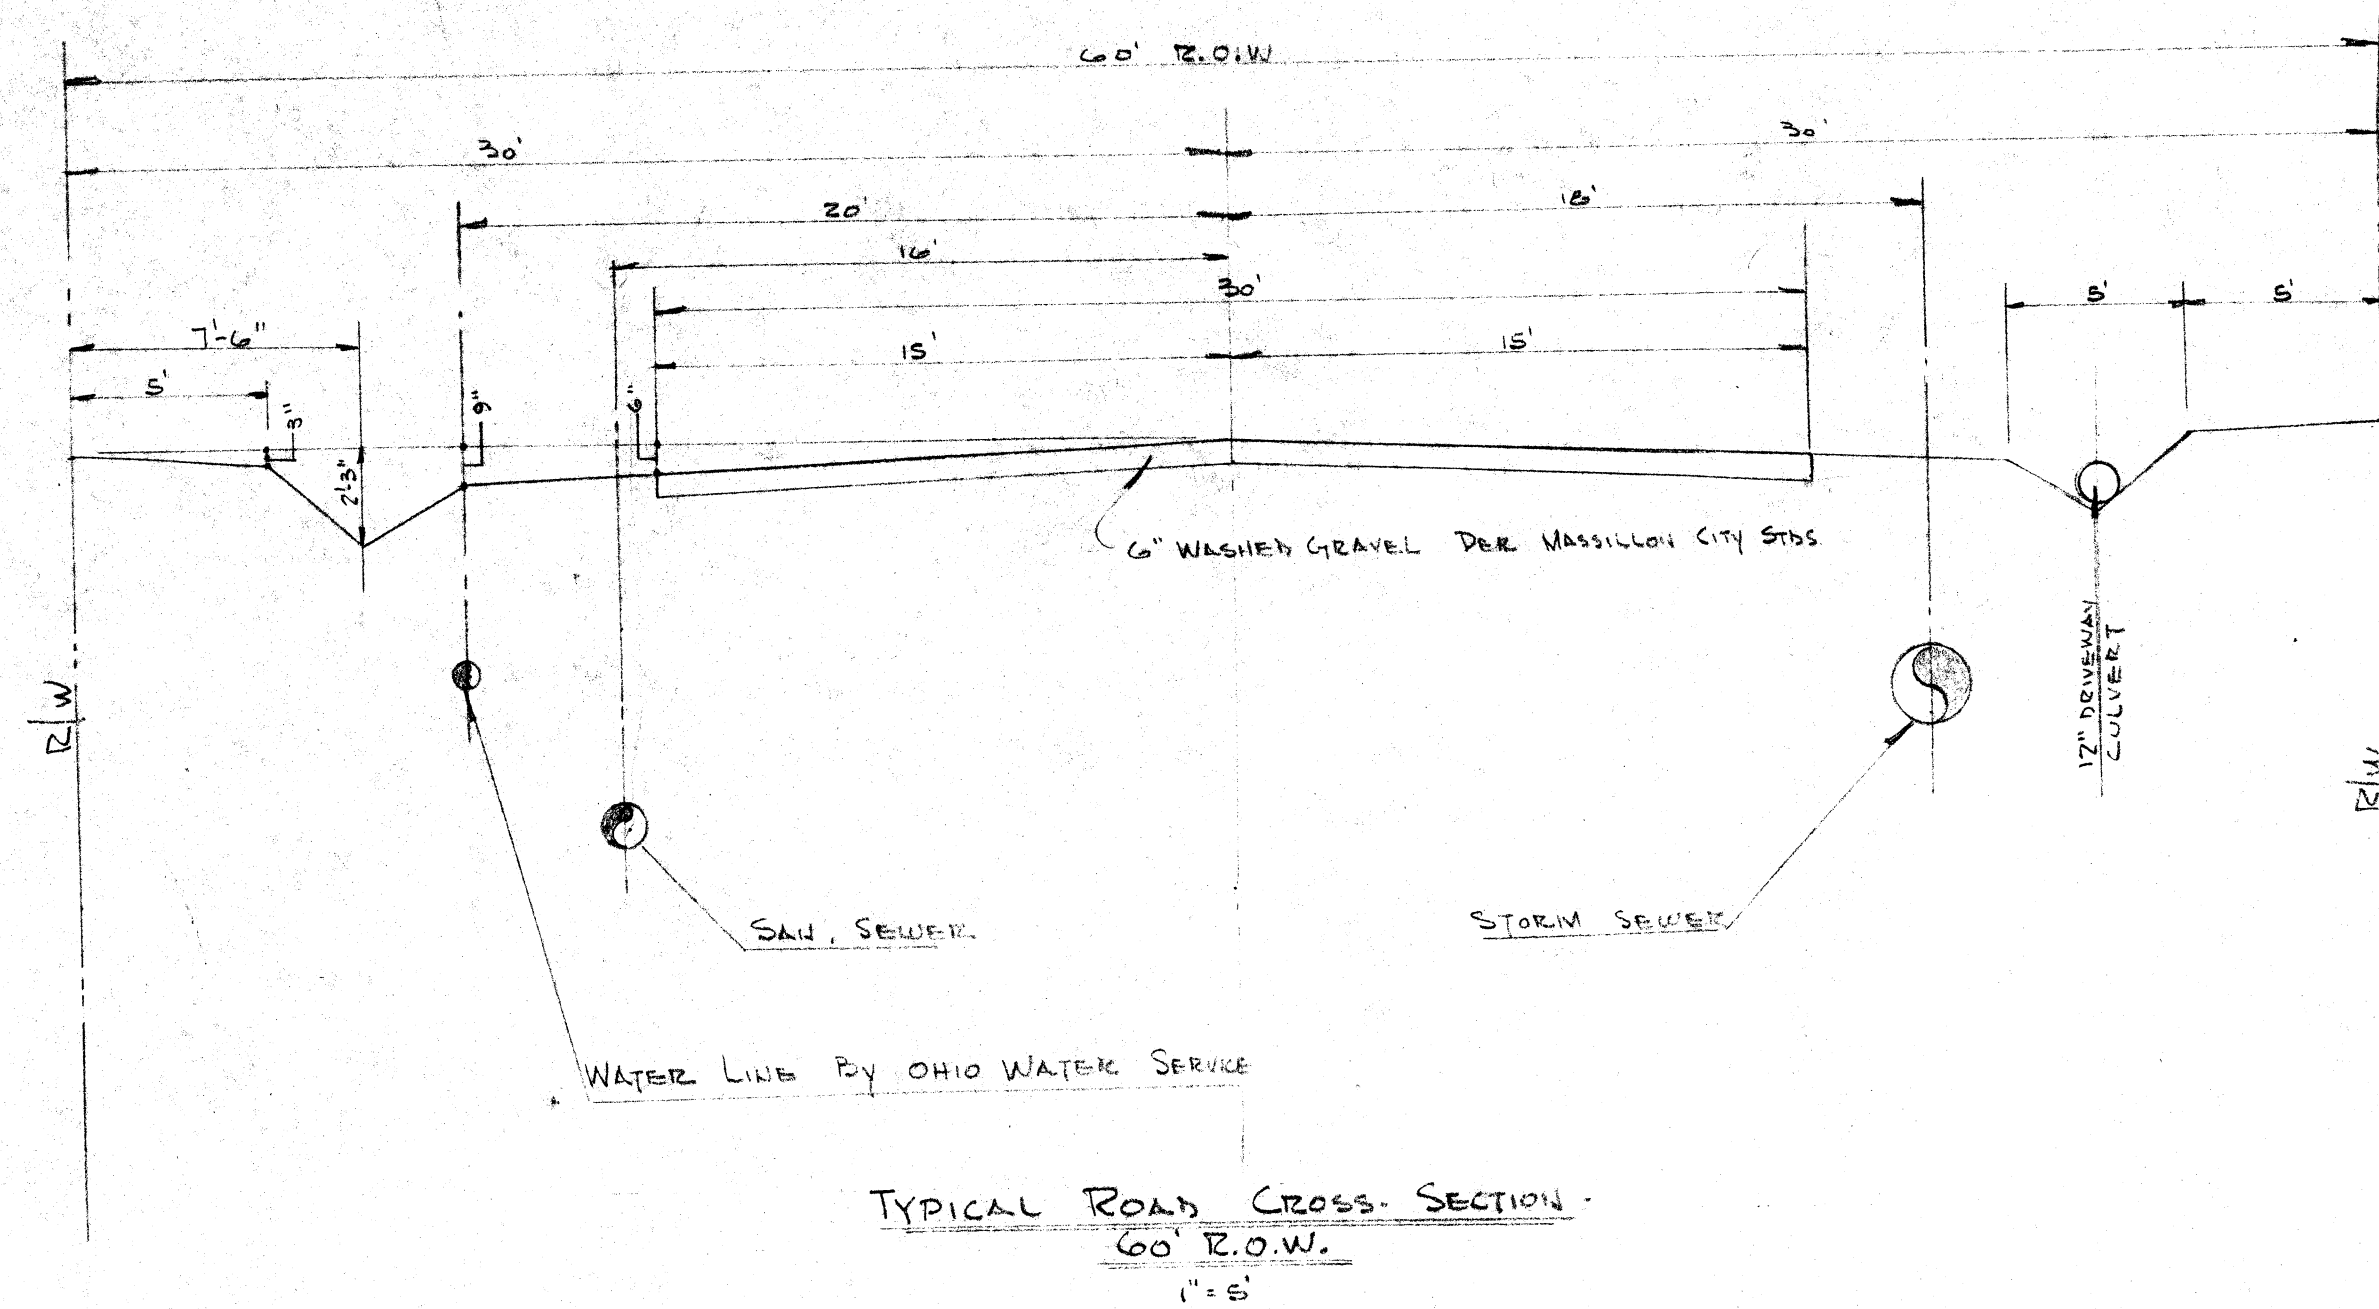

LESTER H. WEINBERG CONSULTING ENGINEER		ROAD IMPROVEMENT PLANS VORLE VILLAGE ALLOTMENT OL 324 MASSILLON, OHIO PREPARED FOR LUDWIG INC 955 HARRIS ST. KIRKLAND, O	JOB NO. 6108
SCALE NOTES	DRAWN LHW	DETAILS	SHEET 6
DATE 4-25-61	CHECK'D.		
REV.			

HOUSE TYPE LEGEND:


- (A) RANCH WITH BASEMENT (MODEL 1531) FOUNDATION 26'-10" X 38'-10"
 - (B) SPLIT ENTRY (MODEL 1532) FOUNDATION 26'-10" X 38'-10"
 - (C) RANCH - NO BASEMENT (MODEL 1621) FOUNDATION 26'-10" X 38'-10"
- PRESCRIPT G- DENOTES GARAGE IN BASEMENT
PRESCRIPT BE- DENOTES REAR BASEMENT WALL EXPOSED.

ELEVATION LEGEND:

- X- 260 EXISTING GRADE
- F- 260 FINAL GRADE
- (B) 260 HOUSE TYPE - FIRST FL. EL.

YORK SCHOOL - BD. OF EDUCATION

NOTE: 2' CONTOURS SHOWN FOR ROUGH GRADING.
FINAL ELEVATIONS SHOWN AT HOUSES & LOT CORNERS
FOR FINAL FINISH GRADING.

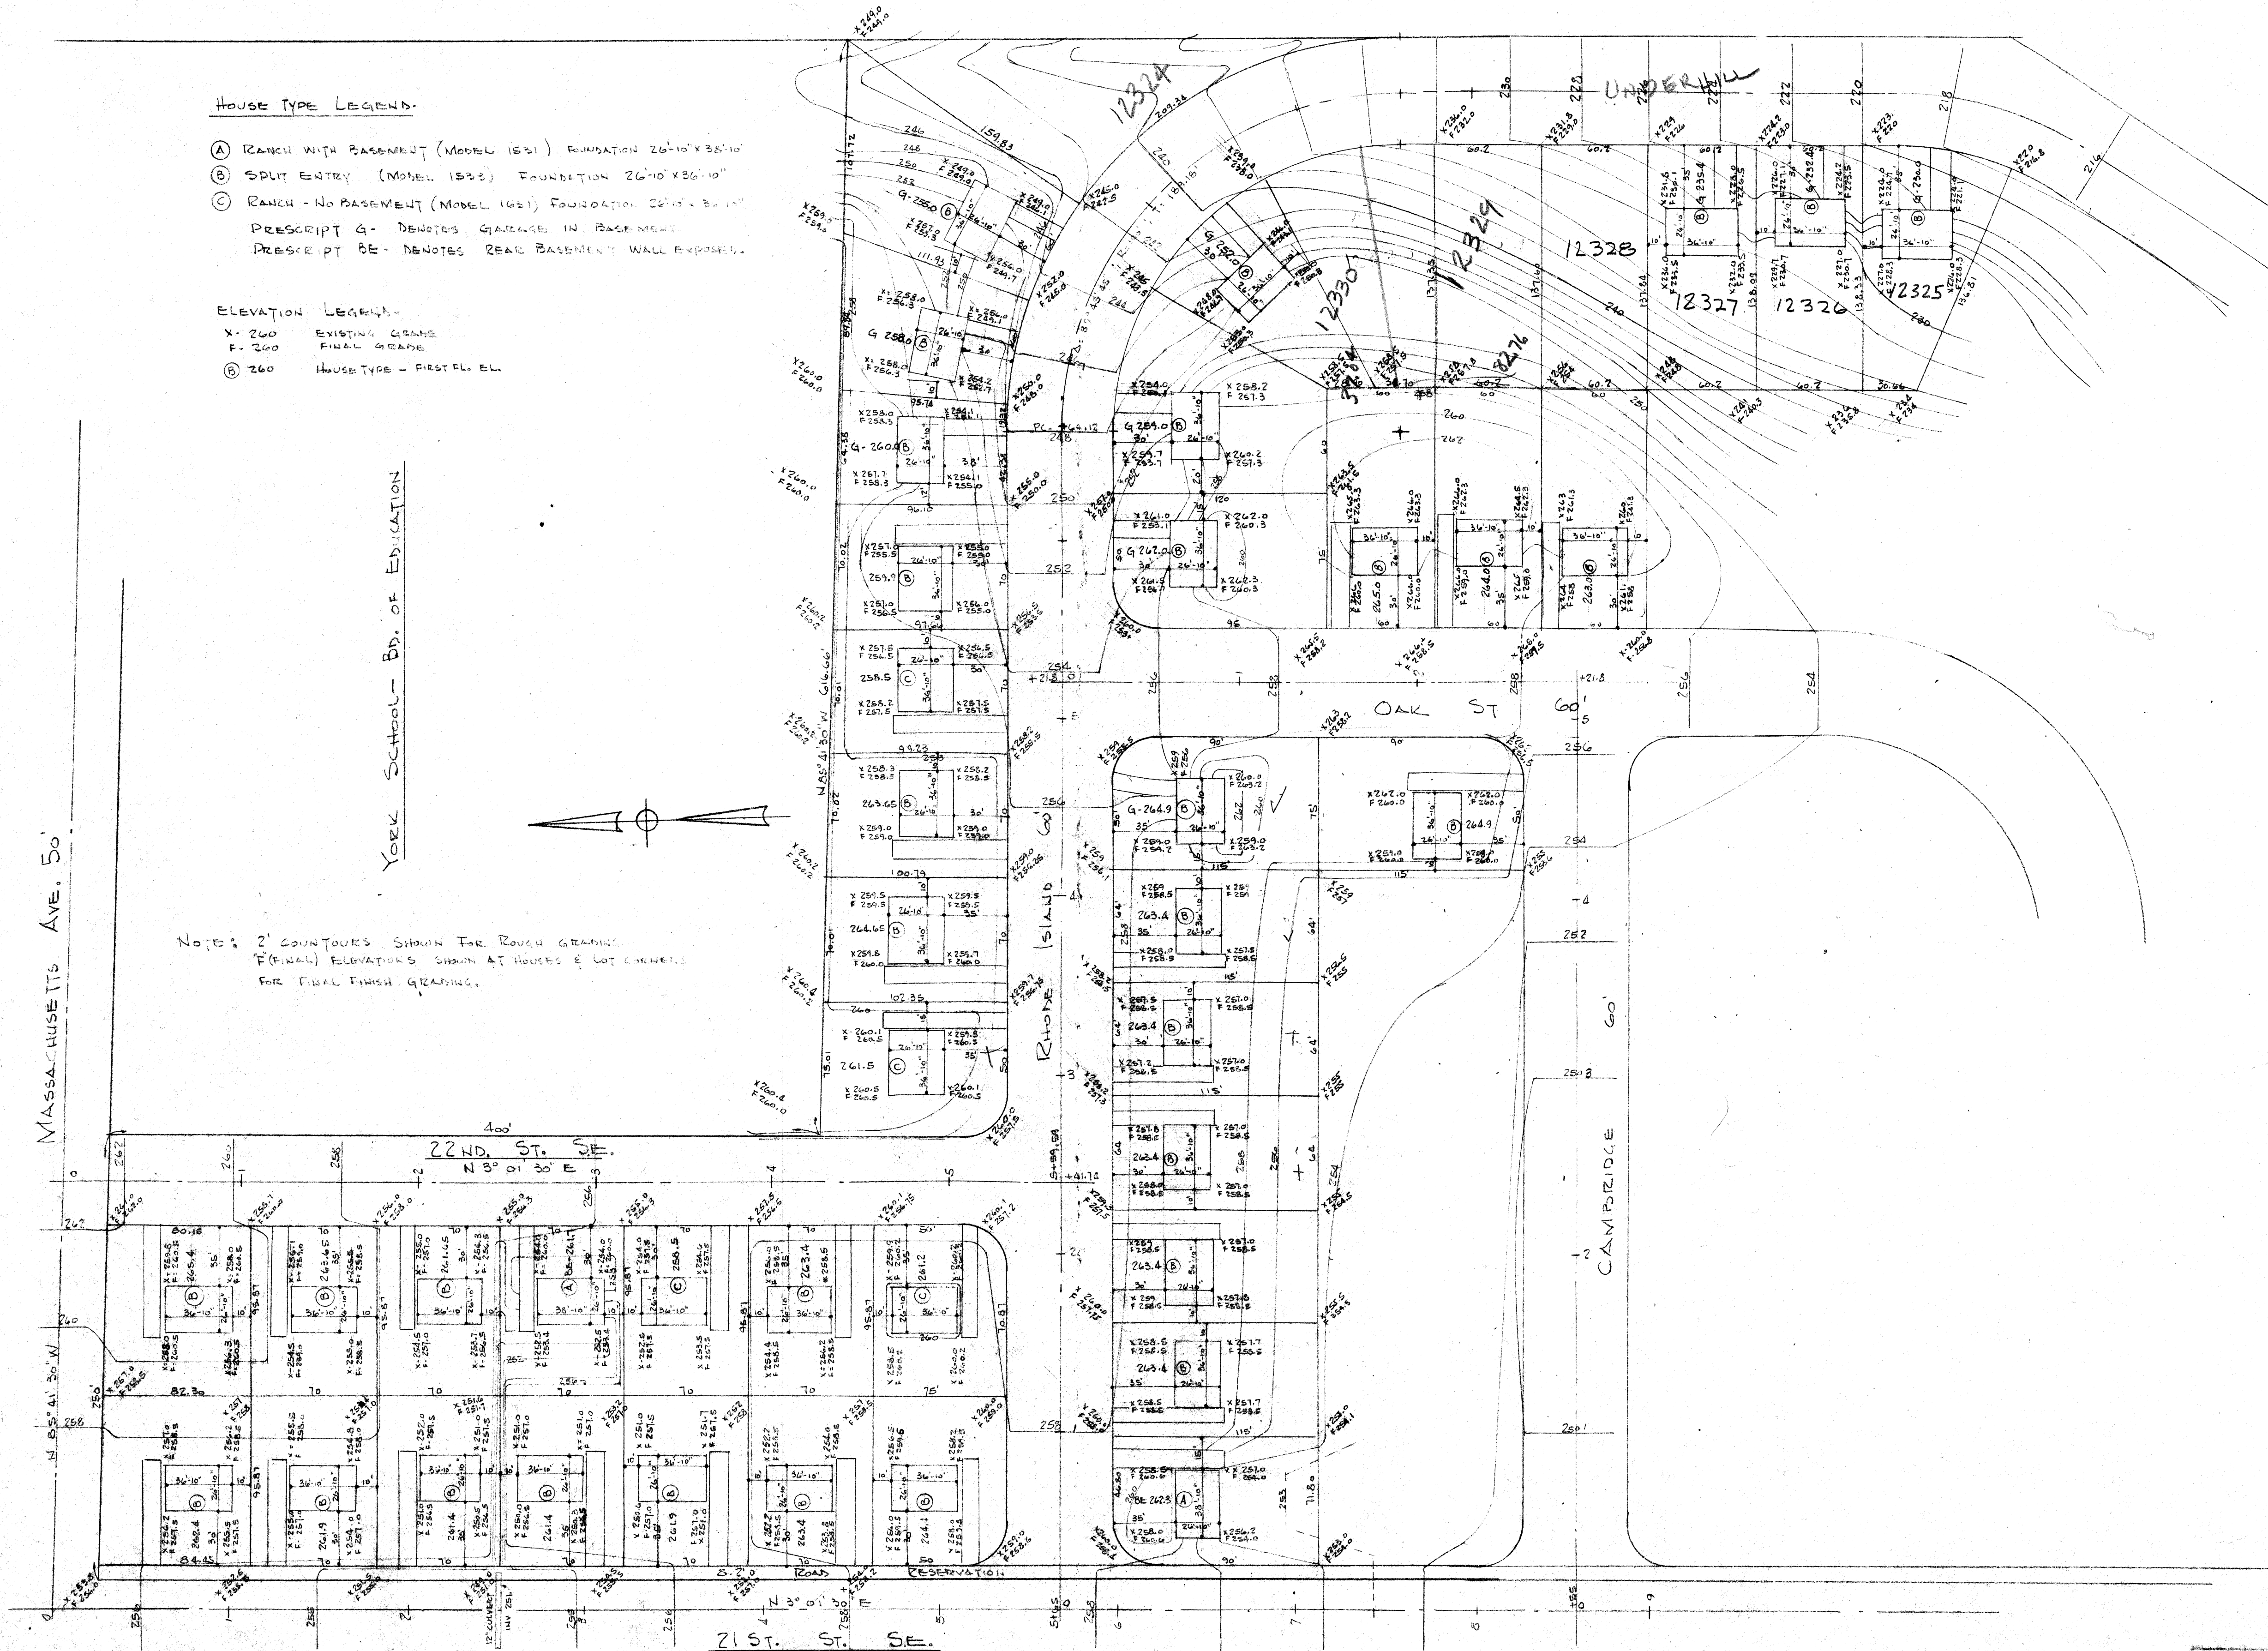

LESTER H. WEINBERG CONSULTING ENGINEER		ROAD IMPROVEMENT PLANS YORK VILLAGE ALLOTMENT PART OF 326 MASSILLON CHD PREPARED FOR LUDLOW INC. 950 HARDESTY BLVD. AKRON, OH.	JOB NO. 6108
SCALE 1"=50'	DRAWN LHW	GRADING PLAN PHASE I	SHEET 7
DATE 4-20-61	CHECKED		
REV.			