

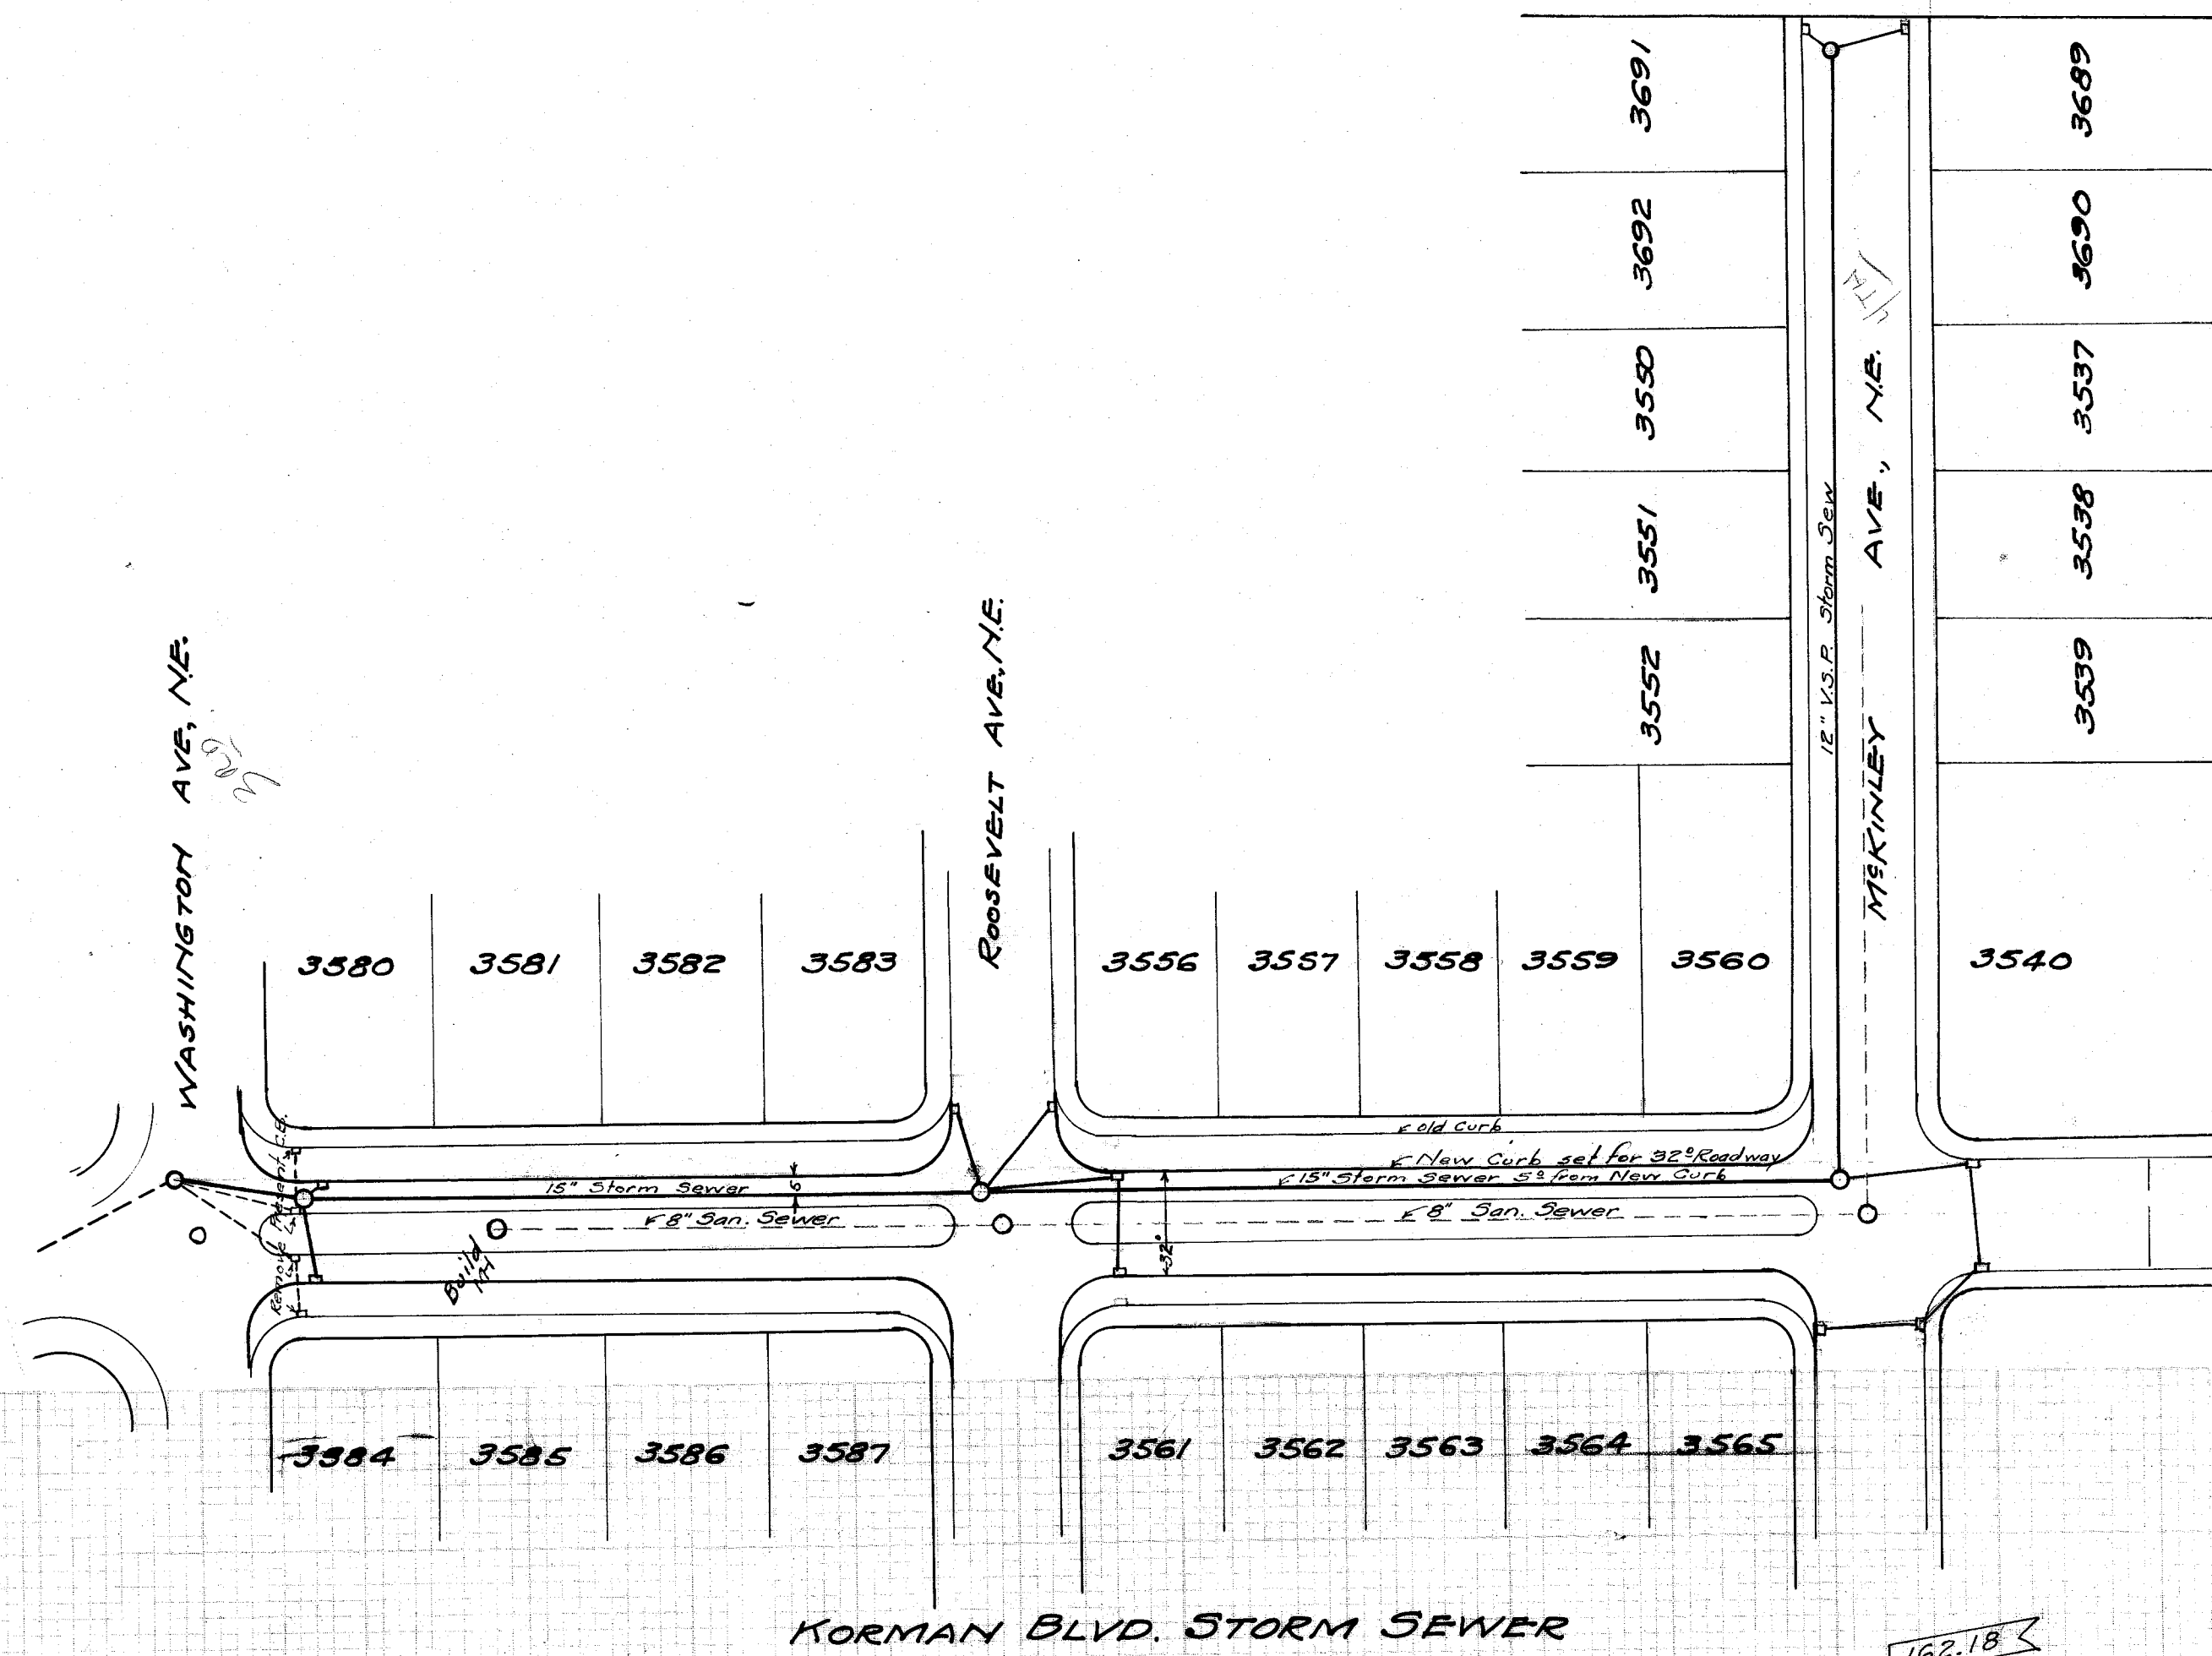


PLAN	DATE
CHECKED	
NOTE BOOK	
ALIGNMENT CHECKS	
NO.	

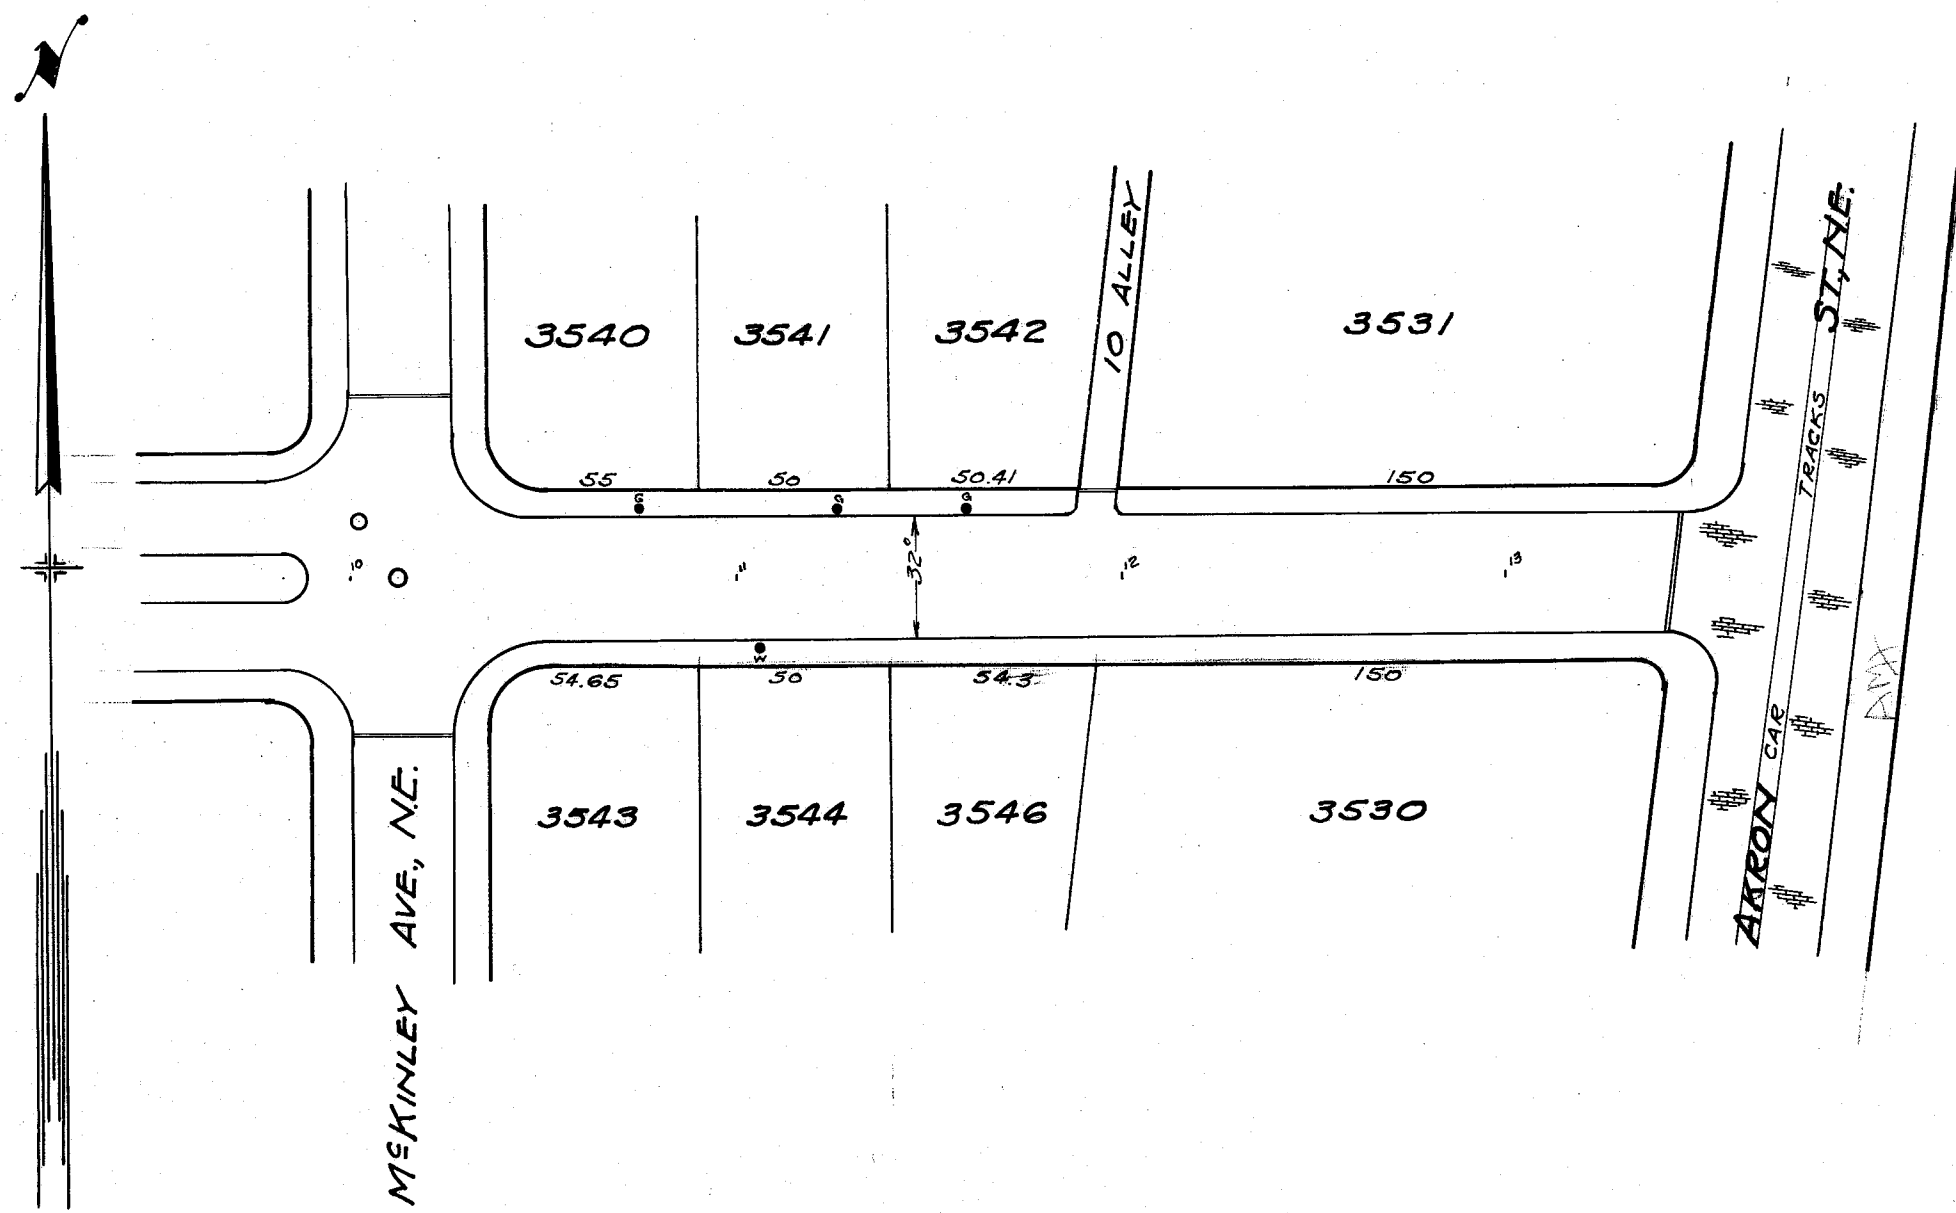

Note: Contractor to replace sanitary sewer mains and laterals after construction of storm sewer, and any defects cause from the construction of the storm sewer will have the the sanitary sewer and laterals repaired at no cost to the city, this covers a period of 5 yrs.

PROFILE	DATE
CHECKED	
NOTE BOOK	
ALIGNMENT CHECKS	
NO.	

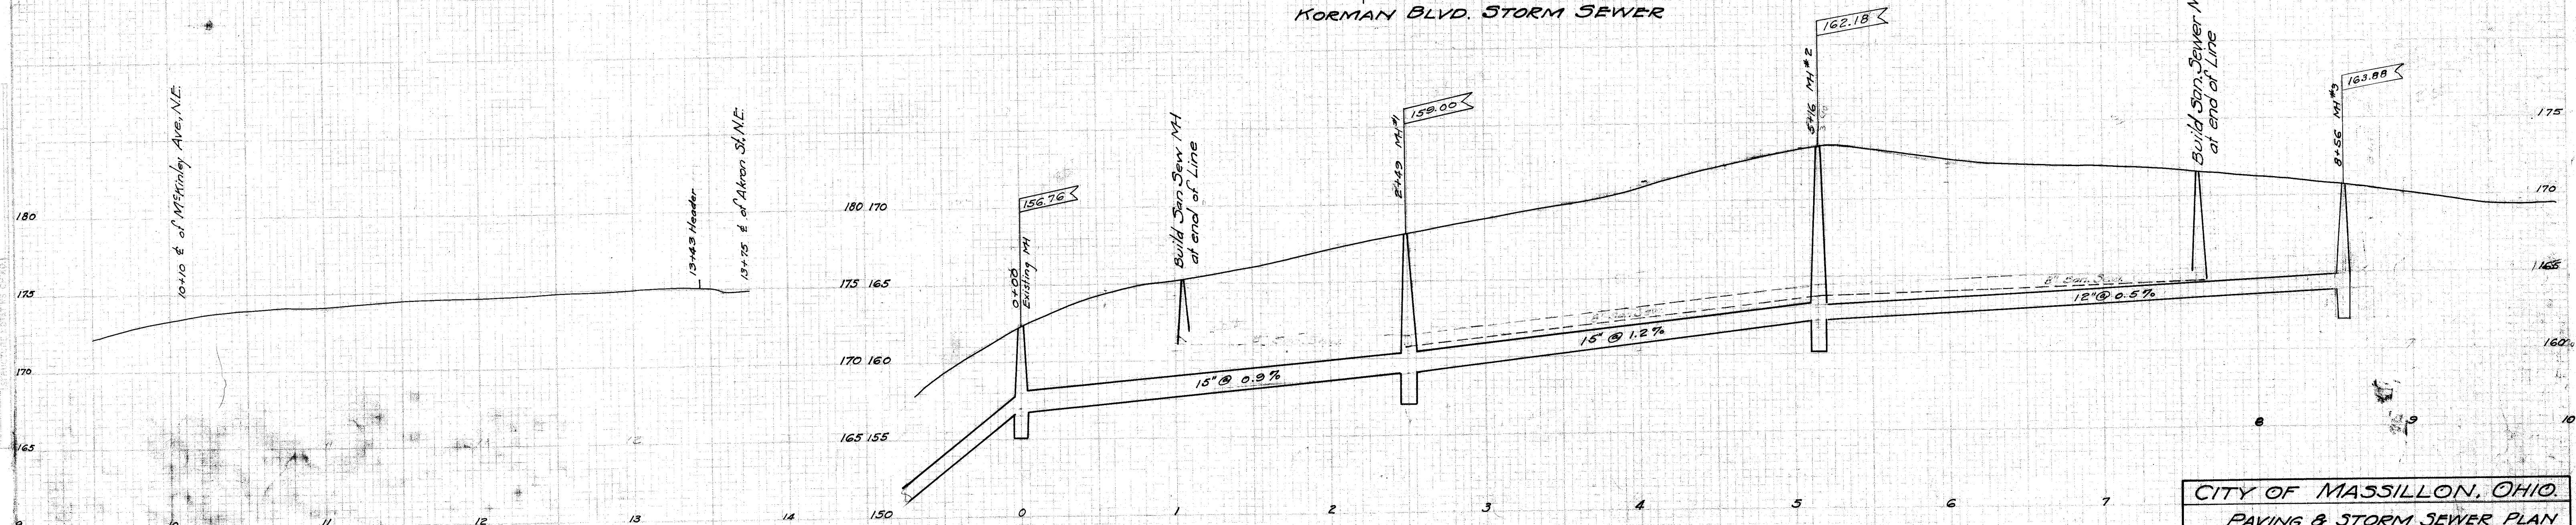


CITY OF MASSILLON, OHIO.			
PAVING & STORM SEWER PLAN			
RIDGE ROAD & KORMAN BLVD.			
From Commonwealth to Akron St, N.E.			
APPROVED:	CITY ENGINEER	DEPT. OF PUBLIC SERVICE	ENGINEERING DIVISION
Dr. by G.C. Wallace	Scale 1"=5' Ver.	Nov. 1927	NO. 58-P. 19
Ch. by	Scale 1"=50' Hor.		NO. 40-P. 1-10

Plan Revised Apr 4th 1928

FILE NO. P-83
Acc No. 858


$0 + 13$
 $4 + 9$
 $5 + 8$
 $5 + 0$
 $10 + 2$

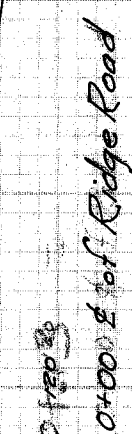

1/17/2000




2nd 5th

 


FILE No. P.83
Acc No 859

50 40 30 20 10 0 10 20 30 40 50


5+42 Top of Tow Path of Ohio Canal

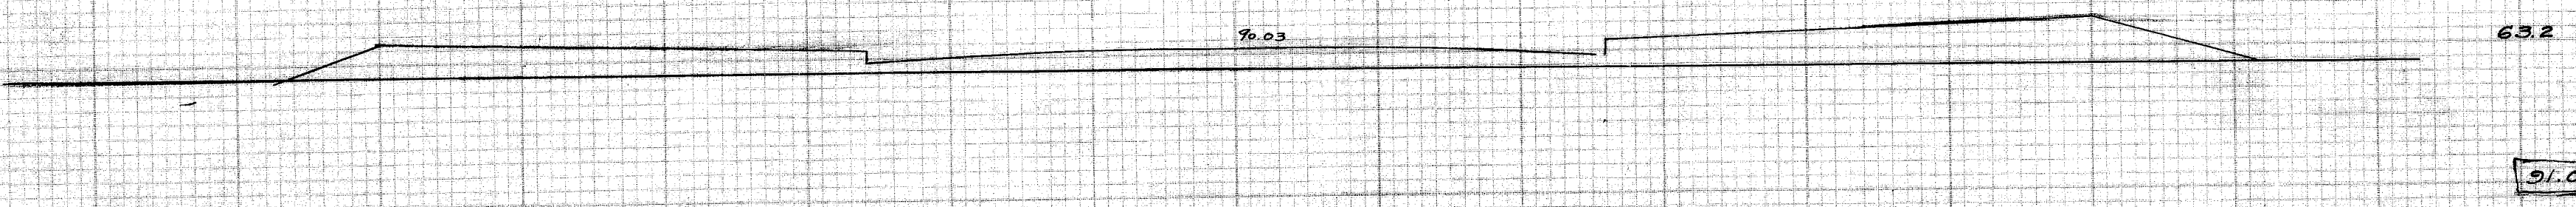


5+25

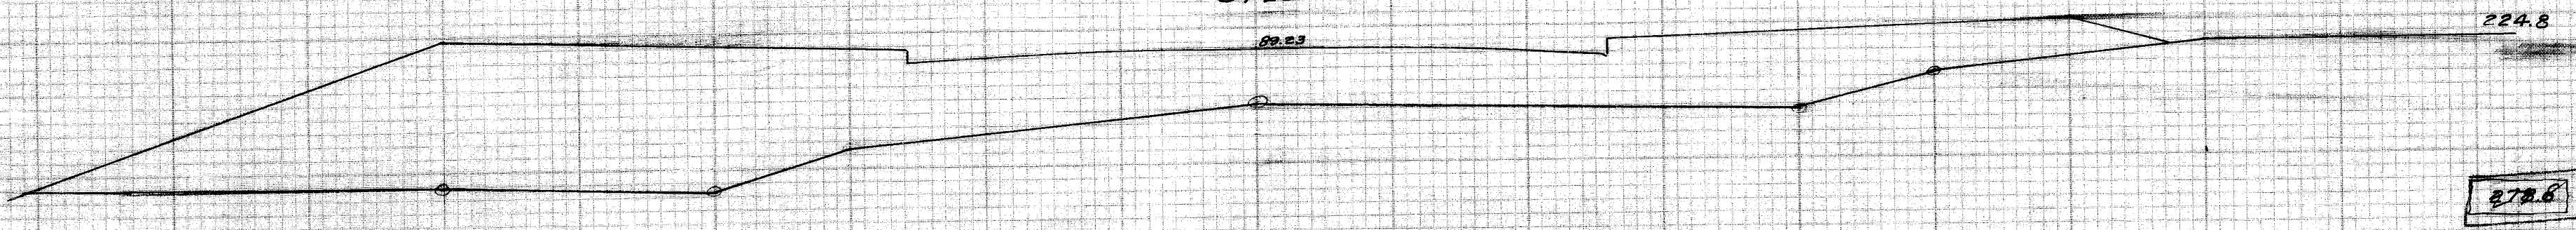


5+00 App. E. Line of Vine

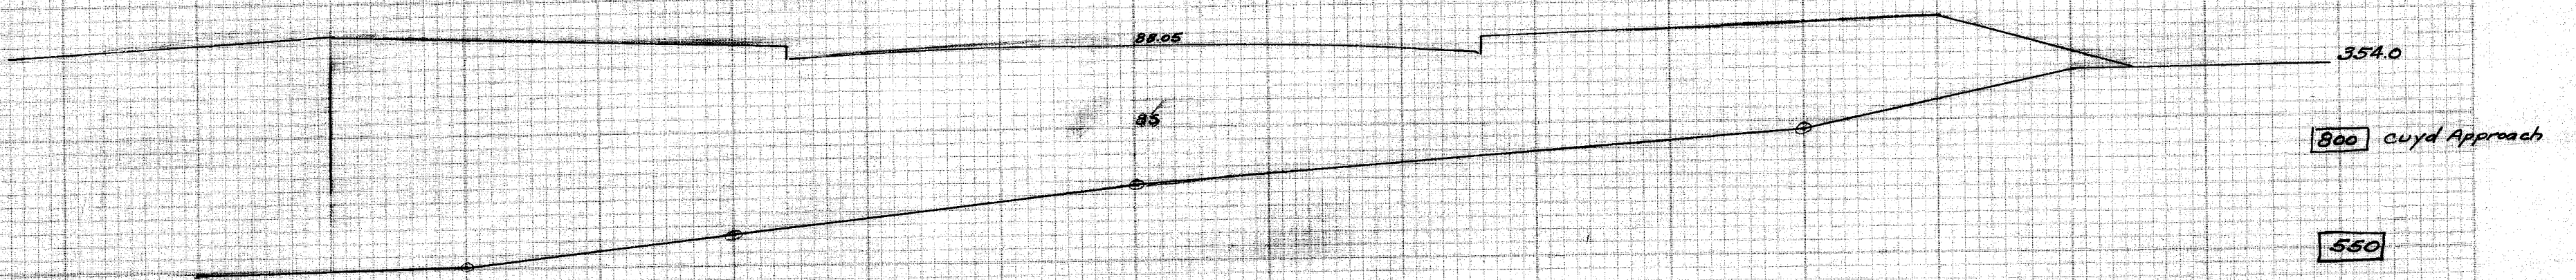


4+50 Approx W. Line of Vine St. NW

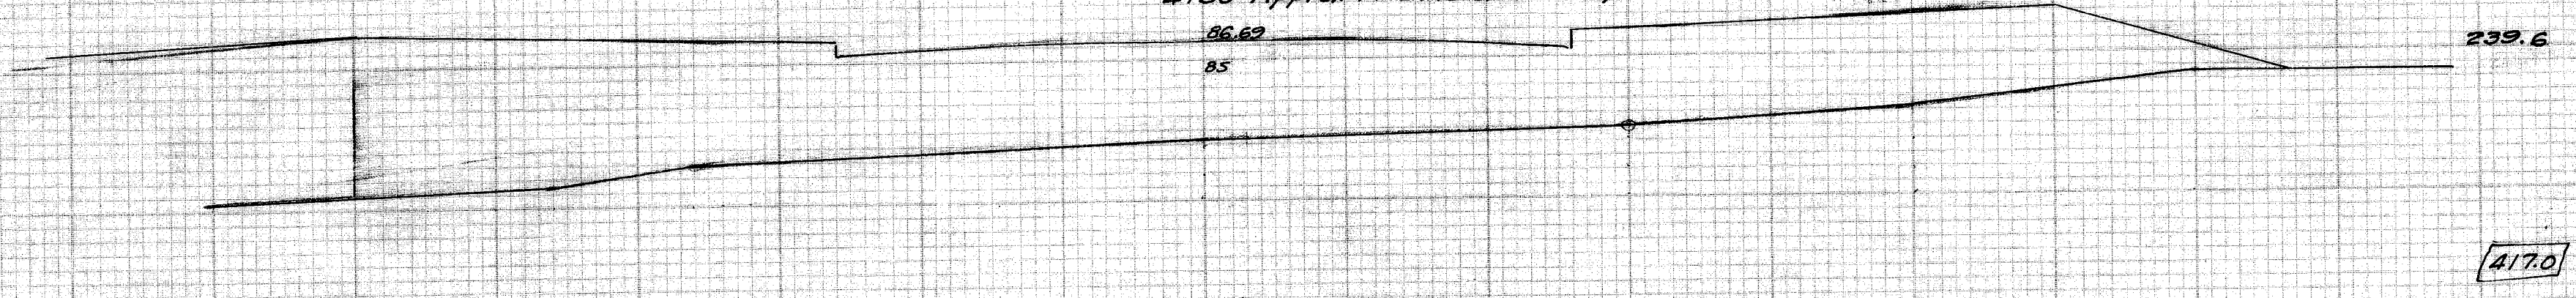


4+00

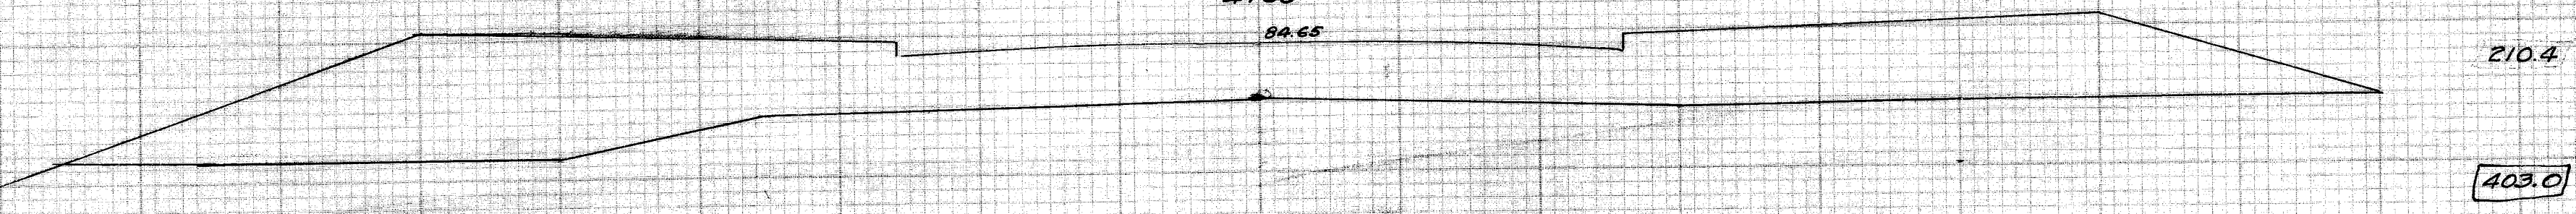


3+50

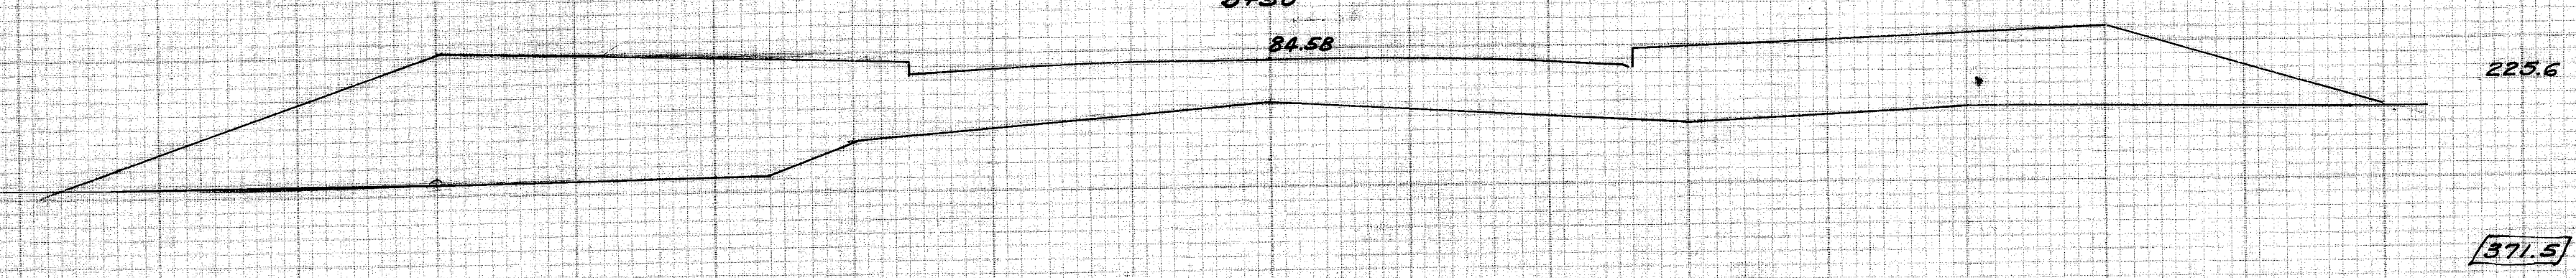


3+00

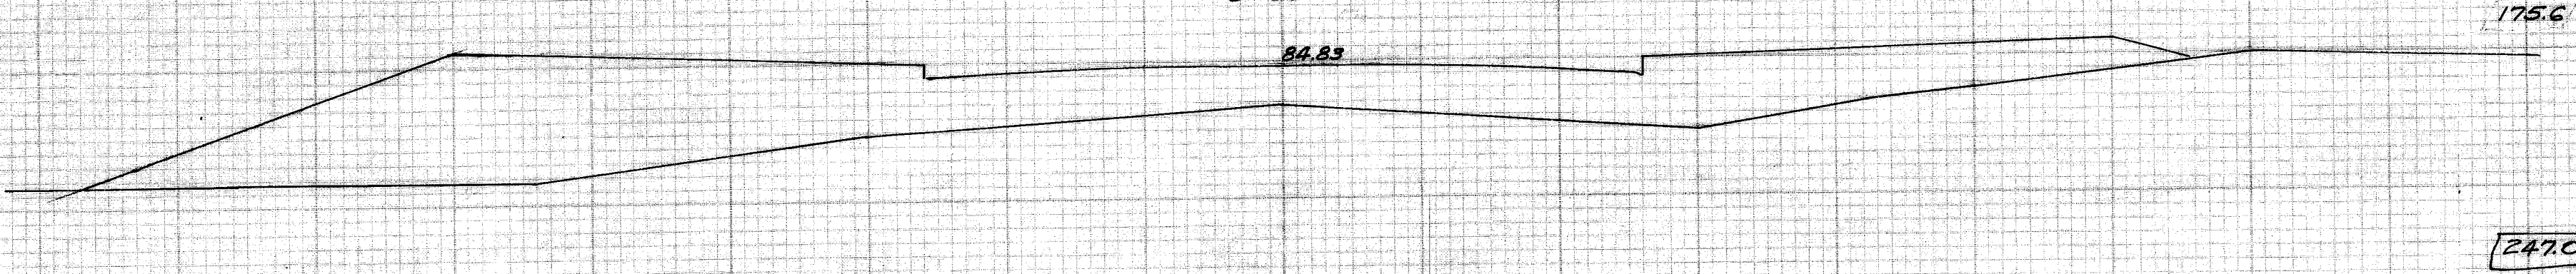


2+50

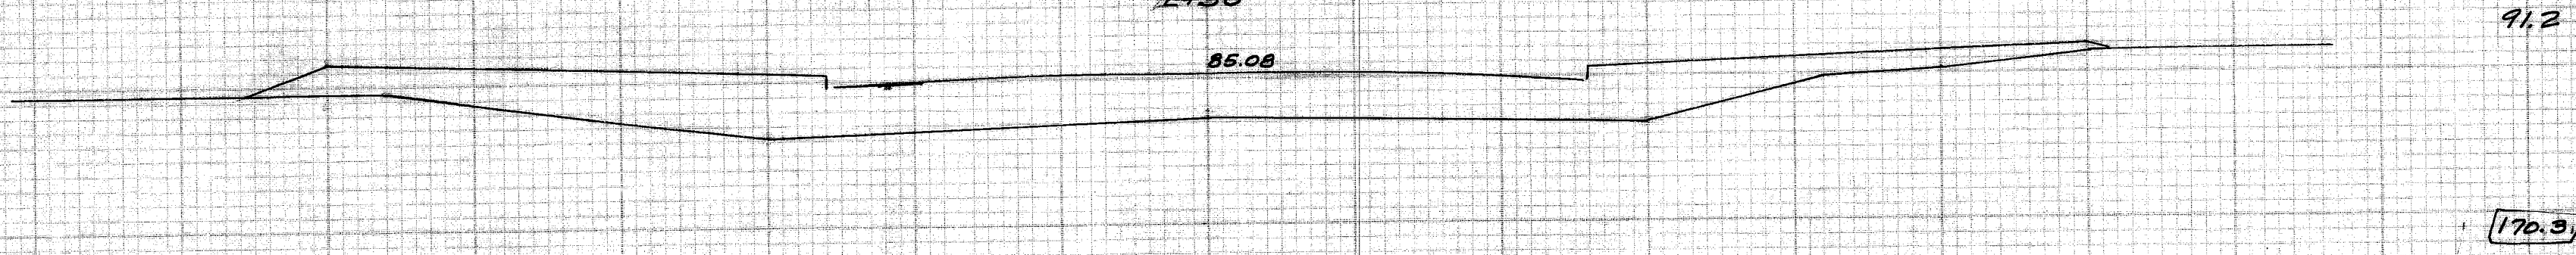


2+00

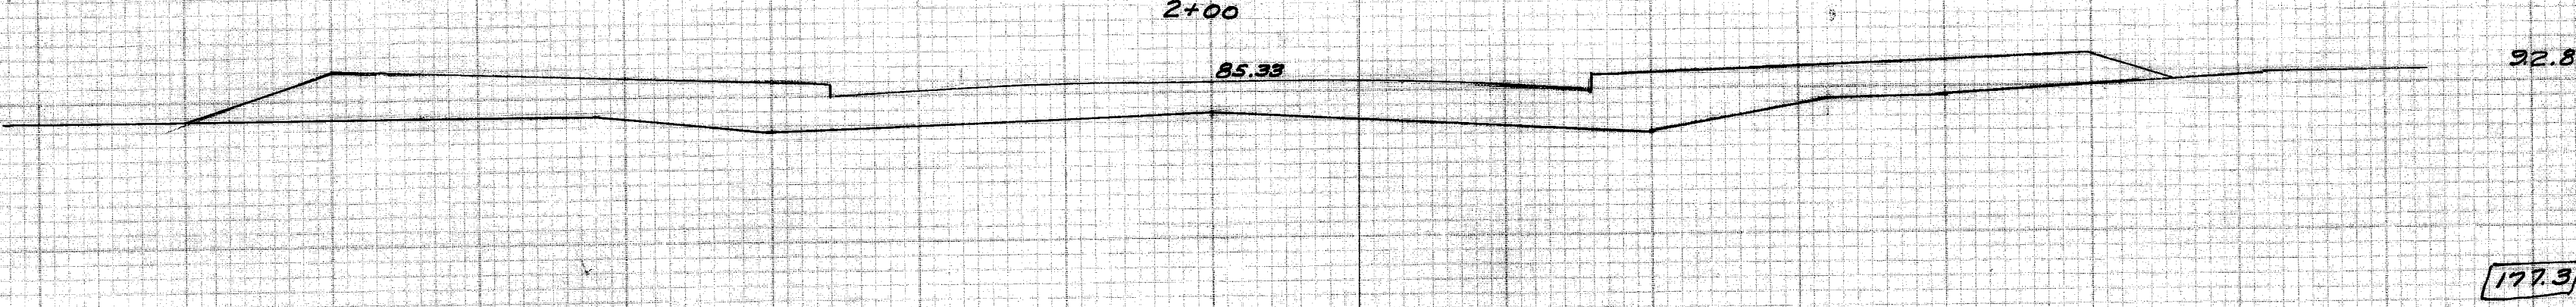


1+50

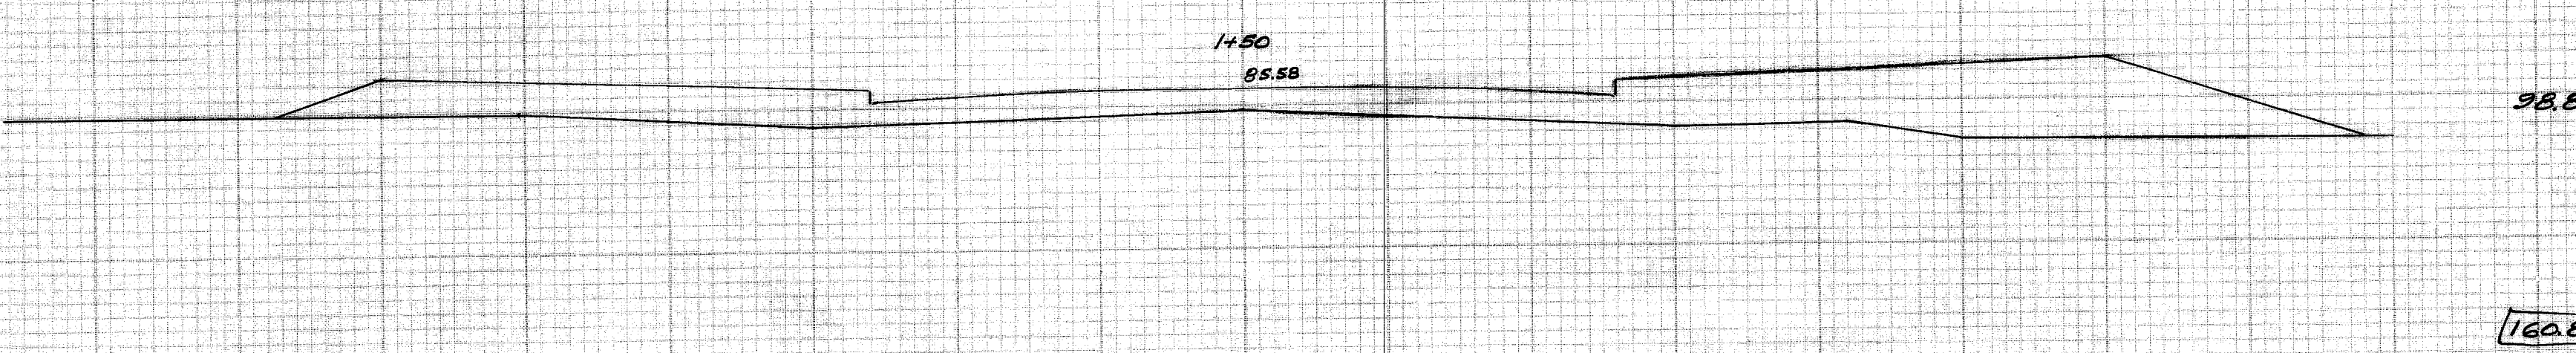

1+00

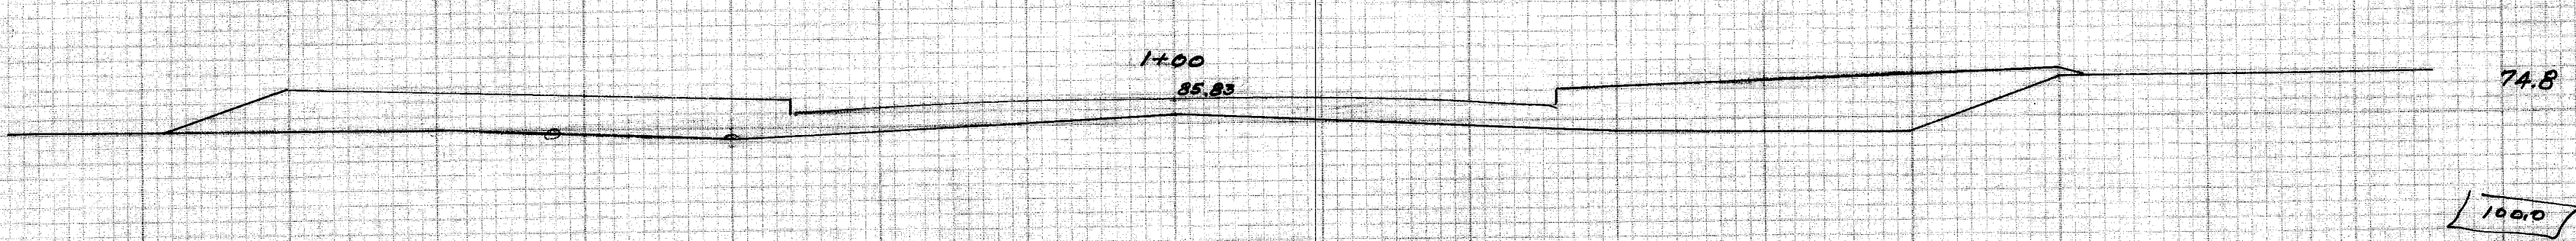

0+50

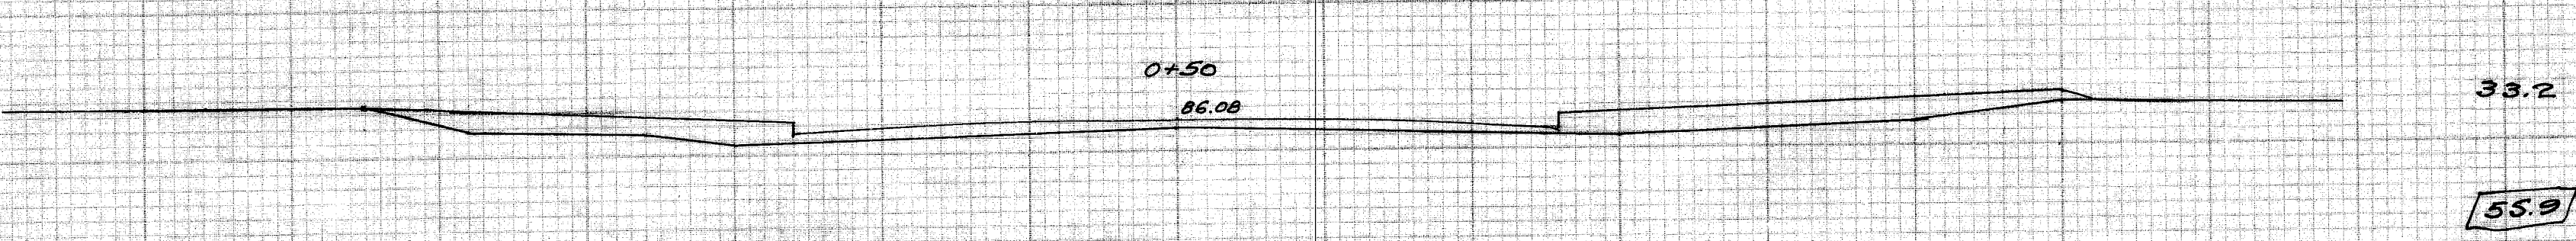


0+24




X-SECTIONS
WARWICK AVE, NW
1/2 St. NW to Ohio Canal

50 40 30 20 10 0 10 20 30 40 50

PLAN	SURVEYED	DATE
	NOTED	
	NOTES CHECKED	
	BY	

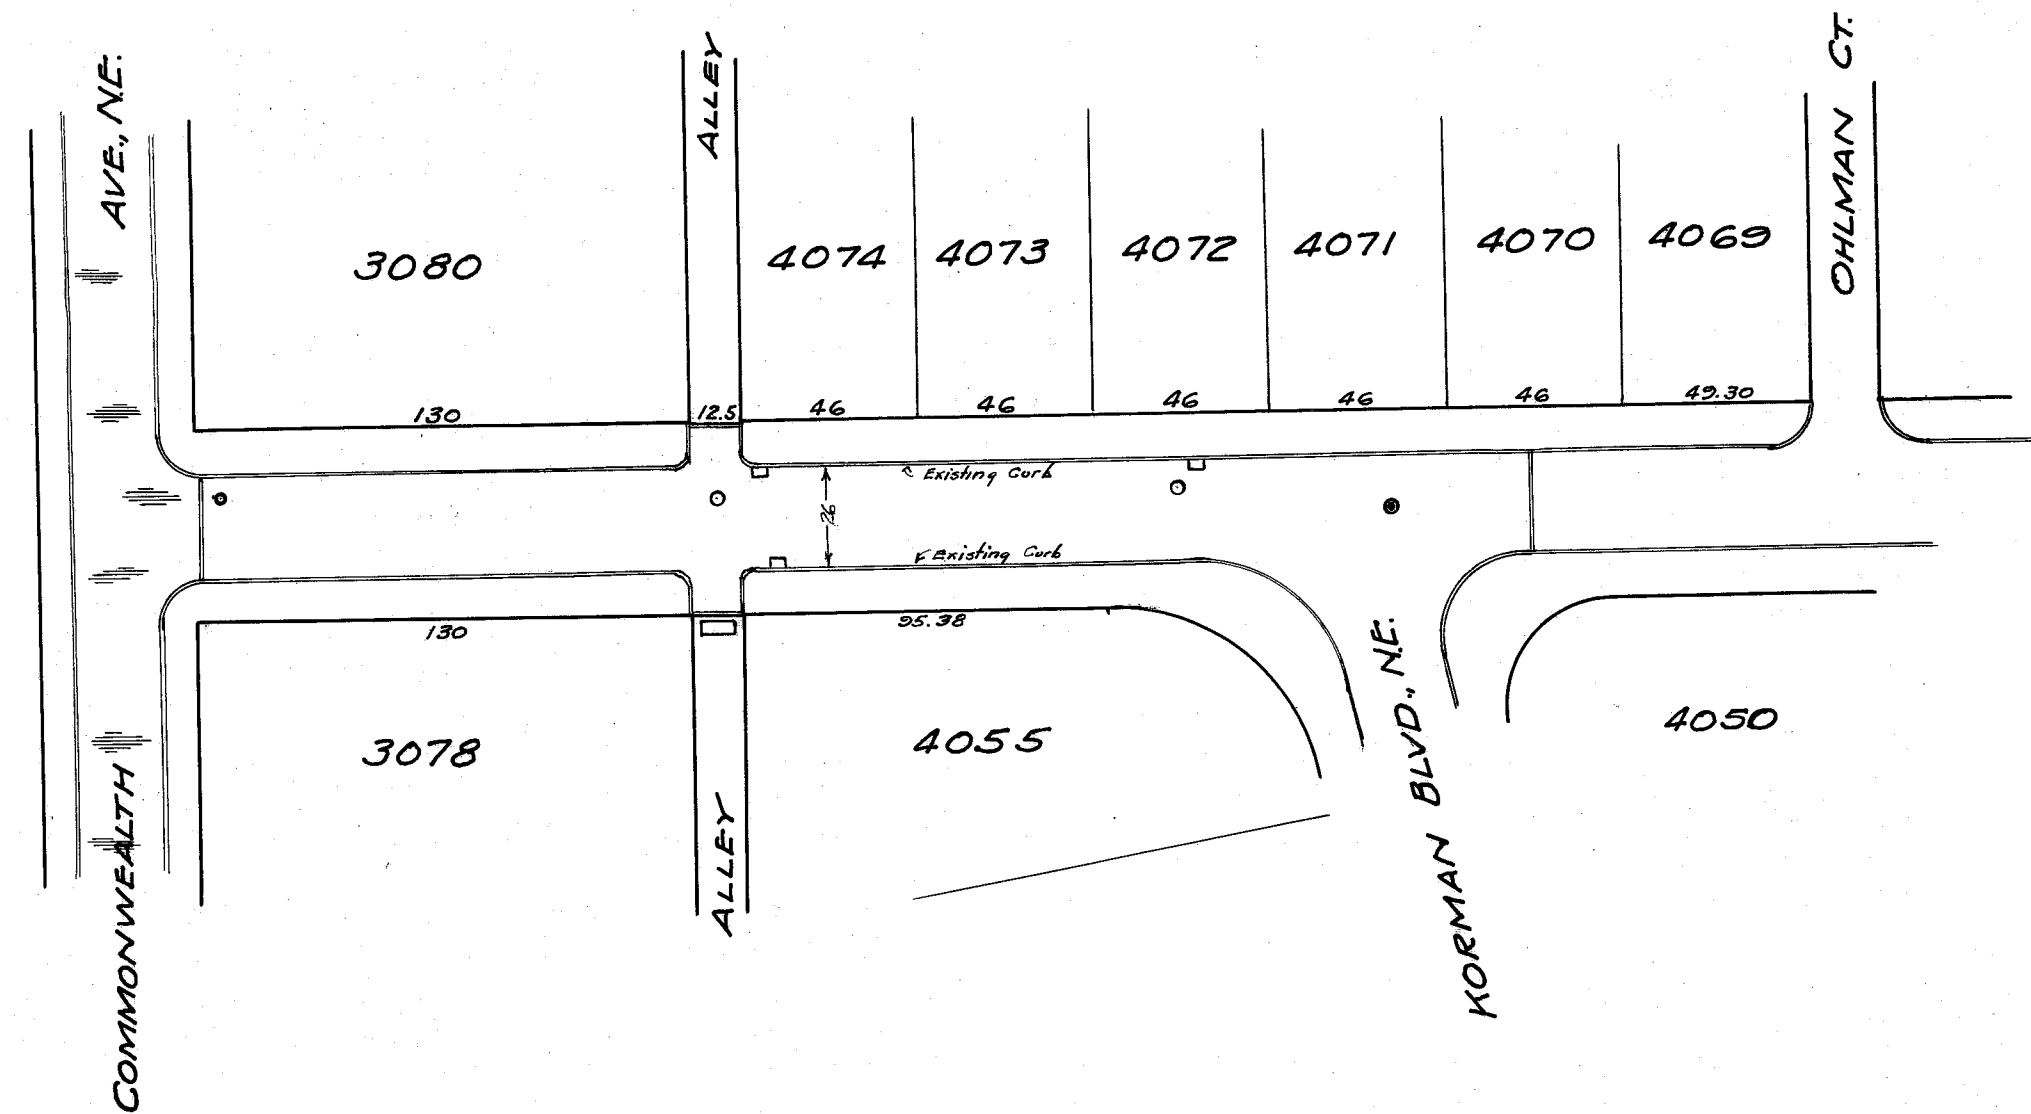

RIDGE ROAD N.E. 50'

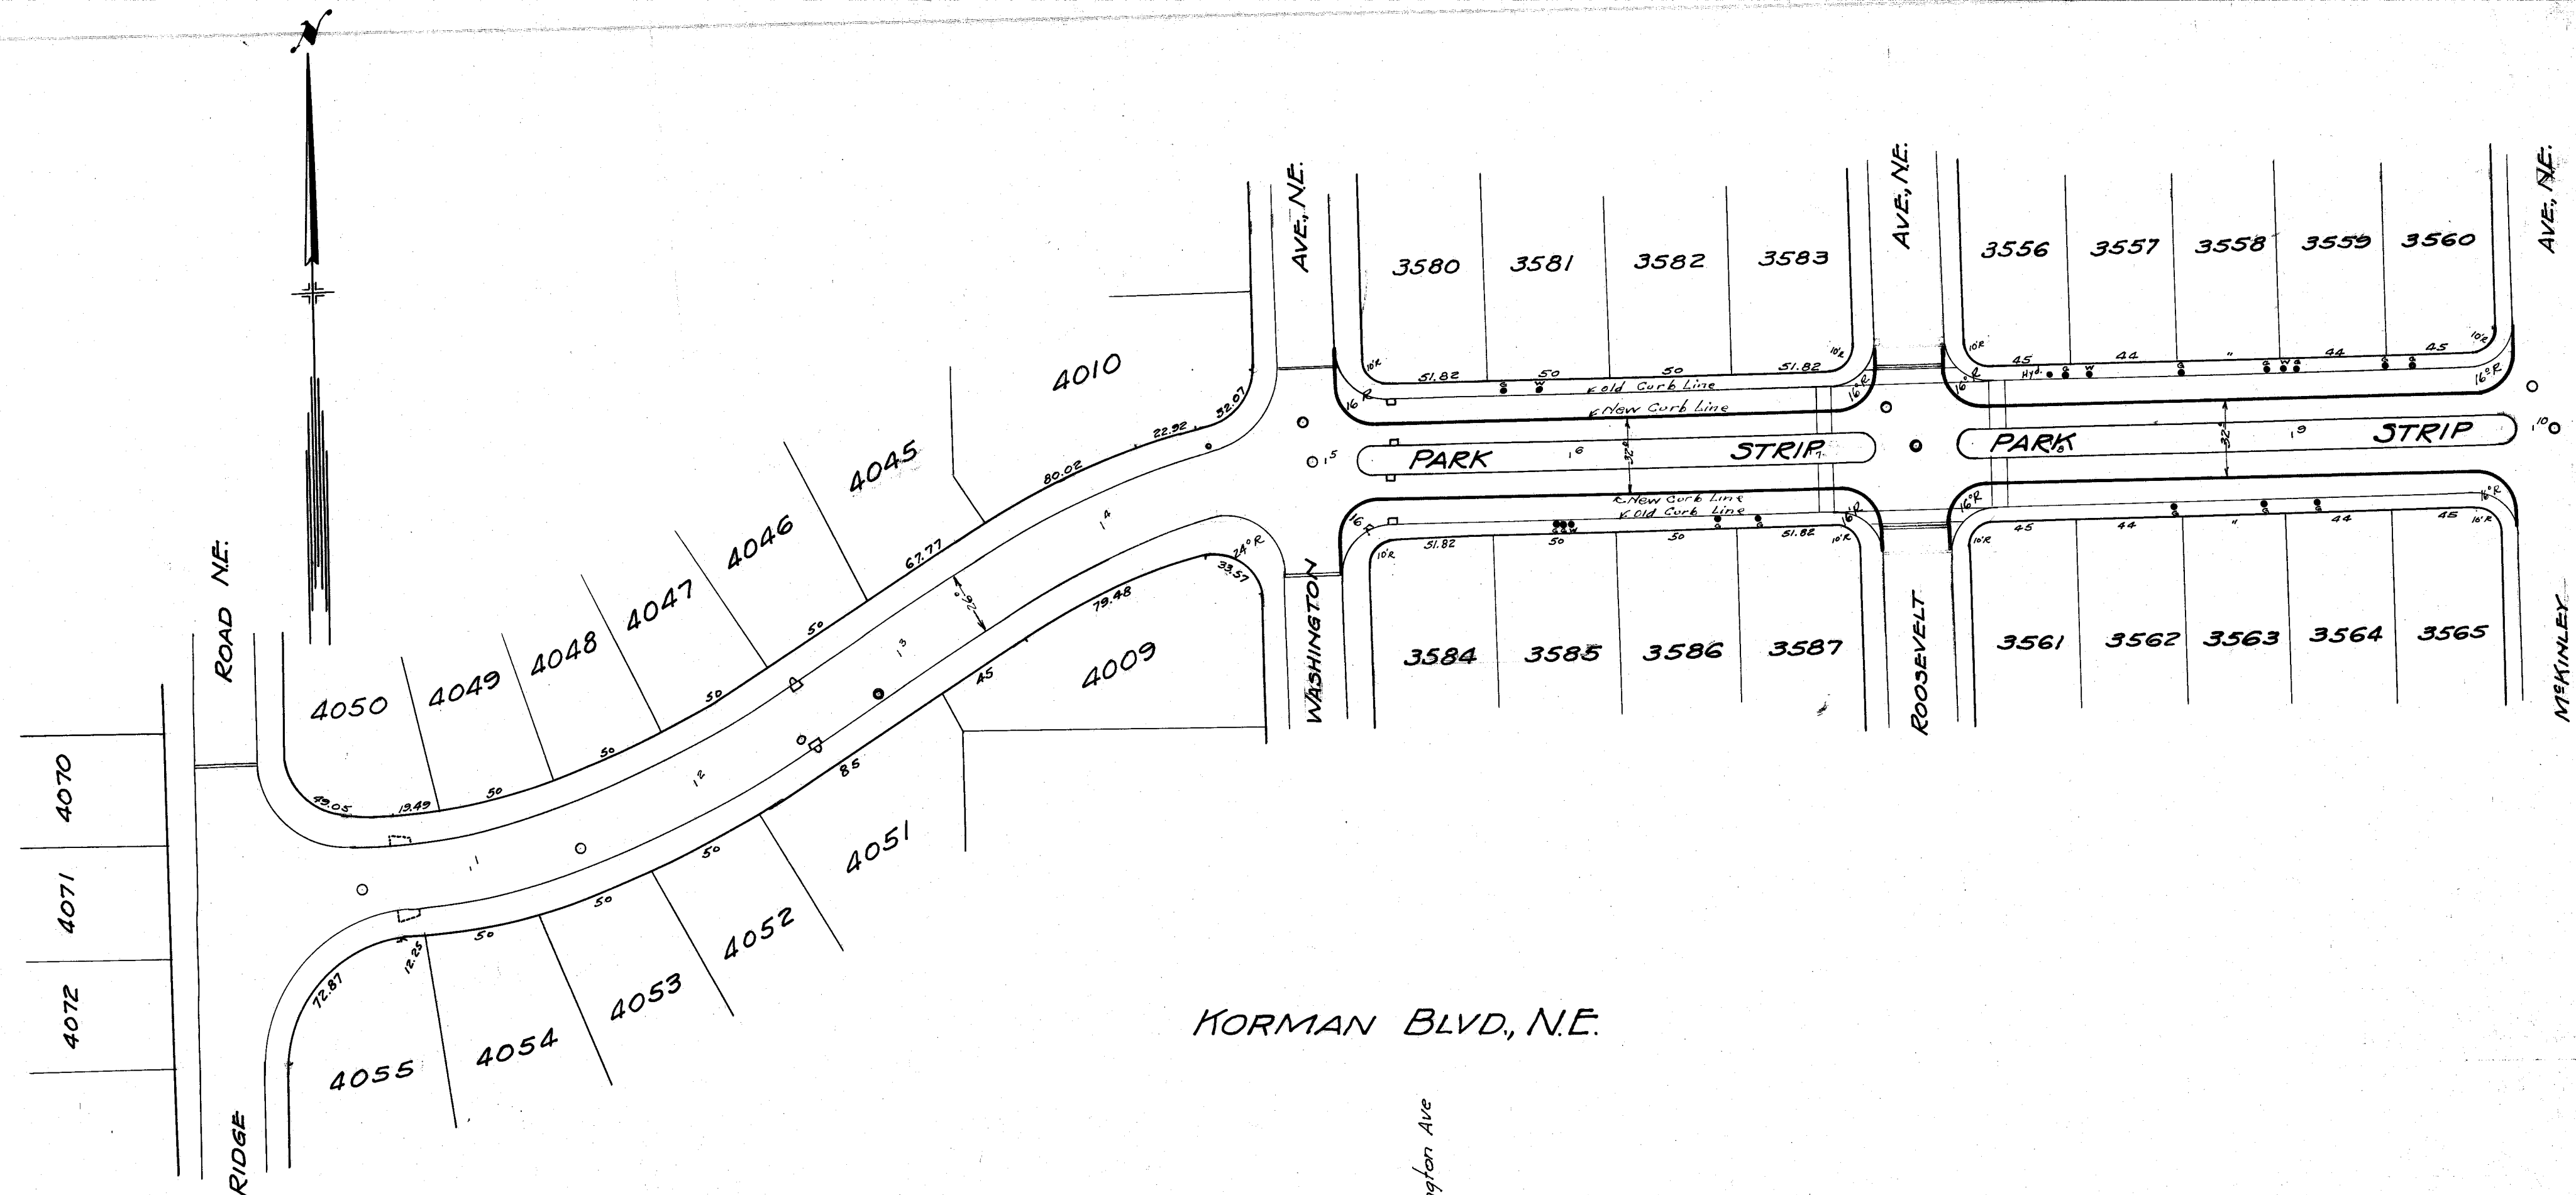



KORMAN BLVD. N.E.

Note:- Leave grade the same as the curbs except where there is any noticeable depression. Have 6" exposure on curbs. On combination curb and gutter, meet edge of gutter.

The use of wooden forms for concrete curbing and walks prohibited, can use only steel forms

Where curb is being moved farther out in street (of present double roadway) allow 1/2" fall per foot from present walk to top of curb, curb will have 6" exposure.

PROFILE	SURVEYED	DATE
	NOTED	
	NOTES CHECKED	
	BY	

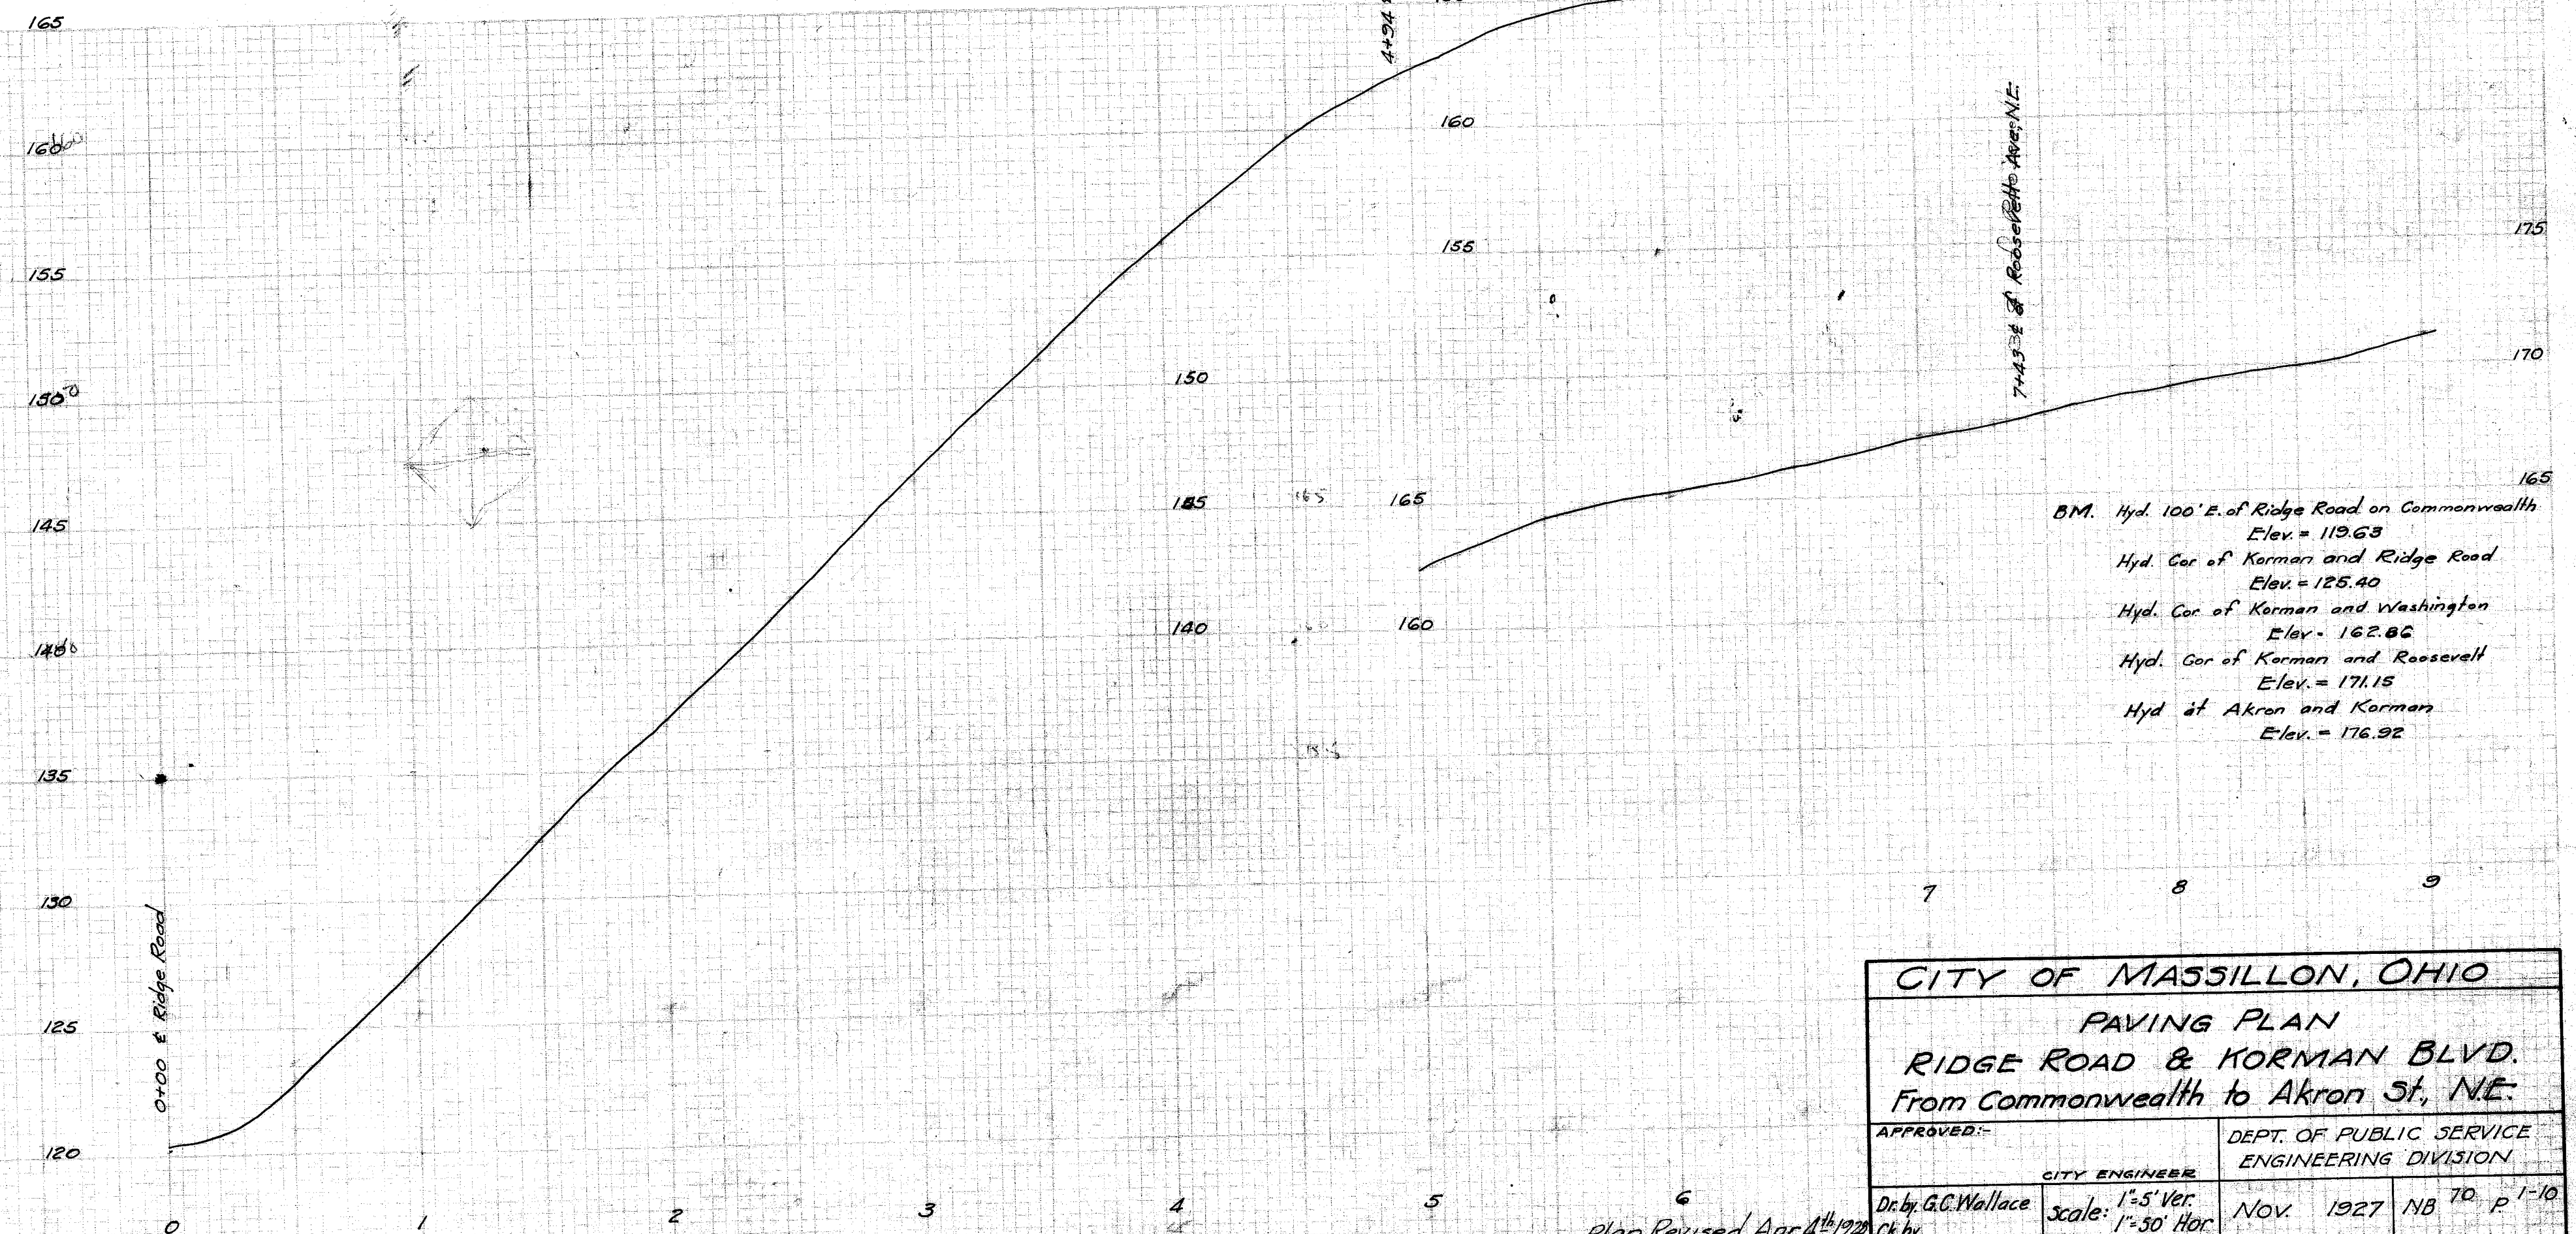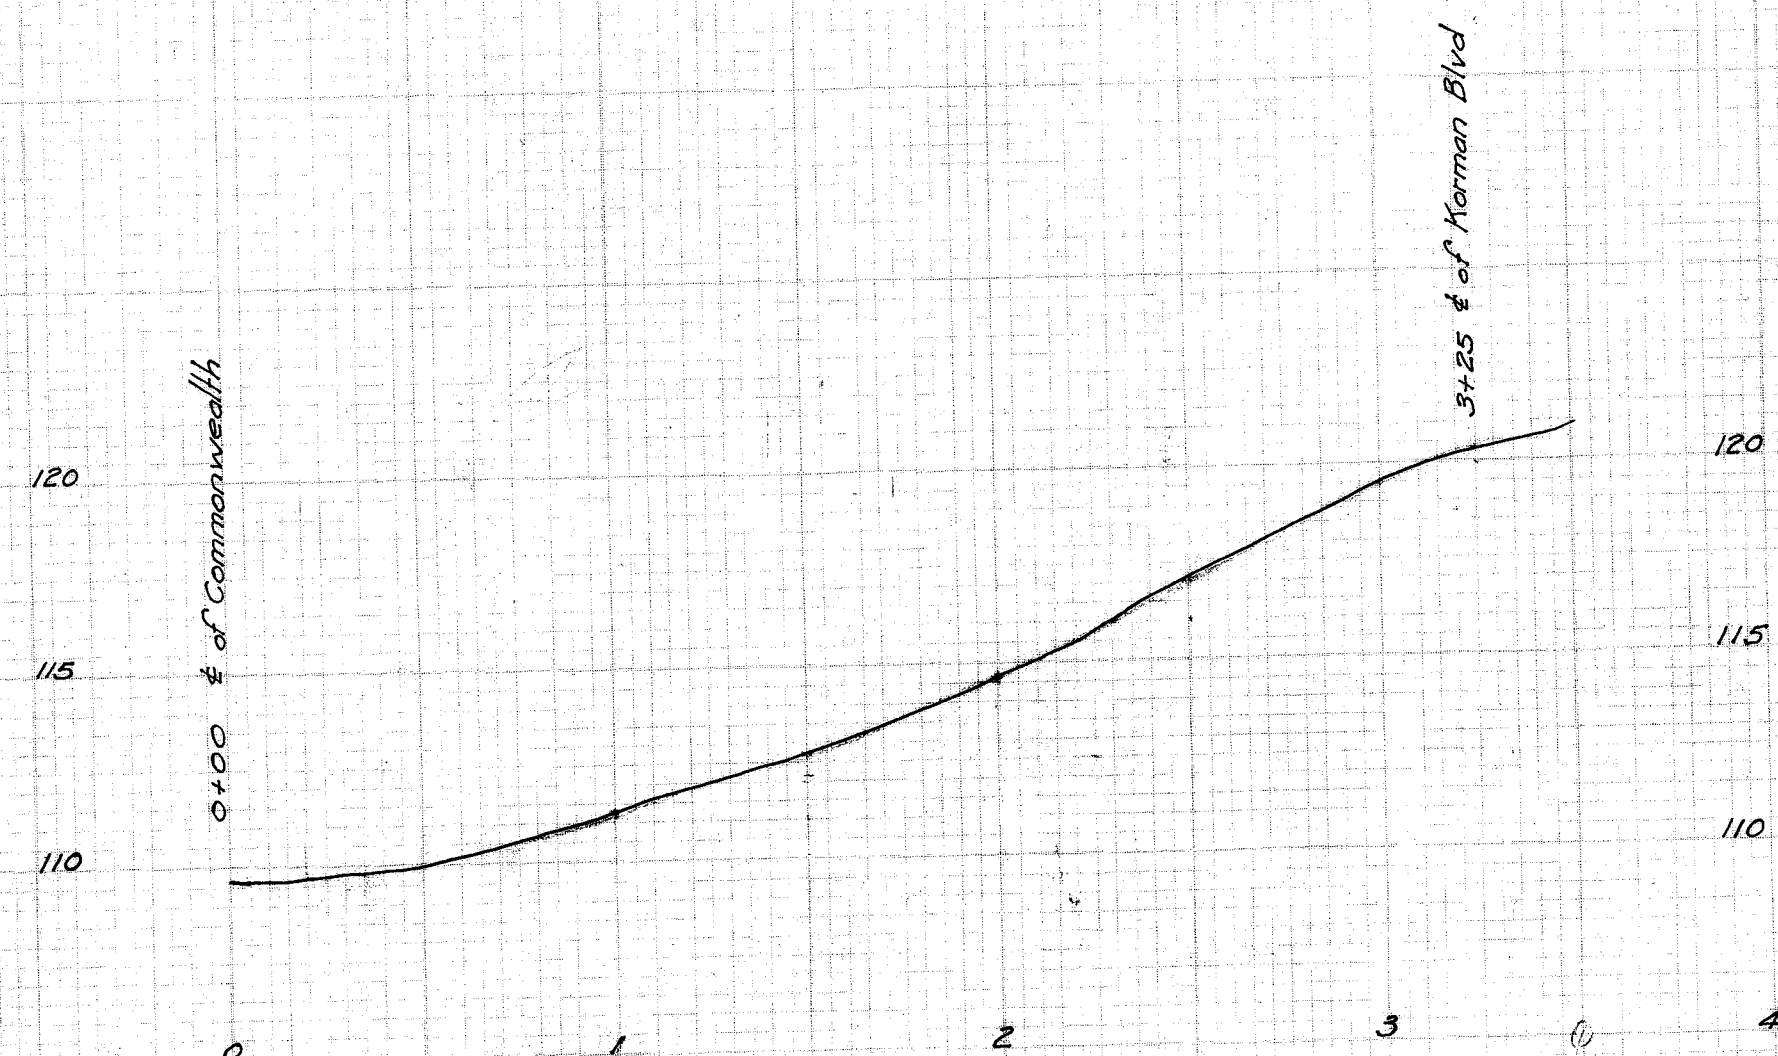

B.M. Hyd. 100' E. of Ridge Road on Commonwealth
Elev. = 119.63
Hyd. Cor. of Korman and Ridge Road
Elev. = 125.40
Hyd. Cor. of Korman and Washington
Elev. = 162.86
Hyd. Cor. of Korman and Roosevelt
Elev. = 171.15
Hyd. at Akron and Korman
Elev. = 176.92

CITY OF MASSILLON, OHIO	
PAVING PLAN	
RIDGE ROAD & KORMAN BLVD.	
From Commonwealth to Akron St. N.E.	
APPROVED:-	DEPT. OF PUBLIC SERVICE
CITY ENGINEER	ENGINEERING DIVISION
Dr. by G.C. Wallace	Scale: 1"=5' Ver. 1"=50' Hor.
Nov. 1927	NO. 857

FILE No P-83
Acc. No 857