

SITE PLAN NOTES

PRIOR TO STARTING CONSTRUCTION THE CONTRACTOR SHALL BE RESPONSIBLE TO MAKE SURE THAT ALL REQUIRED PERMITS AND APPROVALS HAVE BEEN OBTAINED. NO CONSTRUCTION OR FABRICATION SHALL BEGIN UNTIL THE CONTRACTOR HAS RECEIVED AND THOROUGHLY REVIEWED ALL PLANS AND OTHER DOCUMENTS APPROVED BY ALL OF THE PERMITTING AUTHORITIES.

ALL WORK SHALL BE PERFORMED IN ACCORDANCE WITH THESE PLANS, SPECIFICATIONS AND THE REQUIREMENTS AND STANDARDS OF THE LOCAL GOVERNING AUTHORITY. THE SOILS REPORT AND RECOMMENDATIONS SET FORTH THEREIN ARE A PART OF THE REQUIRED CONSTRUCTION DOCUMENTS AND TAKE PRECEDENCE UNLESS SPECIFICALLY NOTED OTHERWISE ON THE PLANS. THE CONTRACTOR SHALL NOTIFY THE CONSTRUCTION MANAGER OF ANY DISCREPANCY BETWEEN SOILS REPORT & PLANS ETC....

DEMOLITION/SITE CLEARING: SEE CIVIL DWG'S AND GEOTECHNICAL REPORT FOR EXTENT OF SITE DEMOLITION. THIS WORK SHALL INCLUDE REMOVAL OF ALL EXISTING PAVEMENTS, CURBS (U.O.A.), LIGHT POLES (INCLUDING PTOS), VEGETATION (INCLUDING STUMPS), UTILITIES (NOT OTHERWISE REUSED), ETC. AS REQUIRED FOR NEW CONSTRUCTION.

SITE GRADING SHALL BE PERFORMED IN ACCORDANCE WITH THESE PLANS & SPECIFICATIONS AND THE RECOMMENDATIONS SET FORTH IN THE SOILS REPORT REFERENCED IN THIS PLAN SET. THE CONTRACTOR SHALL BE RESPONSIBLE FOR REMOVING & REPLACING ALL SOFT, YIELDING OR UNSUITABLE MATERIALS AND REPLACING WITH SUITABLE MATERIALS AS SPECIFIED IN THE SOILS REPORT. ALL EXCAVATED OR FILLED AREAS SHALL BE COMPACTED AND MOISTURE CONDITIONED AS SPECIFIED IN THE SOILS REPORT. CONTRACTOR SHALL SUBMIT A COMPACTION REPORT PREPARED BY A QUALIFIED SOILS ENGINEER, REGISTERED WITHIN THE STATE WHERE THE WORK IS PERFORMED, VERIFYING THAT ALL FILLED AREAS AND SUBGRADE AREAS WITHIN THE BUILDING PAD AREA AND AREAS TO BE PAVED HAVE BEEN COMPACTED IN ACCORDANCE WITH THESE PLANS AND SPECS, AND THE RECOMMENDATIONS SET FORTH IN THE SOILS REPORT.



THE A.L.T.A. SURVEY SHALL BE CONSIDERED A PART OF THESE PLANS. THE G.C. IS RESPONSIBLE FOR LOCATING IMPROVEMENTS PER THESE PLANS.

THE LOCATIONS OF UNDERGROUND FACILITIES SHOWN ON THESE PLANS ARE BASED ON FIELD SURVEYS AND LOCAL UTILITY COMPANY RECORDS. IT SHALL BE THE CONTRACTORS FULL RESPONSIBILITY TO CONTACT THE APPROPRIATE UTILITY COMPANY. NO COMPENSATION SHALL BE PAID TO THE CONTRACTOR FOR DAMAGE AND REPAIR TO THESE FACILITIES CAUSED BY HIS WORK FORCE.

ALL DIMENSIONS AND GRADES SHOWN ON THE PLANS SHALL BE FIELD VERIFIED BY THE CONTRACTOR PRIOR TO CONSTRUCTION. CONTRACTOR SHALL NOTIFY THE CONSTRUCTION MANAGER IF ANY DISCREPANCIES EXIST, PRIOR TO PROCEEDING WITH CONSTRUCTION, FOR NECESSARY PLAN OR GRADE CHANGES. NO EXTRA COMPENSATION SHALL BE PAID TO THE CONTRACTOR FOR WORK HAVING TO BE REDONE DUE TO DIMENSIONS OR GRADES SHOWN INCORRECTLY ON THESE PLANS IF SUCH NOTIFICATION HAS NOT BEEN GIVEN.

SEE CIVIL PLANS FOR ALL WORK IN STREET RIGHT OF WAY. HIGHWAY (IF APPLICABLE) AND CITY ENCROACHMENT PERMITS TO BE OBTAINED AND PAID FOR BY THE GENERAL CONTRACTOR.

VICINITY MAP

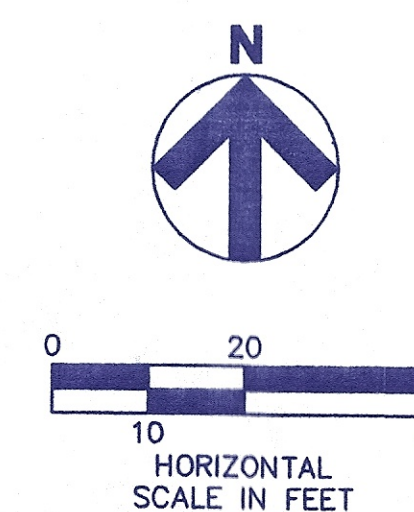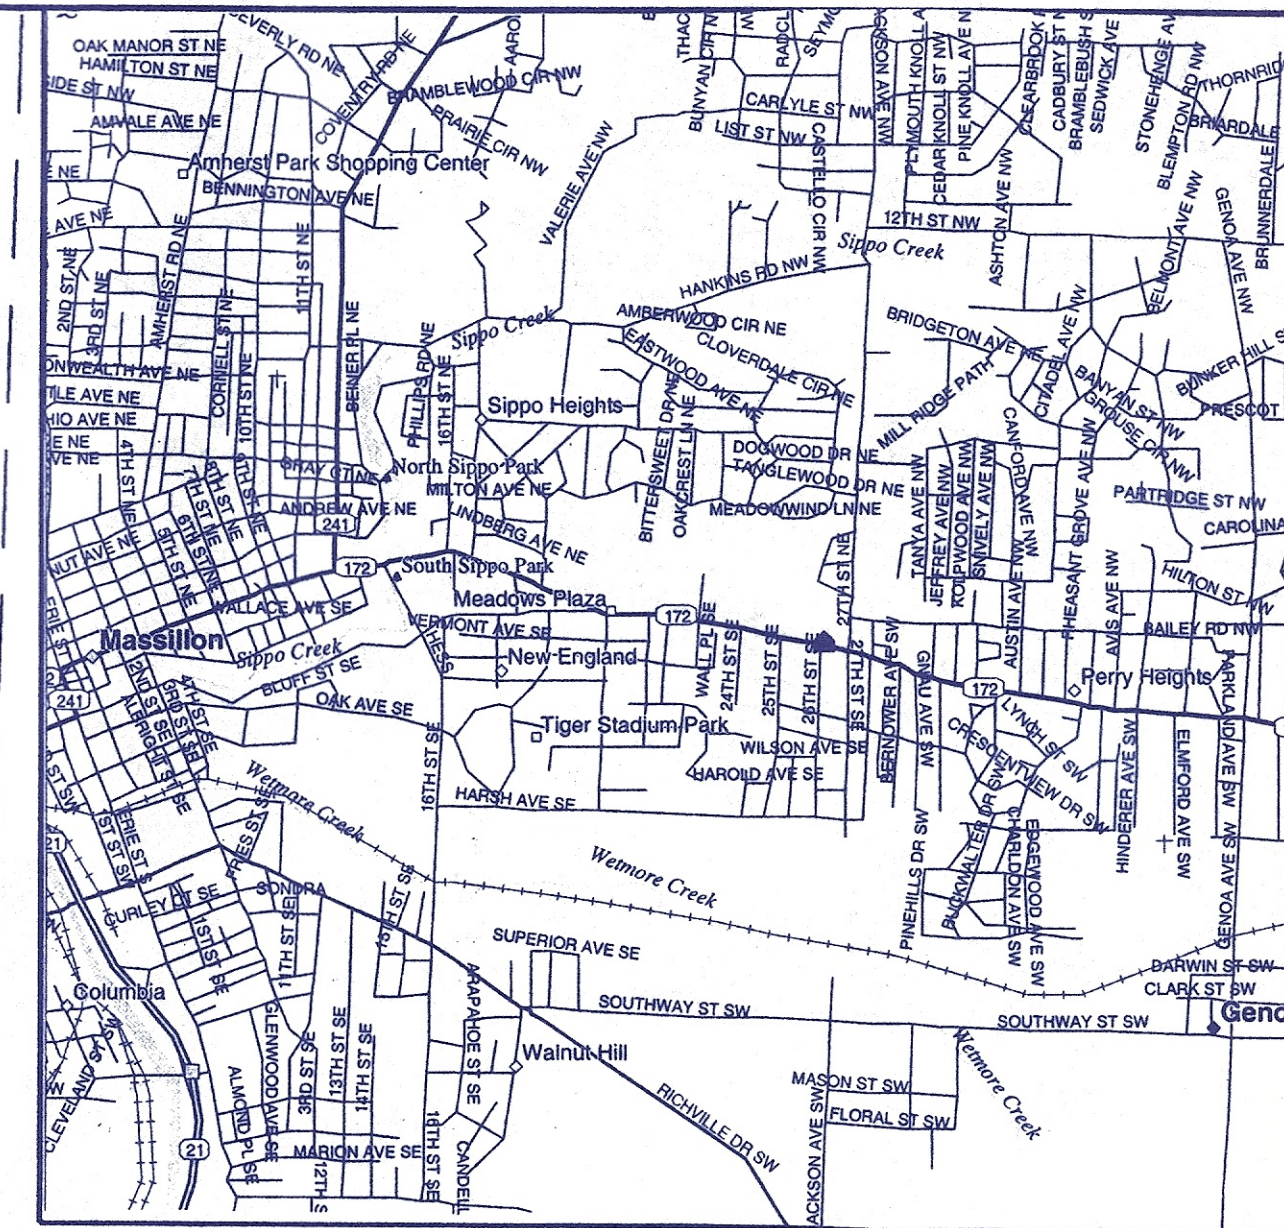


LEGEND

- PROPERTY LINE
- PROPOSED SIGN
- TRAFFIC ARROW
- WHEELSTOP
- PROPOSED ASPHALT PAVEMENT
- PROPOSED CONCRETE

CONSTRUCTION NOTES



1. CONSTRUCT ASPHALT CONCRETE PAVEMENT
2. CONSTRUCT P.C.C. CURB
3. CONSTRUCT P.C.C. PAVEMENT
4. LANDSCAPE AREA
5. CONSTRUCT P.C.C. SIDEWALK
6. CONSTRUCT DOUBLE TRASH ENCLOSURE
7. 20' HIGH, 65 S.F. POLE SIGN

TOTAL SITE AREA = 34,397 S.F. = 0.79 ACRES

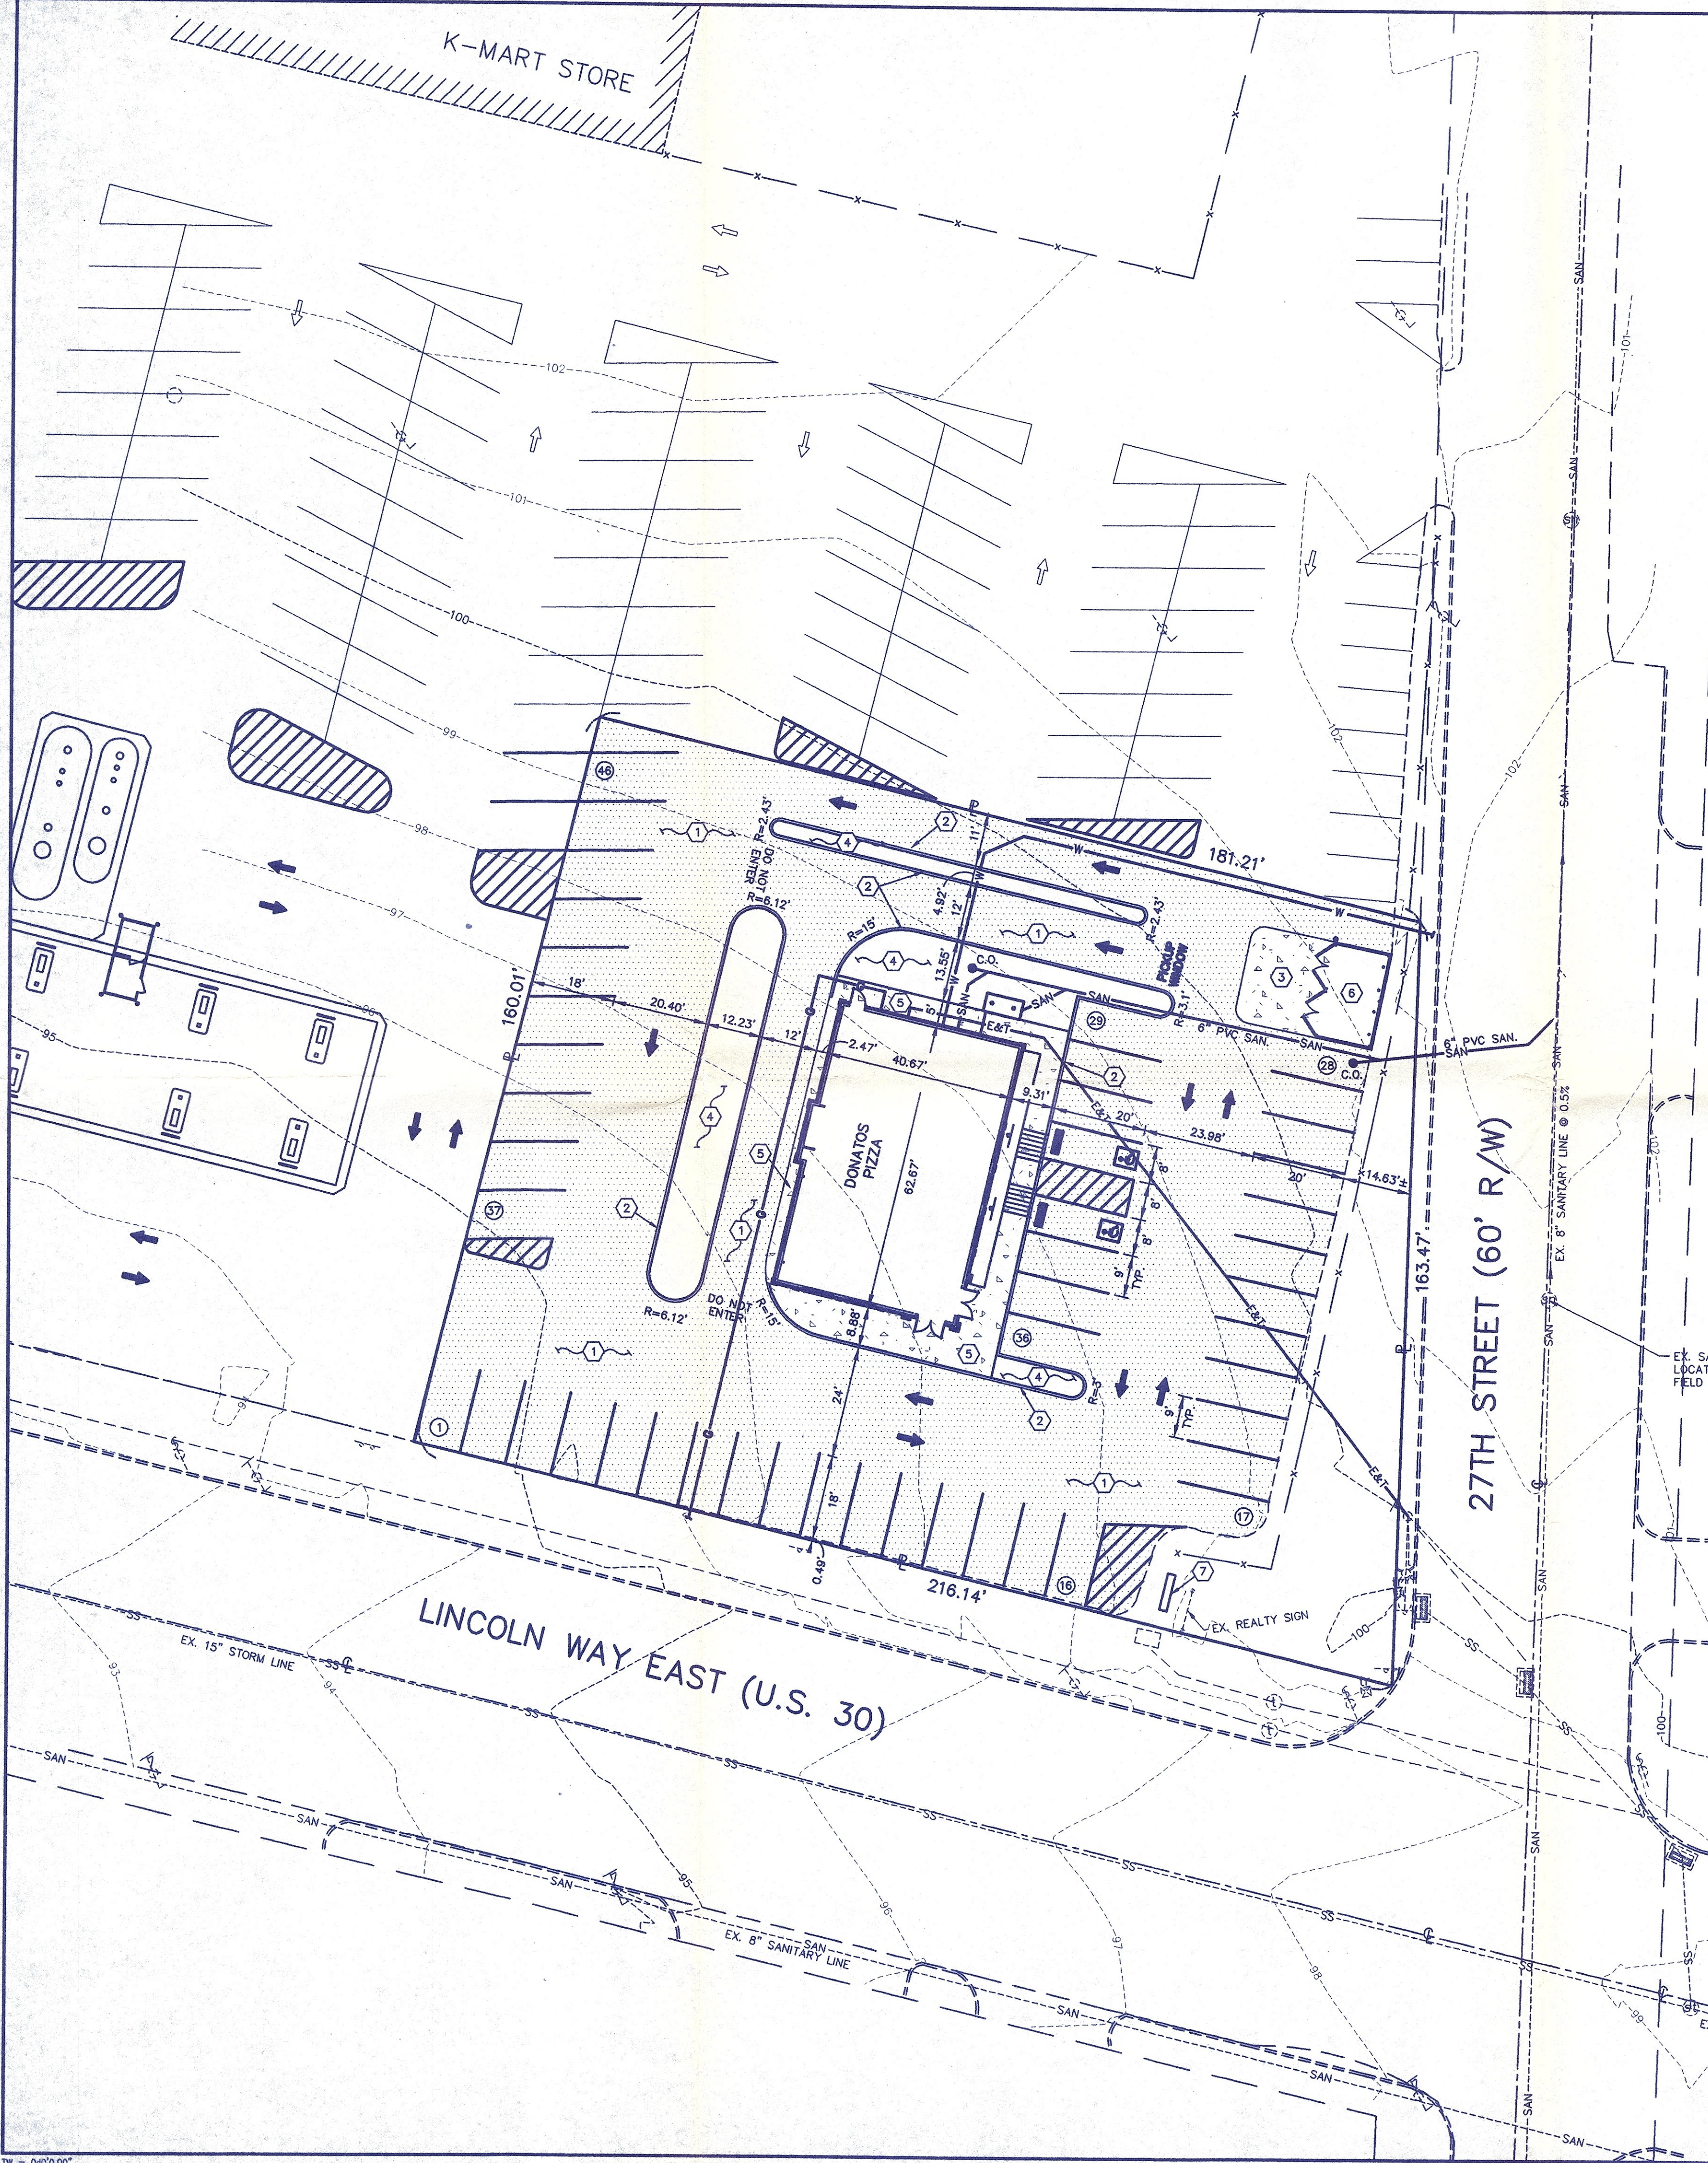


FENCE DETAIL NOTES


1. MALLEABLE CAP.
2. 4" SCHEDULE 40.
3. 2" SCHEDULE 40.
4. INDUSTRIAL MALLEABLE HINGE.
5. BOARDS NAILED FLUSH W/ ALUMINUM NAILS.
6. #1 GRADE WESTERN RED CEDAR, DOG EAR CUT (1x8 TYP.) 2x4 CEDAR.
8. ROD W/ RECESSED PIPE IN CONCRETE PAD.

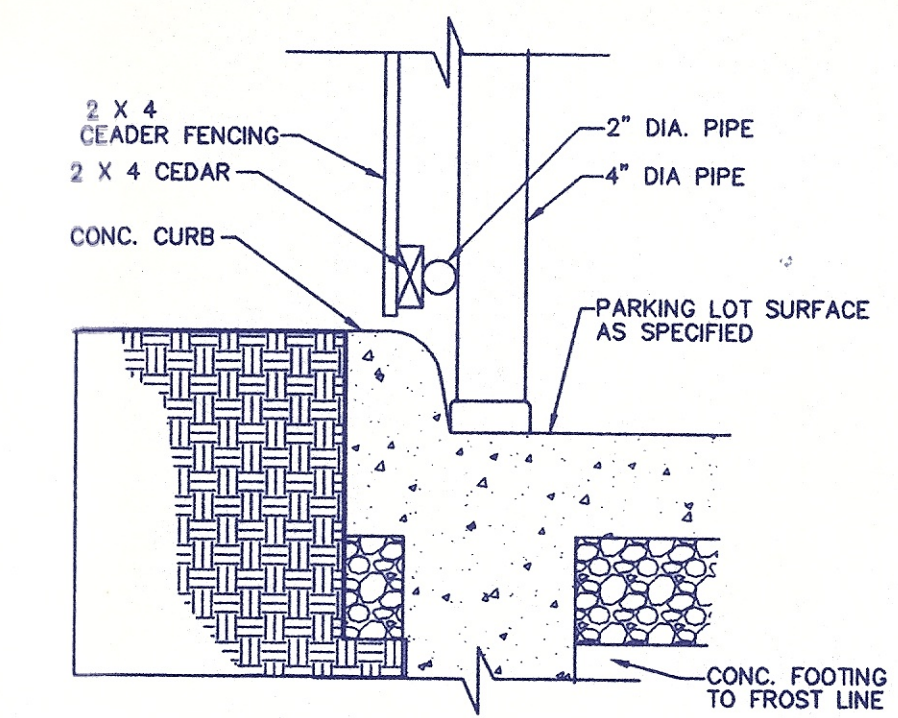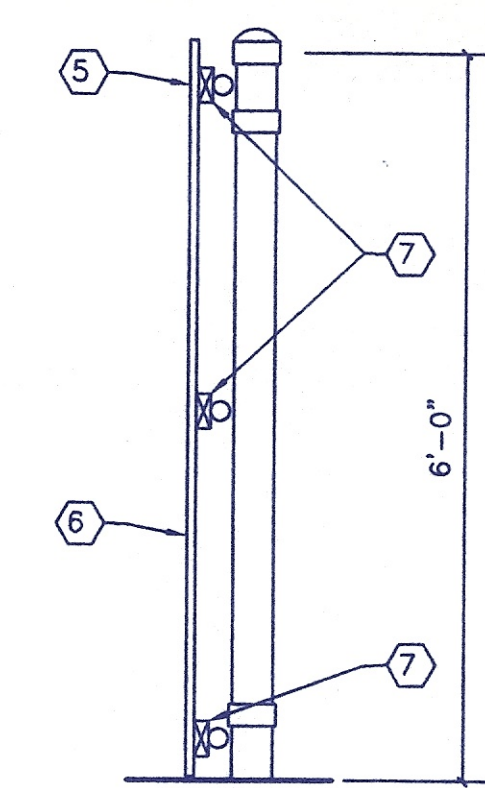


DUMPSTER ENCLOSURE SECTION

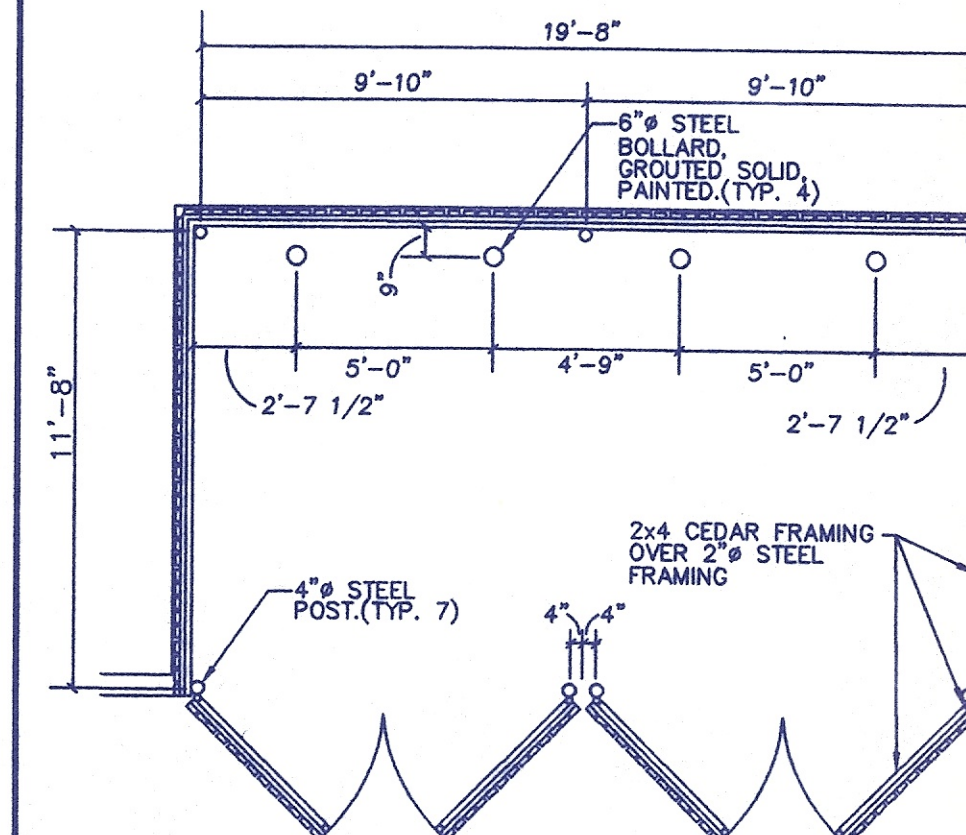

DUMPSTER ENCLOSURE AT CURB

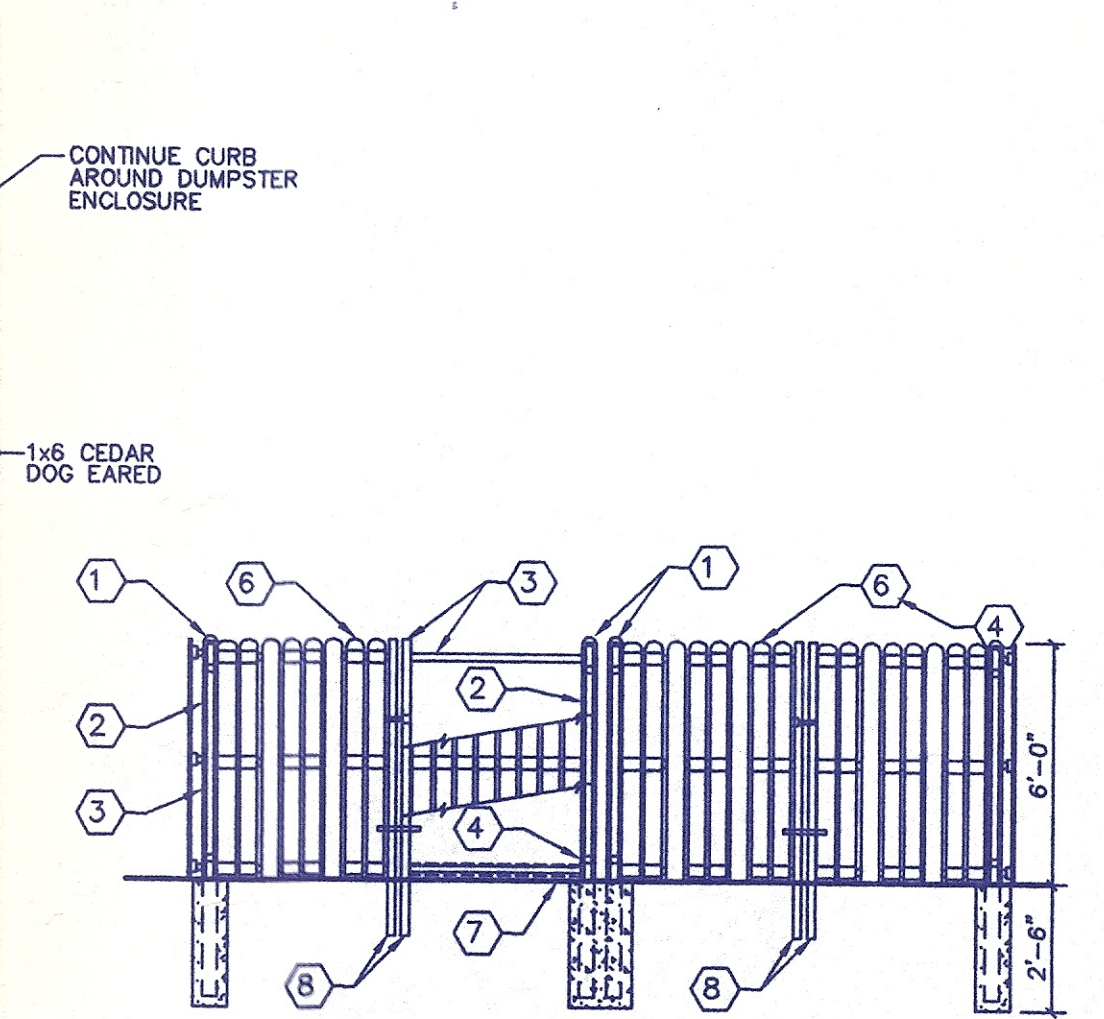

DUMPSTER ENCLOSURE PLAN

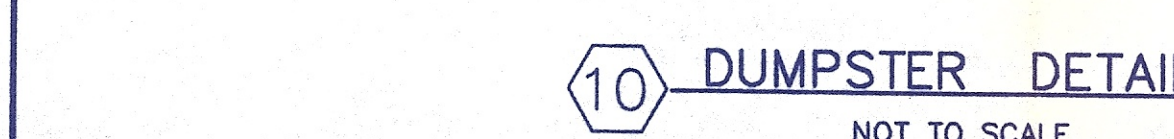

DUMPSTER DETAIL

NOT TO SCALE

DUMPSTER ELEVATION

DESCRIPTION

DATE

REV.


DONATOS PIZZA
2600 LINCOLN WAY EAST
MASSILLON, OH

SITE PLAN

DESIGNED	DATE
TS	2/14/01
DRAWN	
KSS	2/14/01
CHECKED	


JOB NO.
98071.13

C2

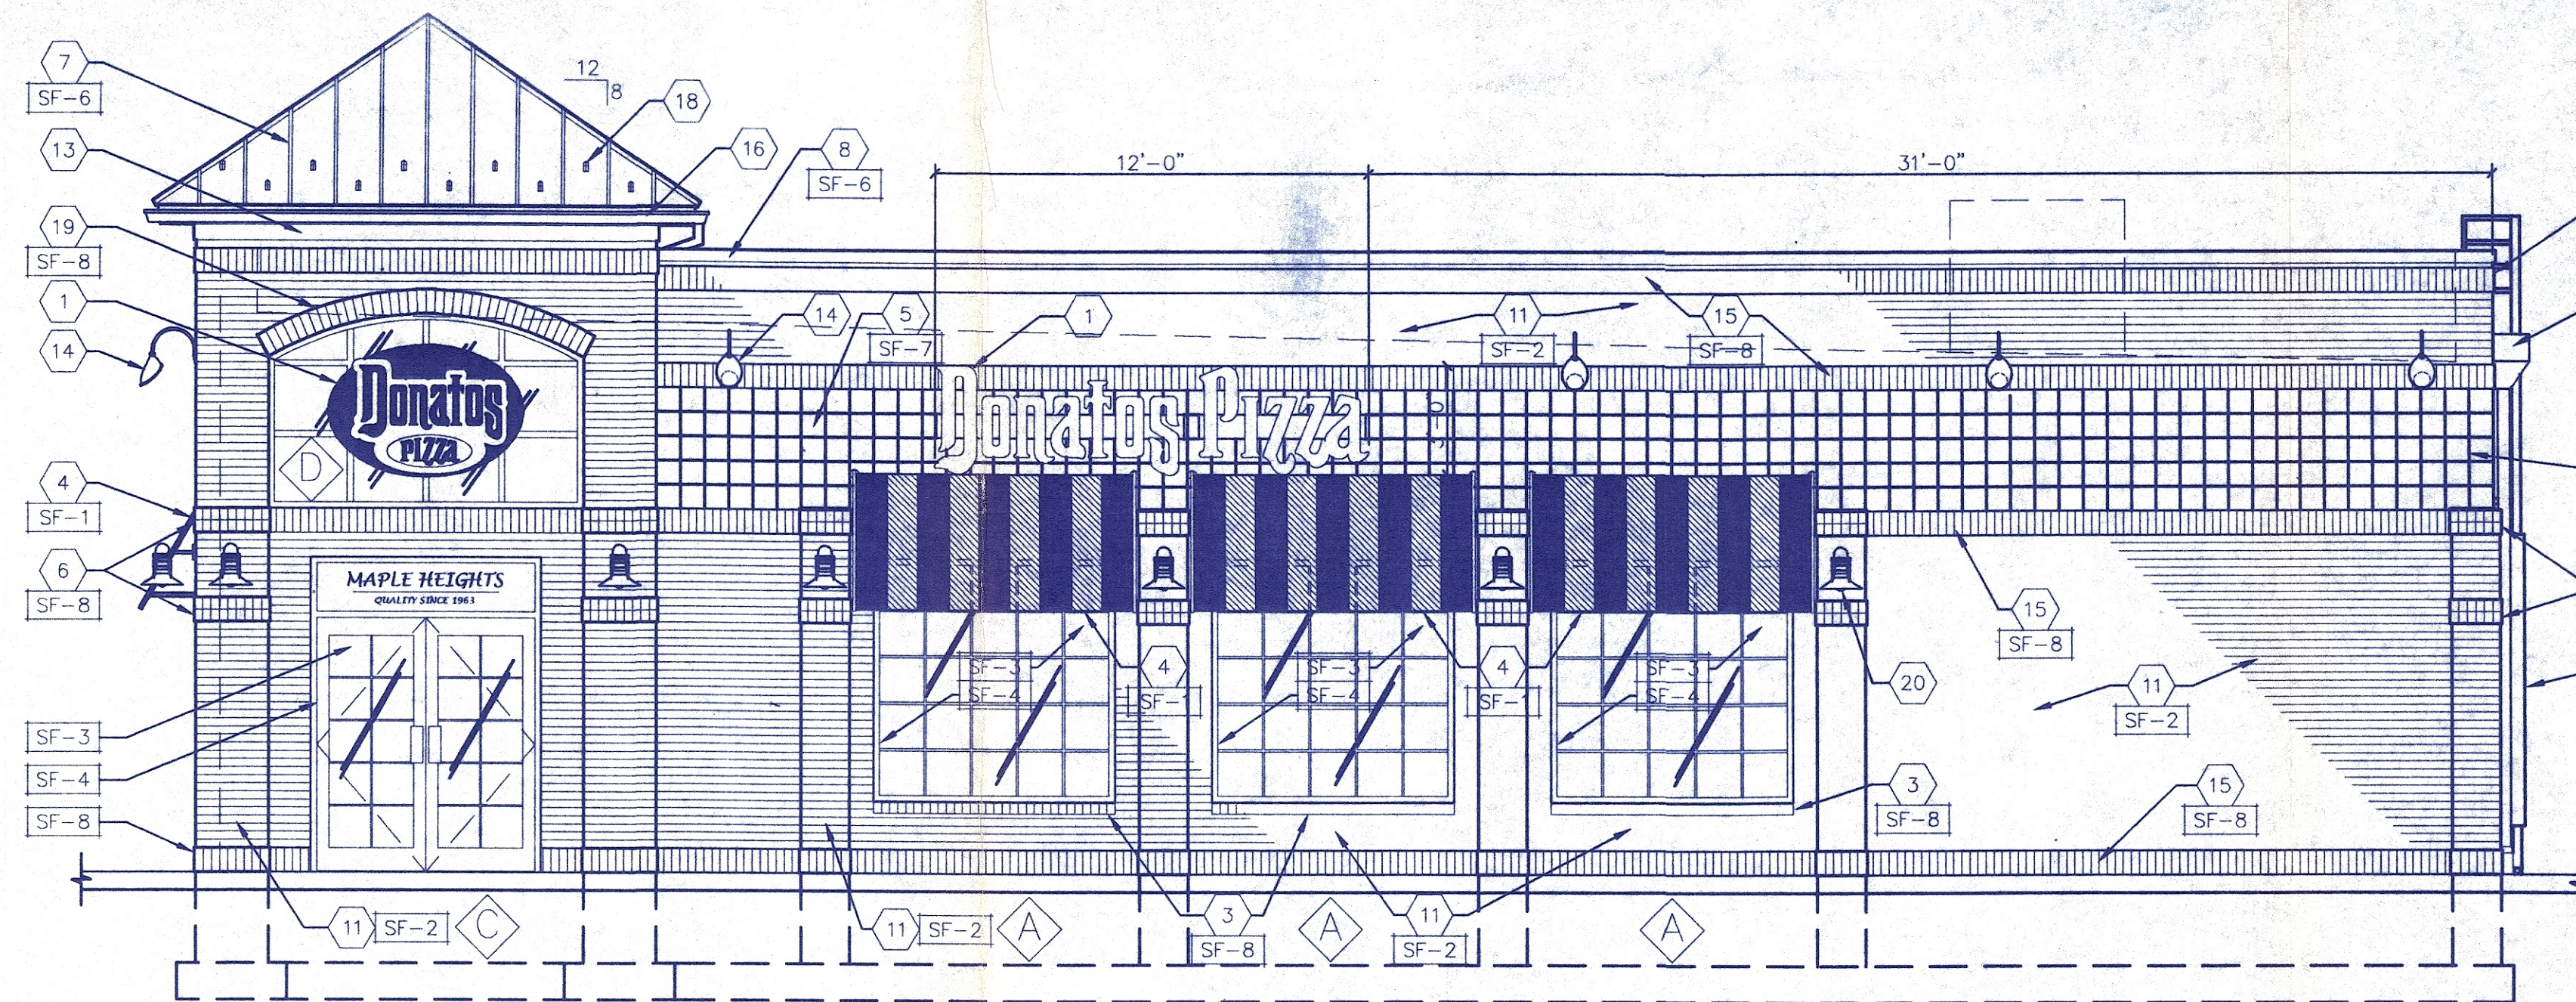


1 LEFT SIDE ELEVATION

A4.1 SCALE: 1/4" = 1'-0"

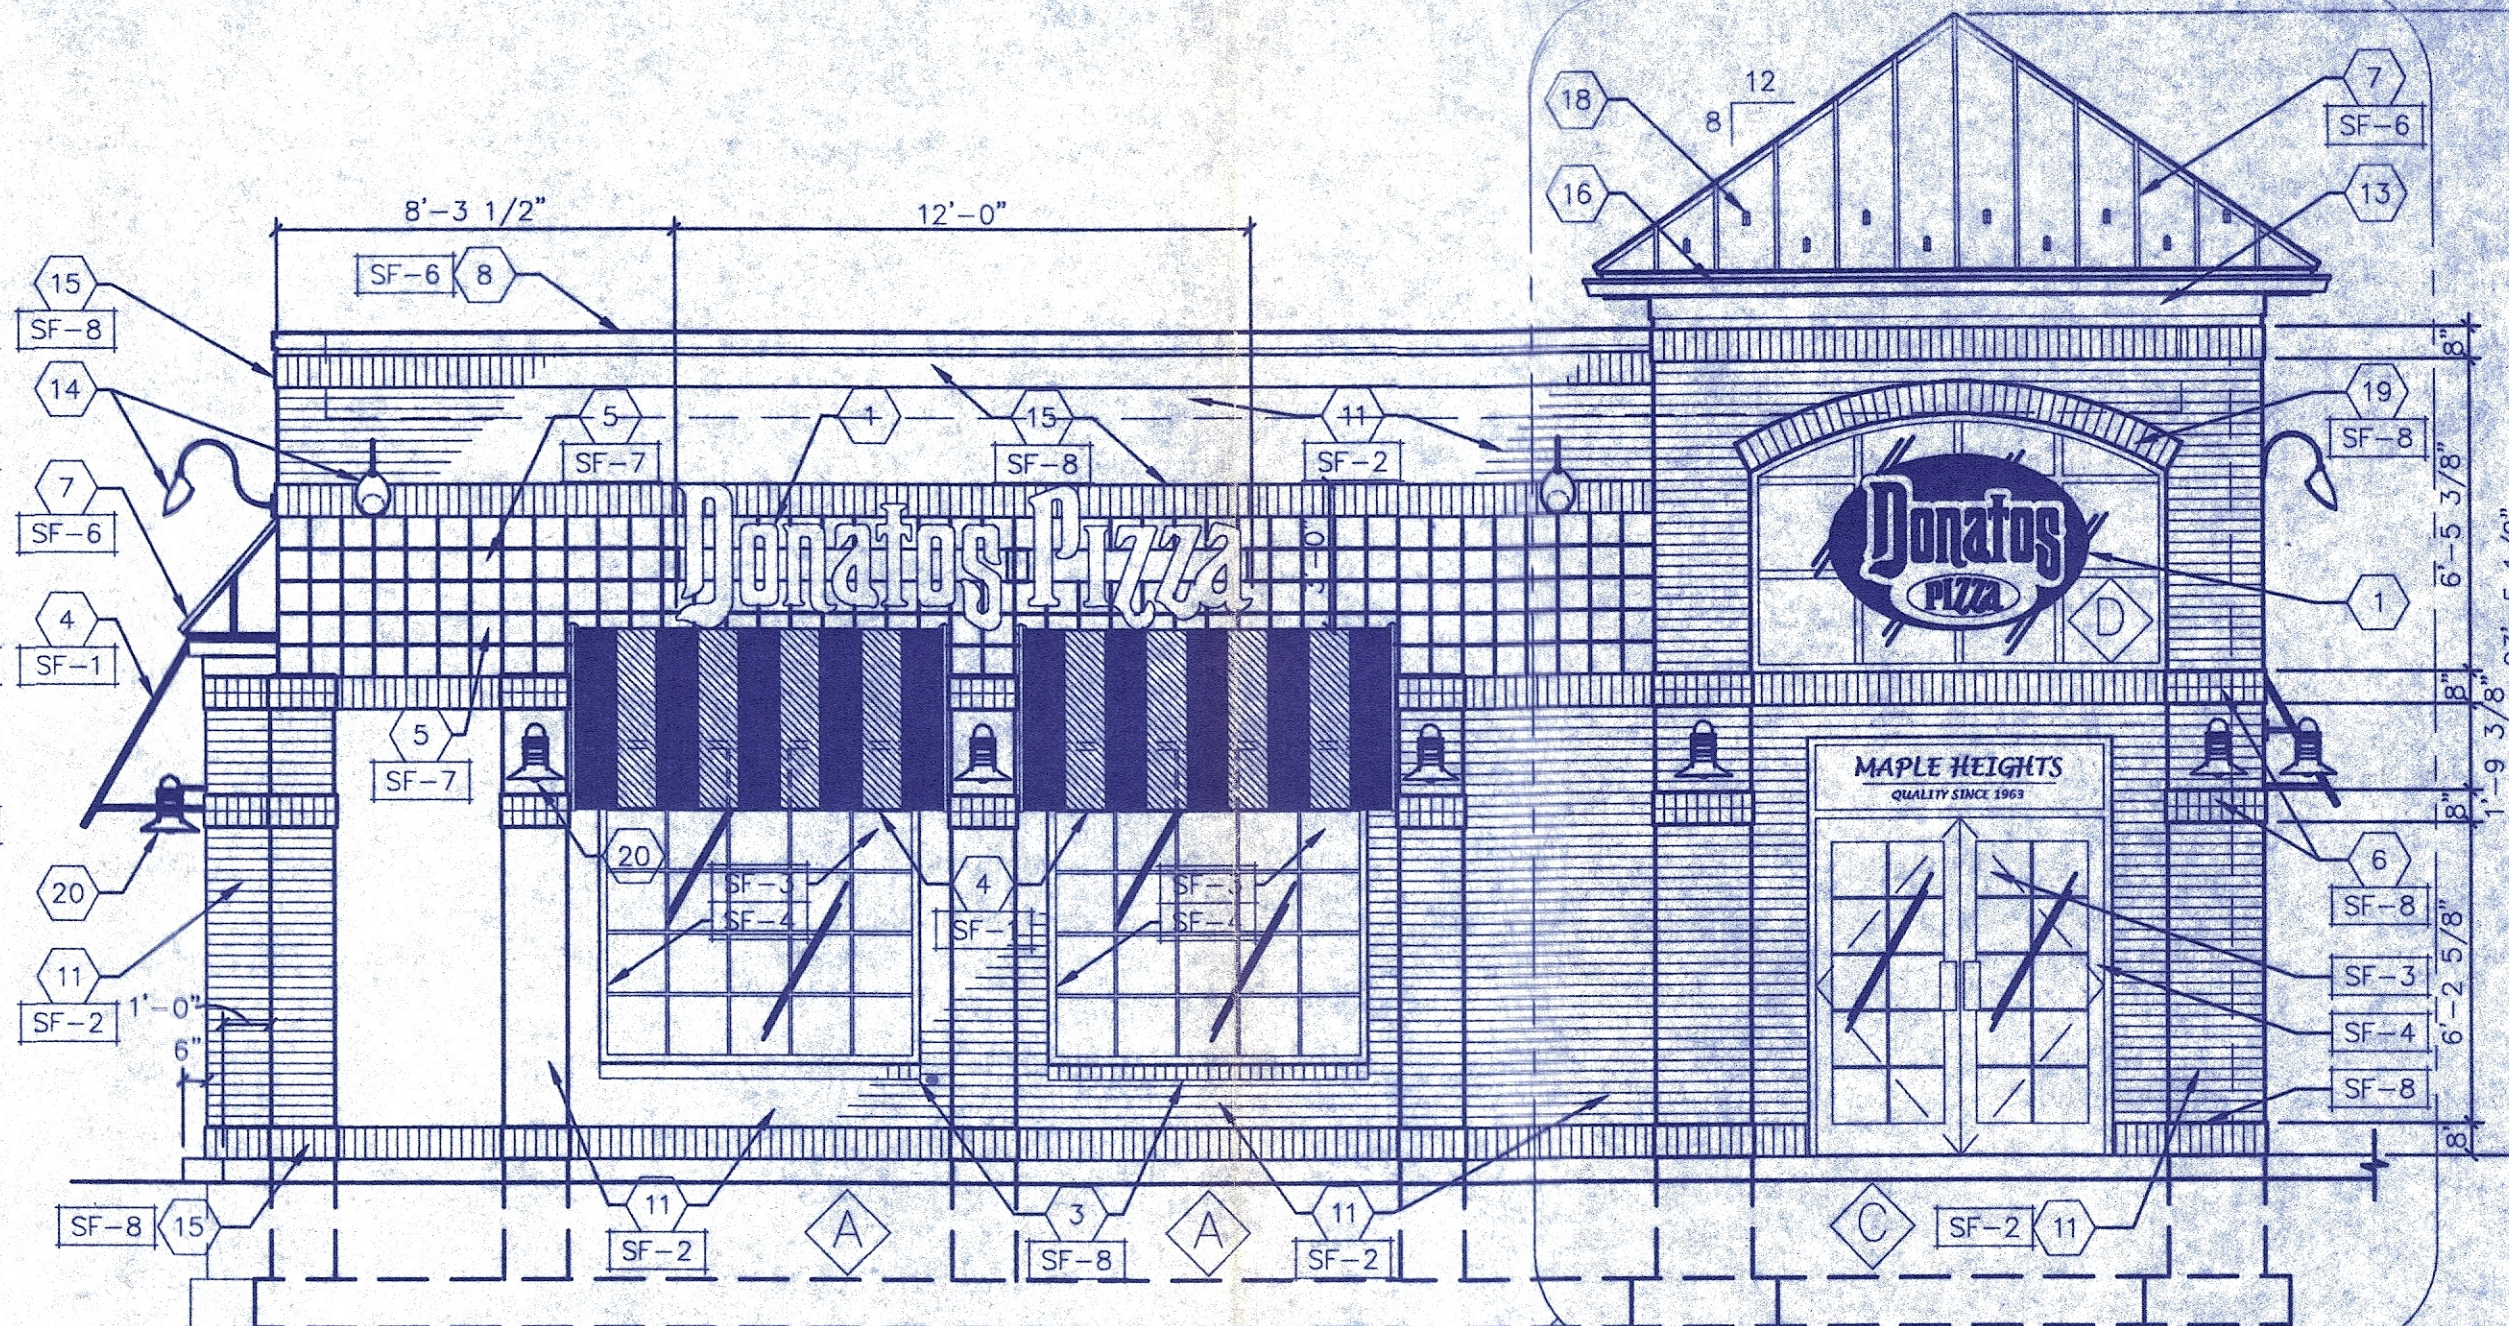


2 FRONT ELEVATION

A4.1 SCALE: 1/4" = 1'-0"

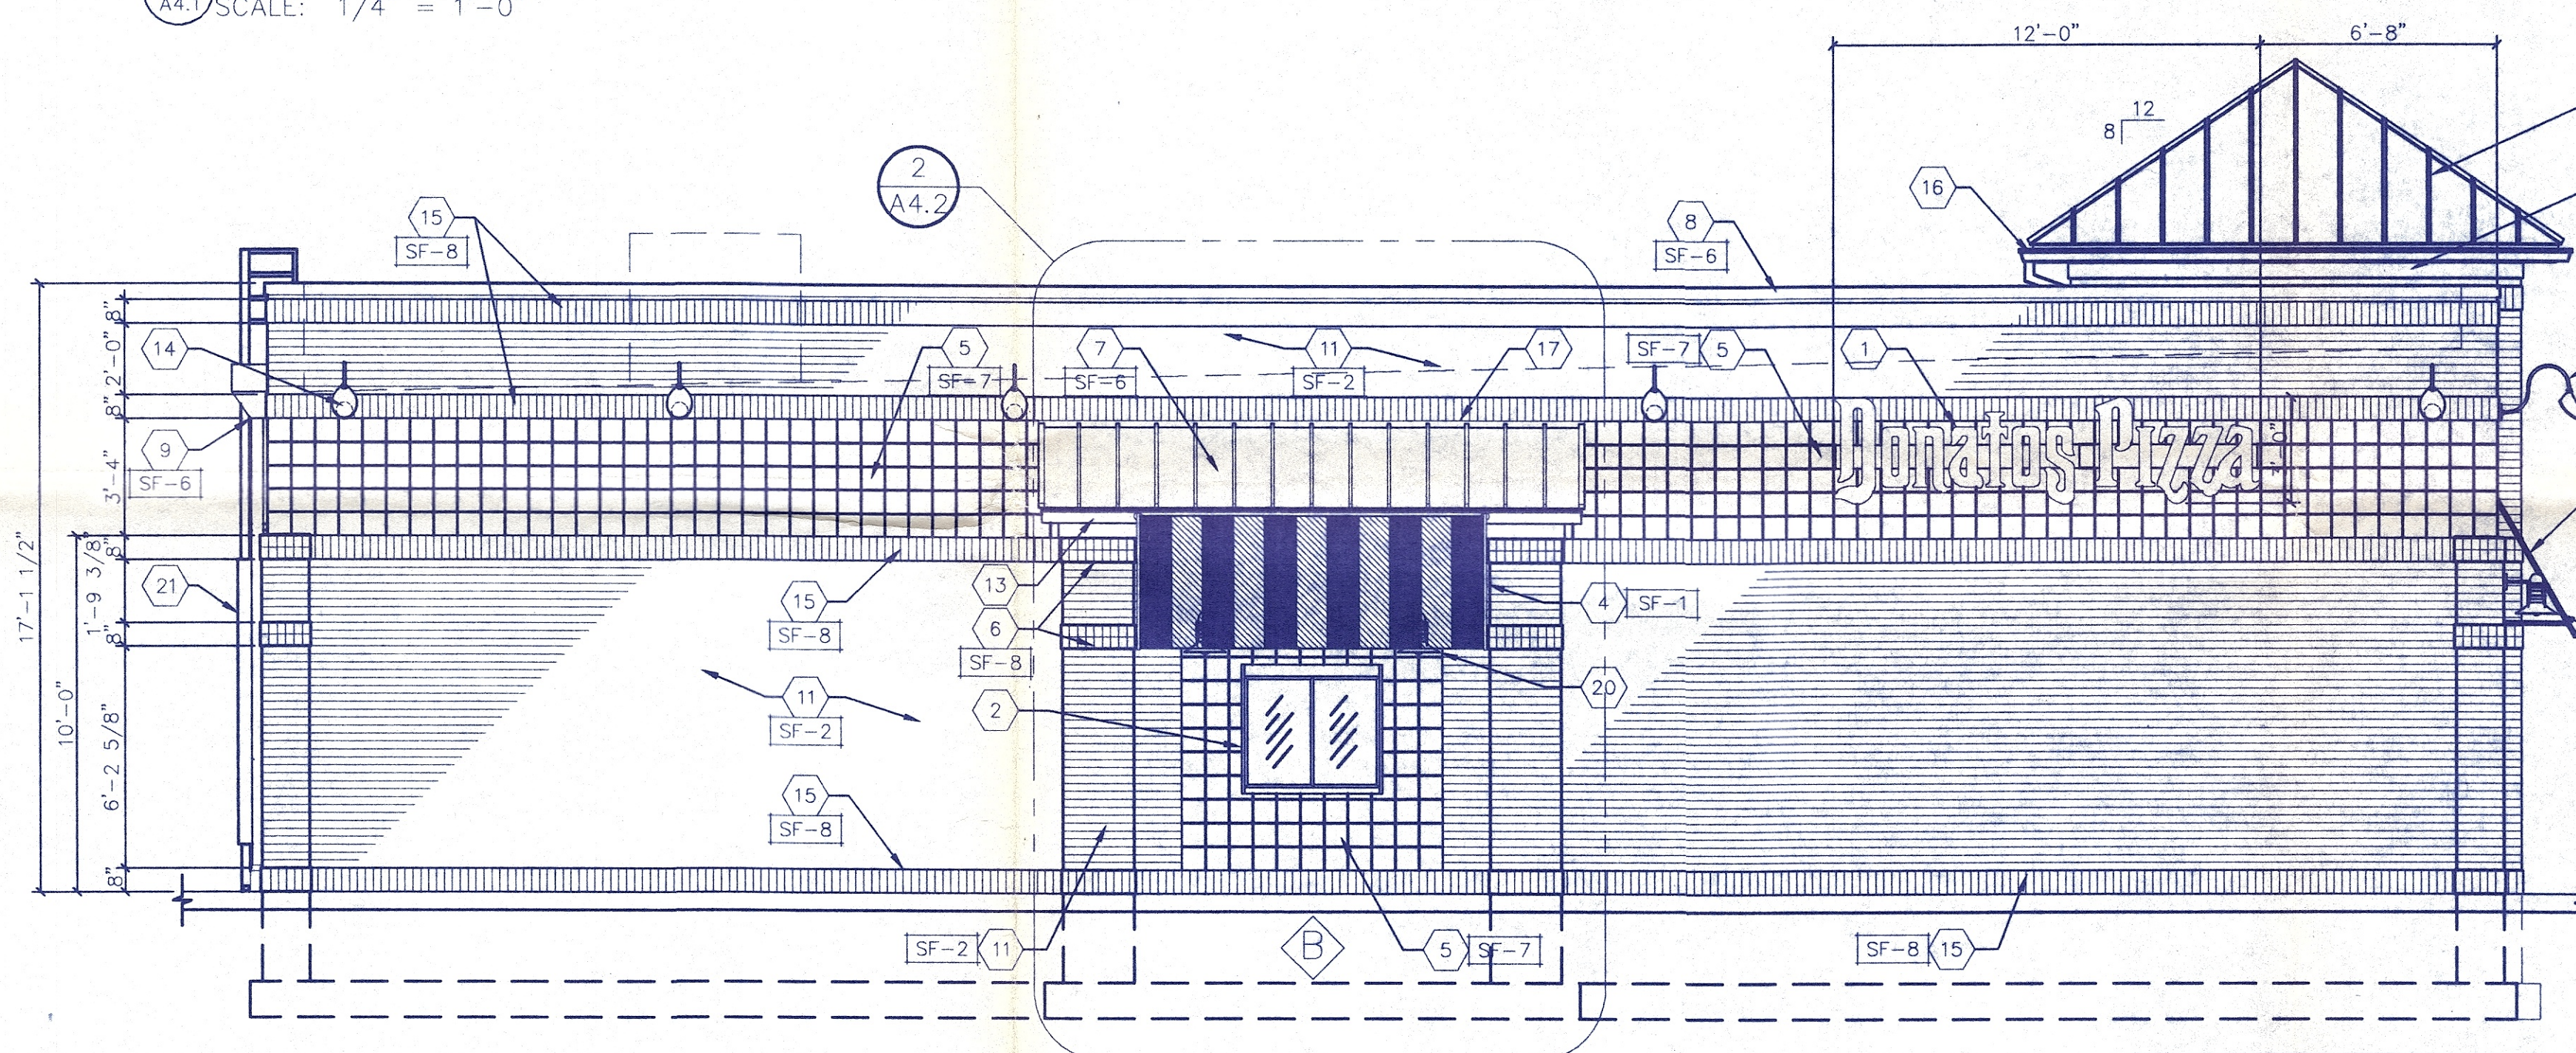

3 RIGHT SIDE ELEVATION


A4.1 SCALE: 1/4" = 1'-0"

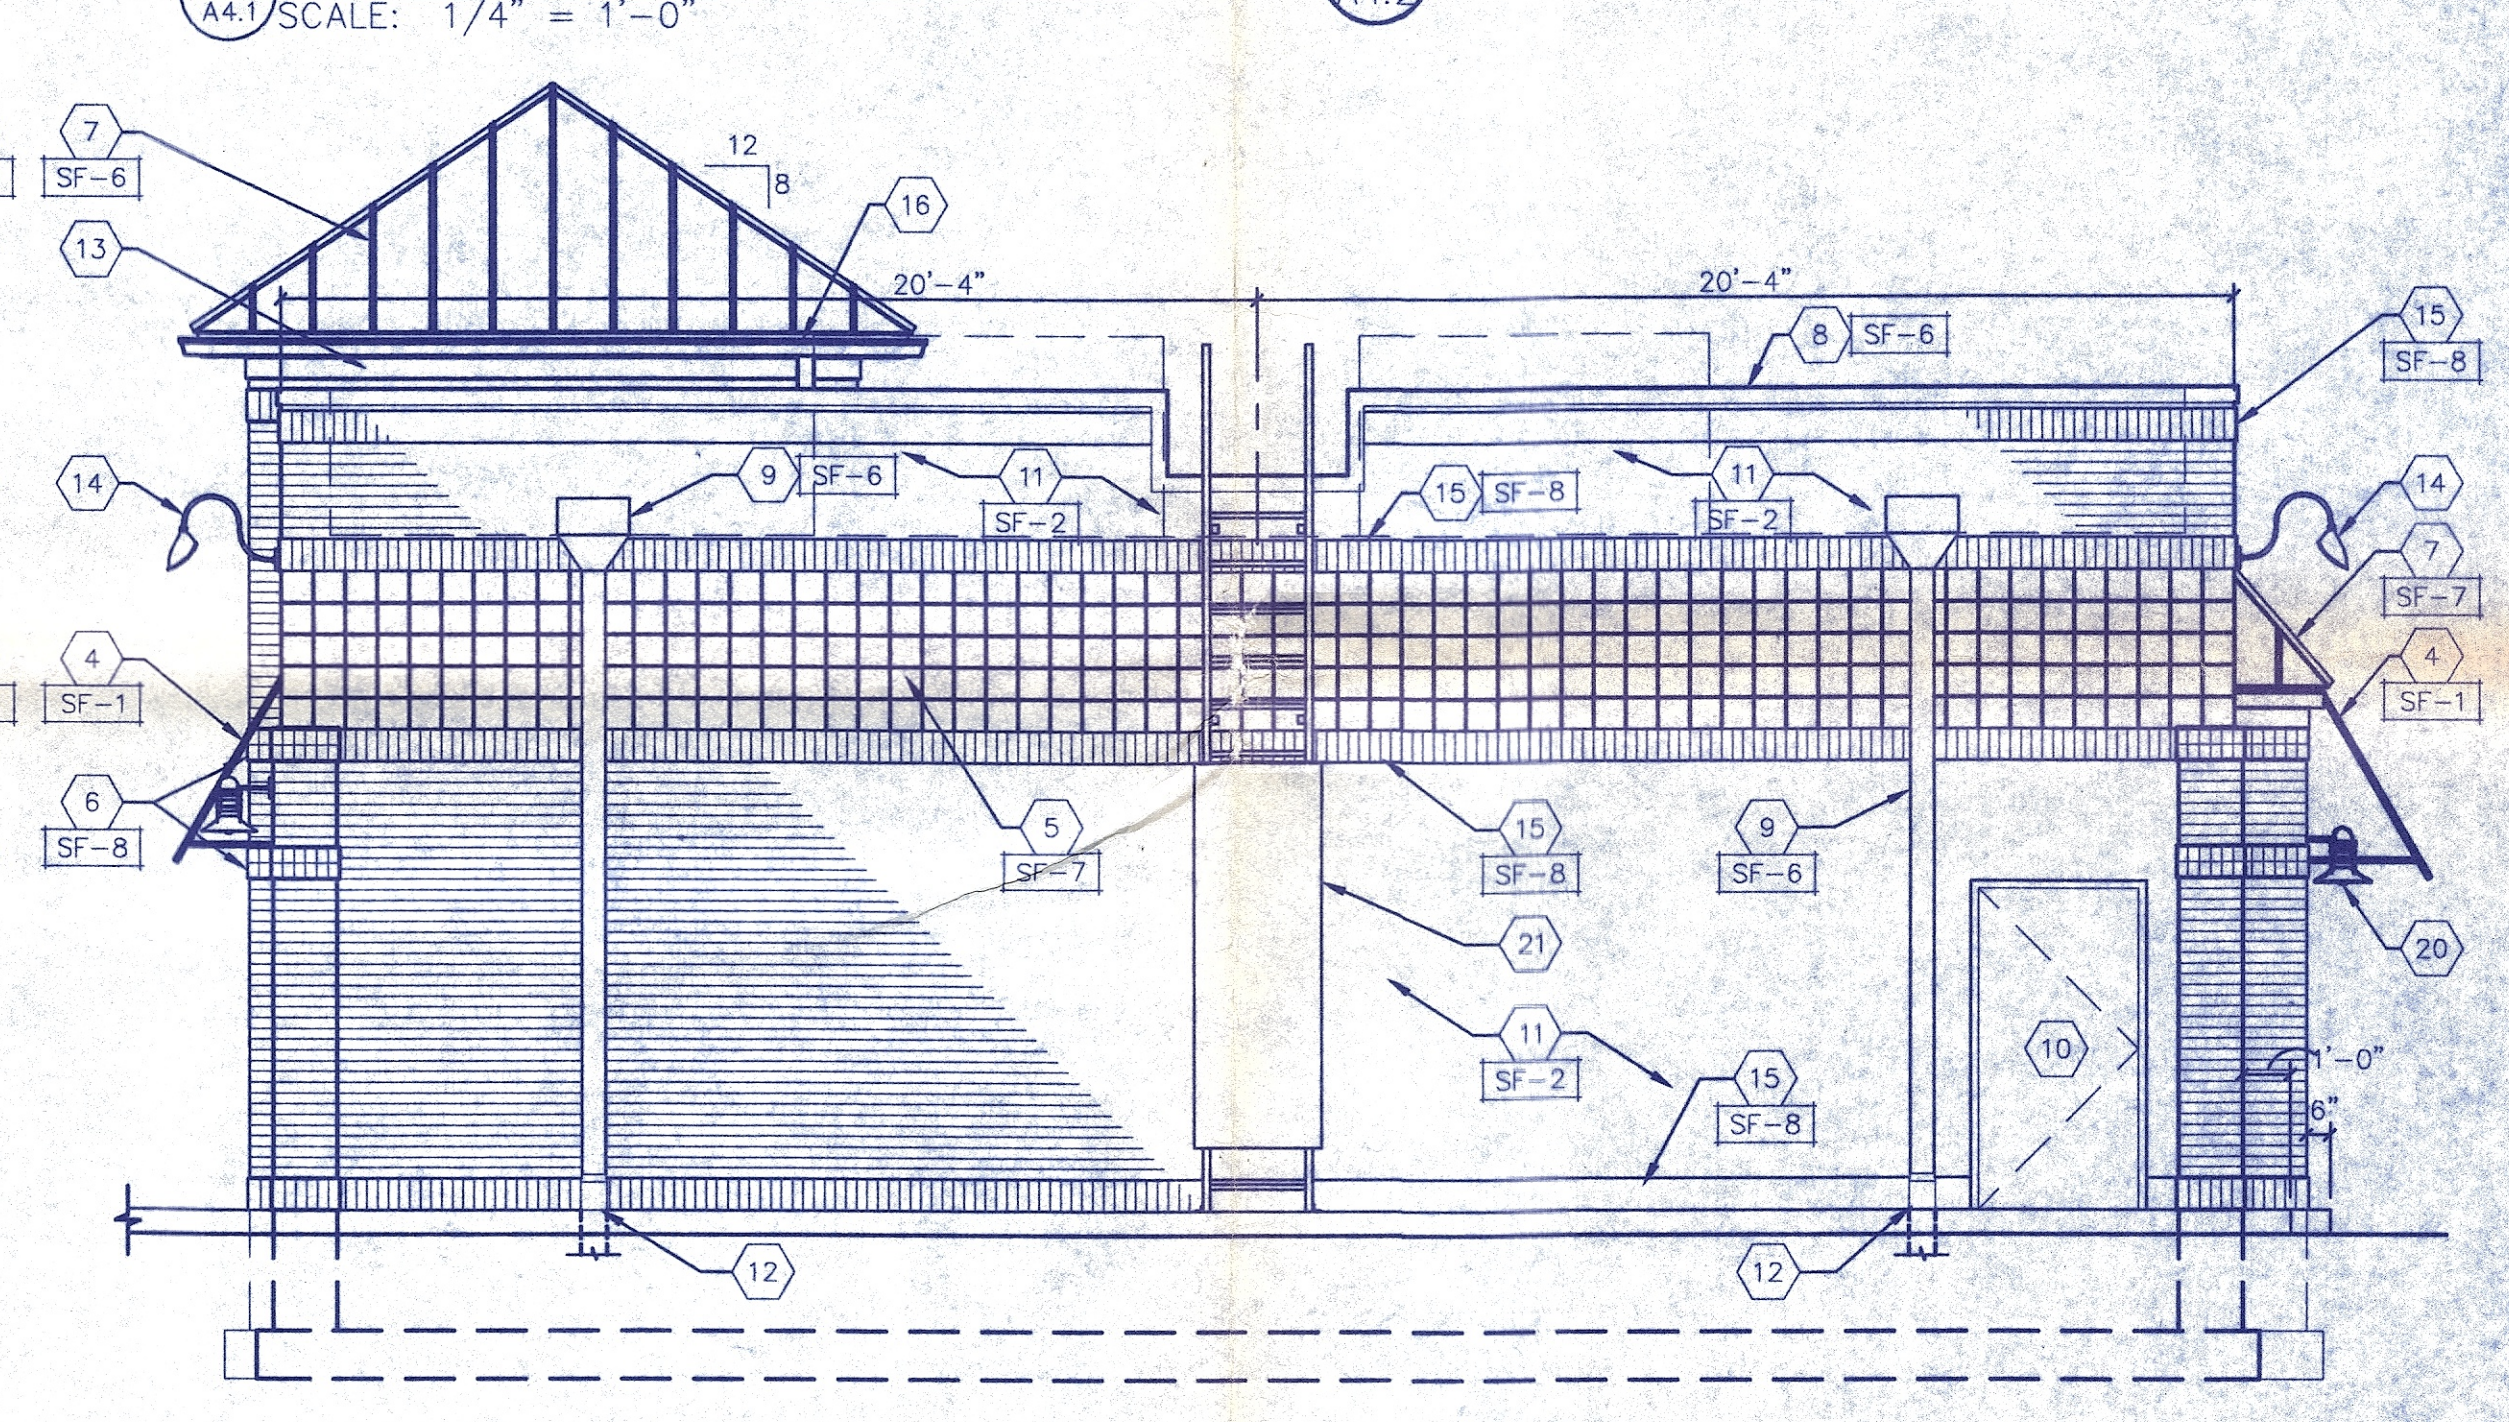

4 REAR ELEVATION

A4.1 SCALE: 1/4" = 1'-0"

FOR EXTERIOR FINISH SCHEDULE
REFER TO SHEET A7.4

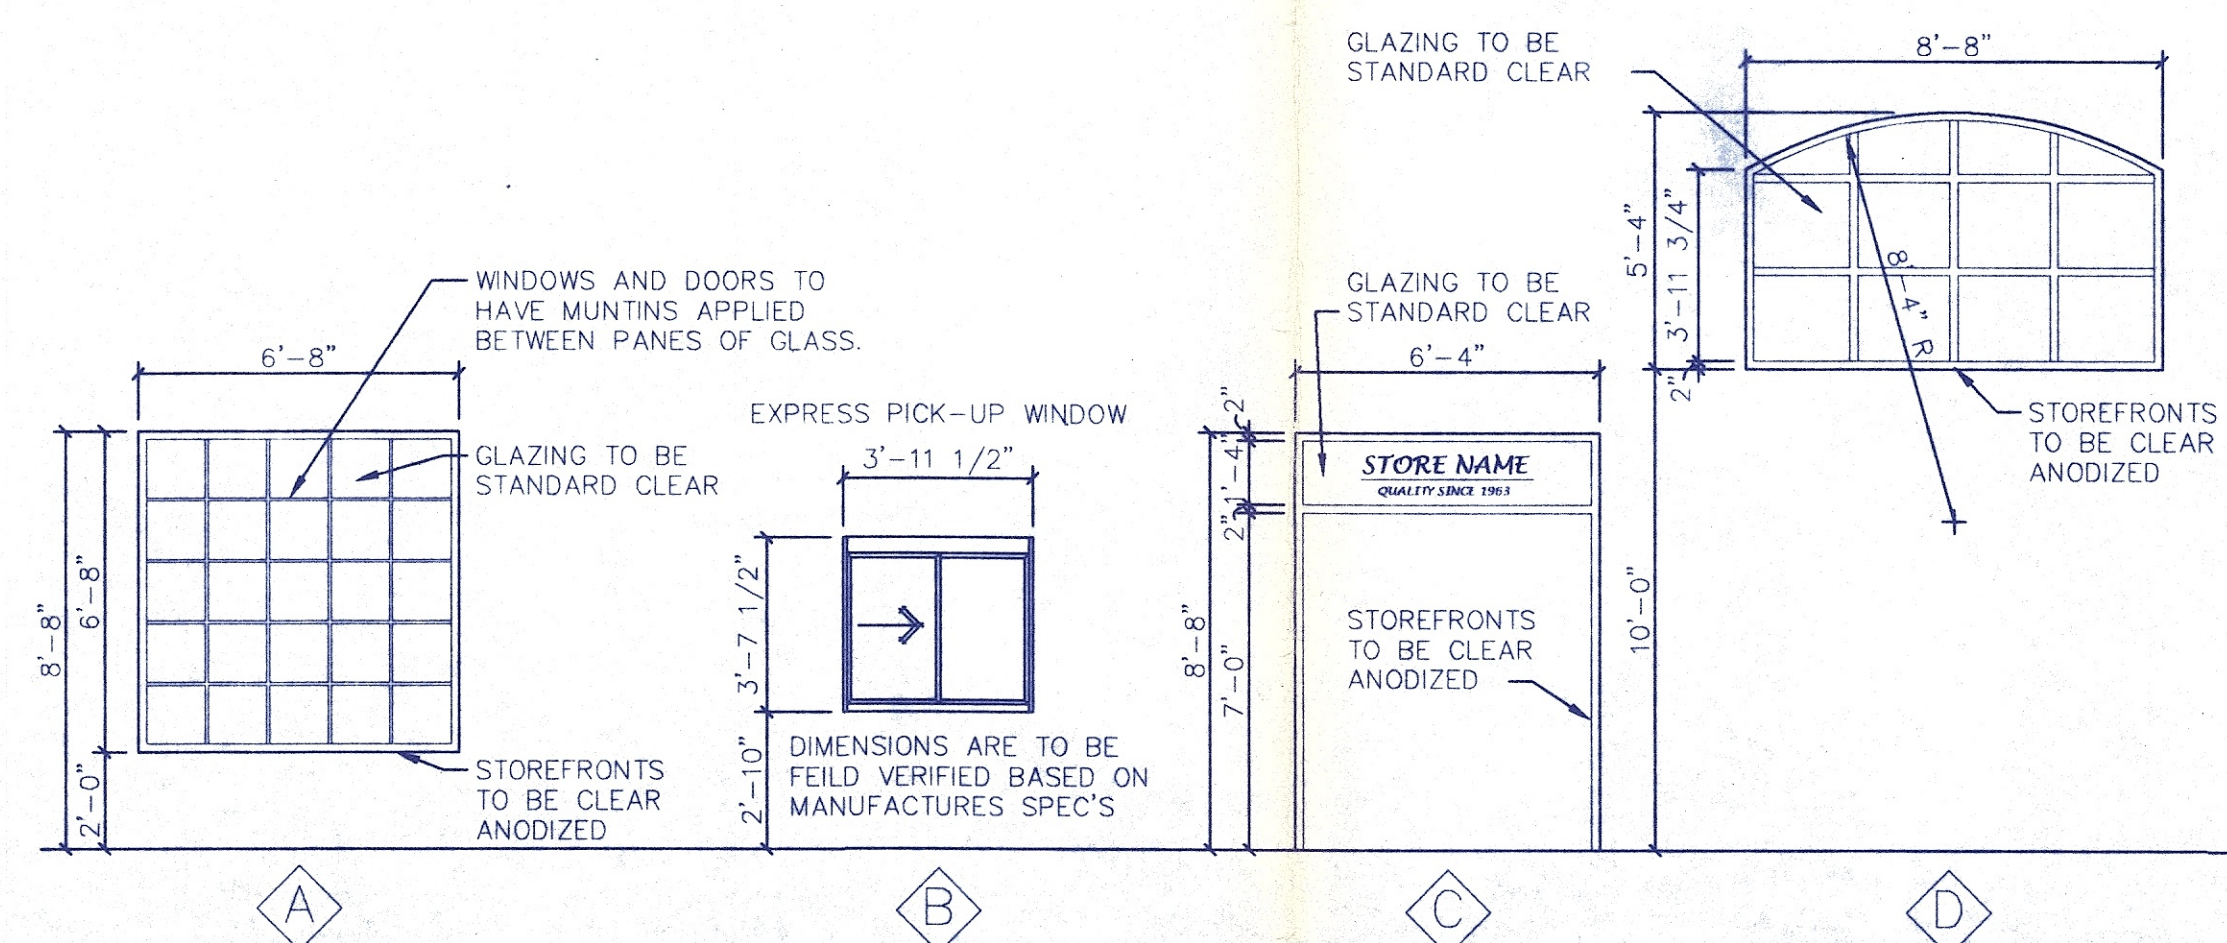


STOREFRONT TYPES

SCALE: 1/4" = 1'-0" (CONTRACTOR TO VERIFY ALL STOREFRONT OPENINGS BEFORE ORDERING FRAME.)

ELEVATION NOTES

- SIGNAGE SUPPLIED AND INSTALLED BY SIGN MANUFACTURER. ELECTRICAL CONTRACTOR TO MAKE ALL REQUIRED CONNECTIONS.
- EXPRESS PICK-UP WINDOW.
- ROWLOCK SILL.
- CANOPY BY SIGNAGE COMPANY.
- ACCENT BAND, SPLIT FACE BLOCK, SINGLE SCORED 4 x 8 x 16.
- 2 CONT. ROWLOCK COURSES @ ALL PIERS, WITH 1/2" CORBEL.
- STANDING SEAM METAL ROOF SYSTEM.
- METAL COPING.
- SCUPPER AND DOWN SPOUT.
- DOOR AND FRAME, PAINTED.
- FACE BRICK.
- DOWN SPOUTS TO CONNECT TO STORM SEWER. G.C. TO ATTACH ADAPTER FROM DOWN SPOUT TO PVC PIPE.
- METAL FASCIA / SOFFIT RETURNED TO FACE OF TOWER WALL.
- STEM MOUNTED ACCENT LIGHT 'L', SEE SHEET E1.
- SOLDIER COURSE BRICK COLOR BANDING.
- GUTTER @ TOWER W/ DOWN SPOUT LOCATED TOWARD REAR TO DISCHARGE BEHIND PARAPET WALL.
- 20 GA. FLASHING TO RUN UP TO AND UNDER REGLET W/ APPROVED SEALANT.
- ZALESKI SNOW GUARDS, IN CLEAR PLASTIC, APPLIED WITH TWO SIDED TAPE OR SEALANT.
- SOLDIER COURSE AT ARCH TO RETURN TO 8 x 8 BLOCK BEYOND.
- STEM MOUNTED ACCENT LIGHT 'K', SEE SHEET E1.
- STEEL EXTERIOR ROOF ACCESS LADDER ASSEMBLY WITH SECURITY DOOR. SEE DETAILS SHEET A4.2.

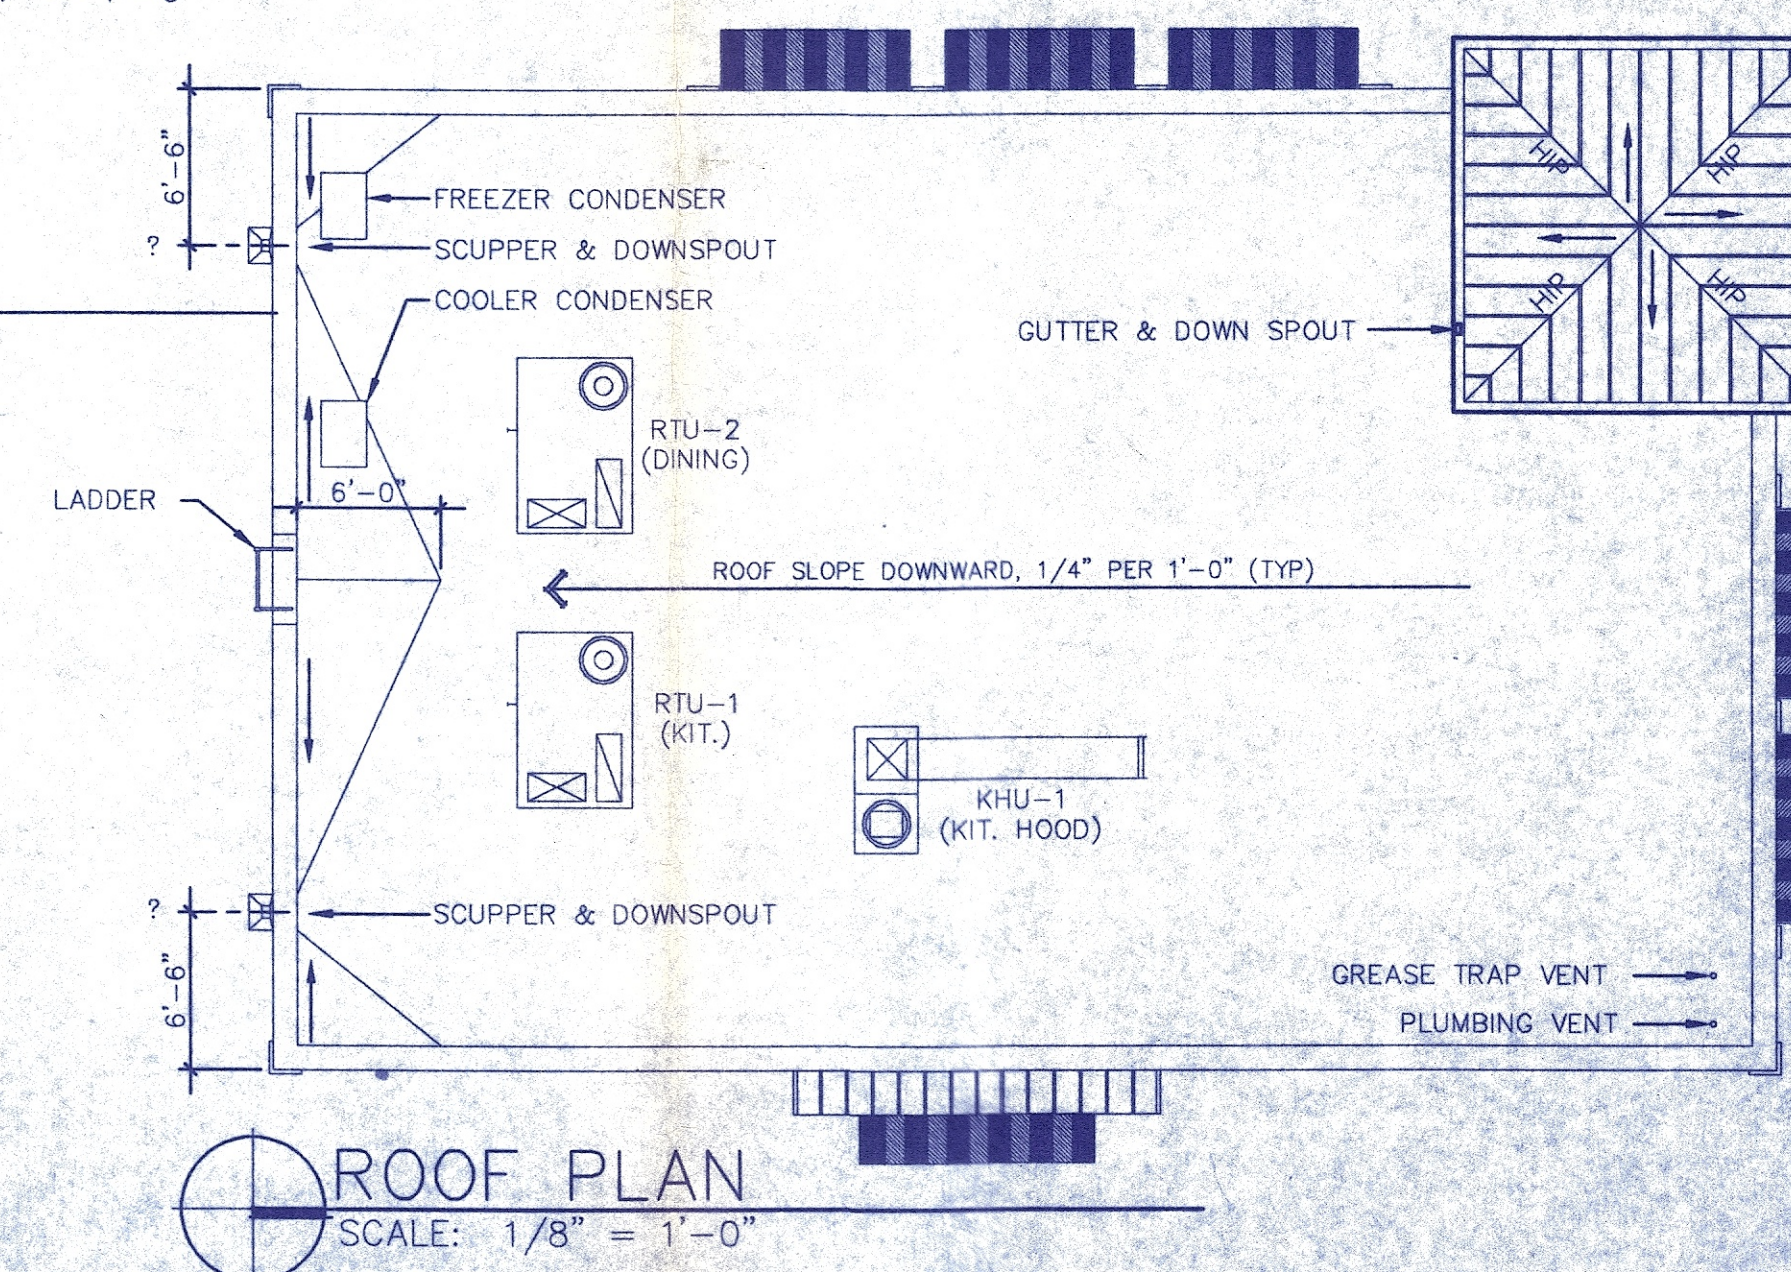

ROOF PLAN

SCALE: 1/8" = 1'-0"

PRINTING
12/29/00

REVISIONS


THIS DRAWING AND ALL INFORMATION CONTAINED HEREIN IS THE EXCLUSIVE PROPERTY OF TAP, INC. AND IS NOT TO BE COPIED OR USED IN ANY MANNER WITHOUT THE EXPRESSED WRITTEN CONSENT OF TAP, INC. AND MUST BE RETURNED UPON REQUEST.
COPYRIGHT 2000

CLIENT: DONATOS PIZZA-CLEVELAND
5497 WARRENSVILLE CENTER RD.
MAPLE HEIGHTS, OH. 44137
CUYAHOGA COUNTY

ARCHITECT: THE ARCHITECTURE PARTNERSHIP, INC.
515 BELMONT PARK NORTH
DAYTON, OHIO 45405-4706
(937) 224-3474

DATE: 12/29/00
DRAWN BY: J.G.K.
CHECKED BY: D.T.F.
PROJECT NO.: 00-638

A4.1

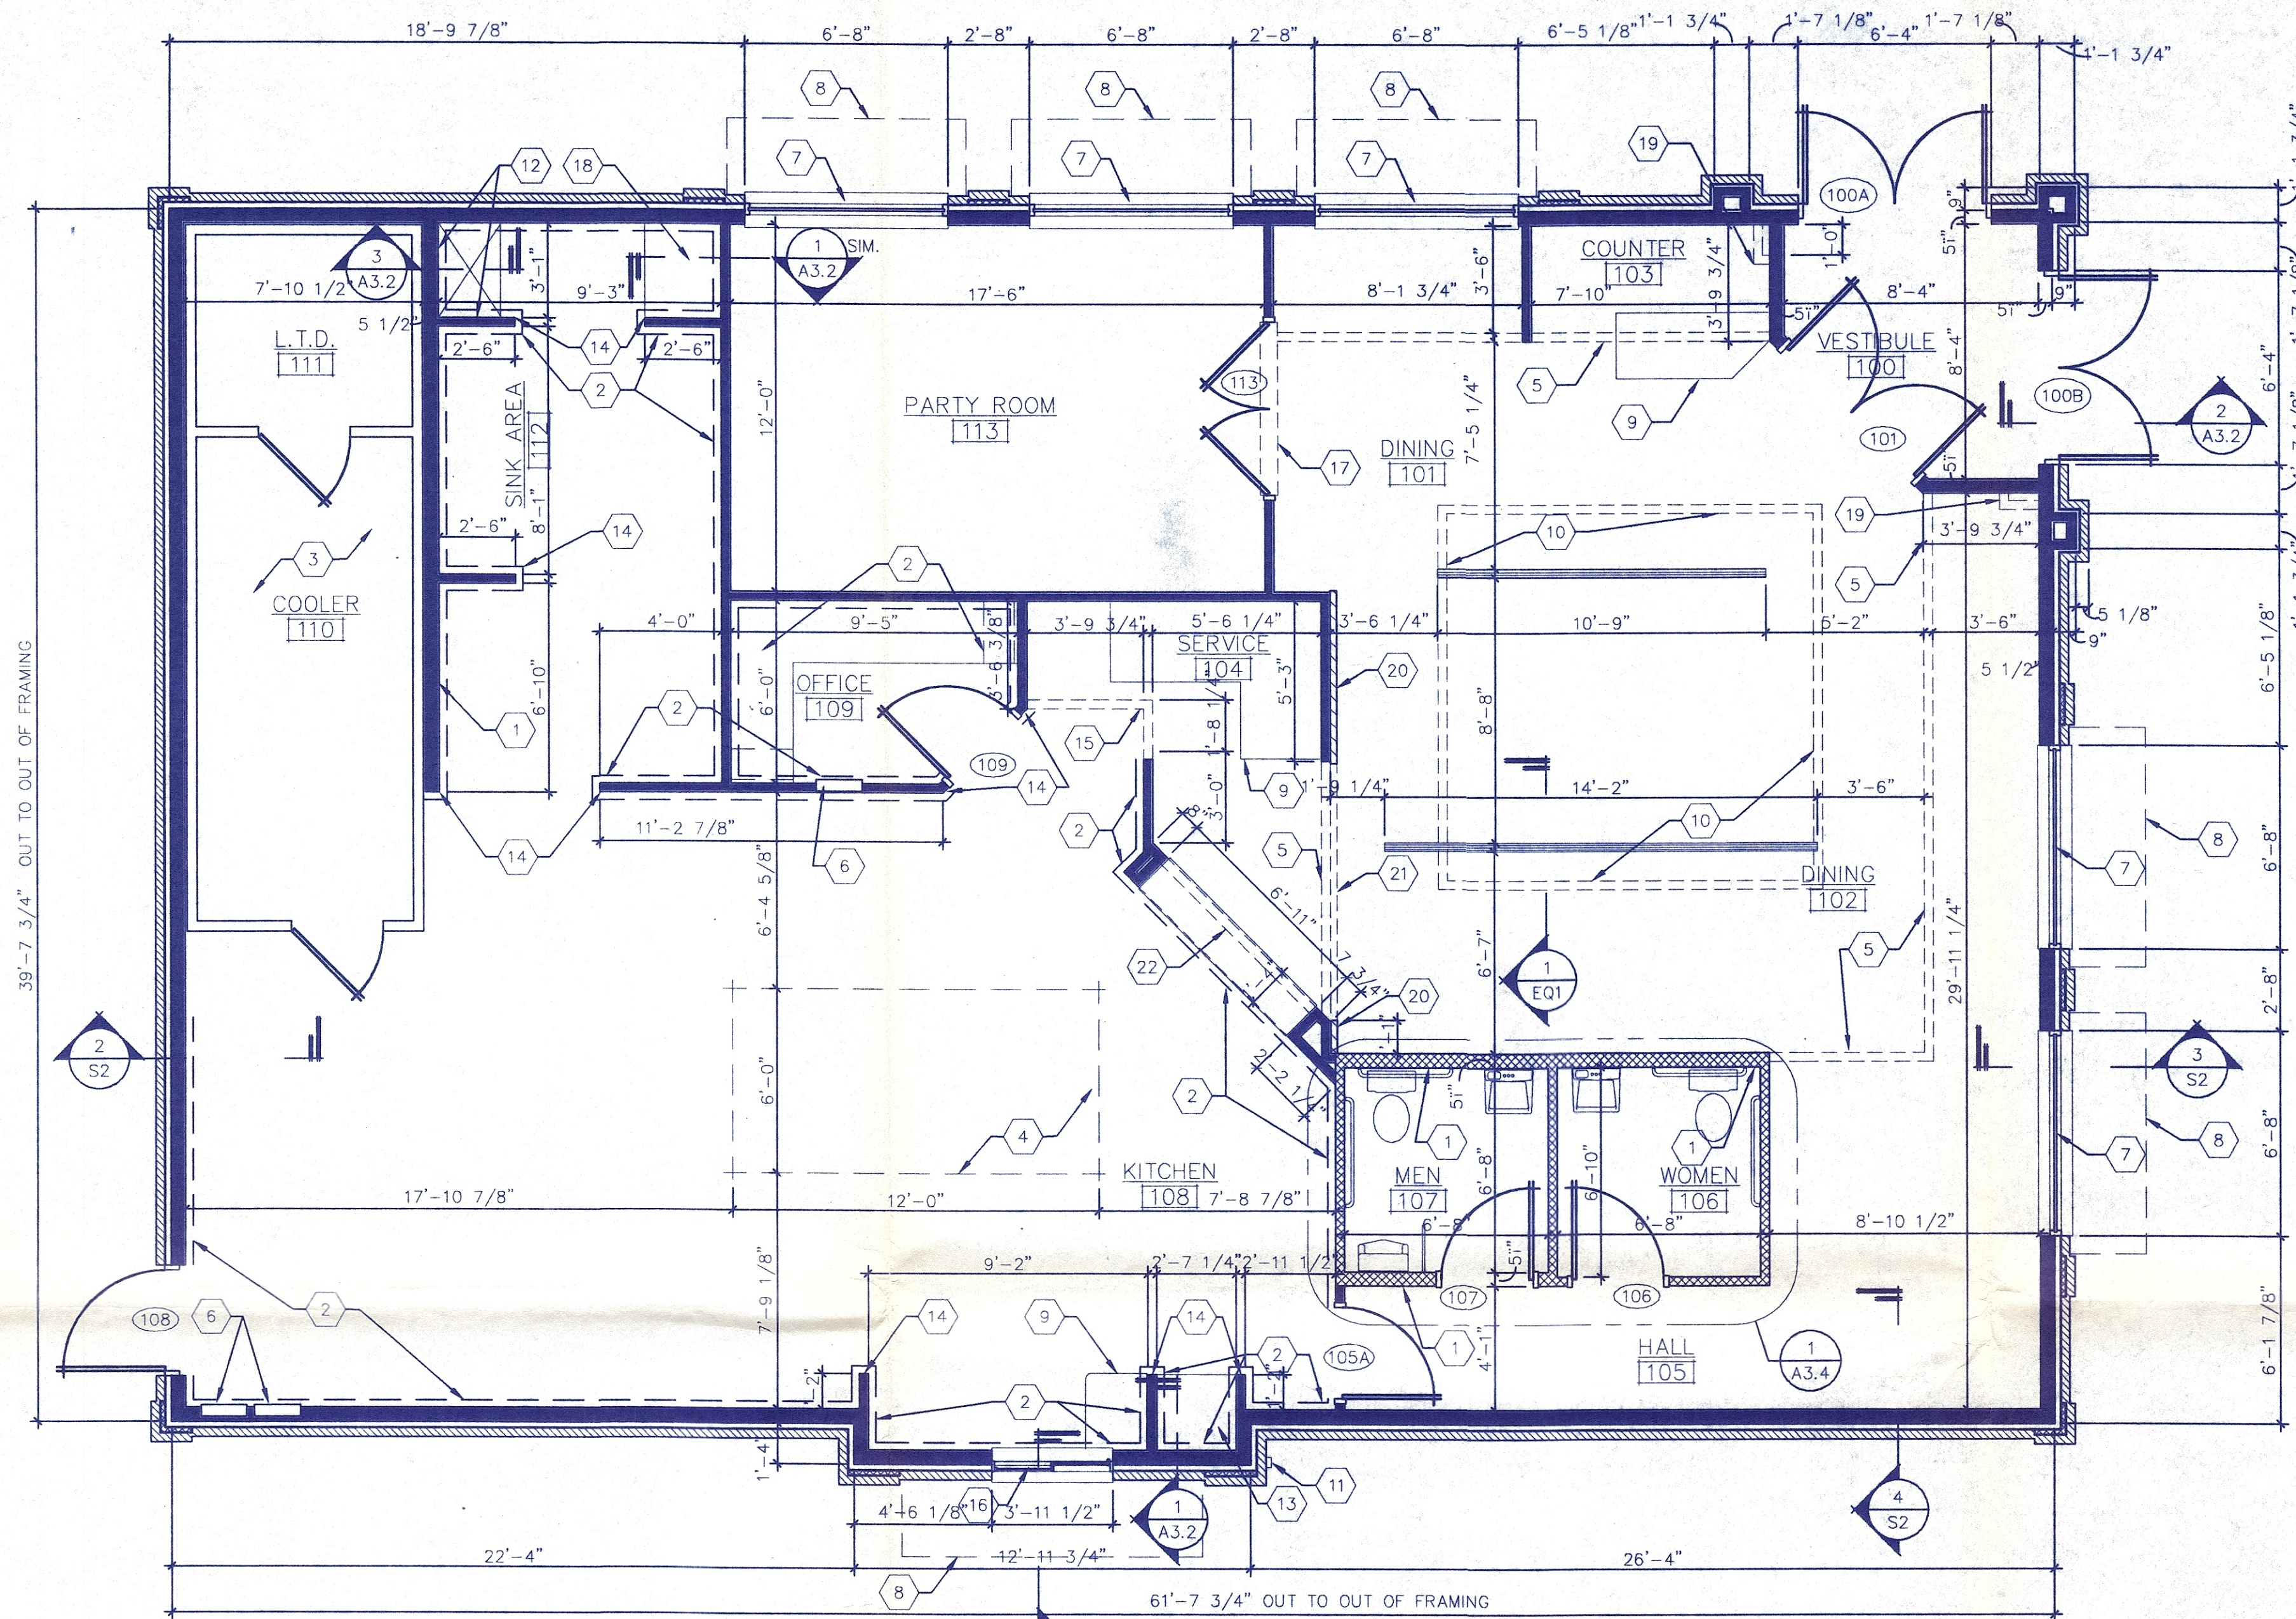

DOOR AND FRAME SCHEDULE										
DOOR NO.	DOOR SIZE	THICK.	MAT.	TYPE	FRAME MAT.	WALL THICK.	FRAME TYPE	FIRE LABEL	HW. SET	REMARKS
100A	PR. 3'-0" x 7'-0"	18"	ALUM.	5	ALUM.	1'-06"	D	-	1	4
100B	PR. 3'-0" x 7'-0"	18"	ALUM.	5	ALUM.	1'-06"	D	-	1	4
101	PR. 3'-0" x 7'-0"	18"	WOOD	6	WOOD	61"	B	-	7	2, 6
105A	3'-0" x 6'-8"	18"	SCW	1	WOOD	41"	B	-	8	3
106	3'-0" x 6'-8"	18"	SCW	1	WOOD	41"	B	-	2	3
107	3'-0" x 6'-8"	18"	SCW	1	WOOD	61"	B	-	2	3
108	3'-4" x 6'-8"	18"	HM	4	HM	1'-06"	E	-	4	5
109	3'-0" x 6'-8"	18"	SCW/PL	2	HM	41"	C	-	3	1, 5
113	PR. 2'-10" x 6'-8"	18"	WOOD	3	WOOD	41"	A	-	6	-

REMARKS

- DOOR TO BE WHITE LAMINATE.
- DOOR TO HAVE 3/4" CLEAR SPACE FROM BOTTOM OF DOOR TO TOP OF FINISHED HEIGHT.
- PROVIDE WOOD BLOCKING FOR DOOR STOPS.
- CLOSER TO BE MOUNTED ON DOOR, NOT FRAME. CLOSER TYPE TO BE 90° OPENING.
- FRAME AND/OR DOOR TO BE PAINTED.
- DOOR #101 TO BE EITHER MAPLE OR BIRCH WITH ONE RAISED PANEL AND HALF LIGHT.



HARDWARE TYPES

- PUSH/PULL SET, KEYED LOCK (EXTERIOR) ADA LATCH PADDLE LOCK (INTERIOR), H.C. CLOSER, H.C. THRESHOLD (HALF SADDLE TYPE), WEATHER STRIPPING, EXTERIOR DOOR STOP W/ 2 PT. MOUNT.
- PRIVACY LOCKSET (LEVER KNOB), KICK PLATE, CLOSER, DOOR STOP.
- LOCKSET, CLOSER, LEVER KNOB.
- PANIC HOME, CLOSER, THRESHOLD, WEATHER STRIPPING, WIDE ANGLE PEEP HOLE, KEYED DEAD BOLT, CRASH CHAIN WITH SPRING, STAINLESS STL. HALF DOOR COVER PLATE & STAINLESS STL. PUSH PLATE.
- DOUBLE-ACTING HINGE, KICK PLATE.
- (2) PULL HANDLES, BALL STOP, KICK PLATE, DOOR STOP/HOLDER (IVES #451).
- PUSH PLATE, PULL HANDLE, KICK PLATE, H.C. CLOSER.
- PASSAGE LOCKSET, LEVER KNOB.

NOTE: A. COORDINATE LOCKSETS WITH DONATOS PIZZA INC. PRIOR TO PURCHASING.
B. ALL DOOR HARDWARE SATIN CHROME U.S. 26D

FRAME TYPES NOTES

- 1/2" GYPSUM BOARD OR PLYWOOD SHEATHING.
- 2 x 4 WOOD BLOCKING.
- F.R.P. PANELS, WHERE INDICATED ON PLAN.
- WOOD DOOR CASING AND TRIM.
- CAULK CONTINUOUS EACH SIDE.
- HOLLOW METAL DOOR FRAME.
- JAMB ANCHOR, (3) PER JAMB.
- 2 x 6 WOOD BLOCKING.
- BRICK VENEER.
- 2 x 4 WOOD STUDS @ 16" o.c.
- (2) 2 x 6 @ ALL HEADS.

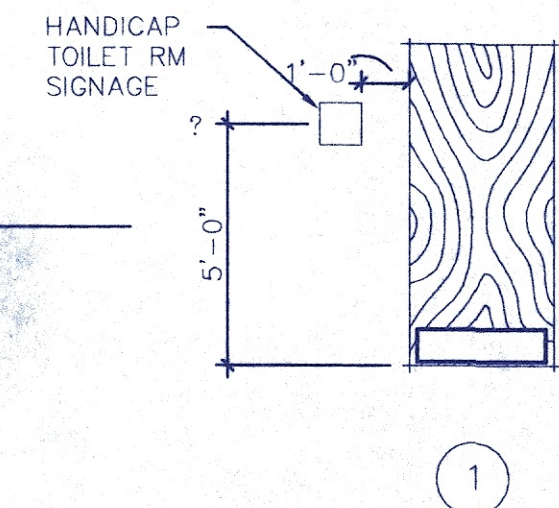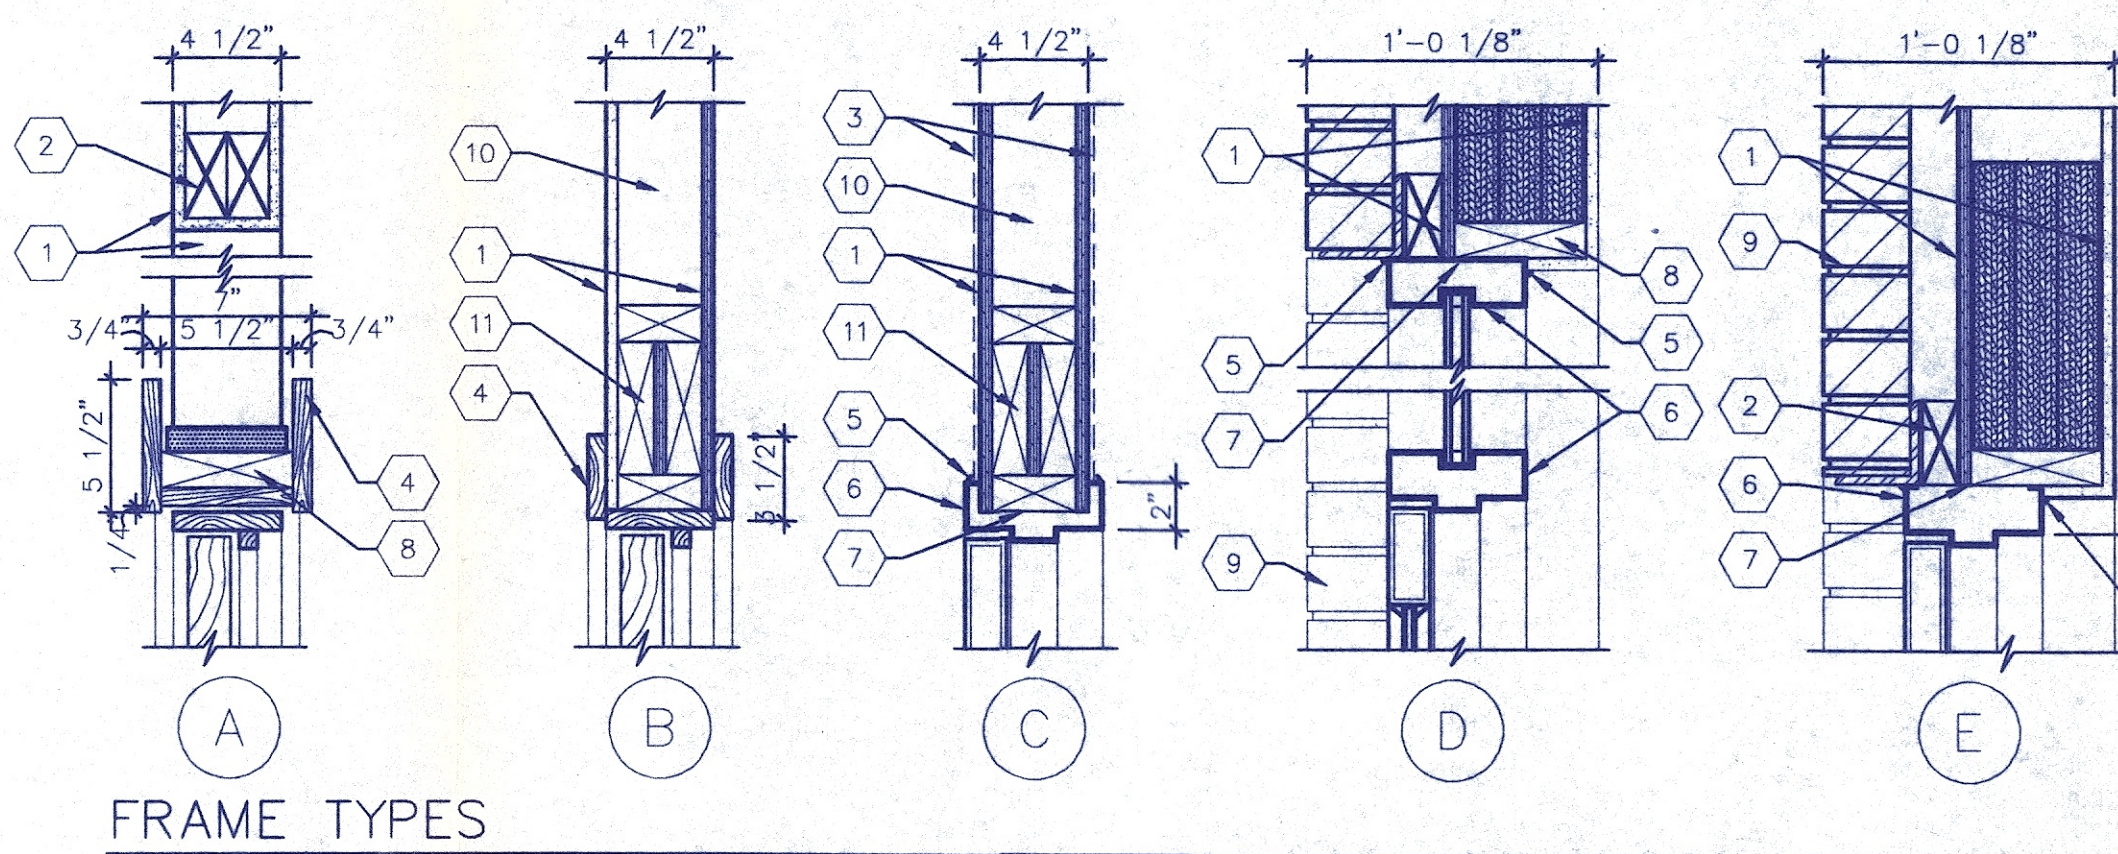




DOOR TYPES
(T) - INDICATES TEMPERED GLASS

GENERAL NOTES

- CONTRACTOR SHALL VERIFY SIZES AND HEIGHTS OF ALL STOREFRONTS PRIOR TO FABRICATING WINDOWS.
- ALL ANGLED WALLS ARE @ 45 DEG. UNLESS DIMENSIONED OTHERWISE.
- ALL DIMENSIONS ARE FROM FACE TO FACE OF STUDS @ NEW CONSTRUCTION.
- 16 GA. S.S. CORNER GUARDS & END WALL WRAPS, FULL HT. OF WALLS (TYPICAL ALL CORNERS @ KITCHEN & CLEANING AREAS).
- CONTRACTOR TO PROVIDE WOOD BLOCKING FOR ALL EQUIPMENT.
- 1/2" PLYWOOD TO BE LOCATED ON KITCHEN SIDE WHERE F.R.P. PANELS ARE LOCATED.

FLOOR PLAN NOTES

- PLUMBING WALL: 5 1/2" DEEP.
- DASHED LINE INDICATES "KEM-LITE" F.R.P. PANELS, ON ALL KITCHEN WALLS, TYP. WHITE.
- PRE-MANUFACTURED COOLER UNIT. (NOMINAL 8'-0" x 24'-0").
- LINE OF EXHAUST HOOD ABOVE.
- BULKHEAD FRAMING ABOVE, BOTTOM @ 8'-9" A.F.F.
- RECESSED ELECTRICAL PANELS. HOLD AS CLOSE TO CORNER AS POSSIBLE.
- STOREFRONT GLAZING SYSTEM. SEE ELEVATION, SHEET A4.1
- LINE OF CANOPY ABOVE.
- SEE SHEET A7.1 FOR ENLARGED CABINET PLAN AND DETAILS.
- BULKHEAD FRAMING ABOVE, BOTTOM @ 11'-0" A.F.F.
- 4" x 4" LOCK BOX FOR BULK CO2 BEVERAGE SUPPLY LINE. CONTRACTOR TO COORDINATE LOCATION & INSTALLATION OF BOX.
- WRAP 3 SIDES OF WALL w/ STAINLESS STEEL FROM TOP OF MOP SINK TO 4'-0" ABOVE RIM. WRAP 3 SIDES OF WALL WITH F.R.P. PANELS FROM TOP OF STAINLESS STEEL TO 6" ABOVE SUSPENDED CEILING SYSTEM.
- 3/4" PAINTED PLYWOOD SHELVING. SECURED TO ADJACENT SIDE AND BACK WALLS TO SUPPORT BULK CO2 @ 4'-0" A.F.F.
- STAINLESS STEEL CORNER WRAP AT ALL END WALLS, TO EXTEND FULL HEIGHT OF WALL TO BOTTOM OF CEILING SYSTEM.
- BULKHEAD FRAMING ABOVE, BOTTOM @ 8'-5" A.F.F.
- EXPRESS PICK-UP WINDOW.
- OPENING THRU WALL ABOVE DOOR FOR PLANTER, SEE SHEET A7.2.
- 3/4" PAINTED PLYWOOD SHELVING. SECURED TO ADJACENT SIDE AND BACK WALLS TO SUPPORT WATER HEATER @ 4'-0" A.F.F.
- RELOCATE TOP OF WALL OVER AT 10'-0" A.F.F. SEE DETAIL ON SHEET A3.3.
- STONE VENEER SECURED TO WALL.
- STONE VENEER ARCH, SEE ELEVATION SHEET A7.2.
- CERAMIC ARCH PASS THRU. SEE ELEVATION SHEET A7.2.

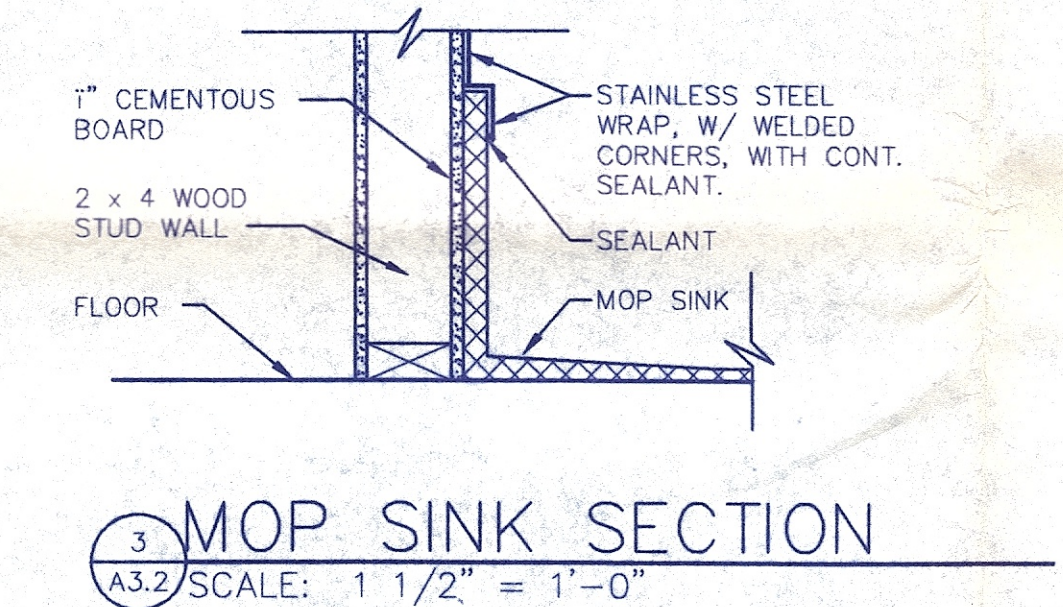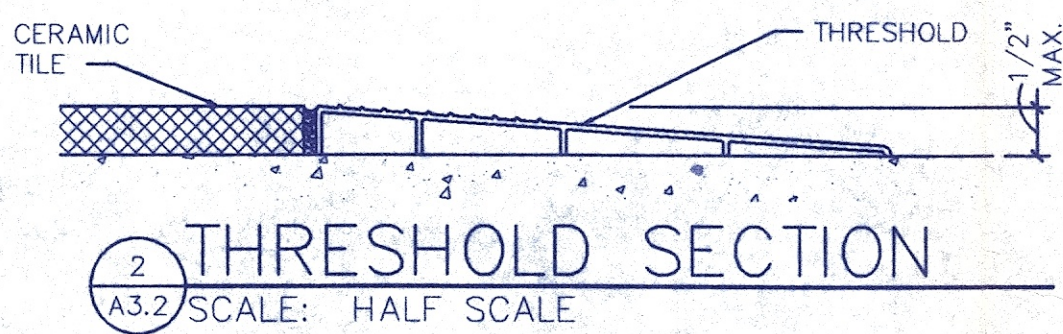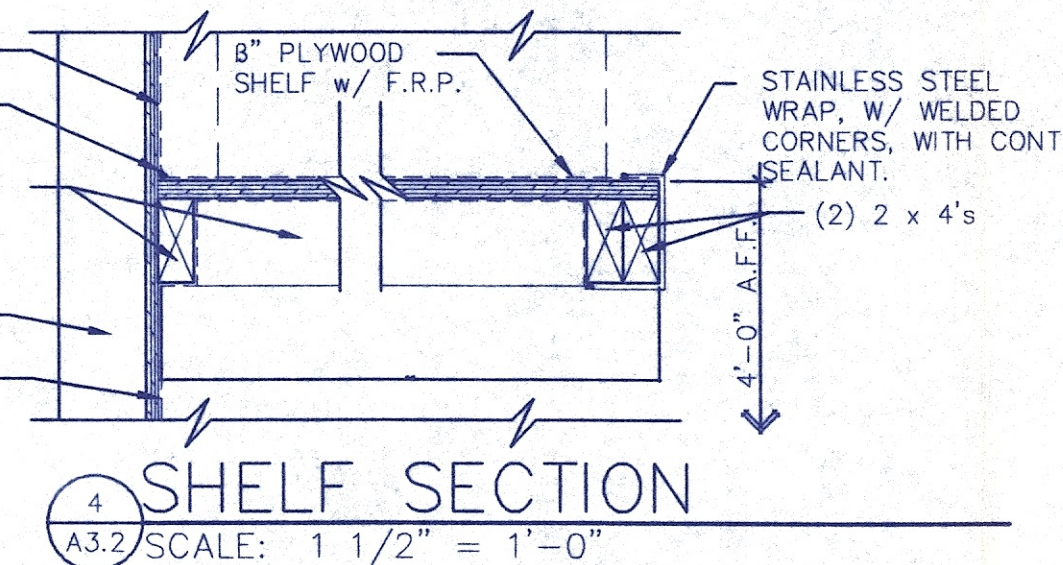

WALL TYPES LEGEND

- TYP. EXTERIOR WALL: 2 x 6 WOOD STUDS @ 16" o.c. WITH 6" UNFACED BATT INSULATION, VAPOR BARRIER AND 1/2" GYPSUM BOARD ON INTERIOR SIDE WITH 1/2" WOOD SHEATHING, TYVEK AND BRICK VENEER ON EXTERIOR SIDE.
- TYP. INTERIOR WALL: 2 x 4 WOOD STUDS @ 16" o.c. WITH 1/2" GYPSUM BOARD EACH SIDE TO 6" ABOVE SUSPENDED CEILING.
- TYP. INTERIOR KITCHEN WALL: 2 x 4 WOOD STUDS @ 16" o.c. WITH 1/2" PLYWOOD AND F.R.P. PANELS CONT. AROUND KITCHEN SIDE TO 6" ABOVE SUSPENDED CEILING.
- TYP. REST ROOM WALL: 2 x 4 WOOD STUDS @ 16" o.c. WITH 1/2" GYPSUM BOARD EACH SIDE TO 6" ABOVE SUSPENDED CEILING AND SOUND BATTS FULL HEIGHT OF WALL. SEAL ALL PENETRATIONS.
- TYP. HALF WALL: 2 x 4 WOOD STUDS @ 16" o.c. WITH 1/2" GYPSUM BOARD EACH SIDE, 6" ANGLE SECURED TO STUDS AT END OF BOARD. TOP OF WOOD CAP @ 4'-4" A.F.F.

PRINTING
12/29/00

REVISIONS

THIS DRAWING AND ALL INFORMATION CONTAINED HEREIN IS THE EXCLUSIVE PROPERTY OF TAP, INC. AND IS NOT TO BE COPIED OR USED IN ANYWAY WITHOUT THE EXPRESSED WRITTEN CONSENT OF TAP, INC. AND MUST BE RETURNED UPON REQUEST.

COPYRIGHT 2000

CLIENT:

ARCHITECT

DATE

12/29/00

DRAWN BY

J.G.K.

CHECKED BY

D.T.F.


PROJECT NO.

00-638

A3.2
CLIMATE-MADE PAPER

CLIENT: DONATOS PIZZA-CLEVELAND
5497 WARRENSVILLE CENTER RD.
MAPLE HEIGHTS, OH. 44137
CUYAHOGA COUNTY

ARCHITECT: THE ARCHITECTURE PARTNERSHIP, INC.
515 BELMONT PARK NORTH
DAYTON, OHIO 45405-4706
(937) 224-3474

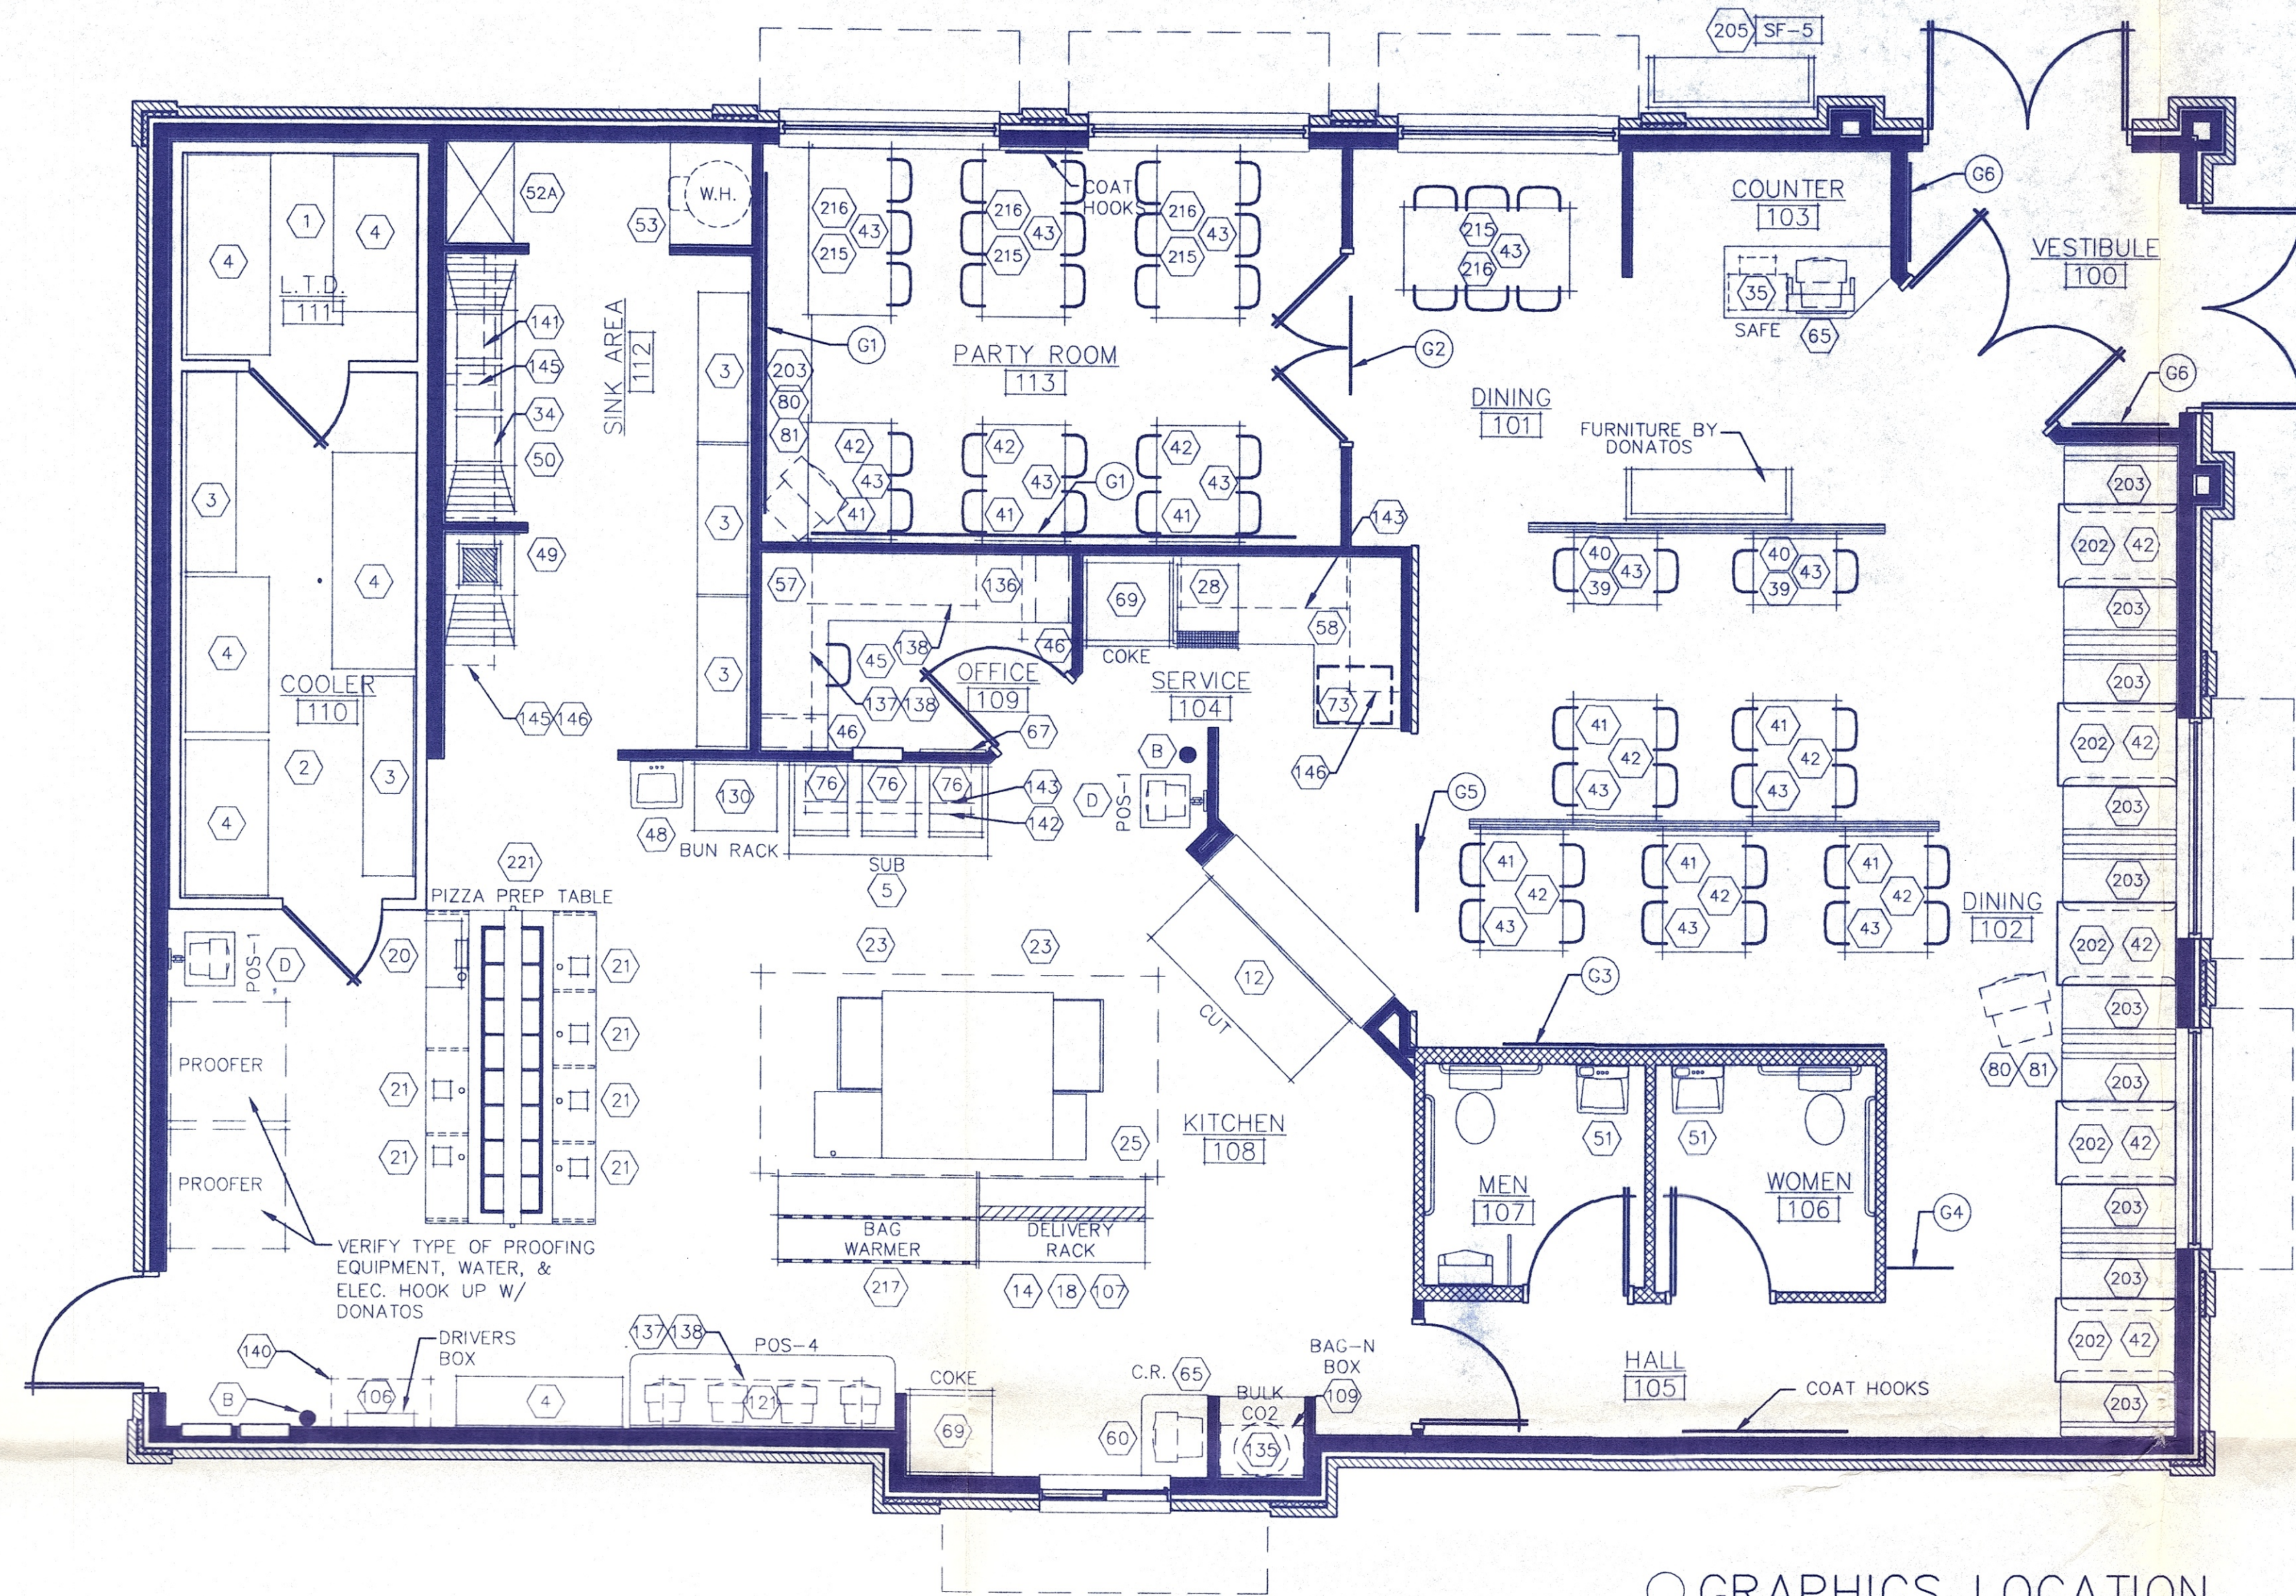


EQUIPMENT PLAN
SCALE: 1/4" = 1'-0"

NOTE: ALL PLASTIC LAMINATE CABINETRY TO BE SUPPLIED BY DONATOS PIZZA, INC. TO BE INSTALLED BY CONTRACTOR.


GRAPHICS LOCATION

- | | |
|-----------------------|----------------------|
| G1. PARTY ROOM MURAL. | G4. RESTROOM SIGN. |
| G2. PARTY ROOM SIGN. | G5. STORE SIGN. |
| G3. OUR PROMISE. | G6. VESTIBULE BOARD. |

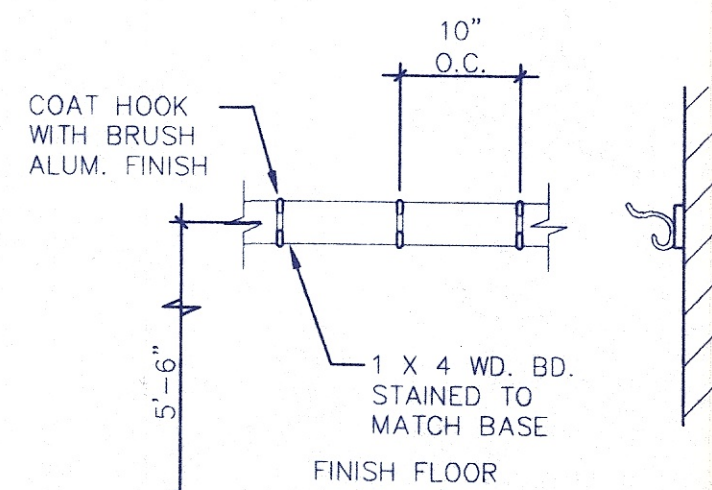

COAT HOOK DETAIL

SCALE: 3/4" = 1'-0"

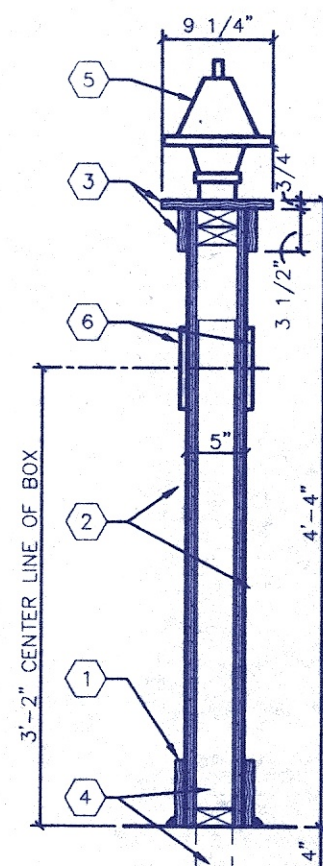

SECTION NOTES

- 5/4" x 6 WOOD BASE BOARD PROVIDED AND INSTALLED BY GENERAL CONTRACTOR.
- 2 x 4 WOOD STUD HALF WALL @ 16" o.c. WITH 1/2" PLYWOOD AND 1/4" x 1/4" GROOVE PANELING PROVIDED AND INSTALLED BY GENERAL CONTRACTOR.
- 1 x 10 TOP AND 1 x 4 SIDES, WOOD CAP PROVIDED AND INSTALLED BY GENERAL CONTRACTOR.
- 3" x 3" x 8" STEEL ANGLE EMBEDDED 4" INTO CONC. SLAB ANGLES TO BE LOCATED AT END AND MID. POINTS OF WALLS.
- LIGHT FIXTURE MOUNTED ON KNEEWALL.
- PHONE BOX OUTLET, ALL PHONE OUTLETS AT TABLES IN DINING AREAS TO BE 3'-2" A.F.F.

1 HALF WALL SECTION

EQ1 SCALE: 1" = 1'-0"

PROVIDED BY:		INSTALLED BY:		EQUIPMENT SCHEDULE																
EXISTING	OTHERS	VENDOR	G.C.	G.C.	ITEM		SPECIFICATION			ELECTRICAL				PLUMBING						
					#	QTY.	MANUF'R.	MODEL	DESCRIPTION	VOLTS	PHSE	AMPS	HP/KW	CONN	CW	HW	WST	GAS	BTUH	
*	*				1	1	KOLPAK			WALK-IN L.T.D.	120/208	3	8.2 AMPS		DIR			5/8		
*	*				2	1	KOLPAK			WALK-IN COOLER	120/208	3	4.7 AMPS		DIR					
					3	LOT	METAL MASTER	VARIES		WALK-IN COOLER EPOXY SHELVING										
					4	LOT	NEW AGE	VARIES		DUNNAGE RACK										
					5	1	RANDELL	9603 CUSTOM		6'-0" REFRIG. SUB TABLE WITH CASTERS	115	1	8	1/3HP	C&P					
					12	1	CUSTOM	CUSTOM 30"x72"		CUTTING TABLE WITH S/S UNDERSHELF										
					14	2	HATCO	GRAH-54		HEAT LAMPS - DELIVERY RACK (5'-0")	120	1	8.3	1.25kw	C&P					
					18	1	CUSTOM	CUSTOM 30"x36"		60" DELIVERY RACK WITH 2 OVERHEAD SHELVES										
					20	1	J.E. GROTE	A.S.D.		PIZZA SAUCE PUMP	115	1	0.5	0.1kw	C&P					
					21	6	TOLEDO	CUSTOM		ELECTRONIC SCALES	120	1	1	0.1kw	C&P					
					23	2	E-FLOW OVENS	3262-2		DUAL CONVEYOR PIZZA OVEN	120/208	3	10.0		DIR			3/4"	200,000	
					25	1	EVS SYSTEM	CESF 6' x 12'		EXHAUST HOOD	208	1	1 1/2 HP	EXHAUST SUPPLY	DIR					
					28	1	IMI CORNELIUS	IWC830		DRINK DISPENSER W/ ICE MAKER	208	1	20		C&P					
					34	1	SHELVING			18" x 96" @ 79" A.F.F. - 3 BAY SINK										
					35	1	TIDEL	TACC-2		FLOOR SAFE	115		1		C&P					
					39	3	CUSTOM	PLASTIC LAM.		24" x 30" TABLE TOP										
					40	2	FALCON	TO BE SPECIFIED		BASE FOR 24" x 30" TABLE TOP										
					41	8	CUSTOM	PLASTIC LAM.		30" x 42" TABLE TOP										
					42	13	FALCON	TO BE SPECIFIED		BASE FOR 30" x 42" TABLE TOP & BOOTH										
					43	55	FALCON	0200		DINING CHAIRS										
					45	1	HON	7901		OFFICE CHAIR										
					46	2	HON	532		FILE CABINET (1) CABINET TO HAVE LOCKSET										
	*				48	1	ADVANCE	7-PS-60		S/S HAND SINK						1/2"	1/2"	1 1/2"		
	*	*			49	1	METAL MASTER	412-16-1-18R		S/S SINGLE COMPARTMENT SINK						1/2"	1/2"	3"		
	*	*			50	1	METAL MASTER	412-16-3-18 DBRIS		S/S THREE COMPARTMENT SINK						1/2"	1/2"	3"		
	*	*			51	2	DELTA	2522-MPU		FAUCET WITH WRIST BLADE HANDLES										
	*	*			52A	1	FIAT	3624MSB830AA		MOP SINK WITH FAUCET (36 x 24)						1/2"	1/2"	3"		
	*	*			53	1	RUUD	ESSO-15-G		ELECTRIC WATER HEATER 50 GAL. (SEE SHT. P1)	240	1			DIR	3/4"	3/4"		40,000	
	*	*			57	1	CUSTOM	MILLWORK		DESK TOP, 24" DEEP, " L " SHAPED										
	*	*			58	1	CUSTOM	MILLWORK		SERVICE COUNTERTOP, 30" DP.										
	*	*			59	1	CUSTOM	MILLWORK		FRONT COUNTERTOP, 24" DP.										
*	*	*			60	1	CUSTOM	MILLWORK		DRIVE-THRU CABINET & COUNTERTOP, 24" DP.										
					65	1		BY OWNER		CASH REGISTERS	115	1	1	1.2kw	C&P					
					69	2	COKE	BY COKE		SM REFRIG. w/ GLASS DOOR (SINGLE)	120	1	1	1/2HP	C&P			3/4IND		
	*				73	1	HATCO	HDW-38N		UNDERCOUNTER DRAWER WARMER	120	1	11.3	1350kw	C&P					
	*				76	3				MICROWAVE ABOVE SUB	208	1	20		C&P					
	*	*			B	2	POTTER/ROEMER	3005		FIRE EXTINGUISHER	120	1	15	5.0kw	C&P		1/4"			
*	*				D	1	CUSTOM	MILLWORK		18" WIDE SWIVEL COMPUTER SHELF										
*	*				80	2				T.V.										
*	*				81	2				T.V. BRACKET										
*	*				106	1				DRIVER BOX										
*	*				107	1				TICKET RACK										
*	*				109	1				COKE SYRUP BOXES										
*	*	*			121	1	CUSTOM	MILLWORK		POS COUNTER (4 PERSON)										
*	*				122	1	CUSTOM	MILLWORK		CASH REGISTER COUNTER WRAP										
*	*				130	1				SUB BUN RACK										
*	*				135	1	CO2 BULK CYLIN.			BEVERAGE CYLINDER AND SUPPLY LINE										
*	*	*			136	1	SHELVING			18" x 30" @ 54" A.F.F. - OFFICE										
*	*	*			137	2	SHELVING			18" x 72" @ 79" A.F.F. - OFFICE & POS-4										
*	*	*			138	3	SHELVING			18" x 60" @ 63" A.F.F. - OFFICE, OFFICE & POS 4										
*	*	*			140	1	SHELVING			18" x 36" @ 63" A.F.F. - DRIVERS BOX										
*	*	*			141	1	SHELVING			14" x 42" @ 63" A.F.F. - 3 BAY SINK										
*	*	*			142	1	SHELVING			14" x 60" @ 63" A.F.F. - SUB TABLE										
*	*	*			143	1	SHELVING			18" x 60" @ 79" A.F.F. - SUB TABLE & SERV. 104										
*	*	*			145	2	SHELVING			18" x 48" @ 63" A.F.F. - PREP SINK & 3 BAY										
*	*	*			146	1	SHELVING			18" x 48" @ 79" A.F.F. - PREP SINK & SERV. 104										
*	*	*			202	5	CUSTOM	PLASTIC LAM.		30" x 44" TABLE TOP FOR STANDARD BOOTH										
*	*				203	11	FALCON	DH0112		BOOTH - SINGLE DUNHILL 36" H.										
*	*	*			205	1	SMITH & HAWKEN	G5467		EXTERIOR BENCH SEATING PEMBERTON 5'										
*	*				215	4	CUSTOM	PLASTIC LAM.		30" x 60" TABLE TOP										
*	*				216	4	FALCON	TO BE SPECIFIED		BASE FOR 30 X 60 TABLE TOP										
*	*				217	1	HATCO	GRAH.54		72" ELEC. BAG WARMER										
*	*				221	1				PIZZA PREP TABLE	120v	1	60		C&P					

PRINTING
12/29/00

REVISIONS

THIS DRAWING AND ALL INFORMATION CONTAINED HEREIN IS THE EXCLUSIVE PROPERTY OF TAP, INC. AND IS NOT TO BE COPIED OR USED IN ANY MANNER WITHOUT THE EXPRESSED WRITTEN CONSENT OF TAP, INC. AND MUST BE RETURNED UPON REQUEST.
COPYRIGHT 2000

CLIENT: DONATOS PIZZA-CLEVELAND
5497 WARRENSVILLE CENTER RD.
MAPLE HEIGHTS, OH. 44137
CUYAHOGA COUNTY

THE ARCHITECTURE PARTNERSHIP, INC.
515 BELMONT PARK NORTH
DAYTON, OHIO 45405-4706
(937) 224-3474

ARCHITECT
DATE
12/29/00
DRAWN BY
J.G.K.
CHECKED BY
D.T.F.
PROJECT NO.
00-638

EQ1