



EAST ELEVATION

Scale 1/16" = foot

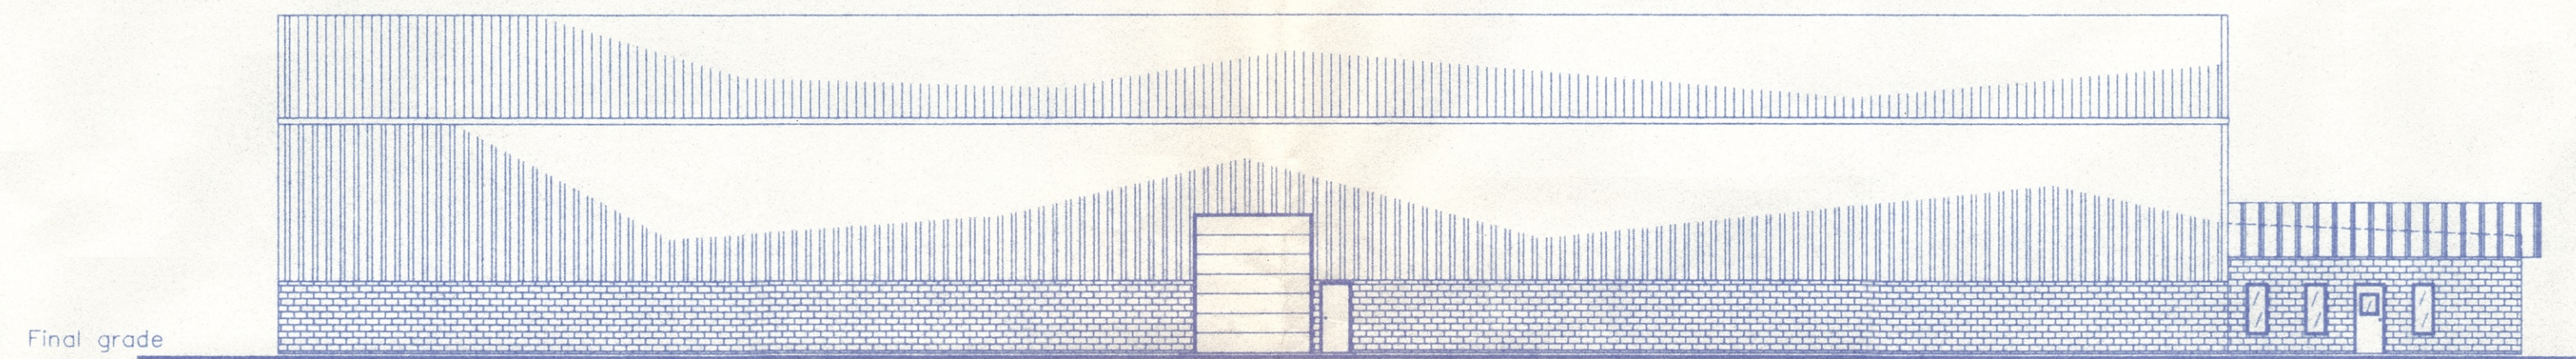


NORTH ELEVATION

Scale 1/16" = foot

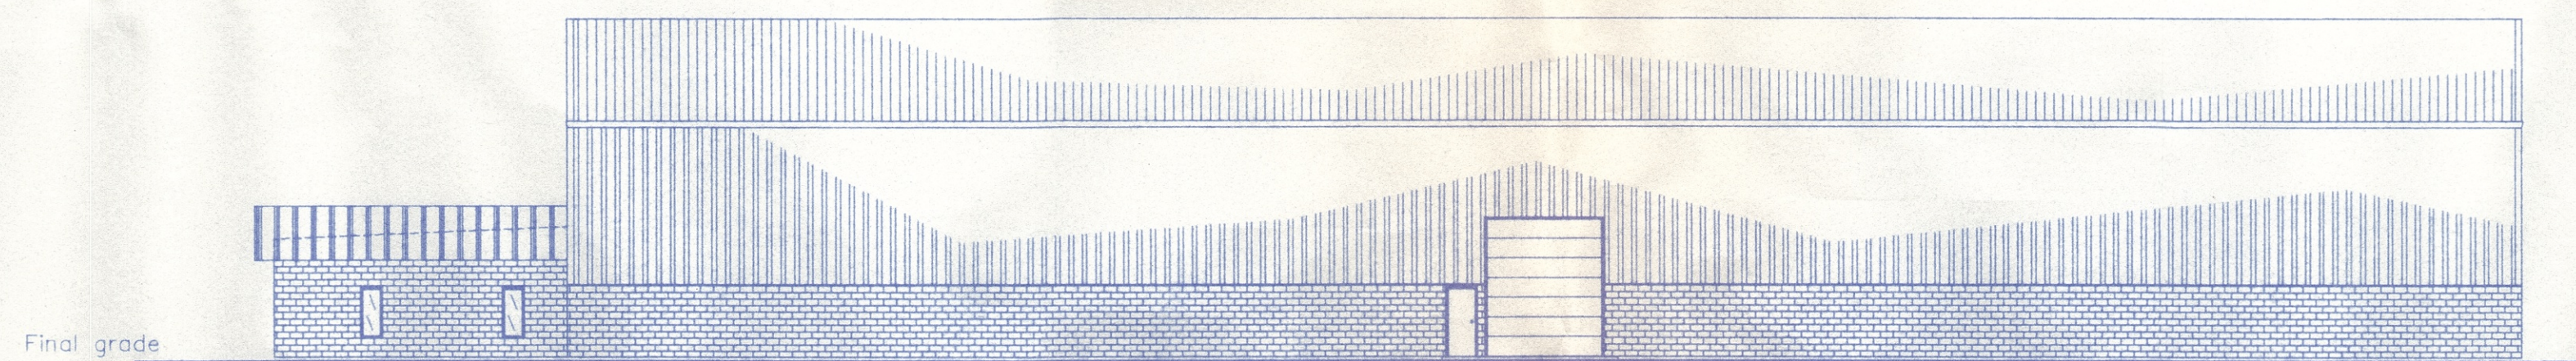

SOUTH ELEVATION

Scale 1/16" = foot

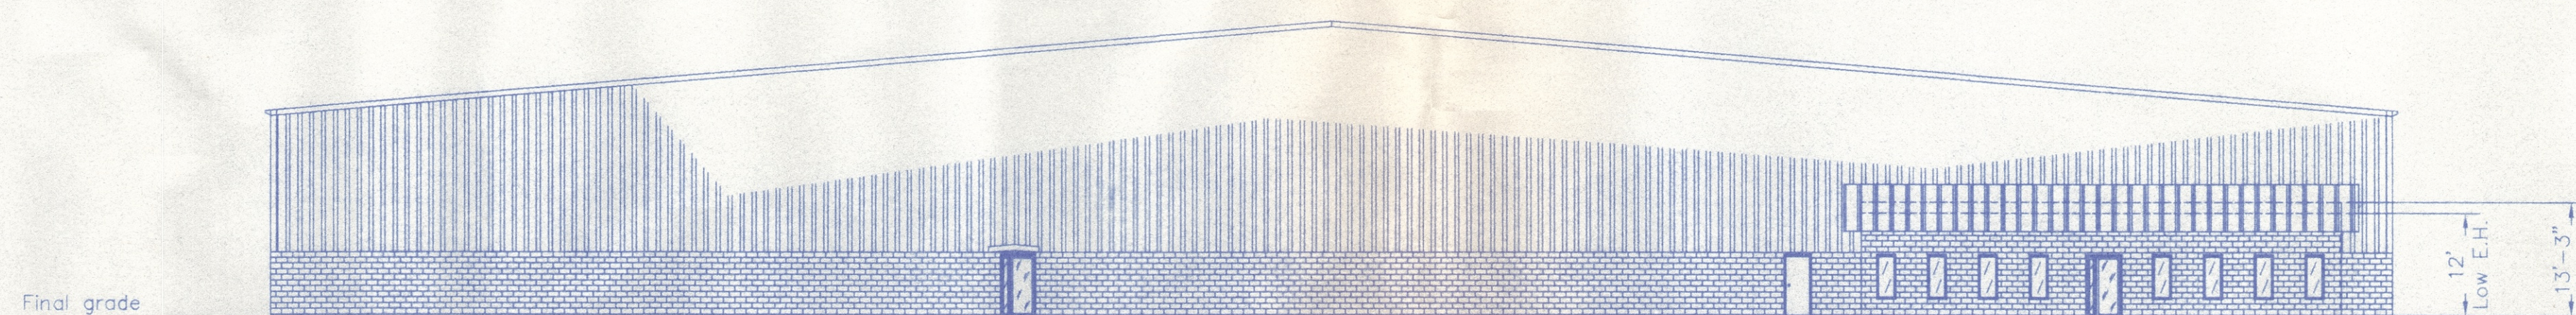



WEST ELEVATION

Scale 1/16" = foot



SEAL OF QUALITY



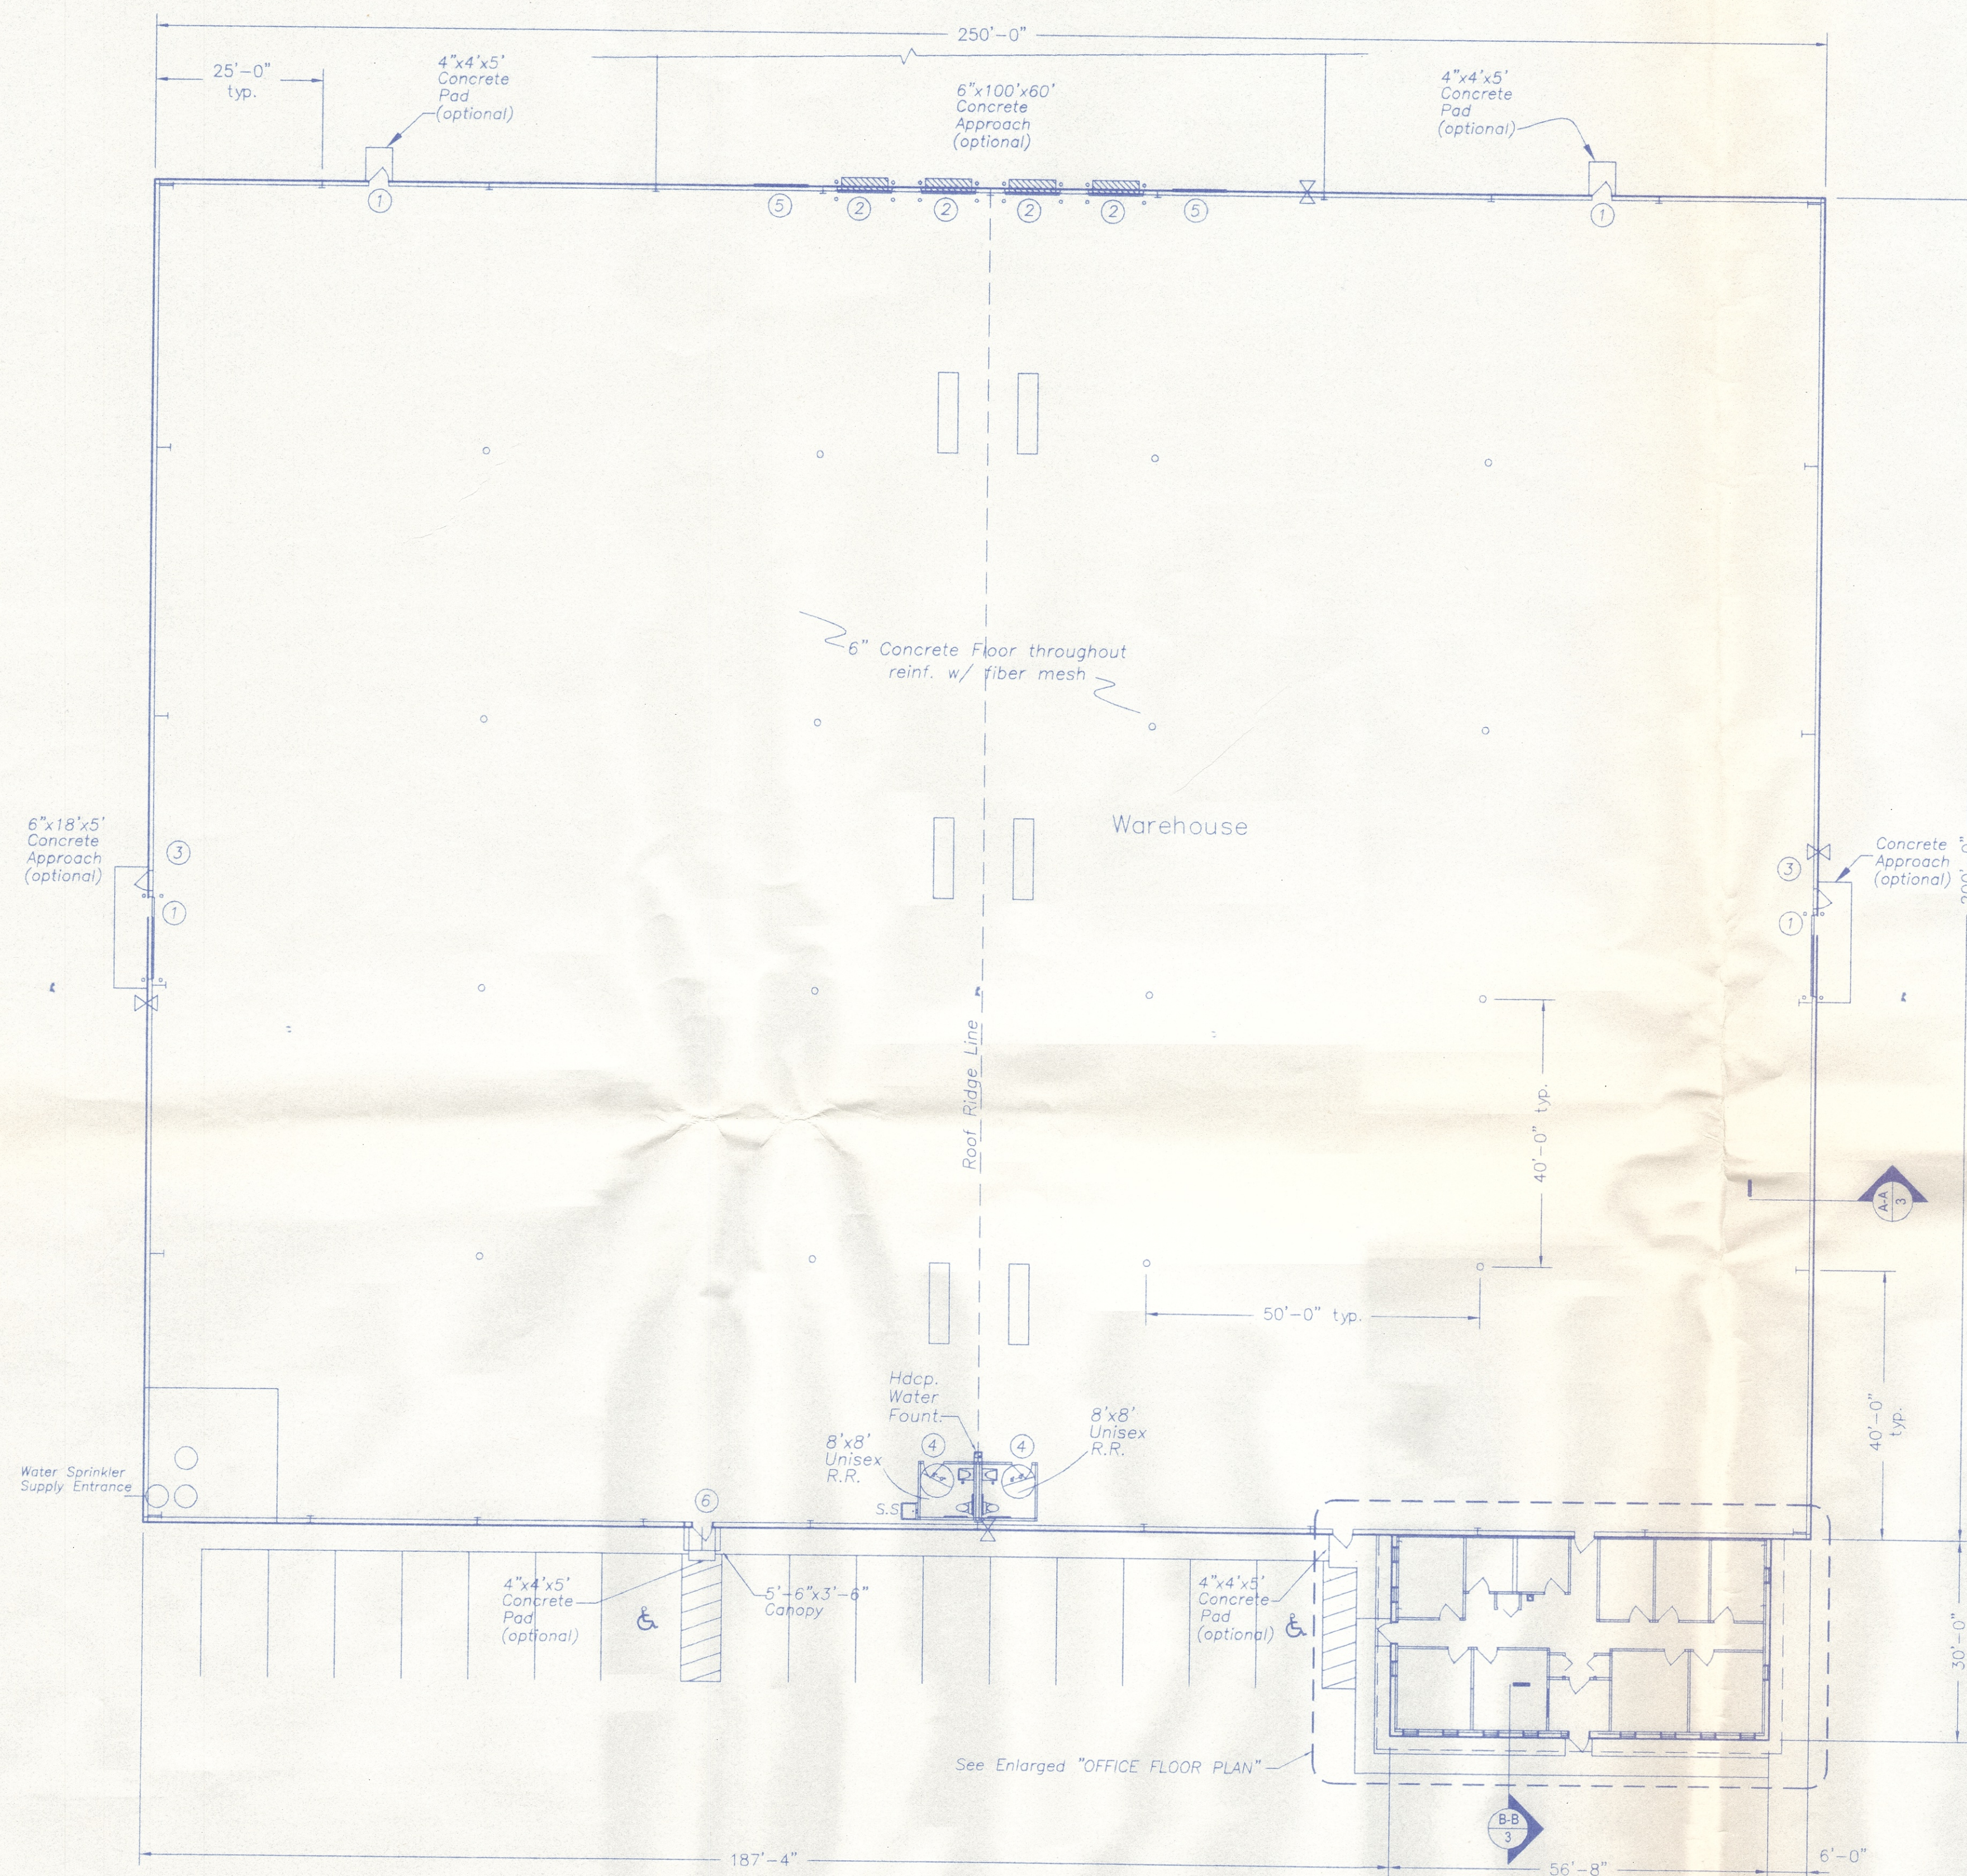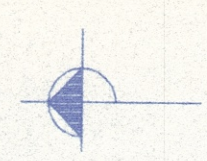

FLOOR PLAN

Scale 1/16" = foot

ADA DETAILS - See sheet 7


Electrical outlets, light switches, the operable part of controls, dispensers, receptacles, and other operable equipment shall be placed within the reach specified in ADAAG 4.27.3.
Signs which designate permanent room and space or provide directions or information about functional spaces of the building shall comply with ADAAG 4.1.3(16) & 4.30.1 to 7. Urinals shall be accessible to comply with ADAAG 4.16 with an elongated rim at a maximum of 17 inches above the finish floor.
Handles, pulls, latches, locks, and other operating devices on doors shall have a shape that is easy to grasp with one hand and does not require tight grasping, tight pinching or twisting of the wrist to operate.

INTERIOR ROOM FINISH SCHEDULE

Office:
-floor: 4" concrete below nylon carpet, except vinyl floor tile in office restrooms, mechanical room, waiting area, and breakroom.
4" rubber base installed on all finish walls.
-exterior walls and partitions: 1/2" drywall over 3 5/8" metal studs
-ceiling: 2'x4'x5/8" Armstrong Cortega (or equal) ceiling tile installed in a white steel suspended grid system.
WAREHOUSE
-floor: exposed 6" concrete
-walls: exposed steel frames and girts insulated with white WMP-10 faced fiberglass. Liner panel where indication on plan
-roof: exposed steel frames and purlins insulated with white WMP-10 faced fiberglass.


Door & Window Schedule

- ① 3'x7' Walk Door
- ② 8'x9' Dock Door w/ leveler
- ③ 12'x14' Overhead Door
- ④ 3'x7' Interior Walk Door (also, see office)
- ⑤ 8'x9' Blank for future Dock Door
- ⑥ 3'x7' Walk Door w/full safety glass & side safety glass (office & main building)
- ⑦ 2'x5' Narrowlite Window (see office)
- ⑧ 3'x7' Glass Office Door (see office)
- ⑨ 3'x7' Bi-Fold Doors (double 1'-6" doors),(see office)
- ⑩ 3'x3' Sliding Window (see office)
- ⑪ 3'x7' Walk Door w/ half safety glass (see office)

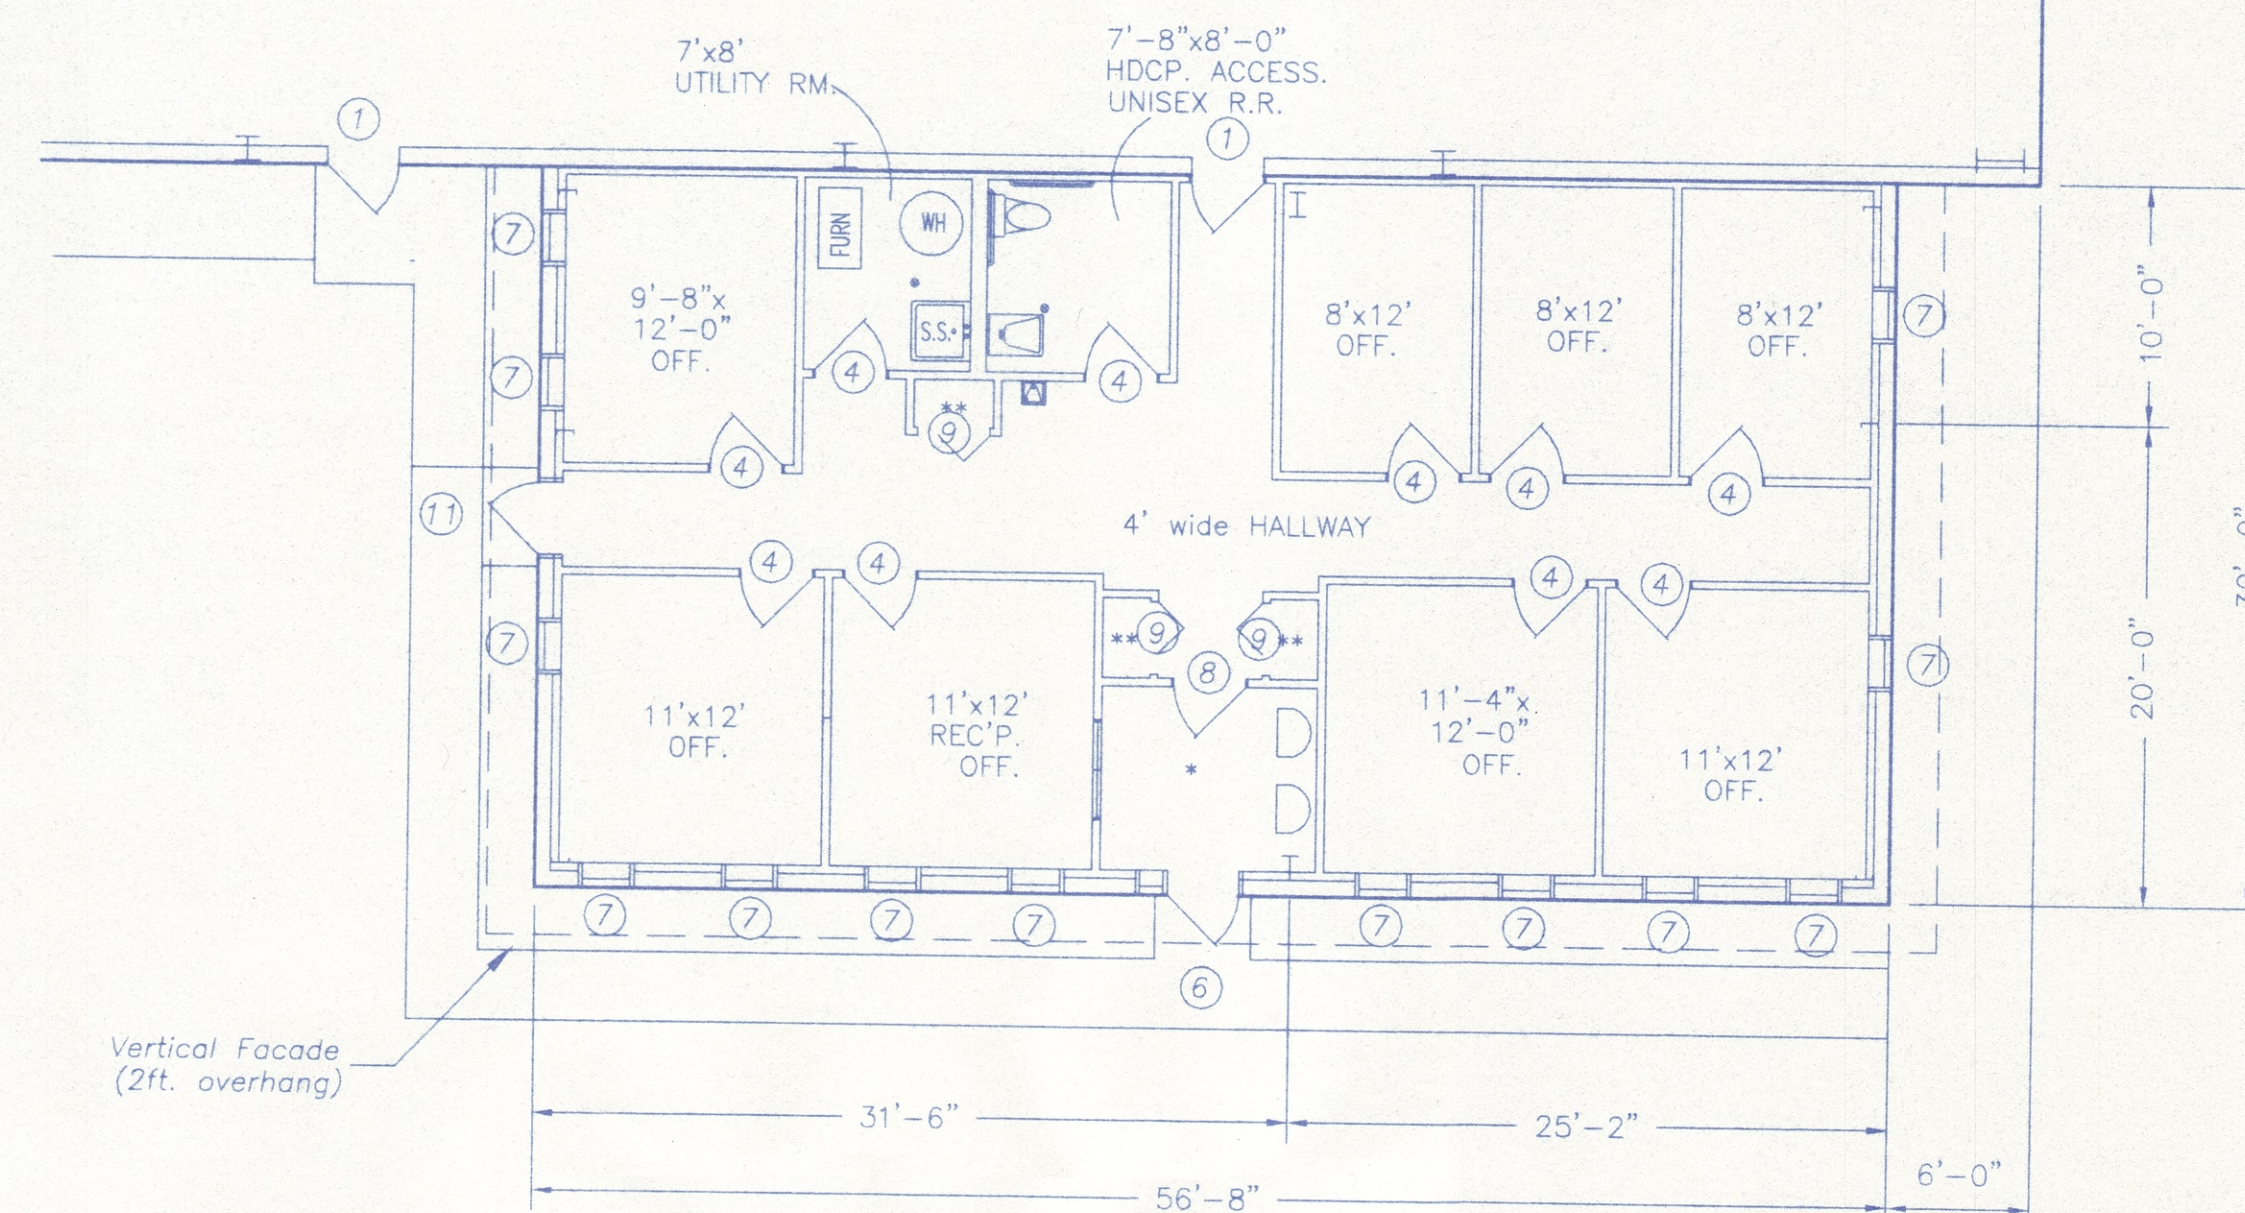


OFFICE FLOOR PLAN

Scale 1/8" = foot

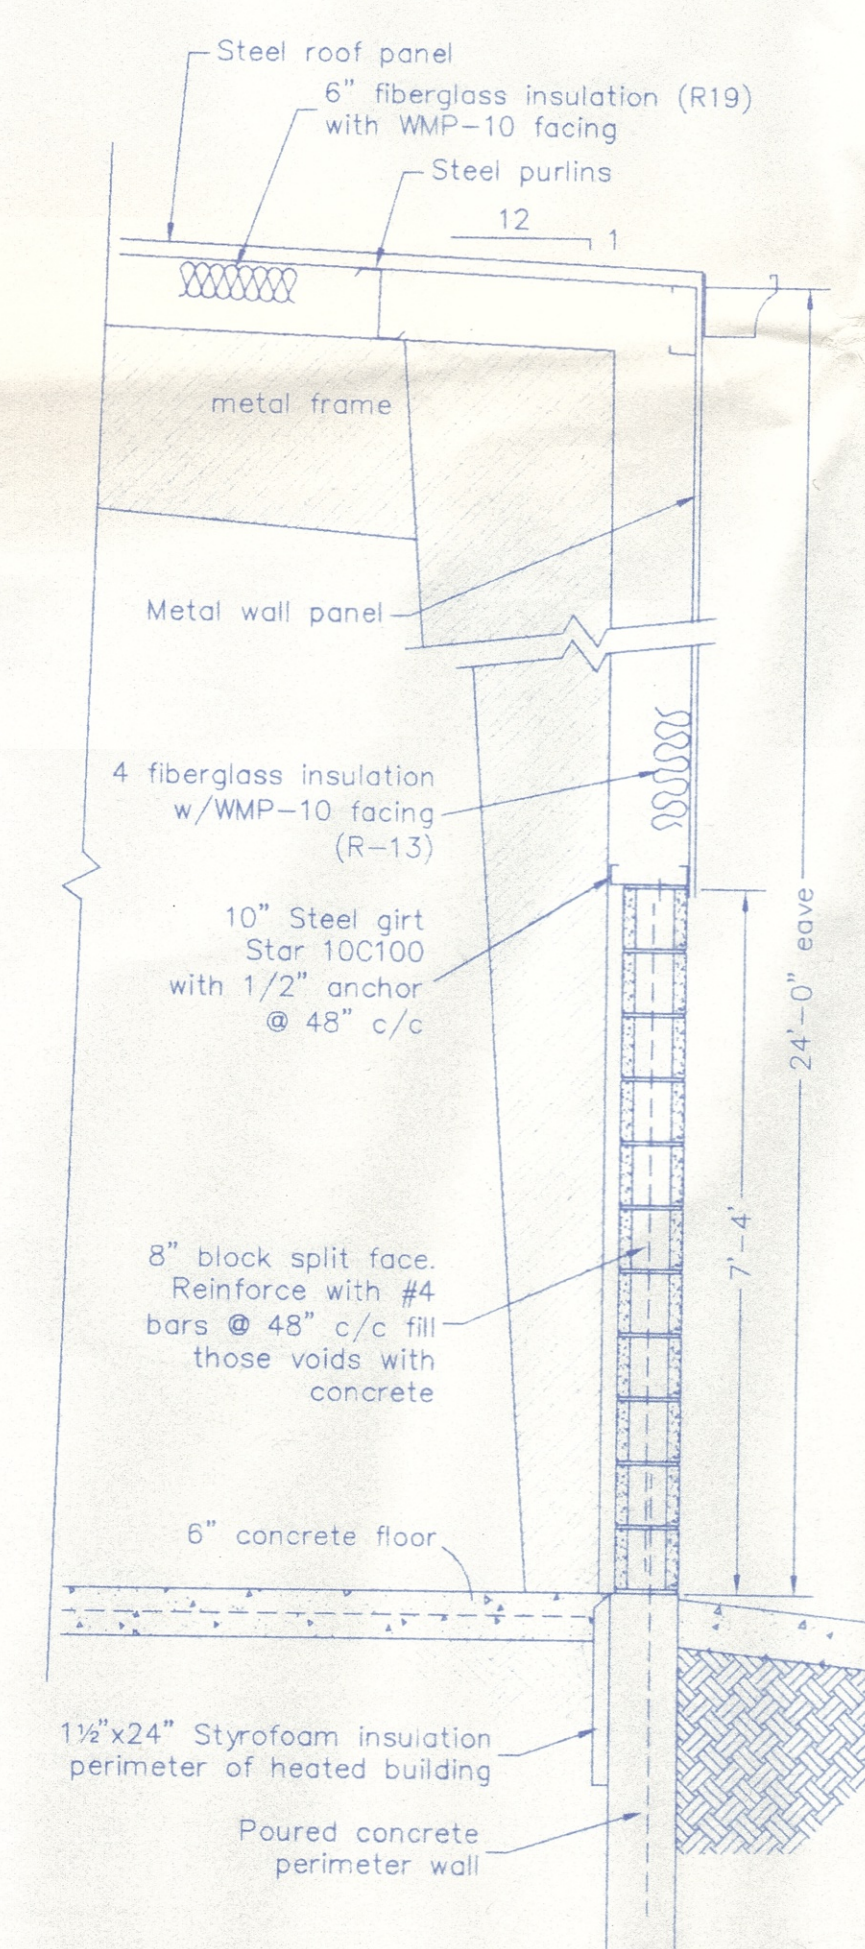


SECTION AA-3
scale 1/2"=foot

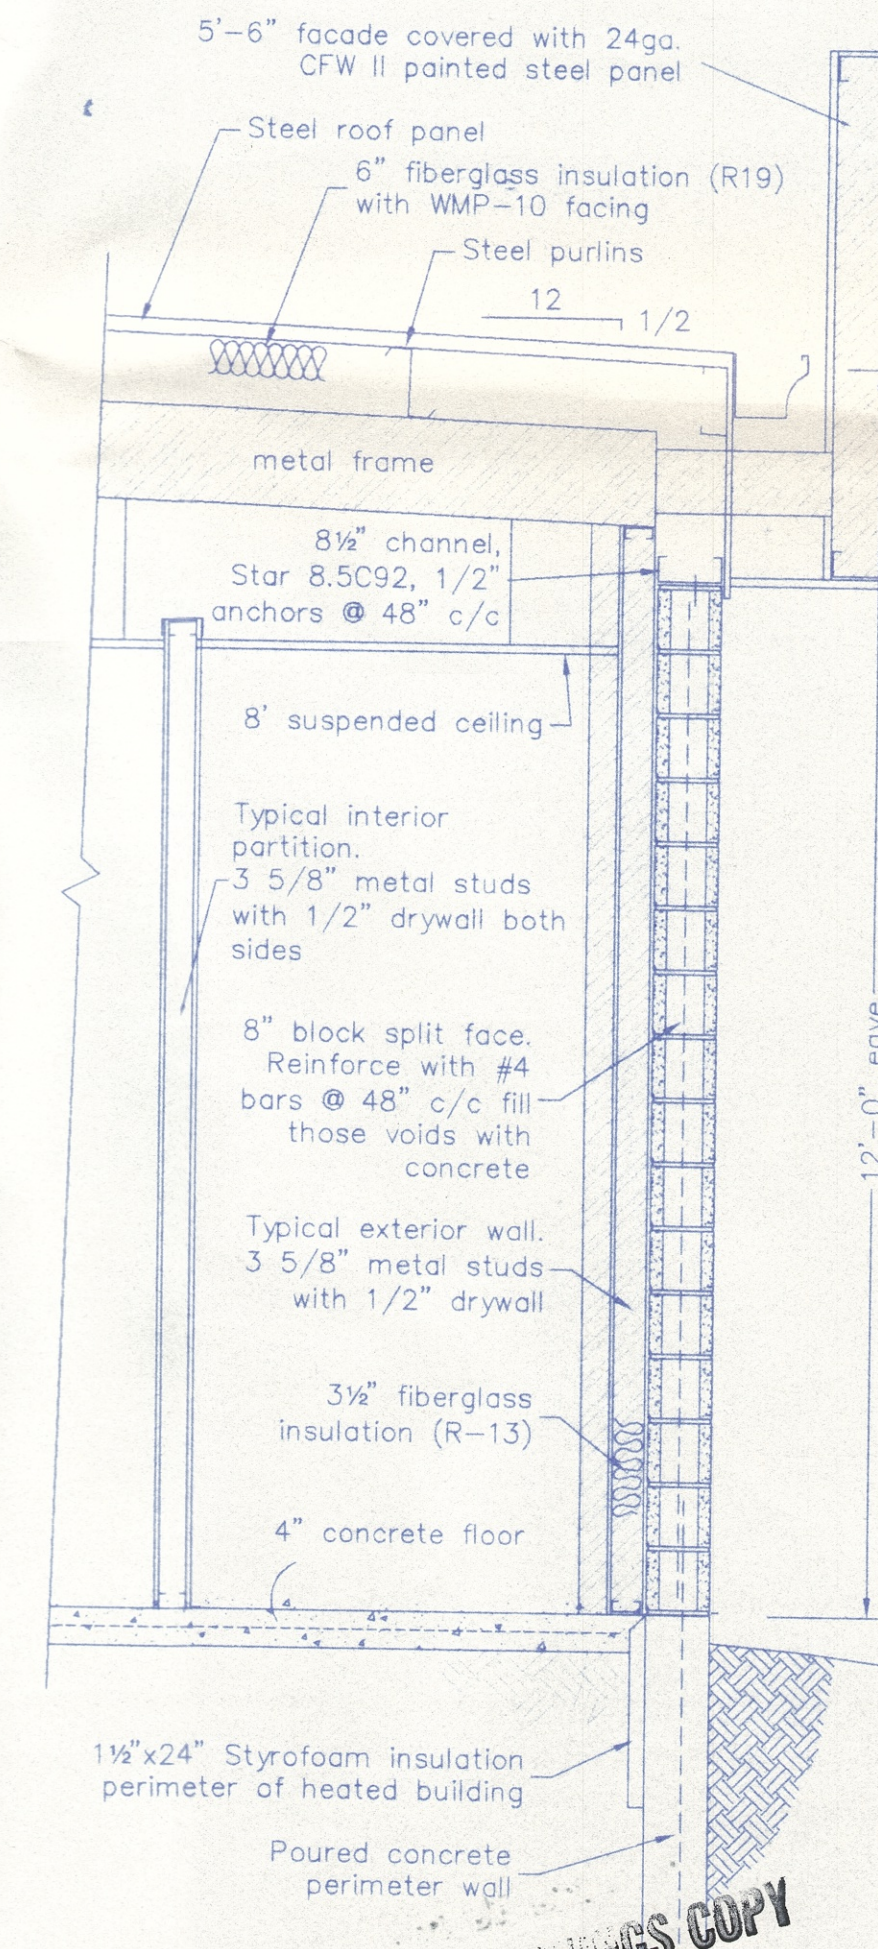


SECTION BB-3
scale 1/2"=foot


Legend

- ⊗ Fast-free Water Valve
- Reznor Gas Heater
- * 4" Floor Drain (scaled 2x)
- * 9'-0" x 7'-8" FOYER
- ** 2'x3' CLOSET

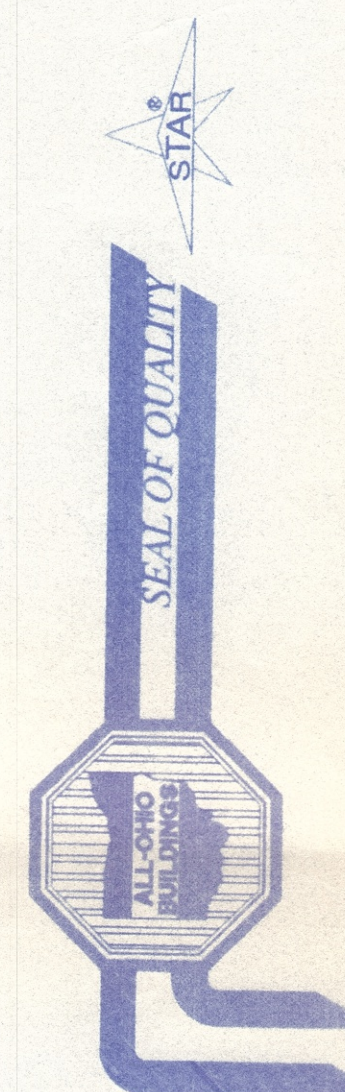


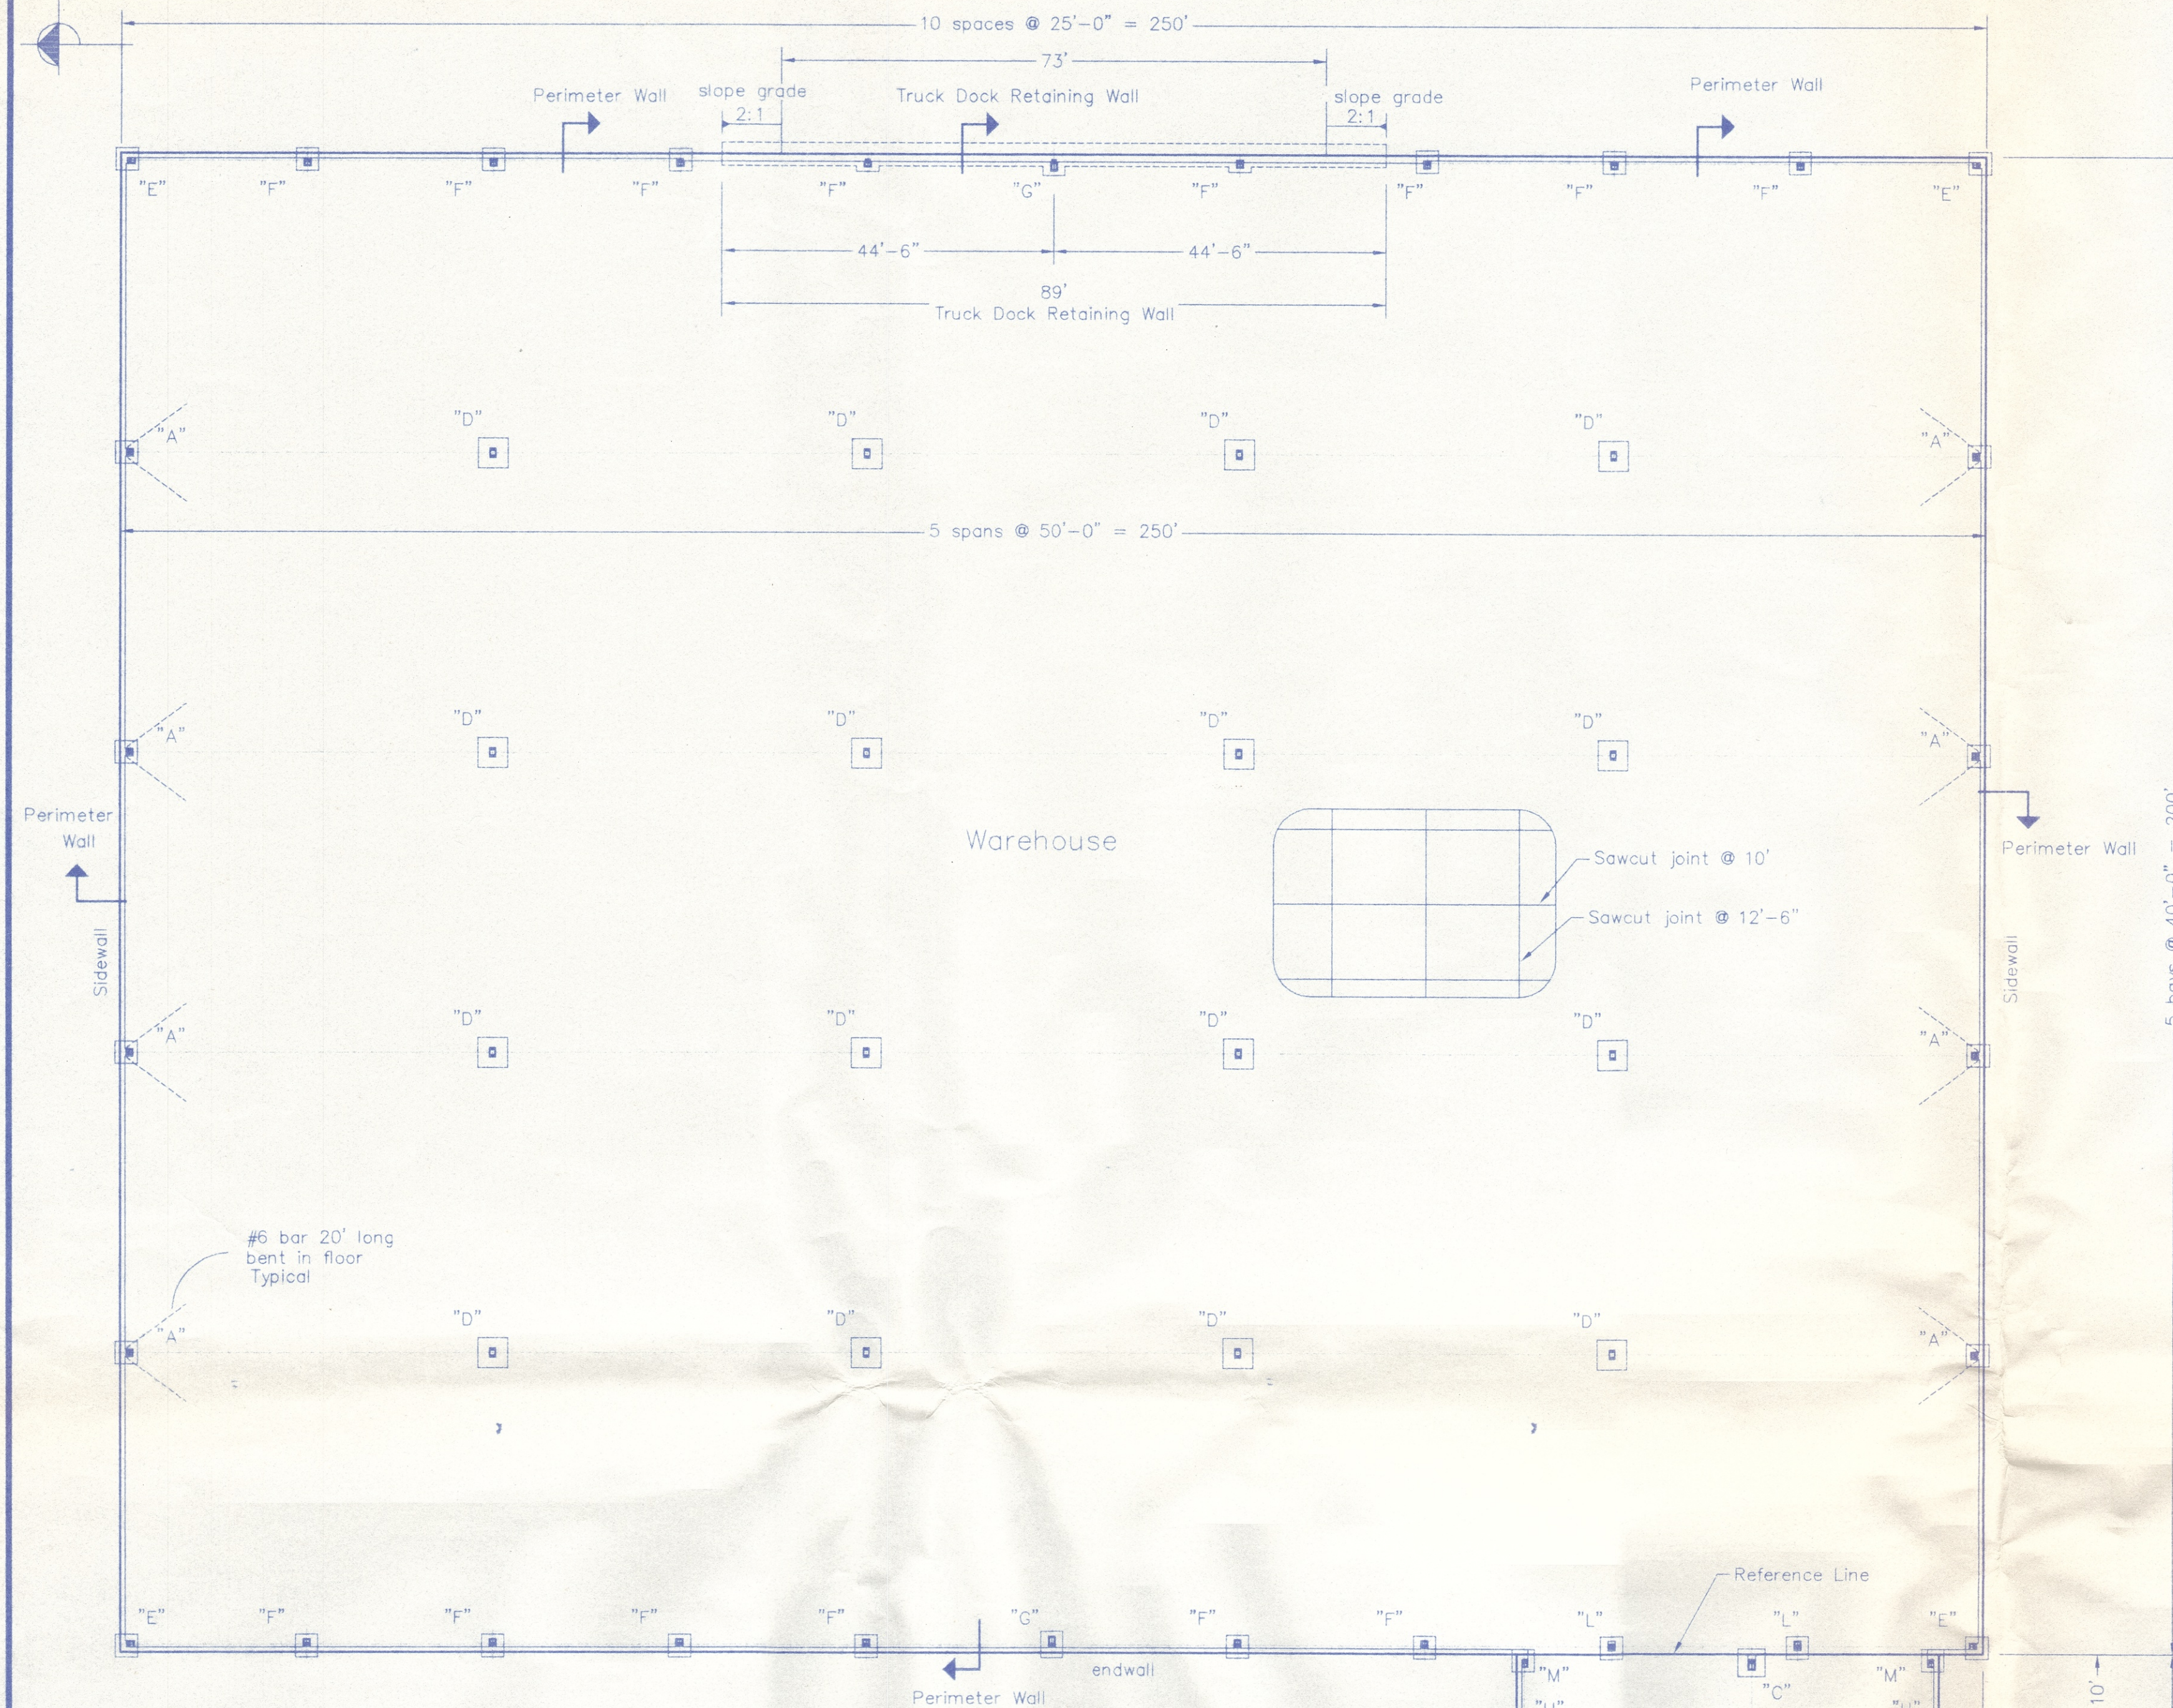

FOUNDATION PLAN

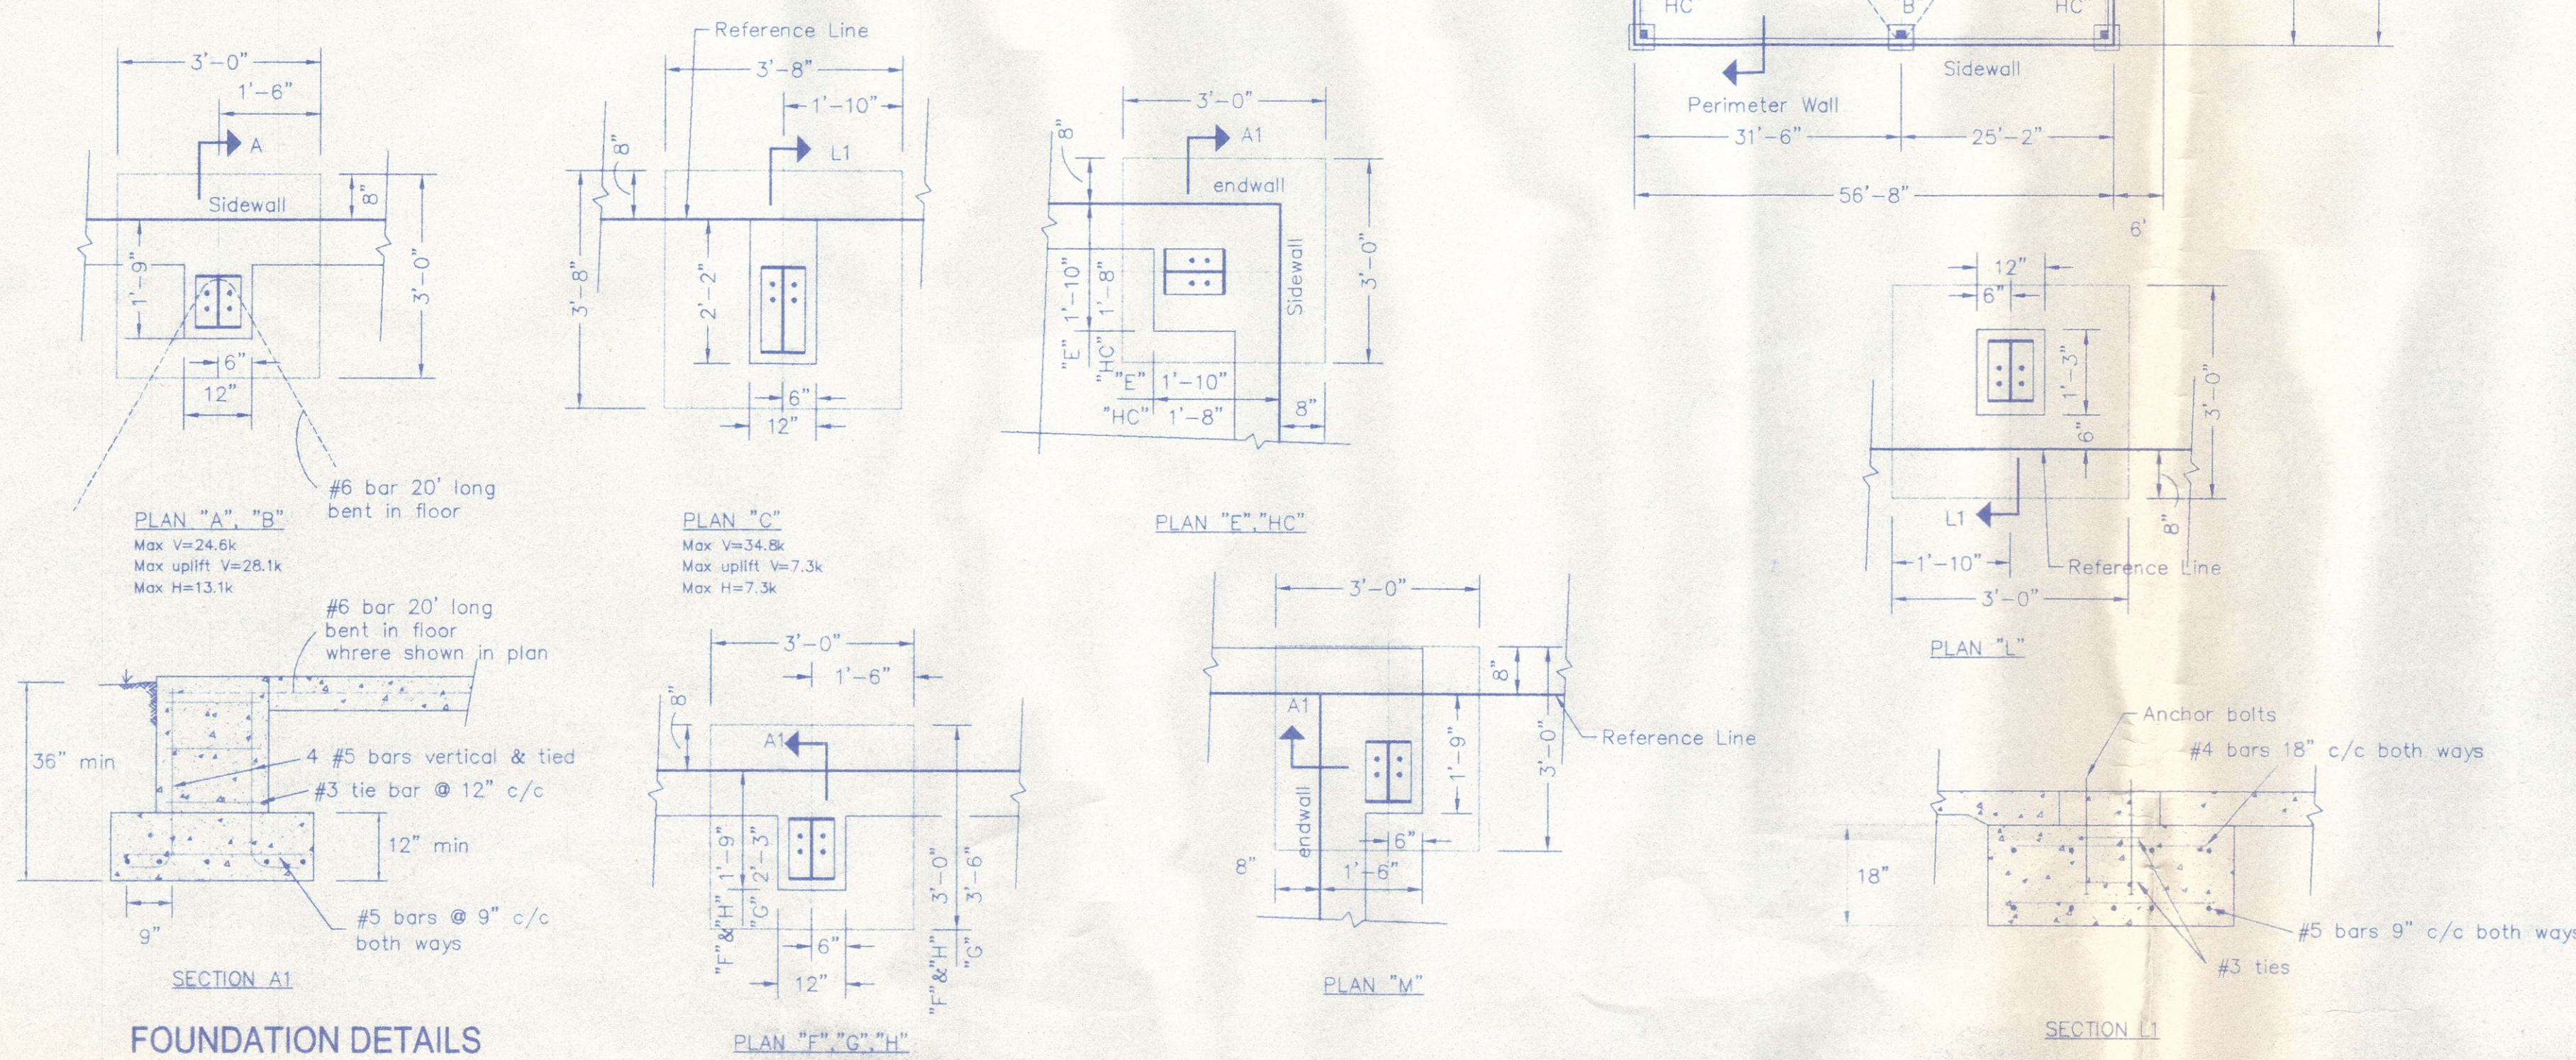


FOUNDATION DETAILS

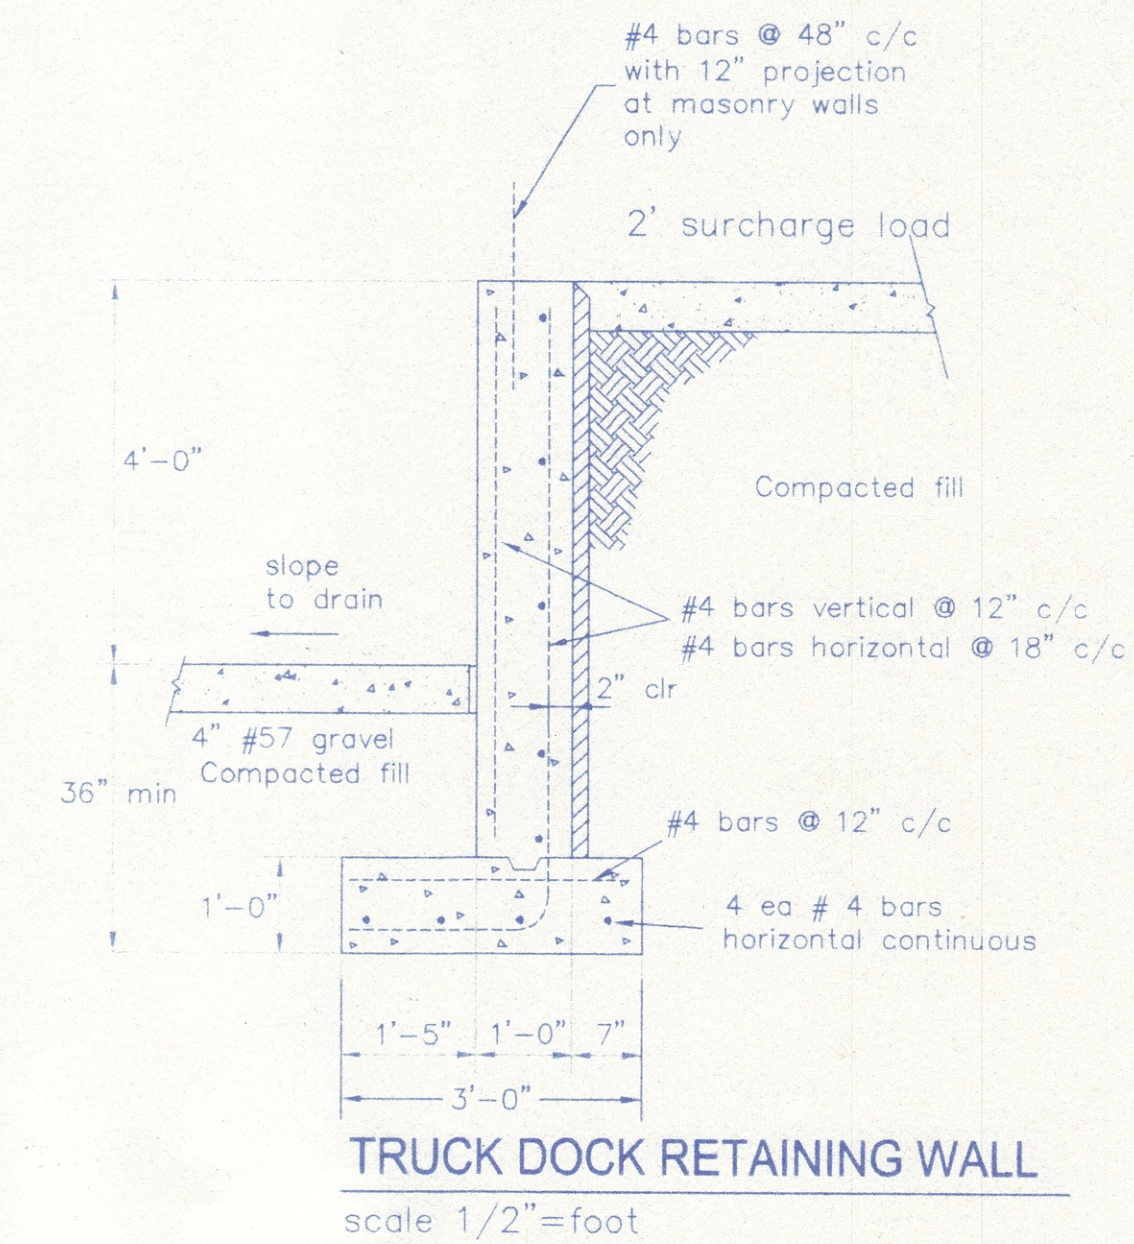


TRUCK DOCK RETAINING WALL

scale 1/2"=foot

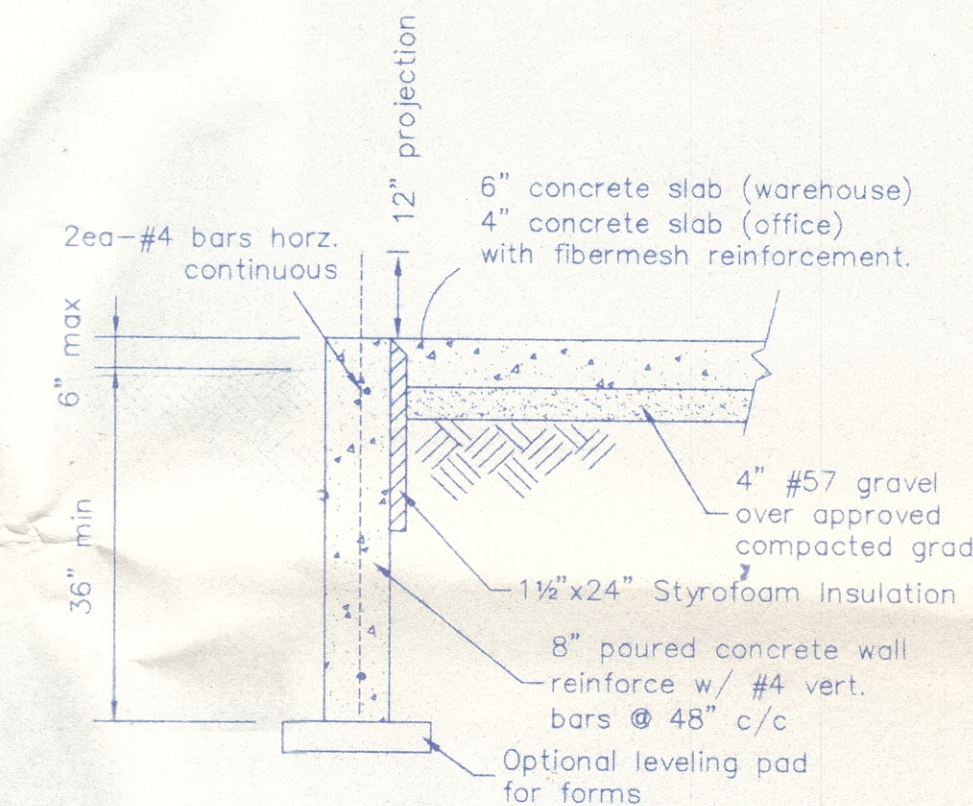


PERIMETER WALL

scale 1/2"=foot

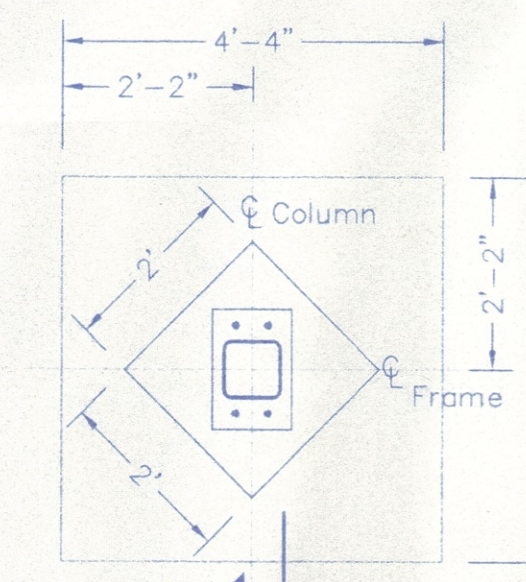


PLAN "D"

Max V=47.3k
Max uplift V=35.1k
Max H=0k

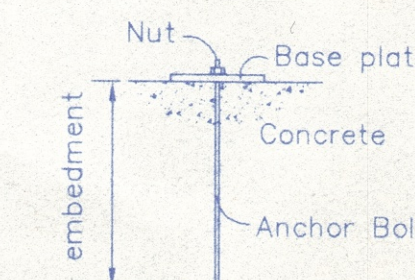

ANCHOR BOLT DETAIL

All anchor bolts Type A307
1/2"Ø embedment is 12"
3/4"Ø embedment is 18"
1"Ø embedment is 18"

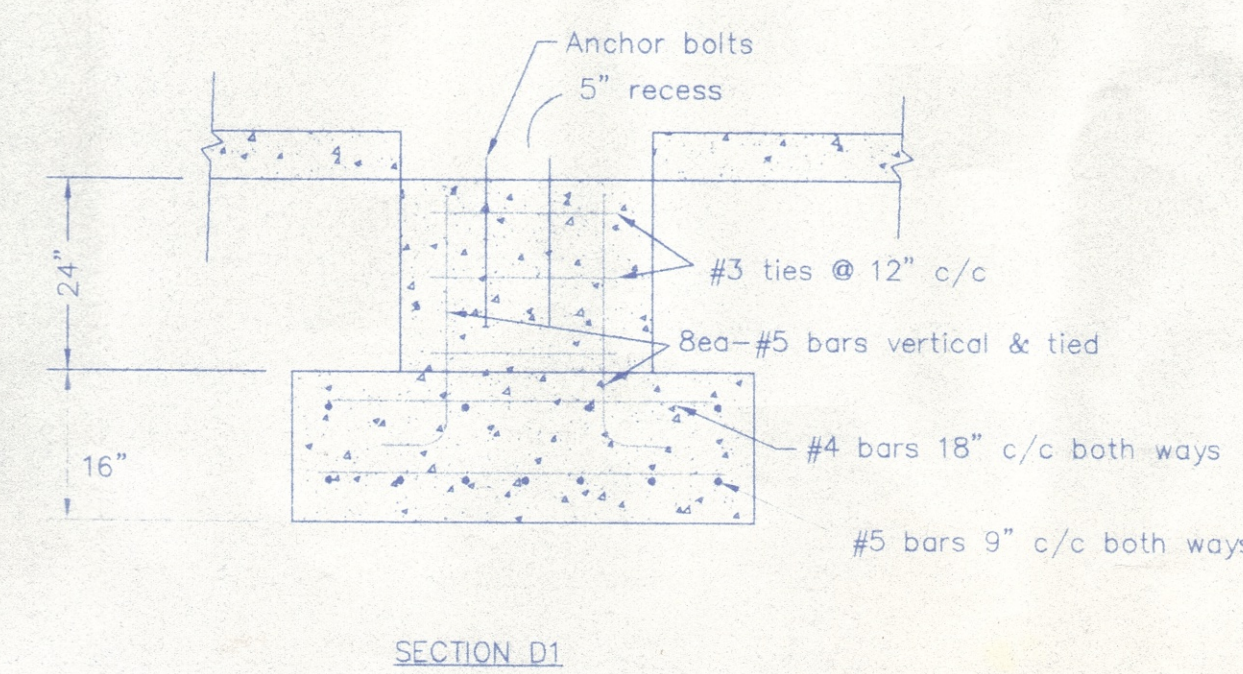

SECTION D1

NOTES

Work this drawing with anchor bolt plan by Star
Assumed soil bearing 3000psf

AUTHOR OF DRAWINGS COPY



BUILDING DESCRIPTION

NOMINAL SIZE:	WIDTH		LENGTH		EAVE HEIGHT (LOW SIDE)	ROOF SLOPE
BUILDING "A"	250'-0	X	200'-0	X	24'-0	1:12
BUILDING "B"	30'-0	X	56'-8	X	12'-0	1/2:12

GENERAL NOTES

- 1) ROOF PANEL 24 GA. STARSHIELD --- ALUM-ZINC
- 2) WALL PANEL 26 GA. STATHERM 2½" --- REGAL WHITE
- 3) BACK PANEL 26 GA. DURA-RIB --- ALUM-ZINC
- 4) SOFFIT PANEL NOT BY STAR
- 5) FACADE PANEL 26 GA. CFW2 --- SLATE GRAY
- 6) EAVE GUTTER 26 GA. --- SLATE GRAY
- 7) BASE FLASH 26 GA. --- SLATE GRAY
- 8) GABLE FLASH 26 GA. --- SLATE GRAY
- 9) ALL OTHER FLASH 26 GA. --- REGAL WHITE

MATERIALS

MATERIAL PROPERTIES OF STEEL PLATE AND SHEET USED IN THE FABRICATION OF PRIMARY RIGID FRAMES AND ALL PRIMARY STRUCTURAL FRAMING MEMBERS (OTHER THAN COLD-FORMED SECTIONS) SHALL CONFORM TO ASTM A529, ASTM A572, OR A607 WITH A MINIMUM SPECIFIED YIELD POINT OF 50 KSI.

MATERIAL PROPERTIES OF HOT ROLLED STRUCTURAL SHAPES CONFORM TO ASTM A529 OR ASTM A572 WITH A MINIMUM SPECIFIED YIELD POINT OF 42 KSI.

STRUCTURAL TUBE MATERIALS CONFORM TO ASTM A53 GRADE B OR ASTM A500 GRADE B OR C. ROUND IS SUPPLIED WITH A MINIMUM SPECIFIED YIELD POINT OF 36 KSI. RECTANGULAR (RHS) IS SUPPLIED WITH A MINIMUM SPECIFIED YIELD POINT OF 46 KSI.

MATERIAL PROPERTIES OF COLD-FORMED LIGHT GAGE STEEL MEMBERS CONFORM TO THE REQUIREMENTS OF ASTM A570, GRADE 55, OR ASTM A607, GRADE 55, WITH A MINIMUM SPECIFIED YIELD POINT OF 55 KSI.

SPECIFICATIONS

MATERIALS SUPPLIED BY STAR BUILDING SYSTEMS FOR THIS BUILDING HAVE BEEN DESIGNED IN ACCORDANCE WITH THE REQUIREMENTS OF THE ORDER DOCUMENTS. ANY ALTERATIONS TO THE STRUCTURAL SYSTEM OR REMOVAL OF ANY COMPONENT PARTS, OR THE ADDITION OF OTHER CONSTRUCTION MATERIAL OR LOADS MUST BE UNDER THE DIRECTION OF A LICENSED ARCHITECT, CIVIL OR STRUCTURAL ENGINEER. STAR BUILDING SYSTEMS WILL ASSUME NO RESPONSIBILITY FOR LOADS OTHER THAN THOSE SPECIFIED IN THE ORDER DOCUMENTS.

MATERIALS HAVE BEEN DESIGNED WITH STAR BUILDING SYSTEMS' STANDARD DESIGN PRACTICES WHICH ARE BASED ON PERTINENT PROCEDURES AND RECOMMENDATIONS OF THE FOLLOWING ORGANIZATIONS AND CODES:

AMERICAN INSTITUTE OF STEEL CONSTRUCTION: "SPECIFICATION FOR THE DESIGN, FABRICATION AND ERECTION OF STRUCTURAL STEEL FOR BUILDINGS".
AMERICAN IRON AND STEEL INSTITUTE: "SPECIFICATION FOR THE DESIGN OF COLD-FORMED STEEL STRUCTURAL MEMBERS".
THE BUILDING CODE AS SPECIFIED ON THE ENGINEERING DESIGN CRITERIA SHEET.
METAL BUILDING MANUFACTURER'S ASSOCIATION: "LOW RISE BUILDING SYSTEMS MANUAL".

STAR BUILDING SYSTEMS LOCKEFORD CA PLANT HAS BEEN ISSUED A CERTIFICATE OF APPROVAL NUMBER 1183 BY THE DEPARTMENT OF BUILDING AND SAFETY OF THE CITY OF LOS ANGELES AS AN APPROVED FABRICATOR OF STRUCTURAL STEEL. THE LOCKEFORD CA MANUFACTURING PLANT IS AN APPROVED STEEL FABRICATOR AS STATED IN THE ICBO EVALUATION SERVICE, INC. EVALUATION REPORT FA-277. STAR BUILDING SYSTEMS MONTICELLO IA MANUFACTURING PLANT IS AN APPROVED STEEL FABRICATOR AS STATED IN THE ICBO EVALUATION SERVICE, INC. EVALUATION REPORT FA-175.

STAR BUILDING SYSTEMS FACILITIES AT OKLAHOMA CITY OK, LOCKEFORD CA, MONTICELLO IA, ELIZABETHTON TN, AND HAMILTON ONT ARE AISC CERTIFIED IN CATEGORY MB.

ALL WELDING IS PERFORMED IN ACCORDANCE WITH AWS D1.1. UNLESS OTHERWISE CALLED FOR ON THE ORDER DOCUMENTS.

UNLESS NOTED ON THE ERECTION DRAWINGS, NO FIELD WELDING IS REQUIRED. WHERE FIELD WELDING IS SPECIFIED THE BUILDER/CONTRACTOR SHALL BE RESPONSIBLE FOR DETERMINING THE METHODS AND PROCEDURES TO FULFILL WELD REQUIREMENTS. STAR BUILDING SYSTEMS IS NOT RESPONSIBLE FOR WELDMENT SURFACE PREPARATION EXCEPT AS SPECIFIED IN THE ORDER DOCUMENTS.

INSPECTION / JOBSITE

SPECIAL SHOP AND ALL FIELD INSPECTIONS AND ASSOCIATED FEES ARE THE RESPONSIBILITY OF THE BUILDER/CONTRACTOR UNLESS SPECIFIED OTHERWISE IN THE ORDER DOCUMENTS.

FIELD INSPECTION MAY BE SPECIFIED BY THE APPLICABLE BUILDING CODE AND/OR THE STATE OR LOCAL JURISDICTION, NOT BY STAR.

STAR BUILDING SYSTEMS IS NOT RESPONSIBLE FOR GENERAL SITE SUITABILITY, JOB SITE INSPECTION, OR ERECTION MONITORING. SITE SPECIFIC CONDITIONS ARE THE RESPONSIBILITY OF THE BUILDER/CONTRACTOR.

BUILDER/CONTRACTOR RESPONSIBILITIES

STAR'S STANDARD PRODUCT SPECIFICATIONS APPLY AND UNLESS STIPULATED OTHERWISE IN THE ORDER DOCUMENTS, STAR'S DESIGN, FABRICATION, QUALITY CRITERIA STANDARDS AND TOLERANCES WILL GOVERN.

THE BUILDER/CONTRACTOR OR A/E FIRM IS RESPONSIBLE FOR OVERALL PROJECT COORDINATION. THE BUILDER/CONTRACTOR IS RESPONSIBLE FOR ERECTION OF STEEL AND ALL ASSOCIATED WORK IN COMPLIANCE WITH STAR DRAWINGS. TEMPORARY SUPPORTS, SUCH AS TEMPORARY GUYS, BRACES, FALSE WORK OR OTHER ELEMENTS REQUIRED FOR ERECTION WILL BE DETERMINED, FURNISHED AND INSTALLED BY THE BUILDER/CONTRACTOR. ALL INTERFACE AND COMPATIBILITY OF ANY MATERIALS NOT FURNISHED BY STAR ARE THE RESPONSIBILITY OF AND TO BE COORDINATED BY THE BUILDER/CONTRACTOR OR A/E FIRM. UNLESS SPECIFIC DESIGN CRITERIA CONCERNING ANY INTERFACE BETWEEN MATERIALS IS FURNISHED AS PART OF THE ORDER DOCUMENTS, STAR ASSUMPTIONS WILL GOVERN. WHERE DISCREPANCIES EXIST BETWEEN STAR DRAWINGS AND THE PLANS OF OTHER TRADES, STAR DRAWINGS SHALL GOVERN. THE BUILDER/CONTRACTOR IS RESPONSIBLE FOR ENSURING ALL OTHER PROJECT PLANS AND SPECIFICATIONS COMPLY WITH THE APPLICABLE REQUIREMENTS OF ANY GOVERNING BUILDING AUTHORITIES. THE BUILDER/CONTRACTOR MUST SECURE ALL REQUIRED APPROVALS AND PERMITS FROM THE APPROPRIATE AGENCY AS REQUIRED.

THESE DRAWINGS, SUPPORTING STRUCTURAL CALCULATIONS AND DESIGN CERTIFICATION ARE BASED ON ORDER DOCUMENTS AS OF THE DATE OF THESE DRAWINGS. THESE DOCUMENTS SHALL DESCRIBE THE MATERIAL SUPPLIED BY STAR BUILDING SYSTEMS AS OF THE DATE OF THESE DRAWINGS. ANY CHANGES TO THE ORDER DOCUMENTS AFTER THIS DATE WILL VOID THESE DRAWINGS, SUPPORTING STRUCTURAL CALCULATIONS AND DESIGN CERTIFICATION. THE BUILDER/CONTRACTOR IS RESPONSIBLE FOR NOTIFYING THE GOVERNING BUILDING AUTHORITY OF ALL CHANGES TO THE ORDER DOCUMENTS WHICH RESULT IN CHANGES TO THE DRAWINGS, SUPPORTING STRUCTURAL CALCULATIONS AND DESIGN CERTIFICATION.

THE BUILDER/CONTRACTOR IS RESPONSIBLE FOR APPLYING AND OBSERVING ALL PERTINENT SAFETY RULES AND REGULATIONS AND OSHA STANDARDS AS APPLICABLE.

SUPPLYING DESIGN DATA AND DRAWINGS SEALED BY A LICENSED ENGINEER, FOR MATERIALS SUPPLIED BY STAR, DOES NOT IMPLY OR CONSTITUTE AN AGREEMENT THAT STAR OR ANY OF ITS AGENTS OR EMPLOYEES IS ACTING AS THE ENGINEER OF RECORD OR DESIGN PROFESSIONAL FOR THE CONSTRUCTION PROJECT. NEITHER STAR NOR ANY OF ITS AGENTS OR EMPLOYEES IS ACTING AS THE ENGINEER OF RECORD OR DESIGN PROFESSIONAL FOR THE CONSTRUCTION PROJECT. THESE DRAWINGS AND DESIGN DATA ARE SEALED AS CERTIFICATION THAT THE MATERIALS FURNISHED BY STAR ARE IN CONFORMANCE WITH ALL REQUIREMENTS OF THE ORDER DOCUMENTS. DESIGN CONSIDERATIONS OF ANY MATERIALS NOT FURNISHED BY STAR AND FOR THE OVERALL PROJECT ARE THE RESPONSIBILITY OF THE BUILDER/CONTRACTOR AND DESIGN PROFESSIONALS OTHER THAN STAR UNLESS SPECIFICALLY INDICATED OTHERWISE.

APPROVAL OF STAR DRAWINGS AND DESIGN DATA AFFIRMS THAT STAR HAS CORRECTLY INTERPRETED AND APPLIED THE REQUIREMENTS OF THE ORDER DOCUMENTS AND CONSTITUTES BUILDER/CONTRACTOR'S ACCEPTANCE OF STAR'S INTERPRETATION OF THE ORDER DOCUMENTS AND OF STAR'S STANDARD PRODUCT SPECIFICATIONS, INCLUDING ITS DESIGN, FABRICATION, AND QUALITY CRITERIA STANDARDS AND TOLERANCES.

MASONRY AND TILT-UP CONCRETE WALLS BY OTHERS ARE PRESUMED TRUE, PLUMB AND LEVEL.

THE BUILDER/CONTRACTOR IS RESPONSIBLE FOR THE VERIFICATION OF ALL SHIPMENTS RECEIVED. SHORTAGES MUST BE REPORTED TO STAR WITHIN 15 DAYS OF DELIVERY.

DEFLECTION NOTES

THE MATERIAL SUPPLIED BY STAR HAS BEEN DESIGNED WITH THE FOLLOWING MINIMUM DEFLECTION CRITERIA. THE ACTUAL DEFLECTION MAY BE LESS DEPENDING ON ACTUAL LOAD AND ACTUAL MEMBER LENGTH. THE FRAME SIDESWAY FOR WIND LOADING IS BASED ON A 10 YEAR MEAN OCCURRENCE WIND INTERVAL.

ROOF PURLINS	WALL PANELS
LIVE _____ L / 150	TOTAL WIND _____ L / 90
SNOW _____ L / 150	WALL GIRTS
WIND _____ L / 150	TOTAL WIND _____ L / 120
TOTAL GRAVITY _____ L / 150	ENDWALL COLUMNS
TOTAL UPLIFT _____ L / 120	TOTAL WIND _____ L / 120
ROOF RAFTERS	FRAME/PORTAL FRAME SIDESWAY
LIVE _____ L / 180	FRAME LIVE _____ H / 100
SNOW _____ L / 180	FRAME SNOW _____ H / 100
WIND _____ L / 150	FRAME WIND _____ H / 100
TOTAL GRAVITY _____ L / 180	FRAME SEISMIC _____ H / 100
TOTAL UPLIFT _____ L / 150	FRAME CRANE _____ H / 0
ROOF PANELS	FRAME TOTAL WIND _____ H / 100
LIVE _____ L / 150	FRAME TOTAL SEISMIC _____ H / 100
SNOW _____ L / 150	FRAME TOTAL GRAVITY _____ H / 100
TOTAL UPLIFT _____ L / 120	PORTAL TOTAL WIND _____ H / 60
	PORTAL TOTAL SEISMIC _____ H / 50

ENGINEERING DESIGN CRITERIA

BUILDING CODE	OHIO BASIC BUILDING CODE
BUILDING END USE	RETAIL SALES
CLASSIFICATION OF BUILDING	STANDARD
IMPACT LOADS	NONE
DEAD LOAD (STAR MATERIAL)	3.8 PSF
(AVERAGE WEIGHT OF PANELS, PURLINS, AND FRAMES)	
COLLATERAL LOADS	2.0 PSF (TOTAL) BUILDING A
	4.0 PSF (TOTAL) BUILDING B
	2.0 PSF BUILDINGS A & B
	2.0 PSF BUILDING B ONLY
SPRINKLER	0.0 PSF
CEILING	0.0 PSF
LIGHTS	0.0 PSF
OTHER	NONE
FIXED SERVICE EQUIPMENT	20.0 PSF (PURLINS)
DESIGNED ROOF LIVE LOAD	12.0 PSF (FRAMES)
MEZZANINE DEAD LOAD	NONE
MEZZANINE COLLATERAL LOAD	NONE
FIXED SERVICE EQUIPMENT	NONE
MEZZANINE LIVE LOAD	NONE
GROUND SNOW LOAD	25.0 PSF
SNOW EXPOSURE FACTOR	0.7
IMPORTANCE FACTOR	1
ROOF SNOW LOAD	17.5 PSF
WIND SPEED	80 MPH
WIND PROVISION	EXP C
BUILDING DESIGNED	ENCLOSED BUILDING
IMPORTANCE FACTOR	1
SEISMIC VALUES	AV = 0.077
	AA = 0.10
SEISMIC HAZARD EXPOSURE GROUP	I
SEISMIC PERFORMANCE CATEGORY	B
SOIL SITE S4:	2.00

ENGINEERING NOTES

"BRACING SIZE" AS NOTED ON ENGINEERING DOCUMENTS AND ERECTION DRAWINGS DENOTES THREAD DIAMETER FOR ROD BRACING AND WIRE STRAND CABLE DIAMETER FOR WIRE STRAND CABLE BRACING.

IN ACCORDANCE WITH THE "SPECIFICATION FOR STRUCTURAL JOINTS USING ASTM A325 OR A490 BOLTS" THE TURN OF THE NUT METHOD OF TIGHTENING IS RECOMMENDED.


BASE ANGLE PROVIDED ABOVE WALL SYSTEM NOT BY STAR IS NOT DESIGNED TO SUSTAIN TRANSVERSE WIND OR SEISMIC LOADING FROM THE WALL SYSTEM NOT BY STAR.

ALL GRAVITY LOADS OF THE WALL SYSTEM NOT BY STAR ARE ASSUMED TO BE SUPPORTED ENTIRELY BY THE BUILDING FOUNDATION.

EAVE STRUTS BUILDING B, SIDES B & D ARE NOT DESIGNED TO SUSTAIN TRANSVERSE WIND OR SEISMIC LOADING FROM THE WALL SYSTEM NOT BY STAR.

END RAFTERS AT BUILDING B, SIDES A & C ARE NOT DESIGNED TO SUSTAIN TRANSVERSE WIND OR SEISMIC LOADING FROM THE WALL SYSTEM NOT BY STAR.

THE STARSHIELD ROOF SUPPLIED BY STAR WILL NOT ACT AS A DIAPHRAGM TO PROVIDE SUPPORT TO THE WALL SYSTEM NOT BY STAR AT BUILDING B, SIDES A-D.

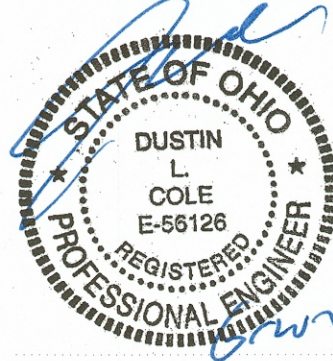

DUSTIN L. COLE, P.E.
8600 S. I-35 SERVICE ROAD
OKLAHOMA CITY, OK. 73149
OHIO P.E. 56126

FOR PERMIT PURPOSES



STAR BUILDING SYSTEMS
A RobertsonCeco Company

P.O. BOX 94910
OKLAHOMA CITY, OK 73143
(405) 636-2010

BUILDER:
ALL-OHIO BUILDINGS INC
MILLERSBURG, OH

CUSTOMER:
MICHAEL A.FARINA
MASSILLON, OH

JOB NO.
99 B 86665






MEMBER

MBMA

DRAWING NO.
E1

1. THIS DRAWING, INCLUDING THE INFORMATION HERE, REMAINS THE PROPERTY OF STAR BUILDING SYSTEMS, A ROBERTSON CECO COMPANY AND IS PROVIDED SOLELY FOR THE PURPOSE OF ERECTING THE MATERIAL DESCRIBED IN THE APPLICABLE ORDER DOCUMENTS AND SHALL NOT BE MODIFIED, REPRODUCED, OR USED FOR ANY OTHER PURPOSE WITHOUT PRIOR WRITTEN APPROVAL OF STAR BUILDING SYSTEMS.
2. THE GENERAL CONTRACTOR AND/OR ERECTOR IS SOLELY RESPONSIBLE FOR ACCURATE, GOOD QUALITY WORKMANSHIP IN ERECTING MATERIALS FOR THIS BUILDING IN CONFORMANCE WITH THIS DRAWING, DETAILS REFERENCED IN THIS DRAWING, ALL APPLICABLE STAR ERECTION GUIDES, AND INDUSTRY STANDARDS.

⊖ DENOTES: PIPE STRUT.
ATTACHED WITH 3/4" X 1 1/2" A325 BOLTS.

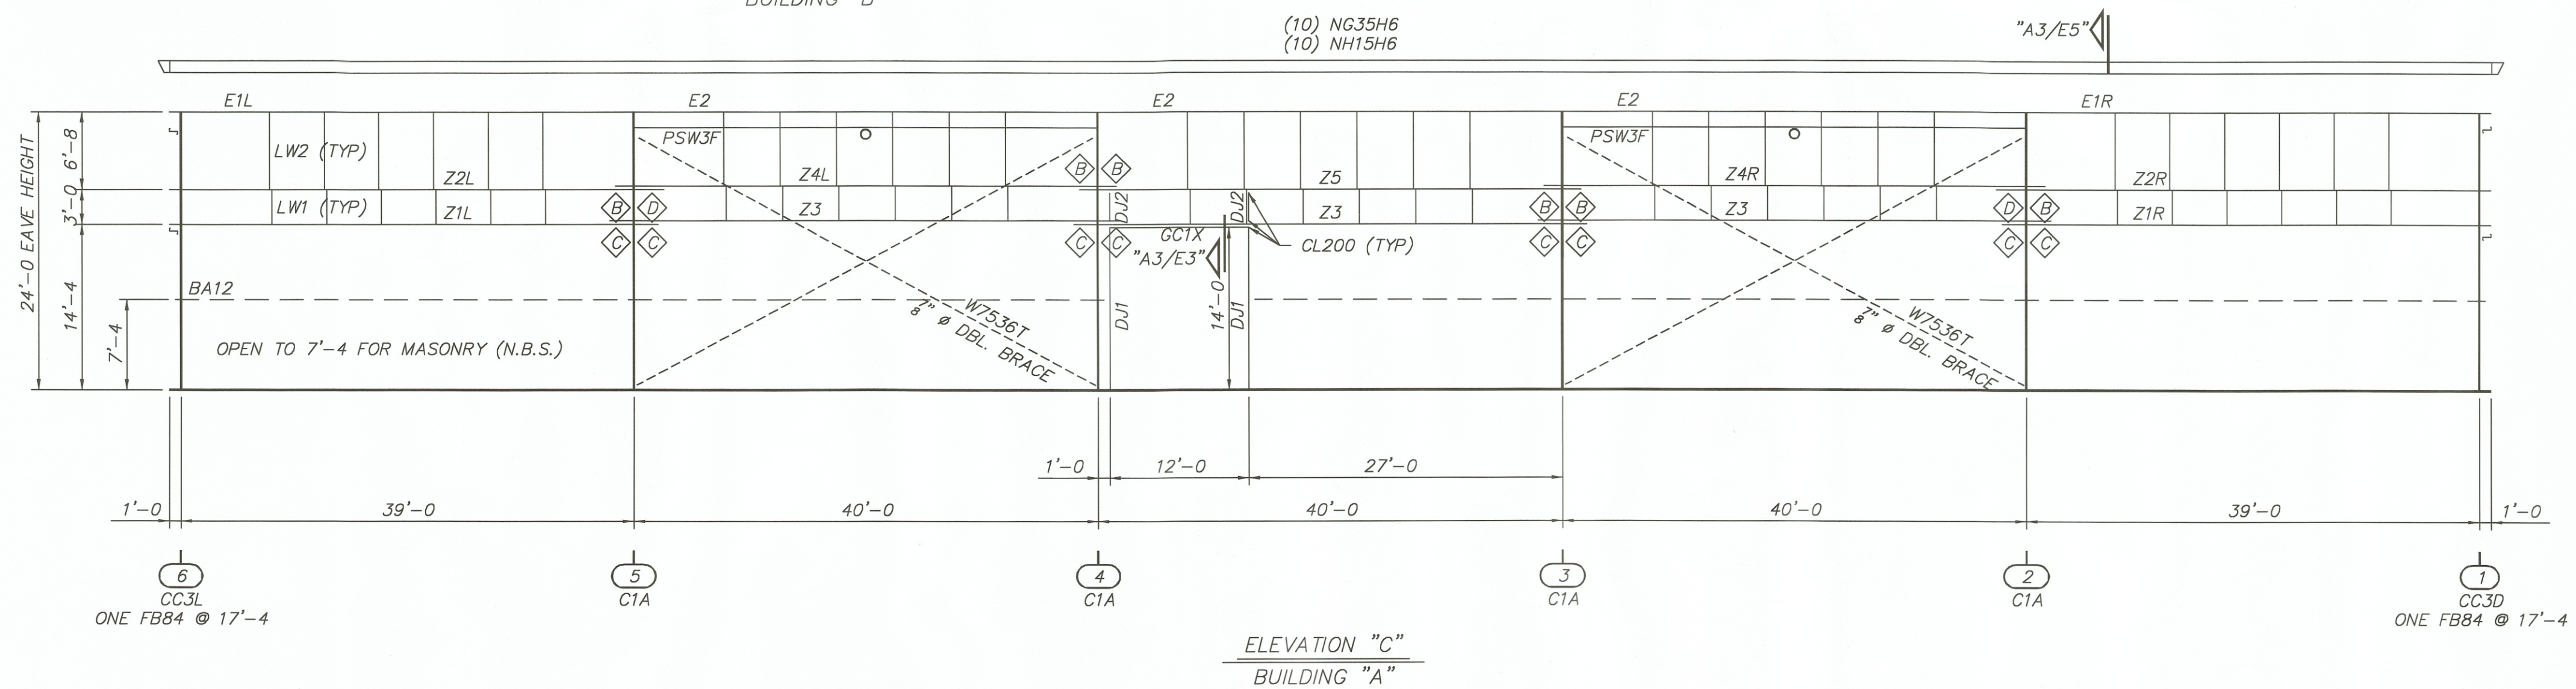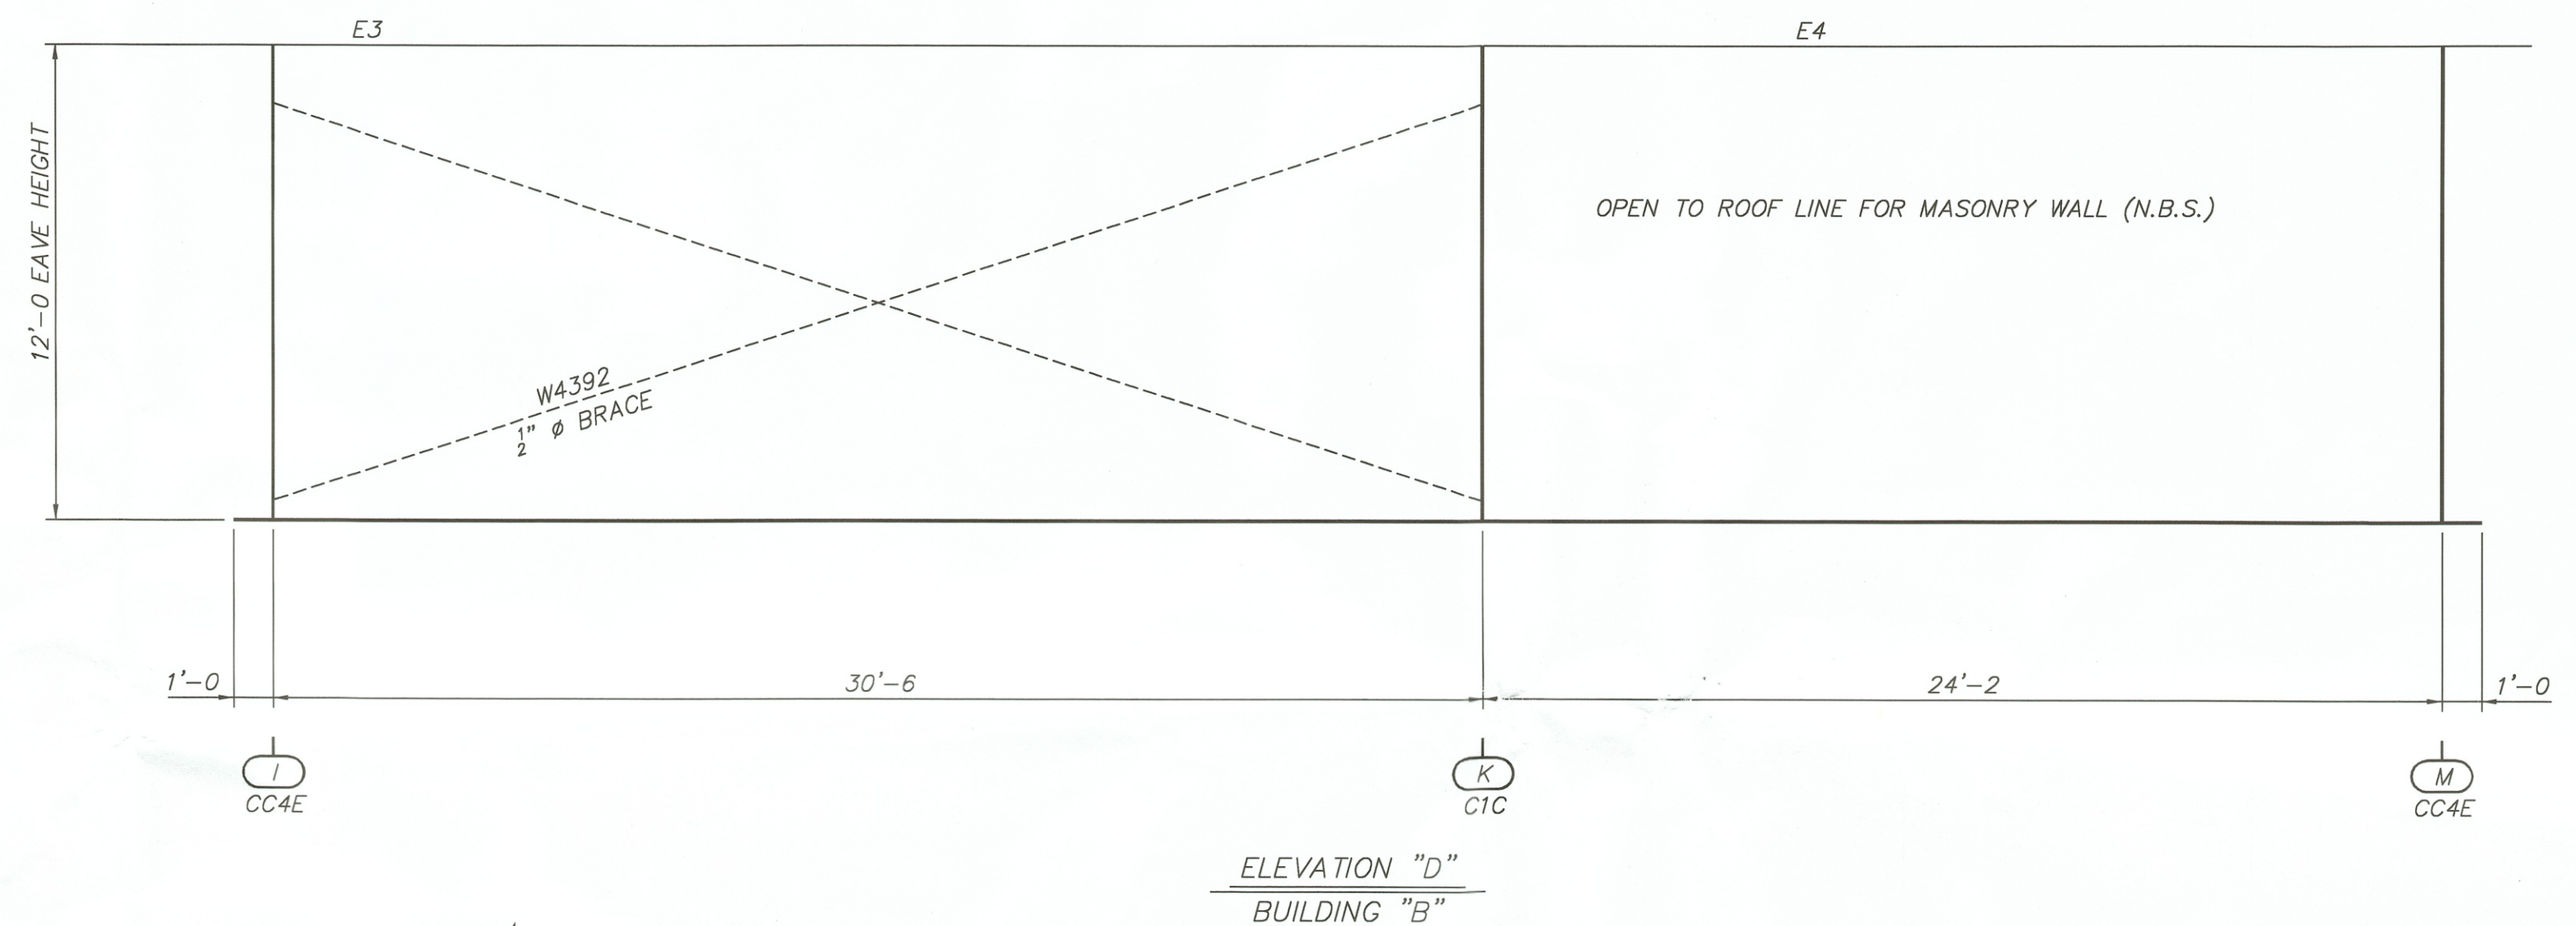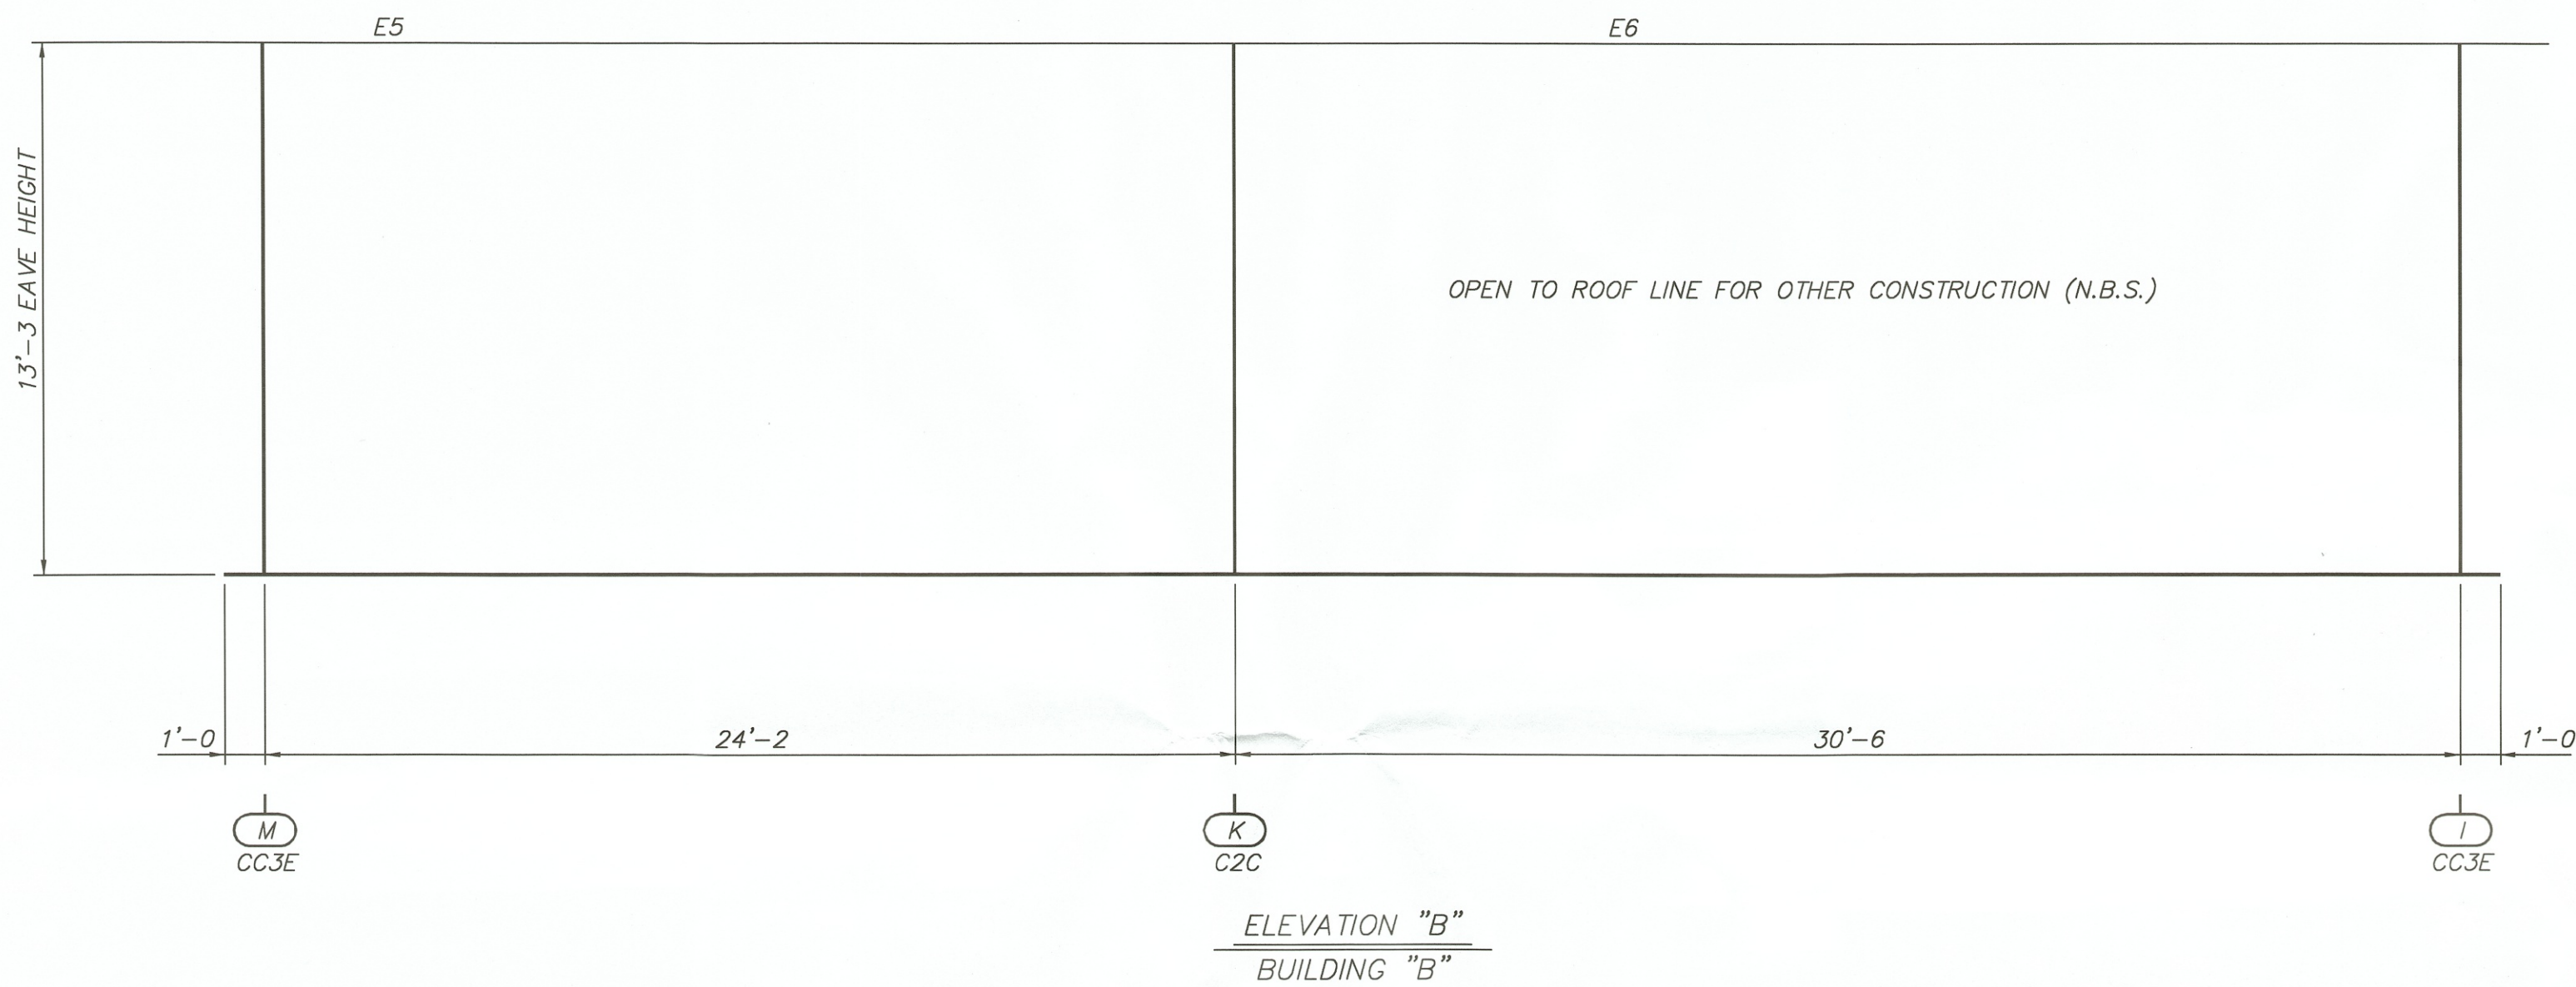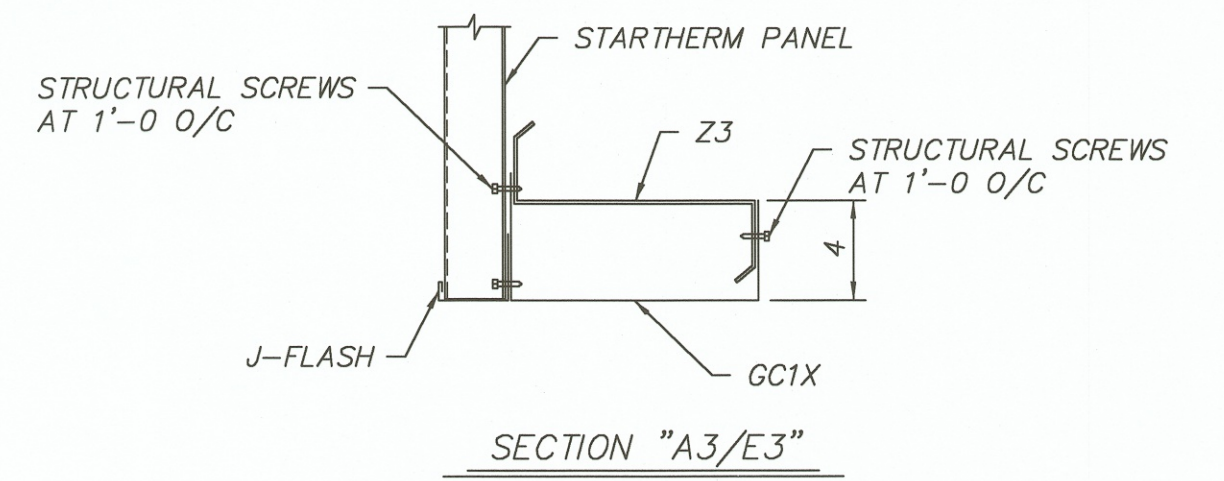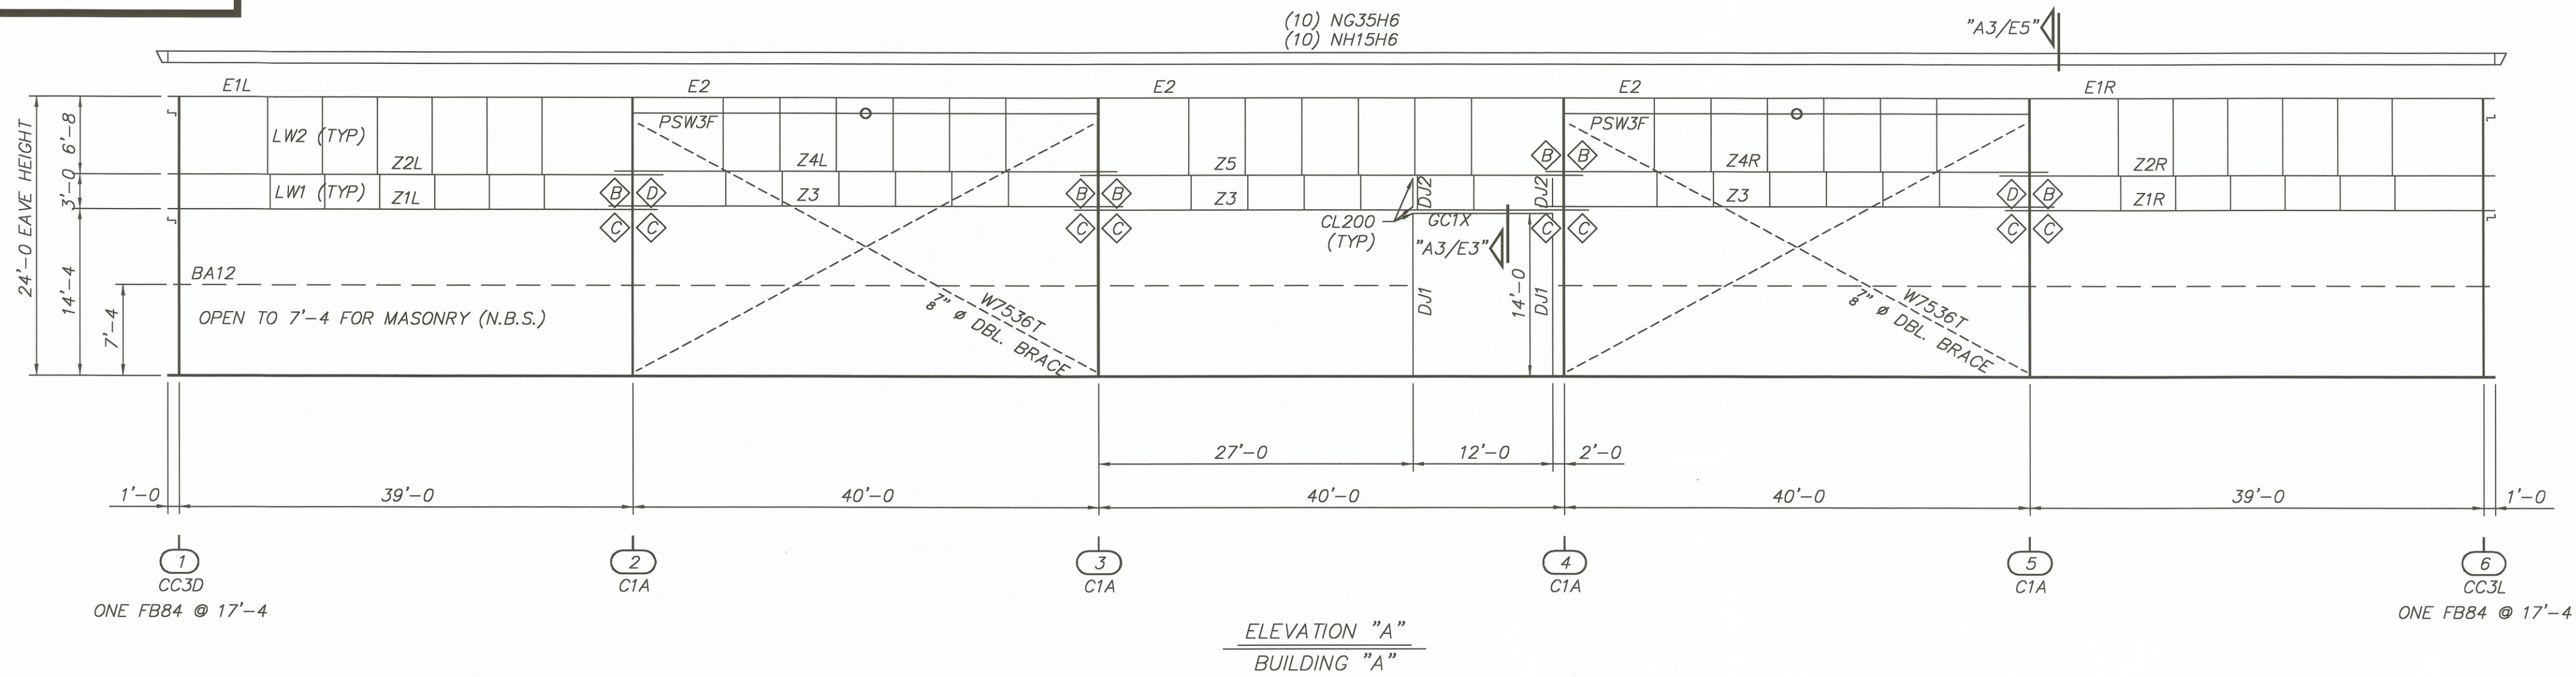

Z_SECTION LAP TABLE					
SYMBOL	LAP	SYMBOL	LAP	SYMBOL	LAP
A	1'-1 LAP	E	3'-2 1/4 LAP	I	4'-7 LAP
B	1'-7 LAP	F	3'-7 LAP	K	5'-1 LAP
C	2'-1 LAP	G	4'-1 LAP	L	5'-7 LAP
D	2'-7 LAP	H	2 1/4 LAP		

NOTES:

1. THIS DRAWING, INCLUDING THE INFORMATION HERE, REMAINS THE PROPERTY OF STAR BUILDING SYSTEMS, A ROBERTSON CECO COMPANY AND IS PROVIDED SOLELY FOR THE PURPOSE OF ERECTING THE MATERIAL DESCRIBED IN THE APPLICABLE ORDER DOCUMENTS AND SHALL NOT BE MODIFIED, REPRODUCED, OR USED FOR ANY OTHER PURPOSE WITHOUT PRIOR WRITTEN APPROVAL OF STAR BUILDING SYSTEMS.

2. THE GENERAL CONTRACTOR AND/OR ERECTOR IS SOLELY RESPONSIBLE FOR ACCURATE, GOOD QUALITY WORKMANSHIP IN ERECTING MATERIALS FOR THIS BUILDING IN CONFORMANCE WITH THIS DRAWING, DETAILS REFERENCED IN THIS DRAWING, ALL APPLICABLE STAR ERECTION GUIDES, AND INDUSTRY STANDARDS.

CHECKED	DATE
KGG	6/19/01
NOT TO SCALE	









 STAR BUILDING SYSTEMS A RobertsonCeco Company		P.O. BOX 94910 OKLAHOMA CITY, OK 73143 (405) 636-2010
BUILDER: ALL-OHIO BUILDINGS INC MILLERSBURG, OH		CUSTOMER: MICHAEL A. FARINA MASSILLON, OH

JOB NO. 99 B 86665
MEMBER  DRAWING NO. E3

FOR PERMIT PURPOSES

DUSTIN L. COLE, P.E.
8600 S. 1-35 SERVICE ROAD
OKLAHOMA CITY, OK. 73149
OHIO P.E. 56126

STATE OF OHIO
DUSTIN L. COLE
E-55126
REGISTERED PROFESSIONAL ENGINEER

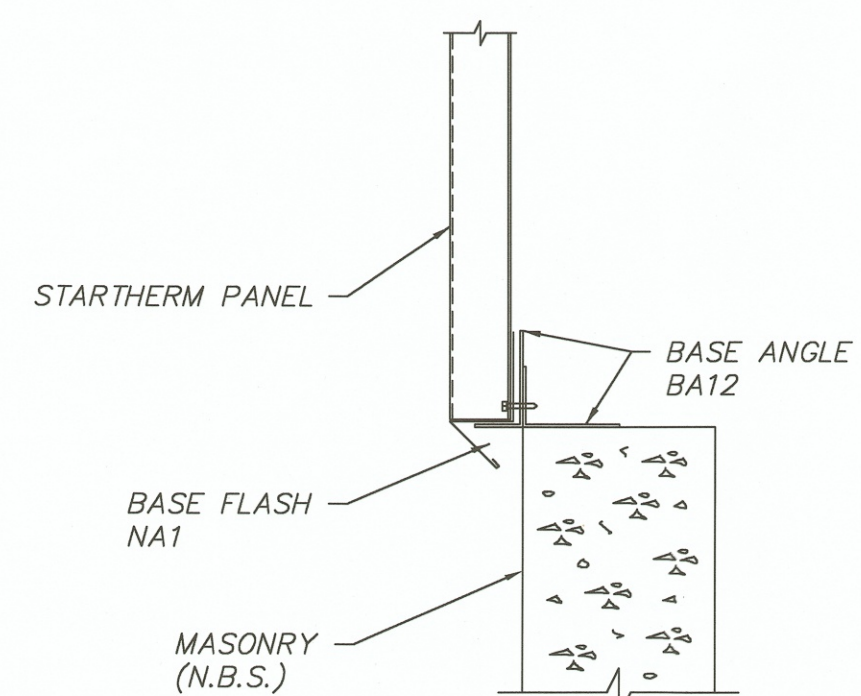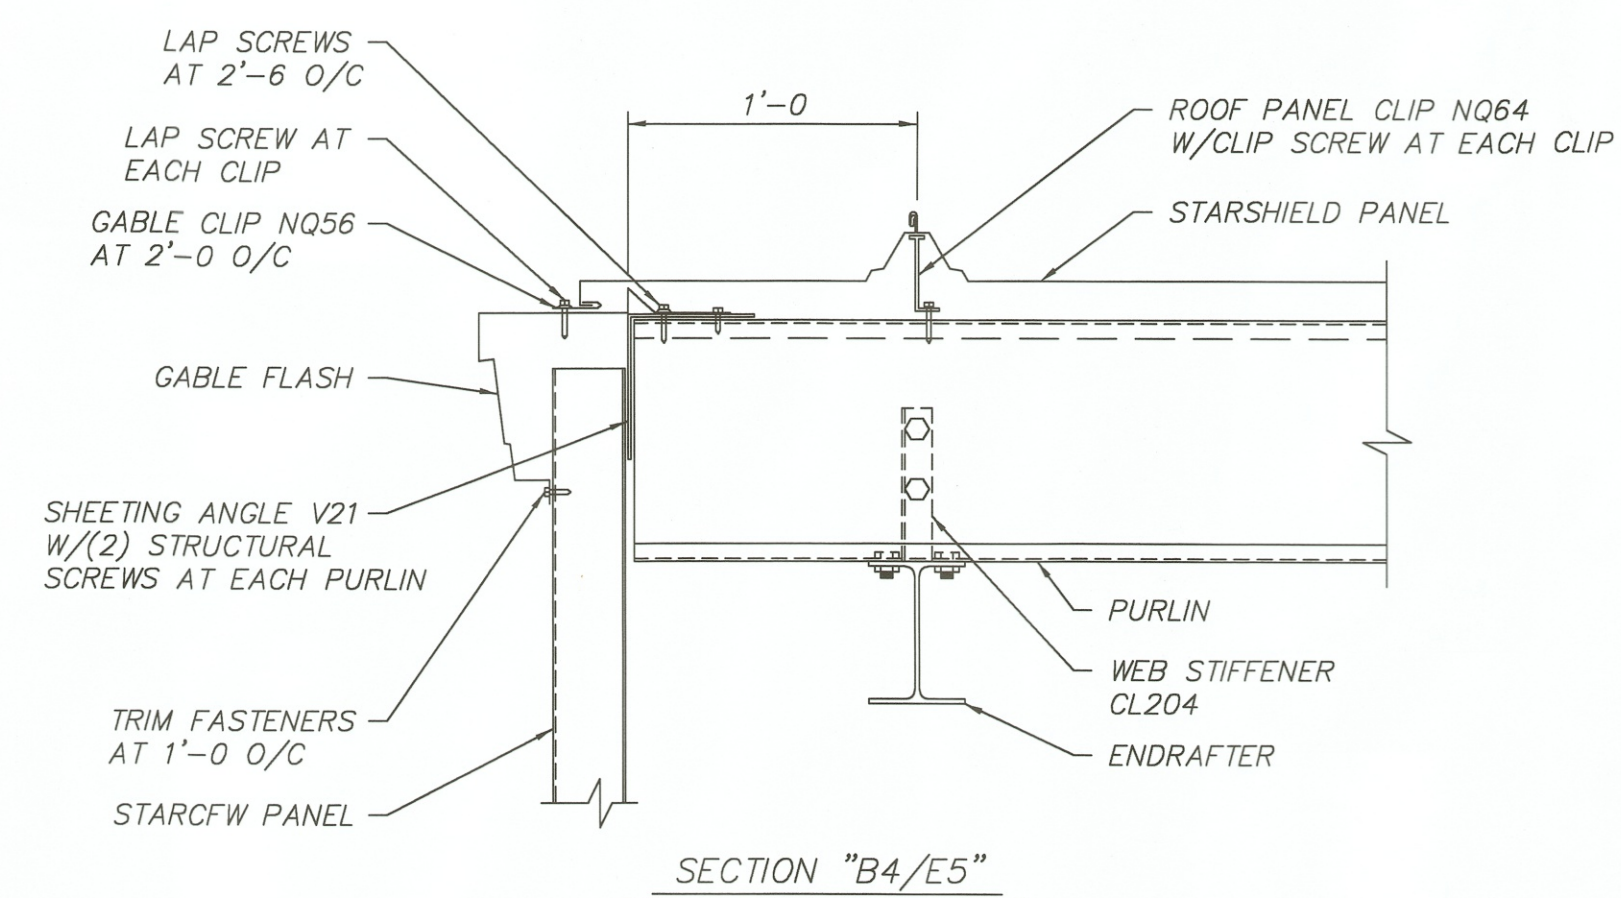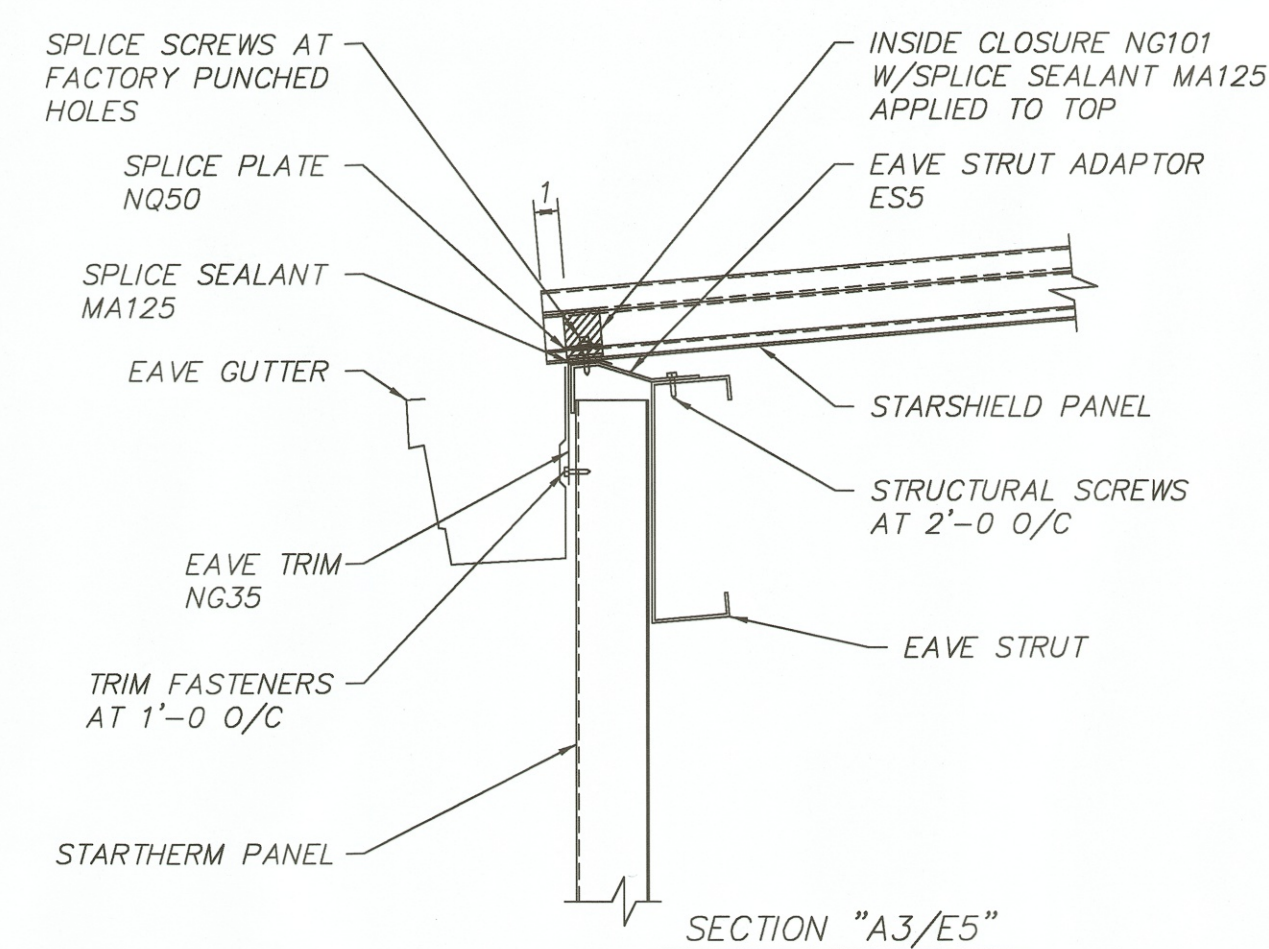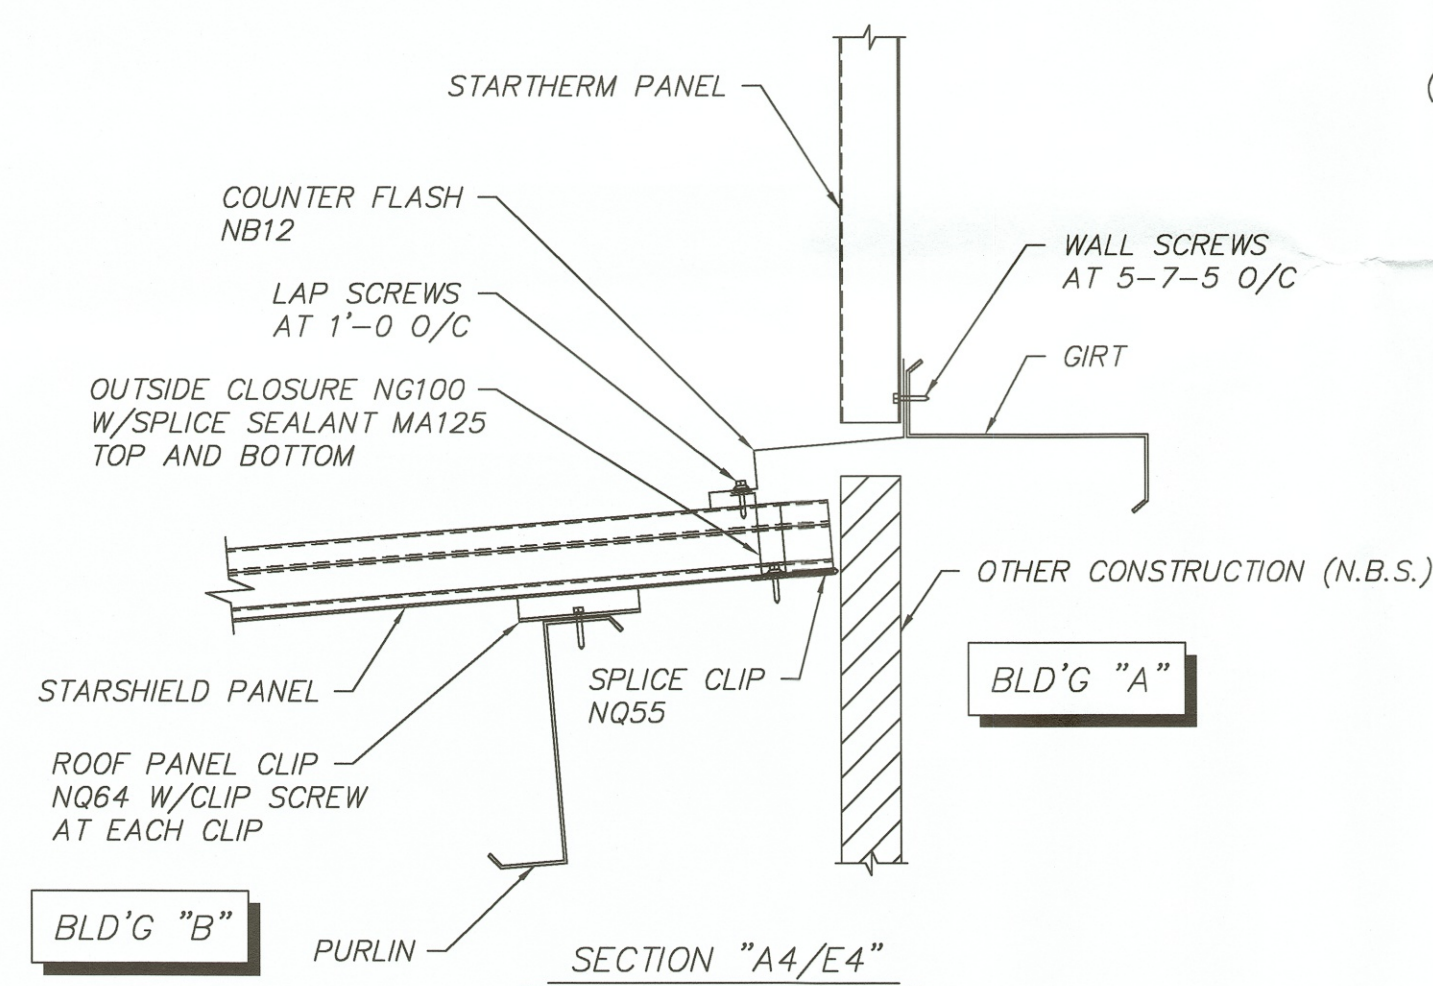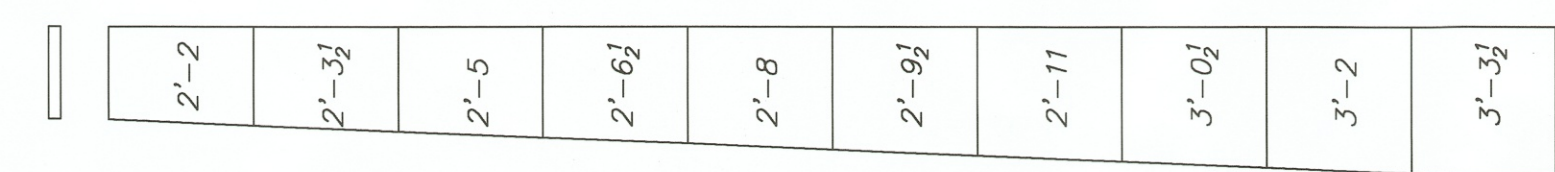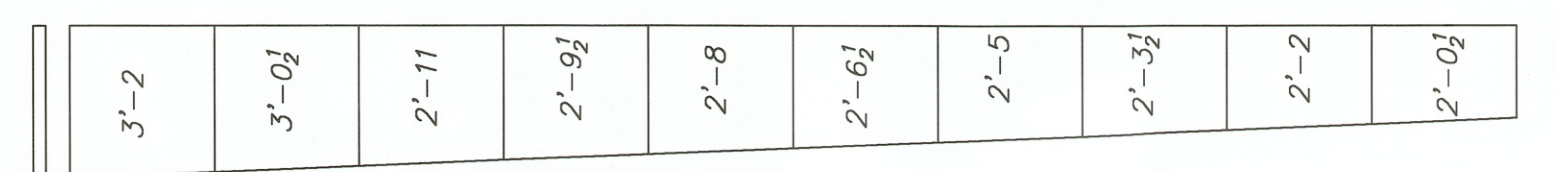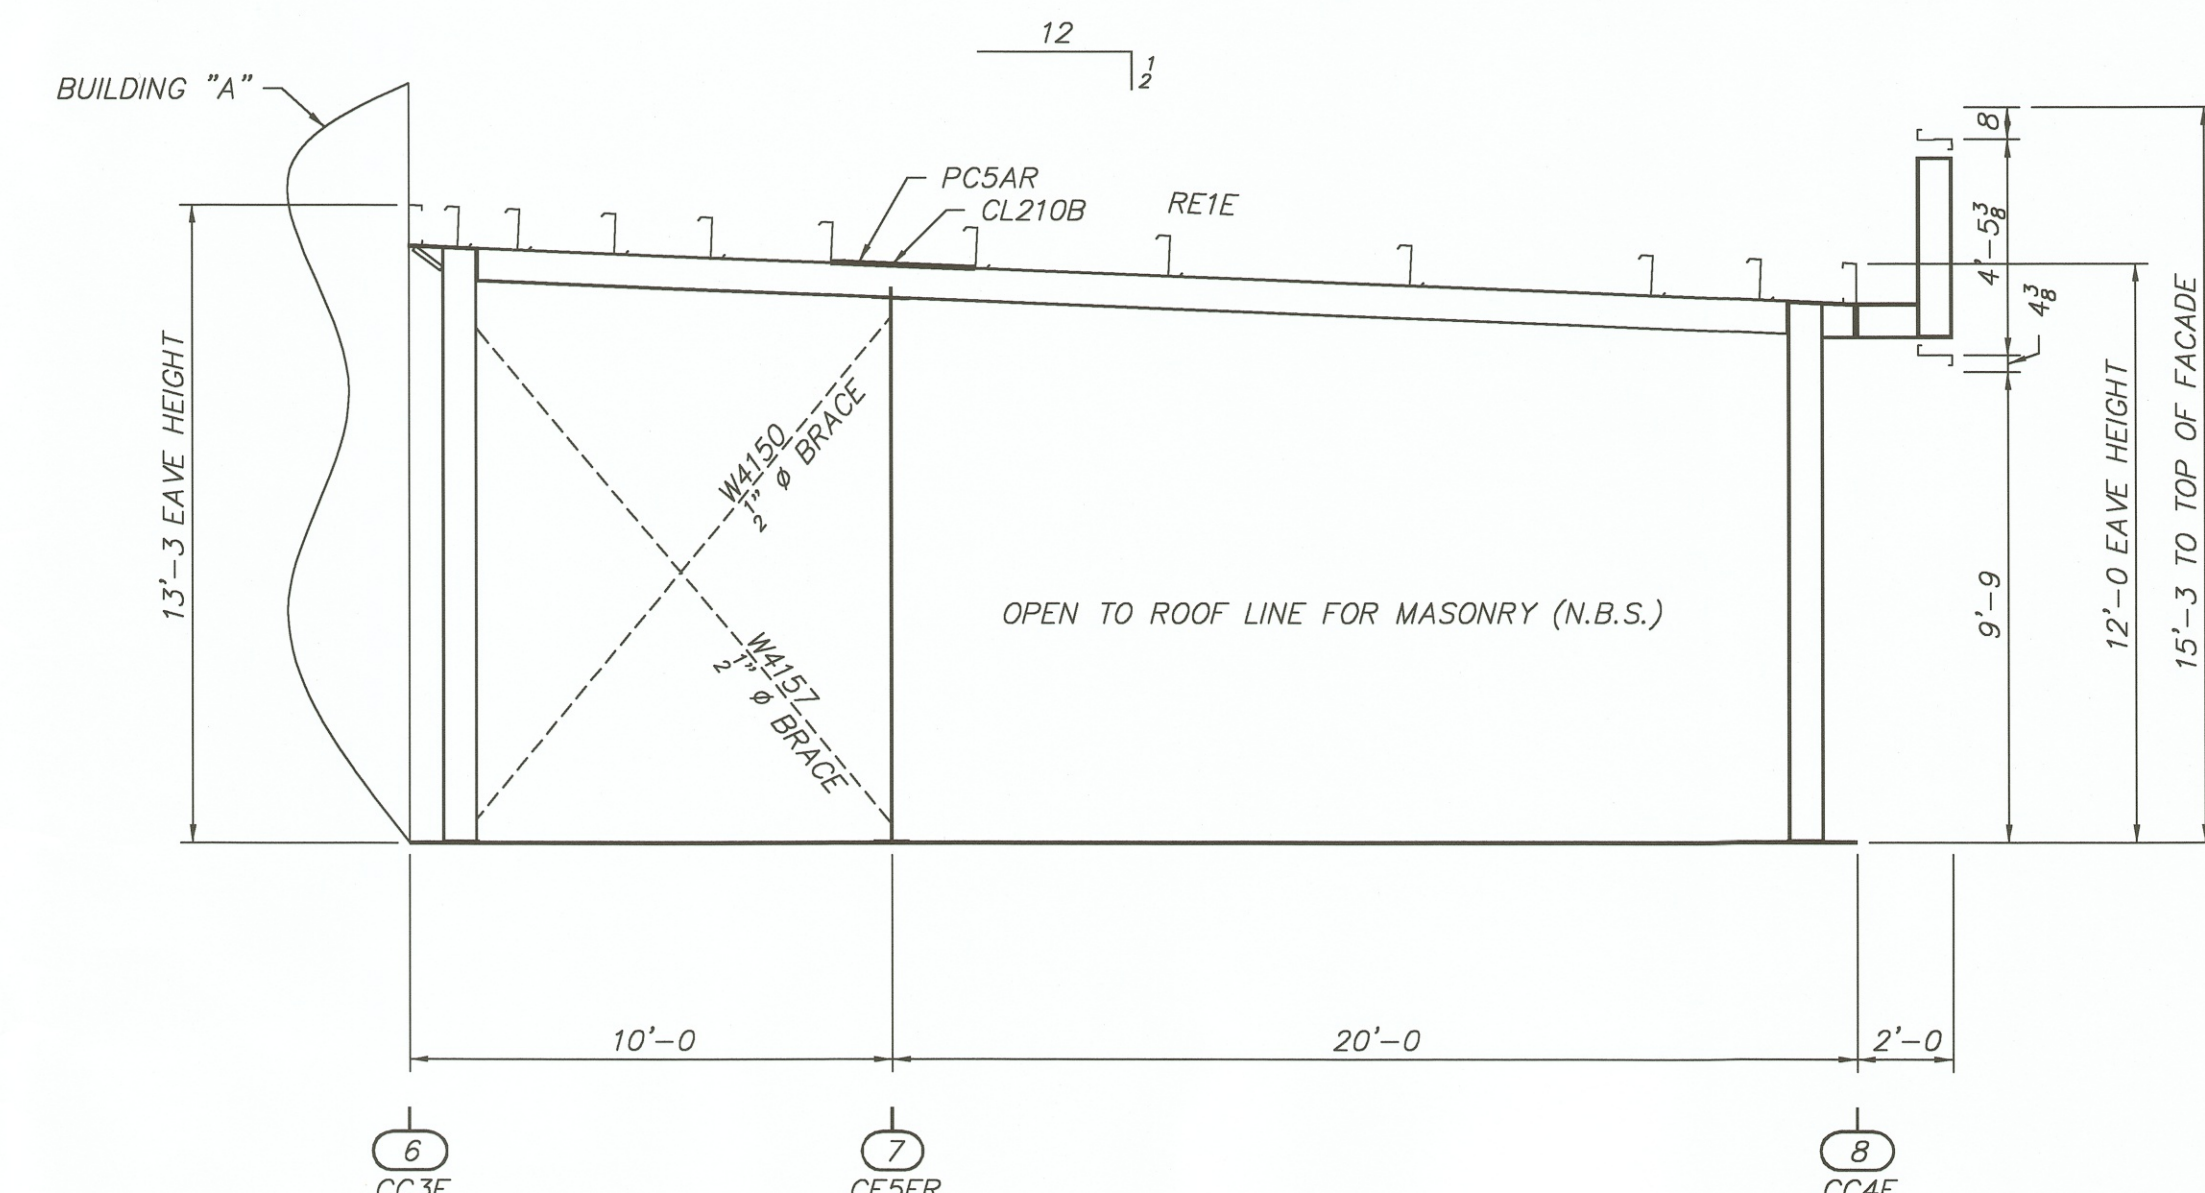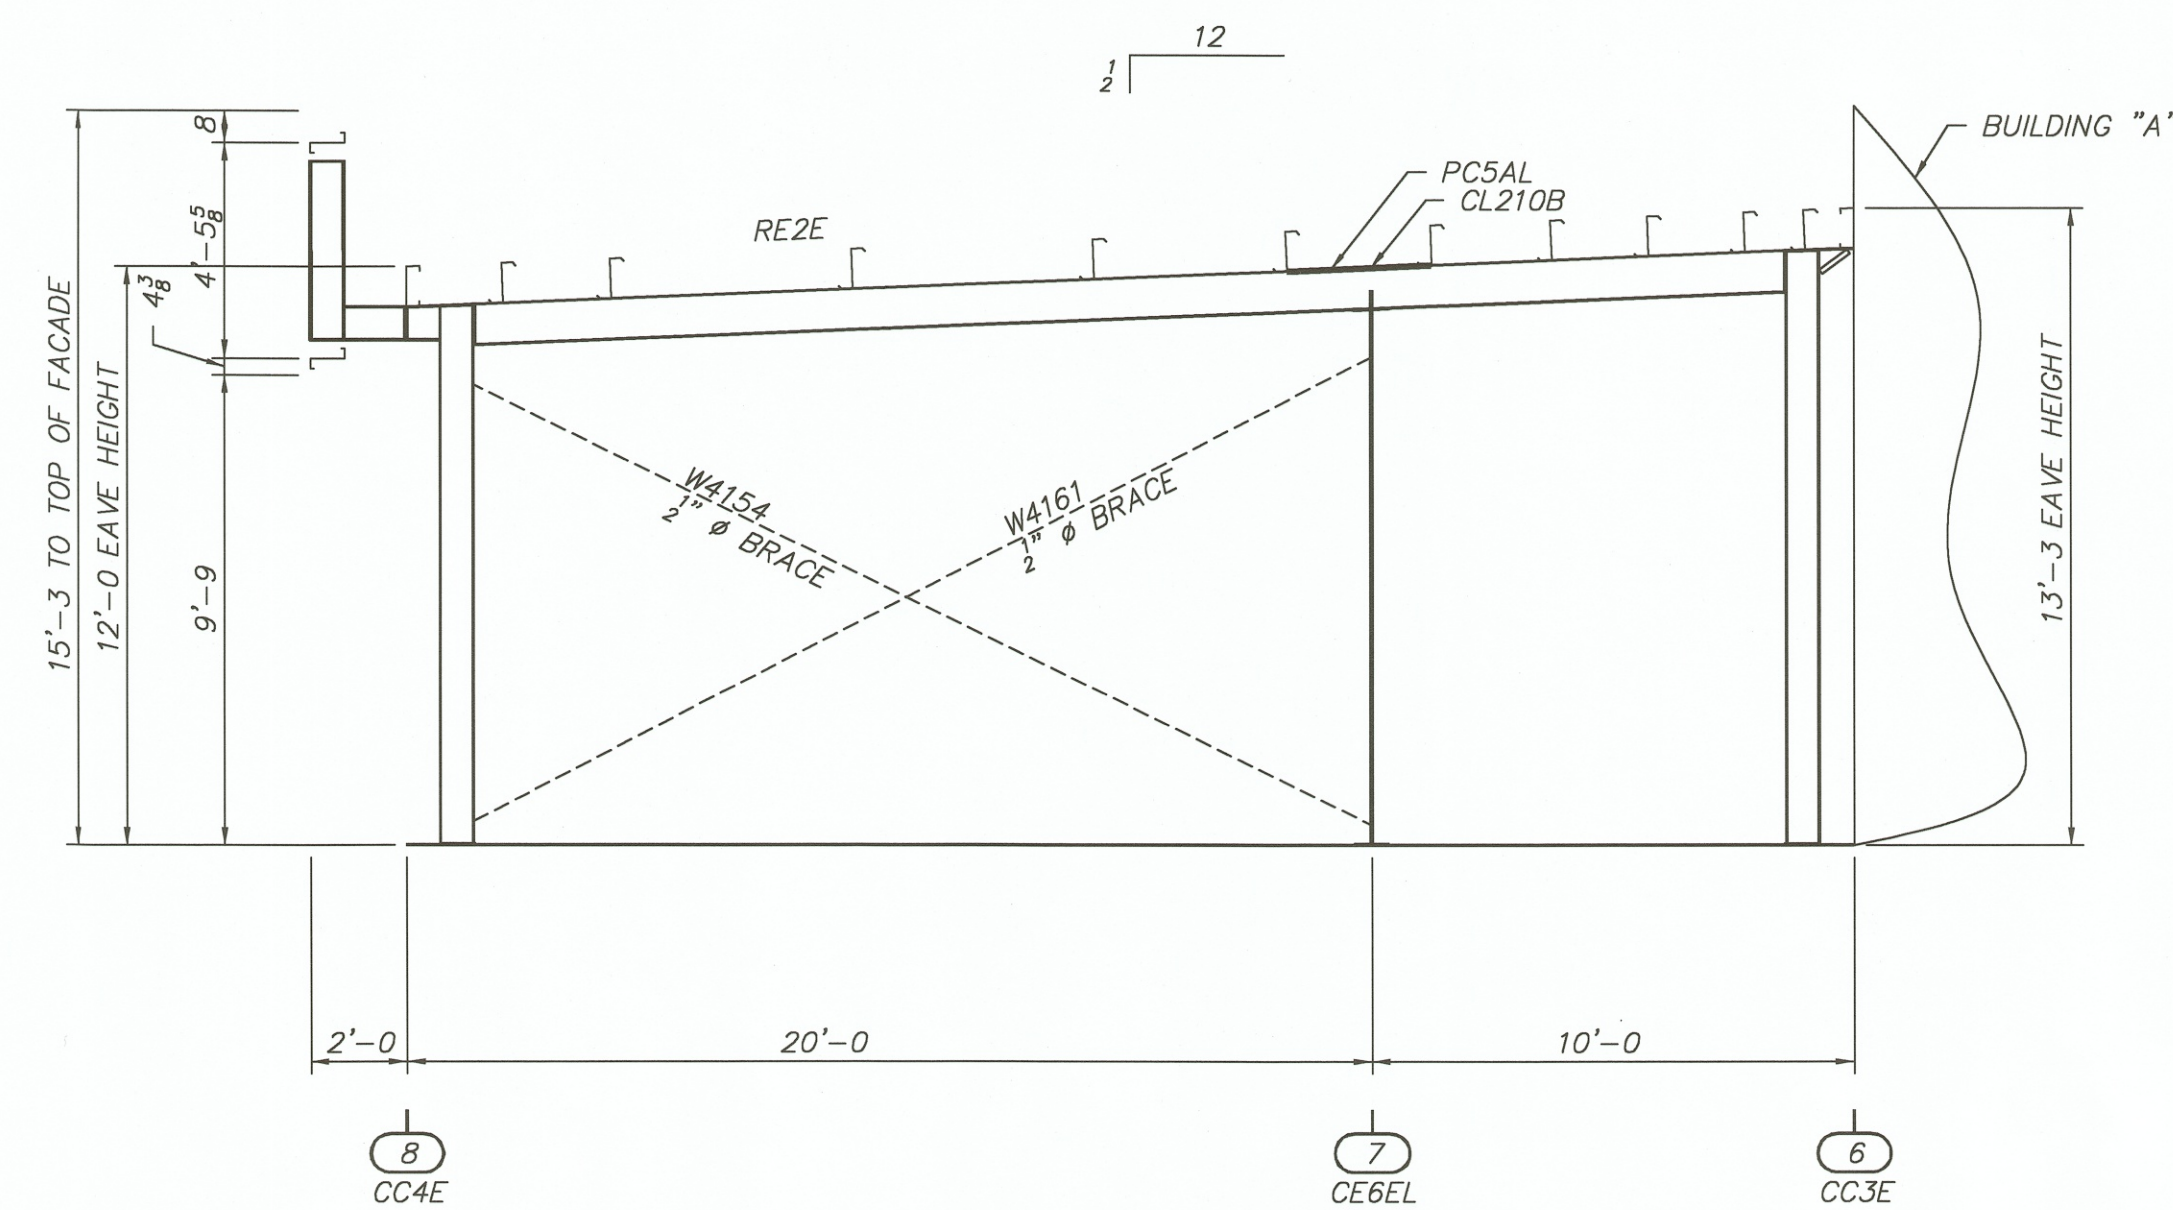

NOTES:

1. THIS DRAWING, INCLUDING THE INFORMATION HERE, REMAINS THE PROPERTY OF STAR BUILDING SYSTEMS, A ROBERTSON CECO COMPANY AND IS PROVIDED SOLELY FOR THE PURPOSE OF ERECTING THE MATERIAL DESCRIBED IN THE APPLICABLE ORDER DOCUMENTS AND SHALL NOT BE MODIFIED, REPRODUCED, OR USED FOR ANY OTHER PURPOSE WITHOUT PRIOR WRITTEN APPROVAL OF STAR BUILDING SYSTEMS.
2. THE GENERAL CONTRACTOR AND/OR ERECTOR IS SOLELY RESPONSIBLE FOR ACCURATE, GOOD QUALITY WORKMANSHIP IN ERECTING MATERIALS FOR THIS BUILDING IN CONFORMANCE WITH THE DRAWINGS AND SPECIFICATIONS REFERENCED IN THIS DRAWING, ALL APPLICABLE STAR ERECTION GUIDES, AND INDUSTRY STANDARDS.



STAR BUILDING SYSTEMS
A RobertsonCeco Company

P.O. BOX 94910
OKLAHOMA CITY, OK 73143
(405) 636-2010

BUILDER:
ALL-OHIO BUILDINGS INC
MILLERSBURG, OH

CUSTOMER:
MICHAEL A.FARINA
MASSILLON, OH


JOB NO.
99 B 86665

MEMBER


MBMA

DRAWING NO. E5




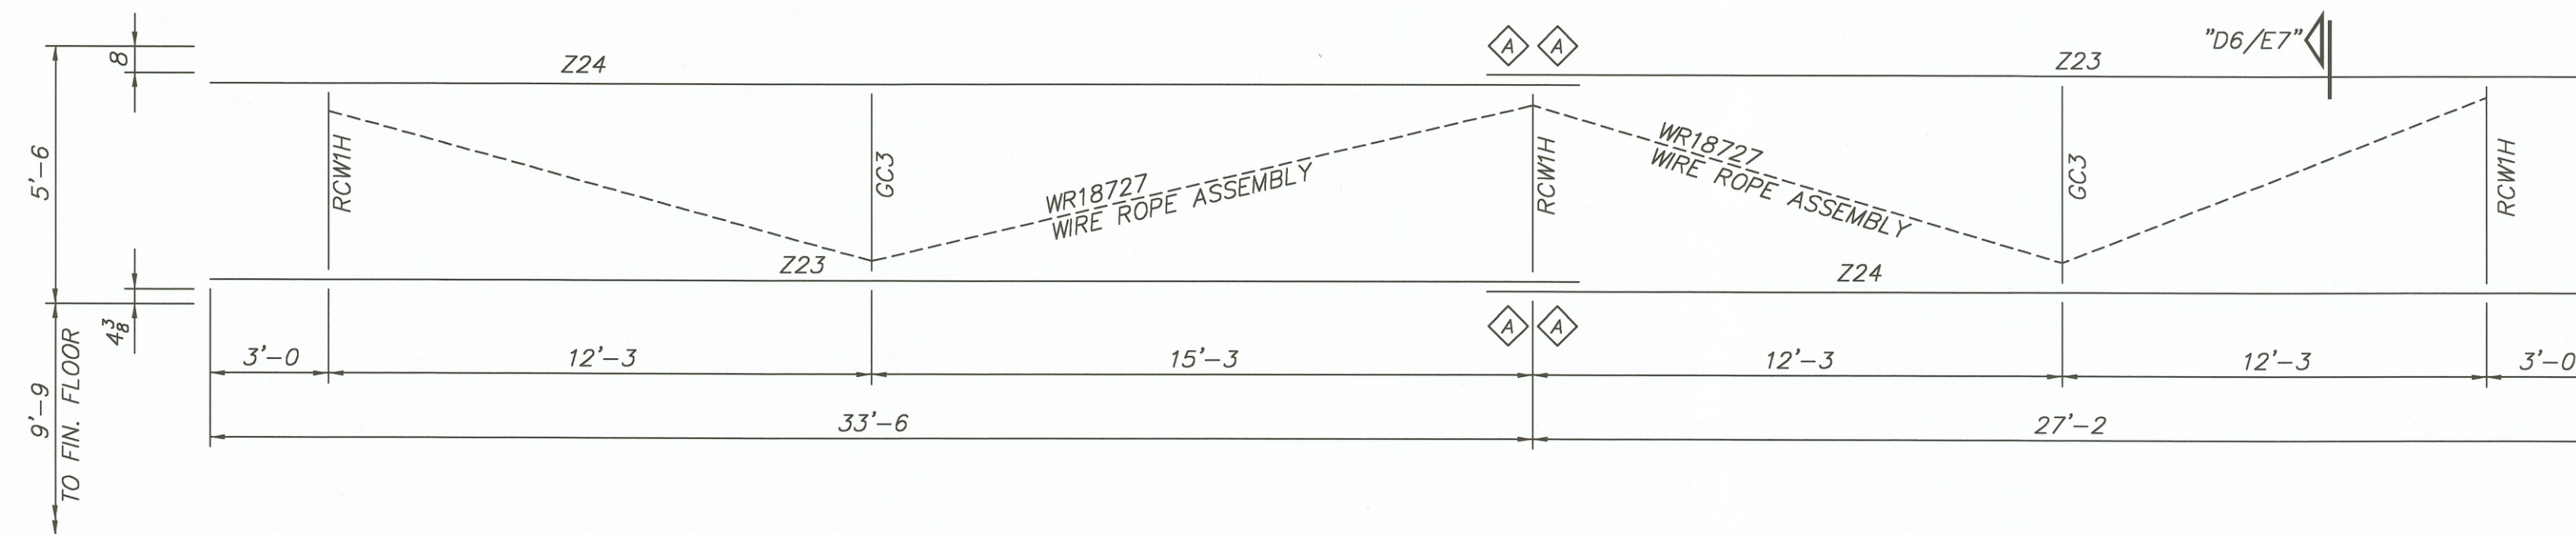


FACADE LAYOUT
ELEVATION "D"
(BUILDING "B")

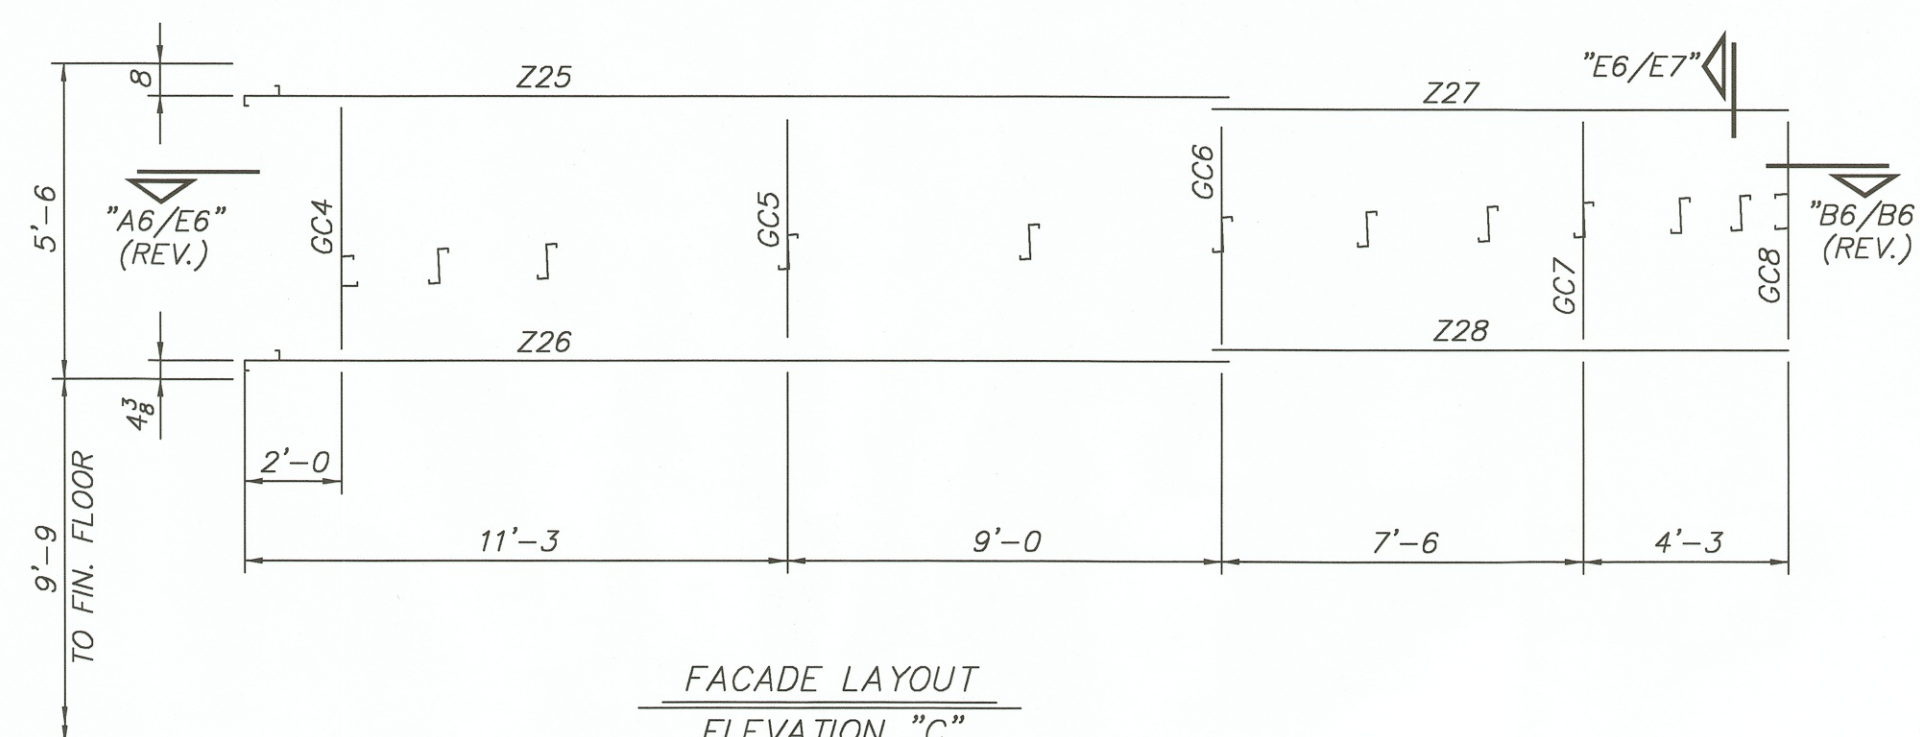


FACADE LAYOUT
ELEVATION "C"
(BUILDING "B")

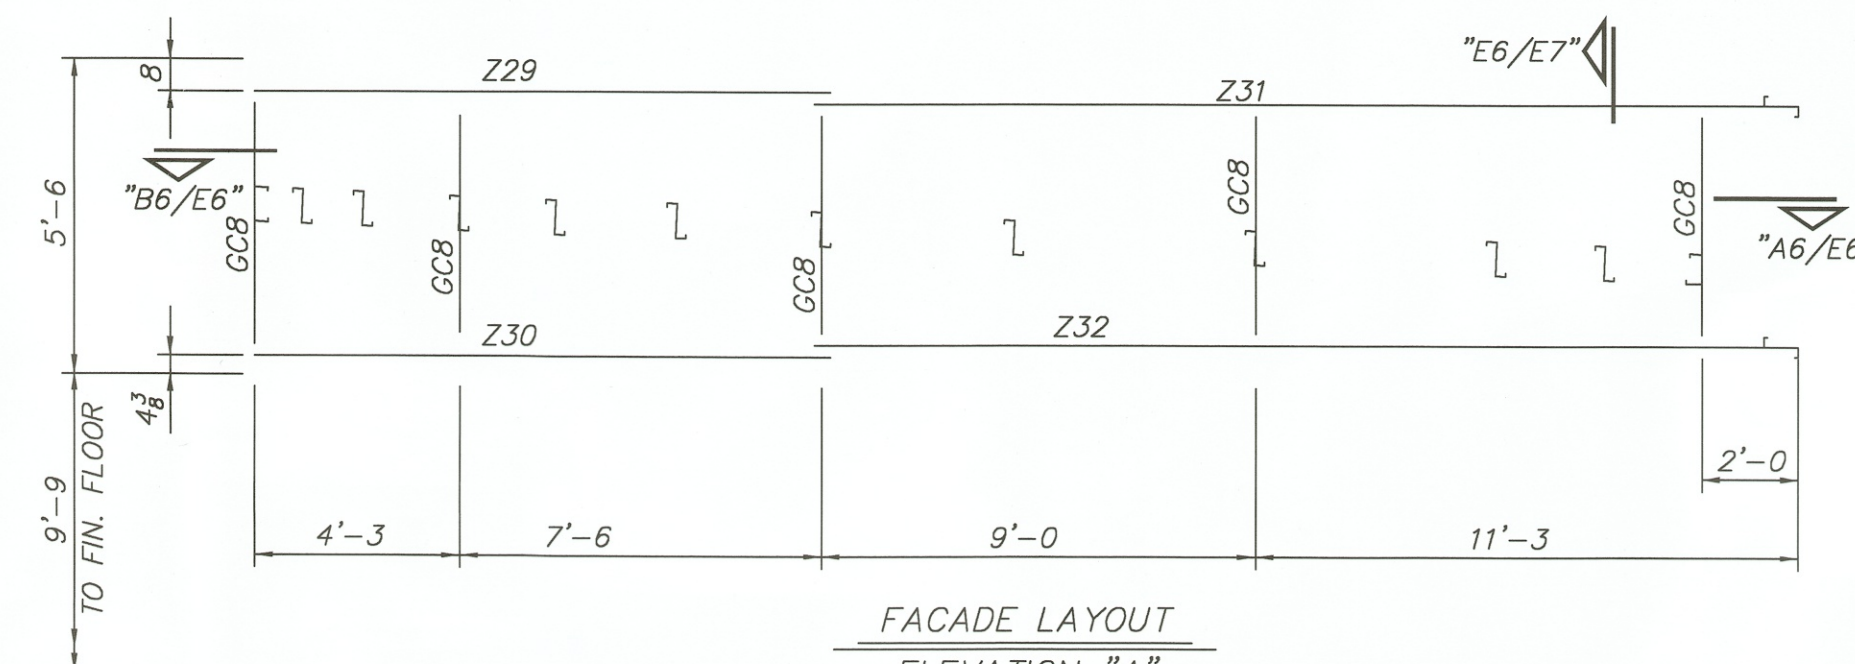

FACADE LAYOUT
ELEVATION "A"
(BUILDING "B")

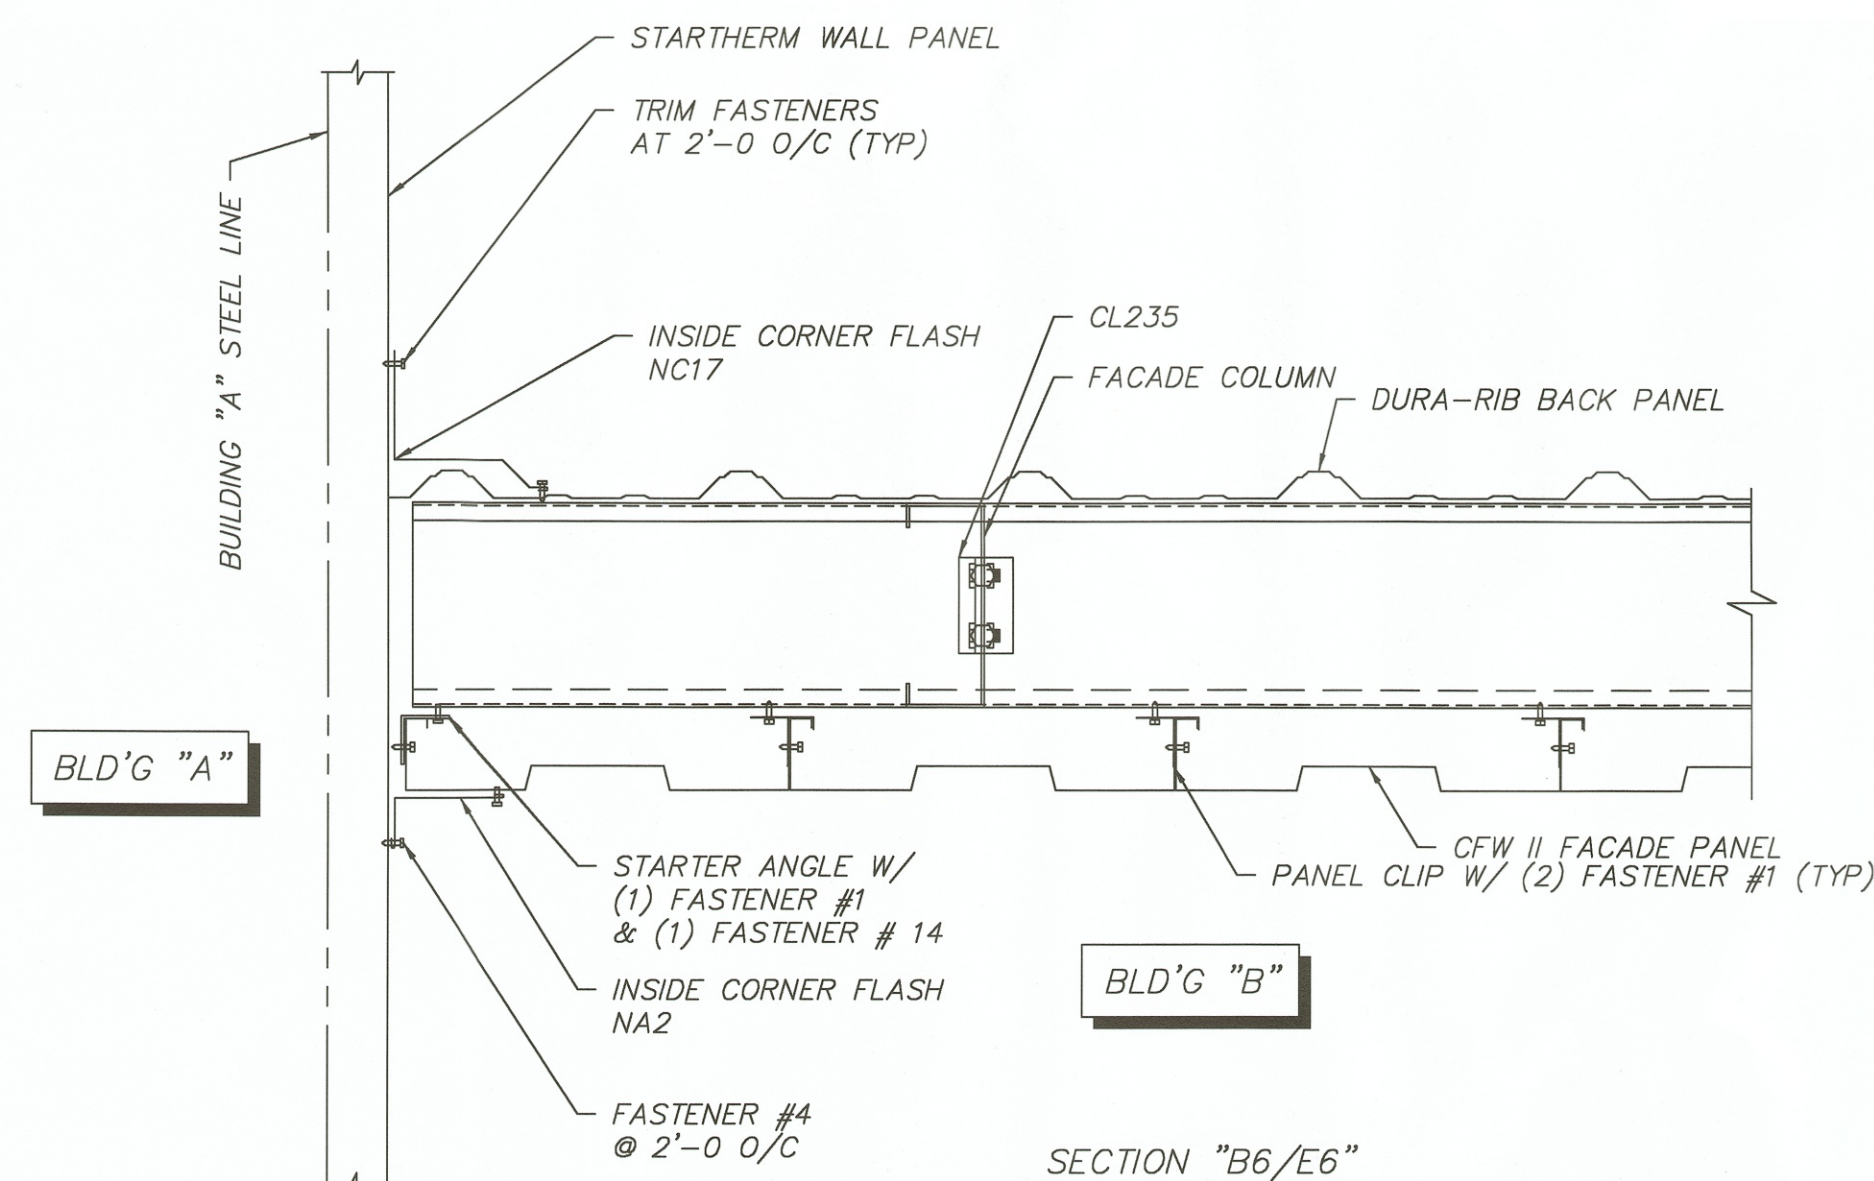

SECTION "B6/E6"

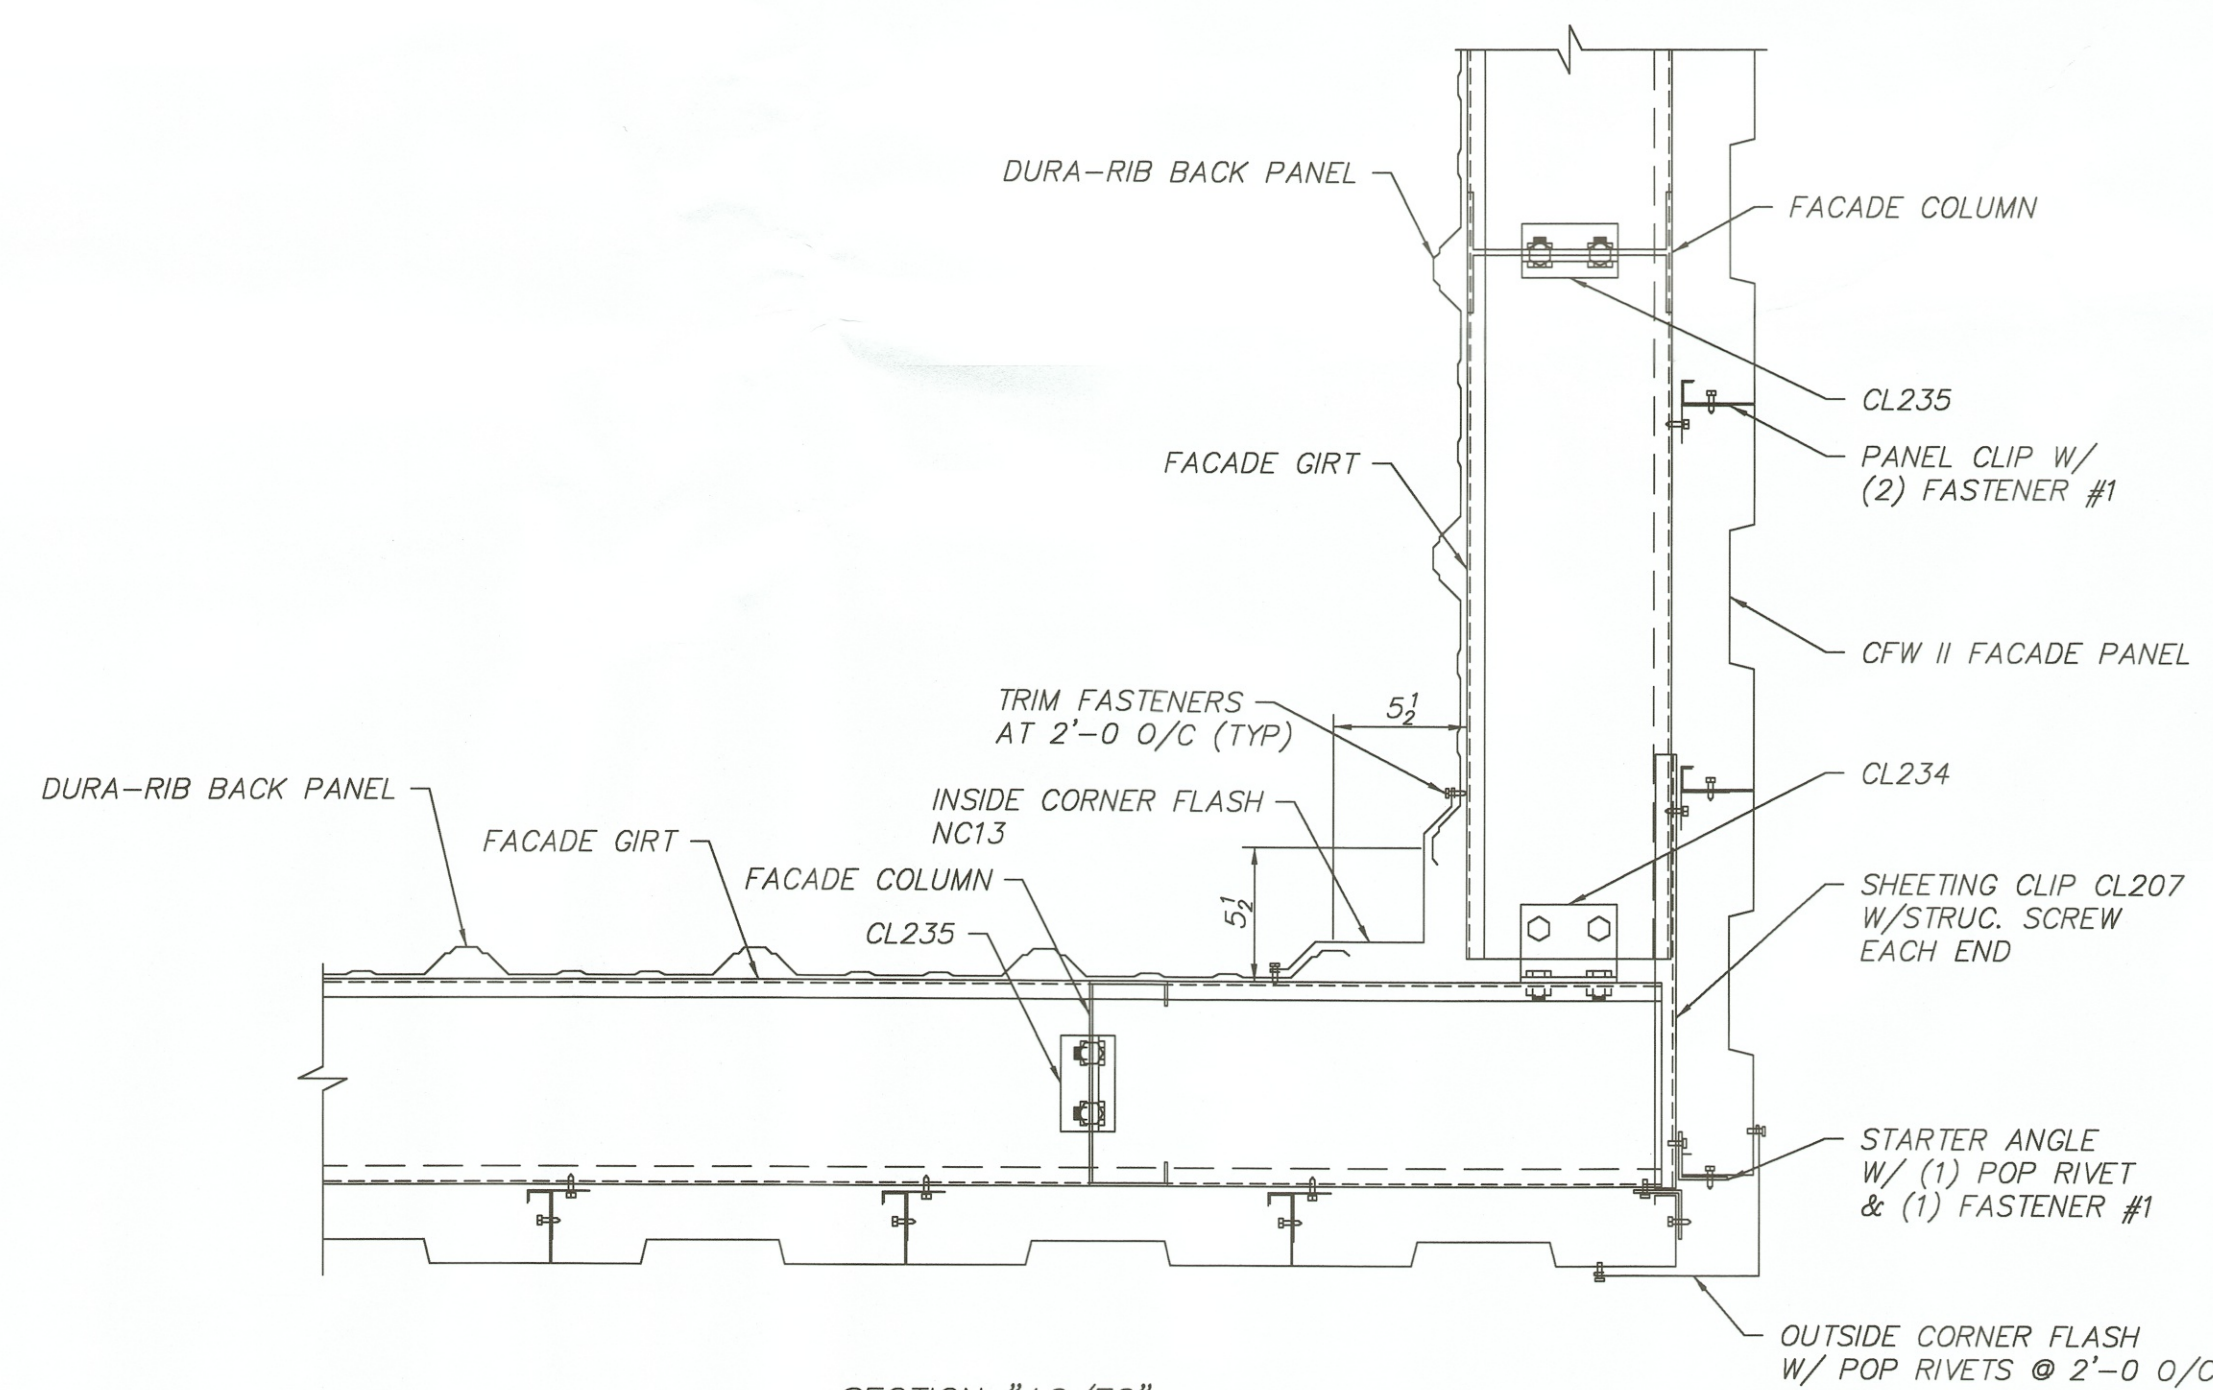

SECTION "A6/E6"

Z_SECTION LAP TABLE					
SYMBOL	LAP	SYMBOL	LAP	SYMBOL	LAP
A	1'-1 LAP	E	3'-2 1/4 LAP	I	4'-7 LAP
B	1'-7 LAP	F	3'-7 LAP	K	5'-1 LAP
C	2'-1 LAP	G	4'-1 LAP	L	5'-7 LAP
D	2'-7 LAP	H	2 1/4 LAP		

NOTES:

- THIS DRAWING, INCLUDING THE INFORMATION HERE, REMAINS THE PROPERTY OF STAR BUILDING SYSTEMS, A ROBERTSON CECO COMPANY AND IS PROVIDED SOLELY FOR THE PURPOSE OF ERECTING THE MATERIAL DESCRIBED IN THE APPLICABLE ORDER DOCUMENTS AND SHALL NOT BE MODIFIED, REPRODUCED, OR USED FOR ANY OTHER PURPOSE WITHOUT PRIOR WRITTEN APPROVAL OF STAR BUILDING SYSTEMS.
- THE GENERAL CONTRACTOR AND/OR ERECTOR IS SOLELY RESPONSIBLE FOR ACCURATE, GOOD QUALITY WORKMANSHIP IN ERECTING MATERIALS FOR THIS BUILDING IN CONFORMANCE WITH THIS DRAWING, DETAILS REFERENCED IN THIS DRAWING, ALL APPLICABLE STAR ERECTION GUIDES, AND INDUSTRY STANDARDS.

CHECKED	DATE		
KGG	6/19/01		
NOT TO SCALE			

STAR BUILDING SYSTEMS
A RobertsonCeco Company

8600 S. I-35 SERVICE ROAD
OKLAHOMA CITY, OK. 73149
(405) 636-2010

FOR PERMIT PURPOSES

DUSTIN L. COLE, P.E.
8600 S. I-35 SERVICE ROAD
OKLAHOMA CITY, OK. 73149
OHIO P.E. 56126



JOB NO.
99 B 86665

MEMBER
MBMA
DRAWING NO.
E6

BUILDER:
ALL-OHIO BUILDINGS INC
MILLERSBURG, OH

CUSTOMER:
MICHAEL A. FARINA
MASSILLON, OH



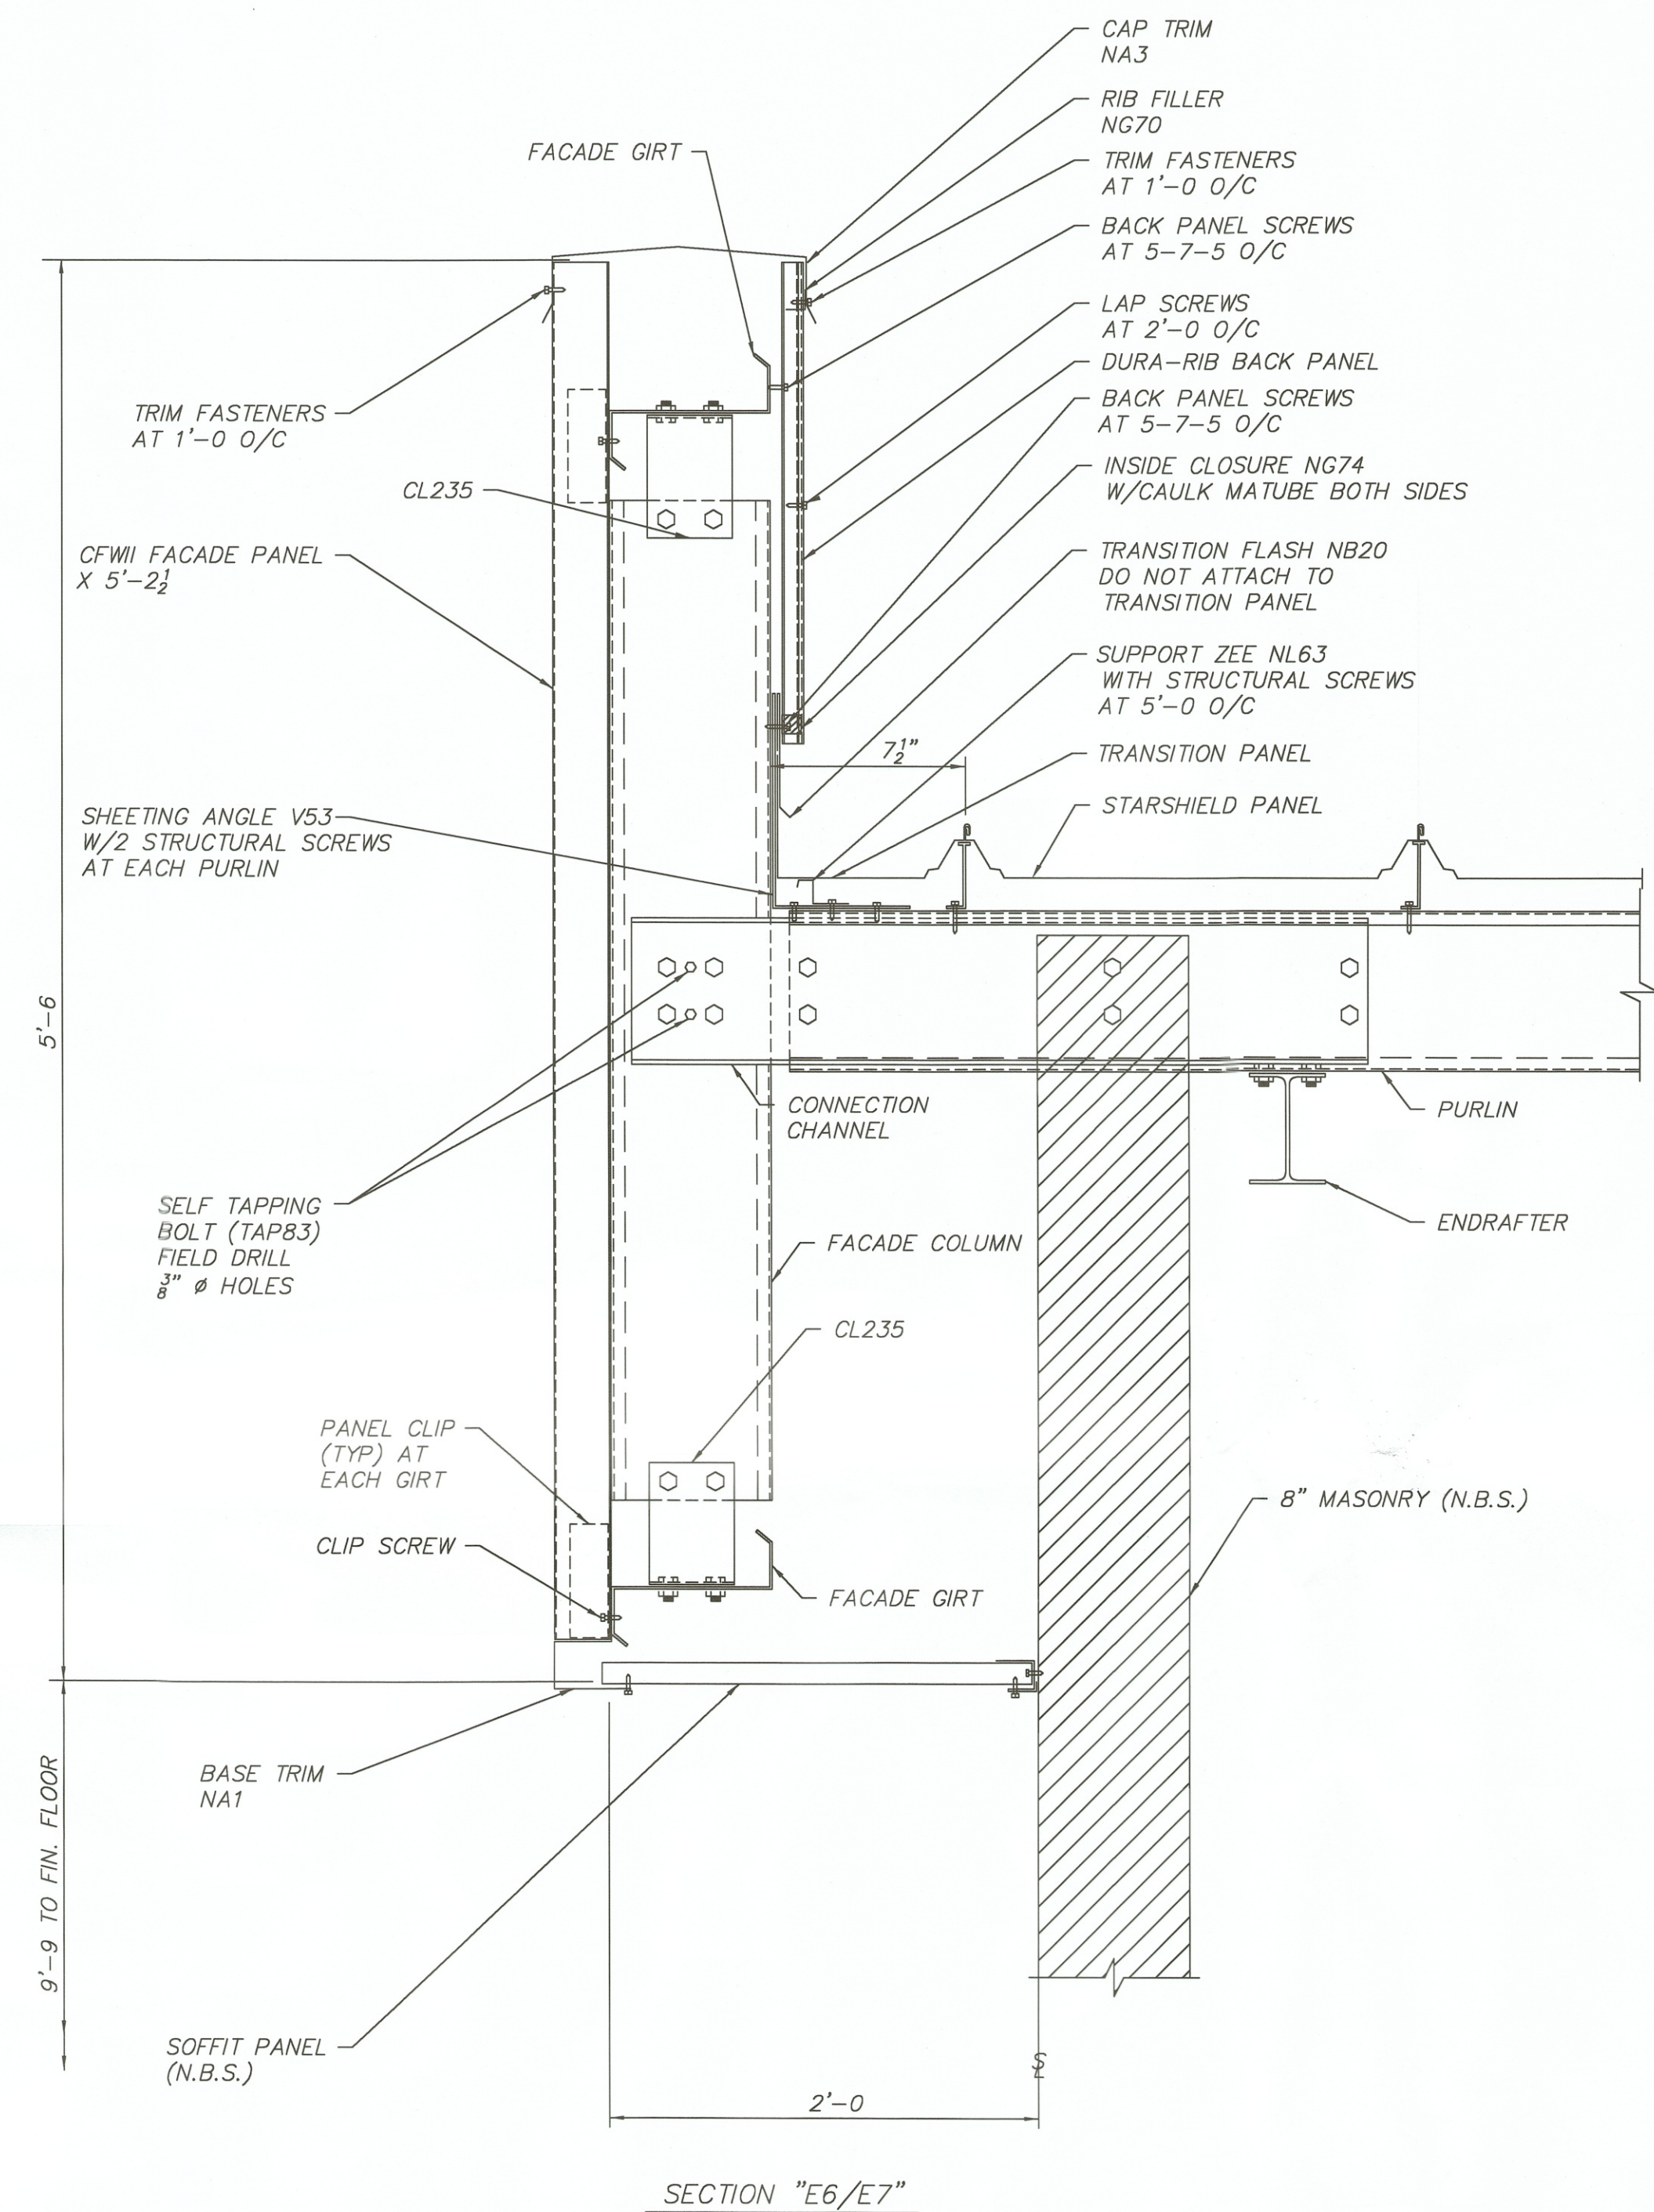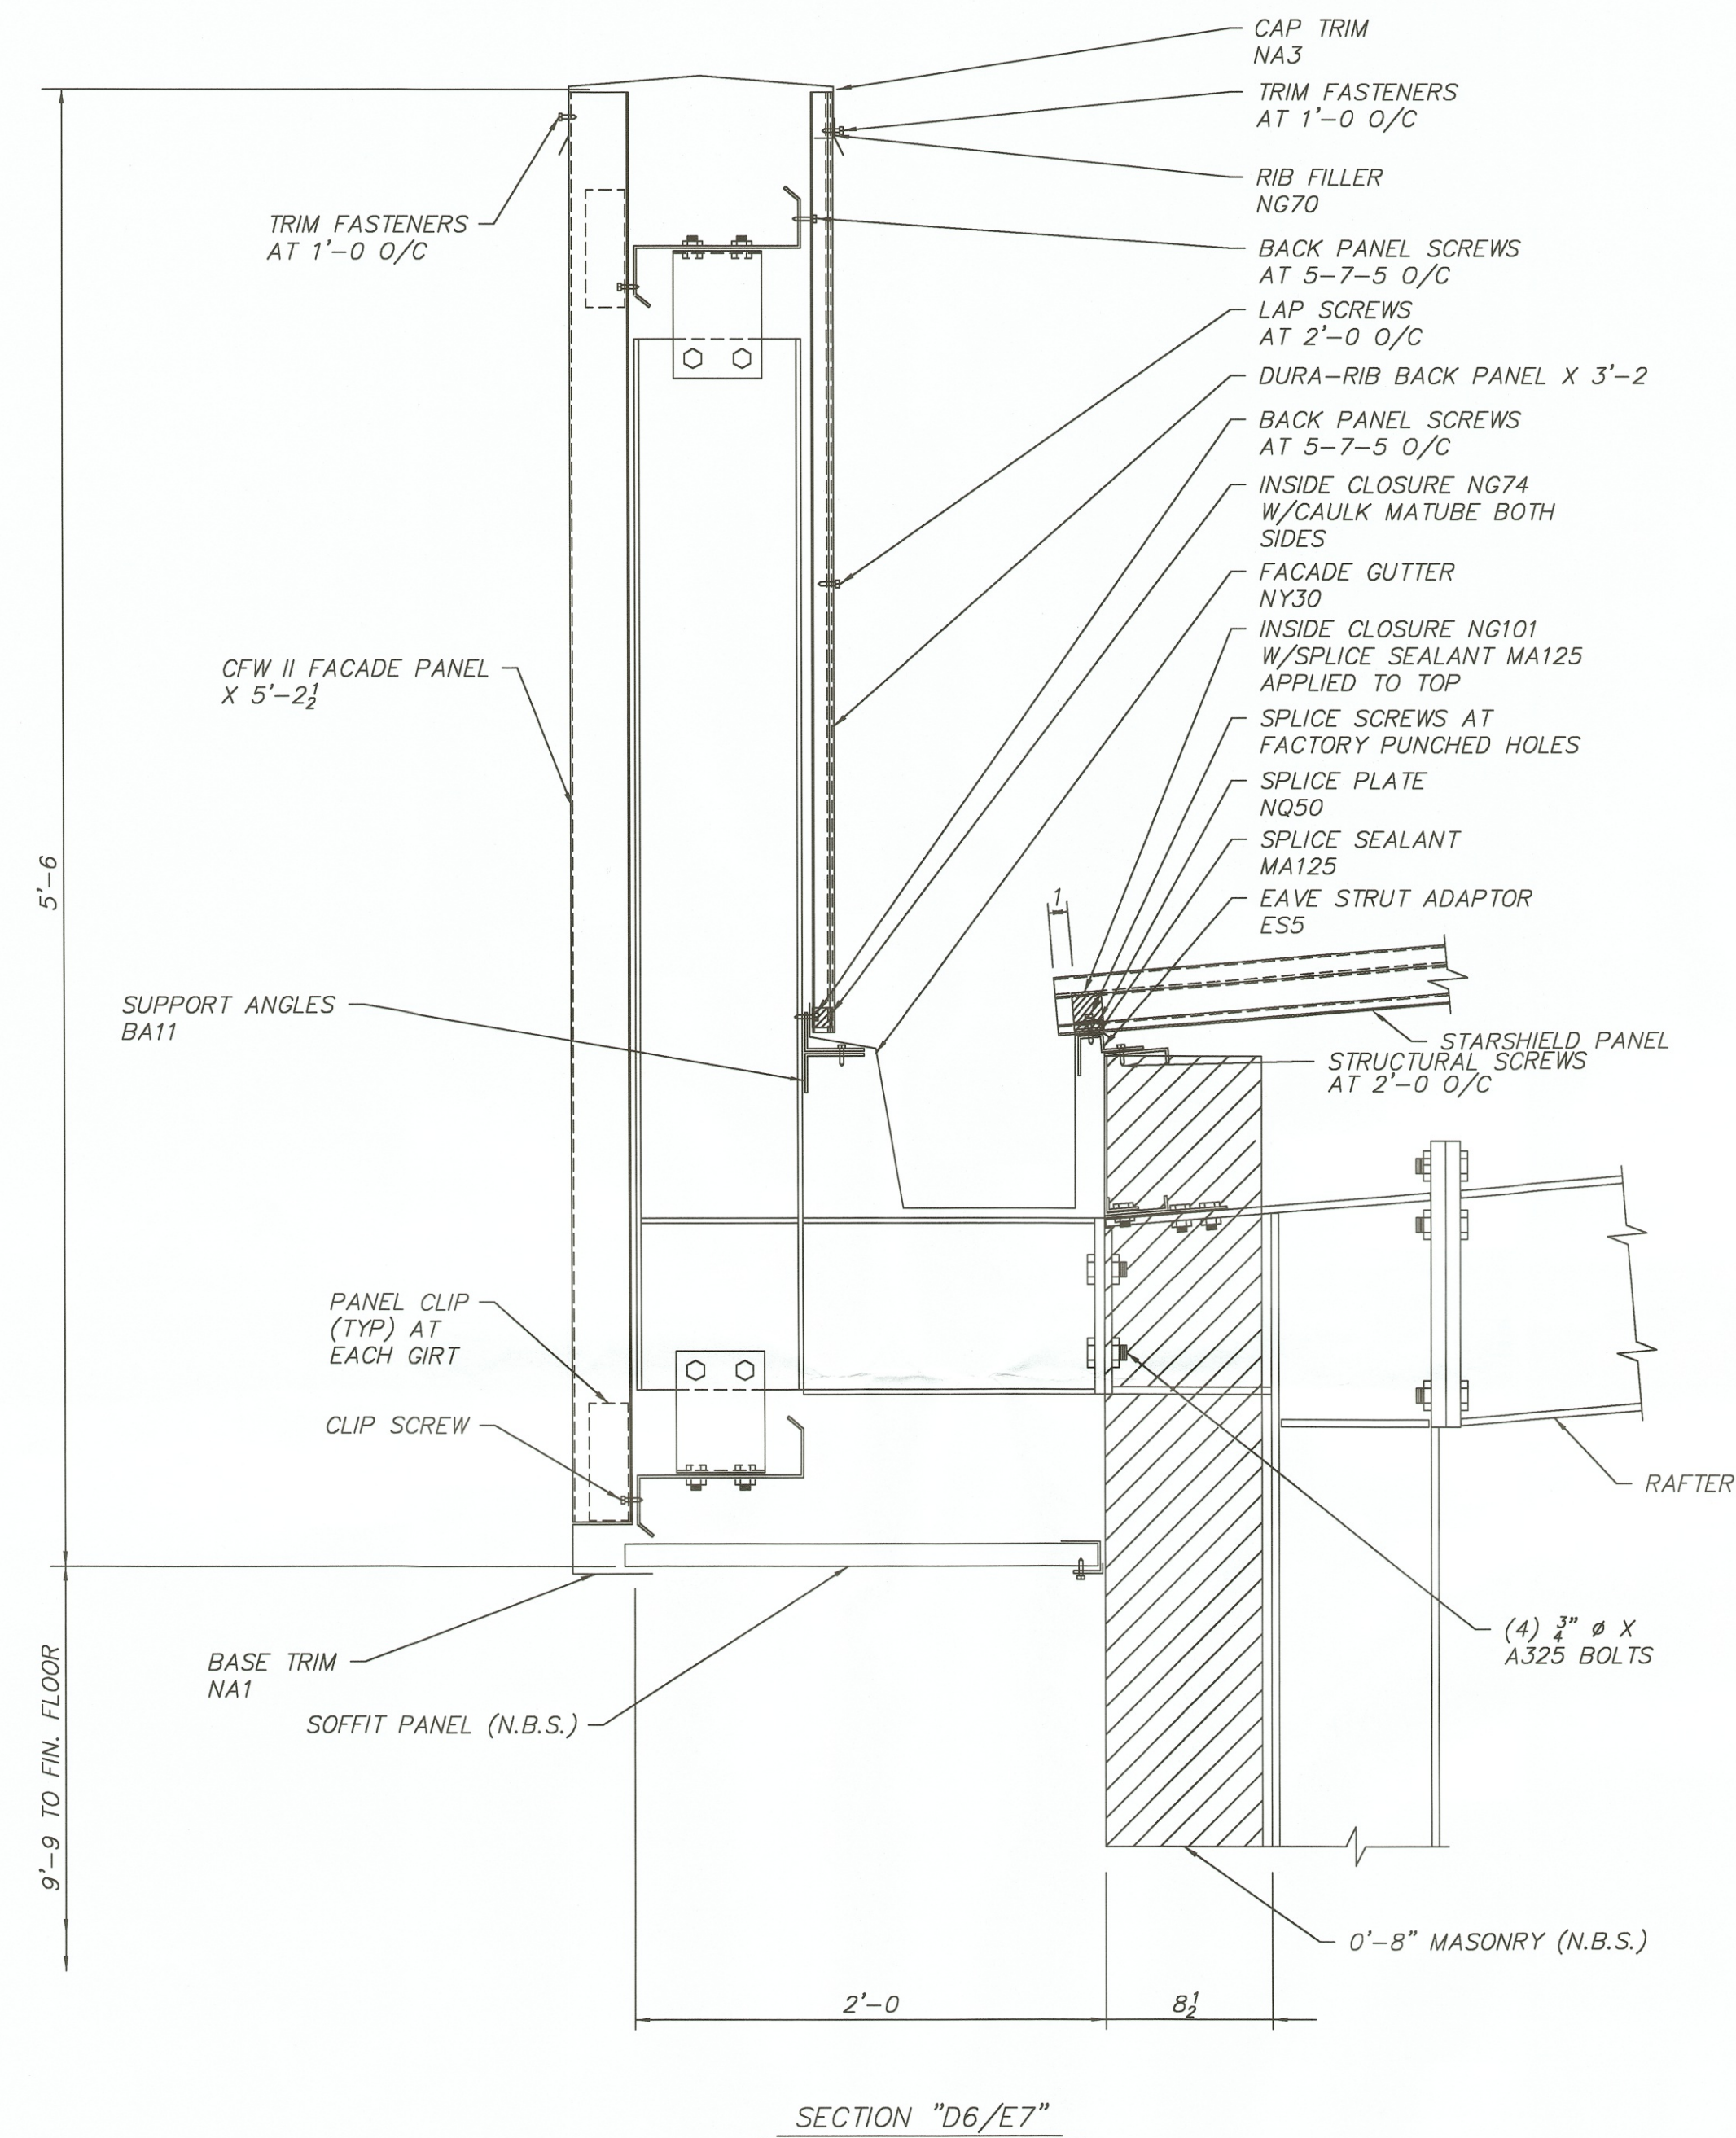

FOR PERMIT PURPOSES

DUSTIN L. COLE, P.E.
8600 S. I-35 SERVICE ROAD
OKLAHOMA CITY, OK. 73149
OHIO P.E. 56126

NOTES:

1. THIS DRAWING, INCLUDING THE INFORMATION HERE, REMAINS THE PROPERTY OF STAR BUILDING SYSTEMS, A ROBERTSON CECO COMPANY AND IS PROVIDED SOLELY FOR THE PURPOSE OF ERECTING THE MATERIAL DESCRIBED IN THE APPLICABLE ORDER DOCUMENTS AND SHALL NOT BE MODIFIED, REPRODUCED, OR USED FOR ANY OTHER PURPOSE WITHOUT PRIOR WRITTEN APPROVAL OF STAR BUILDING SYSTEMS.

2. THE GENERAL CONTRACTOR AND/OR ERECTOR IS SOLELY RESPONSIBLE FOR ACCURATE, GOOD QUALITY WORKMANSHIP IN ERECTING MATERIALS FOR THIS BUILDING IN CONFORMANCE WITH THIS DRAWING, DETAILS REFERENCED IN THIS DRAWING, ALL APPLICABLE STAR ERECTION GUIDES, AND INDUSTRY STANDARDS.

NOT TO SCALE



STAR BUILDING SYSTEMS
A RobertsonCeco Company

P.O. BOX 94910
OKLAHOMA CITY, OK 73143
(405) 636-2010

BUILDER:
ALL-OHIO BUILDINGS INC
MILLERSBURG, OH


CUSTOMER:
MICHAEL A.FARINA
MASSILLON, OH

OB NO.
99 B 86665


MEMBER

MBMA

GENERAL NOTES
FRAME CLEARANCES SHOWN ARE APPROXIMATE AND
MAY VARY DUE TO CONDITIONS (DEFLECTION).
VERTICAL CLEARANCE DIMENSIONS ARE FROM
FINISHED FLOOR REFERENCE ELEVATION.

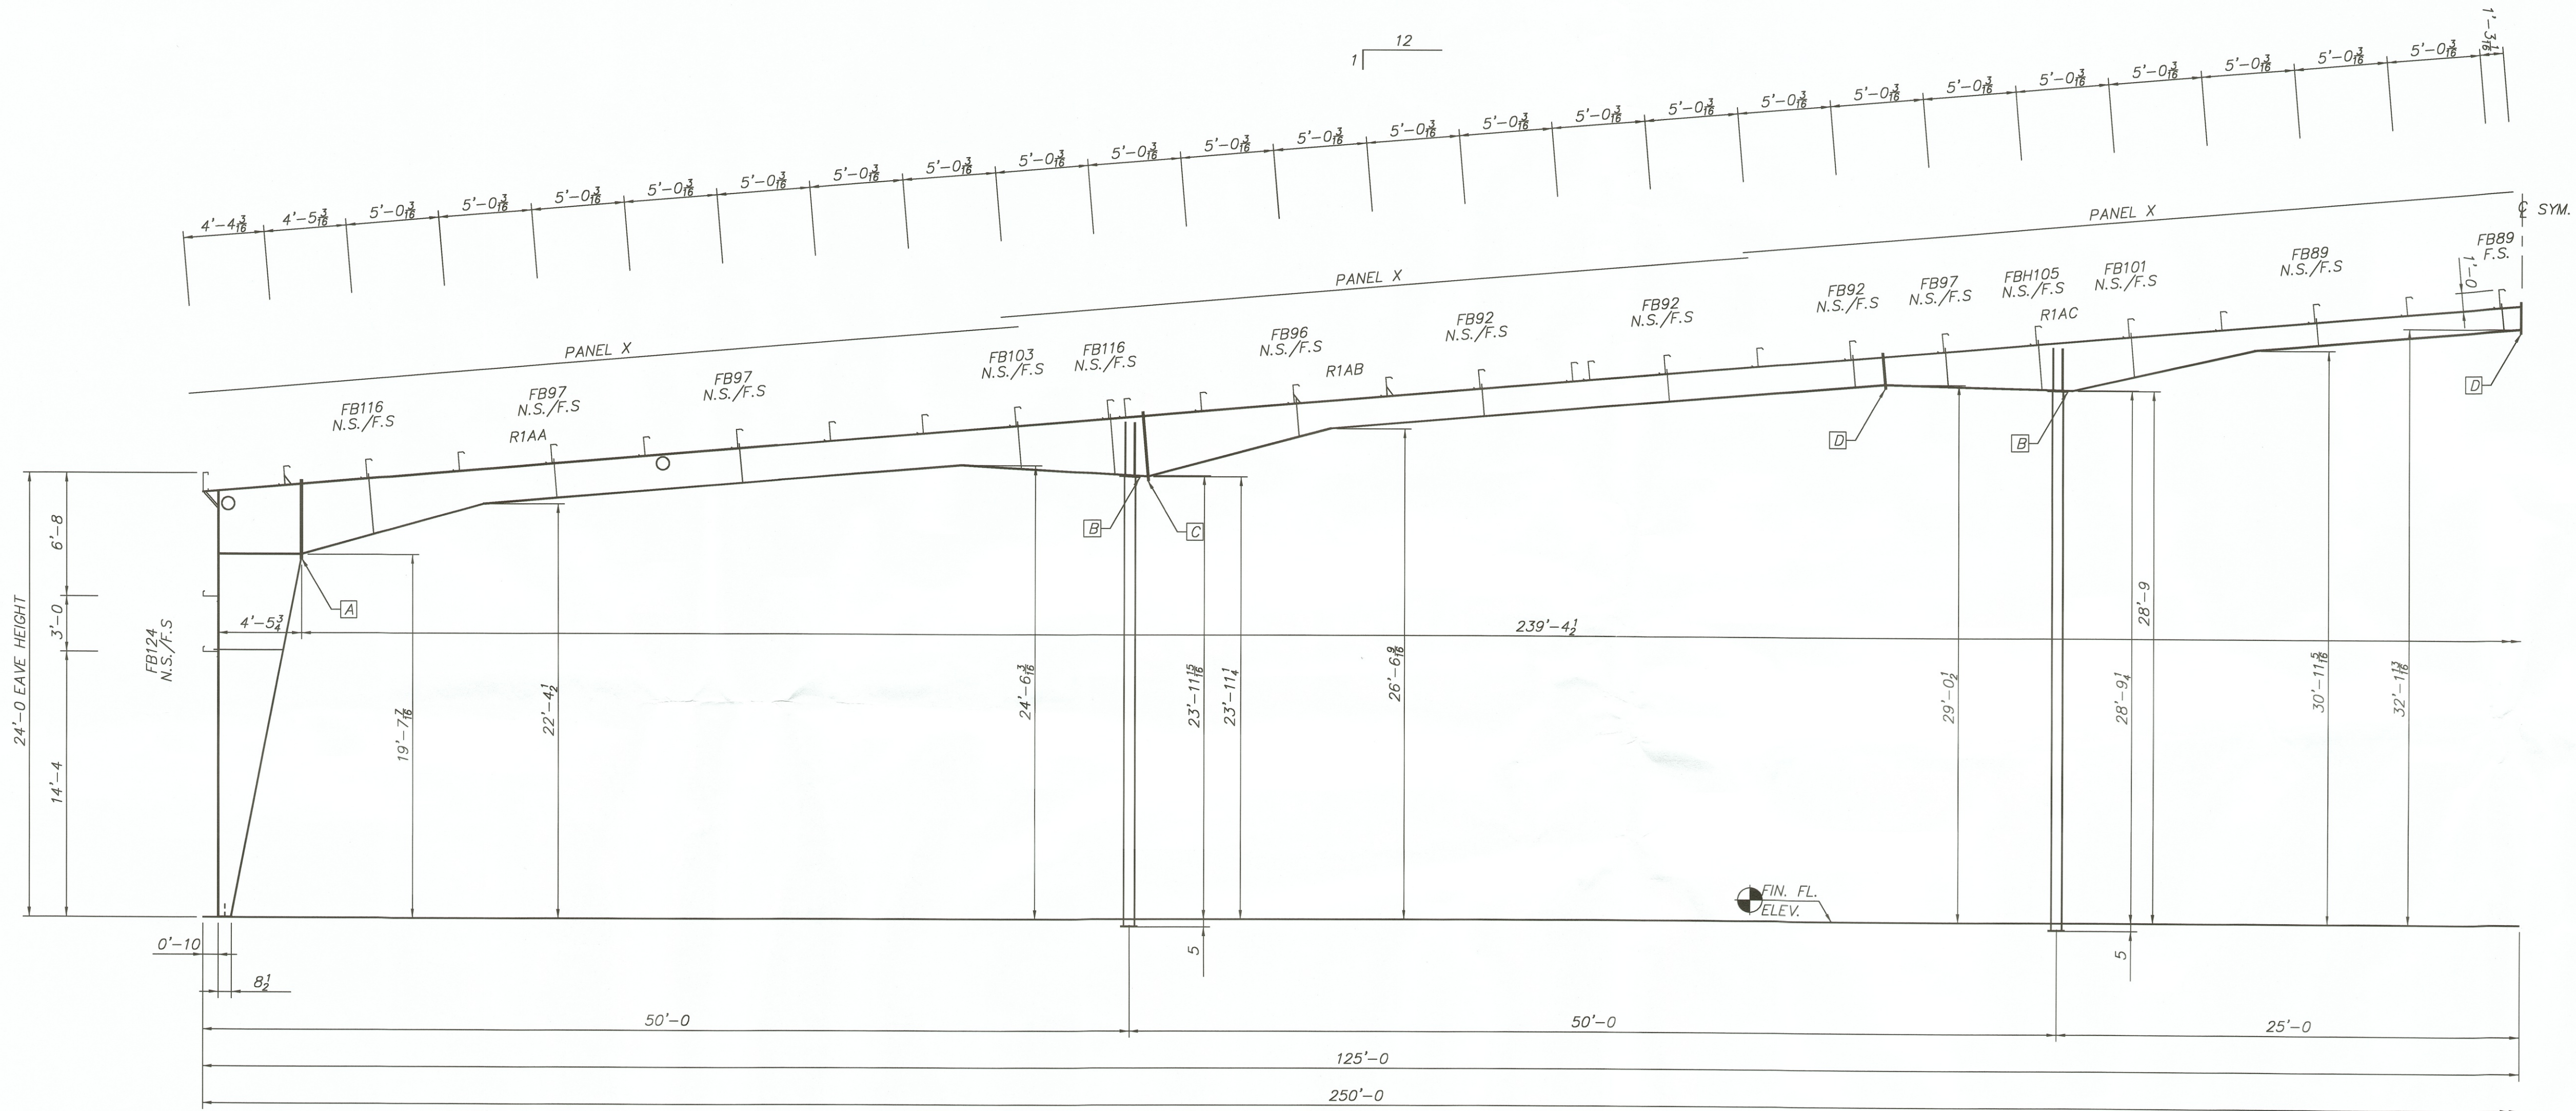

CROSS SECTION AT FRAME LINES "2" - "5"
(BUILDING "A")

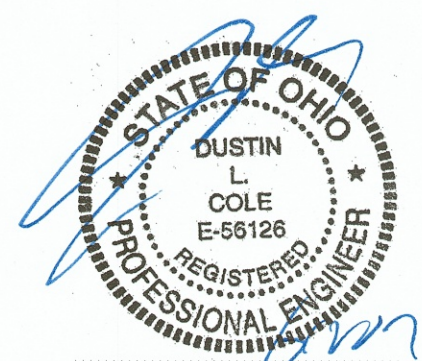

DUSTIN L. COLE, P.E.
8600 S. I-35 SERVICE ROAD
OKLAHOMA CITY, OK. 73149
OHIO P.E. 56126

FOR PERMIT PURPOSES

SPLICE BOLT TABLE					
CONN.	QTY.	SIZE	TYPE	HARDENED WASHERS	BEVELED WASHERS
A	(10)	$\frac{3}{4}$ X 2	A325 B&N	0	0
B	(4)	$\frac{1}{2}$ X $1\frac{3}{4}$	A325 B&N	0	0
C	(12)	$\frac{3}{4}$ X 2	A325 B&N	0	0
D	(8)	$\frac{3}{4}$ X 2	A325 B&N	0	0

NOTES:
1. THIS DRAWING, INCLUDING THE INFORMATION HERE, REMAINS THE PROPERTY OF STAR BUILDING SYSTEMS, A ROBERTSON CECO COMPANY AND IS PROVIDED SOLELY FOR THE PURPOSE OF ERECTING THE MATERIAL DESCRIBED IN THE APPLICABLE ORDER DOCUMENTS AND SHALL NOT BE MODIFIED, REPRODUCED, OR USED FOR ANY OTHER PURPOSE WITHOUT PRIOR WRITTEN APPROVAL OF STAR BUILDING SYSTEMS.
2. THE GENERAL CONTRACTOR AND/OR ERECTOR IS SOLELY RESPONSIBLE FOR ACCURATE, GOOD QUALITY WORKMANSHIP IN ERECTING MATERIALS FOR THIS BUILDING IN CONFORMANCE WITH THIS DRAWING, DETAILS REFERENCED IN THIS DRAWING, ALL APPLICABLE STAR ERECTION GUIDES, AND INDUSTRY STANDARDS.

CHECKED	DATE
KGG	6/19/01
NOT TO SCALE	


	STAR BUILDING SYSTEMS		P.O. BOX 94910
	A RobertsonCeco Company		OKLAHOMA CITY, OK 73143
			(405) 636-2010
BUILDER: ALL-OHIO BUILDINGS INC MILLERSBURG, OH	CUSTOMER: MICHAEL A. FARINA MASSILLON, OH		

JOB NO.	99 B 86665
MEMBER	
DRAWING NO.	E8

GENERAL NOTES
FRAME CLEARANCES SHOWN ARE APPROXIMATE AND MAY VARY DUE TO CONDITIONS (DEFLECTION).
VERTICAL CLEARANCE DIMENSIONS ARE FROM FINISHED FLOOR REFERENCE ELEVATION.



CROSS SECTION AT FRAME LINE "K"
(BUILDING "B")

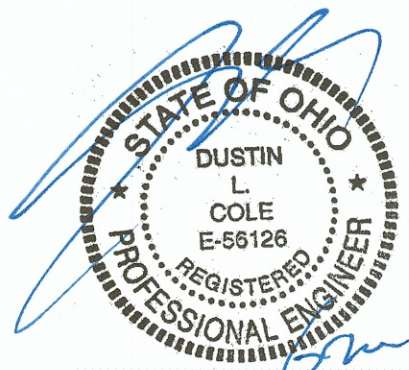

DUSTIN L. COLE, P.E.
8600 S. I-35 SERVICE ROAD
OKLAHOMA CITY, OK. 73149
OHIO P.E. 56126

FOR PERMIT PURPOSES



STAR BUILDING SYSTEMS
A RobertsonCeco Company

P.O. BOX 94910
OKLAHOMA CITY, OK 73143
(405) 636-2010

BUILDER:
ALL-OHIO BUILDINGS INC
MILLERSBURG, OH

CUSTOMER:
MICHAEL A.FARINA
MASSILLON, OH

JOB NO.
99 B 86665

MEMBER

MBMA

DRAWING NO.
E9/L

NOTES:

- THIS DRAWING, INCLUDING THE INFORMATION HERE, REMAINS THE PROPERTY OF STAR BUILDING SYSTEMS, A ROBERTSON CECO COMPANY AND IS PROVIDED SOLELY FOR THE PURPOSE OF ERECTING THE MATERIAL DESCRIBED IN THE APPLICABLE ORDER DOCUMENTS AND SHALL NOT BE MODIFIED, REPRODUCED, OR USED FOR ANY OTHER PURPOSE WITHOUT PRIOR WRITTEN APPROVAL OF STAR BUILDING SYSTEMS.
- THE GENERAL CONTRACTOR AND/OR ERECTOR IS SOLELY RESPONSIBLE FOR ACCURATE, GOOD QUALITY WORKMANSHIP IN ERECTING MATERIALS FOR THIS BUILDING IN CONFORMANCE WITH THIS DRAWING, DETAILS REFERENCED IN THIS DRAWING, ALL APPLICABLE STAR ERECTION GUIDES, AND INDUSTRY STANDARDS.

CHECKED
KGG
DATE
6/19/01
NOT TO SCALE

SPLICE BOLT TABLE				
CONN.	QTY.	SIZE	TYPE	HARDENED BEVELED WASHERS
A	(8)	$\frac{3}{4}$ X 2	A325 B&N	0
B	(6)	$\frac{3}{4}$ X 2	A325 B&N	0
C	(4)	$\frac{3}{4}$ X 2	A325 B&N	0