


Taco Bell


Flex-Lite
For K50

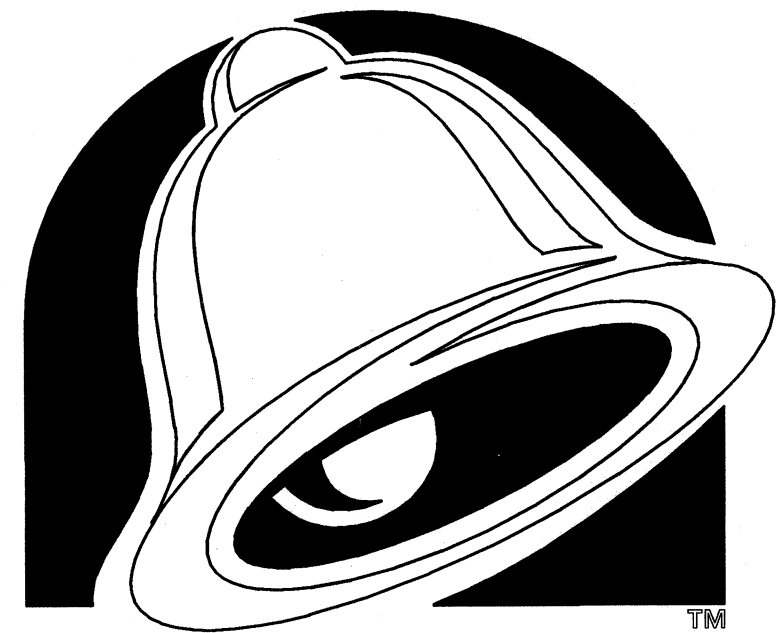

TACO
BELL®

- A. ALL WORK SHALL CONFORM TO THE 2008 EDITION OF THE OHIO BUILDING CODE, AND ALL OTHER APPLICABLE CODES, STANDARDS, AND REGULATIONS OF THE CITY OF MASSILLON AND COUNTY OF STARK.
- B. IT IS INTENDED THAT A COMPLETE OCCUPIABLE BUILDING PROJECT IS PROVIDED.
- C. THE GENERAL CONDITIONS OF THE CONTRACT FOR CONSTRUCTION (A.I.A. LATEST EDITION) ARE A PART OF THESE CONTRACT DOCUMENTS. A COPY IS ON FILE AT THE ARCHITECT'S OFFICE.
- D. DUE TO THE NATURE OF THE WORK, ALL DIMENSIONS SHOWN SHALL BE CONSIDERED APPROXIMATE. CONTRACTOR SHALL FIELD VERIFY ALL DIMENSIONS PRIOR TO BEGINNING CONSTRUCTION. SHOP DRAWINGS SHALL BE SUBMITTED TO THE ARCHITECT FOR REVIEW PRIOR TO FABRICATION OF ANY ITEM. FAILURE TO ADHERE TO THIS PROCEDURE SHALL PLACE FULL RESPONSIBILITY FOR ANY ERRORS DIRECTLY UPON THE CONTRACTOR.
- E. INFORMATION CONCERNING EXISTING BUILDING STRUCTURE, SIZE, LOCATION OF EQUIPMENT, FINISHES, ETC. WAS OBTAINED FROM VARIOUS PLANS FOR CONSTRUCTION OF THE EXISTING BUILDING. EVERY EFFORT HAS BEEN MADE TO ACCURATELY DEPICT EXISTING CONDITIONS. HOWEVER ALL WORK MUST BE VERIFIED IN THE FIELD PRIOR TO CONSTRUCTION. ANY CONFLICT BETWEEN THESE PLANS AND ACTUAL FIELD CONDITIONS SHALL BE REPORTED IMMEDIATELY TO THE ARCHITECT FOR VERIFICATION AND/OR CORRECTION.
- F. DO NOT SCALE THESE DRAWINGS. VERIFY ALL DIMENSIONS AND CONDITIONS IN THE FIELD. ANY DISCREPANCIES IN THESE DRAWINGS SHALL BE BROUGHT TO THE ATTENTION OF THE ARCHITECT PRIOR TO STARTING WORK.
- G. ALL PROPOSED SUBSTITUTIONS SHALL BE APPROVED BY THE YUM BRANDS REMODEL DESIGN ARCHITECT, IN WRITING, PRIOR TO INSTALLATION.
- H. THE GENERAL CONTRACTOR SHALL USE EXTREME CAUTION IN DEMOLITION OF EXISTING CONSTRUCTION. ANY ITEM STRUCTURAL IN NATURE AND SCHEDULED FOR DEMOLITION IN THIS DRAWING BUT NOT IDENTIFIED AS STRUCTURAL IN NATURE SHALL BE VERIFIED WITH THE ARCHITECT PRIOR TO DEMOLITION. BY FAILURE TO DO SO, THE CONTRACTOR ASSUMES FULL RESPONSIBILITY FOR THE CONSEQUENCES OF SUCH ACTION.
- I. G.C. IS RESPONSIBLE FOR SUBMITTAL, PAYING FEES AND OBTAINING ALL PERMITS ASSOCIATED WITH THE PROJECT EXCEPT GENERAL BUILDING PERMIT OR. THIS INCLUDES, BUT IS NOT LIMITED TO ELECTRICAL, MECHANICAL, PLUMBING, FIRE SPRINKLER, HOOD ANSUL, OR OTHER RELATED FIRE PERMITS, ENCHROACHMENT PERMIT, ETC. OWNER WILL PAY FOR 'CONNECTION FEES' ASSOCIATED WITH UTILITY PERMITS. G.C. REQUIRED TO PAY FOR TEMPORARY FACILITIES FEES AS REQUIRED TO COMPLETE THE WORK IN A TIMELY MANNER.
- J. G.C. SHALL PROVIDE EACH SUBCONTRACTOR WITH A COMPLETE AGENCY-PERMITTED DRAWING SET AT TIME OF CONSTRUCTION.
- K. THE GENERAL CONTRACTOR SHALL REMOVE EXISTING TRIM AND SURFACES AS REQUIRED TO PROVIDE A PLUMB AND TRUE SURFACE SUITABLE FOR THE APPLICATION OF NEW WALL FINISHES.
- L. ALL ABBREVIATIONS INCLUDED FOLLOW INDUSTRY STANDARDS. CONTACT ARCHITECT IF ANY ABBREVIATIONS ARE NOT CLEAR.
- M. THE CONTRACTOR SHALL SHORE AND/OR UNDERPIN EXISTING WORK AS REQUIRED TO SAFELY INSTALL NEW WORK. THIS WORK SHALL BE THE FULL RESPONSIBILITY OF THE CONTRACTOR AND NO ACT, DIRECTION OR REVIEW OF ANY SYSTEM OR METHOD BY THE ARCHITECT SHALL CHANGE OR AFFECT THE CONTRACTOR'S RESPONSIBILITY IN THIS MATTER. DEFLECTION OF EXISTING TO BE LIMITED TO 1/8" IN ORDER TO MAINTAIN INTEGRITY OF STRUCTURE.

PROJECT GENERAL NOTES

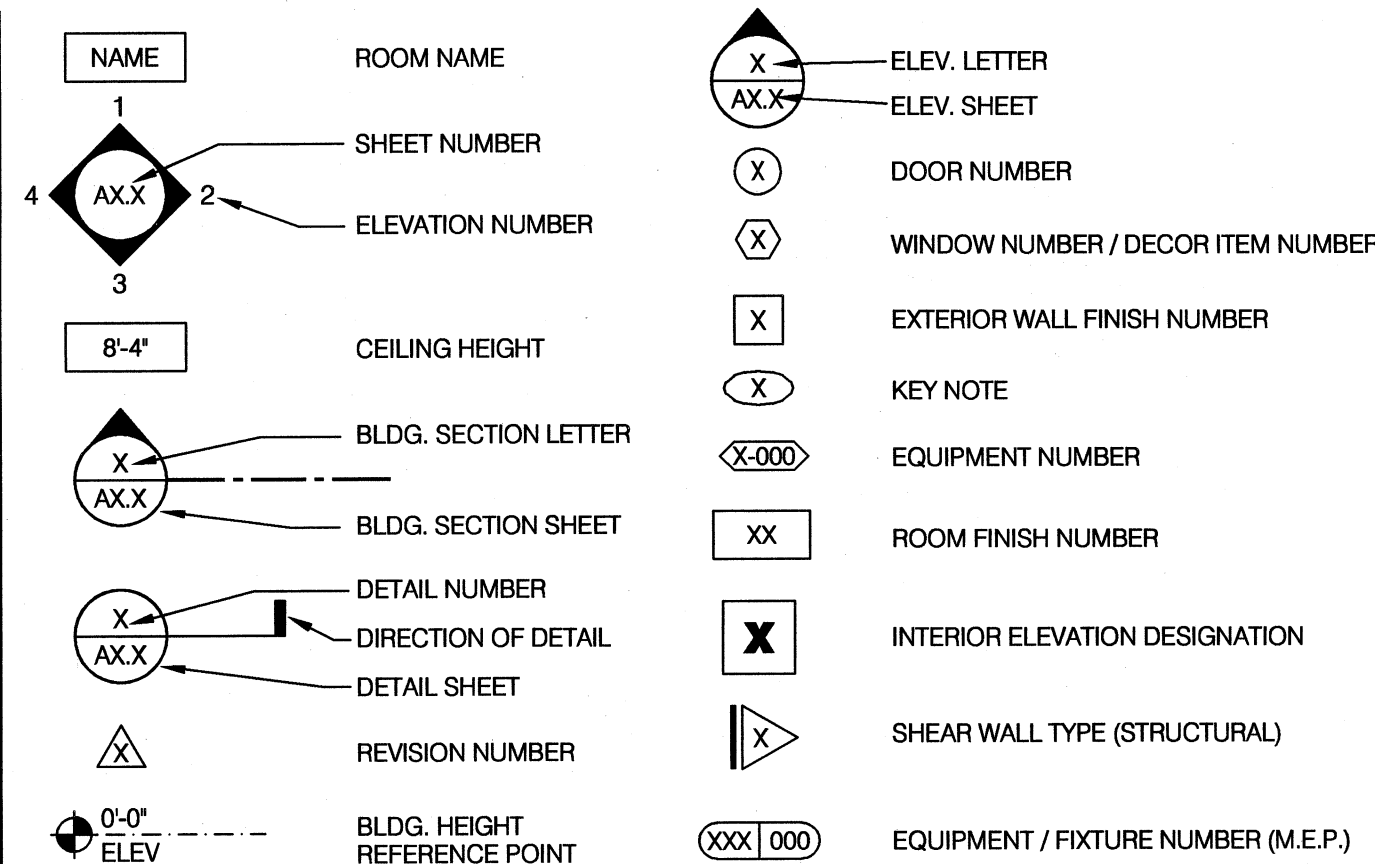

NOT USED

DESCRIPTION OF PROJECT:

This project involves the remodel of an existing Taco Bell restaurant. The exterior facade will be remodeled by painting with new paint colors. Drive thru will get new Evolution exterior menu board. Existing awnings will be painted. The dining room will have an updated decor with 71 existing seats.

LEGAL JURISDICTION: CITY OF MASSILLON

BUILDING CODE: OBC (2008 EDITION), OPC 2008, OMC 2008, OEC 2008, NEC 2005

BUILDING AREA: 2122 S.F. SEATING: 71 (EXISTING - NO CHANGE)

ZONING: COMMUNITY BUSINESS DISTRICT B-3

OCCUPANCY: A2

TYPE CONSTRUCTION: 5B

PHONE LINES: NO CHANGE

ELECTRIC SERVICE: NO CHANGE

GAS: NO CHANGE

WATER PRESSURE: NO CHANGE

EXISTING BUILDING AREA AND OCCUPANT LOAD	AREA	FACTOR	OCCUPANTS
PUBLIC	1366 S.F.	1:15 SF	91
NON-PUBLIC	1272 S.F.	1:200 SF	7
WALK-IN COOLER	165 S.F.		
TOTAL	2803 S.F.		98

PROJECT SUMMARY

OWNER

Taco Bell
14841 Dallas Parkway
Dallas, TX 75254
Contact: Paul Stich
Phone: 972-338-6751

CIVIL ENGINEER

GPD Group
520 S. Main Street
Akron, Ohio 44311
Contact: Ryan Oyster
Phone: 330-572-2100

CONSTRUCTION MANAGER

Remodel Construction Manager
14841 Dallas Parkway
Dallas, TX 75254
Contact: Paul Stich
Phone: 972-338-6751

MECH. / ELEC. ENGINEER

GPD Group
5595 Transportation Blvd. Suite 100
Cleveland, Ohio 44125
Contact: Ryan Oyster
Phone: 330-572-2100

ARCHITECT

GPD Group
520 S. Main Street
Akron, Ohio 44311
Contact: Ryan Oyster
Phone: 330-572-2100

PROJECT DIRECTORY

NOT USED

TITLE

T1.0 TITLE SHEET

CIVIL

C1.0 SITE PLAN
C2.0 TACO BELL CIVIL DETAILS
C2.1 TACO BELL CIVIL DETAILS
L1.0 BRAND LANDSCAPE DETAILS


ARCHITECTURAL

A1.0 FLOOR PLAN
A2.0 SEATING PLAN
A4.0 EXTERIOR ELEVATIONS
A4.1 EXTERIOR ELEVATIONS
A4.2 CORNICE AND EXPRESSION
A7.1 REFLECTED CEILING PLAN
A7.2 FINISH SCHEDULES
A8.0 INTERIOR ELEVATIONS DINING ROOM PLAN
A8.1 INTERIOR ELEVATIONS ENLARGED RESTROOM PLAN

ACCESSIBILITY

ADA 1.0 ACCESSIBILITY REQUIREMENTS
ADA 1.1 ACCESSIBILITY REQUIREMENTS

SHEET INDEX

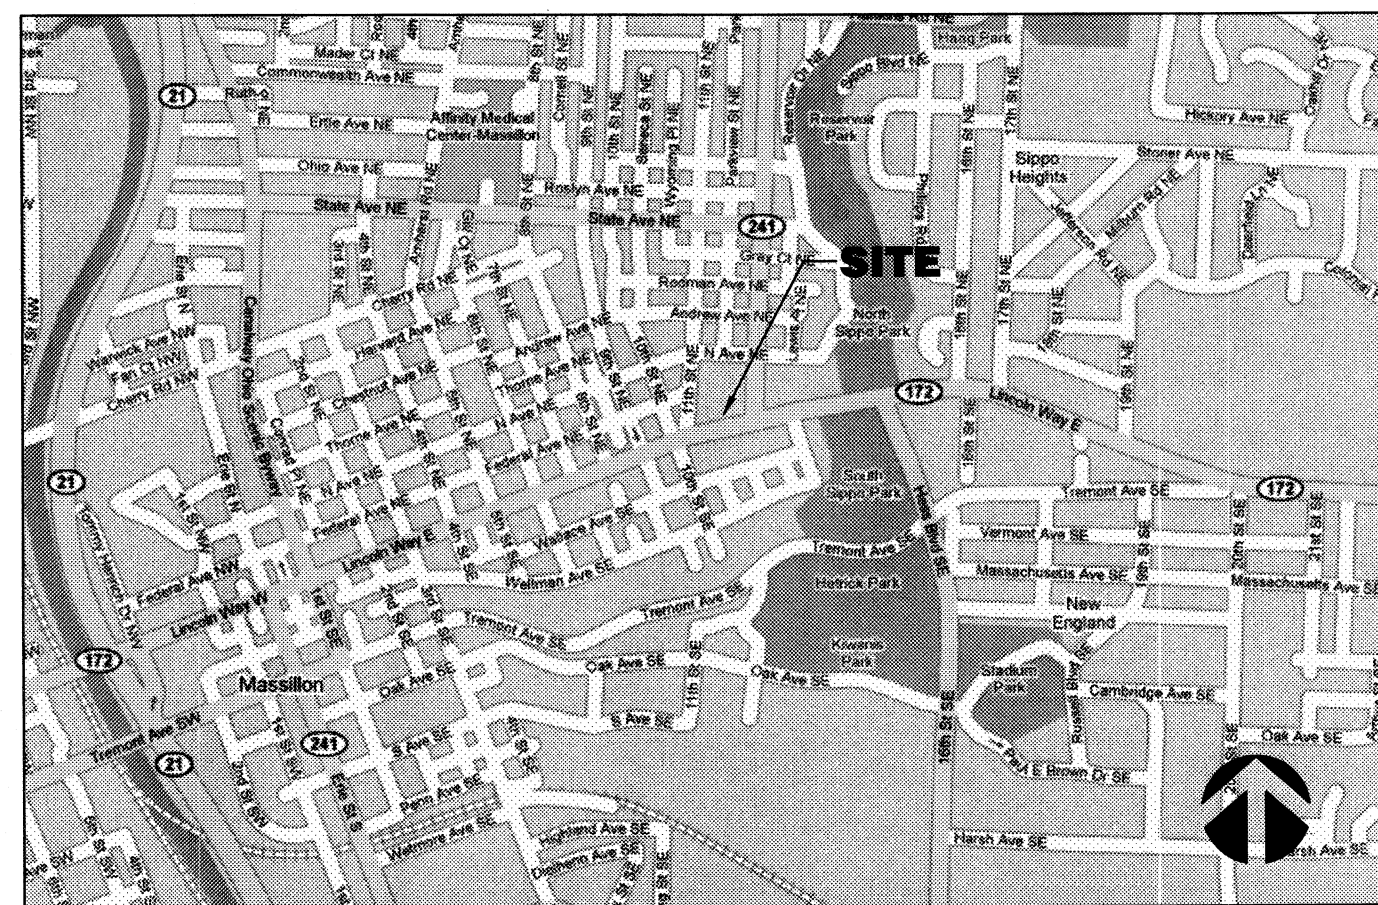

VICINITY MAP

CLAUS PYLE SCHONER BURNS & DEHAVEN INC.
CPD ASSOCIATES
520 South Main Street, Suite 2331 Akron, Ohio 44311
330-572-2100 / Fax 330-572-2101



Darrin Kotecki
7/24/08

CONTRACT DATE: 06.13.08
BUILDING TYPE: Flex-Lite-K50
PLAN VERSION: T3
SITE NUMBER: 21275
STORE NUMBER: 2008088.68

TACO BELL

1108 LINCOLN WAY EAST
MASSILLON, OH 44646




Flex-Lite

TITLE SHEET

T1.0

PLOT DATE: 07.23.08


PLOT DATE: 07.23.08

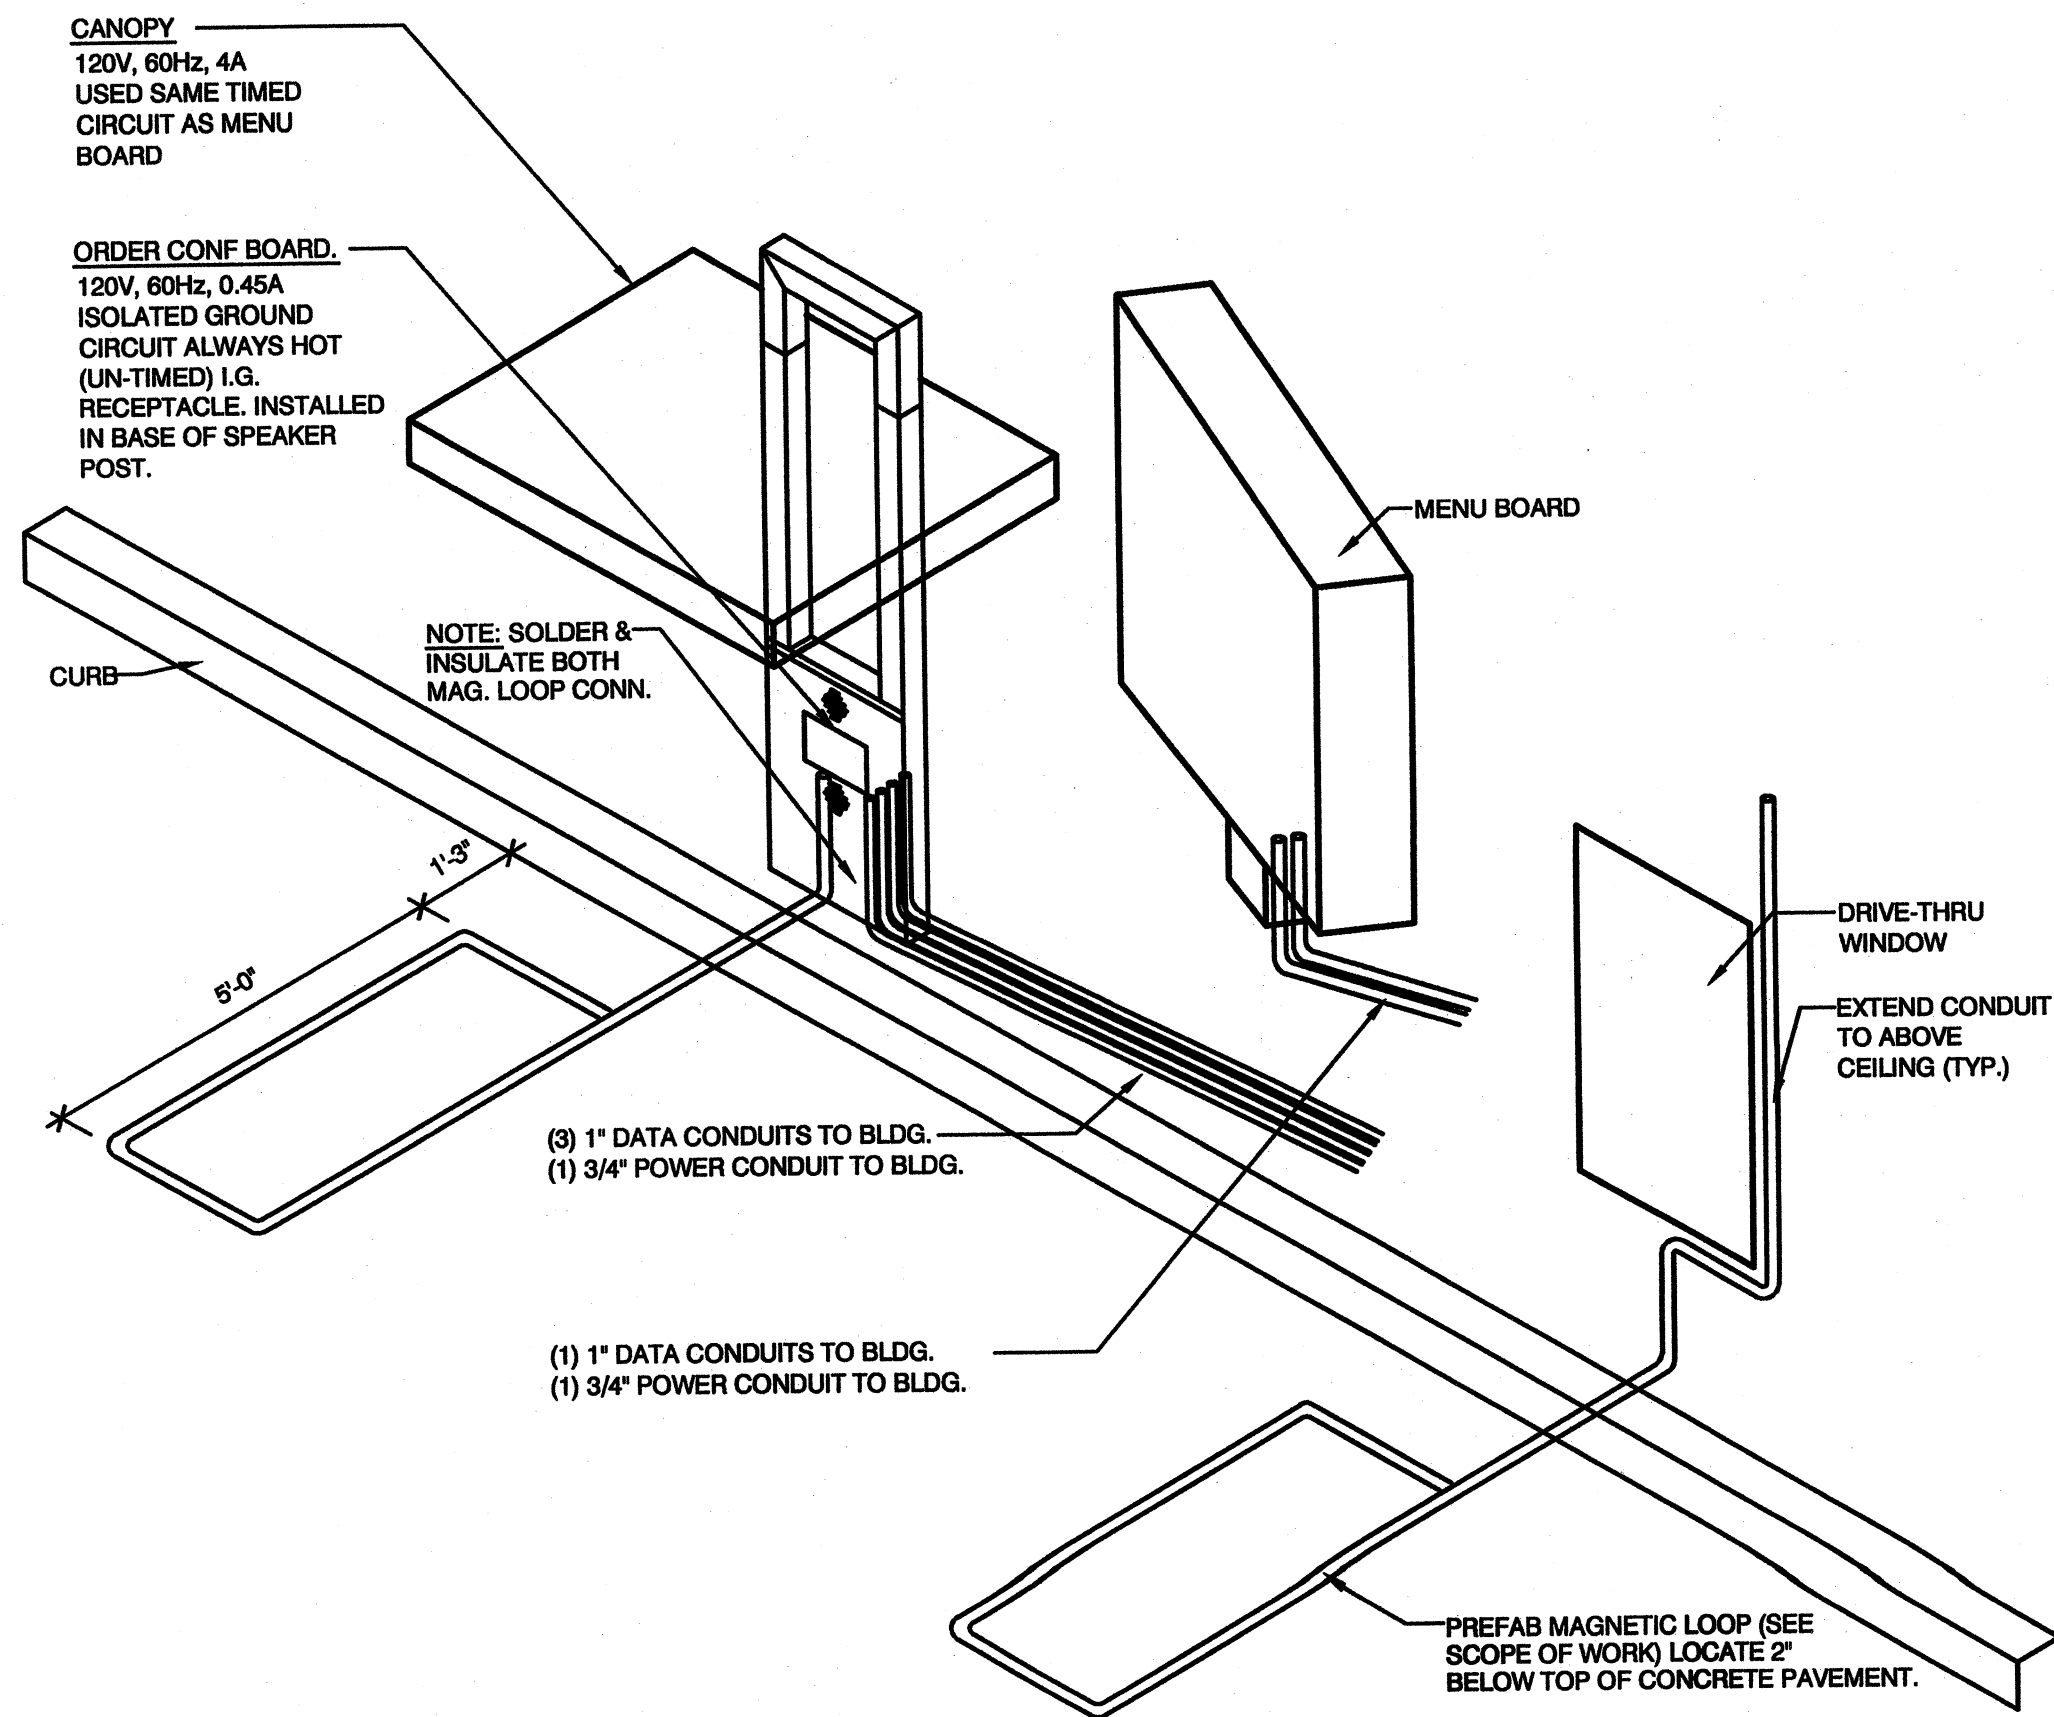

DRIVE-THRU COMMUNICATIONS ISOMETRIC
N.T.S.

10


CORNER DIMENSIONS			
RADIUS	A	B	C
15'-0"	11'-10"	4'-8"	1'-0"
18'-0"	11'-11"	4'-8"	1'-3"
20'-0"	12'-0"	4'-8"	1'-5"

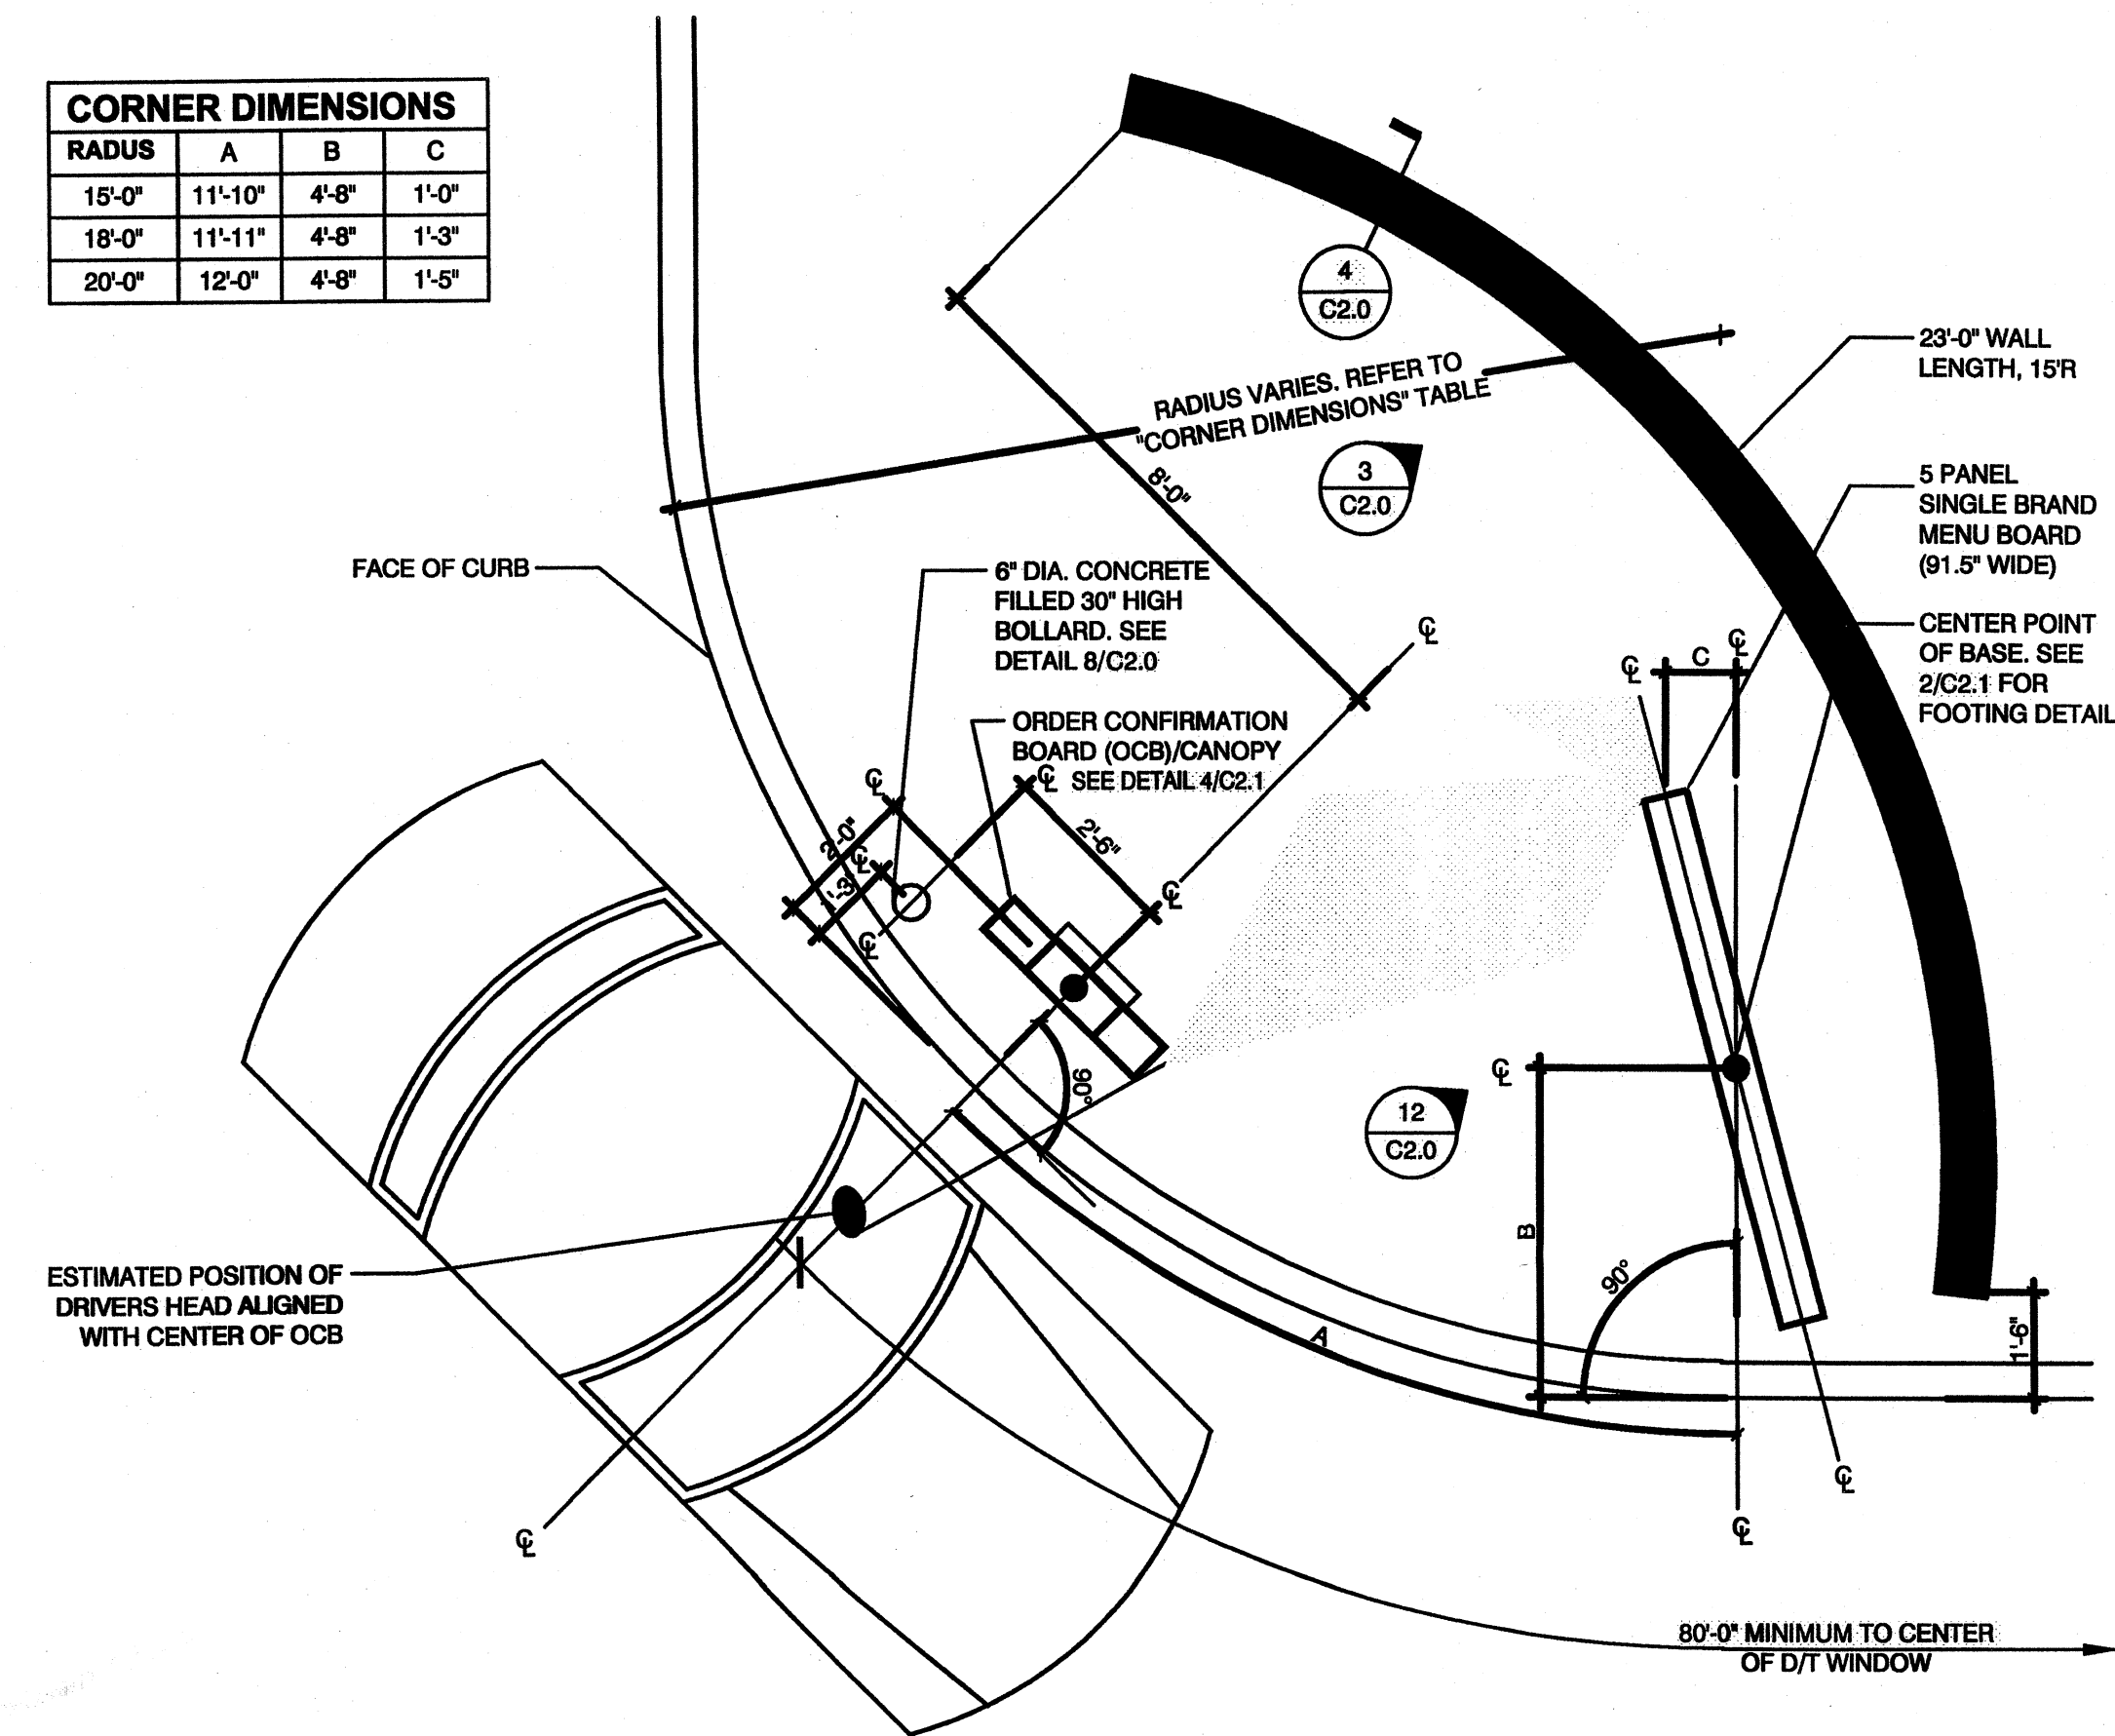


ENLARGED MENU BOARD DETAIL @ CURVED CURB
N.T.S.

2



TOP VIEW

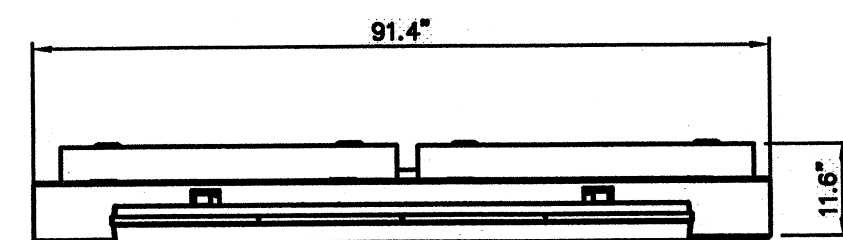

FRONT VIEW

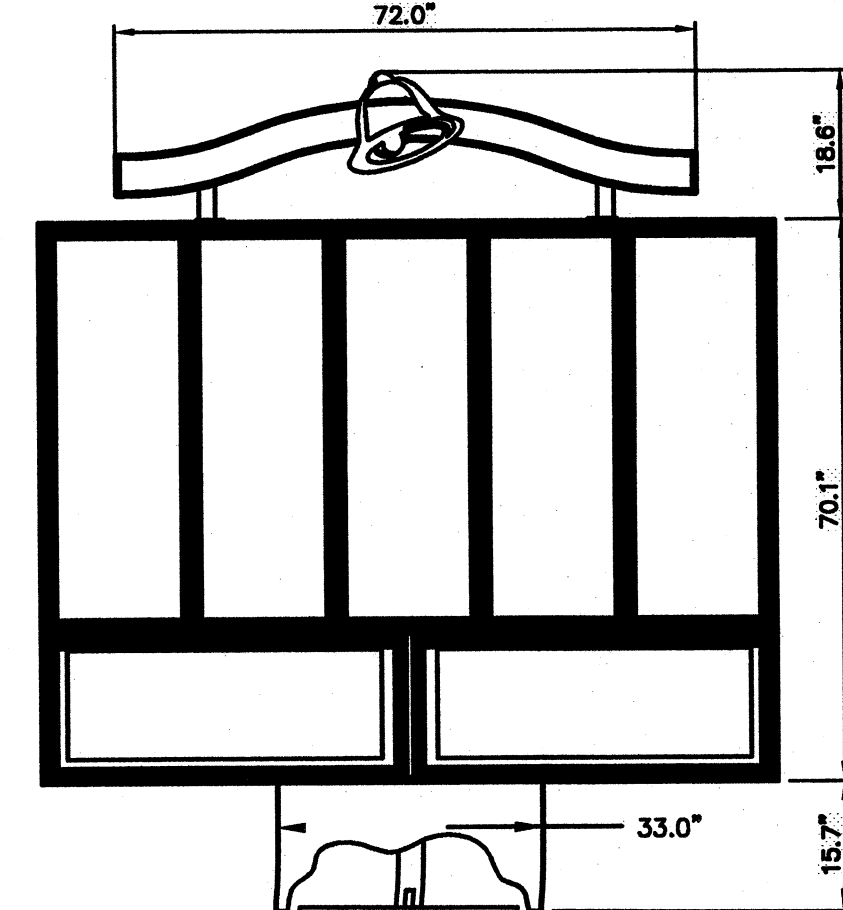


SIDE VIEW

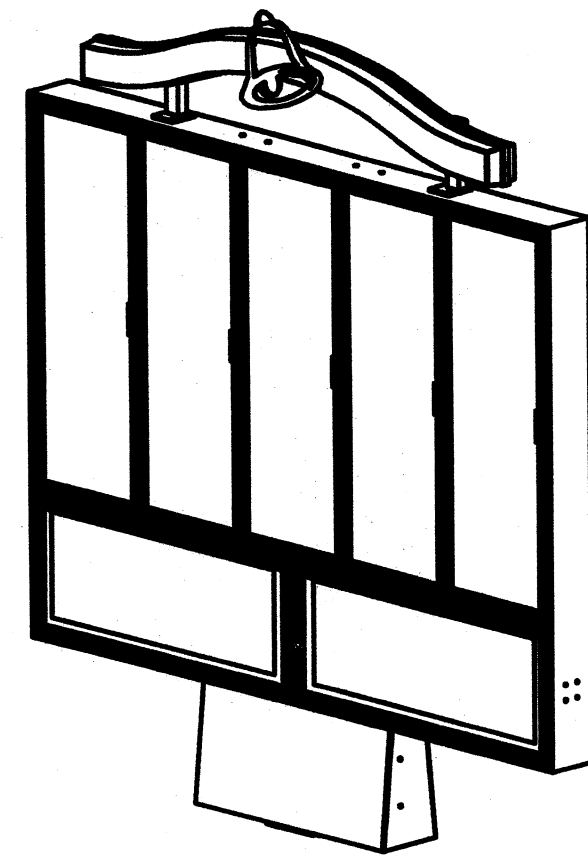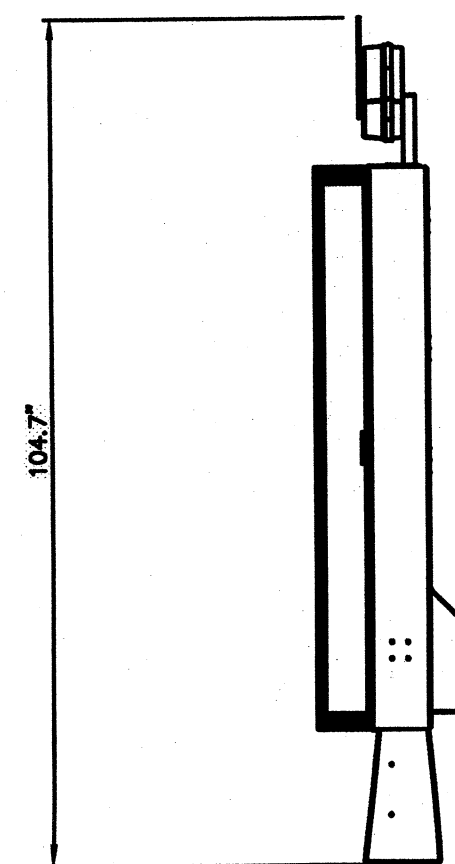

ISO VIEW


TACO BELL EVOLUTION DRIVE THRU MENU BOARD
N.T.S.

12

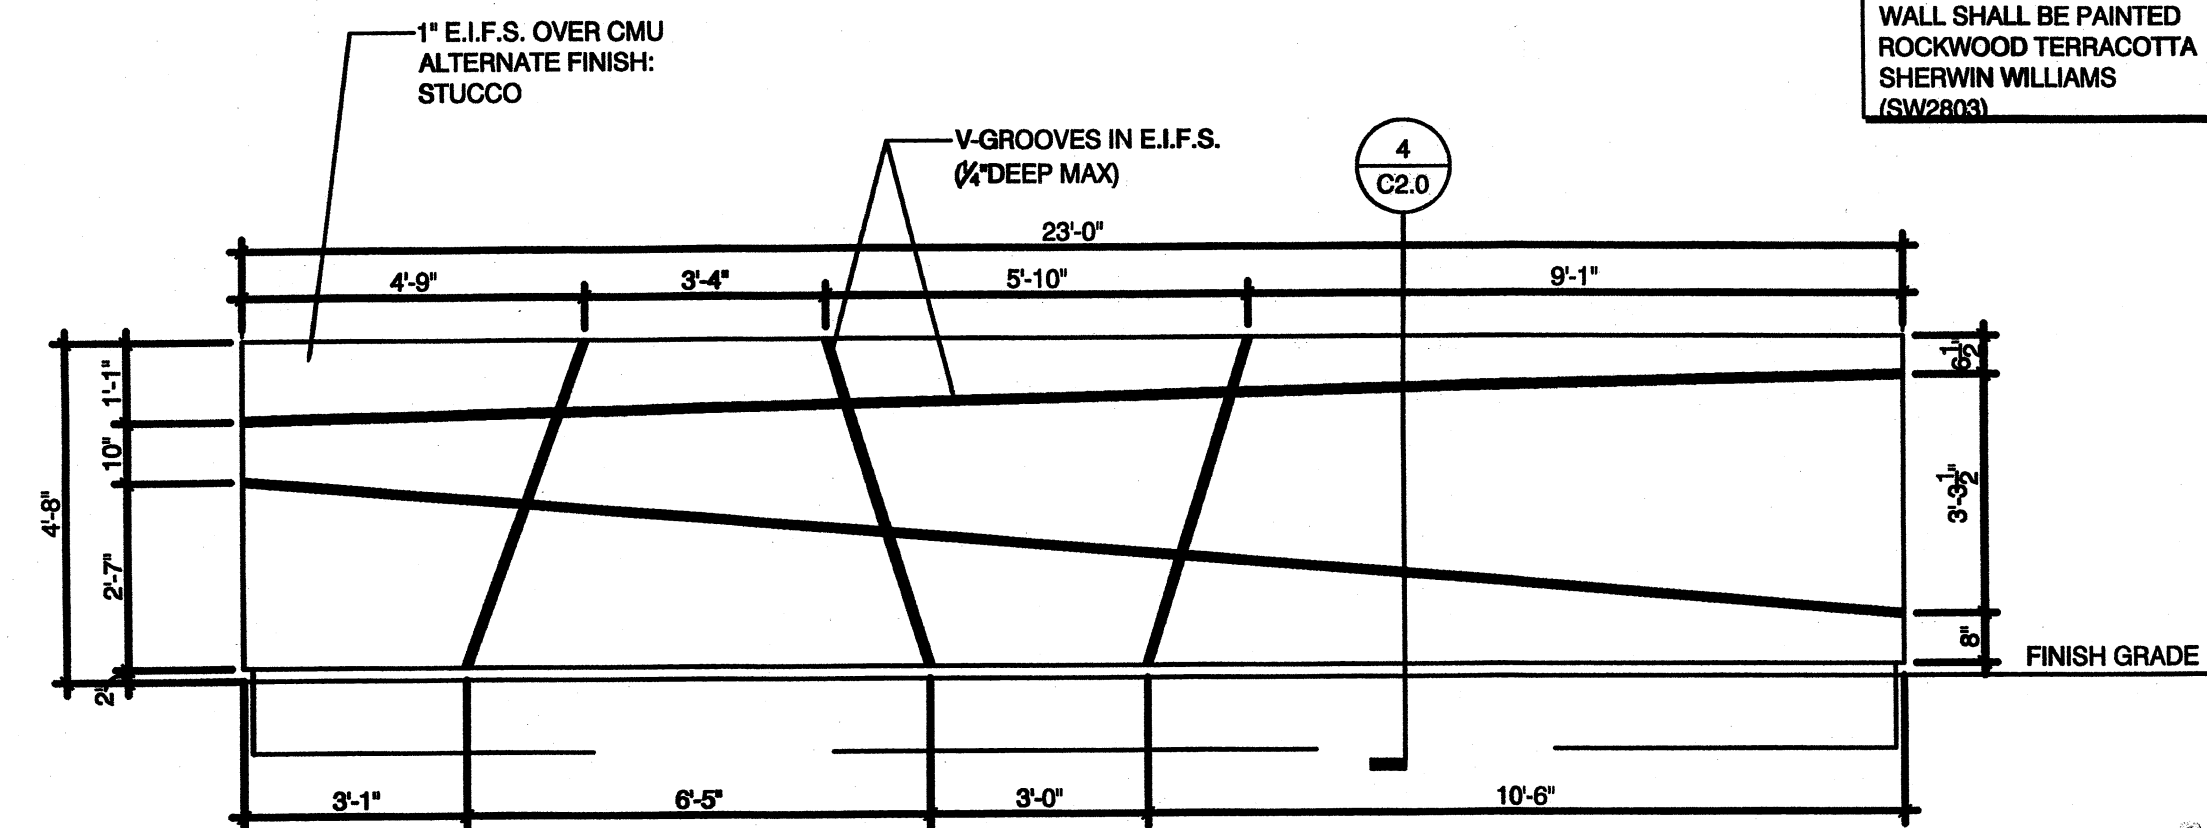


SCREEN WALL ELEVATION
N.T.S.

3

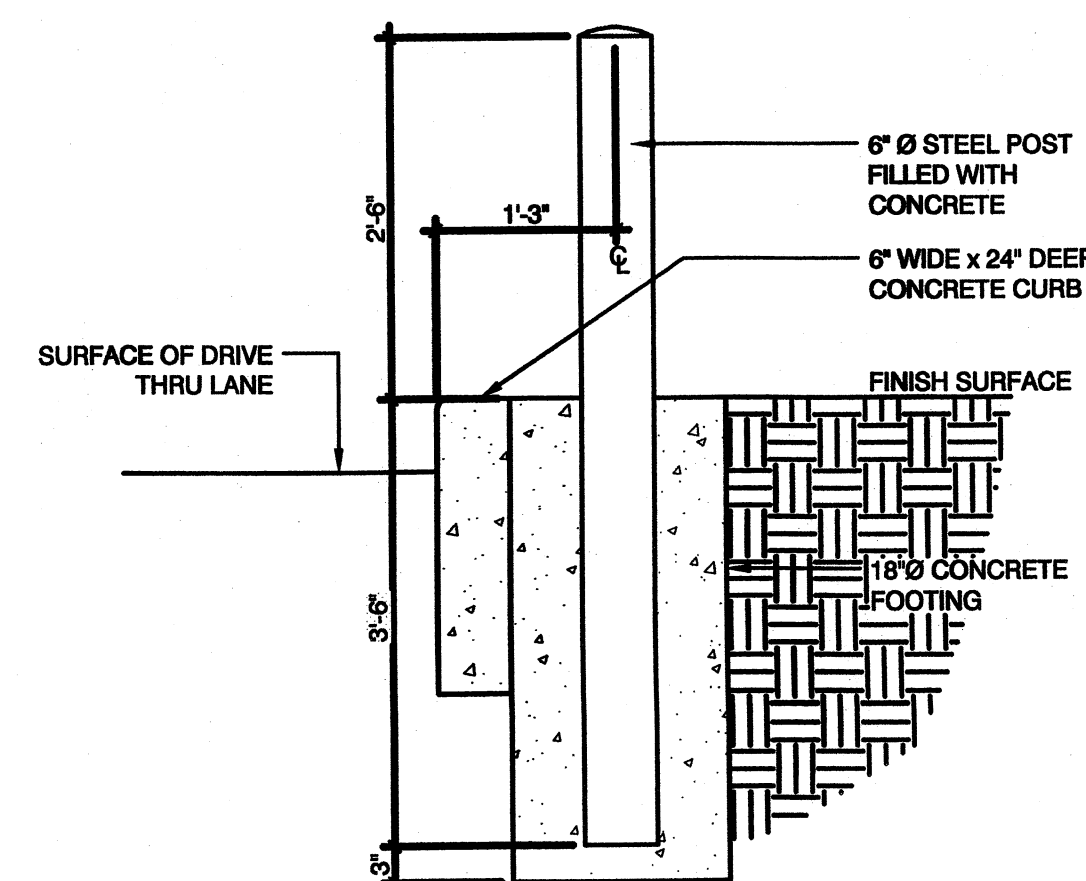

BOLLARD DETAIL
N.T.S.


8

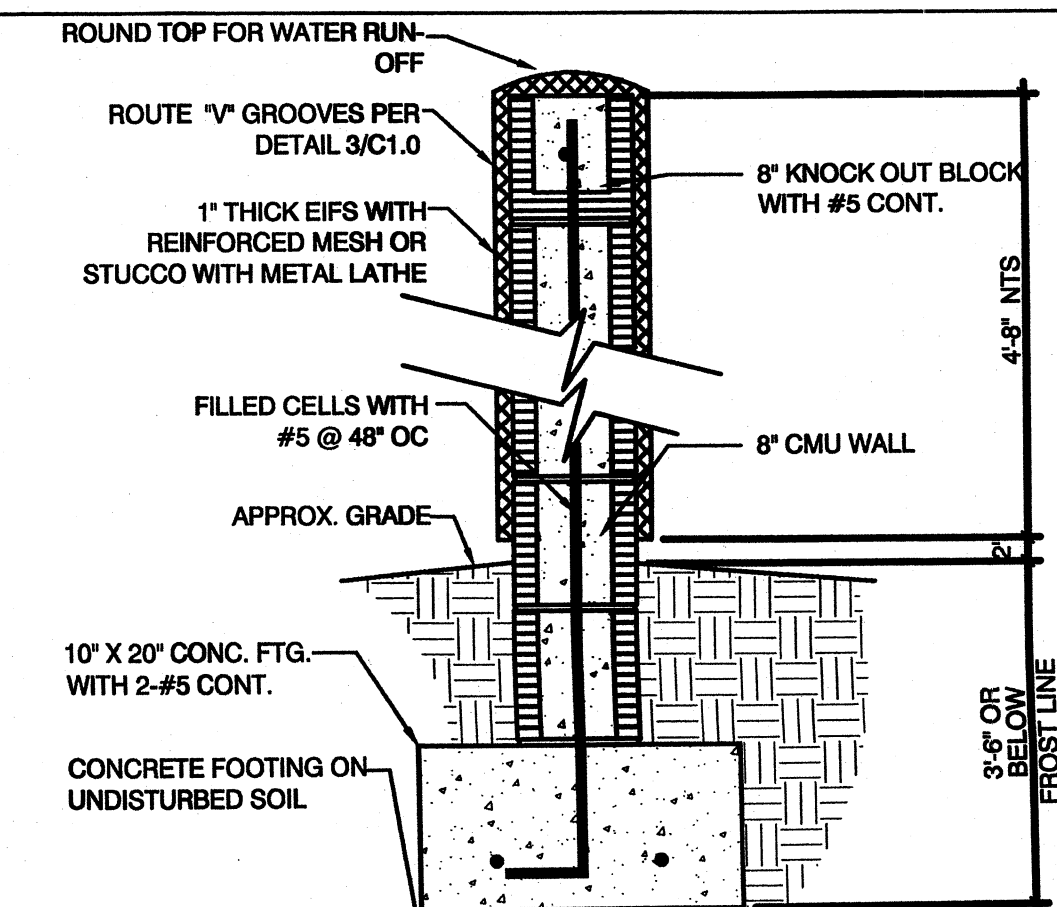

SCREEN WALL SECTION
N.T.S.

4

GLAUS PYLE SCHOMER BURNS & DEHAVEN INC.
GPD ASSOCIATES
520 South Main Street, Suite 2337 Akron, Ohio 44311
330-572-1100 / Fax 330-572-1101

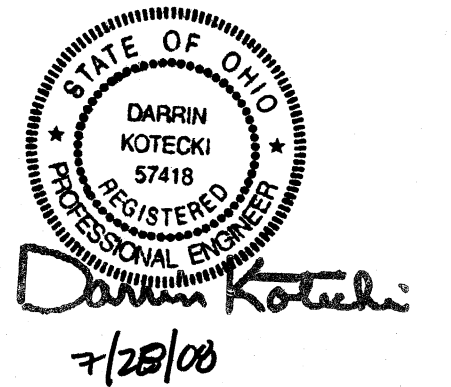

CONTRACT DATE: 06.13.08
BUILDING TYPE: Flex-Lite-K50
PLAN VERSION: T3
SITE NUMBER: 21275
STORE NUMBER: 2008088.68

TACO BELL

1108 LINCOLN WAY EAST
MASSILLON, OH 44646




Flex-Lite

**TACO BELL
CIVIL DETAILS**


C2.0

PLOT DATE: 07.23.08

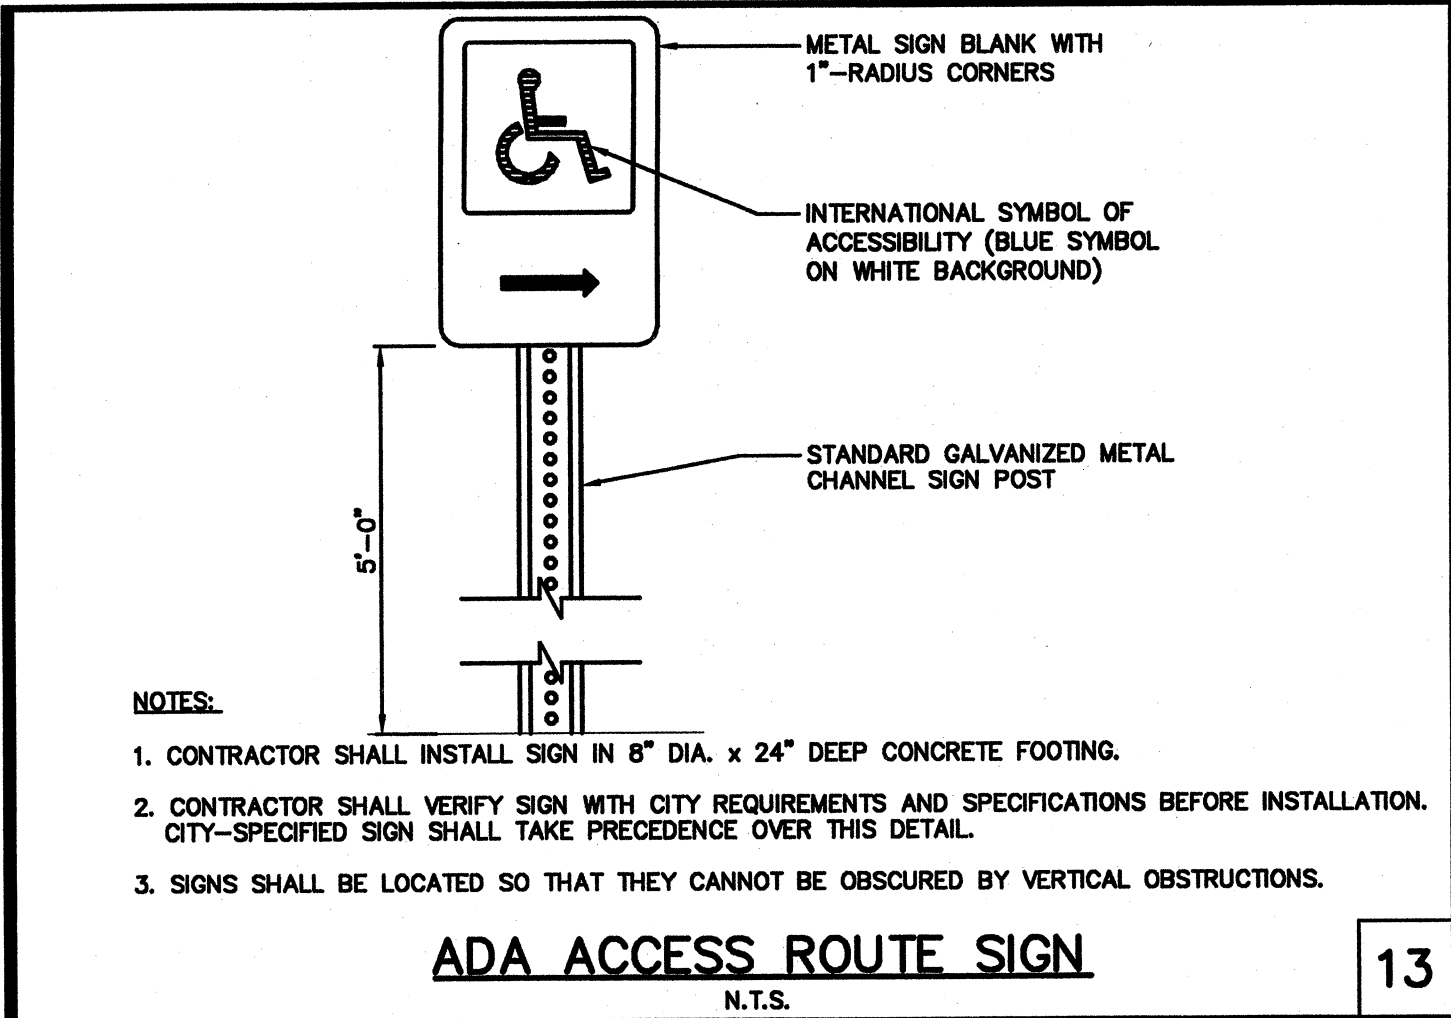


ADA ACCESS ROUTE SIGN

13

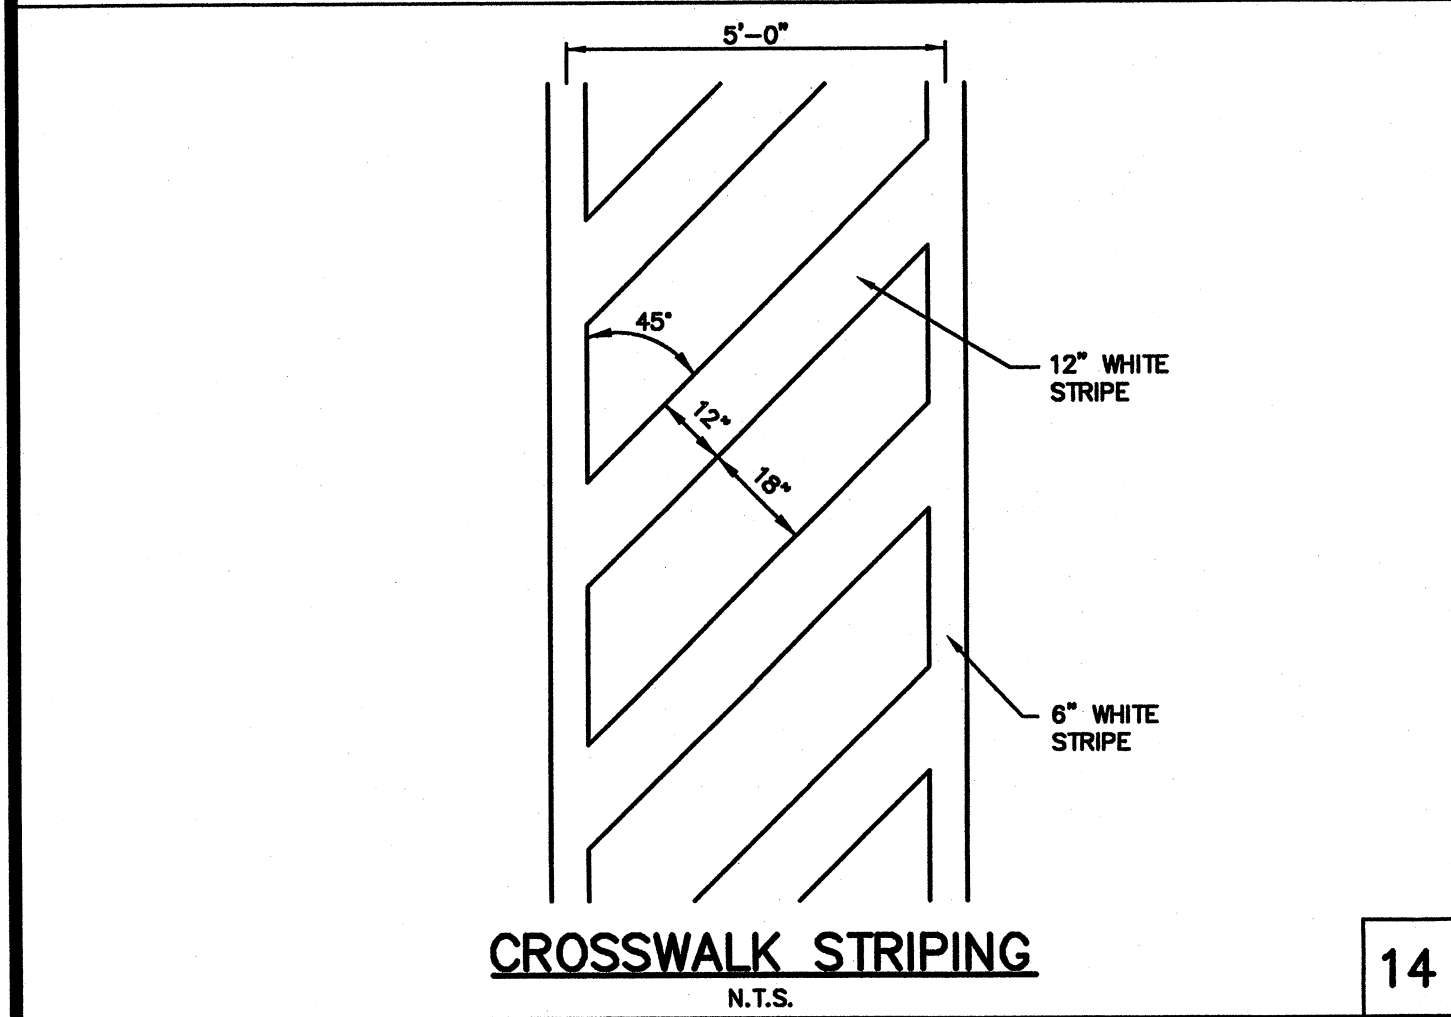


CROSSWALK STRIPING

14

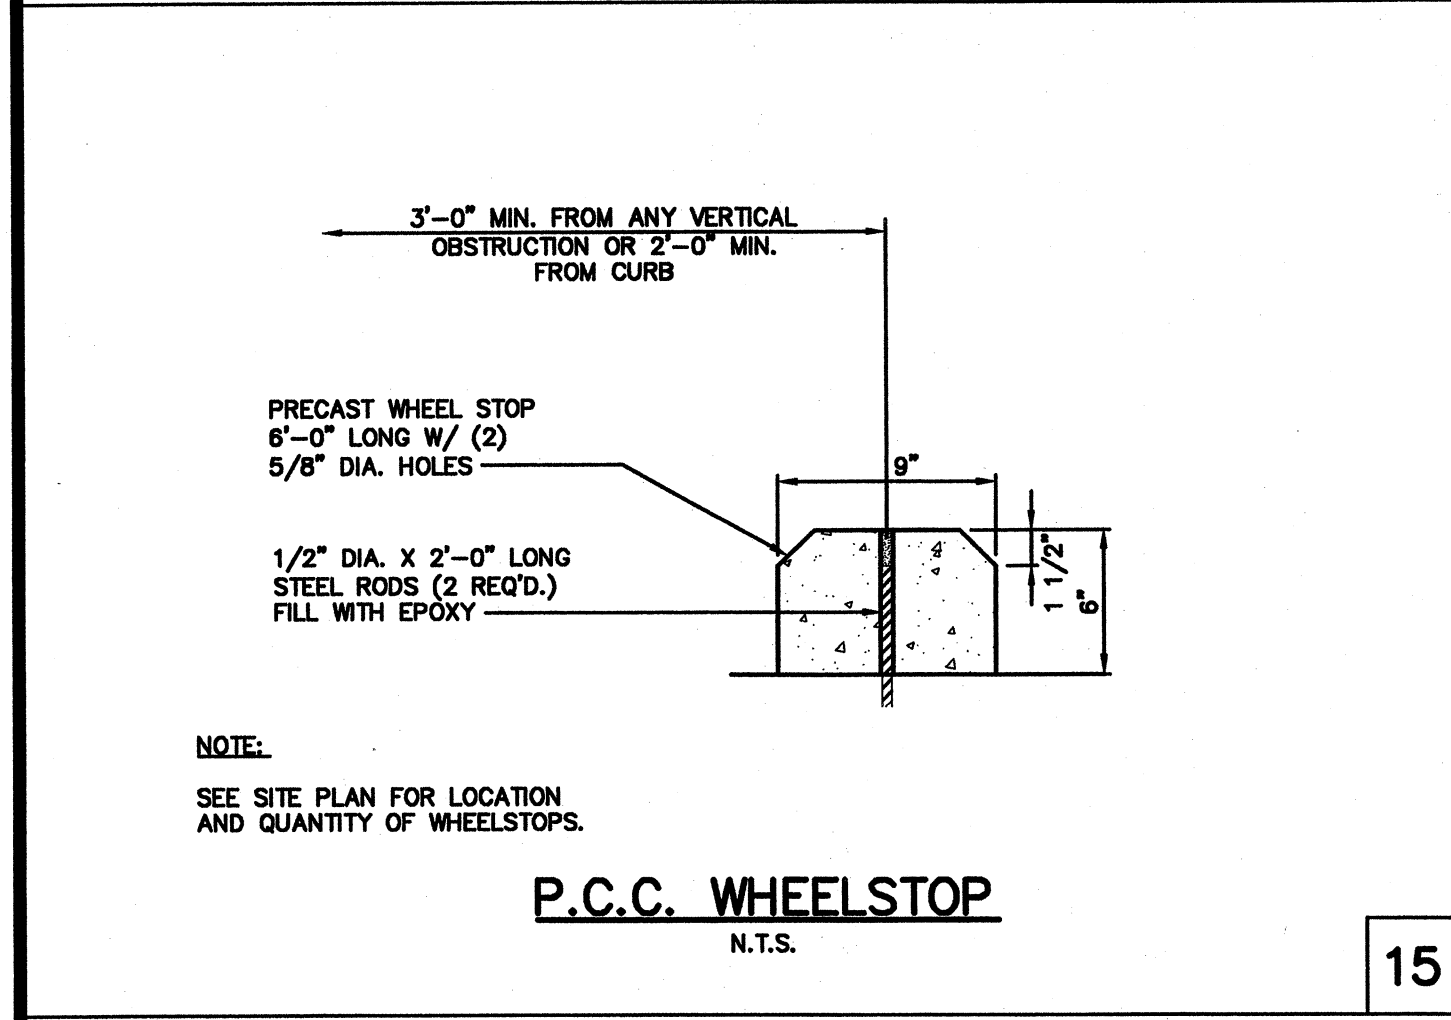


P.C.C. WHEELSTOP

15

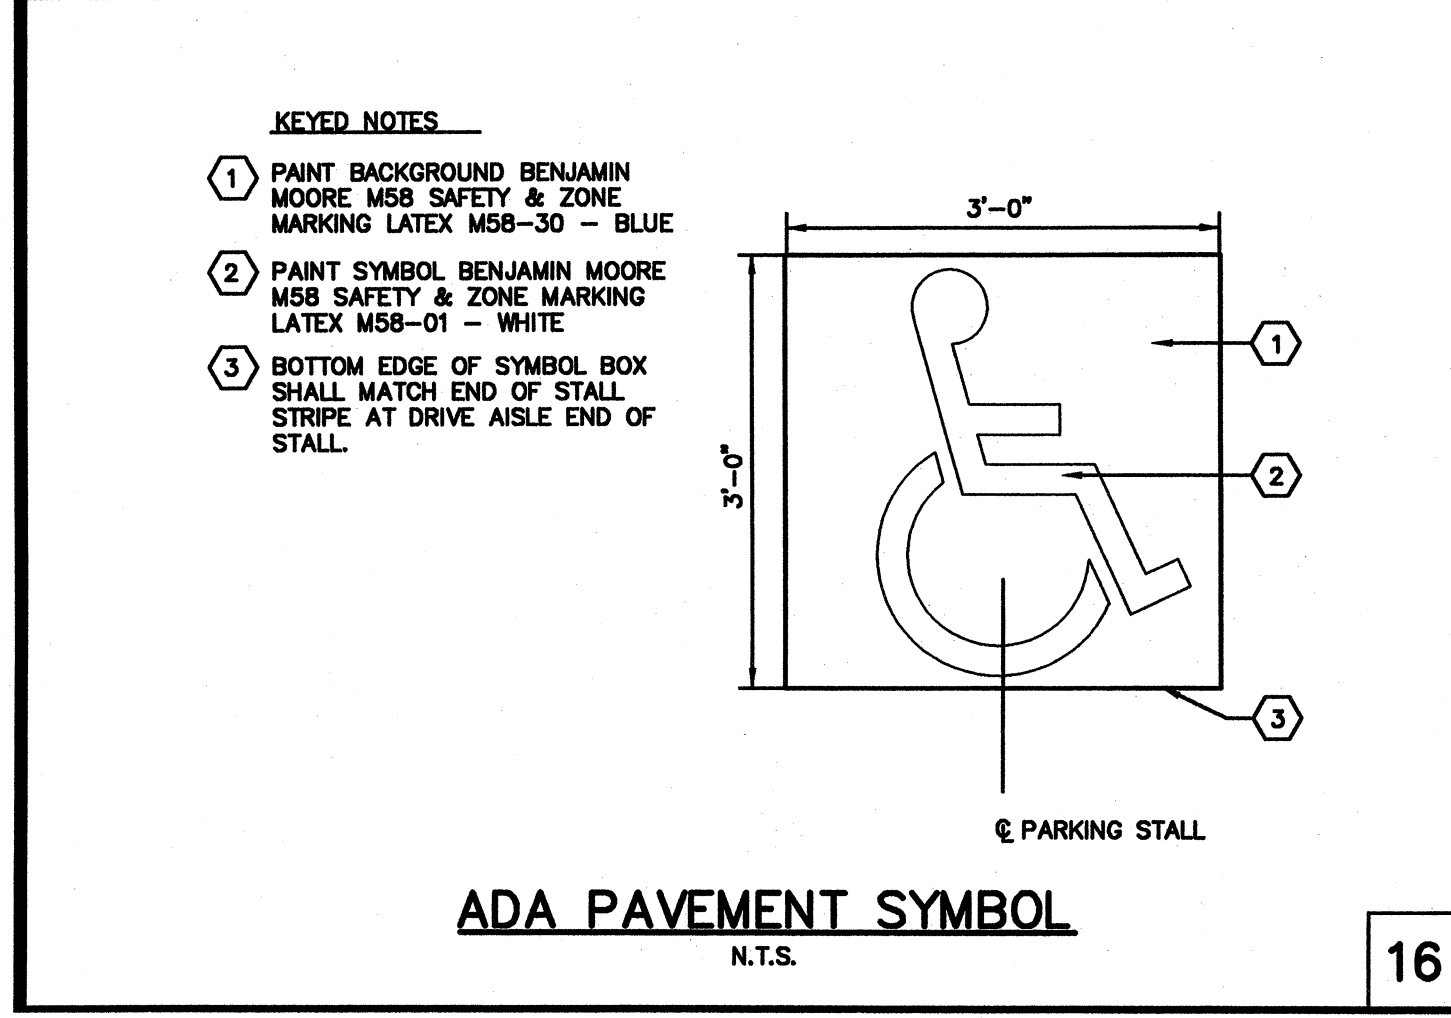


ADA PAVEMENT SYMBOL

16

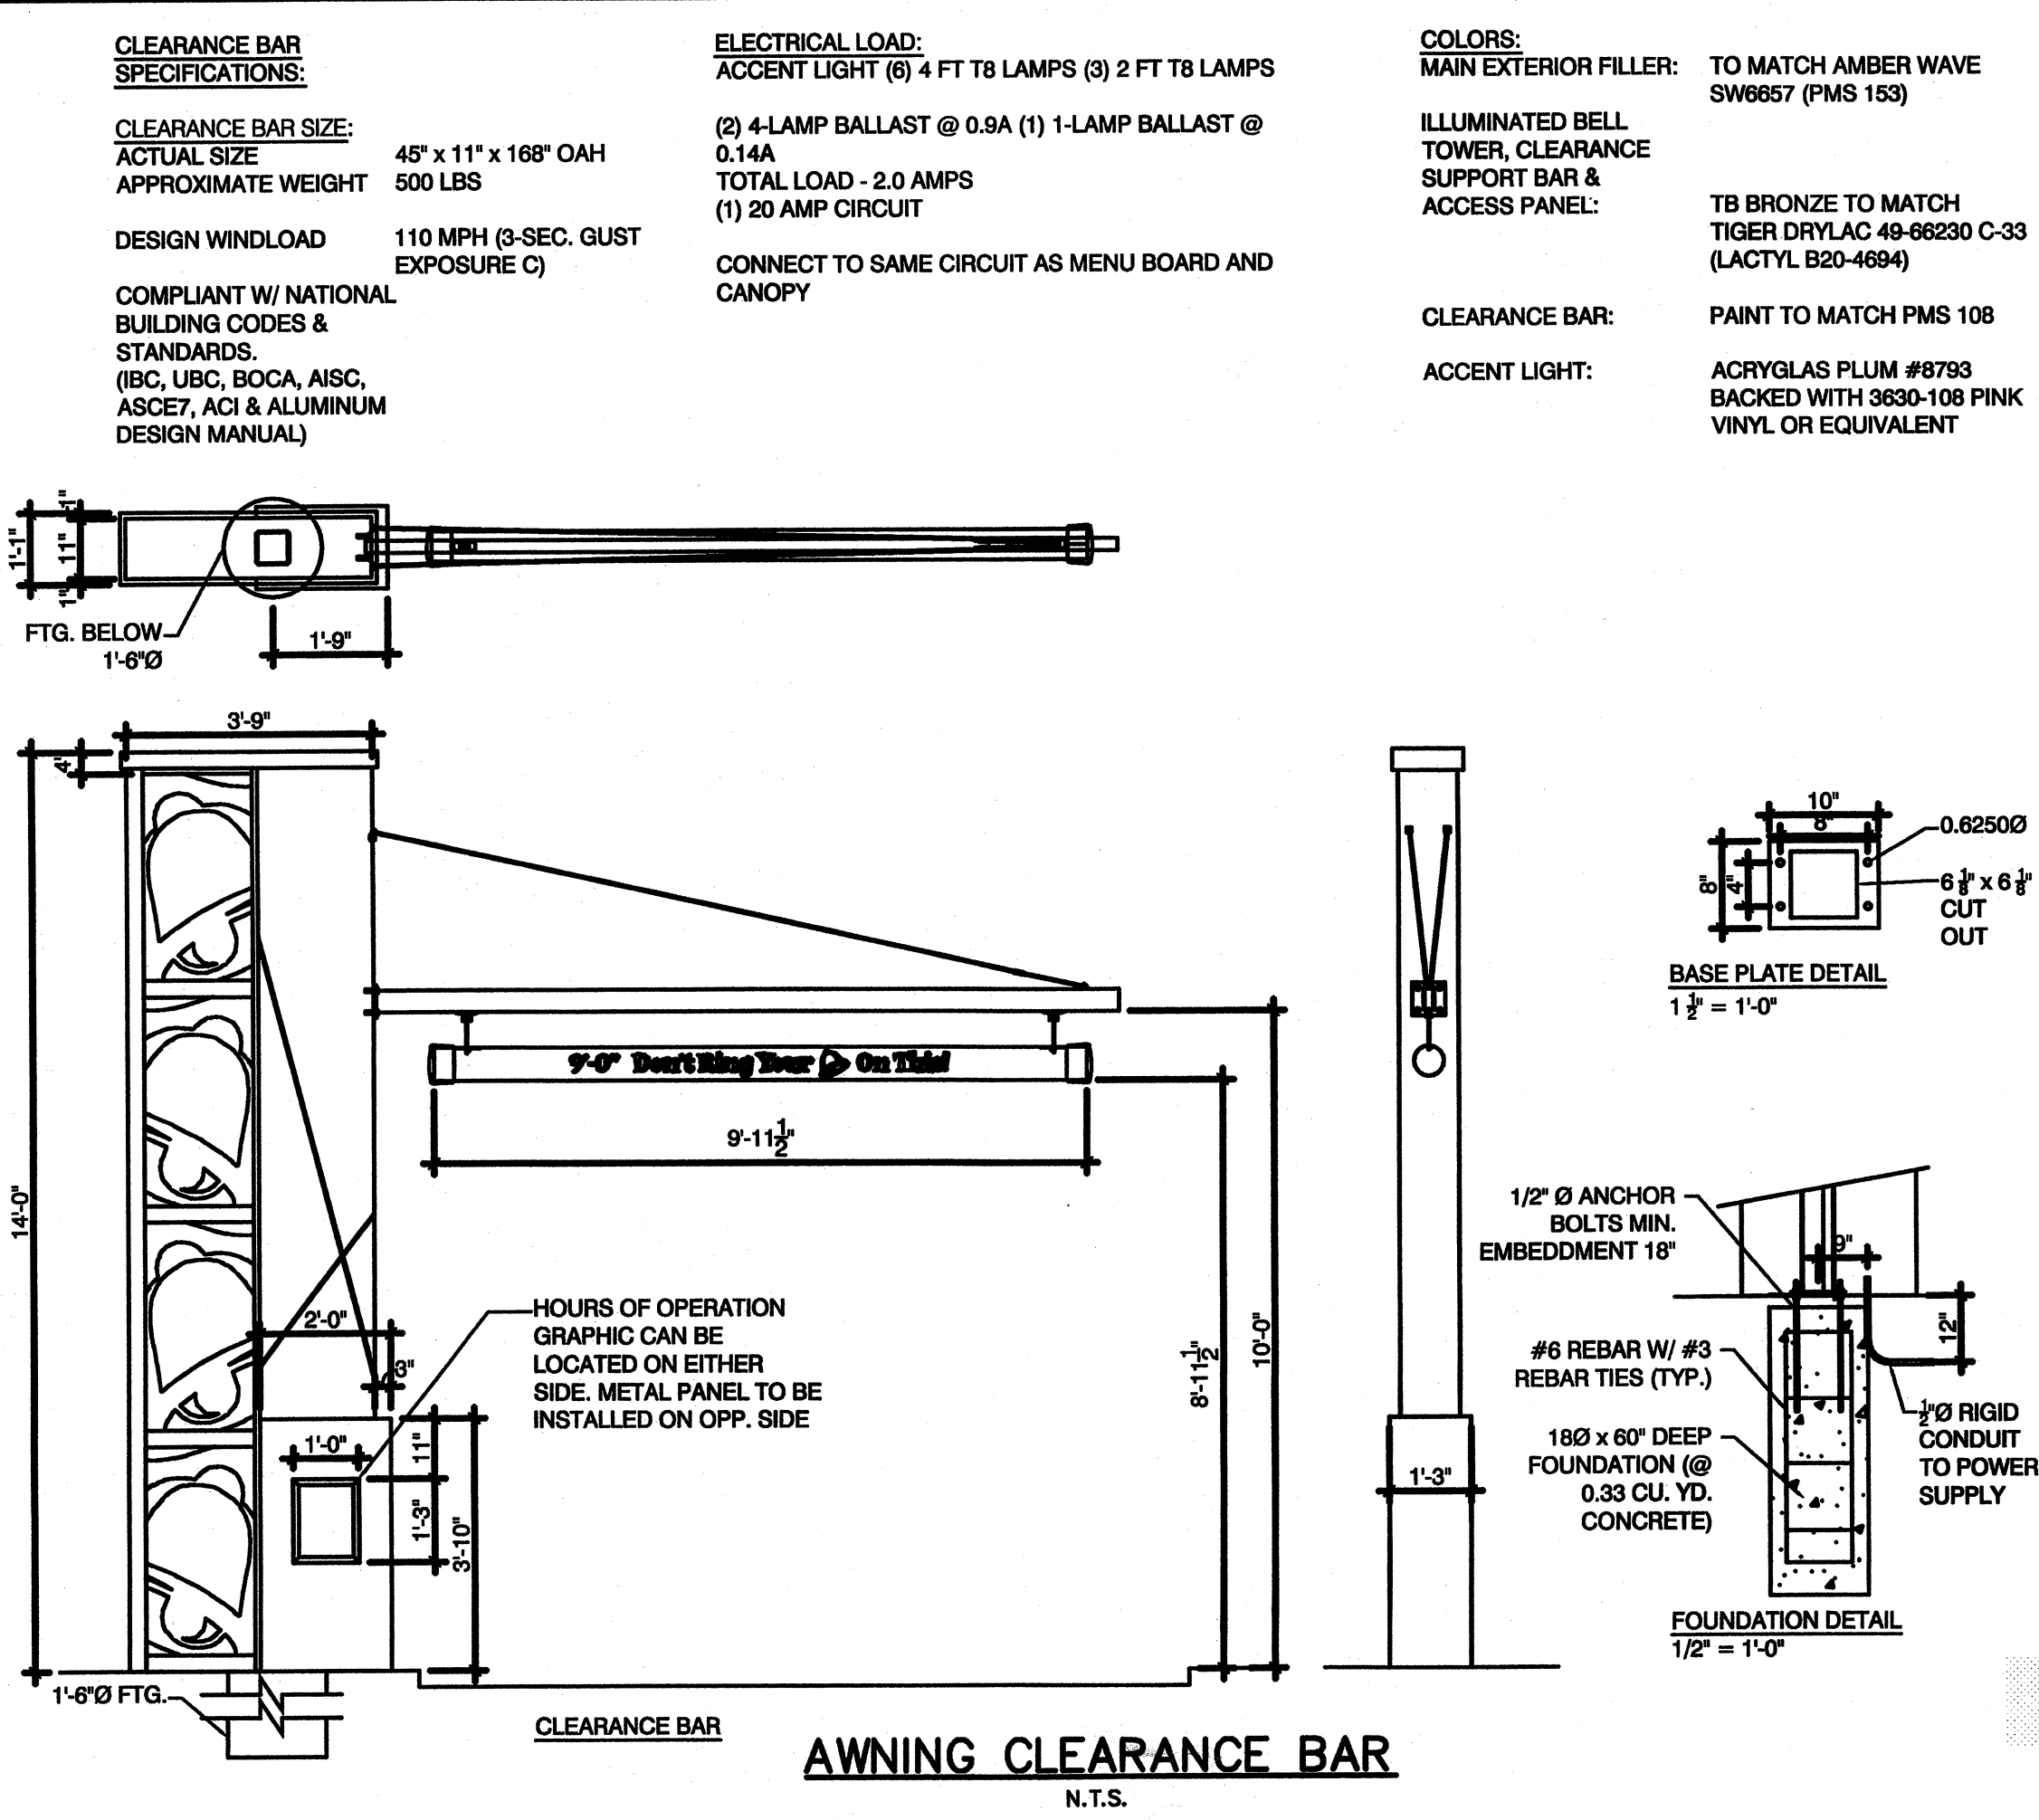


AWNING CLEARANCE BAR

6

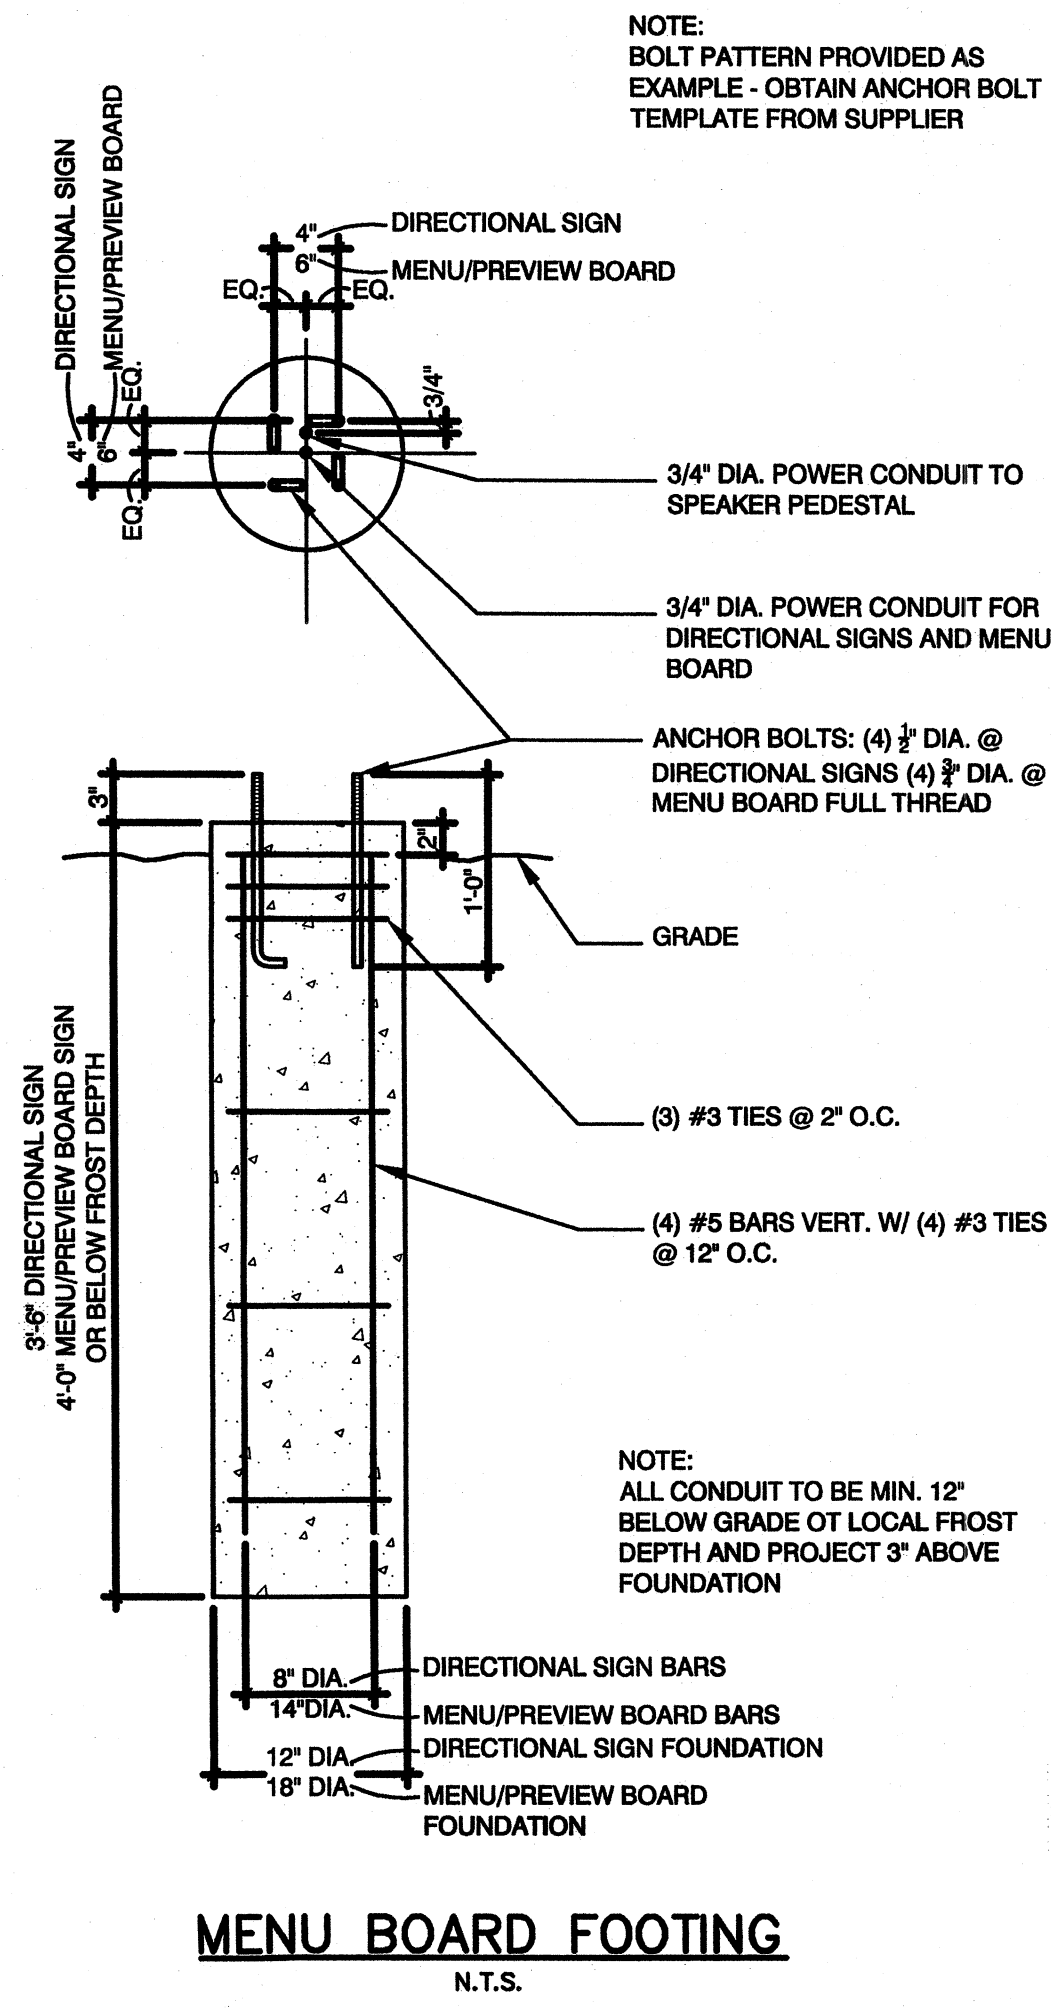

MENU BOARD FOOTING

2

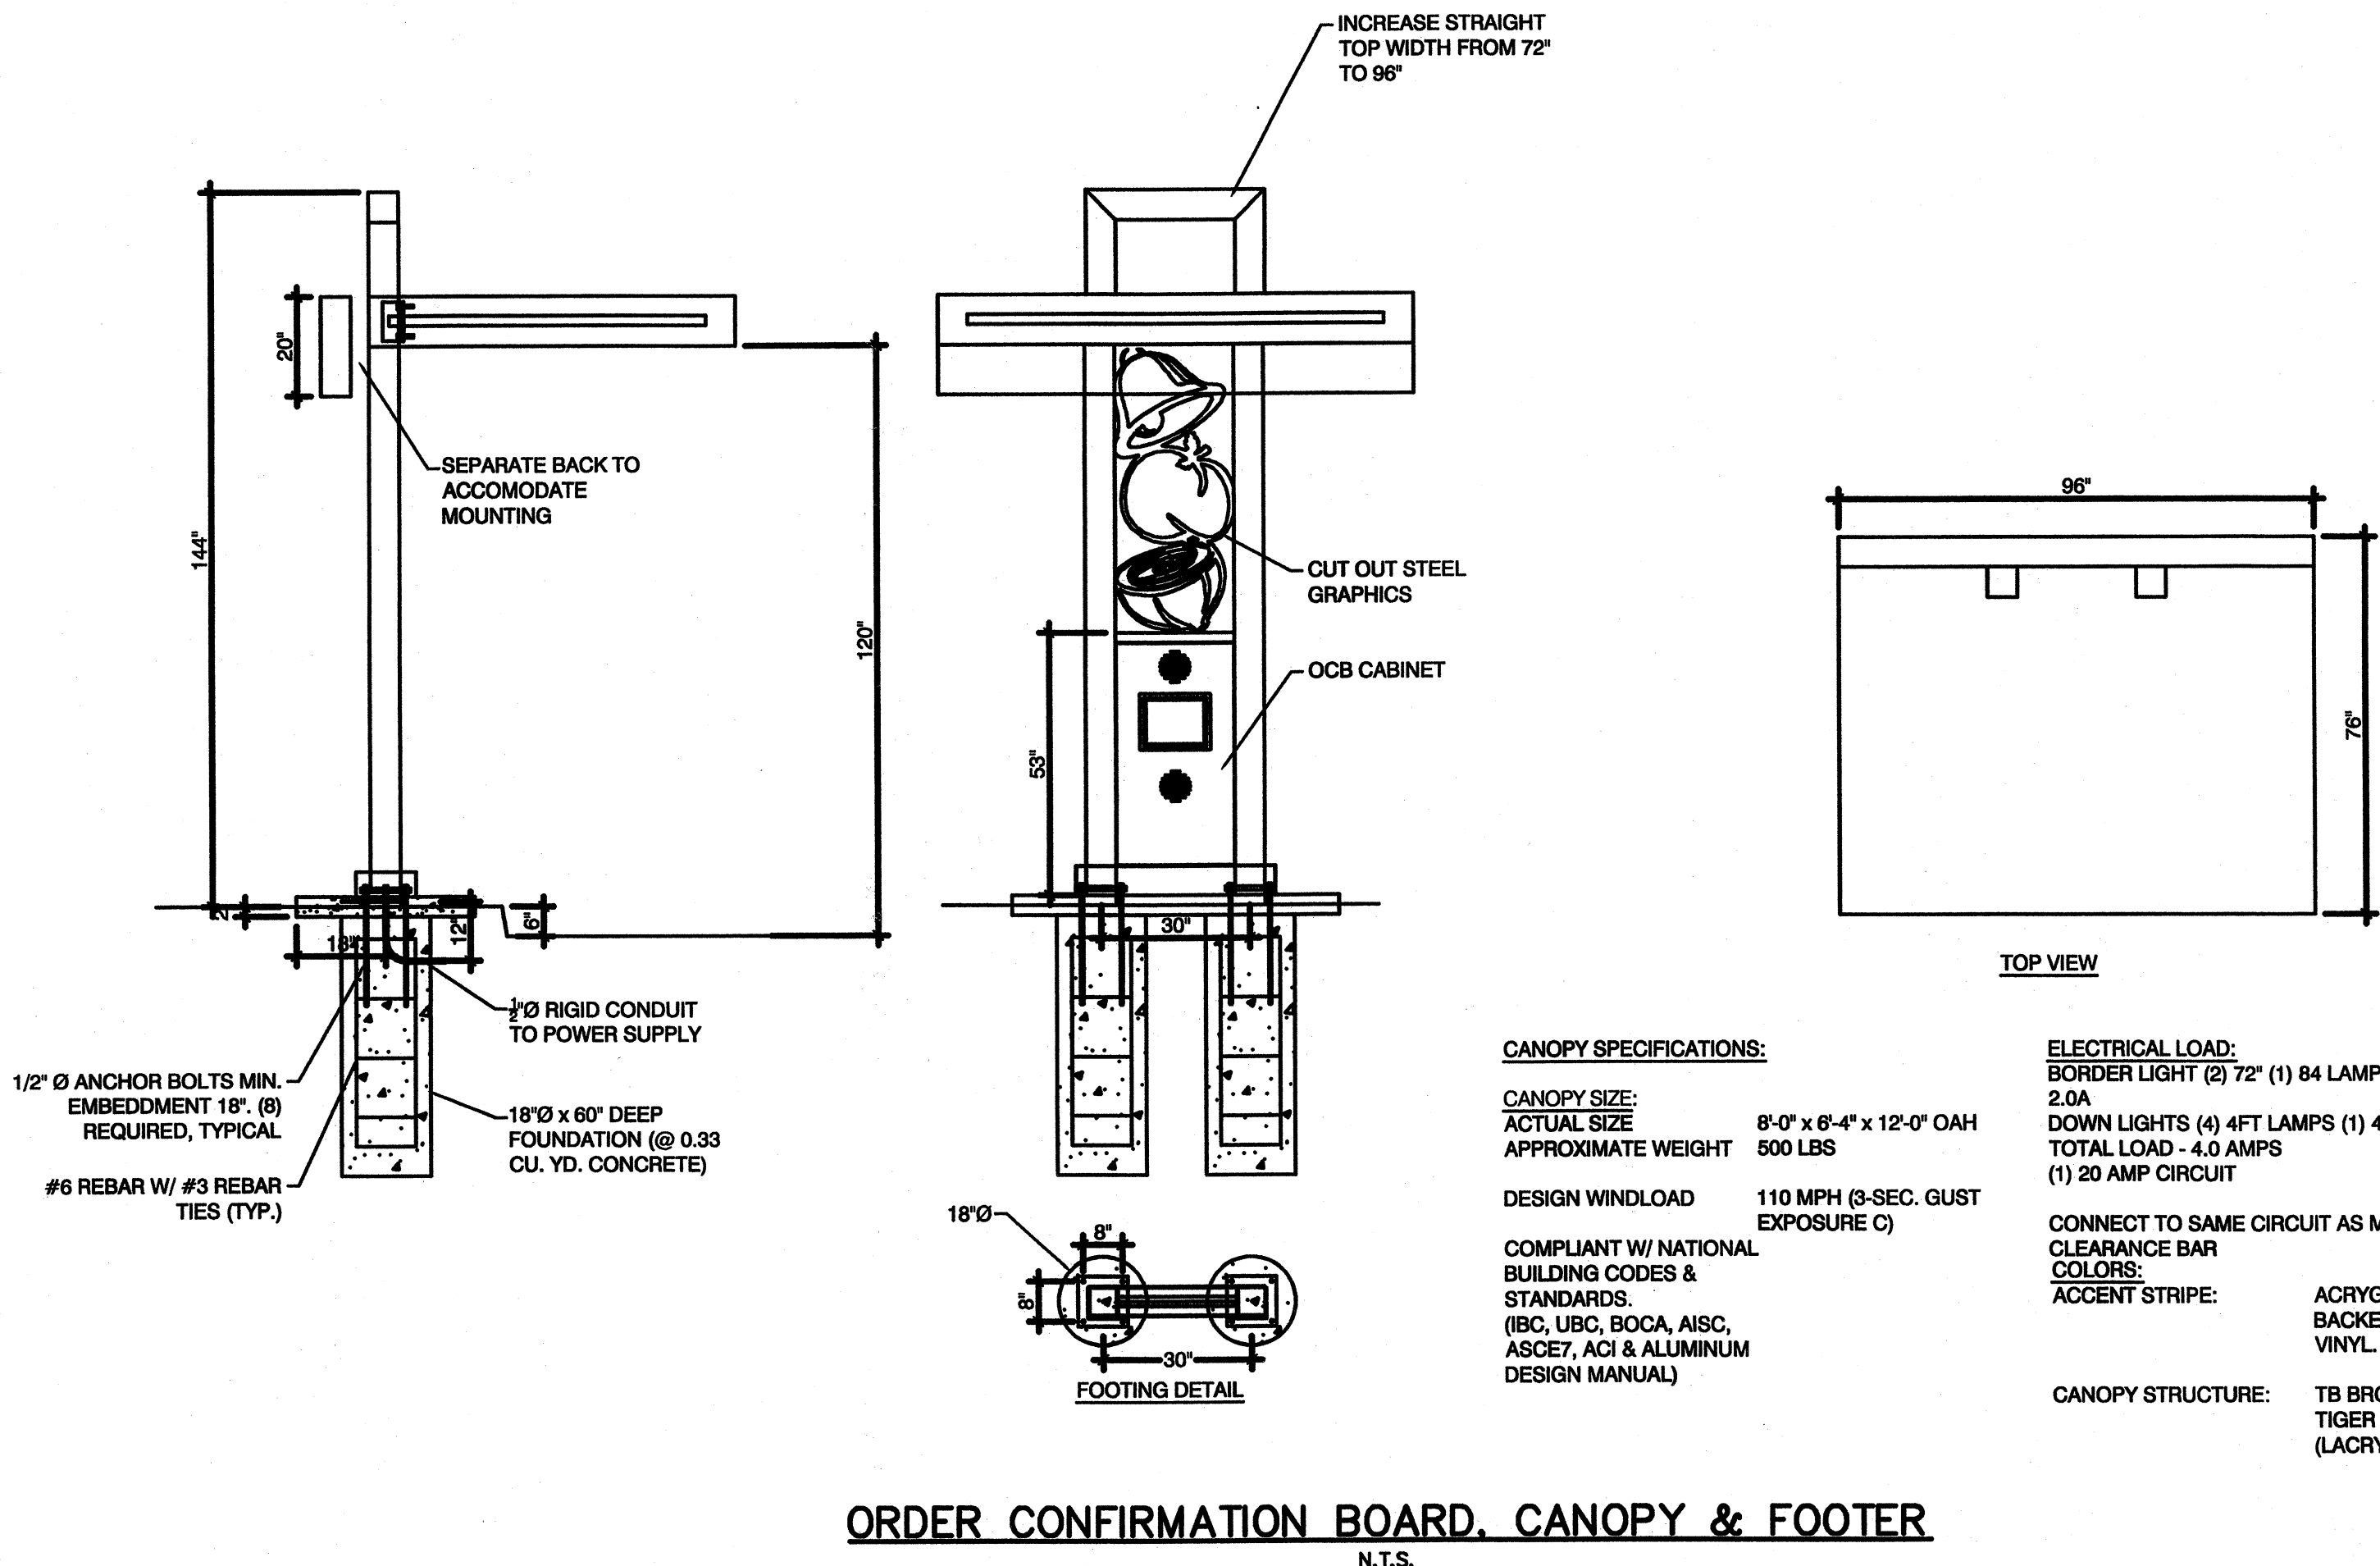

ORDER CONFIRMATION BOARD, CANOPY & FOOTER

N.T.S.



▲	
▲	
▲	
▲	
▲	
▲	
▲	
▲	
▲	
▲	
▲	
▲	

CONTRACT DATE:	06.13.08
BUILDING TYPE:	Flex-Lite-K50
PLAN VERSION:	T3
SITE NUMBER:	21275
STORE NUMBER:	2008088.68


TACO BELL
1108 LINCOLN WAY EAST
MASSILLON, OH 44646



TACO BELL
CIVIL DETAILS

C2.1

PLOT DATE: 07.23.08

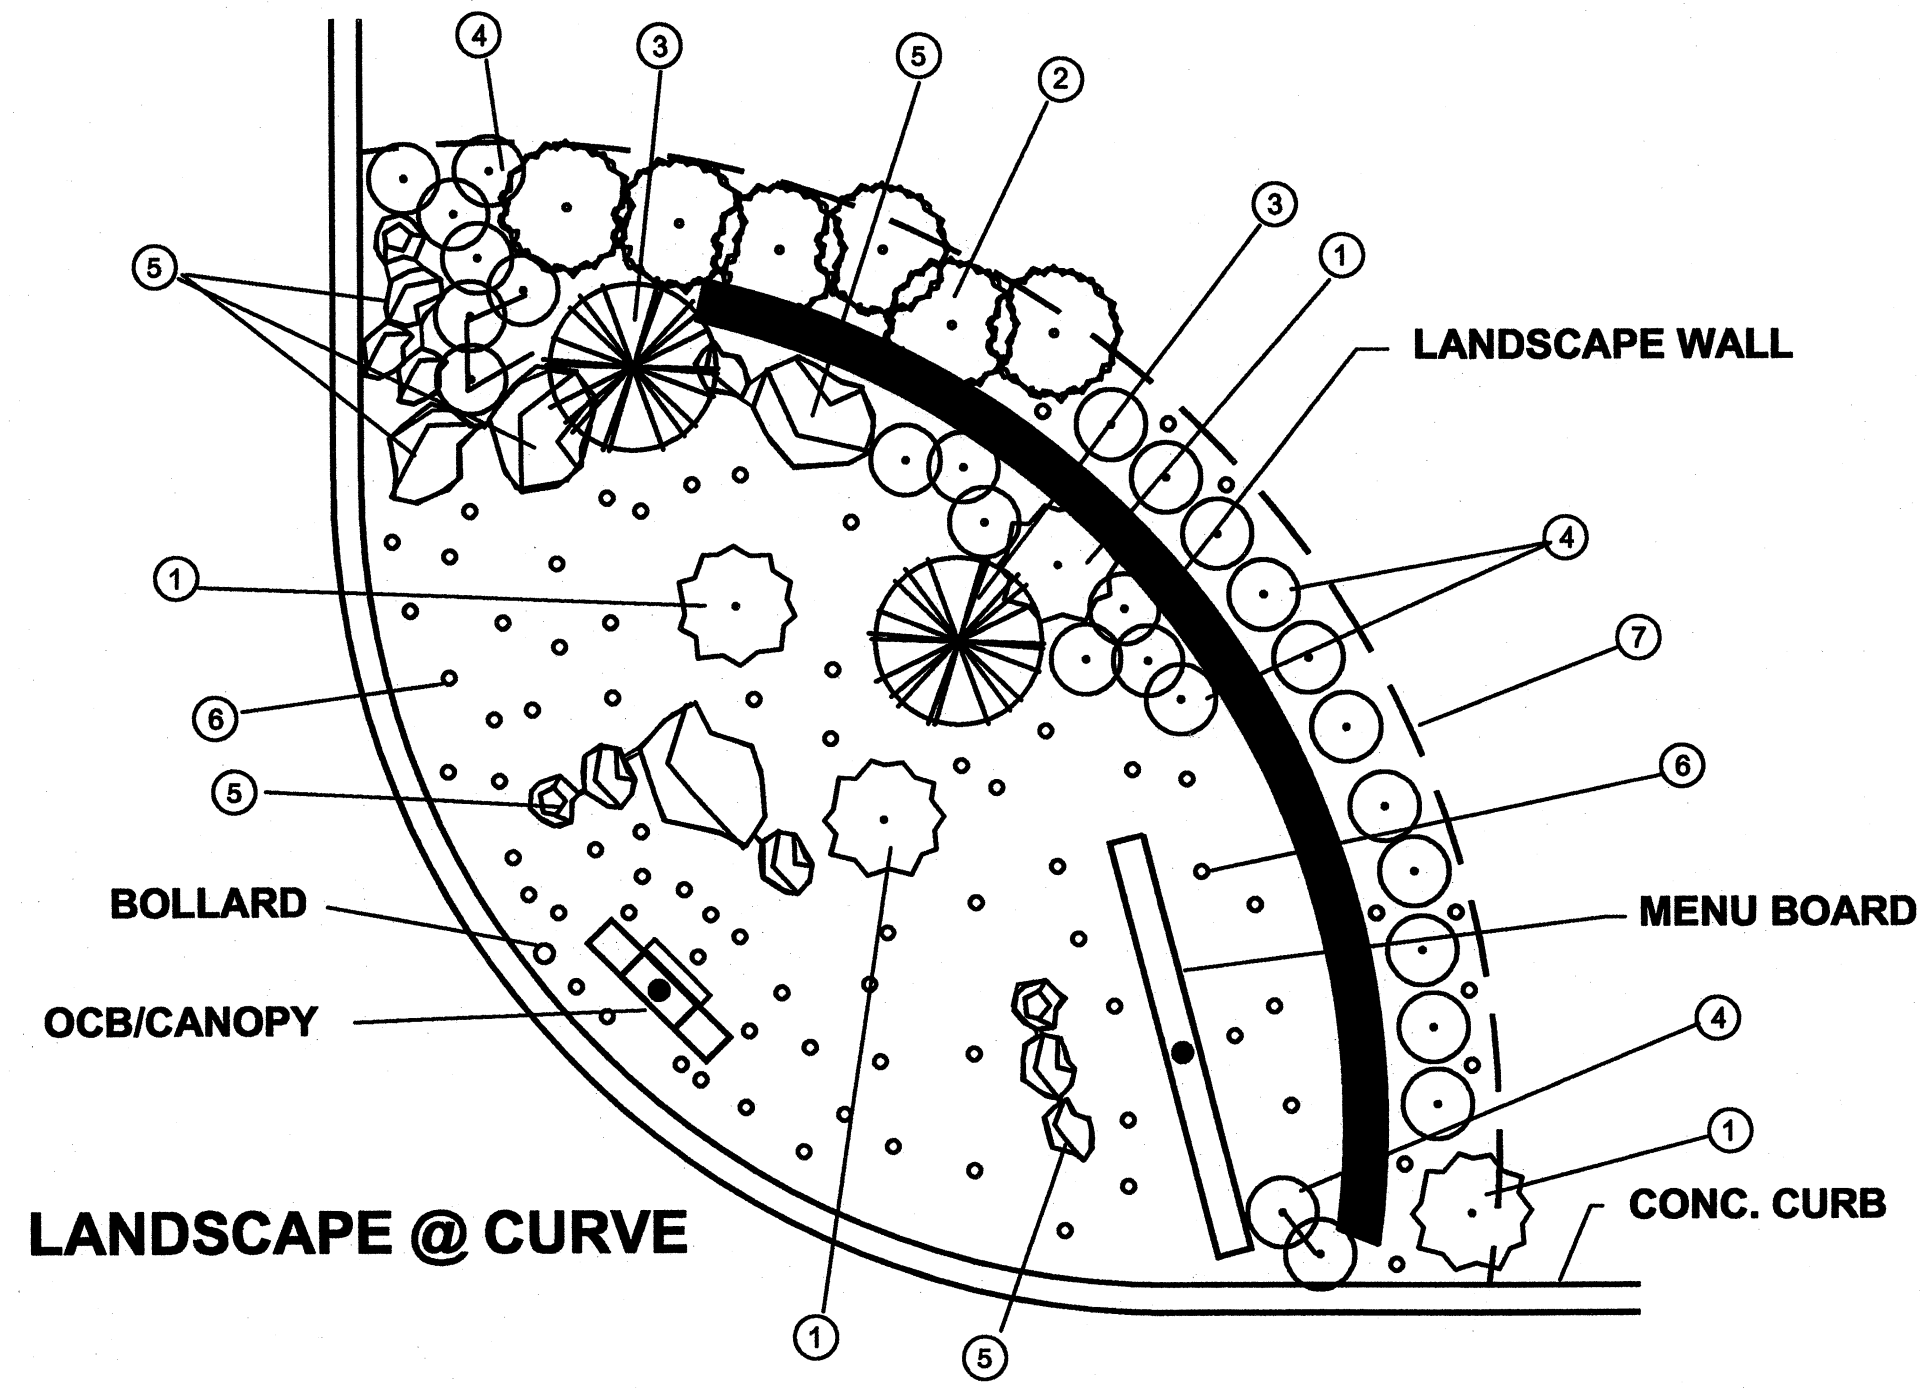

REGION 5 - MIDWEST						MATERIALS LEGEND	LANDSCAPE NOTES
NO.	MATERIAL	QTY	SIZE	HGT.	SP		
①	BLUE FESCUE FESTUCA GLAUCA	PER PLAN	3 GAL.	12"	12"		1. GRAVEL MULCH SHALL BE CONTINUOUS TO EDGE OF STEEL BORDER, UNDER ALL PLANTS, CONCRETE CURB AND LANDSCAPE WALL. 2. PROVIDE WEED BARRIER UNDER GRAVEL MULCH 3. PROVIDE A INDUSTRY STANDARD DRIP IRRIGATION SYSTEM APPROPRIATE FOR THE SELECTED REGION AND PLANTING TYPES 4. PLANTS SHALL BE PLANTED PER REGIONAL BEST PRACTICES INCLUDING BUT NOT LIMITED TO SUPPORT, DEPTH/WIDTH OF PLANTING HOLE AND SOIL AMMEDEMENTS 5. SEE SHEET C2.0 AND C2.1 FOR ADDITIONAL BRANDED SITE DETAILS INCLUDING THE MENU BOARD, LANDSCAPE WALL AND OCB/CANOPY.
②	JAPANESE BARBERRY BERBERIS THUNBERGII	PER PLAN	3 GAL.	15"	15"		
③	SOAPWEED YUCCA GLAUCA	PER PLAN	5 GAL.				
④	CHINESE JUNIPER JUNIPERUS 'SARJENTII'	PER PLAN	5 GAL.	18"	12"		
⑤	LIMESTONE BOULDER SAND - GREY - 6" TO 24"	PER PLAN	6"-24"	N/A			
⑥	GRAVEL MULCH LIMESTONE - 3" AGGREGATE	PER PLAN	3"	N/A			
⑦	STEEL EDGING	PER PLAN	N/A	3" AFG 6" BFG	N/A		

DRIVE THRU OF THE FUTURE LANDSCAPE PLAN
N.T.S.

CLAUS PYLE SCHOMER BURNS & DEHAVEN INC.
GPD ASSOCIATES
520 South Main Street, Suite 2331 Akron, Ohio 44311
330-572-2100 / Fax 330-572-2101



Darin Koticki
7/28/08

▲	
▲	
▲	
▲	
▲	
▲	
▲	
▲	
▲	
▲	

CONTRACT DATE: 06.13.08
BUILDING TYPE: Flex-Lite-K50
PLAN VERSION: T3
SITE NUMBER: 21275
STORE NUMBER: 2008088.68

TACO BELL

1108 LINCOLN WAY EAST
MASSILLON, OH 44646



Flex-Lite

**BRAND
LANDSCAPE
DETAILS**

L1.0

PLOT DATE: 07.23.08



BUILDING DEPT. COPY

16

12

8

4

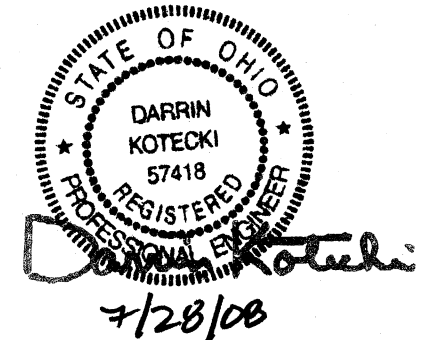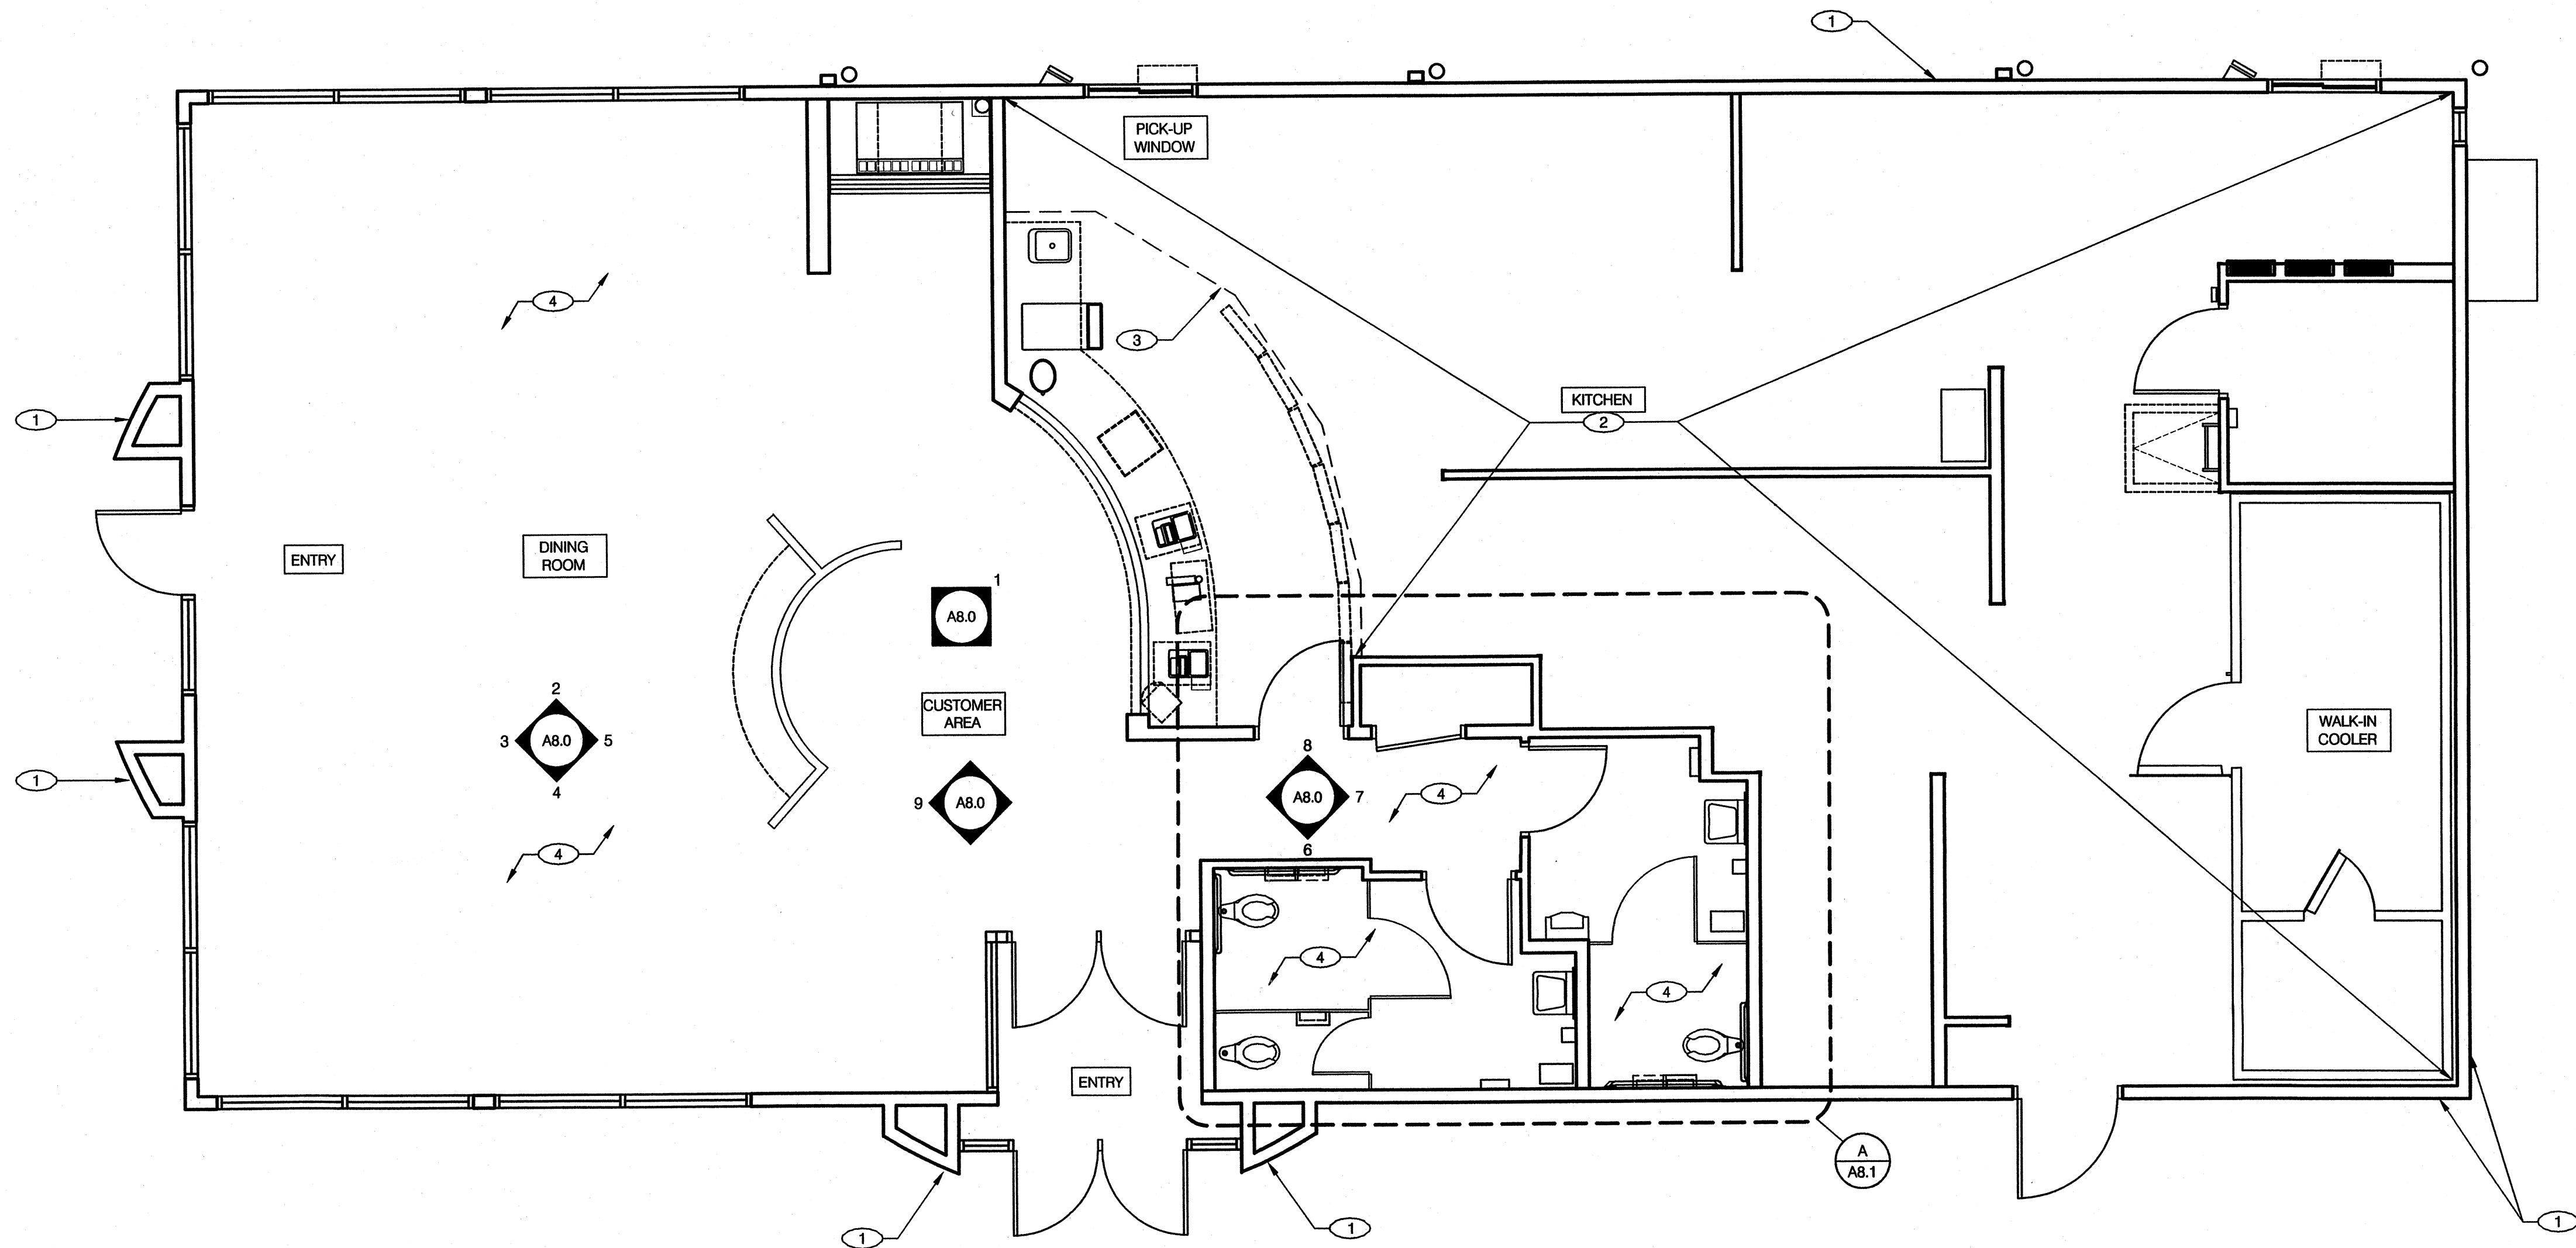

CONTRACT DATE: 06.13.08
BUILDING TYPE: Flex-Lite-K50
PLAN VERSION: T3
SITE NUMBER: 21275
STORE NUMBER: 2008088.68

TACO BELL

1108 LINCOLN WAY EAST
MASSILLON, OH 44646



Flex-Lite

FLOOR
PLAN

A1.0

PLOT DATE: 07.23.08

FLOOR PLAN 1/4"=1'-0" A

- 1 PATCH STUCCO AS NEEDED.
2 PROTECT KITCHEN EQUIPMENT DURING CONSTRUCTION. NO WORK SHALL BE PERFORMED IN THIS AREA.
3 PROVIDE AIRTIGHT SEAL WITH 6 MIL VISQUEEN FROM FLOOR TO CEILING AT ORDER COUNTER AREA.
4 REPLACE ANY BROKEN OR CRACKED FLOOR TILE OR BASE WITH MATCHING TILE. CLEAN AND POLISH FLOOR.

BUILDING DEPT. 00-1

- DOORS:
A. MAXIMUM DOOR OPERATING PRESSURE : 5 LBS INTERIOR ; 8.5 LBS EXTERIOR MEASURED AT 90 DEGREES TO THE DOOR AT THE STRIKE SIDE EDGE.
B. ADA COMPLIANT ACCESSIBILITY SIGNAGE WHERE REQUIRED (OR AS REQUIRED BY LOCAL JURISDICTION) - (1) MEN; (1) WOMEN
C. RESTROOM SIGN IF REQUIRED. VERIFY LOCAL REQUIREMENTS.
D. INTERIOR DOORS & FRAMES SHALL BE PAINTED. SEE INTERIOR ELEVATIONS.
E. BOBRICK 1090 SERIES, WITH STAINLESS STL. 1 1/2" WALL POST, LATCH, KEEPER, COAT HOOK & MOUNTING BRACKETS. INSTALL PER MANUFACTURER'S SPECIFICATIONS & DETAILS. DOOR HANDLE AND LATCH SHALL BE MOUNTED AT 36" A.F.F. PROVIDE SELF CLOSING HINGES AT THE ADA STALL DOORS ONLY.
- DECOR:
A. SEE A2.0 FOR SEATING PLAN AND DETAILS.
B. SEE A8.0 - A8.1 FOR WALL FINISHES.
C. SEE A7.1 FOR CEILING FINISHES.
- GENERAL:
A. ALL ATTACHMENTS MADE THROUGH E.I.F.S. SHALL BE BUSHED TO PREVENT DAMAGE TO THE FINISH.
B. ALL PENETRATIONS THROUGH E.I.F.S. SHALL BE SEALED USING MFRS. APPROVED METHOD.

FLOOR PLAN NOTES


KEY NOTES

NOT USED

F

NOT USED

E

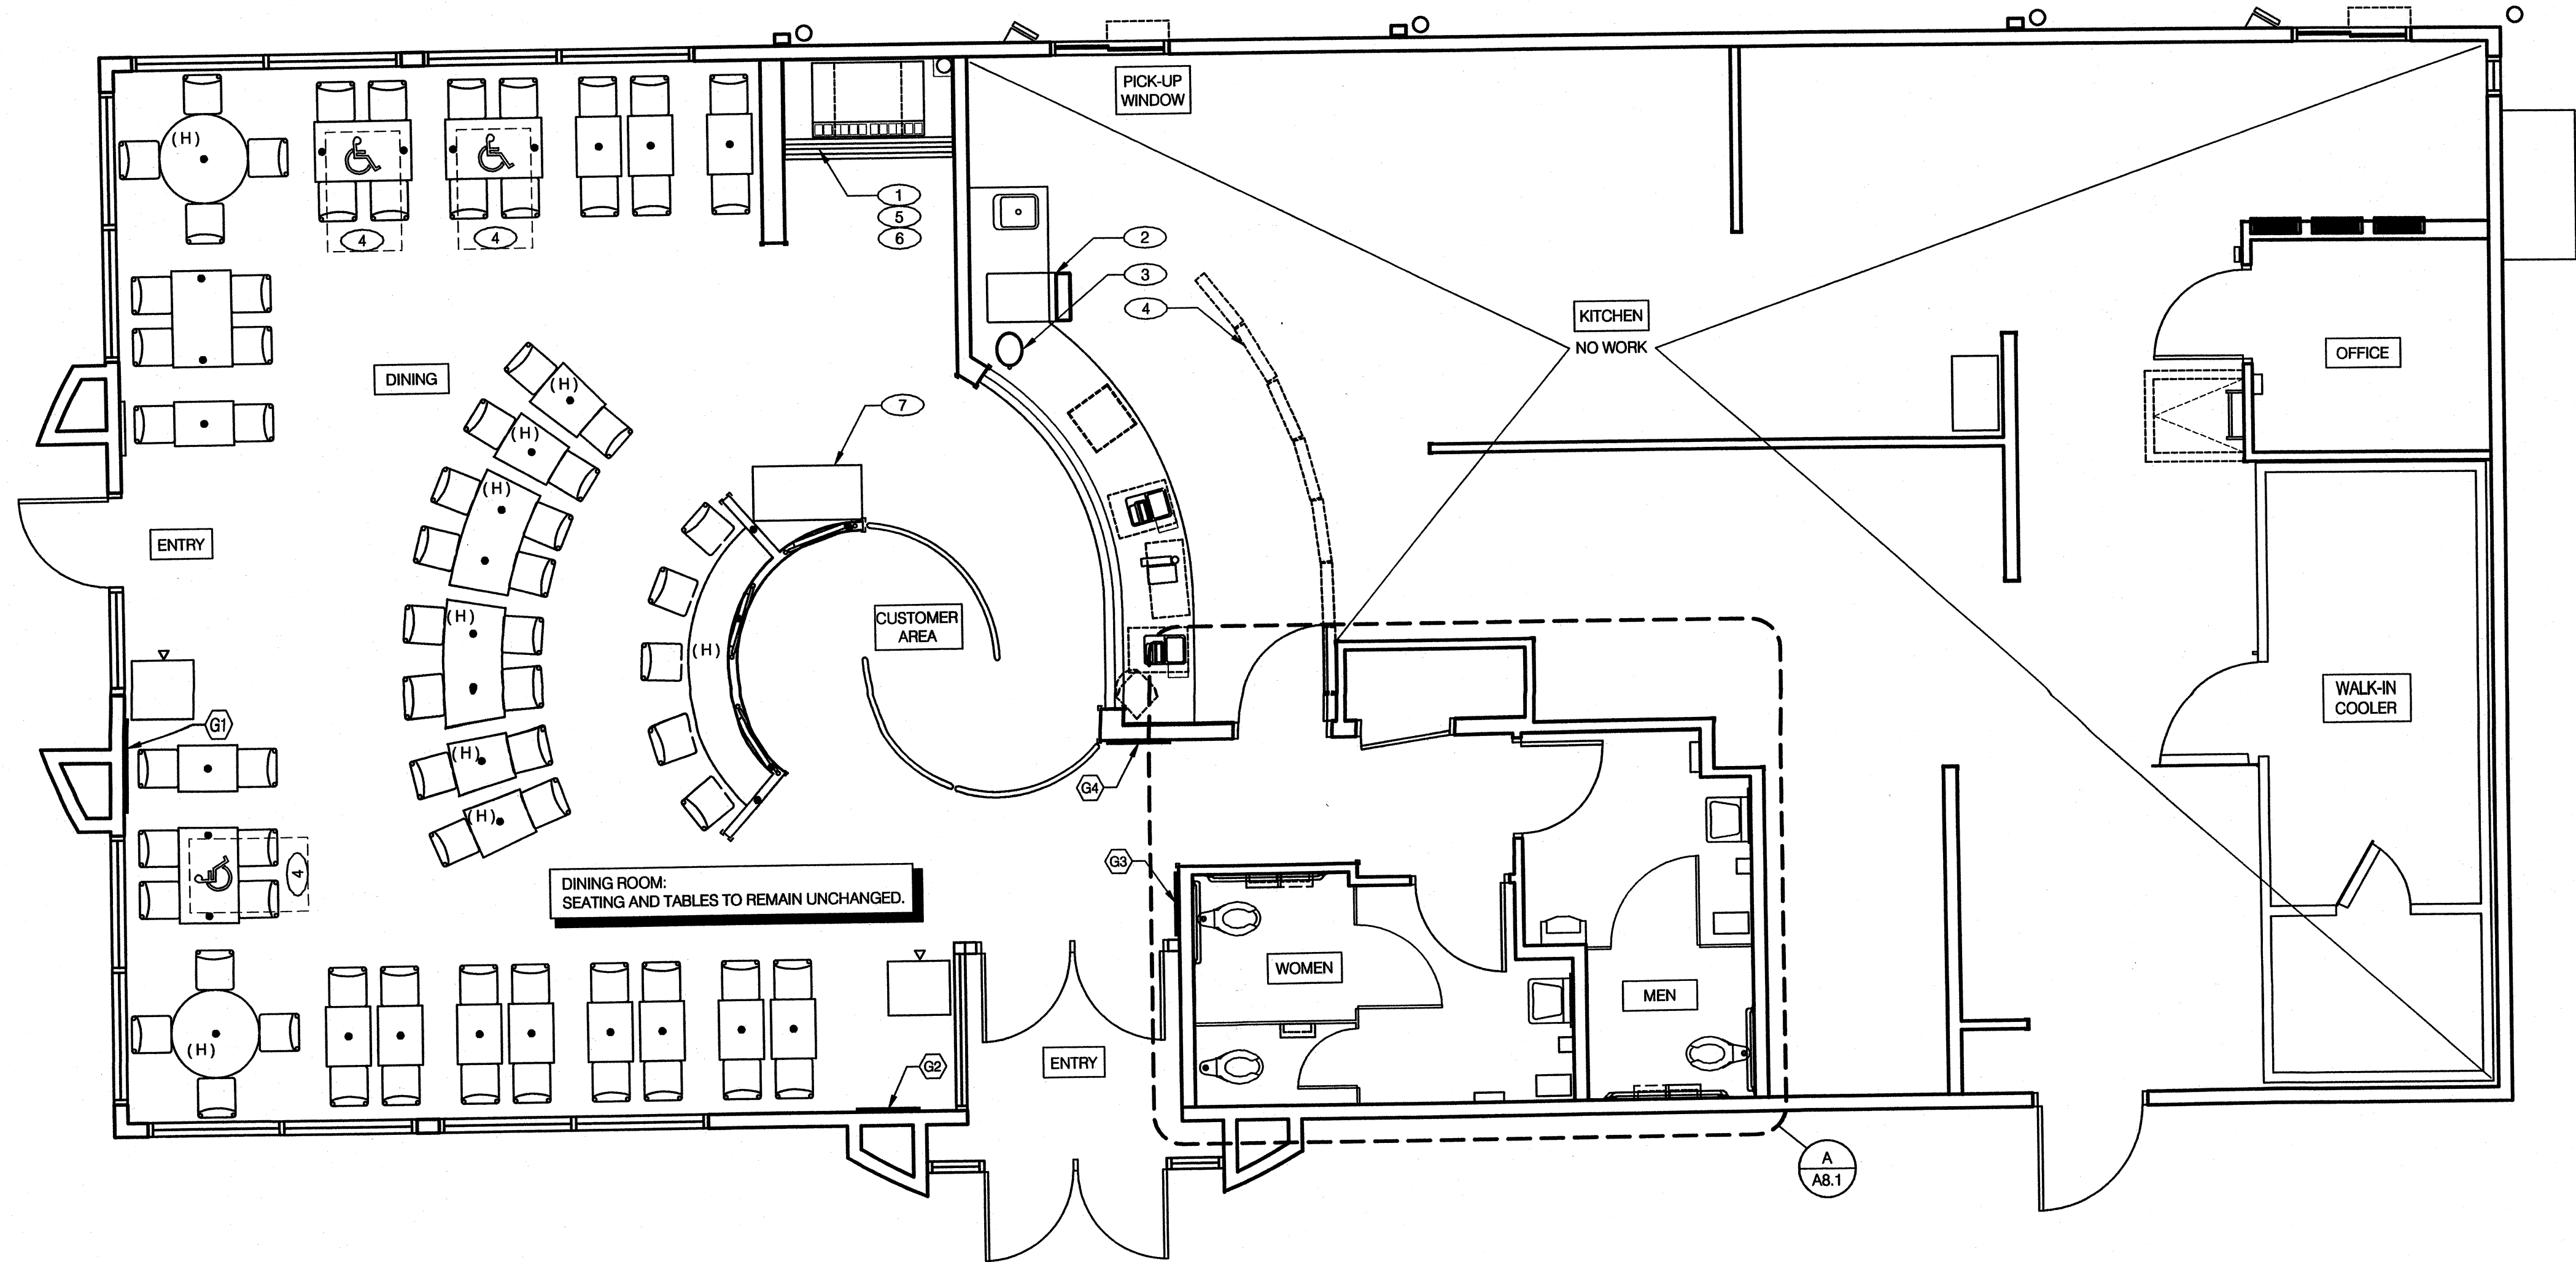

GENERAL NOTES:
G.C. SHALL PROVIDE A CLEAR SILICONE SEAL JOINT AT ALL PERMANENTLY MOUNTED EQUIPMENT, COUNTERS AND CEILING GRID THROUGHOUT THE ENTIRE STORE. MASKING TAPE SHALL BE USED ON JOINTS EXCEEDING 1/4" TO PROVIDE A COVERED CORNER.

SEATING PLAN 1/4"=1'-0" A

(X)	QTY.	ITEM	REMARKS
(G1)	1	"OPEN LATE" #TB01a (30 1/2"W x 45"H)	SEE A8.0 FOR LOCATION
(G2)	1	"DRIVE-THRU" #TB01b (30 1/2"W x 45"H)	SEE A8.0 FOR LOCATION
(G3)	1	"EMPTY" #TB01c (30 1/2"W x 45"H)	SEE A8.0 FOR LOCATION
(G4)	1	"TACO BELL WELCOME" #TL11 (26"W x 52"H)	SEE A8.0 FOR LOCATION

- 1 EXISTING SELF SERVE DRINK COUNTER TO REMAIN.
- 2 EXISTING FRUITISTITA MACHINE.
- 3 EXISTING ICE TEA URN.
- 4 EXISTING MENU BOARD. PAINT IF NECESSARY.
- 5 EXISTING 12 HEAD DRINK MACHINE.
- 6 EXISTING LID/STRAW DISPENSER.
- 7 LOWER CONDIMENT COUNTER HEIGHT TO 34" A.F.F.

CONTRACT DATE: 06.13.08
BUILDING TYPE: Flex-Lite-K50
PLAN VERSION: T3
SITE NUMBER: 21275
STORE NUMBER: 2008088.68

TACO BELL

1108 LINCOLN WAY EAST
MASSILLON, OH 44646



Flex-Lite

SEATING
PLAN

A2.0

PLOT DATE: 07.23.08



EXTERIOR FINISH SCHEDULE	H
---------------------------------	----------



MISCELLANEOUS

- A. SEE SCOPE OF WORK FOR RESPONSIBILITIES.
- B. PROVIDE BLOCKING FOR SIGNAGE, TRELLIS AND CANOPY.

SEALERS (REFER TO SPECS):

- A. SEALANT AT ALL WALL AND ROOF PENETRATIONS.
- B. SEALANT AT ALL WINDOW AND DOOR FRAMES AT HEAD, SILL AND JAMB.

GENERAL NOTES	F
----------------------	----------

NOT USED	N.T.S.	B
-----------------	--------	----------

KEY NOTES	C
------------------	----------

CONTRACT DATE:	06.13.08
BUILDING TYPE:	Flex-Lite-K50
PLAN VERSION:	T3
SITE NUMBER:	21275
STORE NUMBER:	2008088.68


1108 LINCOLN WAY EAST
MASSILLON, OH 44646



EXTERIOR ELEVATIONS


A4.0

PLOT DATE: 07.23.08

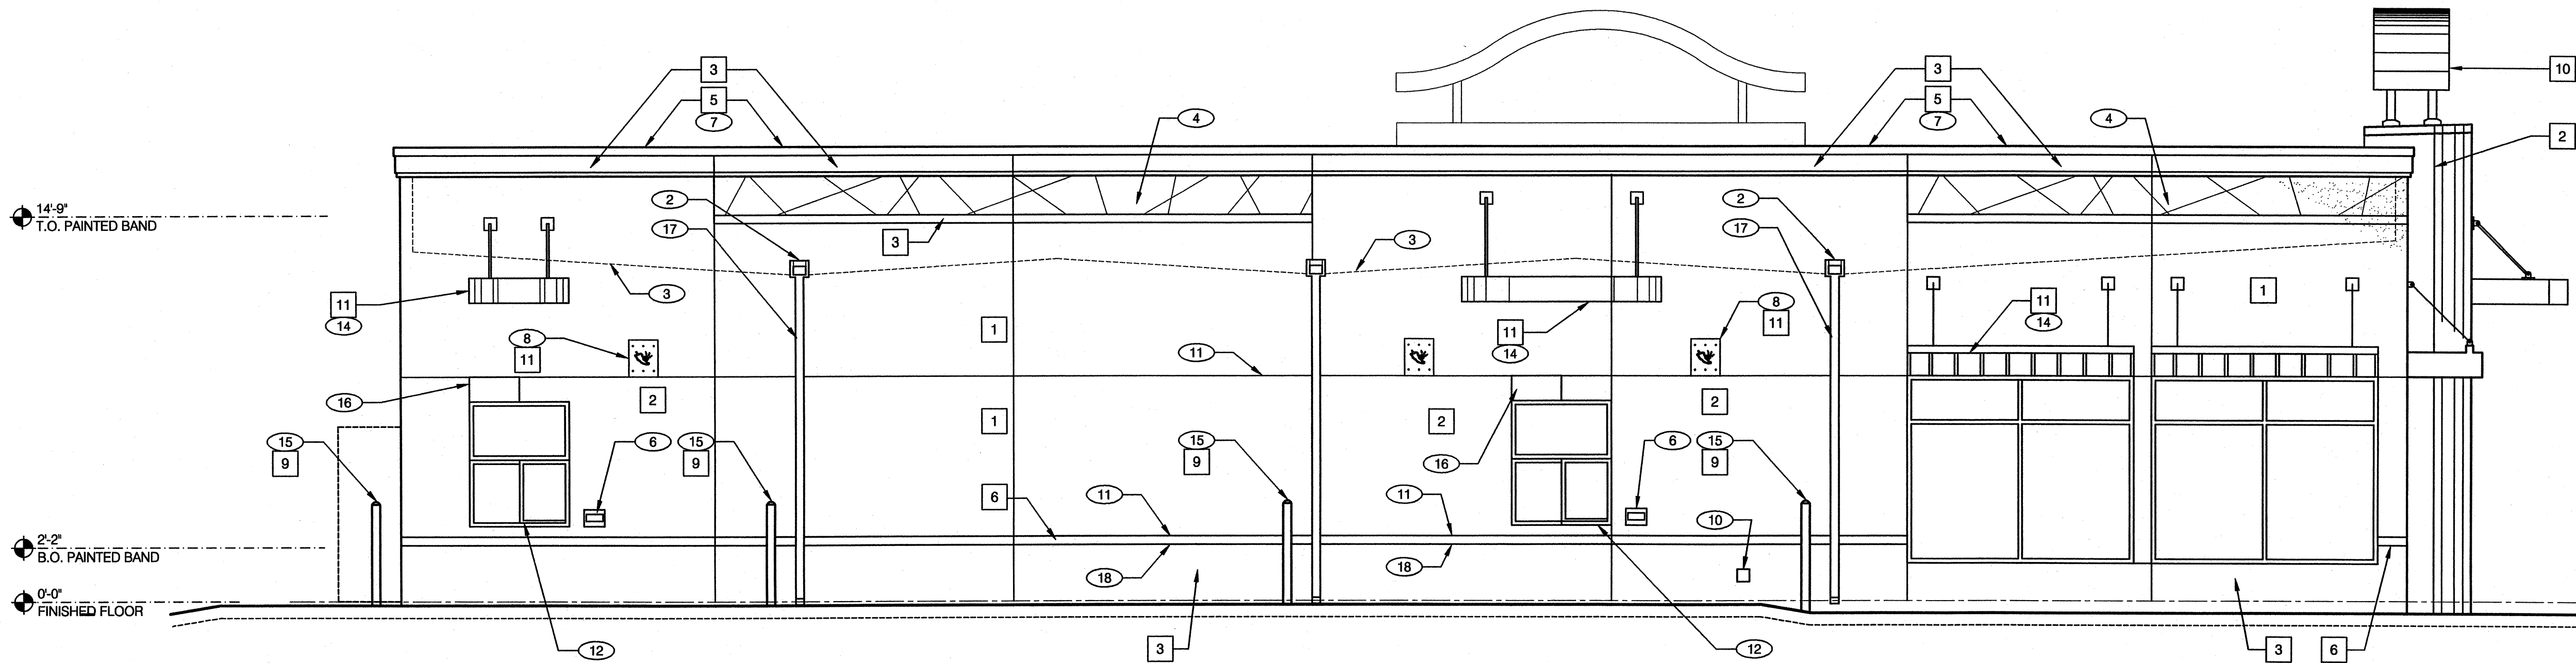


SEE SHEET A4.0
FOR KEYNOTES.

LEFT SIDE ELEVATION 1/4" = 1'-0" A

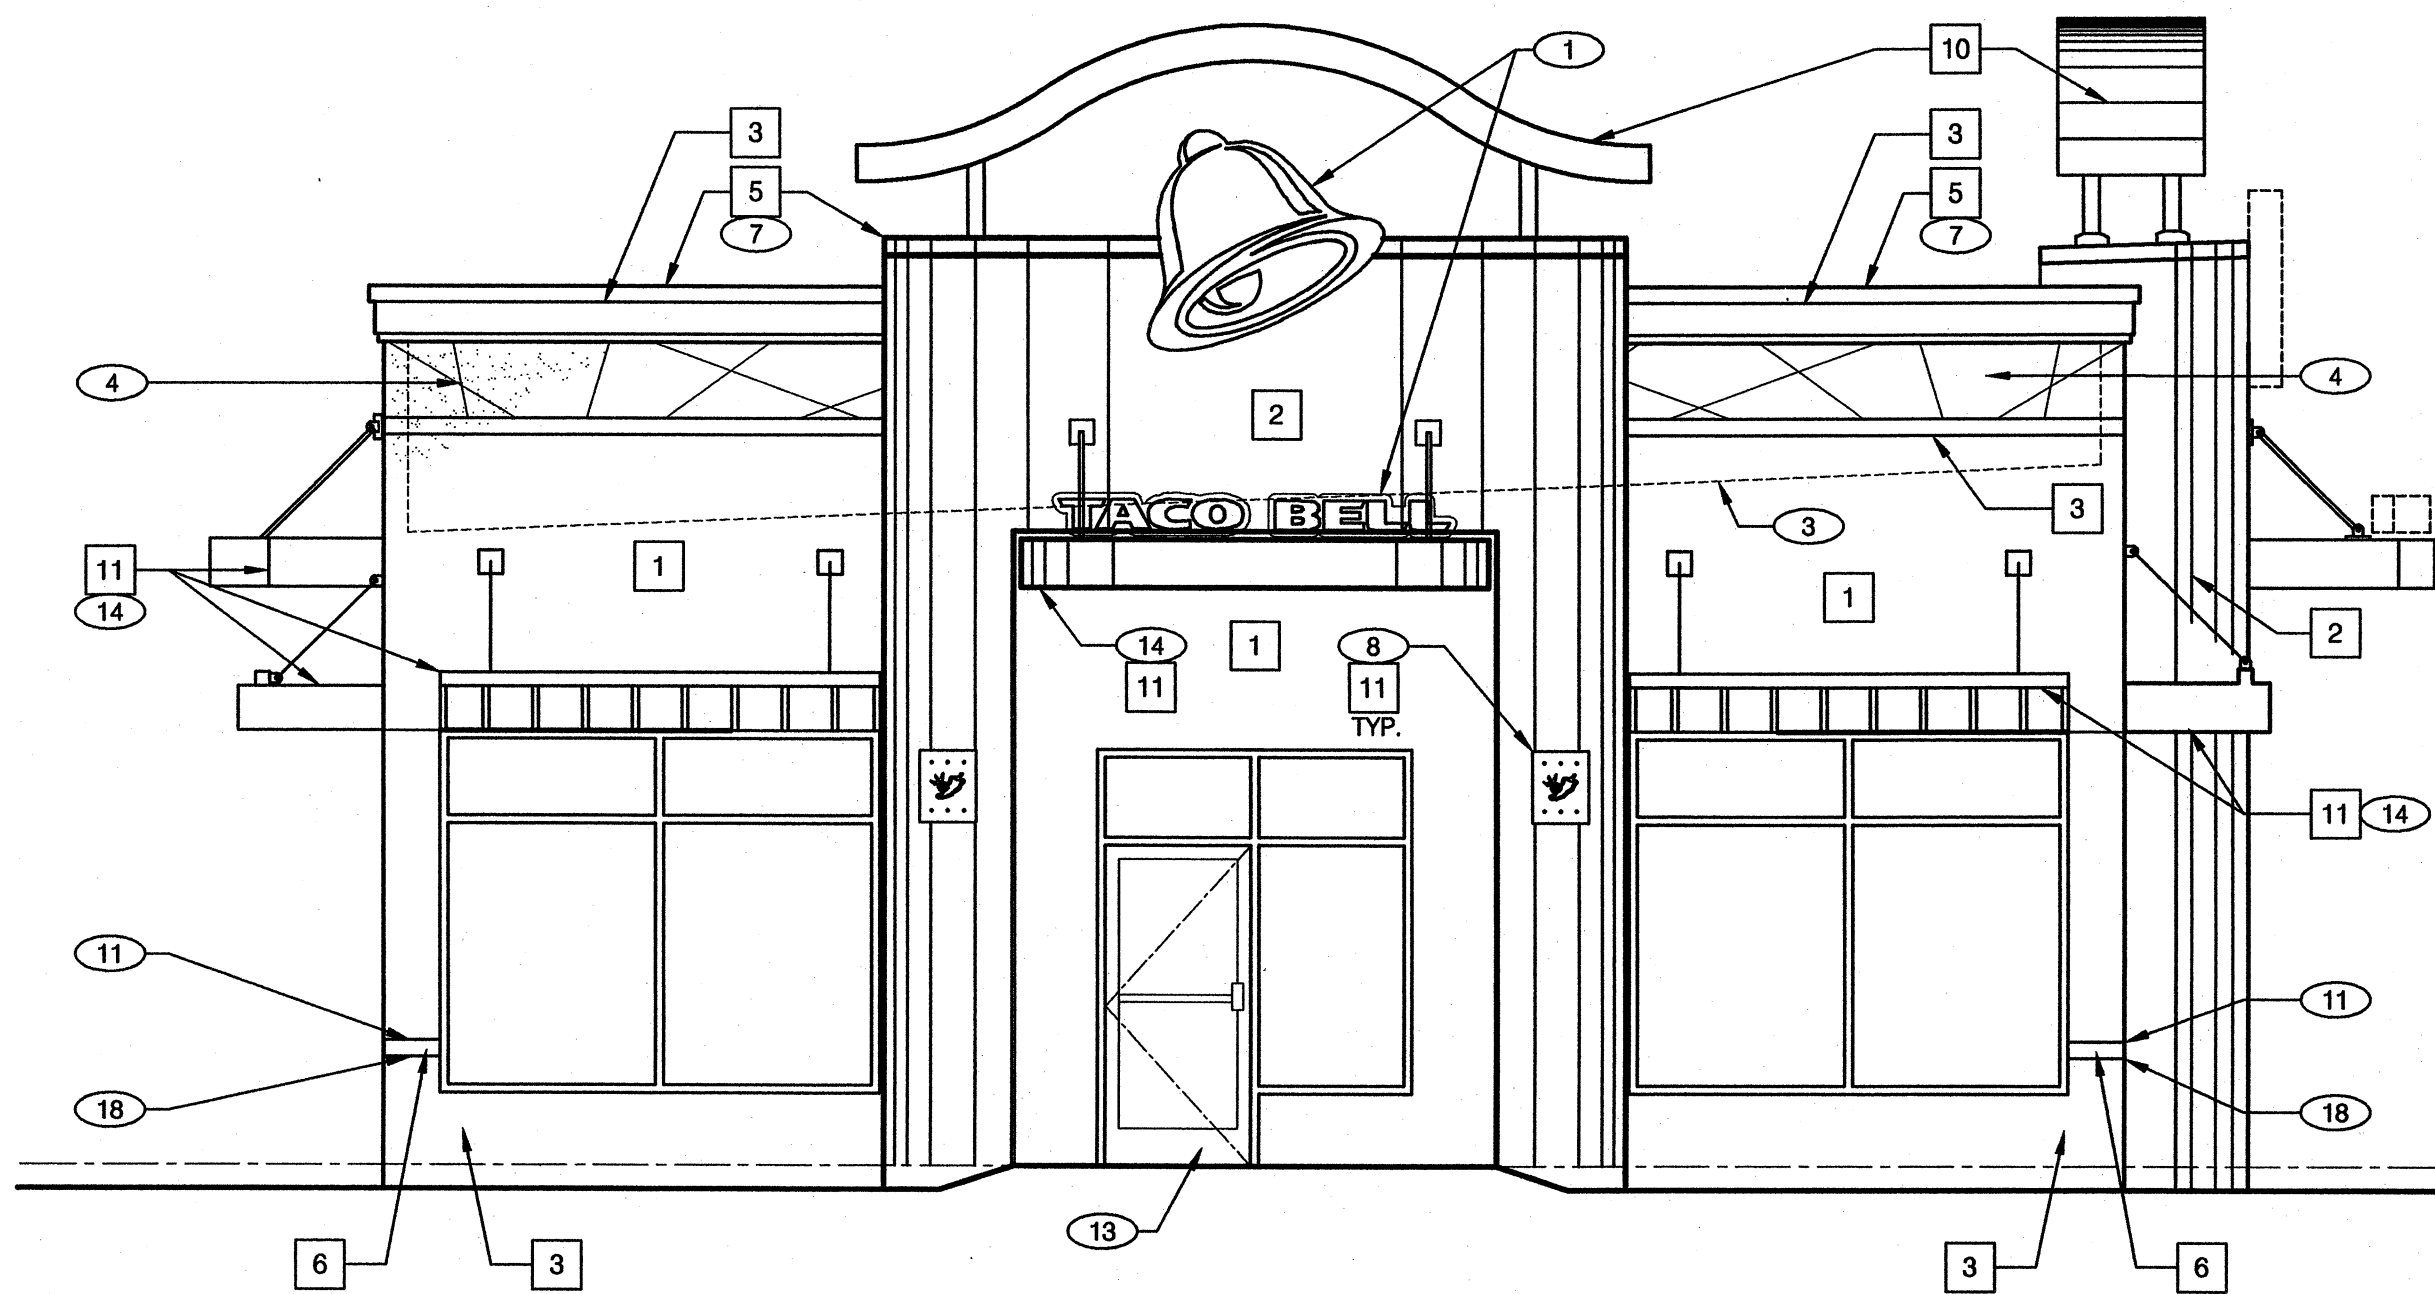

FRONT ELEVATION 1/4" = 1'-0" C

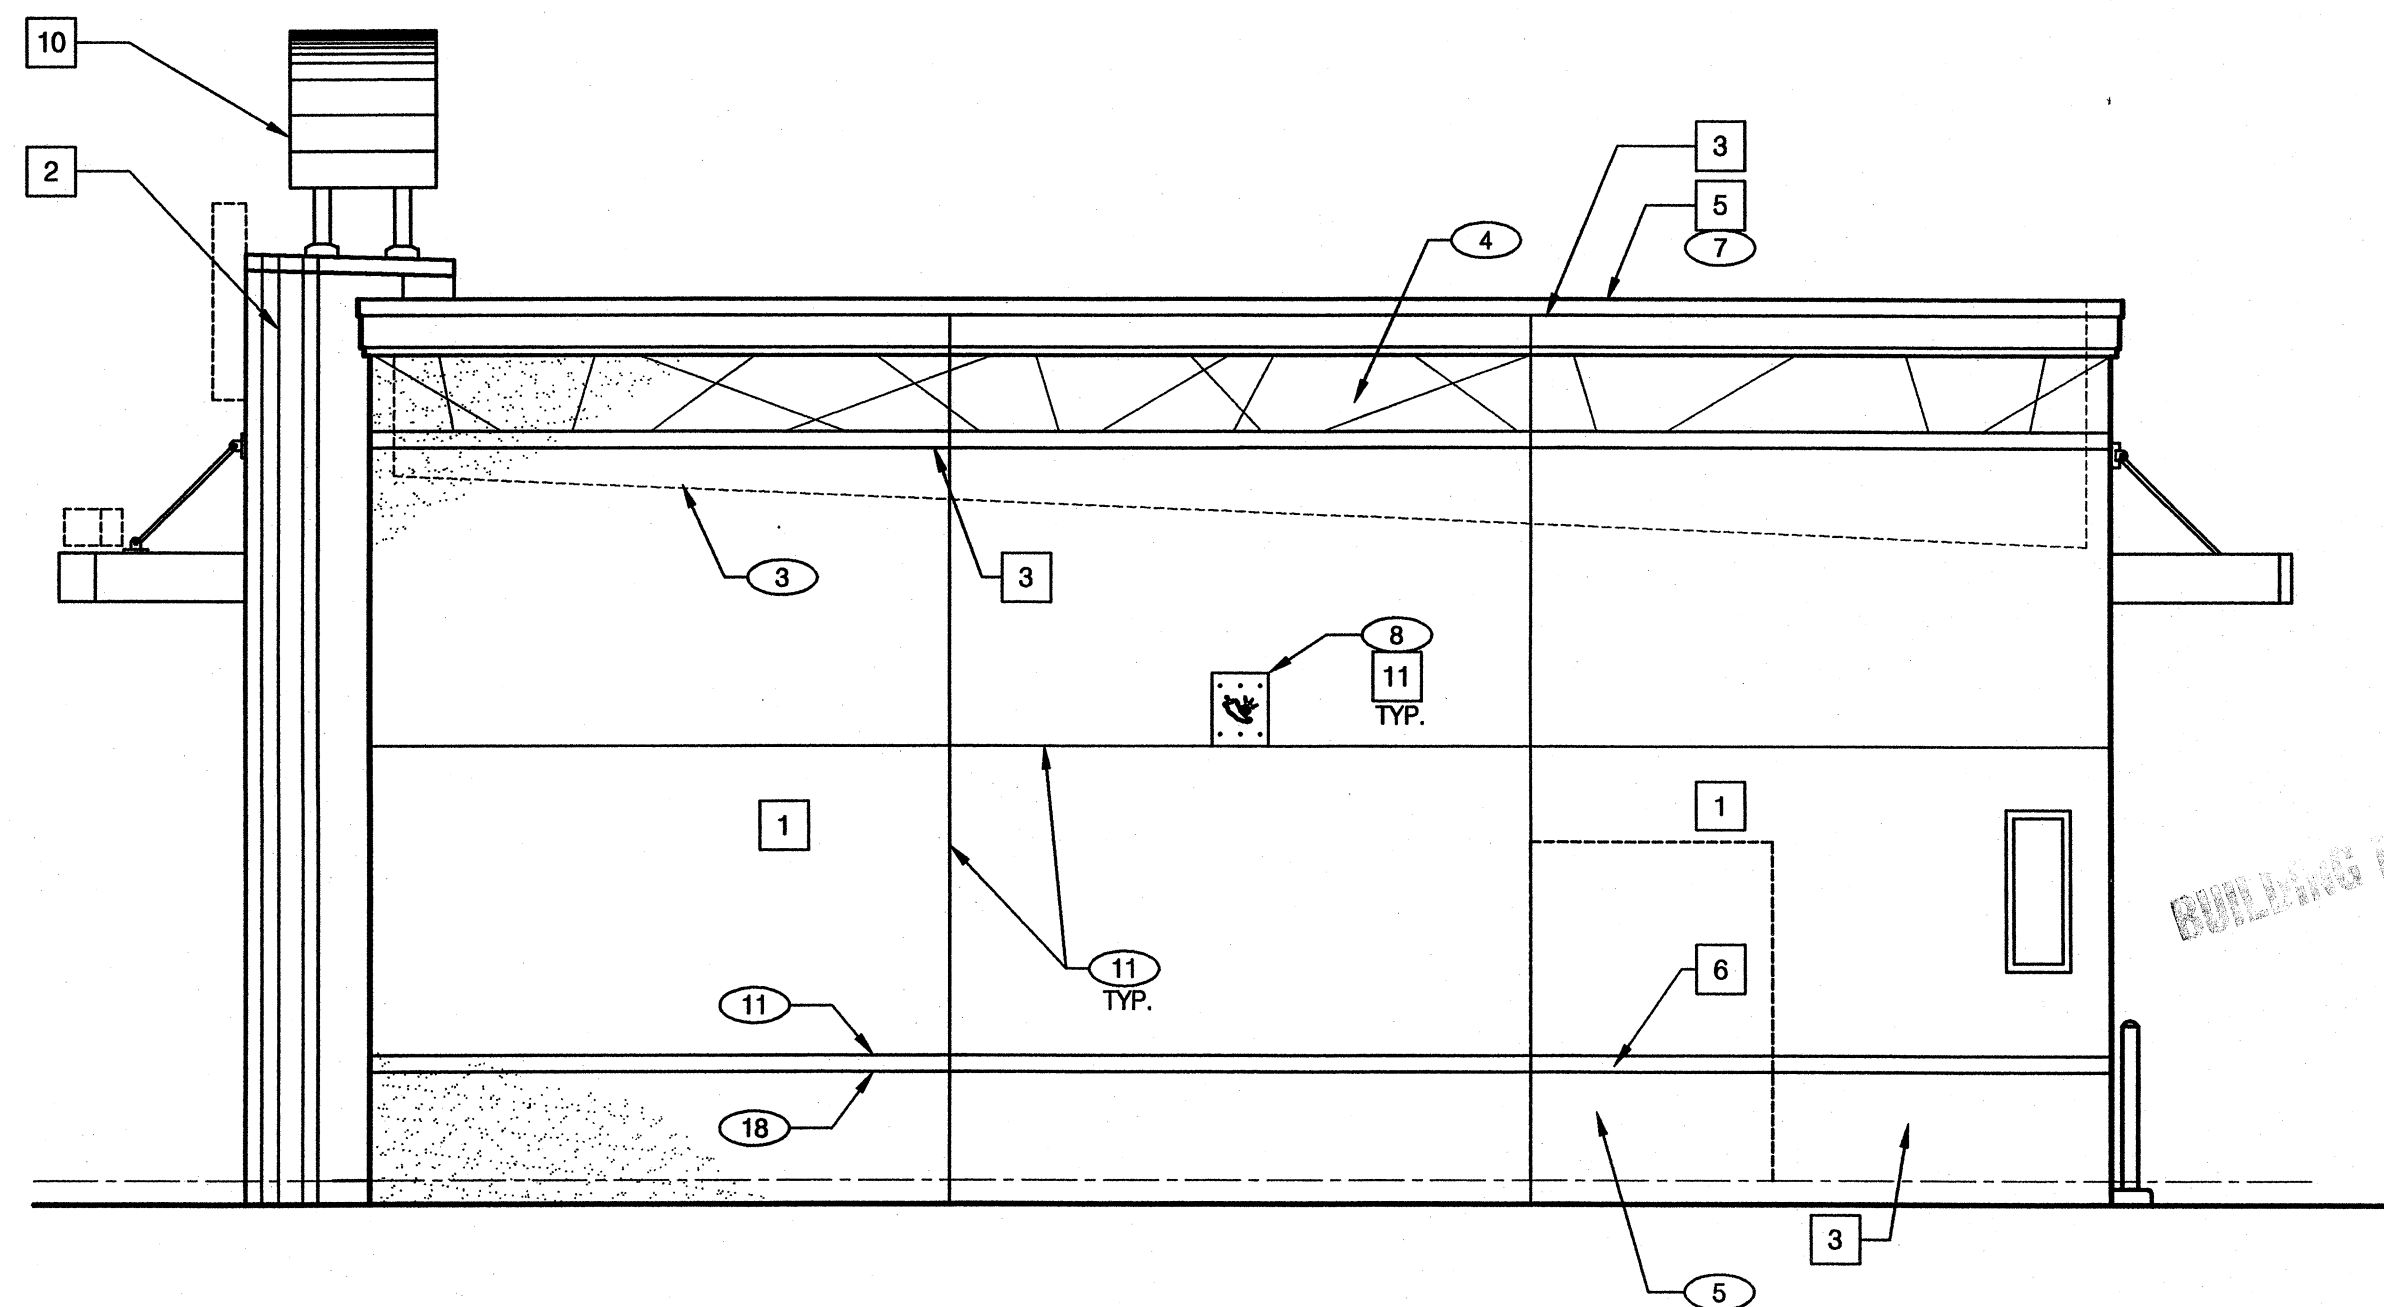

REAR ELEVATION 1/4" = 1'-0" B

CLAUS PYLE SCHOMER BURNS & DEHAIVEN INC.
GPD ASSOCIATES
520 South Main Street, Suite 2331 Akron, Ohio 44311
330-572-2100, Fax 330-572-2101



Darrin Koticki
7/20/08

CONTRACT DATE: 06.13.08
BUILDING TYPE: Flex-Lite-K50
PLAN VERSION: T3
SITE NUMBER: 21275
STORE NUMBER: 2008068.68

TACO BELL

1108 LINCOLN WAY EAST
MASSILLON, OH 44646




Flex-Lite

**EXTERIOR
ELEVATIONS**


A4.1

PLOT DATE: 07.23.08


SEE 11/A4.2

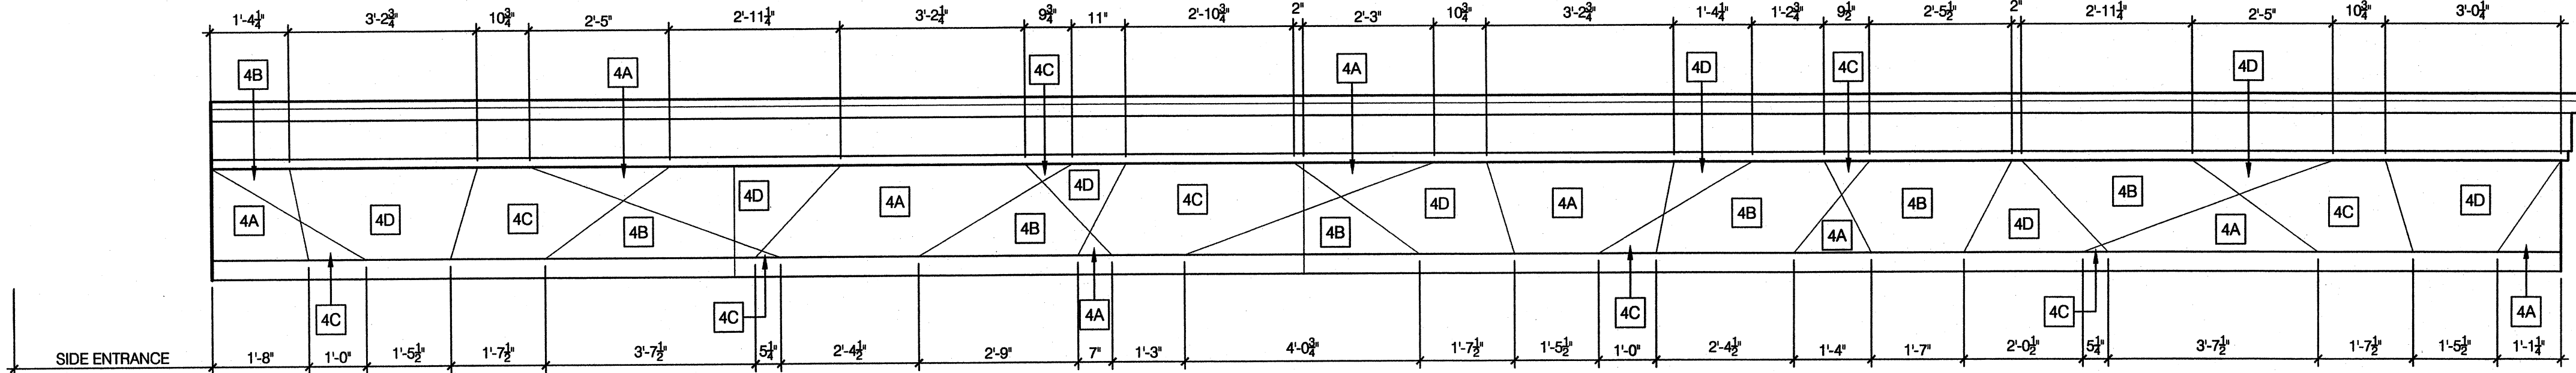

RIGHT SIDE ELEVATION (RIGHT SIDE) 1/2"=1'-0" 1

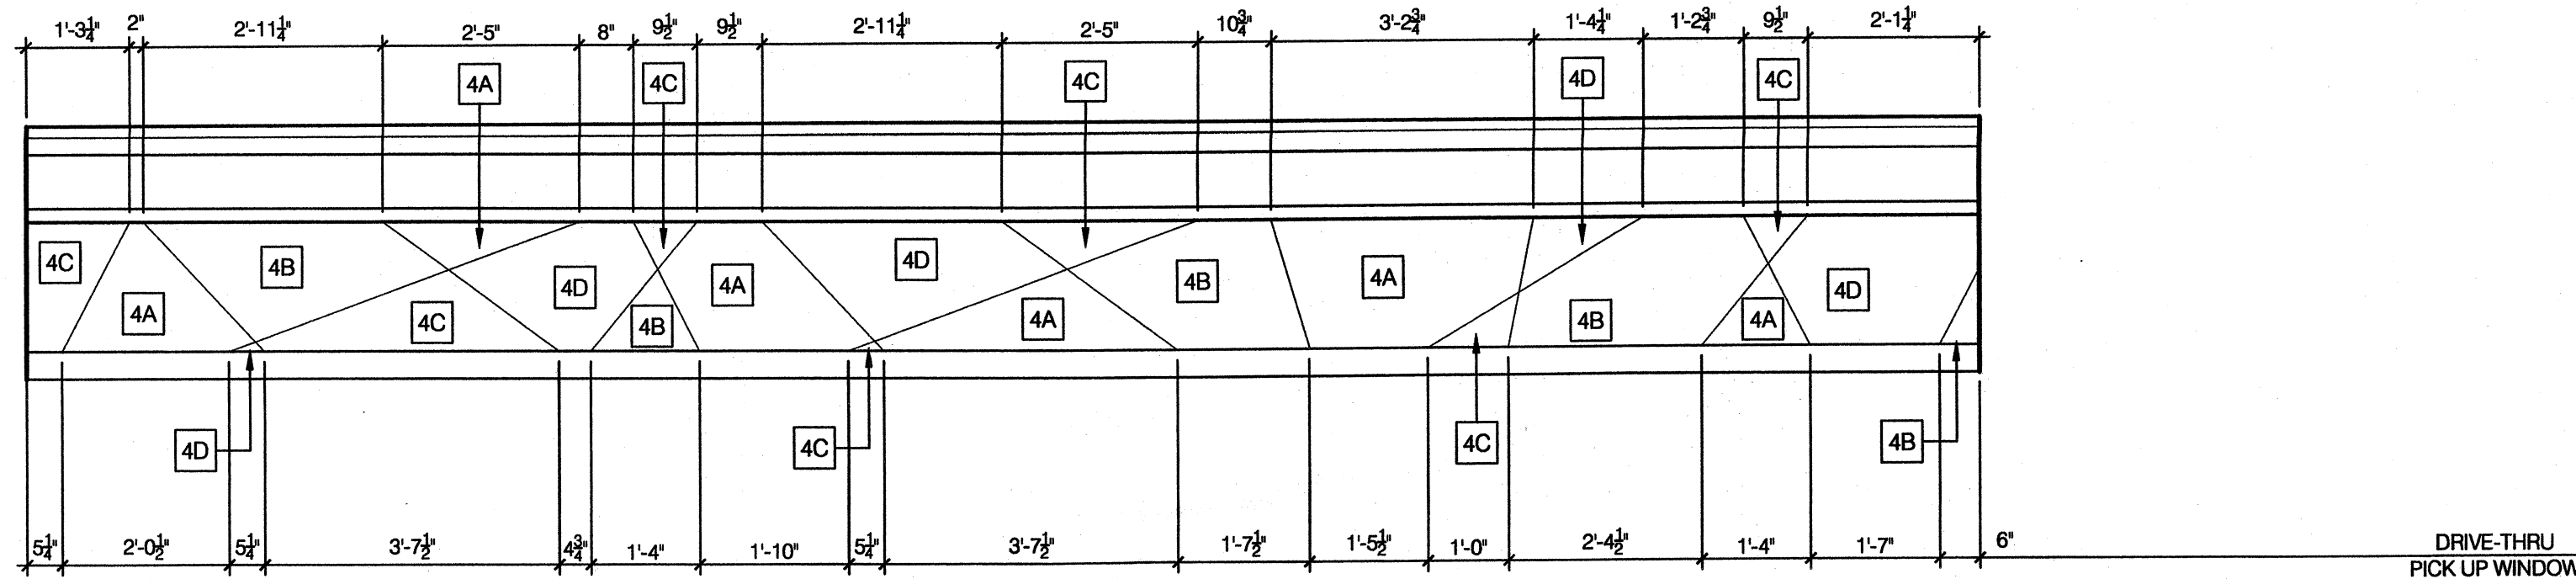


LEFT ELEVATION 1/2"=1'-0" 2

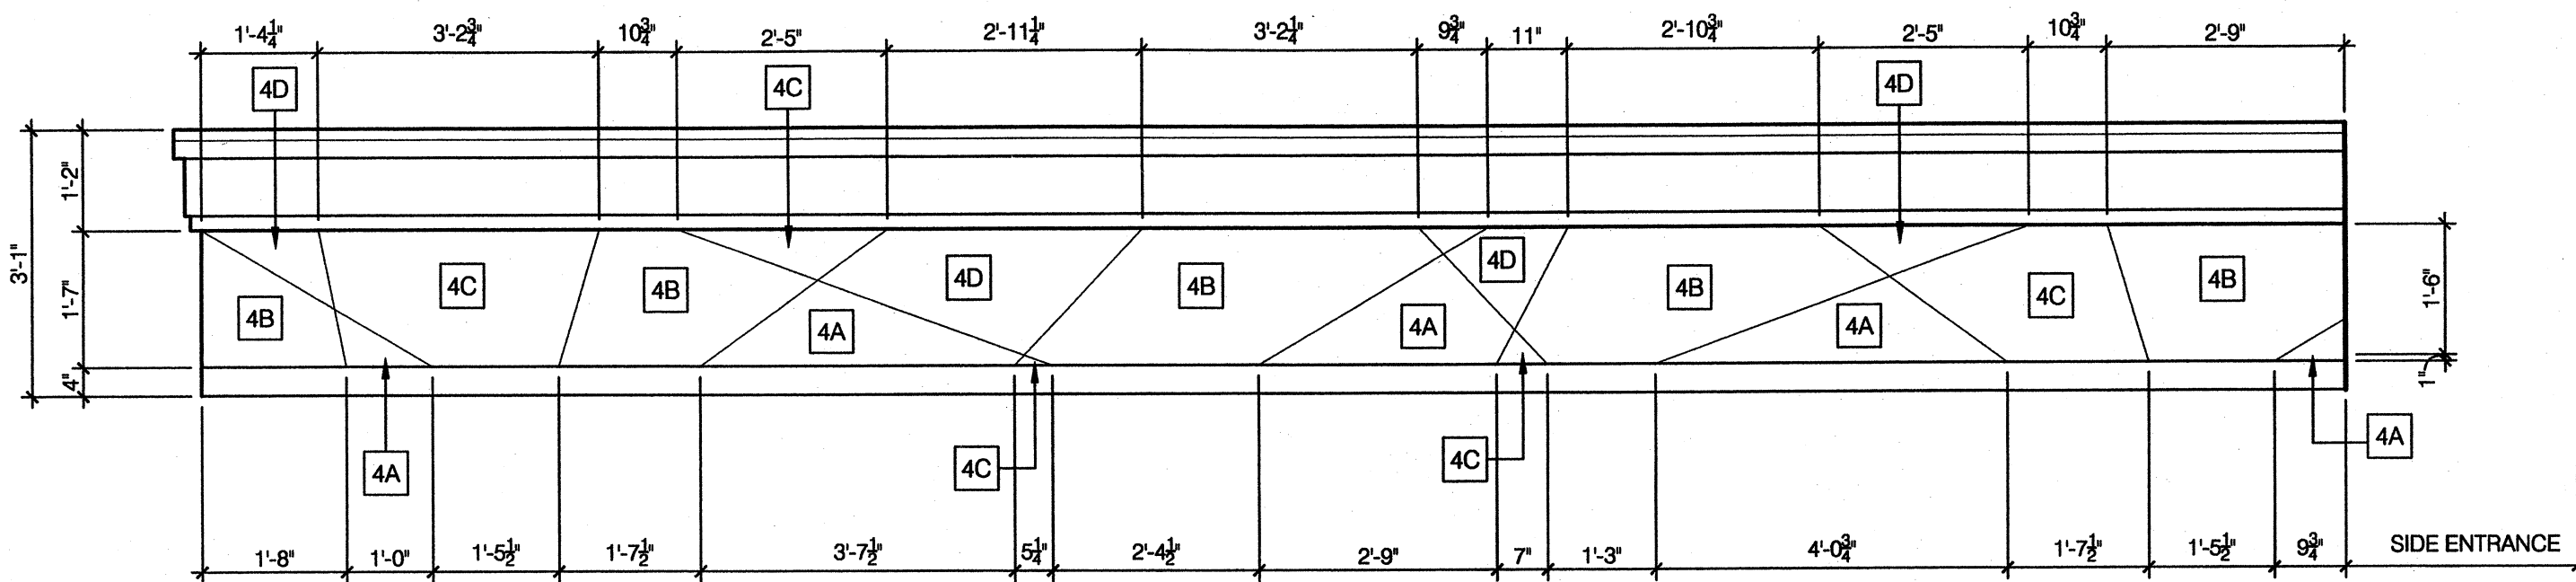


SEE 1/A4.2

RIGHT SIDE ELEVATION (LEFT SIDE) 1/2"=1'-0" 11

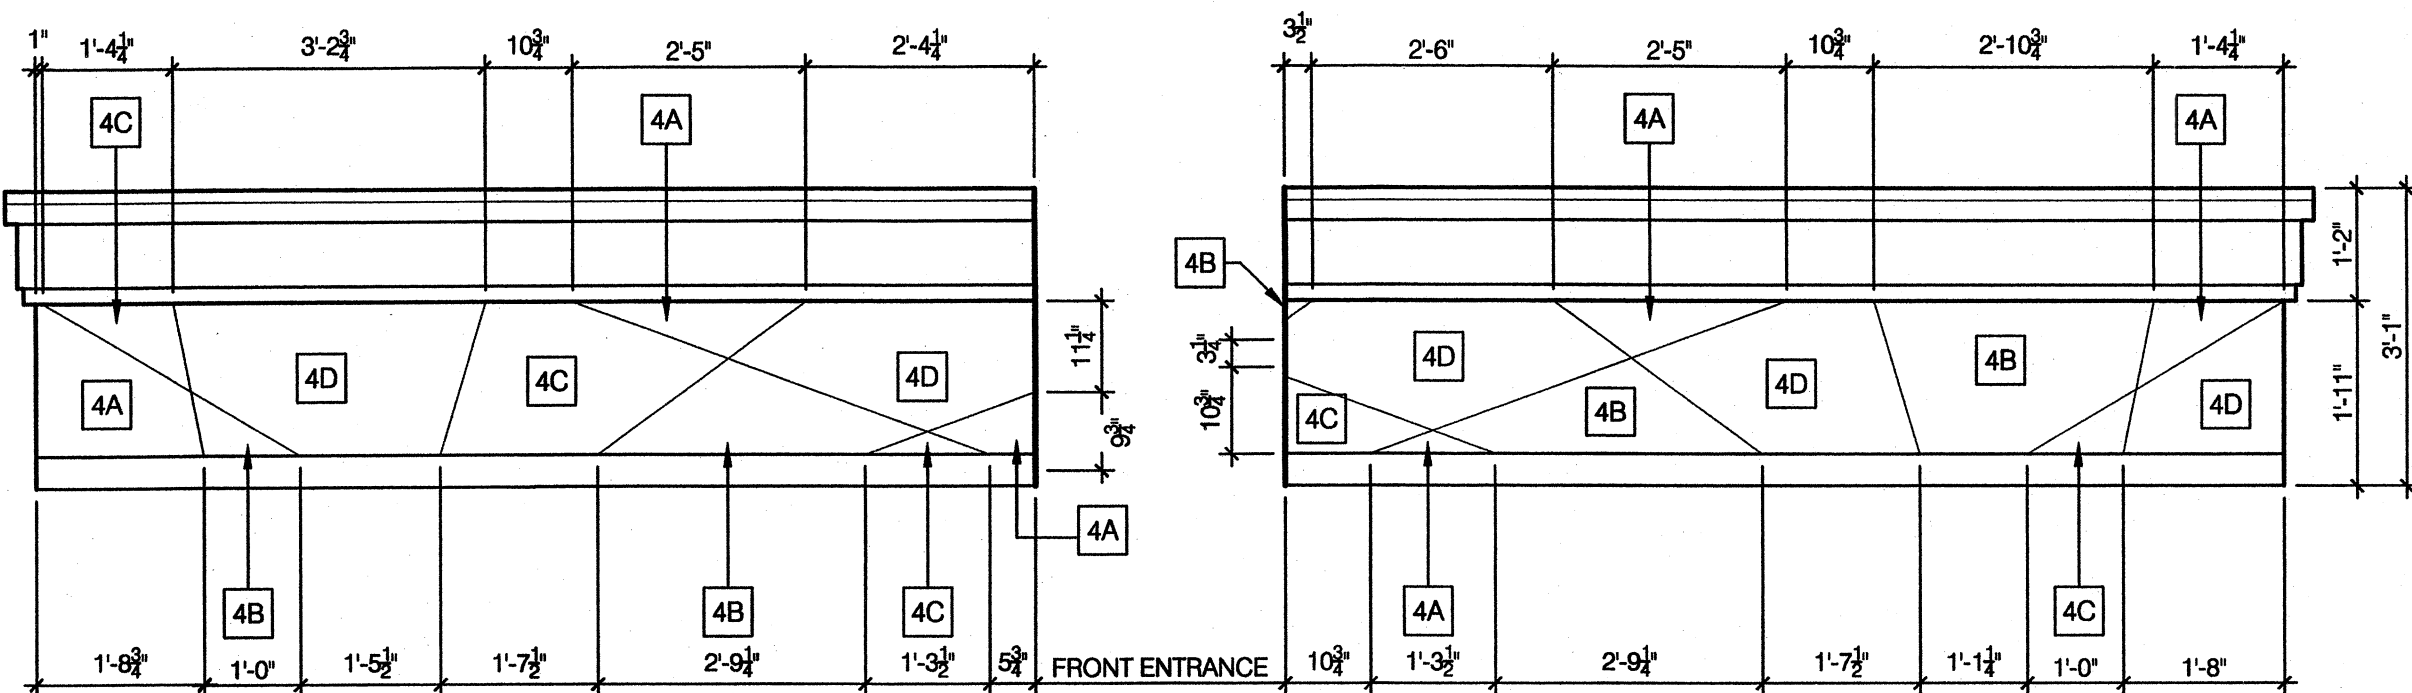

FRONT SIDE ELEVATION 1/2"=1'-0" 3



SEE EXTERIOR PAINT SCHEDULE, E/A4.0,
FOR PAINT SPECS

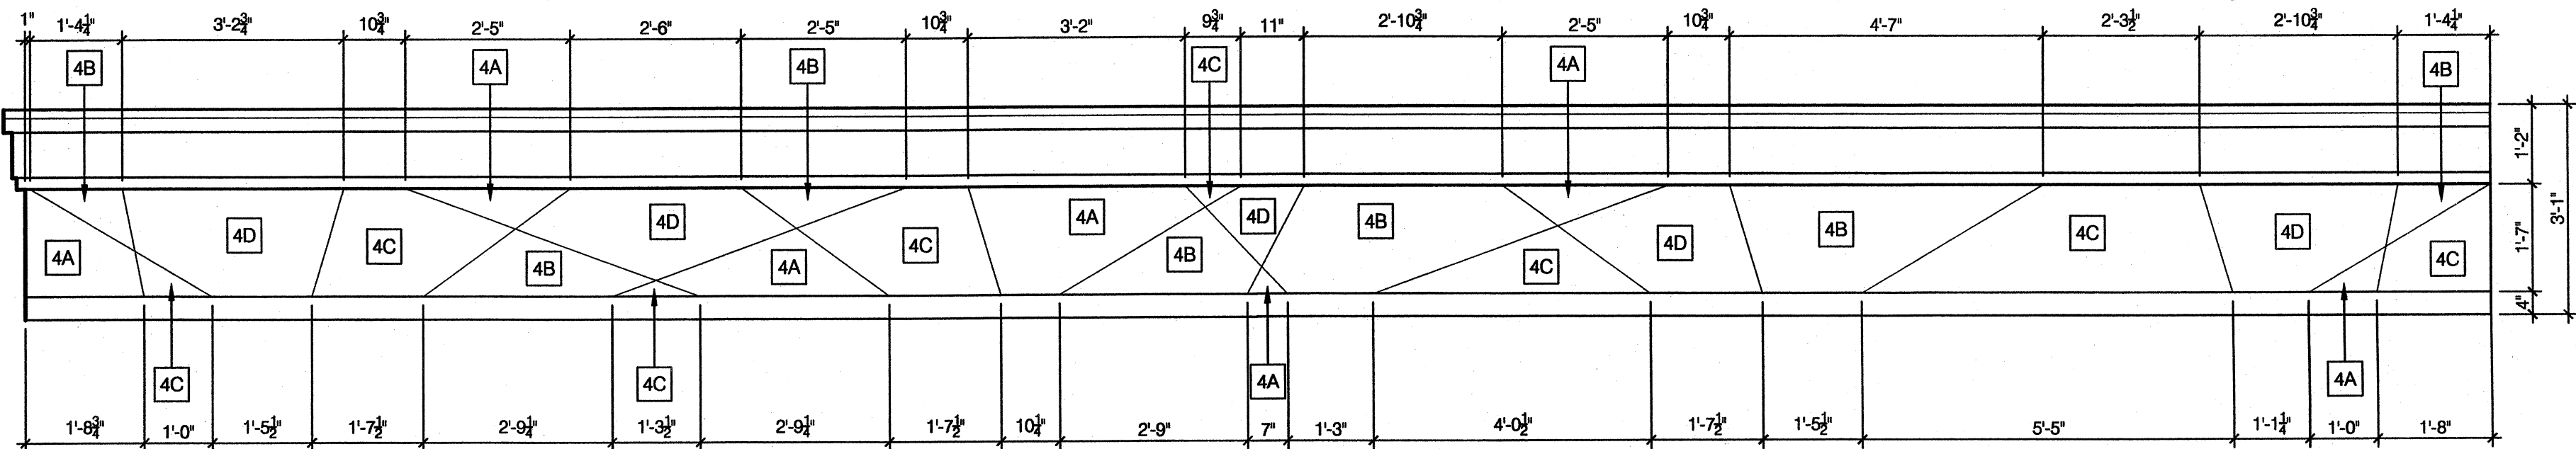

REAR ELEVATION 1/2"=1'-0" 4

NOT USED N.T.S. 20

GLAIS PYLE SCHOMER BURNS & DEHAVEN INC.
GPD ASSOCIATES
520 South Main Street, Suite 2331 Akron, Ohio 44311
330-572-2100 Fax 330-572-2101

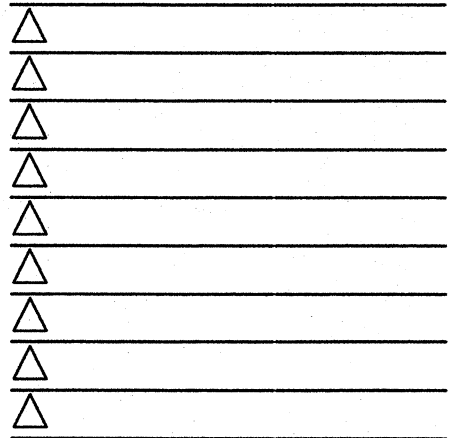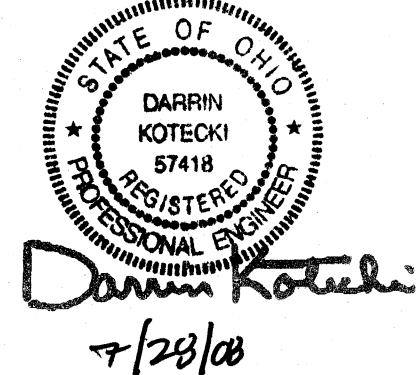

CONTRACT DATE: 06.13.08
BUILDING TYPE: Flex-Lite-K50
PLAN VERSION: T3
SITE NUMBER: 21275
STORE NUMBER: 2008088.68

TACO BELL

1108 LINCOLN WAY EAST
MASSILLON, OH 44646



Flex-Lite

**CORNICE AND
EXPRESSION
PANEL DETAILS**

A4.2

PLOT DATE: 07.23.08

GENERAL SPECIFICATIONS

THE INTENT OF THESE SPECIFICATIONS AND NOTES IS FOR THE CONTRACTOR TO PROVIDE ALL LABOR, MATERIAL, SUPERVISION, AND EQUIPMENT NECESSARY FOR A COMPLETE ELECTRICAL INSTALLATION AS DESCRIBED IN THE DRAWINGS AND SPECIFICATIONS FOR A FULLY OPERATIVE ELECTRICAL SYSTEM.

THE ELECTRICAL INSTALLATION OF LIGHT FIXTURES AND OTHER WORK SHALL COMPLY WITH OR EXCEED ALL REQUIREMENTS OF THE LATEST EDITION OF THE NATIONAL ELECTRICAL CODE AND ALL STATE AND LOCAL CODES AND ORDINANCES APPLICABLE TO THIS PROJECT.

THE CONTRACTOR SHALL SECURE ALL NECESSARY PERMITS REQUIRED BY LAWS, REGULATIONS, CODES OR ORDINANCES NECESSARY TO FURNISH AND INSTALL ALL WORK INDICATED ON THE PLANS OR HEREIN SPECIFIED.

ALL WIRING IN PLENUM SPACES SHALL BE PLENUM RATED PER NEC 300-22.

ALL WIRE SHALL BE TYPE THHN/THWN 600V INSULATION RATED FOR 90 DEGREE CELSIUS DRY AND 75 DEGREE CELSIUS WET. MINIMUM WIRE SIZE SHALL BE #12 THHN/THWN. ALL CONDUCTORS SHALL BE 98 WIRES SHALL BE INSTALLED IN RACEWAYS.


COLOR CODE FEEDERS AND BRANCH CIRCUIT CONDUCTORS AS FOLLOWS:

208Y RED	PHASE
BLUE	A
WHITE	B
	C
	NEUTRAL
GREEN	GROUND
GREEN/YELLOW	ISO. GROUND

ALL BOXES AND ENCLOSURES SHALL BE METAL AND NEMA TYPE AS NOTED OR REQUIRED.

ALL MOUNTING HEIGHTS PER CODES AND ADA.

E.C. SHALL VERIFY THAT ALL LOADS PLACED ON EXISTING PANEL DO NOT EXCEED THE MAXIMUM LOADING REQUIREMENT PER THE LATEST EDITION OF THE NEC. NOTIFY A/E IF OVERLOAD IS POSSIBLE.

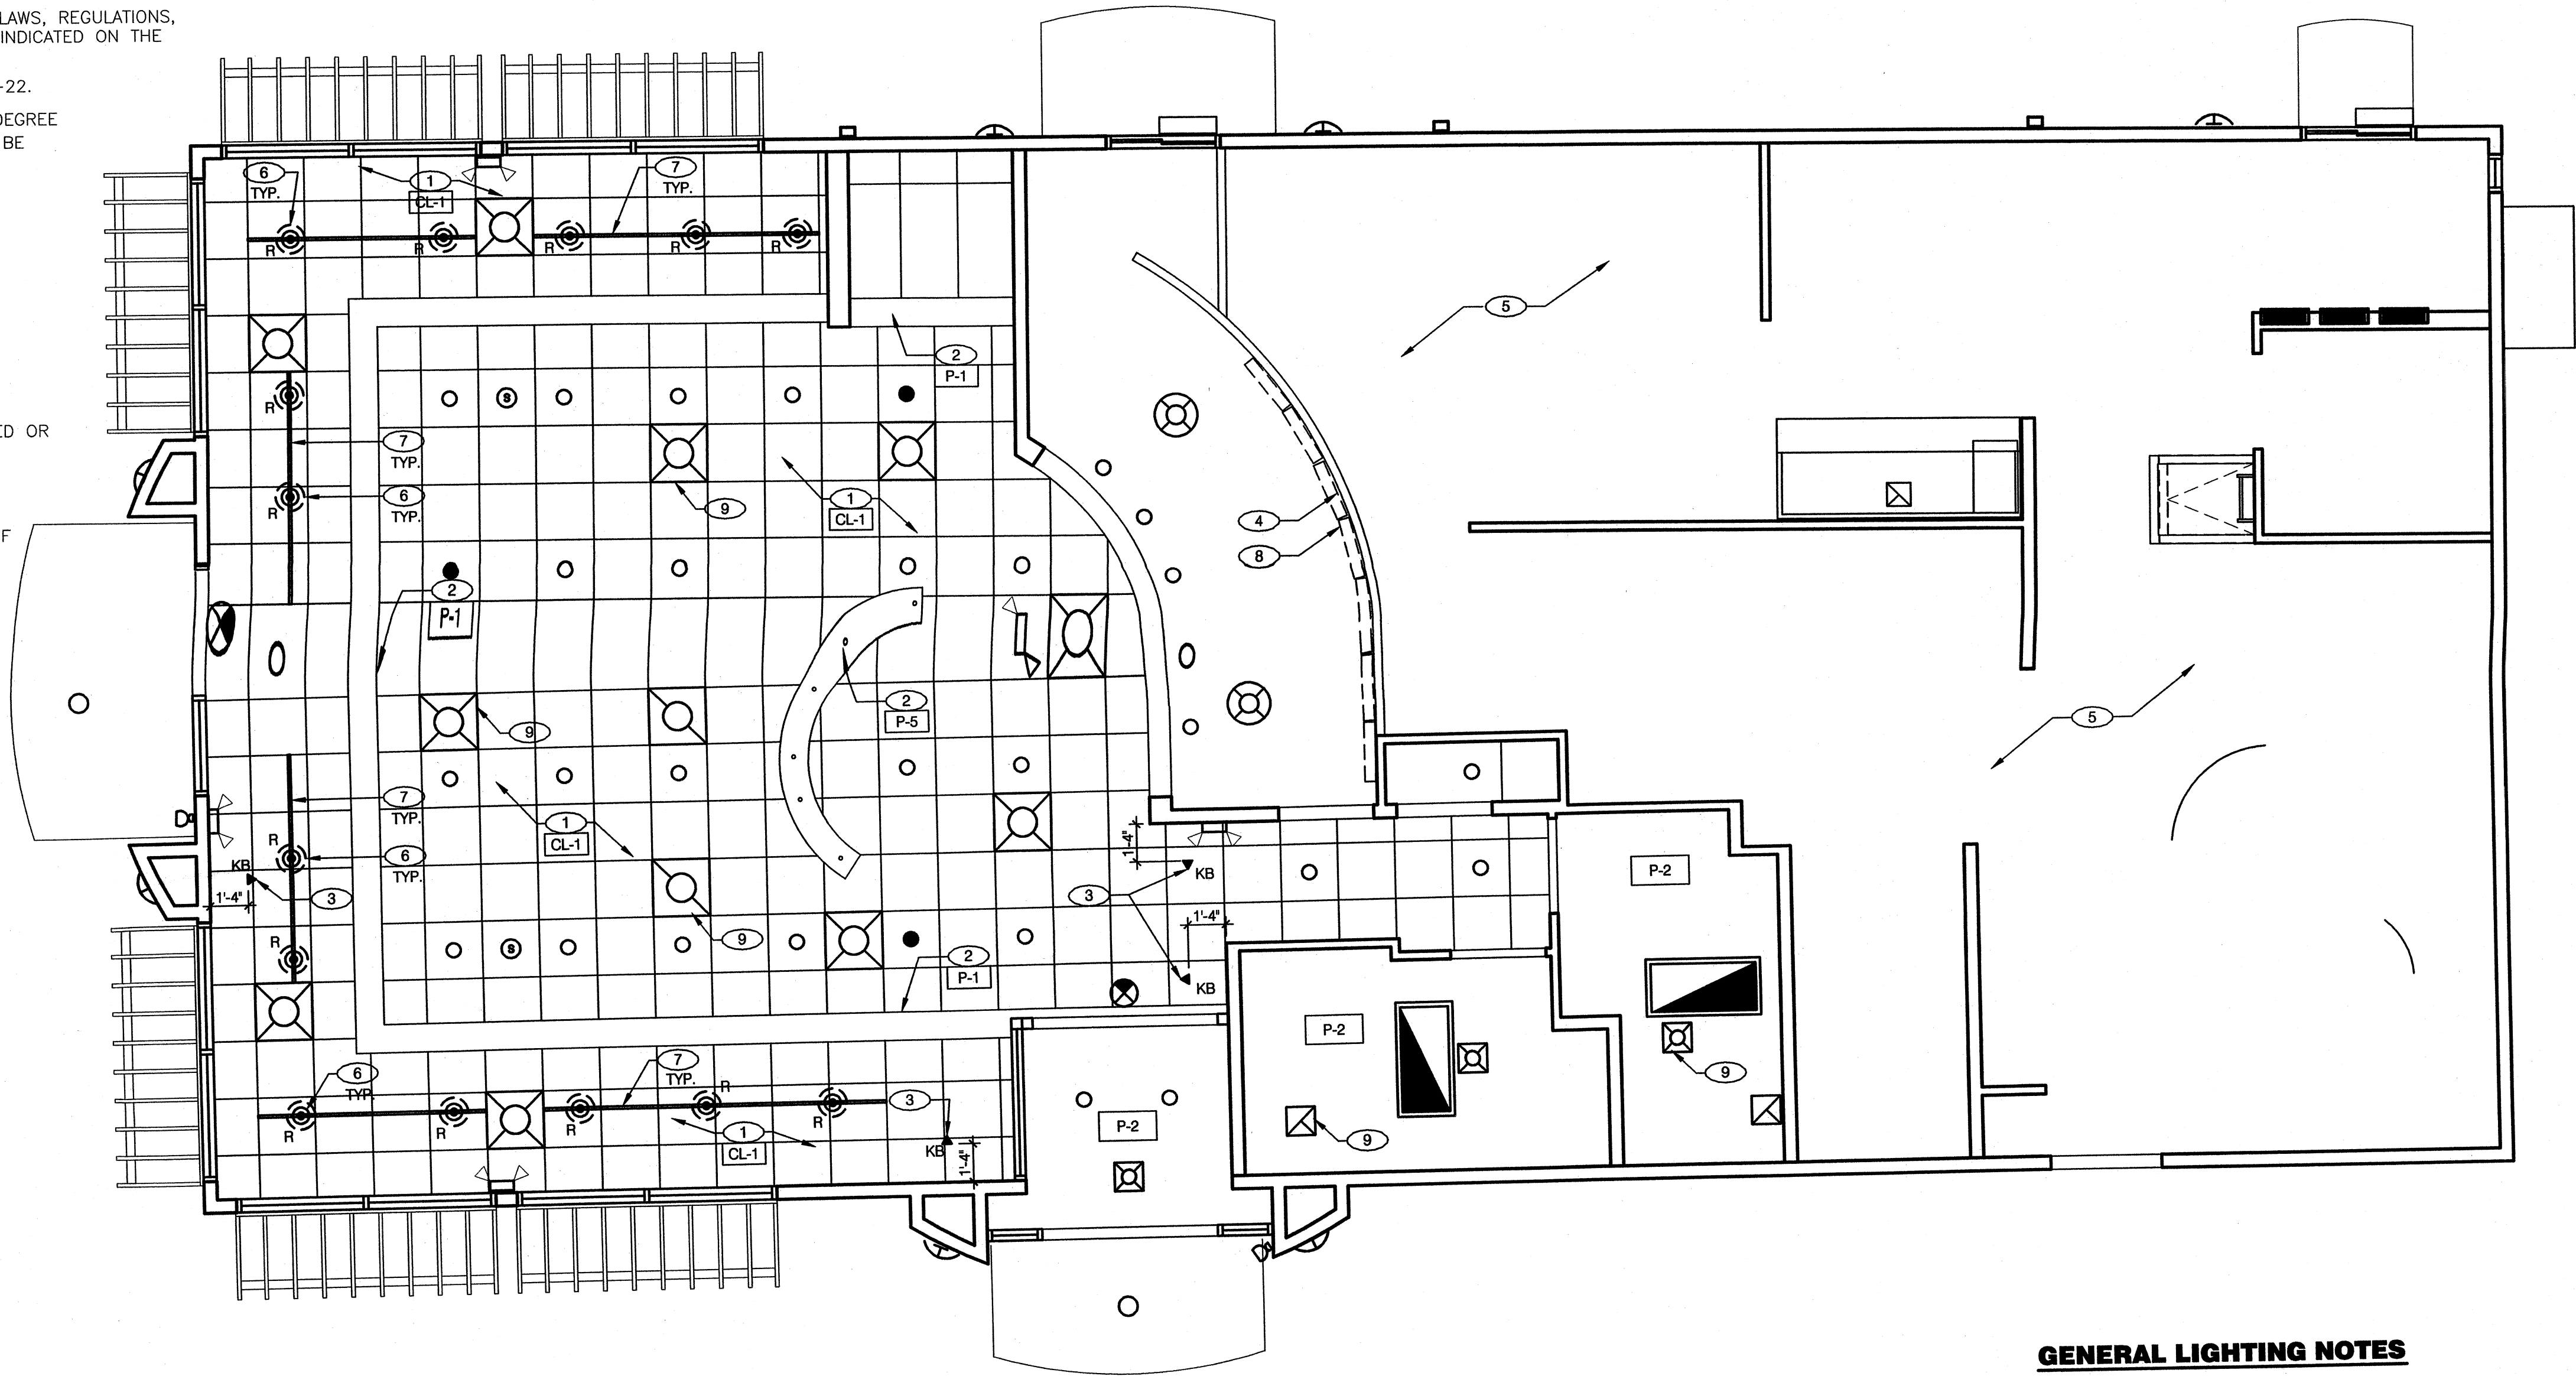

GENERAL LIGHTING NOTES

- CONFIRM LIGHTING FIXTURE QUANTITIES WITH SUPPLIER.
- EMERGENCY LIGHTING TO BE LEFT IN PLACE. E.C. TO VERIFY EMERGENCY AND NIGHT LIGHT FIXTURES ARE CIRCUITED TO AN UNSWITCHED HOT.
- ALL INTERIOR LIGHTING CIRCUITS TO BE WIRED THRU THE EXISTING LIGHTING CONTROL RELAYS.
- CONTRACTOR TO FIELD VERIFY CEILING TYPE AND PROVIDE PROPER MOUNTING HARDWARE.
- ALL FIXTURES SUPPLIED WITH LAMPS.

REFLECTED CEILING PLAN 1/4"=1'-0" A

NO.	QUANTITY	LOCATION	MANUFACTURER / CATALOG NUMBER	DESCRIPTION	#	LAMP		MOUNTING		VOLT	WATT	REMARKS
						TYPE	HT.	TYPE	HT.			
KB	4	DINING	L0L 9023BK	TRACK LT BLK GIMB. RING	1	75PAR30FLSN	8'-10"	MONO POINT		120	75	MONO POINT MOUNTING
R	14	DINING	ACCUSERV 00048-003	APRICOT GLASS PENDANT	1	UB204	6'-0" A.F.F.	PENDANT		120	20	

- NEW PENDANT FIXTURE
- EXISTING DOWNLIGHT
- EXISTING EXIT LIGHT
- EXISTING HVAC RETURN GRILLE
- EXISTING HVAC SUPPLY DIFFUSER
- EXISTING EMERGENCY LIGHT
- EXISTING EXTERIOR WALL SCONCE LIGHT
- EXISTING CEILING LIGHT
- EXISTING FLUOR. LIGHT

DIMENSIONS:

A. ALL DIMENSIONS ARE TO FACE OF FINISH U.O.N.

CEILING FINISHES:

A. REFER TO ROOM FINISH SCHEDULE (SHT A7.2) FOR CLG. FINISHES.

SUSPENDED CEILING:

- ACOUSTICAL PANEL INSTALLATION: INSTALL ACOUSTICAL PANELS WITH EDGES IN CLOSE CONTACT WITH METAL SUPPORTS AND IN TRUE ALIGNMENT.
- ALLOWABLE VARIATIONS FROM FLAT AND LEVEL SURFACE: 1/8" IN 10'-0" MAX.
- ALLOWABLE VARIATIONS FROM PLUMB OF GRID MEMBERS: AS CAUSED BY ECCENTRIC LOADS, 2" MAX.
- INSTALL SYSTEM AFTER MAJOR ABOVE CLG. WORK IS COMPLETE. COORD LOCATIONS OF HANGERS WITH RELATED WORK.
- SEE SPECS FOR ADDITIONAL INFORMATION.

GYPSON BOARD CEILING:

- SUBSTRATE SHALL BE 1/2" THICK GYP BD.
- ACOUSTICAL SEALANT: APPLY TO GYP. BD. PANELS AS INDICATED IN SPECS. GYP. BD. FINISHING AND DECORATING: REFER TO DWGS FOR TEXTURE AND FINISHES.

ELECTRICAL:

- LIGHT FIXTURES TO REMAIN UNLESS OTHERWISE NOTED.
- EXISTING EMERGENCY LIGHTS TO REMAIN.
- E.C. SHALL VERIFY THAT ALL LOADS PLACED ON EXISTING PANEL DO NOT EXCEED THE MAXIMUM LOADING REQUIREMENT PER THE LATEST EDITION OF THE NEC.

- EXISTING CEILING GRID TO REMAIN, PAINT P-1. REPLACE ALL TILES.
- EXISTING BULKHEAD/SOFFIT TO REMAIN. REMOVE EXISTING LIGHTING FIXTURES. PATCH AND REPAIR SOFFIT.
- NEW TRACK LIGHT MOUNTED ON MONO-POINT. CENTER OVER ARTWORK.
- EXISTING MENU BOARD BULKHEAD.
- KITCHEN. NOT IN SCOPE OF WORK.
- PENDANT LTG - SWAP OUT EXISTING PENDANTS WITH GLASS PENDANTS. REUSE EXISTING CIRCUITS. MAINTAIN CIRCUIT AMPACITY AS REQUIRED BY THE NEC.
- REPLACE WHITE LIGHTING TRACKS WITH BLACK.
- EXISTING MENU BOARD. PAINT IF REQUIRED.
- EXISTING DIFFUSERS, WHERE OCCURS. PAINT TO MATCH NEW CEILING COLOR.

REFLECTED CEILING PLAN NOTES D

KEY NOTES B

LIGHTING FIXTURE SCHEDULE N.T.S. F

CEILING SYMBOL LEGEND E

CLAUS PYLE SCHOMER BURNS & DEHAVEN INC.
GPD ASSOCIATES
520 South Main Street, Suite 2331, Akron, Ohio 44311
330-572-2100 / Fax 330-572-2101



CONTRACT DATE: 06.13.08
BUILDING TYPE: Flex-Lite-K50
PLAN VERSION: T3
SITE NUMBER: 21275
STORE NUMBER: 2008088.68

TACO BELL

1108 LINCOLN WAY EAST
MASSILLON, OH 44646



Flex-Lite


REFLECTED
CEILING
PLAN

A7.1

PLOT DATE: 07.23.08

[illegible]

CLAUS PYLE SCHOMER BURNS & DEHAVEN INC.
GPD ASSOCIATES
520 South Main Street, Suite 2531 Akron, Ohio 44311
330-572-2100 • Fax 330-572-2101

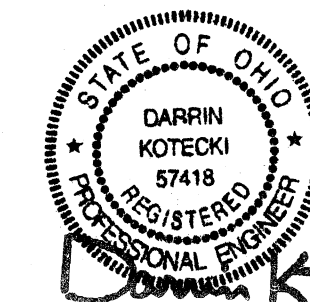

7/28/08

CONTRACT DATE: 06.13.08
BUILDING TYPE: Flex-Lite-K50
PLAN VERSION: T3
SITE NUMBER: 21275
STORE NUMBER: 2008088.68

TACO BELL

1108 LINCOLN WAY EAST
MASSILLON, OH 44646




Flex-Lite


FINISH SCHEDULES

A7.2


PLOT DATE: 07.23.08

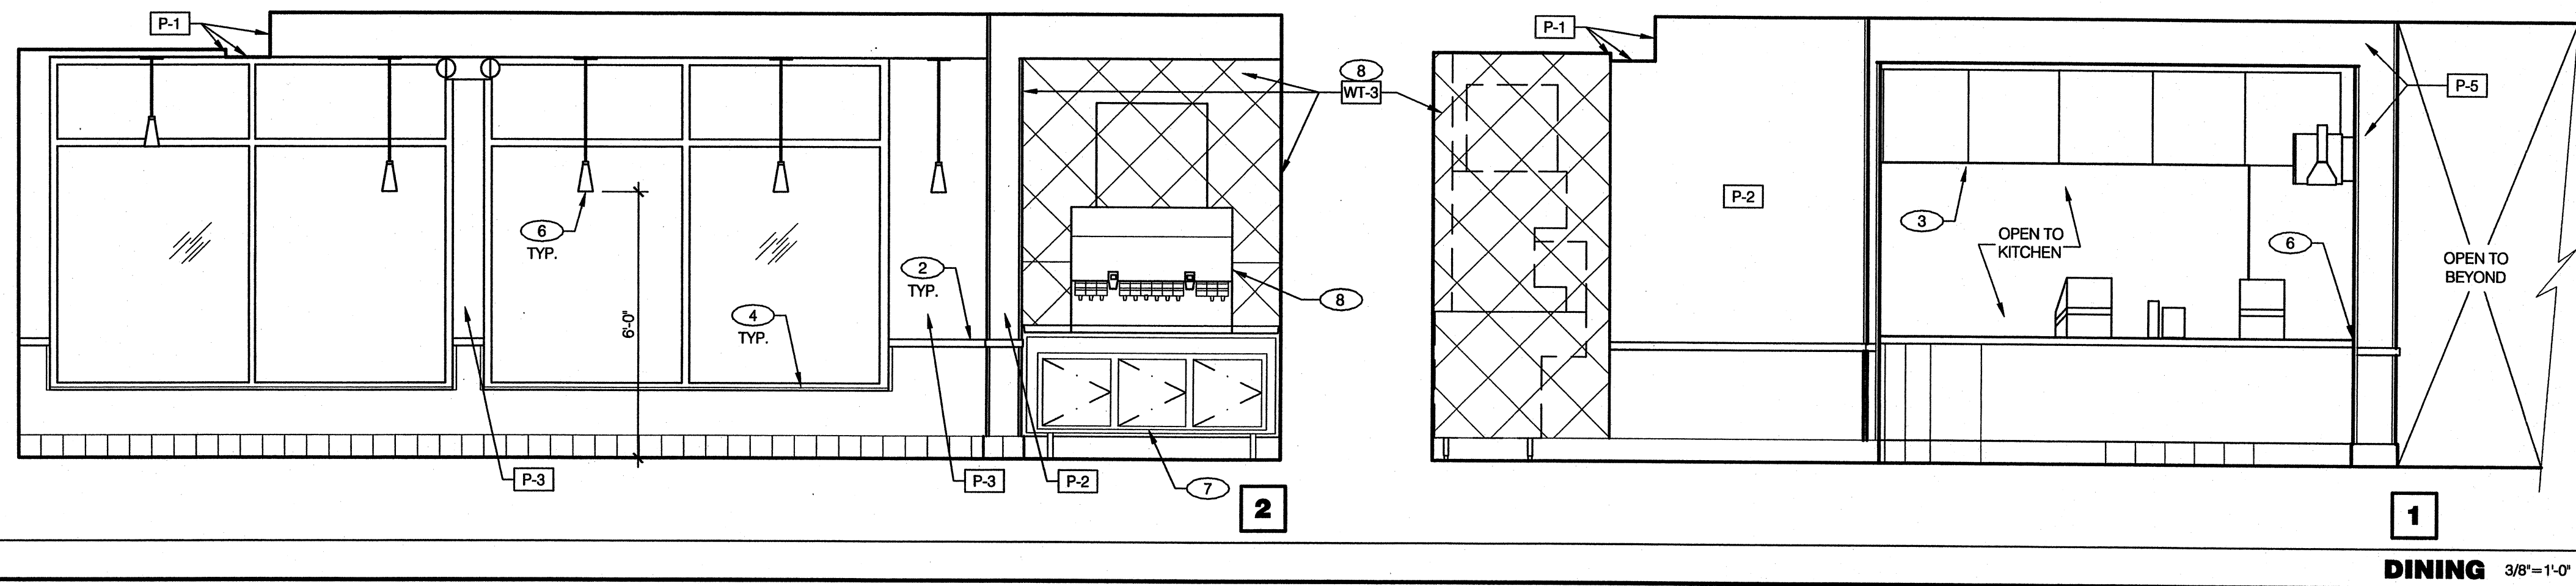

DINING 3/8" = 1'-0"

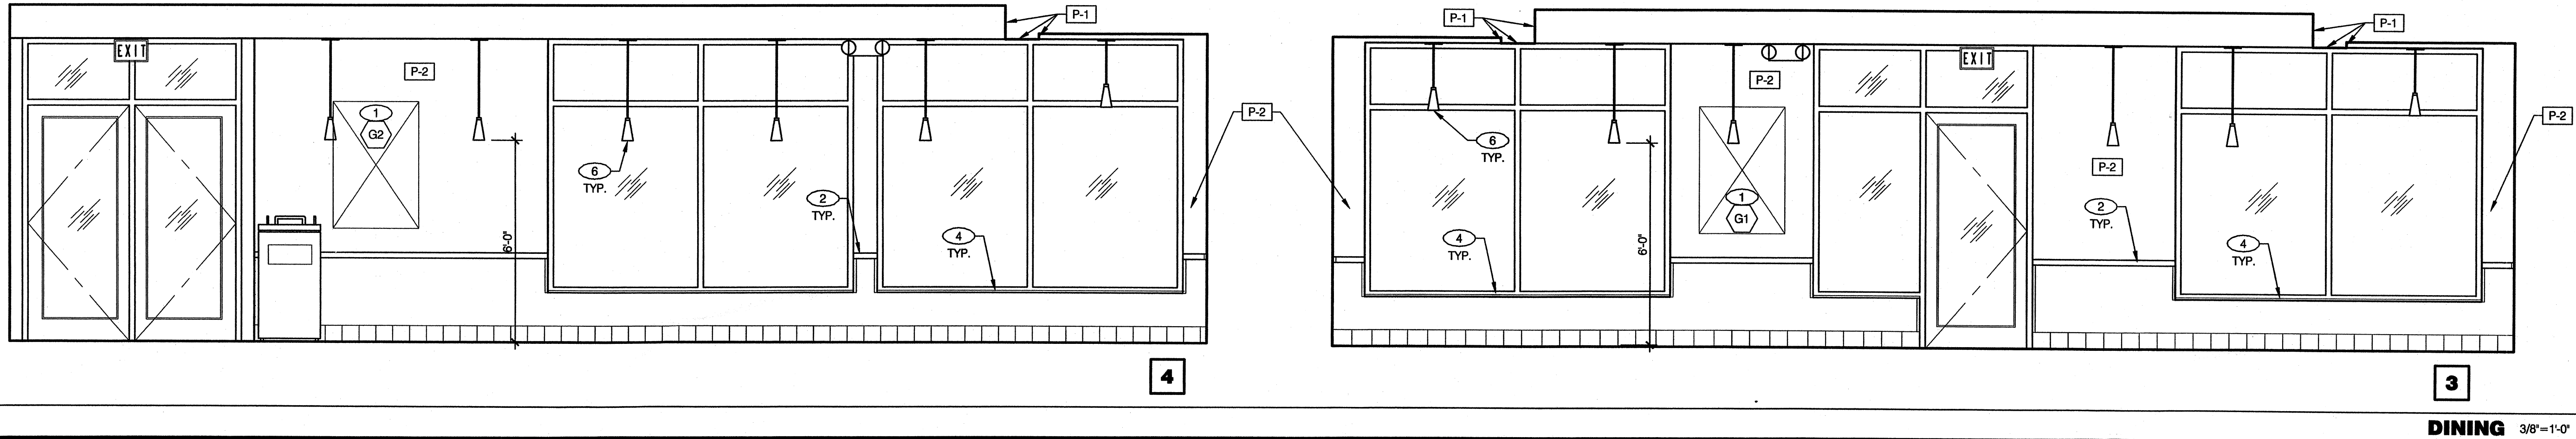


DINING 3/8" = 1'-0"

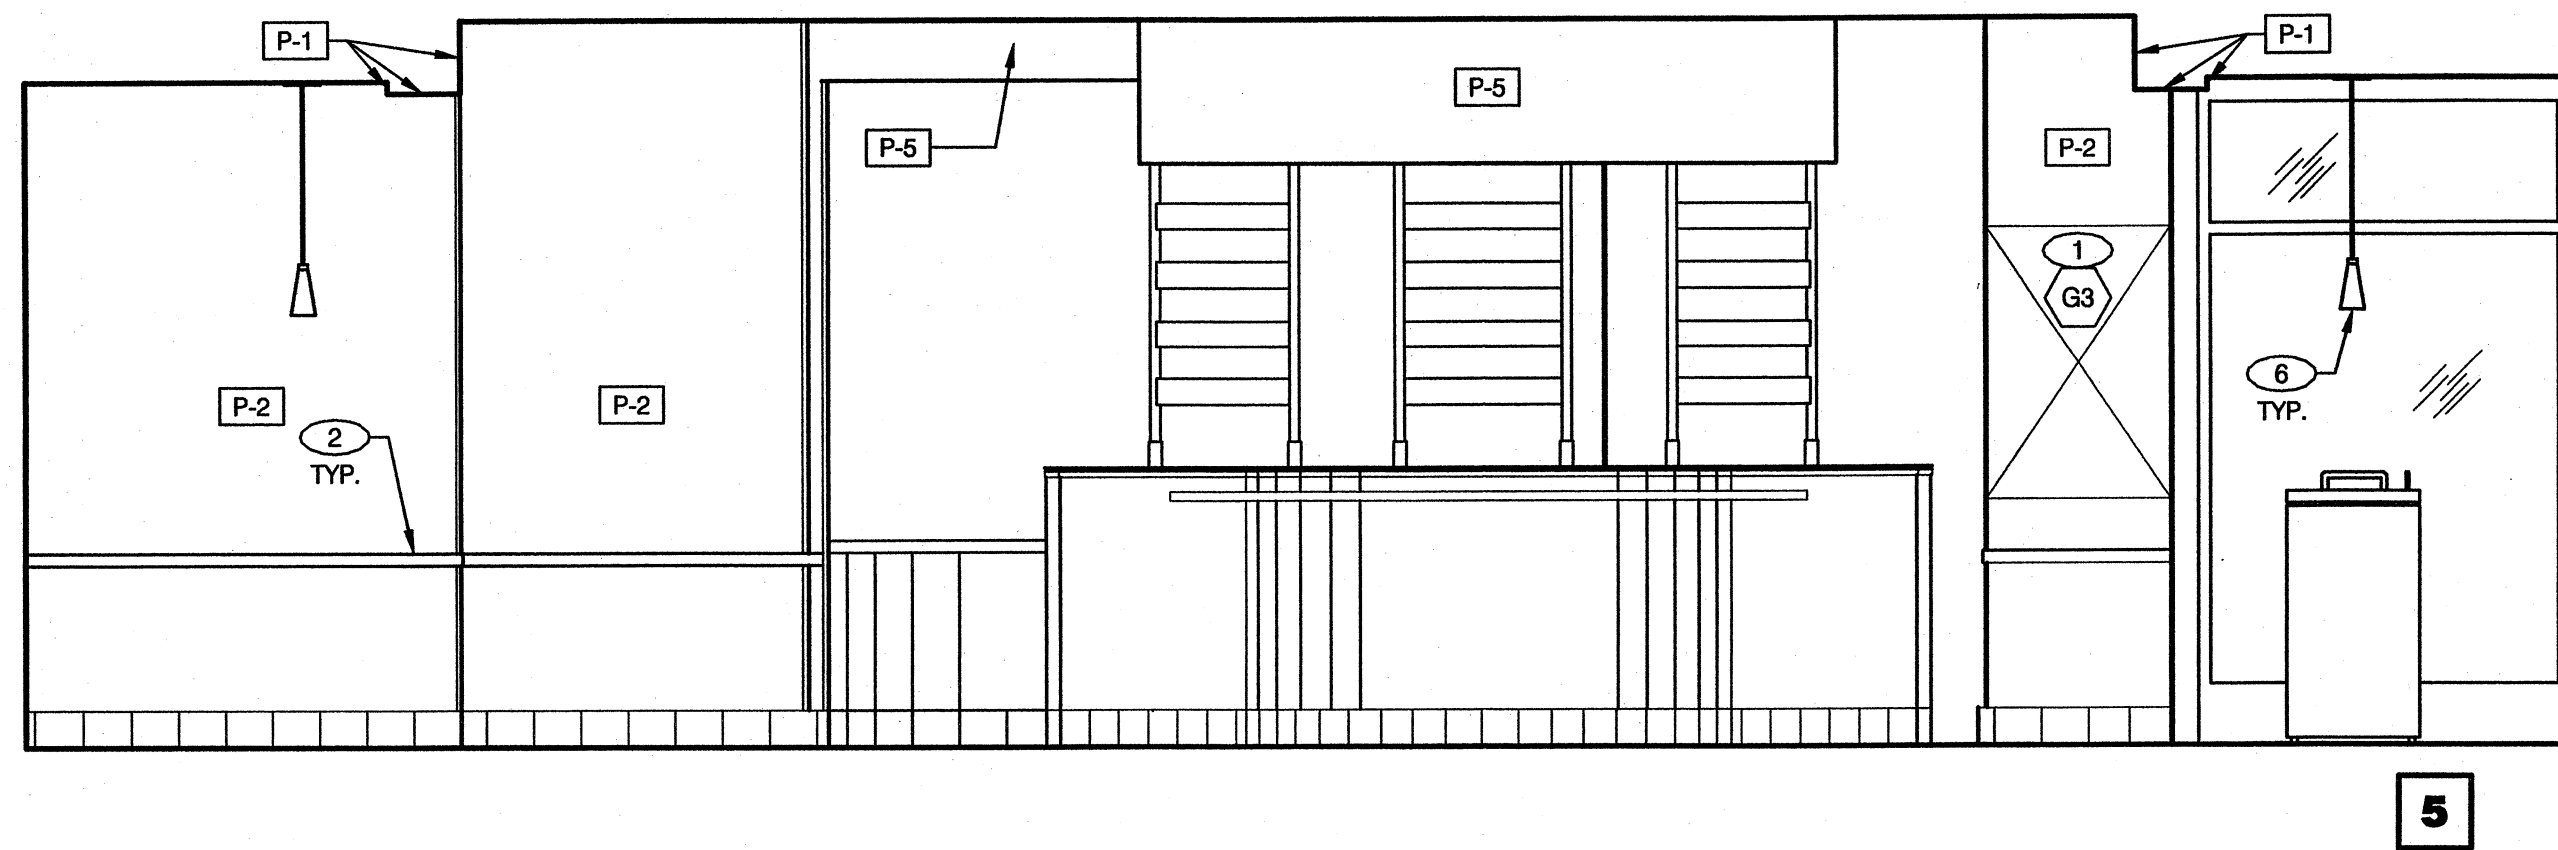

DINING ROOM 3/8" = 1'-0"

- 1 FOR ARTWORK DESCRIPTION, REFER TO ARTWORK SCHEDULE ON SHEET A2.0.
- 2 EXISTING CHAIR RAIL.
- 3 EXISTING MENUBOARD BULKHEAD.
- 4 EXISTING WINDOW SILL.
- 5 EXISTING H.C. SIGNAGE. REMOVE DURING PAINTING. REINSTALL.
- 6 DROP PENDANT LIGHT FIXTURE. SEE SHEET A7.1.
- 7 EXISTING SELF SERVE DRINK COUNTER TO REMAIN. PROVIDE PL-2 DOORS.
- 8 EXISTING EQUIPMENT.

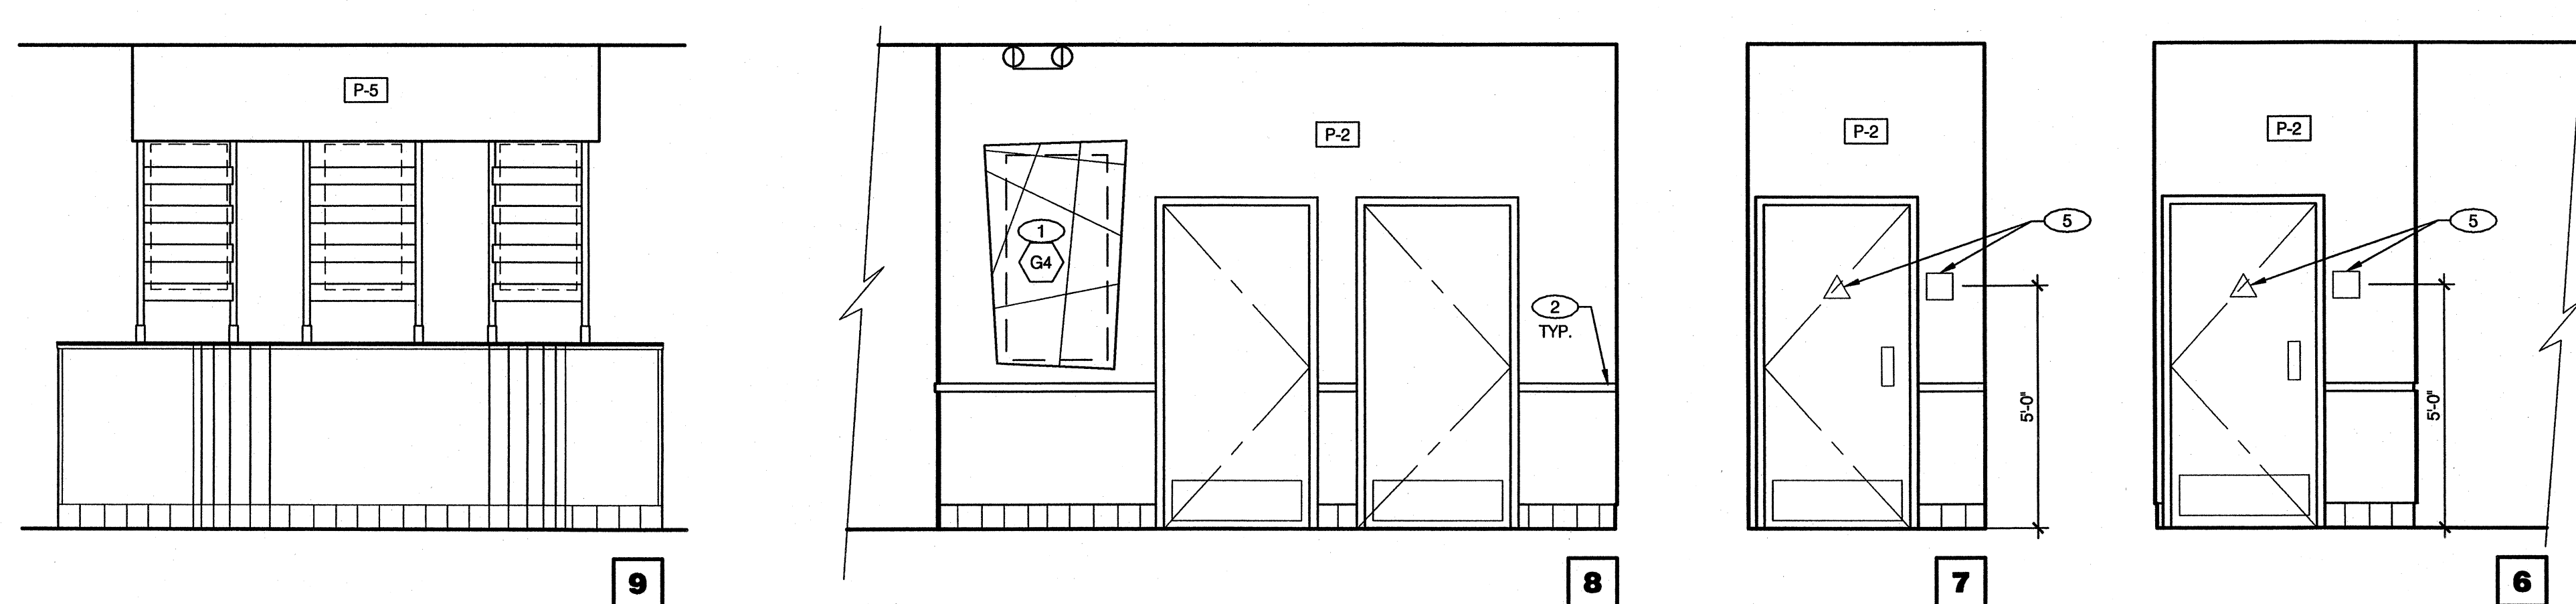

PASSAGE 3/8" = 1'-0"

KEY NOTES

A

GLAUS PYLE SCHOMER BURNS & DEHAVEN, INC.
GPD ASSOCIATES
 520 South Main Street, Suite 2531 Akron, Ohio 44311
 330-572-2100, Fax 330-572-2101



CONTRACT DATE: 06.13.08
 BUILDING TYPE: Flex-Lite-K50
 PLAN VERSION: T3
 SITE NUMBER: 21275
 STORE NUMBER: 2008088.68

TACO BELL
 1108 LINCOLN WAY EAST
 MASSILLON, OH 44646




Flex-Lite

**INTERIOR
 ELEVATIONS
 DINING ROOM**


A8.0

PLOT DATE: 07.23.08


BUILDING DEPT. COPY

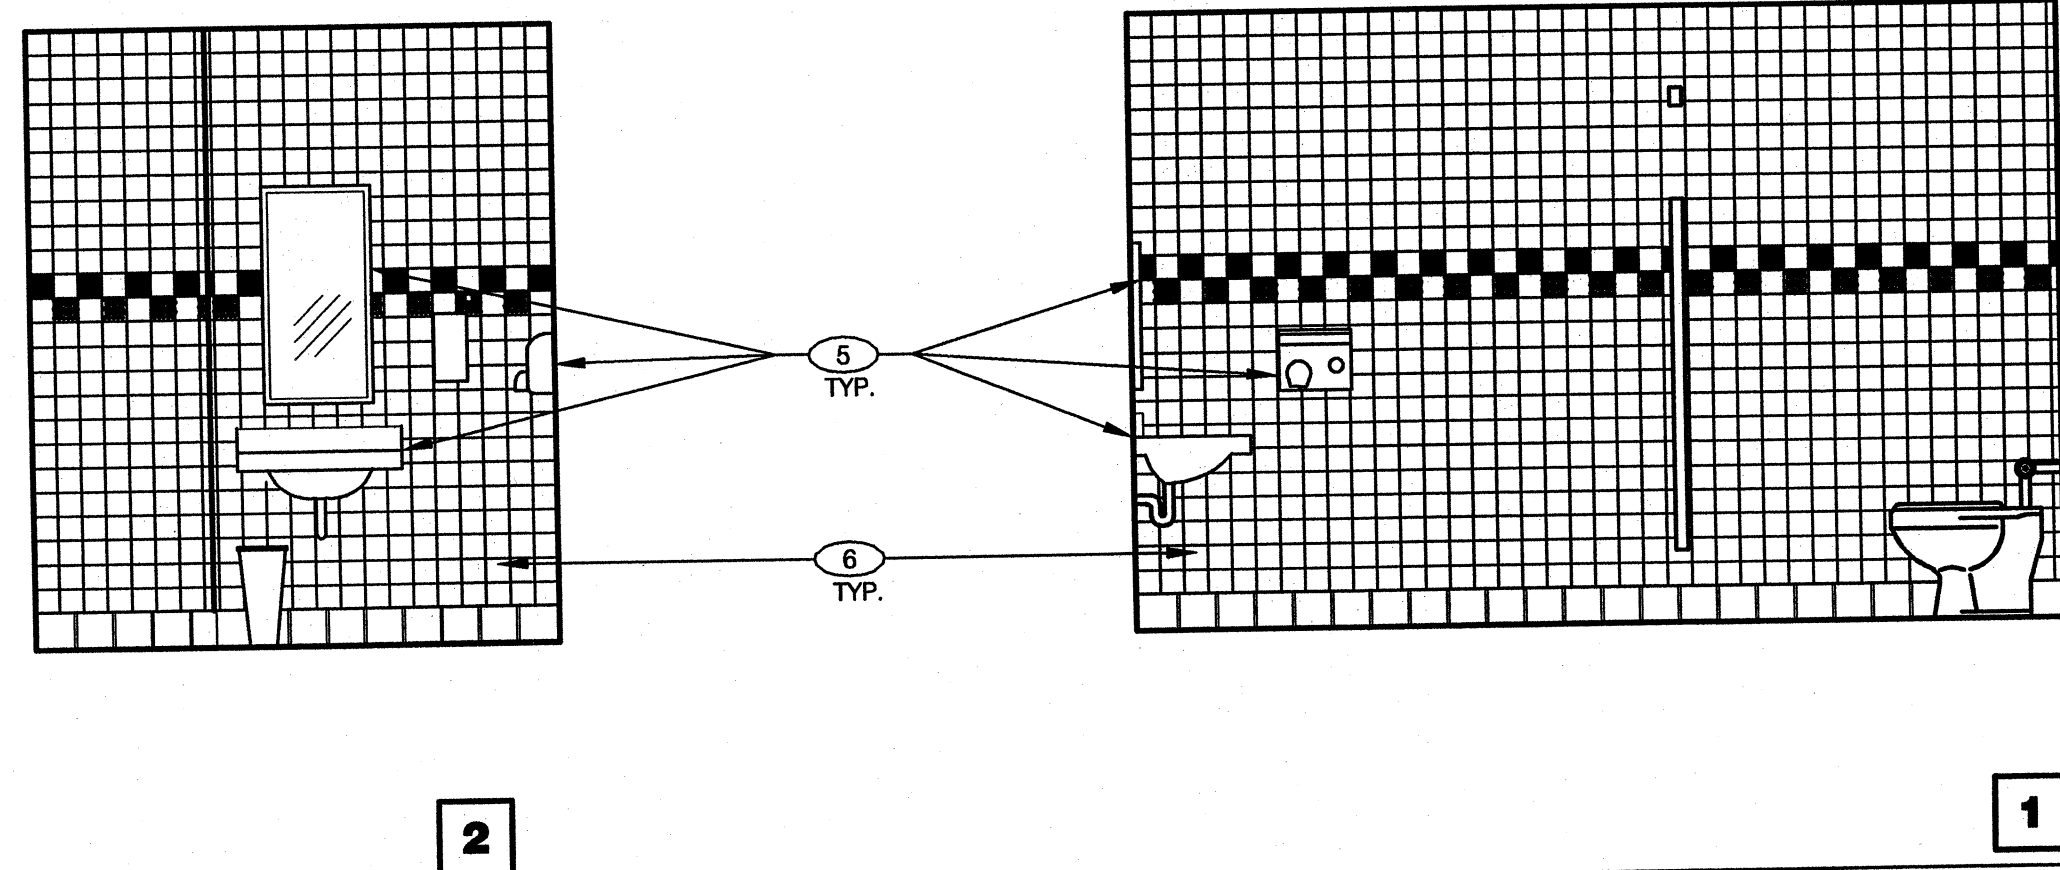


WOMEN'S RESTROOM 3/8"=1'-0"

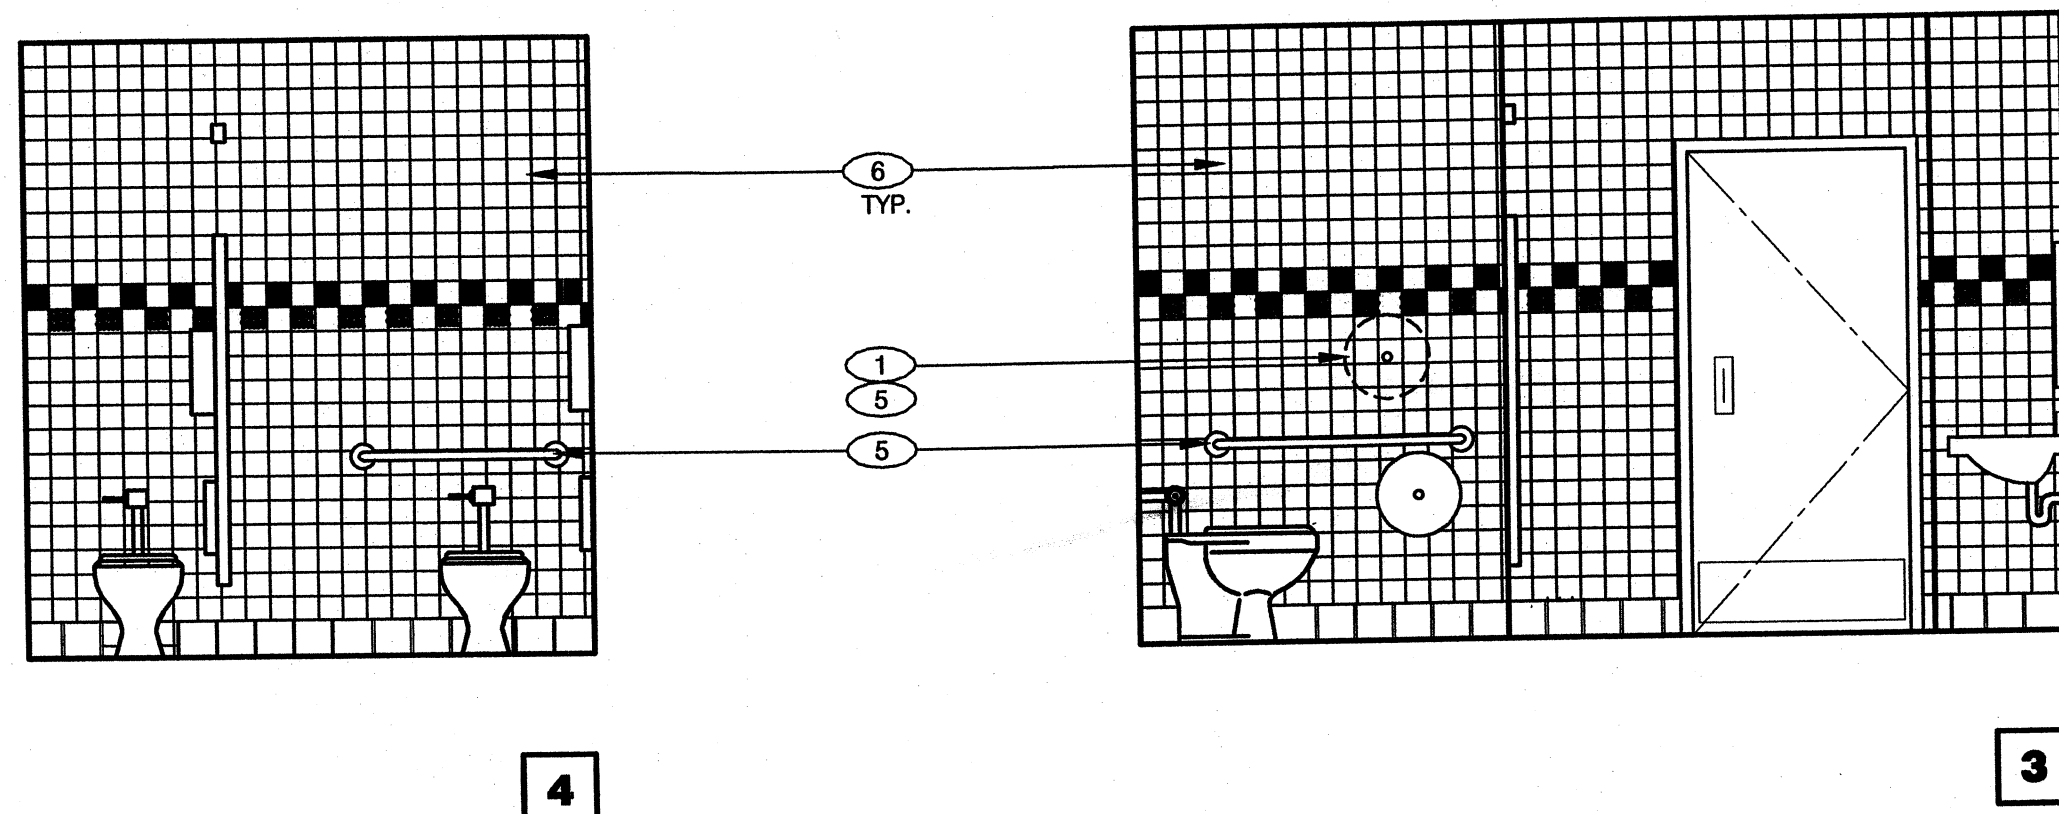


WOMEN'S RESTROOM 3/8"=1'-0"

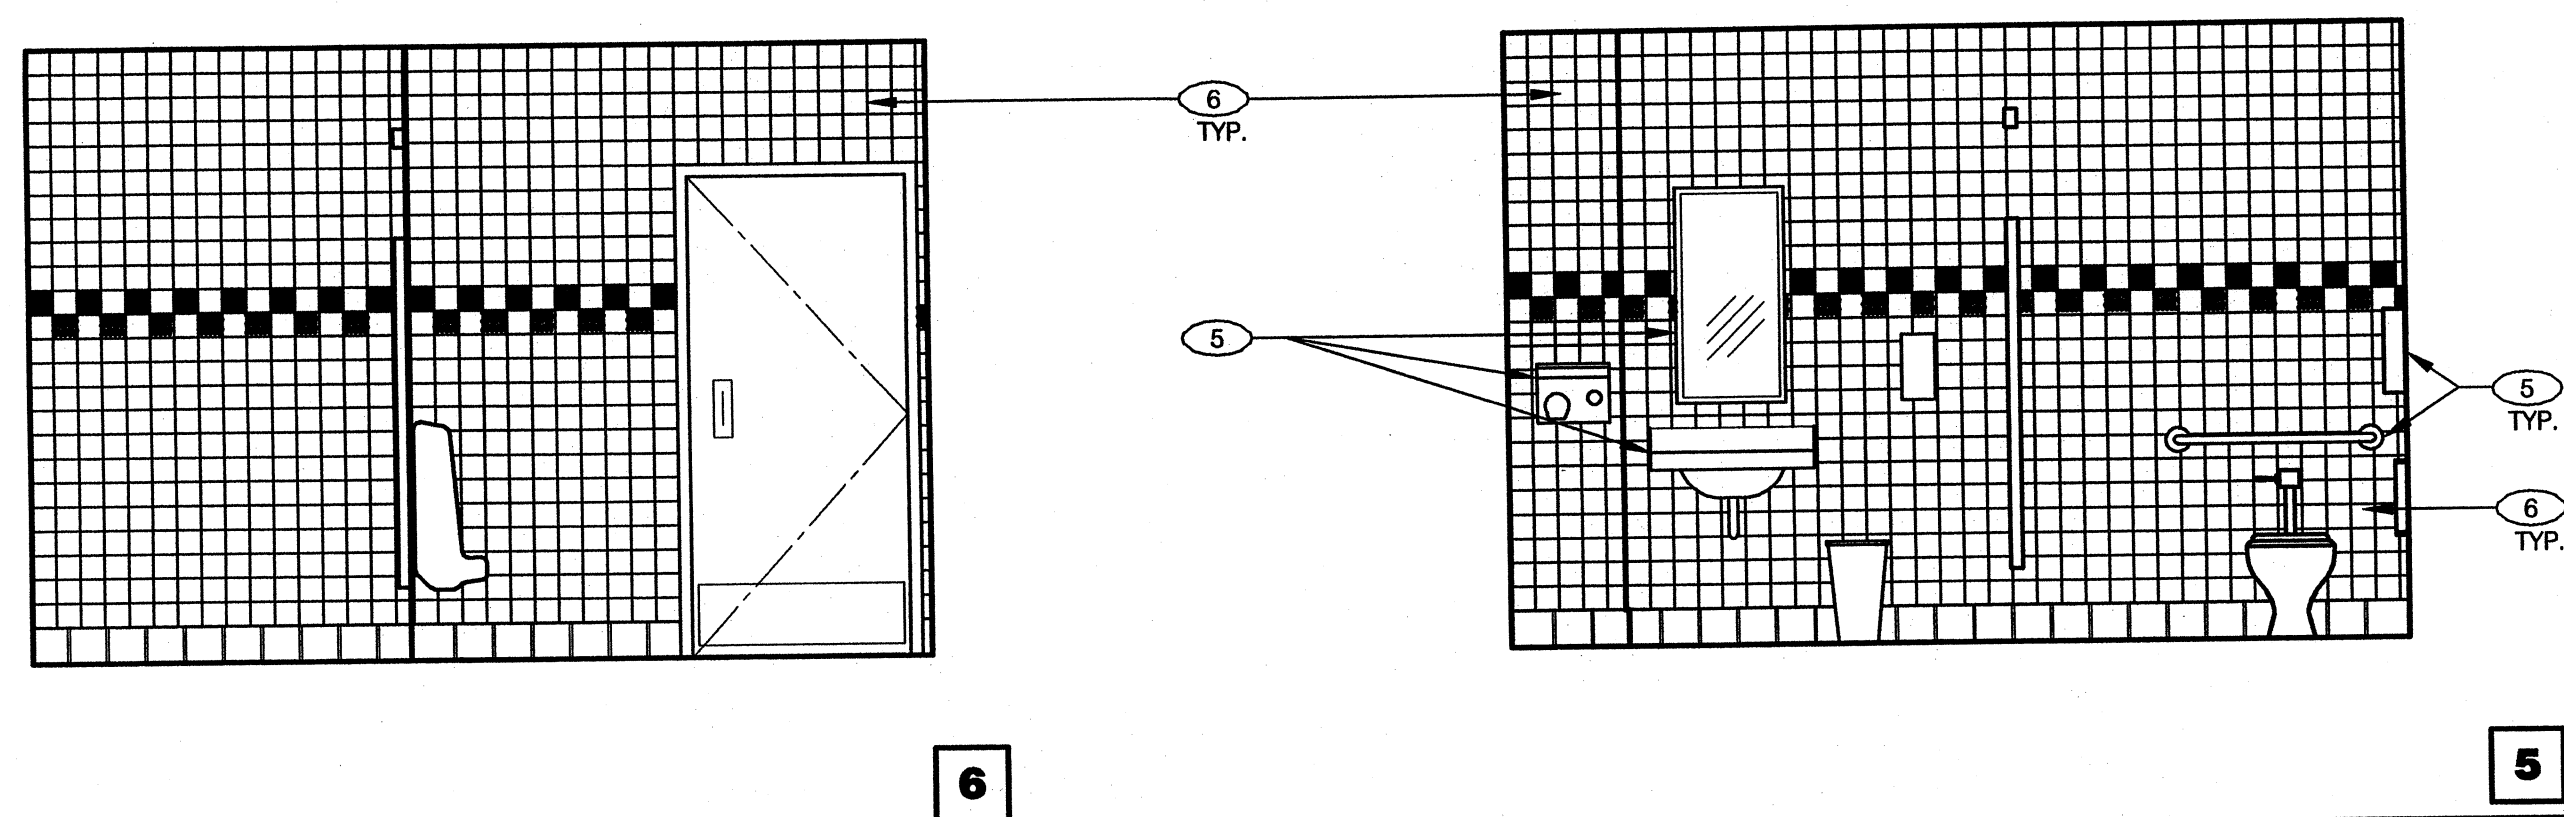

MEN'S RESTROOM 3/8"=1'-0"

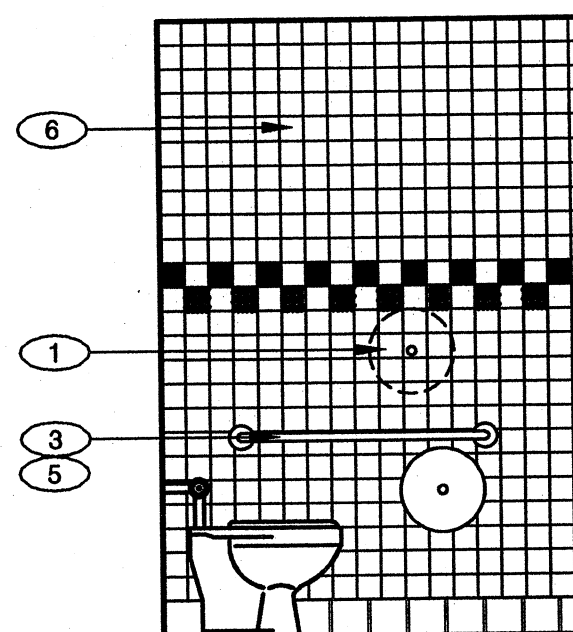

MEN'S RESTROOM 3/8"=1'-0"

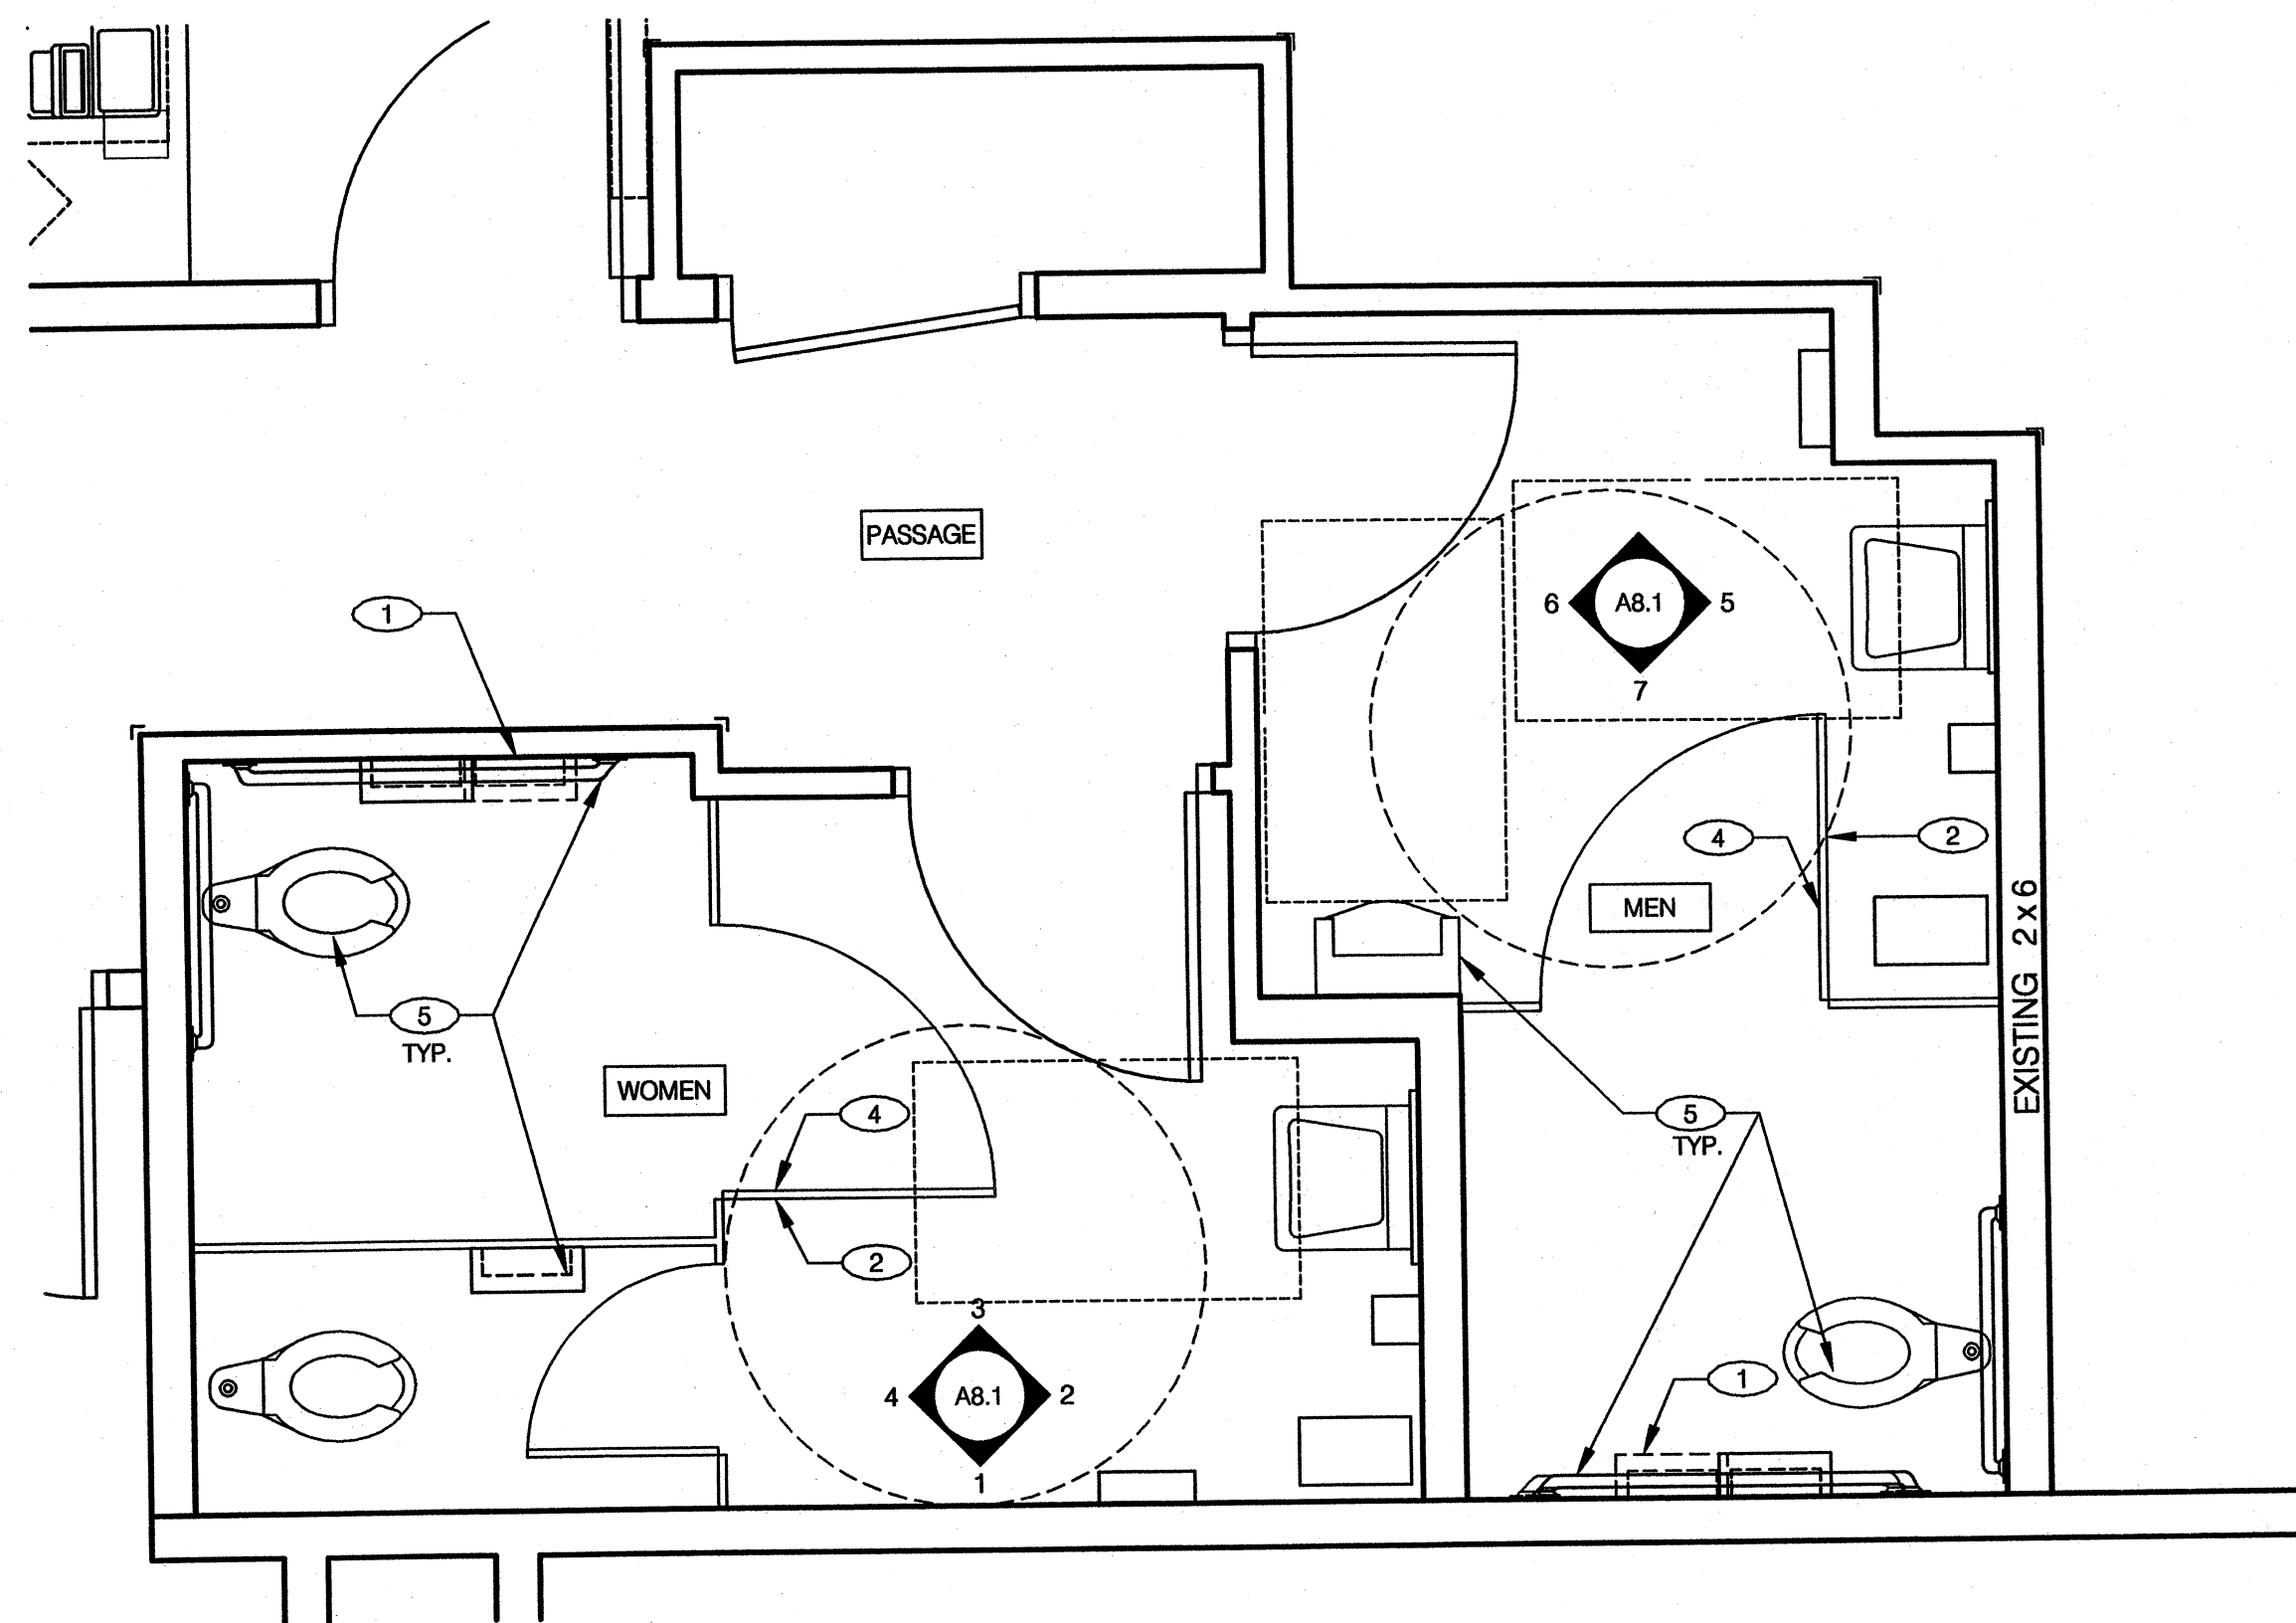

NOTE:
REINSTALL RESTROOM
FIXTURES PER DETAIL
3/ADA1.0.

ENLARGED RESTROOM PLAN 1/2"=1'-0" **A**

- 1 RELOCATE T.P. DISPENSER. PATCH AND MATCH TO SURROUNDING FINISHES. PROVIDE FULL TILE REPLACEMENT FOR TILES THAT ARE BROKEN DURING THE REMOVAL OF EQUIPMENT.
- 2 PROVIDE BOBBICK LATCH AND KEEPER. HARDWARE FOR THE DOOR OF THE ACCESSIBLE TOILET COMPARTMENTS. TYP. REPLACE EXISTING HANDLE AND FILL ALL HOLES WITH MATCHING PLUGS TO ADJACENT FINISHES.
- 3 RELOCATE GRAB BAR AS PER ADA1.0.
- 4 RELOCATE COAT HOOKS TO 40" A.F.F. TYP.
- 5 VERIFY THAT ALL EXISTING PLUMBING FIXTURES AND ACCESSORIES ARE IN GOOD WORKING ORDER. CLEAN AND REPAIR AS REQUIRED.
- 6 REPLACE ANY BROKEN OR CRACKED TILE WITH MATCHING TILE. CLEAN AND POLISH.

BUILDING DEPT. COPY

CONTRACT DATE: 06.13.08
BUILDING TYPE: Flex-Lite-K50
PLAN VERSION: T3
SITE NUMBER: 21275
STORE NUMBER: 2008068.68

TACO BELL

1108 LINCOLN WAY EAST
MASSILLON, OH 44646




Flex-Lite
INT. ELEV.
ENLARGED
RESTROOM
PLAN

A8.1


PLOT DATE: 07.23.08

NOTES N.T.S. **B**

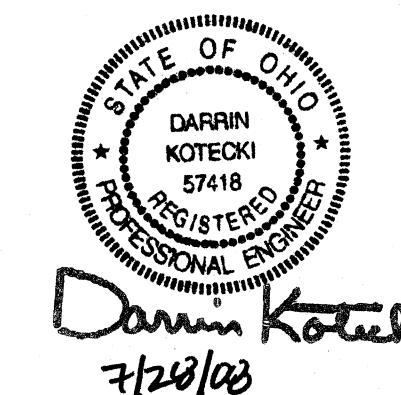

CLAUS PYLE SCHOWER BURNS & DEHAVEN INC.
GPD ASSOCIATES
520 South Main Street, Suite 2531 Akron, Ohio 44311
330-572-2100, Fax 330-572-2101




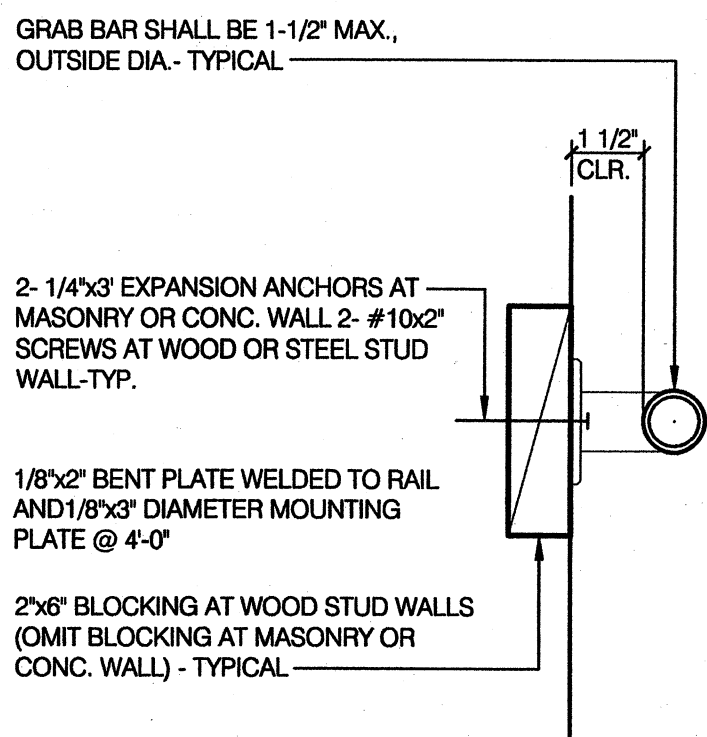

YAM007

NOT USED 1/2"=1'-0" 10

GRAB BAR 3/4"=1'-0" 7

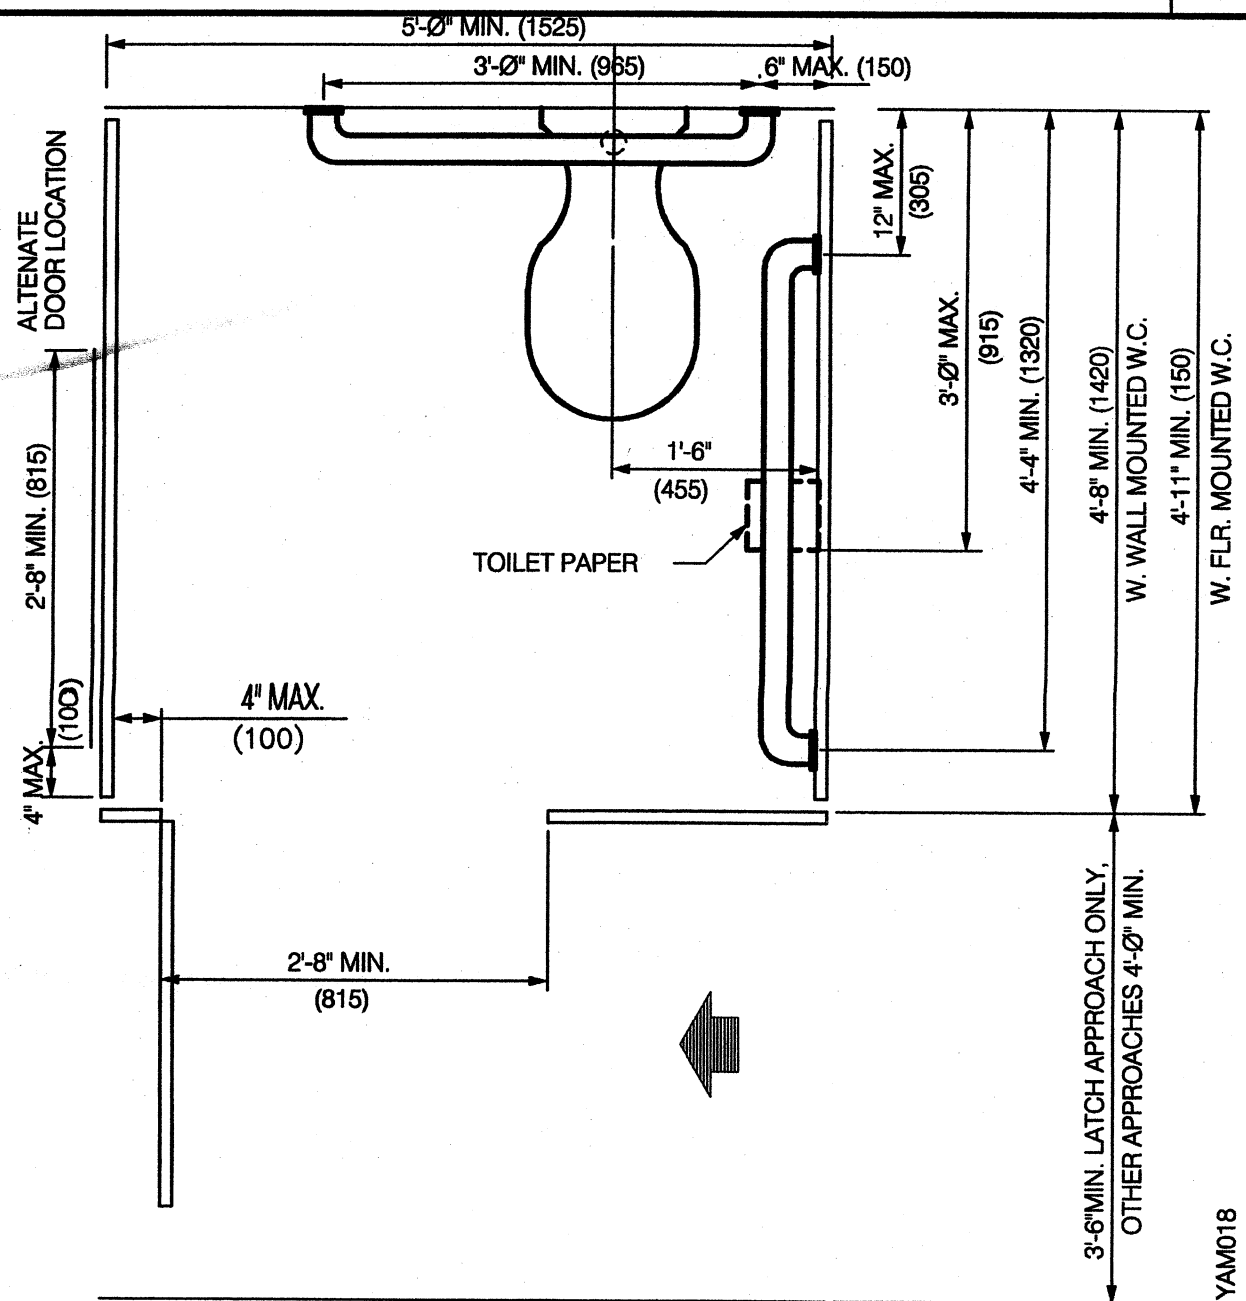


YAM018

NOT USED 1/2"=1'-0" 11

STANDARD TOILET STALL 3/4"=1'-0" 8

NOT USED 3/4"=1'-0" 4

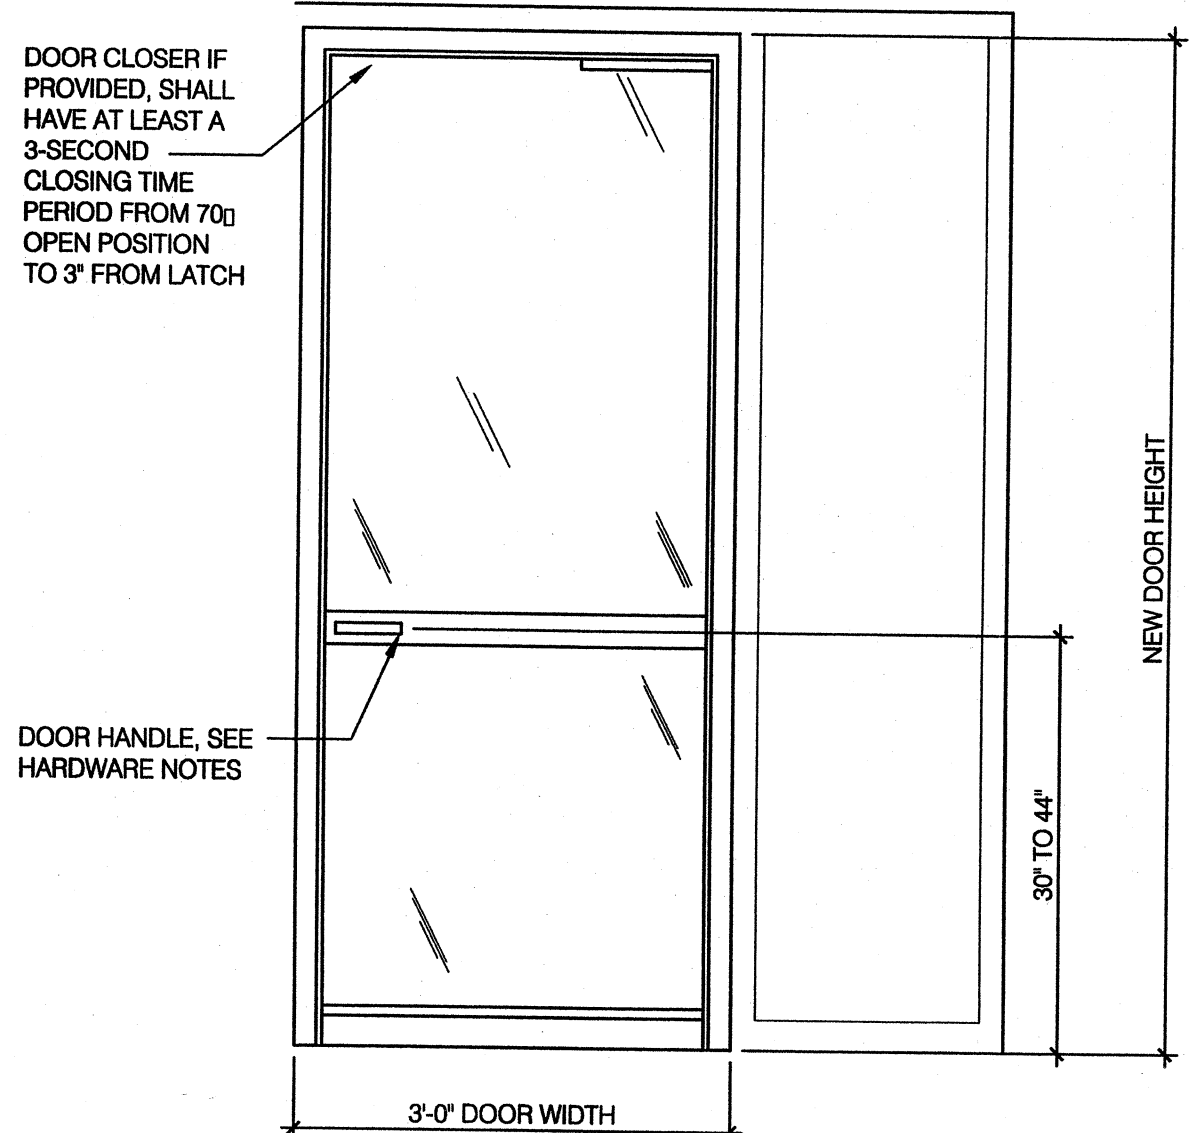


YAM013

TYPICAL ENTRANCE / EXIT DOOR 3/4"=1'-0" 1

NOT USED 1/2"=1'-0" 5

NOT USED 1/2"=1'-0" 2

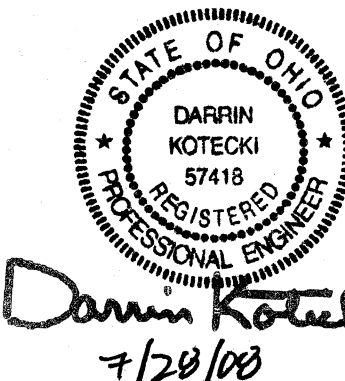

CONTRACT DATE: 06.13.08
BUILDING TYPE: Flex-Lite-K50
PLAN VERSION: T3
SITE NUMBER: 21275
STORE NUMBER: 2008068.68

TACO BELL
1108 LINCOLN WAY EAST
MASSILLON, OH 44646




Flex-Lite

ACCESSIBILITY REQUIREMENTS

ADA1.0

PLOT DATE: 07.23.08

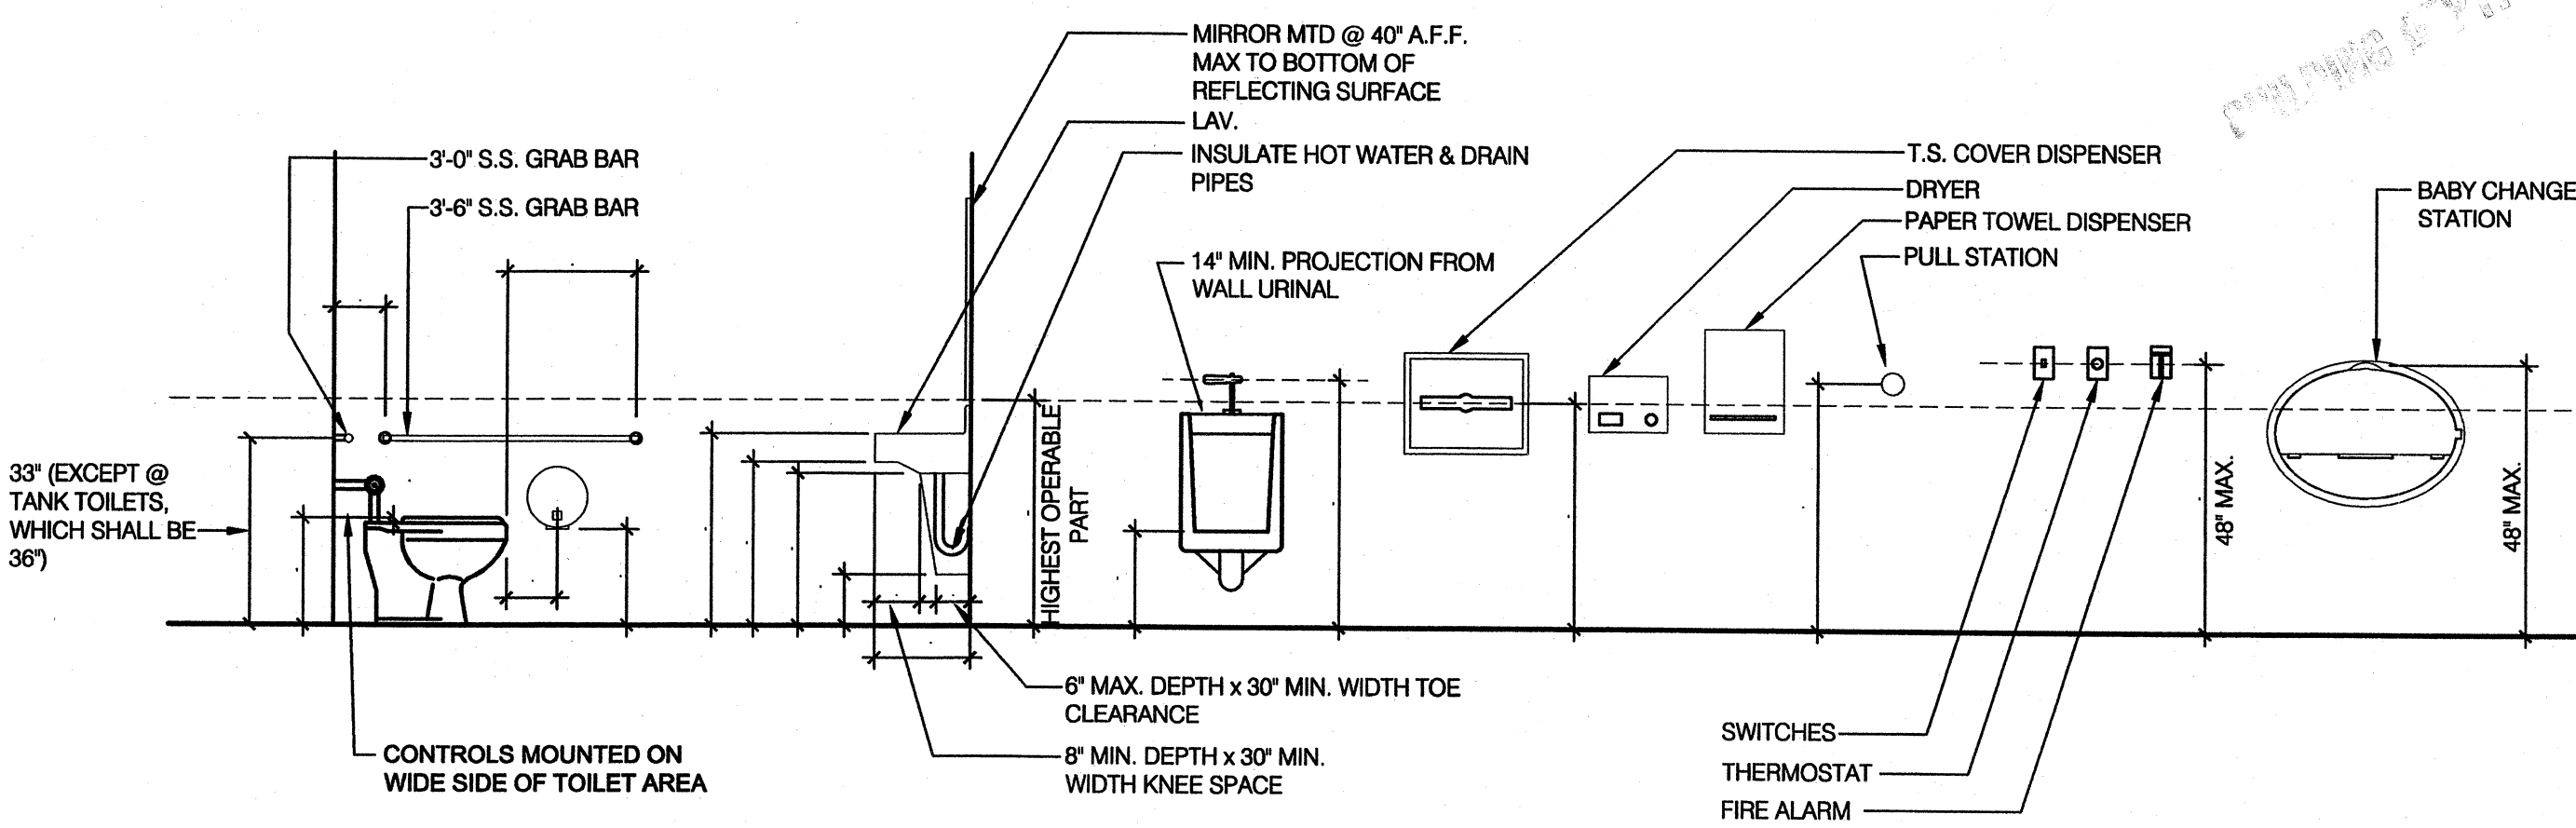

YAM016

MOUNTING HTS. & CLEARANCES FOR ACCESSIBILITY BY THE DISABLED 3/8"=1'-0" 3

NOT USED N.T.S. 12






NOT USED N.T.S. 12

NOT USED N.T.S. 17

NOT USED N.T.S. 13


NOT USED N.T.S. 18

NOT USED N.T.S. 14

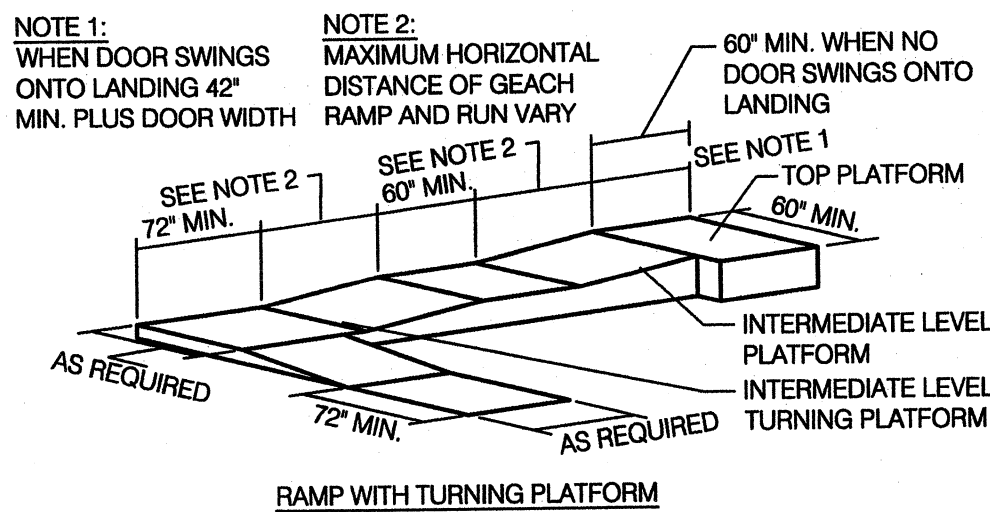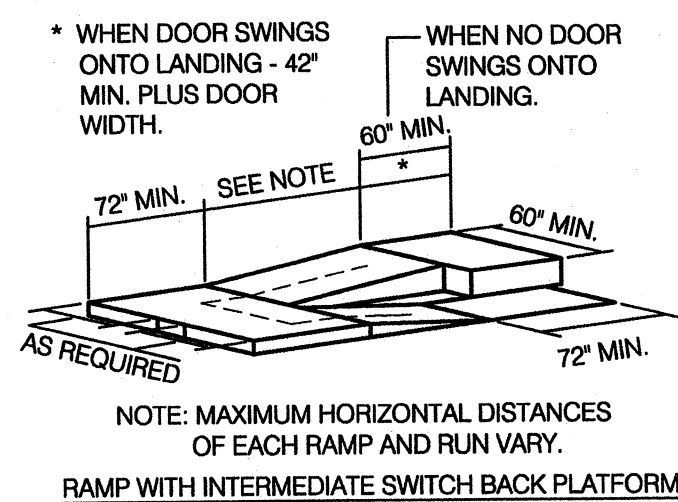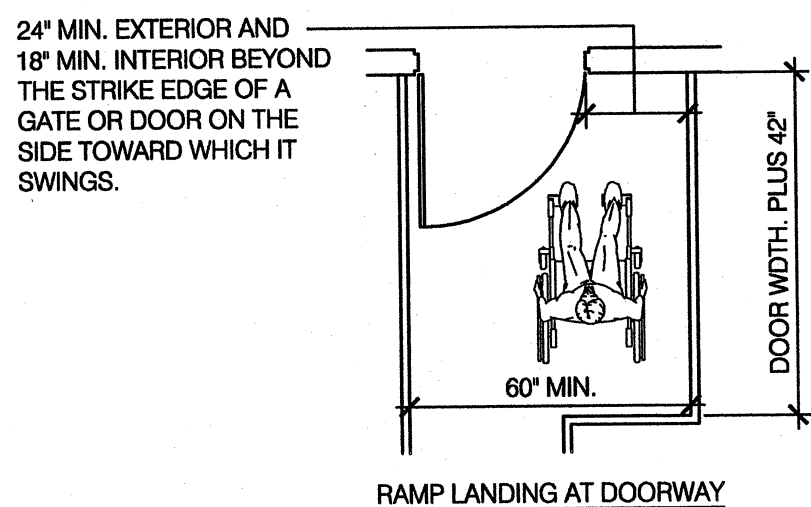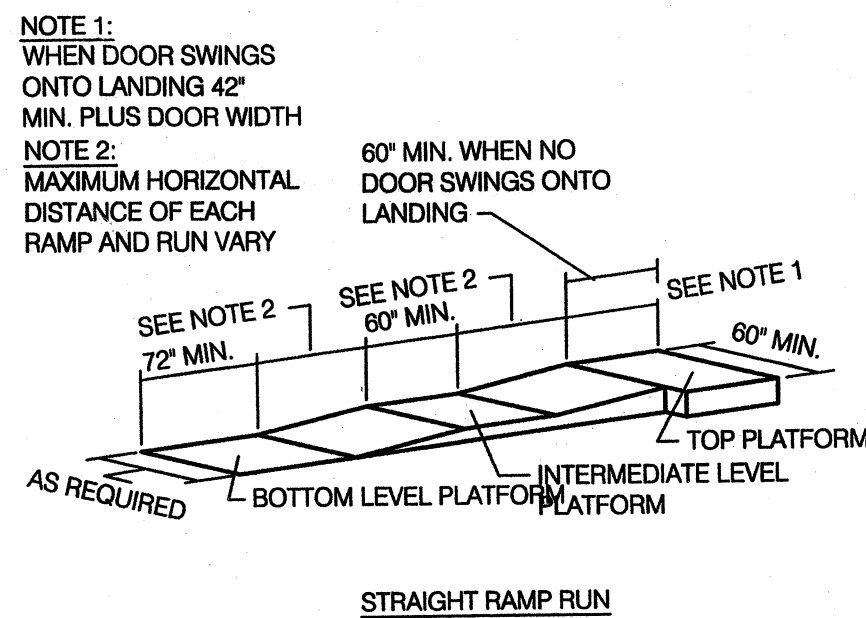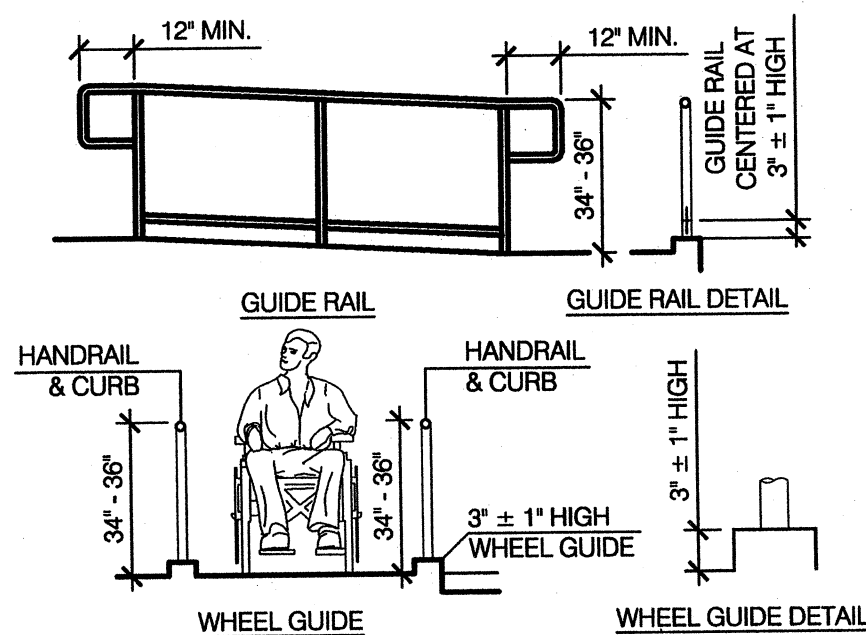


RAMPS N.T.S. 16


MAIN STREET

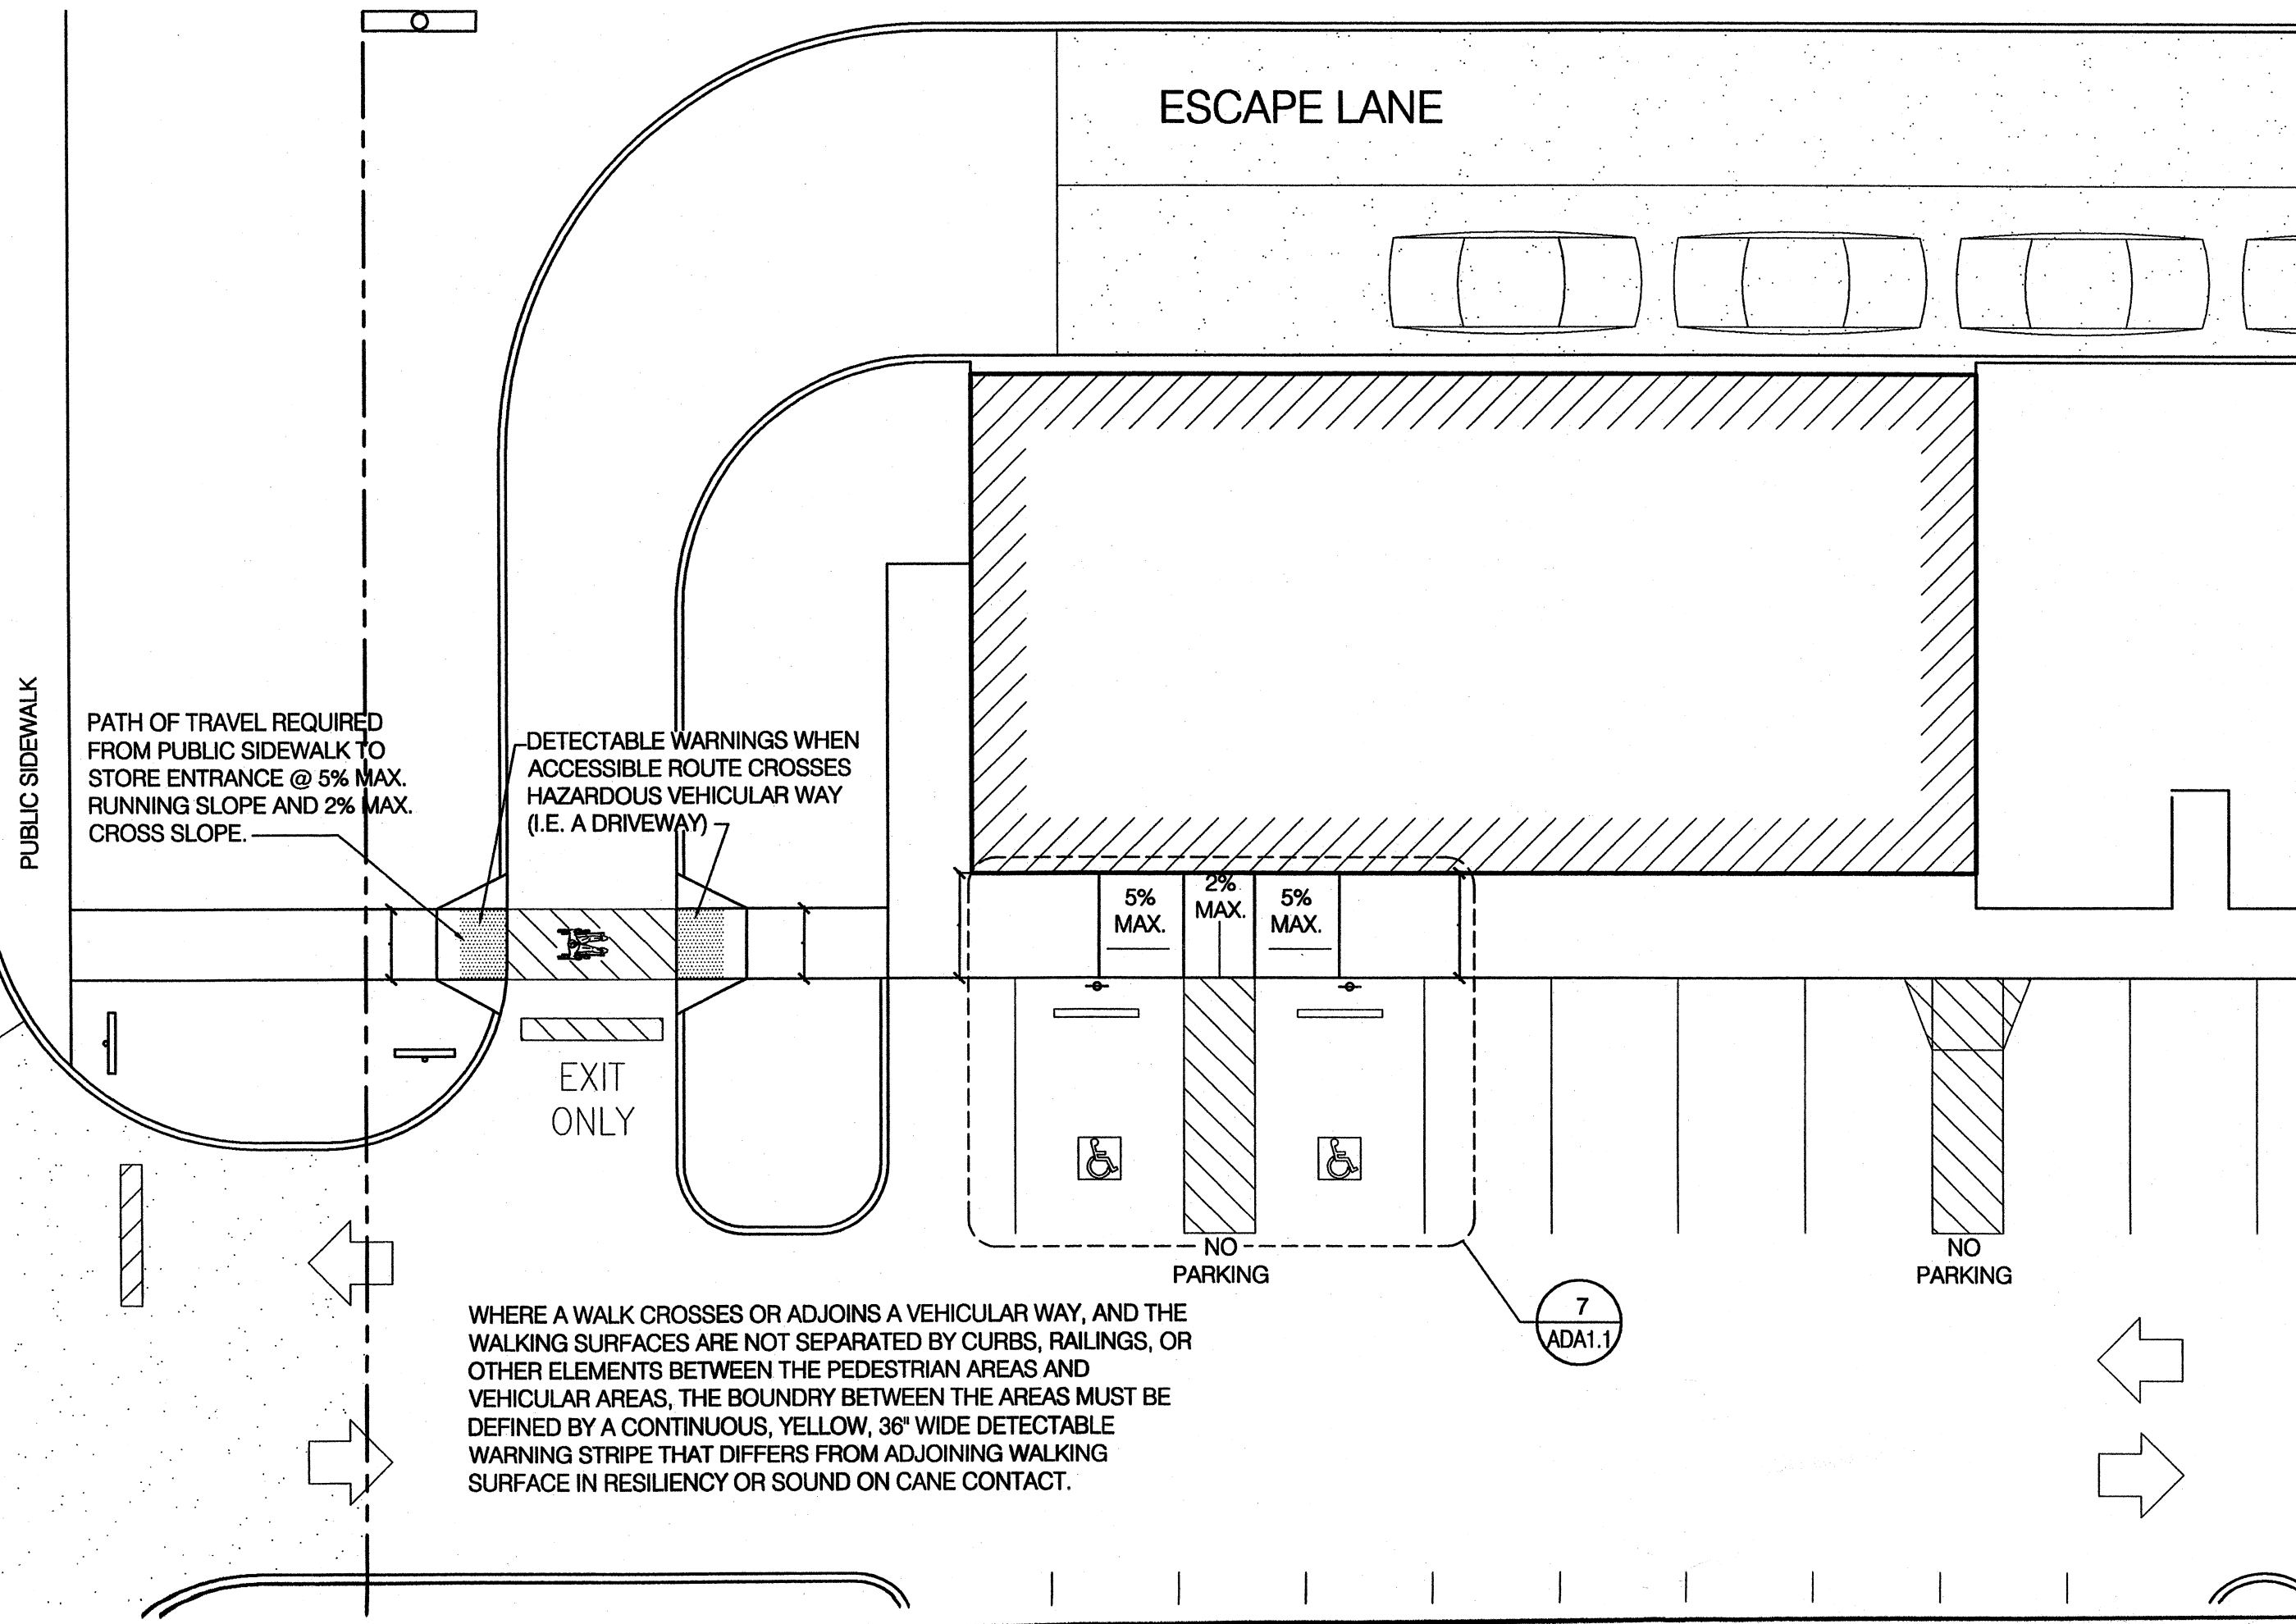



EXTERIOR PATH OF TRAVEL N.T.S. 2

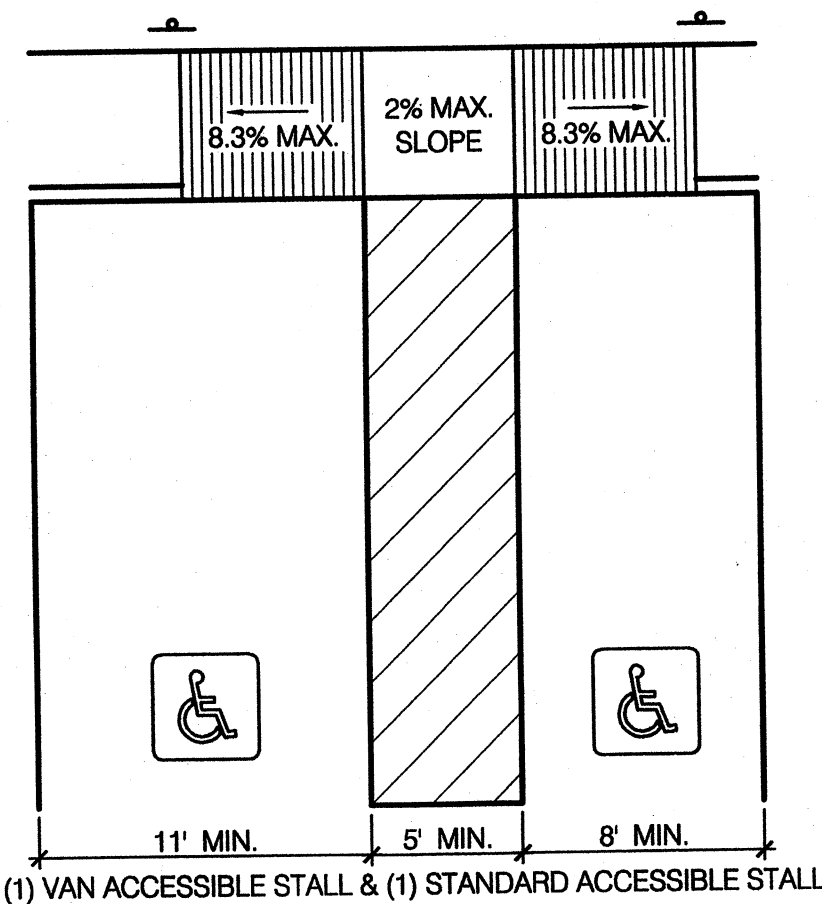

ACCESSIBLE PARKING STALL N.T.S. 11


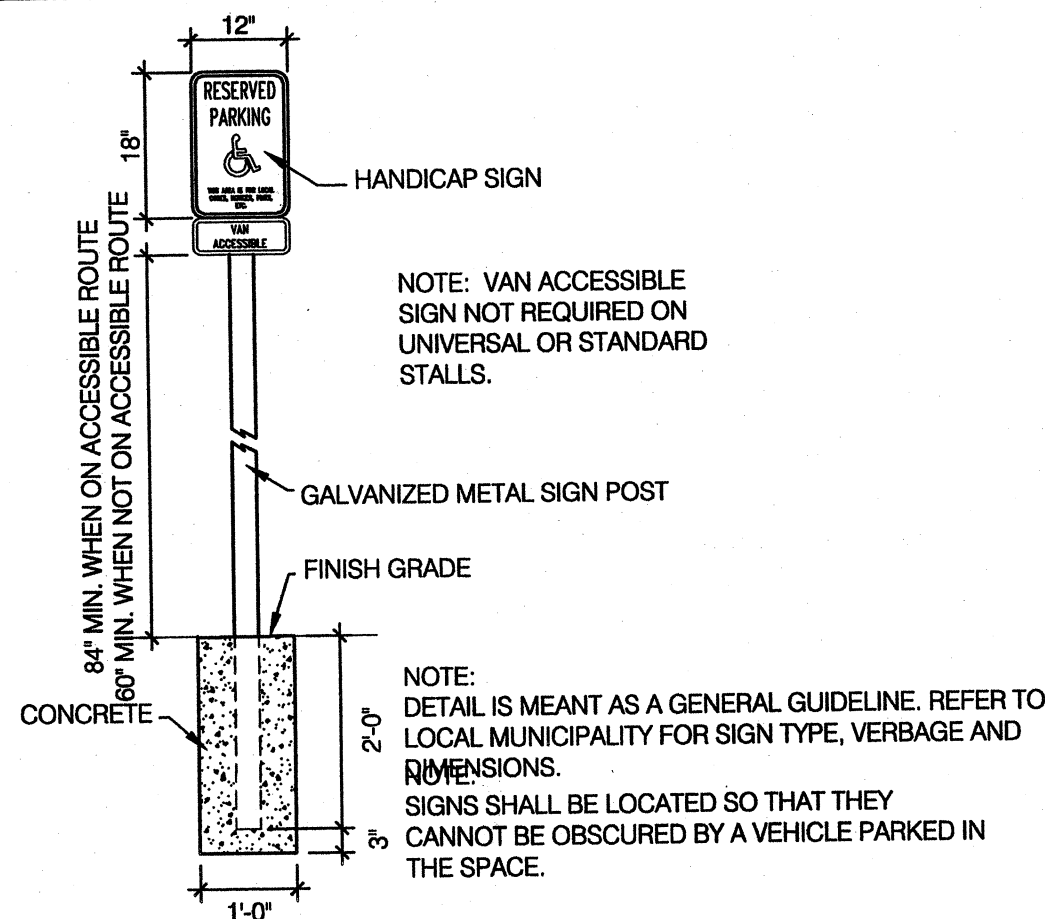


ACCESSIBLE PARKING SIGN N.T.S. 12

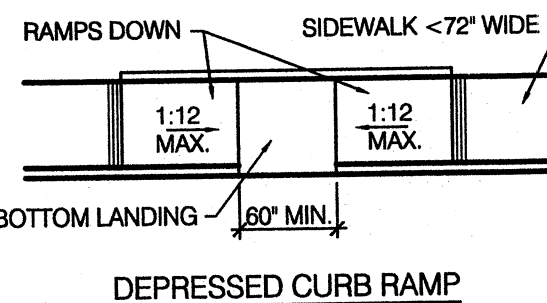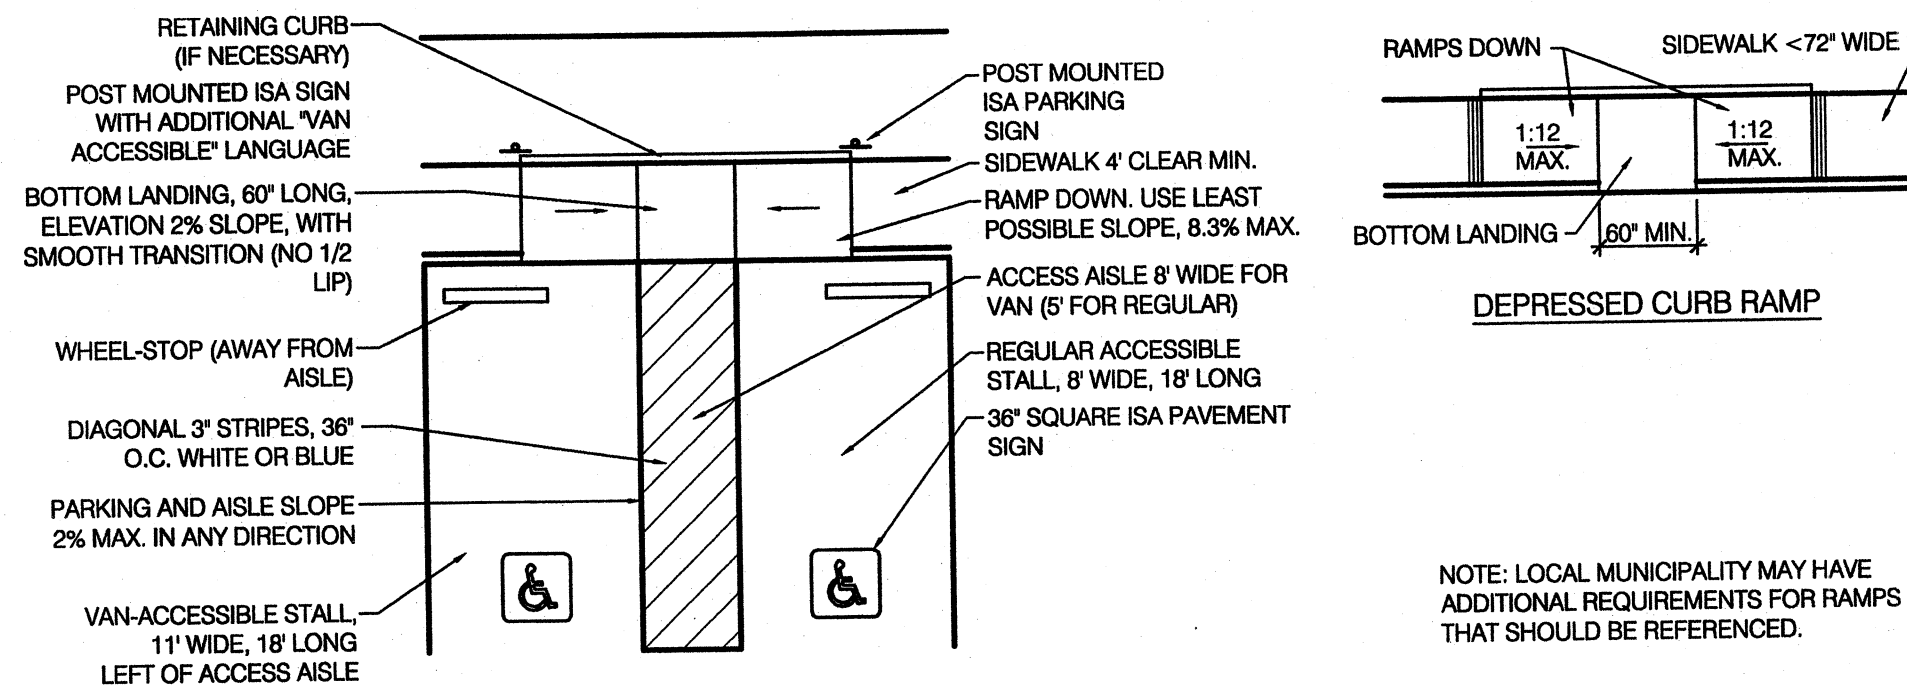

NOTE: LOCAL MUNICIPALITY MAY HAVE ADDITIONAL REQUIREMENTS FOR RAMPS THAT SHOULD BE REFERENCED.


CURB RAMPS N.T.S. 3

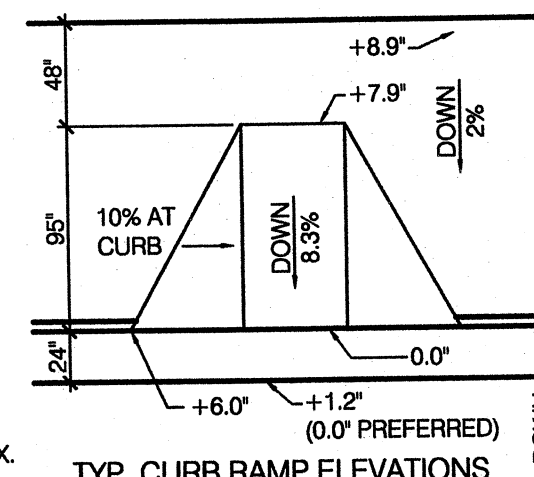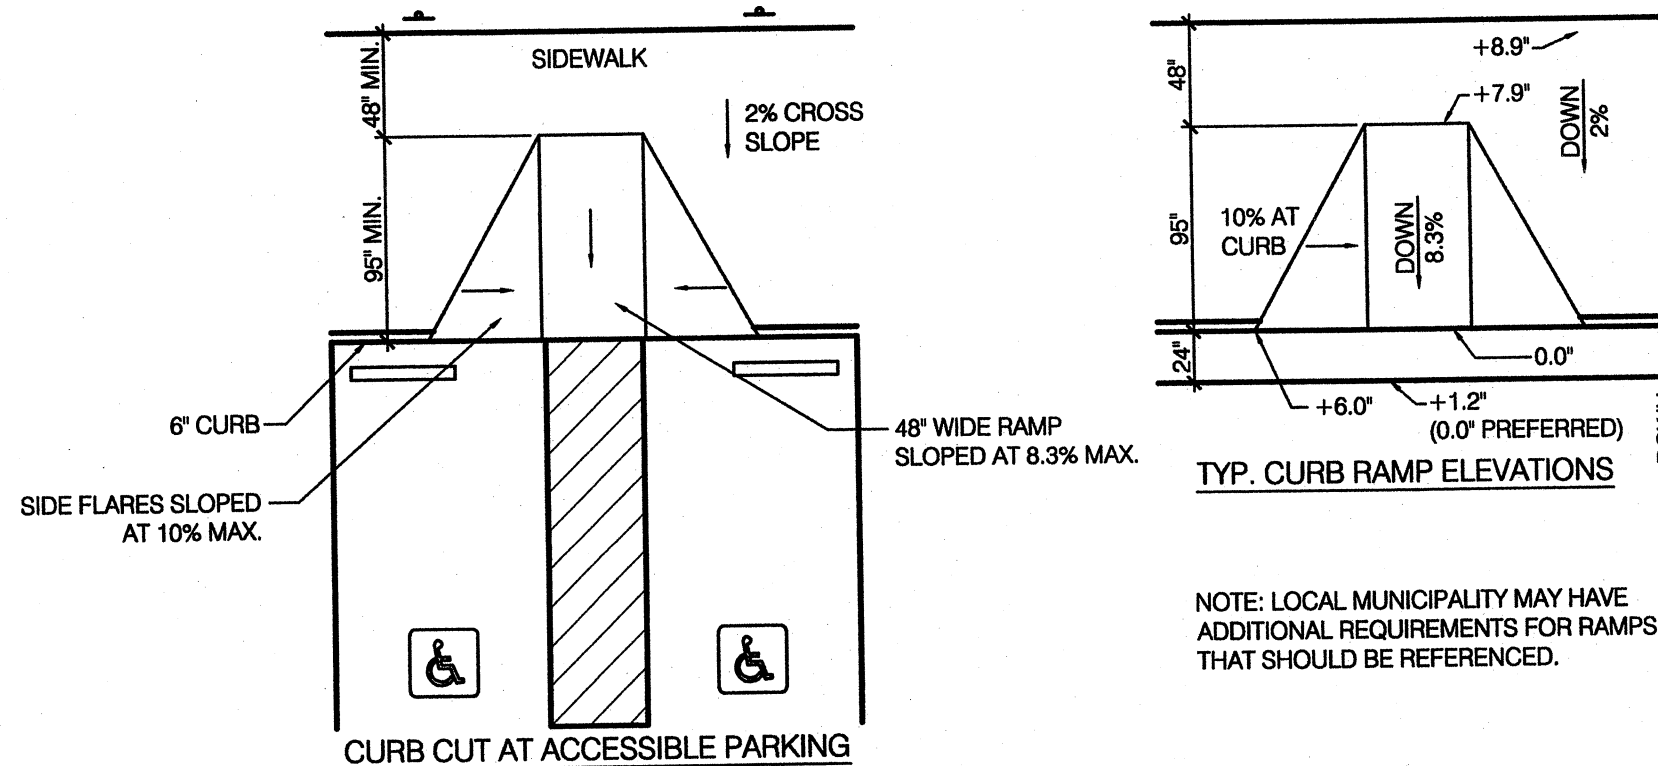

NOTE: LOCAL MUNICIPALITY MAY HAVE ADDITIONAL REQUIREMENTS FOR RAMPS THAT SHOULD BE REFERENCED.

CURB RAMPS N.T.S. 4

CLAUS PYLE SCHOMER BURNS & DEHAVEN INC.
GPD ASSOCIATES
520 South Main Street, Suite 2531 Akron, Ohio 44311
330-572-2100 / Fax 330-572-2101

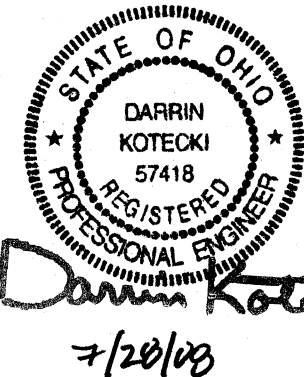

CONTRACT DATE: 06.13.08
BUILDING TYPE: Flex-Lite-K50
PLAN VERSION: T3
SITE NUMBER: 21275
STORE NUMBER: 2008088.68

TACO BELL

1108 LINCOLN WAY EAST
MASSILLON, OH 44846



Flex-Lite

ACCESSIBILITY
REQUIREMENTS

ADA1.1

PLOT DATE: 07.23.08