


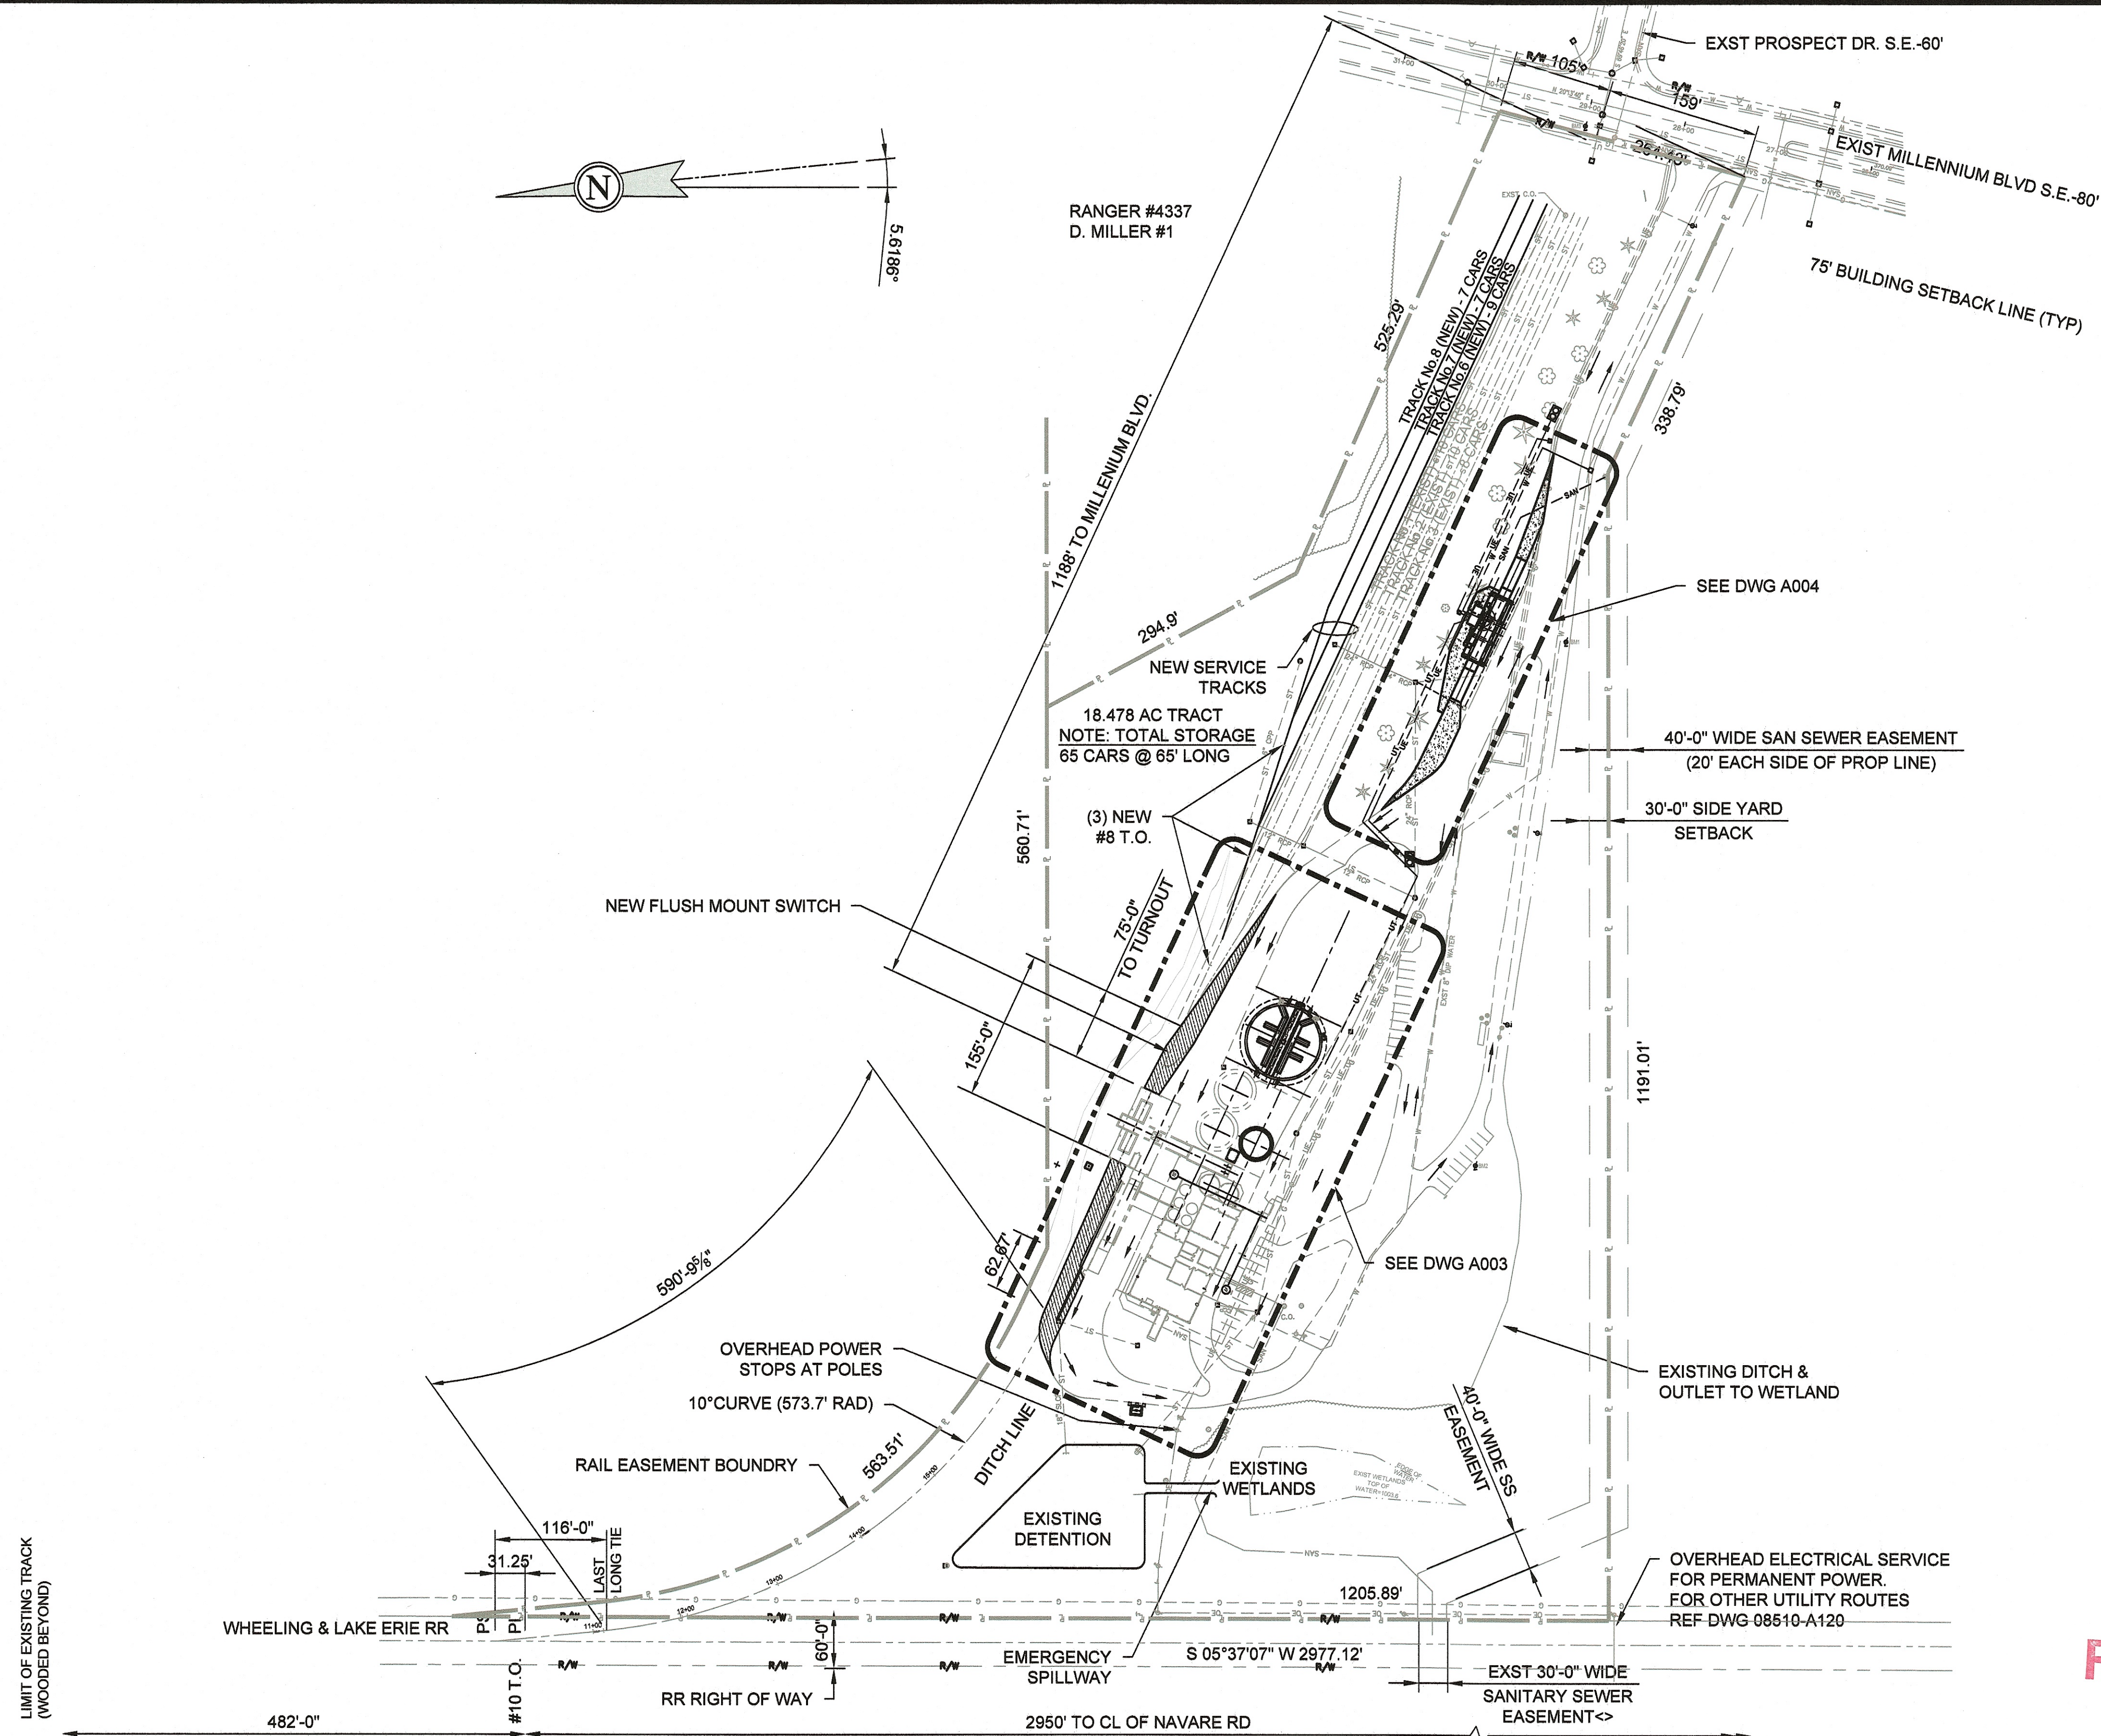

PAVING LEGEND	
	= NEW CONCRETE PAVING
	= NEW HEAVY ASPHALT PAVING
	= NEW LIGHT ASPHALT PAVING

REVISED

FOR
PERMIT
APPROVAL

WORK THIS DWG WITH: A003 & A004

REV	DATE	DESCRIPTION	BY	ENG	APP
J	12-29-15	REMOVED FUTURE CONST ADDED SMOKE SHACK & SCALE SHELTER	JMK	-	-
K	01-07-16	REVISED SCALE HOUSE AND SCALE/PROBE BUILDING	JMK	-	-
L	01-25-16	REVISED SCALE HOUSE AND SCALE/PROBE BUILDING	MRB	-	-
M	02-05-16	RELOCATED TRAFFIC LIGHT FOR EMPTY TRUCK TRAFFIC	MRB	-	-
N	03-04-16	UPDATED WITH REVISED LAYOUT	MRB	-	-
P	04-06-16	UPDATED SCALE HOUSE LOCATION LAYOUT	MRB	-	-
R	05-06-16	REVISED WATER SUPPLY LINE	TS	-	-

PRELIMINARY
PRINT
SUBJECT TO REVISION




THIS DRAWING IS THE PROPERTY OF WL PORT-LAND SYSTEMS, INC. WHO CLAIMS PROPRIETARY RIGHTS IN THE MATERIAL DISCLOSED. IT IS ISSUED IN CONFIDENCE FOR ENGINEERING INFORMATION ONLY AND MAY NOT BE COPIED OR USED FOR MANUFACTURE OF ANYTHING SHOWN WITHOUT SPECIFIC WRITTEN PERMISSION FROM WL PORT-LAND SYSTEMS, INC.

FEED MILL EXPANSION
-FOR-
CASE FARMS, LLC

MASSILLON, OH

DRAWN BY: MRB		DRAWING TITLE: FEED MILL EXPANSION OVERALL SITE PLAN			
CHECKED BY: -					
ENGINEER: -					
APPROVED: -					
DATE DRAWN: 08-01-13	SCALE FOR 22" x 34" PLOT ONLY: 1"=100'	DRAWING TYPE: ACAD	DRAWING NUMBER: 12039-A002	REVISION: R	

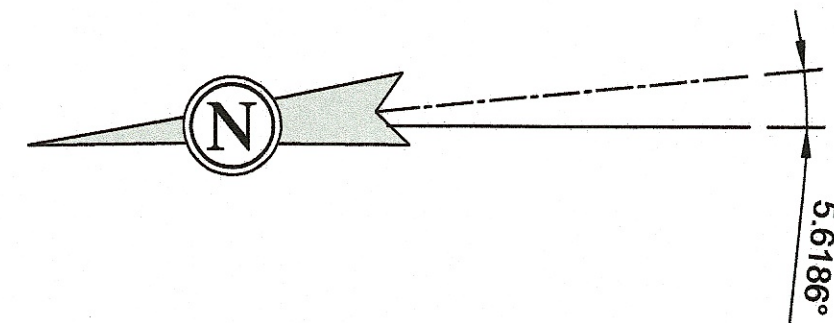

NEW FLUSH MOUNT SWITCH

NEW 30' DIA SBM SILO
SEE DWG B612

NEW 78' DIA GRAIN BIN
SEE DWG B612

NEW HEAVY DUTY ASPHALT
FOR TRUCK OVER RAIL
ACCESS

NEW CULVERT UNDER
ROAD @ EXISTING DITCH
TO CATCH BASIN

RAISE EXISTING
CATCH BASIN

TOWER FOUNDATION
SEE DWG C613

EXISTING ROAD


EXISTING DITCH &
OUTLET TO WETLAND

SMOKE SHACK & FOUNDATION
SEE DWG C105

PAVING LEGEND	
	= NEW CONCRETE PAVING
	= NEW HEAVY ASPHALT PAVING
	= NEW LIGHT ASPHALT PAVING

REV	DATE	DESCRIPTION	BY	ENG	APP
A	08-27-15	PRELIMINARY	JMK	-	-
B	10-14-15	ADDED HEAVY DUTY ASPHALT & CULVERT AT TRACKS	RDK	-	-
C	10-28-15	UPDATED TO LATEST SURVEY	MRB	-	-
D	12-29-15	REMOVED FUTURE CONST ADDED SMOKE SHACK	JMK	-	-
E	03-04-16	RELOCATED SMOKE STACK, UPDATED SILOS AND BINS	MRB	-	-
F	04-08-16	UPDATED SMOKE SHACK FOUNDATION	JMK	-	-

**PRELIMINARY
PRINT**
SUBJECT TO REVISION

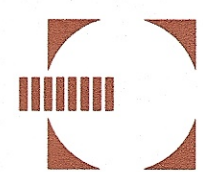

WLPORT-LAND
SYSTEMS, INC.
PITTSBURGH, PA 15234


THIS DRAWING IS THE PROPERTY OF WL PORT-LAND SYSTEMS, INC. WHO CLAIMS PROPRIETARY RIGHTS IN THE MATERIAL DISCLOSED. IT IS ISSUED IN CONFIDENCE FOR ENGINEERING INFORMATION ONLY AND MAY NOT BE COPIED OR USED FOR MANUFACTURE OF ANYTHING SHOWN WITHOUT SPECIFIC WRITTEN PERMISSION FROM WL PORT-LAND SYSTEMS, INC.

FEED MILL EXPANSION
-FOR-
CASE FARMS, LLC

MASSILLON, OH

DRAWN BY: MRB	DRAWING TITLE: FEED MILL EXPANSION SITE PLAN AT MILL			
CHECKED BY: -				
ENGINEER: -				
APPROVED: -	DATE DRAWN: 08-01-13	SCALE FOR 22" x 34" PLOT ONLY: 1"=30'	DRAWING TYPE: ACAD	DRAWING NUMBER: 12039-A003
				REVISION: F

THIS DRAWING REFERENCED FROM: -

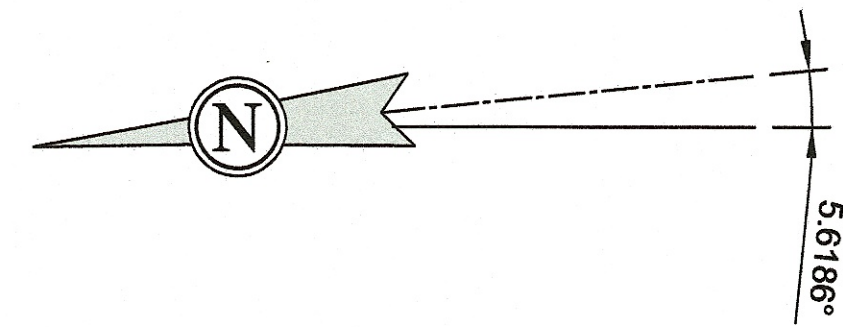

NEW FLUSH MOUNT SWITCH

NEW 30' DIA SBM SILO
SEE DWG B612

NEW 78' DIA GRAIN BIN
SEE DWG B612

NEW HEAVY DUTY ASPHALT
FOR TRUCK OVER RAIL
ACCESS

NEW CULVERT UNDER
ROAD @ EXISTING DITCH
TO CATCH BASIN

RAISE EXISTING
CATCH BASIN

TOWER FOUNDATION
SEE DWG C613

SMOKE SHACK & FOUNDATION
SEE DWG C105

EXISTING ROAD

EXISTING DITCH &
OUTLET TO WETLAND

PAVING LEGEND

- = NEW CONCRETE PAVING
- = NEW HEAVY ASPHALT PAVING
- = NEW LIGHT ASPHALT PAVING

REVISED

FOR
PERMIT
APPROVAL

WORK THIS DWG WITH: A002

REV	DATE	DESCRIPTION	BY	ENG	APP
A	08-27-15	PRELIMINARY	JMK	-	-
B	10-14-15	ADDED HEAVY DUTY ASPHALT & CULVERT AT TRACKS	RDK	-	-
C	10-28-15	UPDATED TO LATEST SURVEY	MRB	-	-
D	12-29-15	REMOVED FUTURE CONST ADDED SMOKE SHACK	JMK	-	-
E	03-04-16	RELOCATED SMOKE STACK, UPDATED SILOS AND BINS	MRB	-	-
F	04-08-16	UPDATED SMOKE SHACK FOUNDATION	JMK	-	-

PRELIMINARY
PRINT
SUBJECT TO REVISION



THIS DRAWING IS THE PROPERTY OF WL PORT-LAND SYSTEMS, INC. WHO CLAIMS PROPRIETARY RIGHTS IN THE MATERIAL DISCLOSED. IT IS ISSUED IN CONFIDENCE FOR ENGINEERING INFORMATION ONLY AND MAY NOT BE COPIED OR USED FOR MANUFACTURE OF ANYTHING SHOWN WITHOUT SPECIFIC WRITTEN PERMISSION FROM WL PORT-LAND SYSTEMS, INC.

FEED MILL EXPANSION
-FOR-
CASE FARMS, LLC

MASSILLON, OH

DRAWN BY:
MRB
CHECKED BY:
-
ENGINEER:
-
APPROVED:
-

DRAWING TITLE:

FEED MILL EXPANSION
SITE PLAN AT MILL

DATE DRAWN:
08-01-13


SCALE FOR 22" x 34" PLOT ONLY:
1"=30'

DRAWING TYPE:
ACAD

DRAWING NUMBER:
12039-A003

REVISION:
F

THIS DRAWING REFERENCED FROM: -

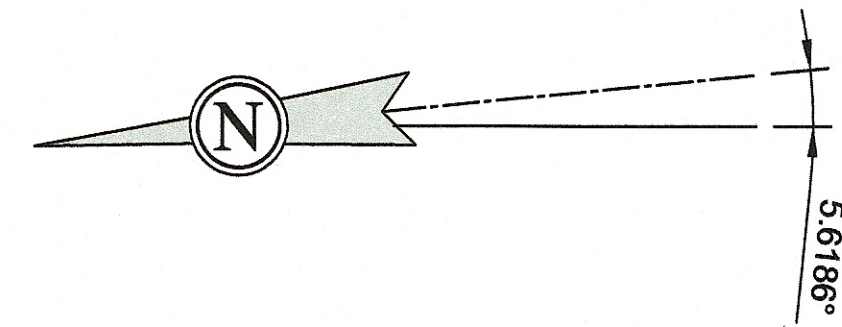

NEW FLUSH MOUNT SWITCH

NEW 30' DIA SBM SILO
SEE DWG B612

NEW 78' DIA GRAIN BIN
SEE DWG B612

NEW HEAVY DUTY ASPHALT
FOR TRUCK OVER RAIL
ACCESS

NEW CULVERT UNDER
ROAD @ EXISTING DITCH
TO CATCH BASIN

RAISE EXISTING
CATCH BASIN

TOWER FOUNDATION
SEE DWG C613

SMOKE SHACK & FOUNDATION
SEE DWG C105

EXISTING ROAD

EXISTING DITCH &
OUTLET TO WETLAND

PAVING LEGEND

- = NEW CONCRETE PAVING
- = NEW HEAVY ASPHALT PAVING
- = NEW LIGHT ASPHALT PAVING

**FOR
PERMIT
APPROVAL**

REVISED

WORK THIS DWG WITH: A002

REV	DATE	DESCRIPTION	BY	ENG	APP
A	08-27-15	PRELIMINARY	JMK	-	-
B	10-14-15	ADDED HEAVY DUTY ASPHALT & CULVERT AT TRACKS	RDK	-	-
C	10-28-15	UPDATED TO LATEST SURVEY	MRB	-	-
D	12-29-15	REMOVED FUTURE CONST ADDED SMOKE SHACK	JMK	-	-
E	03-04-16	RELOCATED SMOKE STACK, UPDATED SILOS AND BINS	MRB	-	-
F	04-08-16	UPDATED SMOKE SHACK FOUNDATION	JMK	-	-

**PRELIMINARY
PRINT**
SUBJECT TO REVISION




THIS DRAWING IS THE PROPERTY OF WLPOR-T-LAND SYSTEMS, INC. WHO CLAIMS PROPRIETARY RIGHTS IN THE MATERIAL DISCLOSED. IT IS ISSUED IN CONFIDENCE FOR ENGINEERING INFORMATION ONLY AND MAY NOT BE COPIED OR USED FOR MANUFACTURE OF ANYTHING SHOWN WITHOUT SPECIFIC WRITTEN PERMISSION FROM WLPOR-T-LAND SYSTEMS, INC.

FEED MILL EXPANSION
-FOR-
CASE FARMS, LLC

MASSILLON, OH

DRAWN BY: MRB	DRAWING TITLE: FEED MILL EXPANSION SITE PLAN AT MILL				
CHECKED BY: -					
ENGINEER: -					
APPROVED: -	DATE DRAWN: 08-01-13	SCALE FOR 22" x 34" PLOT ONLY: 1"=30'	DRAWING TYPE: ACAD	DRAWING NUMBER: 12039-A003	REVISION: F

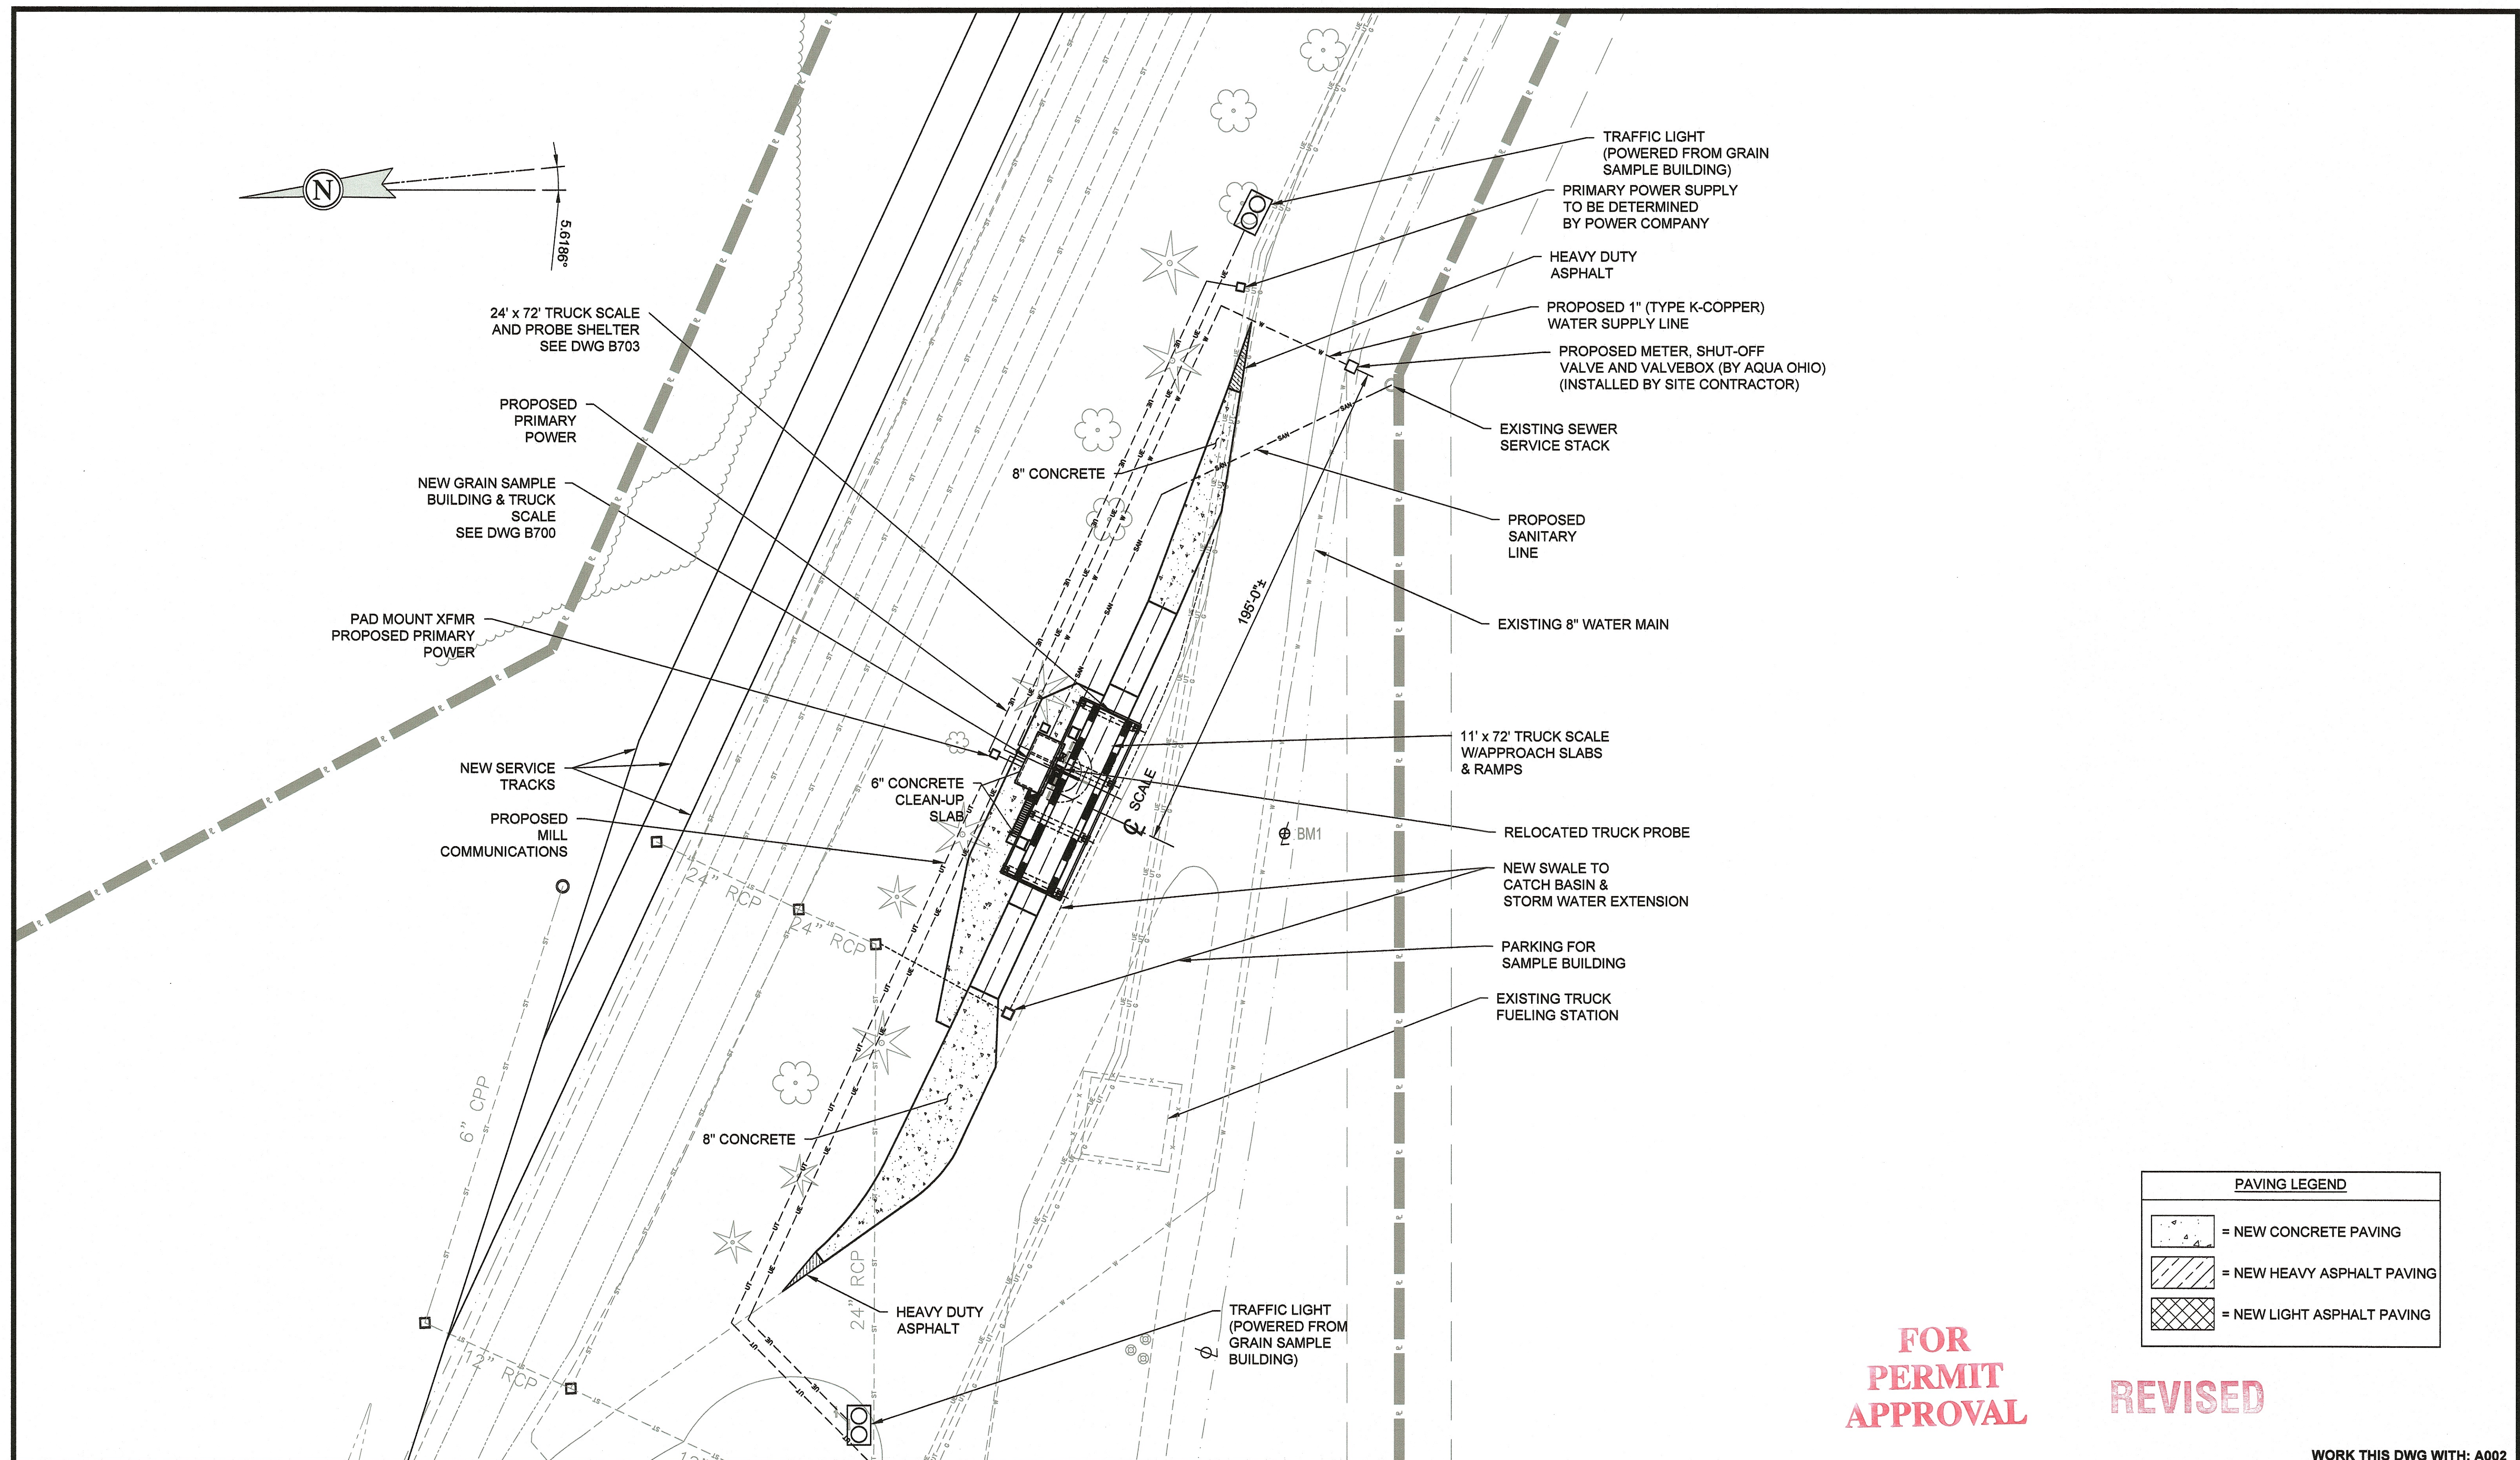


PAVING LEGEND	
	= NEW CONCRETE PAVING
	= NEW HEAVY ASPHALT PAVING
	= NEW LIGHT ASPHALT PAVING

FOR
PERMIT
APPROVAL

REVISED

REV	DATE	DESCRIPTION	BY	ENG	APP
D	01-07-16	REVISED SCALE HOUSE AND SCALE/PROBE BUILDING	JMK	-	-
E	01-25-16	REVISED SCALE HOUSE, SCALE/PROBE BUILDING AND SITE	MRB	-	-
F	02-04-16	REVISED TRAFFIC LIGHT LOCATION	MRB	-	-
G	03-04-16	REVISED TRUCK SCALE LAYOUT	MRB	-	-
H	04-06-16	RELOCATED TRUCK SCALE AND GRAIN SAMPLE BUILDING	MRB	-	-
J	04-13-16	ADDED WATER VALVE/METER BOX	MRB	-	-
K	05-06-16	REVISED WATER SUPPLY LINE	TS	-	-

PRELIMINARY
PRINT
SUBJECT TO REVISION

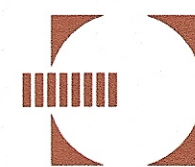

WLPORT-LAND
SYSTEMS, INC.
PITTSBURGH, PA 15234


THIS DRAWING IS THE PROPERTY OF WL PORT-LAND SYSTEMS, INC. WHO CLAIMS PROPRIETARY RIGHTS IN THE MATERIAL DISCLOSED. IT IS ISSUED IN CONFIDENCE FOR ENGINEERING INFORMATION ONLY AND MAY NOT BE COPIED OR USED FOR MANUFACTURE OF ANYTHING SHOWN WITHOUT SPECIFIC WRITTEN PERMISSION FROM WL PORT-LAND SYSTEMS, INC.

FEED MILL EXPANSION
-FOR-
CASE FARMS, LLC

MASSILLON, OH

DRAWN BY:	MRB
CHECKED BY:	-
ENGINEER:	-
APPROVED:	-

DRAWING TITLE:		WORK THIS DWG WITH: A002			
FEED MILL EXPANSION SITE PLAN AT TRUCK SCALE					
DATE DRAWN:	08-01-13	SCALE FOR 22" x 34" PLOT ONLY:	1"=30'	DRAWING TYPE:	ACAD
DRAWING NUMBER:	12039-A004	REVISION:	K		

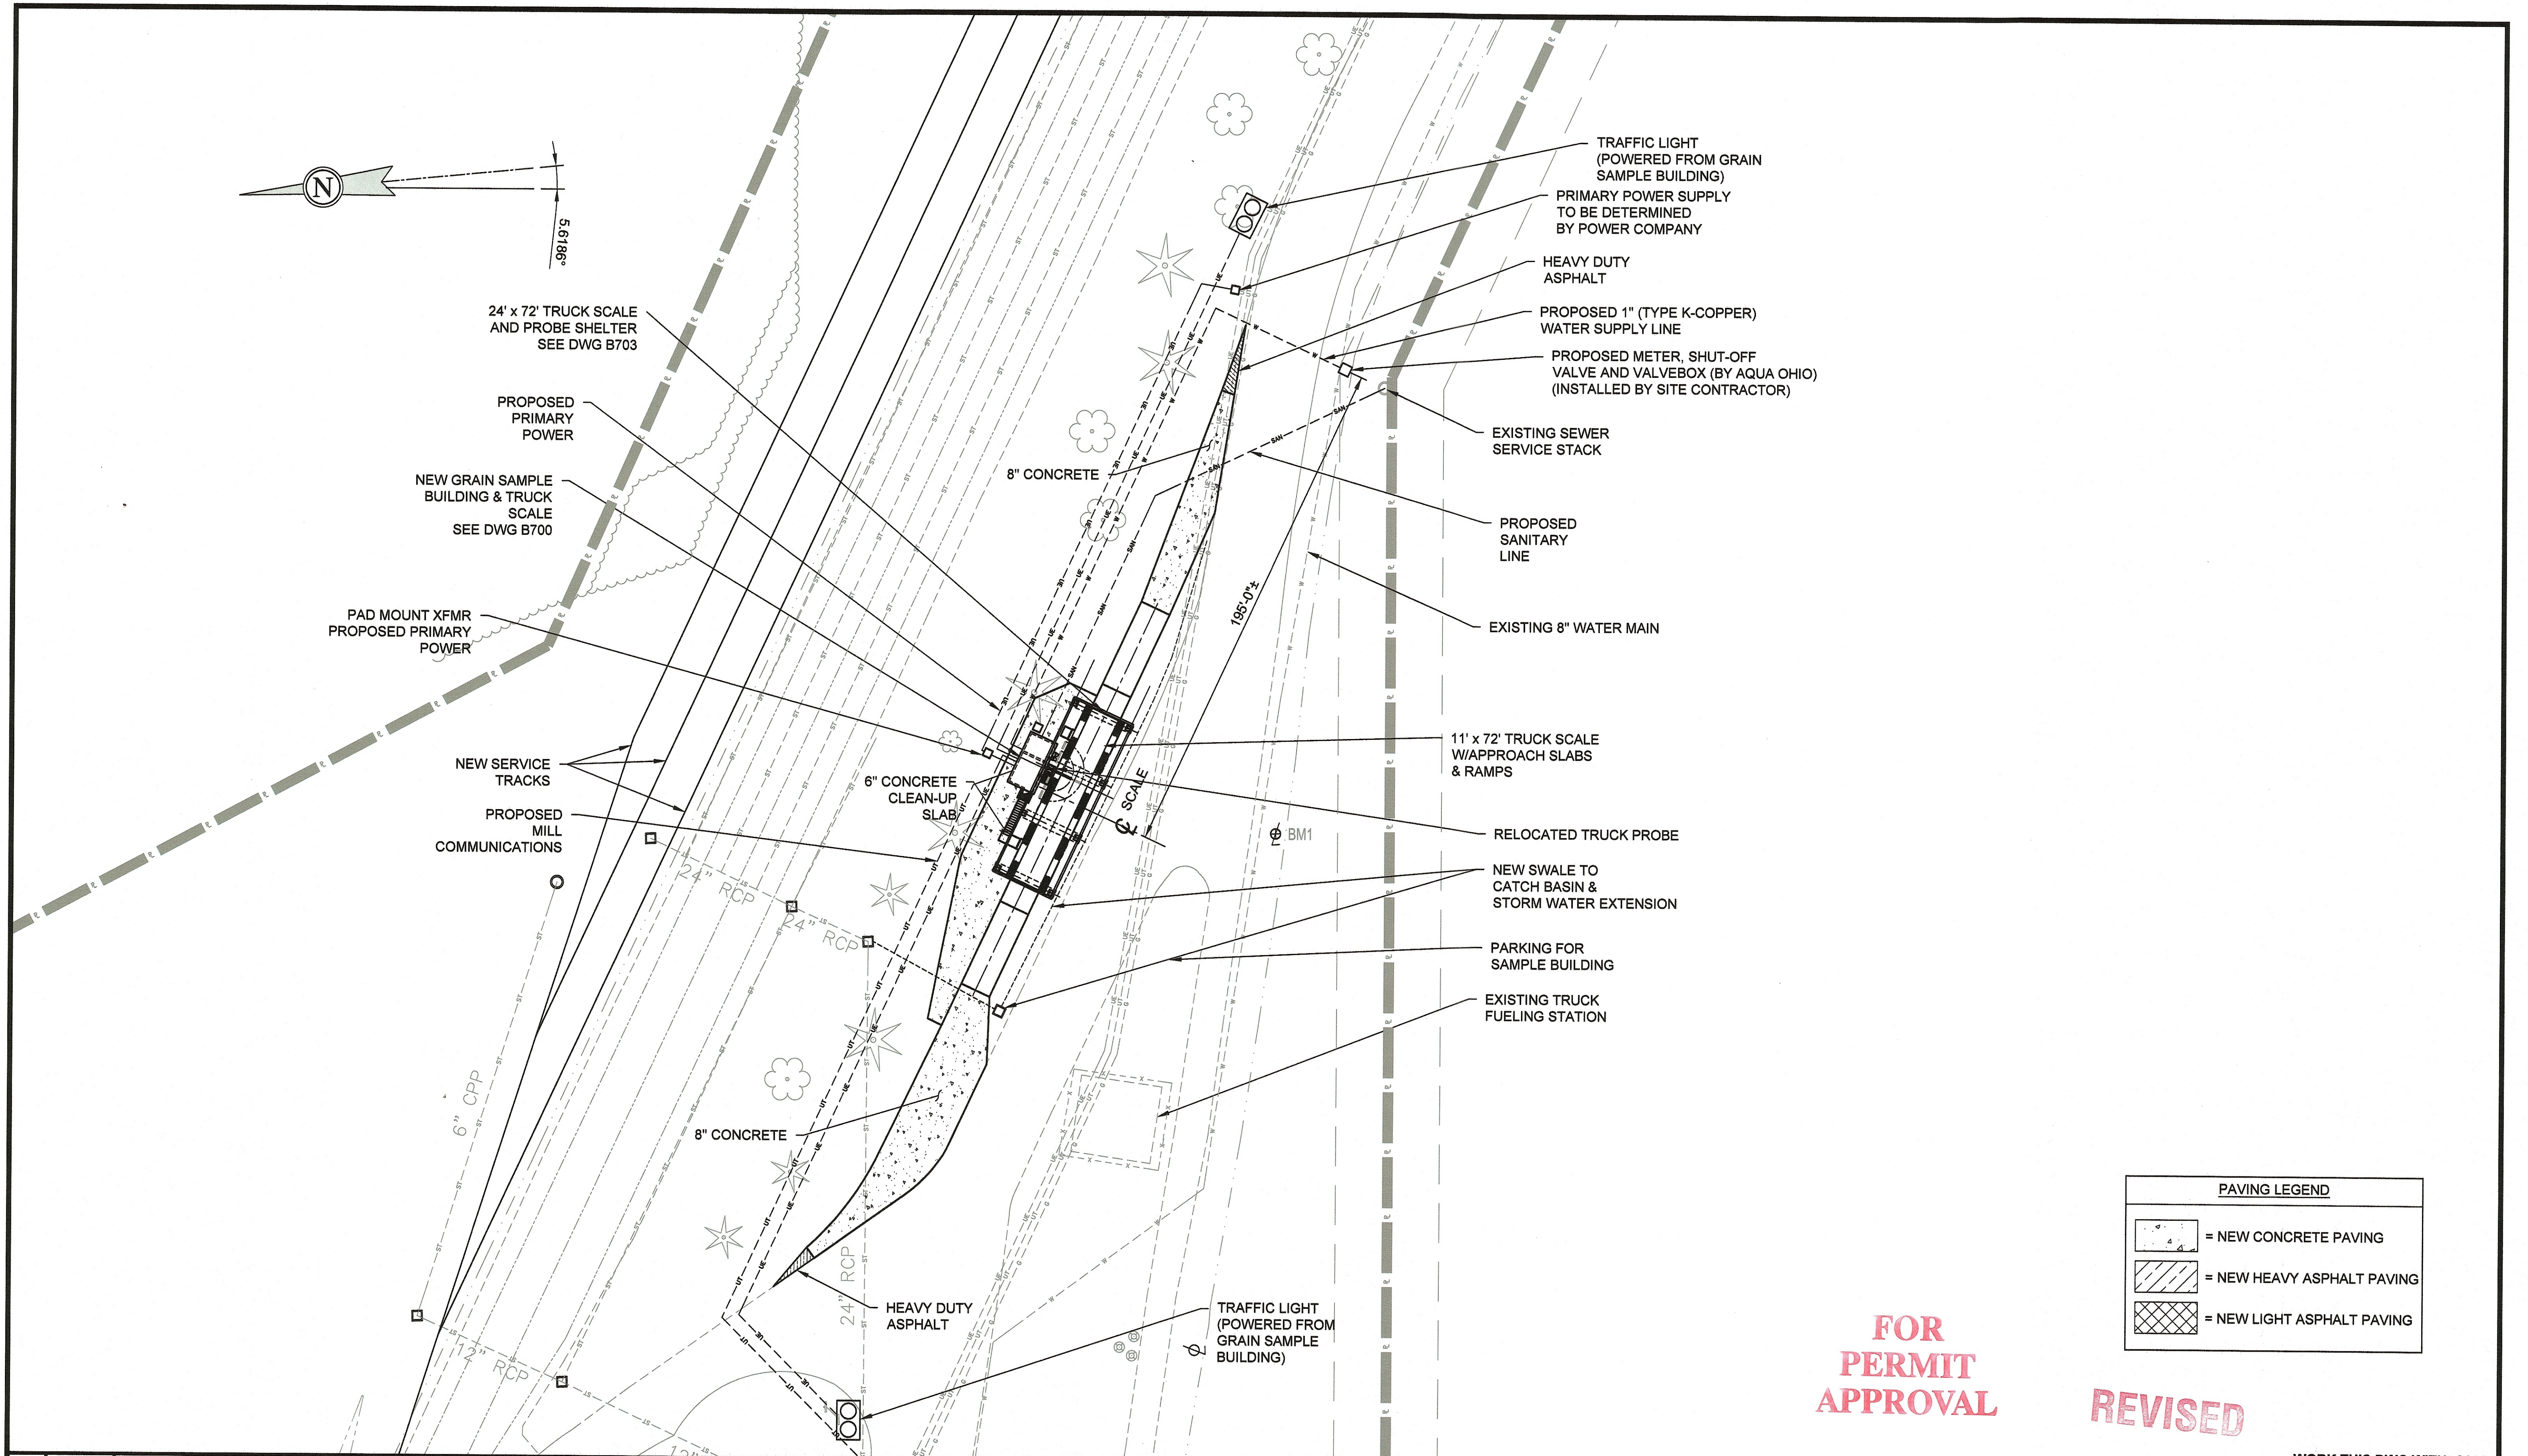

FOR
PERMIT
APPROVAL

REVISED

REV	DATE	DESCRIPTION	BY	ENG	APP
D	01-07-16	REVISED SCALE HOUSE AND SCALE/PROBE BUILDING	JMK	-	-
E	01-25-16	REVISED SCALE HOUSE, SCALE/PROBE BUILDING AND SITE	MRB	-	-
F	02-04-16	REVISED TRAFFIC LIGHT LOCATION	MRB	-	-
G	03-04-16	REVISED TRUCK SCALE LAYOUT	MRB	-	-
H	04-06-16	RELOCATED TRUCK SCALE AND GRAIN SAMPLE BUILDING	MRB	-	-
J	04-13-16	ADDED WATER VALVE/METER BOX	MRB	-	-
K	05-06-16	REVISED WATER SUPPLY LINE	TS	-	-

PRELIMINARY
PRINT
SUBJECT TO REVISION




THIS DRAWING IS THE PROPERTY OF WLPORT-LAND SYSTEMS, INC. WHO CLAIMS PROPRIETARY RIGHTS IN THE MATERIAL DISCLOSED. IT IS ISSUED IN CONFIDENCE FOR ENGINEERING INFORMATION ONLY AND MAY NOT BE COPIED OR USED FOR MANUFACTURE OF ANYTHING SHOWN WITHOUT SPECIFIC WRITTEN PERMISSION FROM WLPORT-LAND SYSTEMS, INC.

FEED MILL EXPANSION
-FOR-
CASE FARMS, LLC

MASSILLON, OH

DRAWN BY: MRB	DRAWING TITLE: FEED MILL EXPANSION SITE PLAN AT TRUCK SCALE	WORK THIS DWG WITH: A002
CHECKED BY: -		
ENGINEER: -		
APPROVED: -	DATE DRAWN: 08-01-13	SCALE FOR 22" x 34" PLOT ONLY: 1"=30'
	DRAWING TYPE: ACAD	DRAWING NUMBER: 12039-A004
		REVISION: K

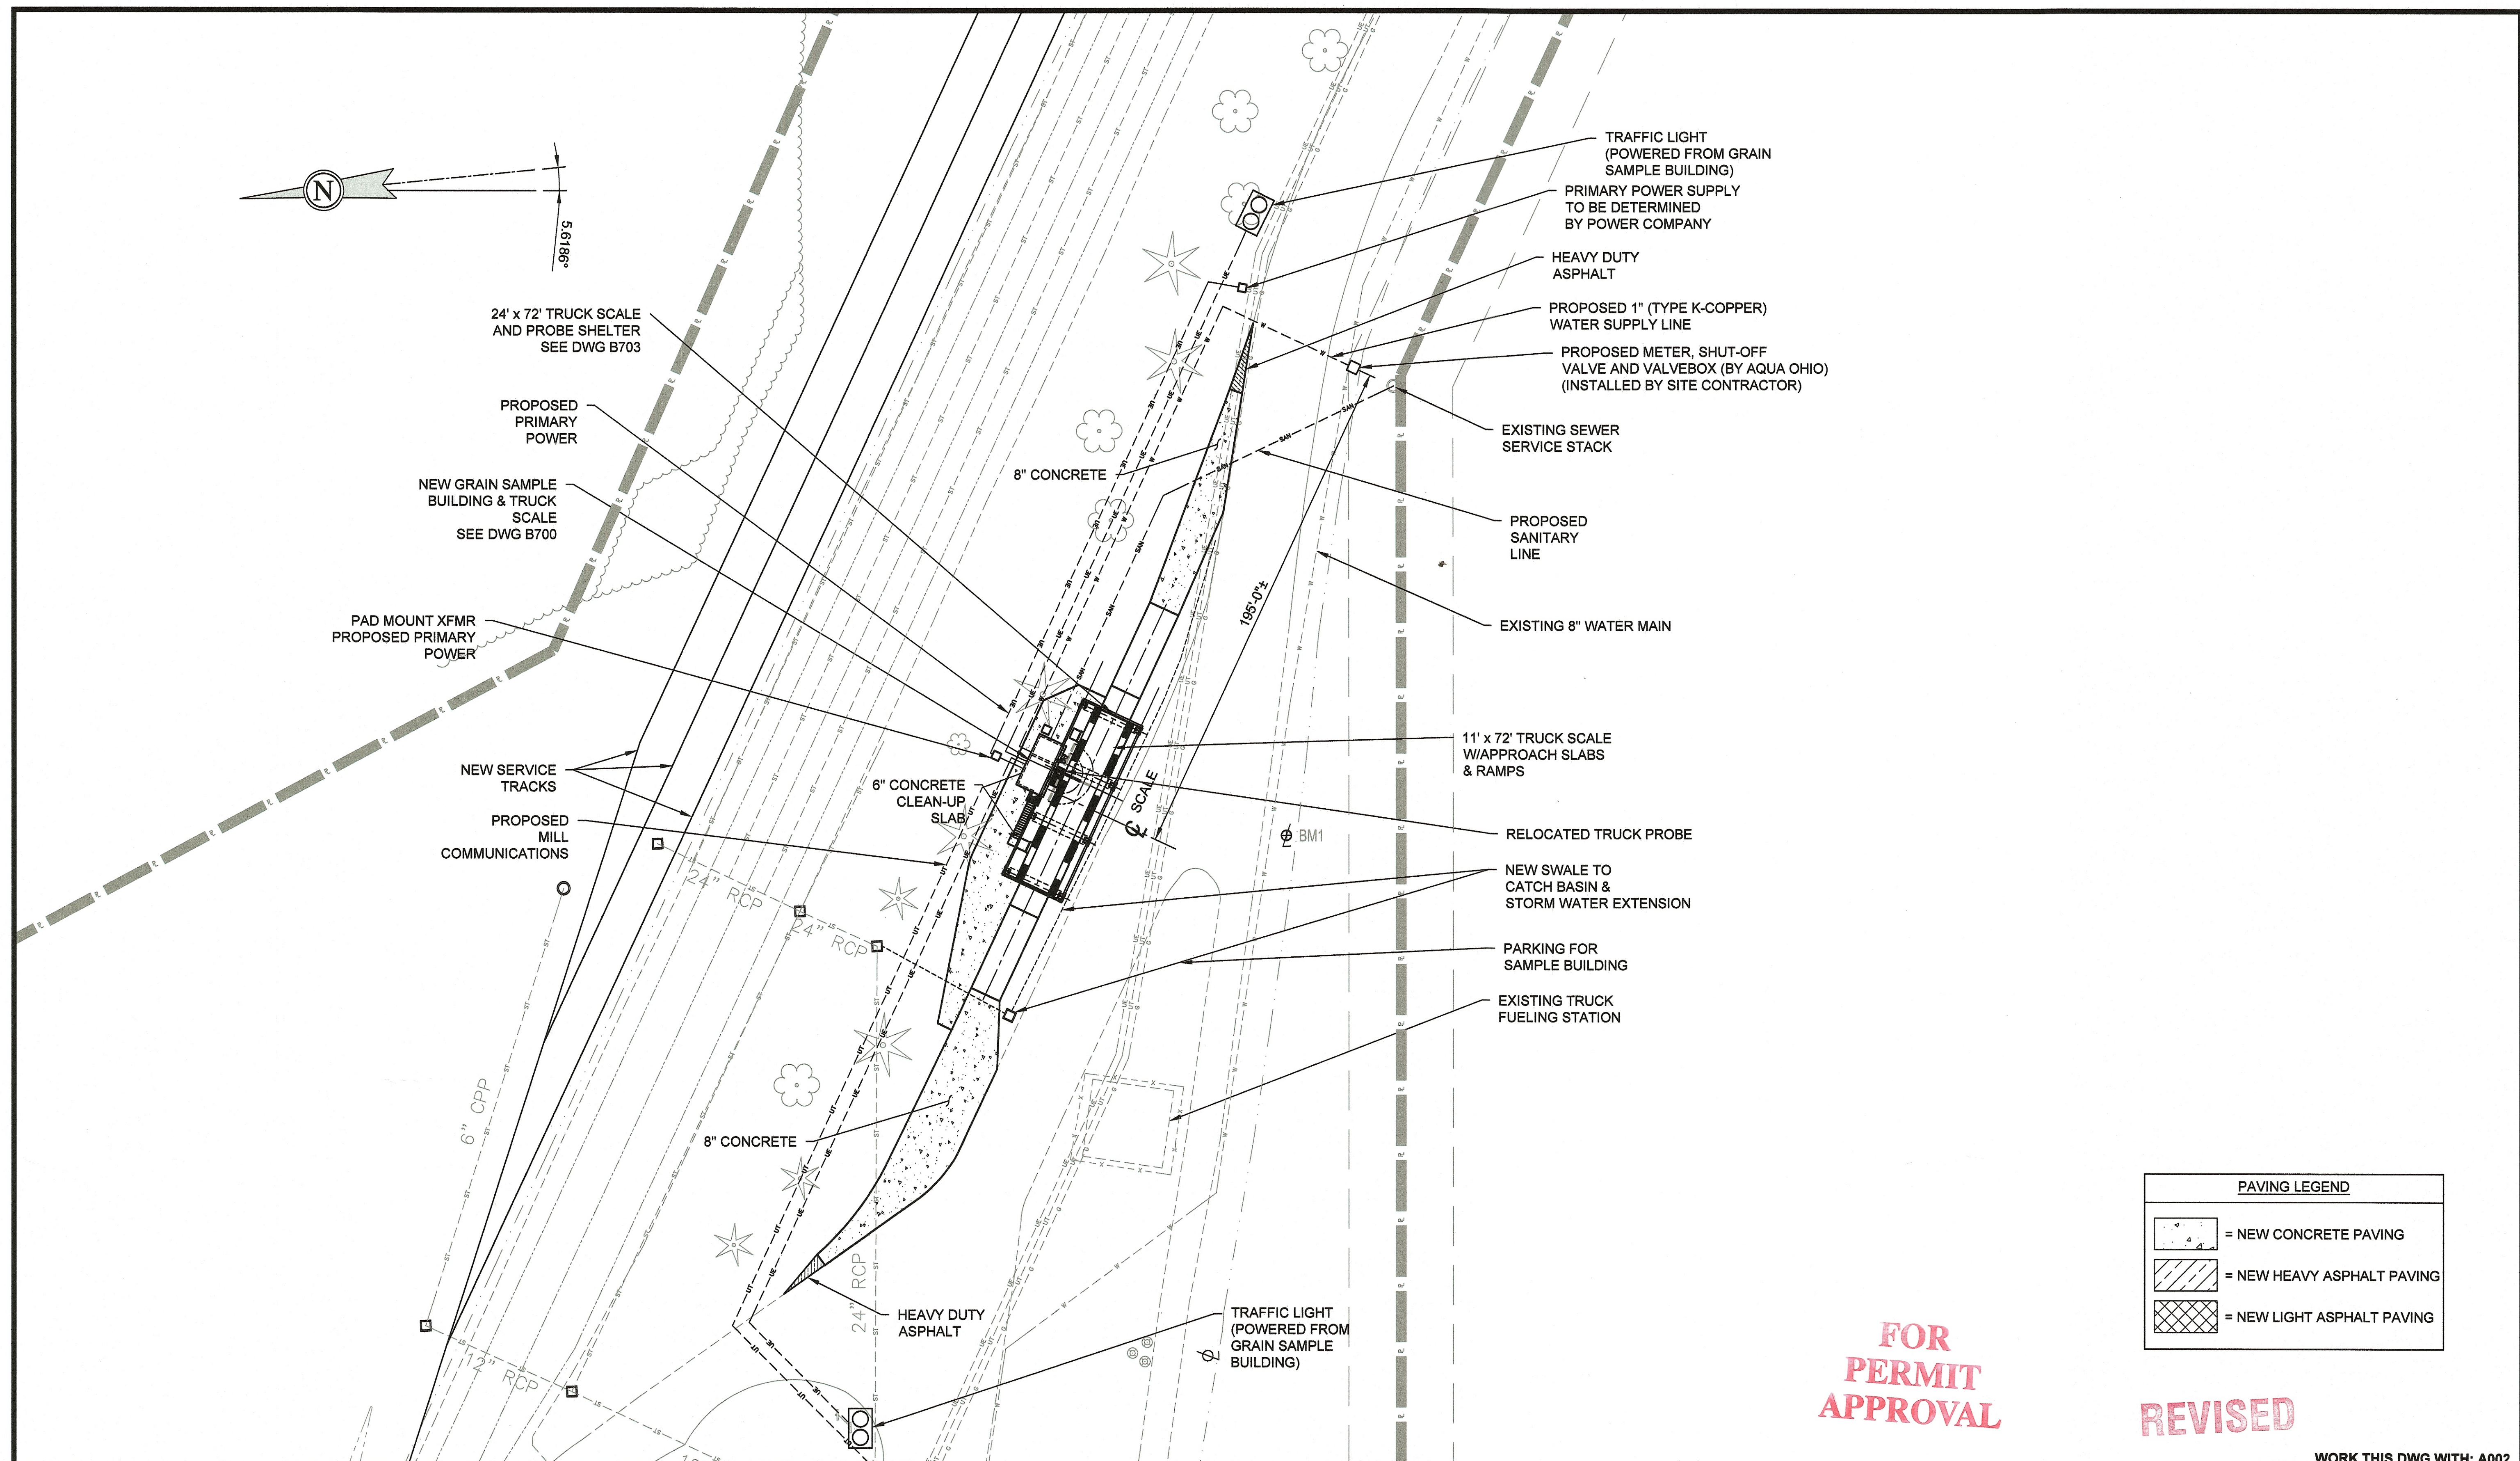

PAVING LEGEND	
	= NEW CONCRETE PAVING
	= NEW HEAVY ASPHALT PAVING
	= NEW LIGHT ASPHALT PAVING


FOR
PERMIT
APPROVAL

REVISED

WORK THIS DWG WITH: A002

REV	DATE	DESCRIPTION	BY	ENG	APP
D	01-07-16	REVISED SCALE HOUSE AND SCALE/PROBE BUILDING	JMK	-	-
E	01-25-16	REVISED SCALE HOUSE, SCALE/PROBE BUILDING AND SITE	MRB	-	-
F	02-04-16	REVISED TRAFFIC LIGHT LOCATION	MRB	-	-
G	03-04-16	REVISED TRUCK SCALE LAYOUT	MRB	-	-
H	04-06-16	RELOCATED TRUCK SCALE AND GRAIN SAMPLE BUILDING	MRB	-	-
J	04-13-16	ADDED WATER VALVE/METER BOX	MRB	-	-
K	05-06-16	REVISED WATER SUPPLY LINE	TS	-	-

PRELIMINARY
PRINT
SUBJECT TO REVISION

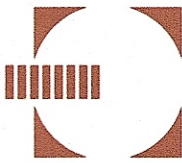

WLPORT-LAND
SYSTEMS, INC.
PITTSBURGH, PA 15234

THIS DRAWING IS THE PROPERTY OF WL PORT-LAND SYSTEMS, INC. WHO CLAIMS PROPRIETARY RIGHTS IN THE MATERIAL DISCLOSED. IT IS ISSUED IN CONFIDENCE FOR ENGINEERING INFORMATION ONLY AND MAY NOT BE COPIED OR USED FOR MANUFACTURE OF ANYTHING SHOWN WITHOUT SPECIFIC WRITTEN PERMISSION FROM WL PORT-LAND SYSTEMS, INC.

FEED MILL EXPANSION
-FOR-
CASE FARMS, LLC

MASSILLON, OH

DRAWN BY: MRB	DRAWING TITLE: FEED MILL EXPANSION SITE PLAN AT TRUCK SCALE				
CHECKED BY: -					
ENGINEER: -					
APPROVED: -	DATE DRAWN: 08-01-13	SCALE FOR 22" x 34" PLOT ONLY: 1"=30'	DRAWING TYPE: ACAD	DRAWING NUMBER: 12039-A004	REVISION: K