



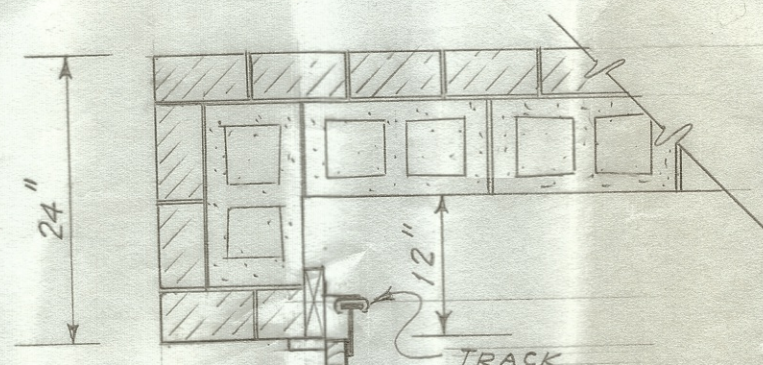


SECTION "2-2"

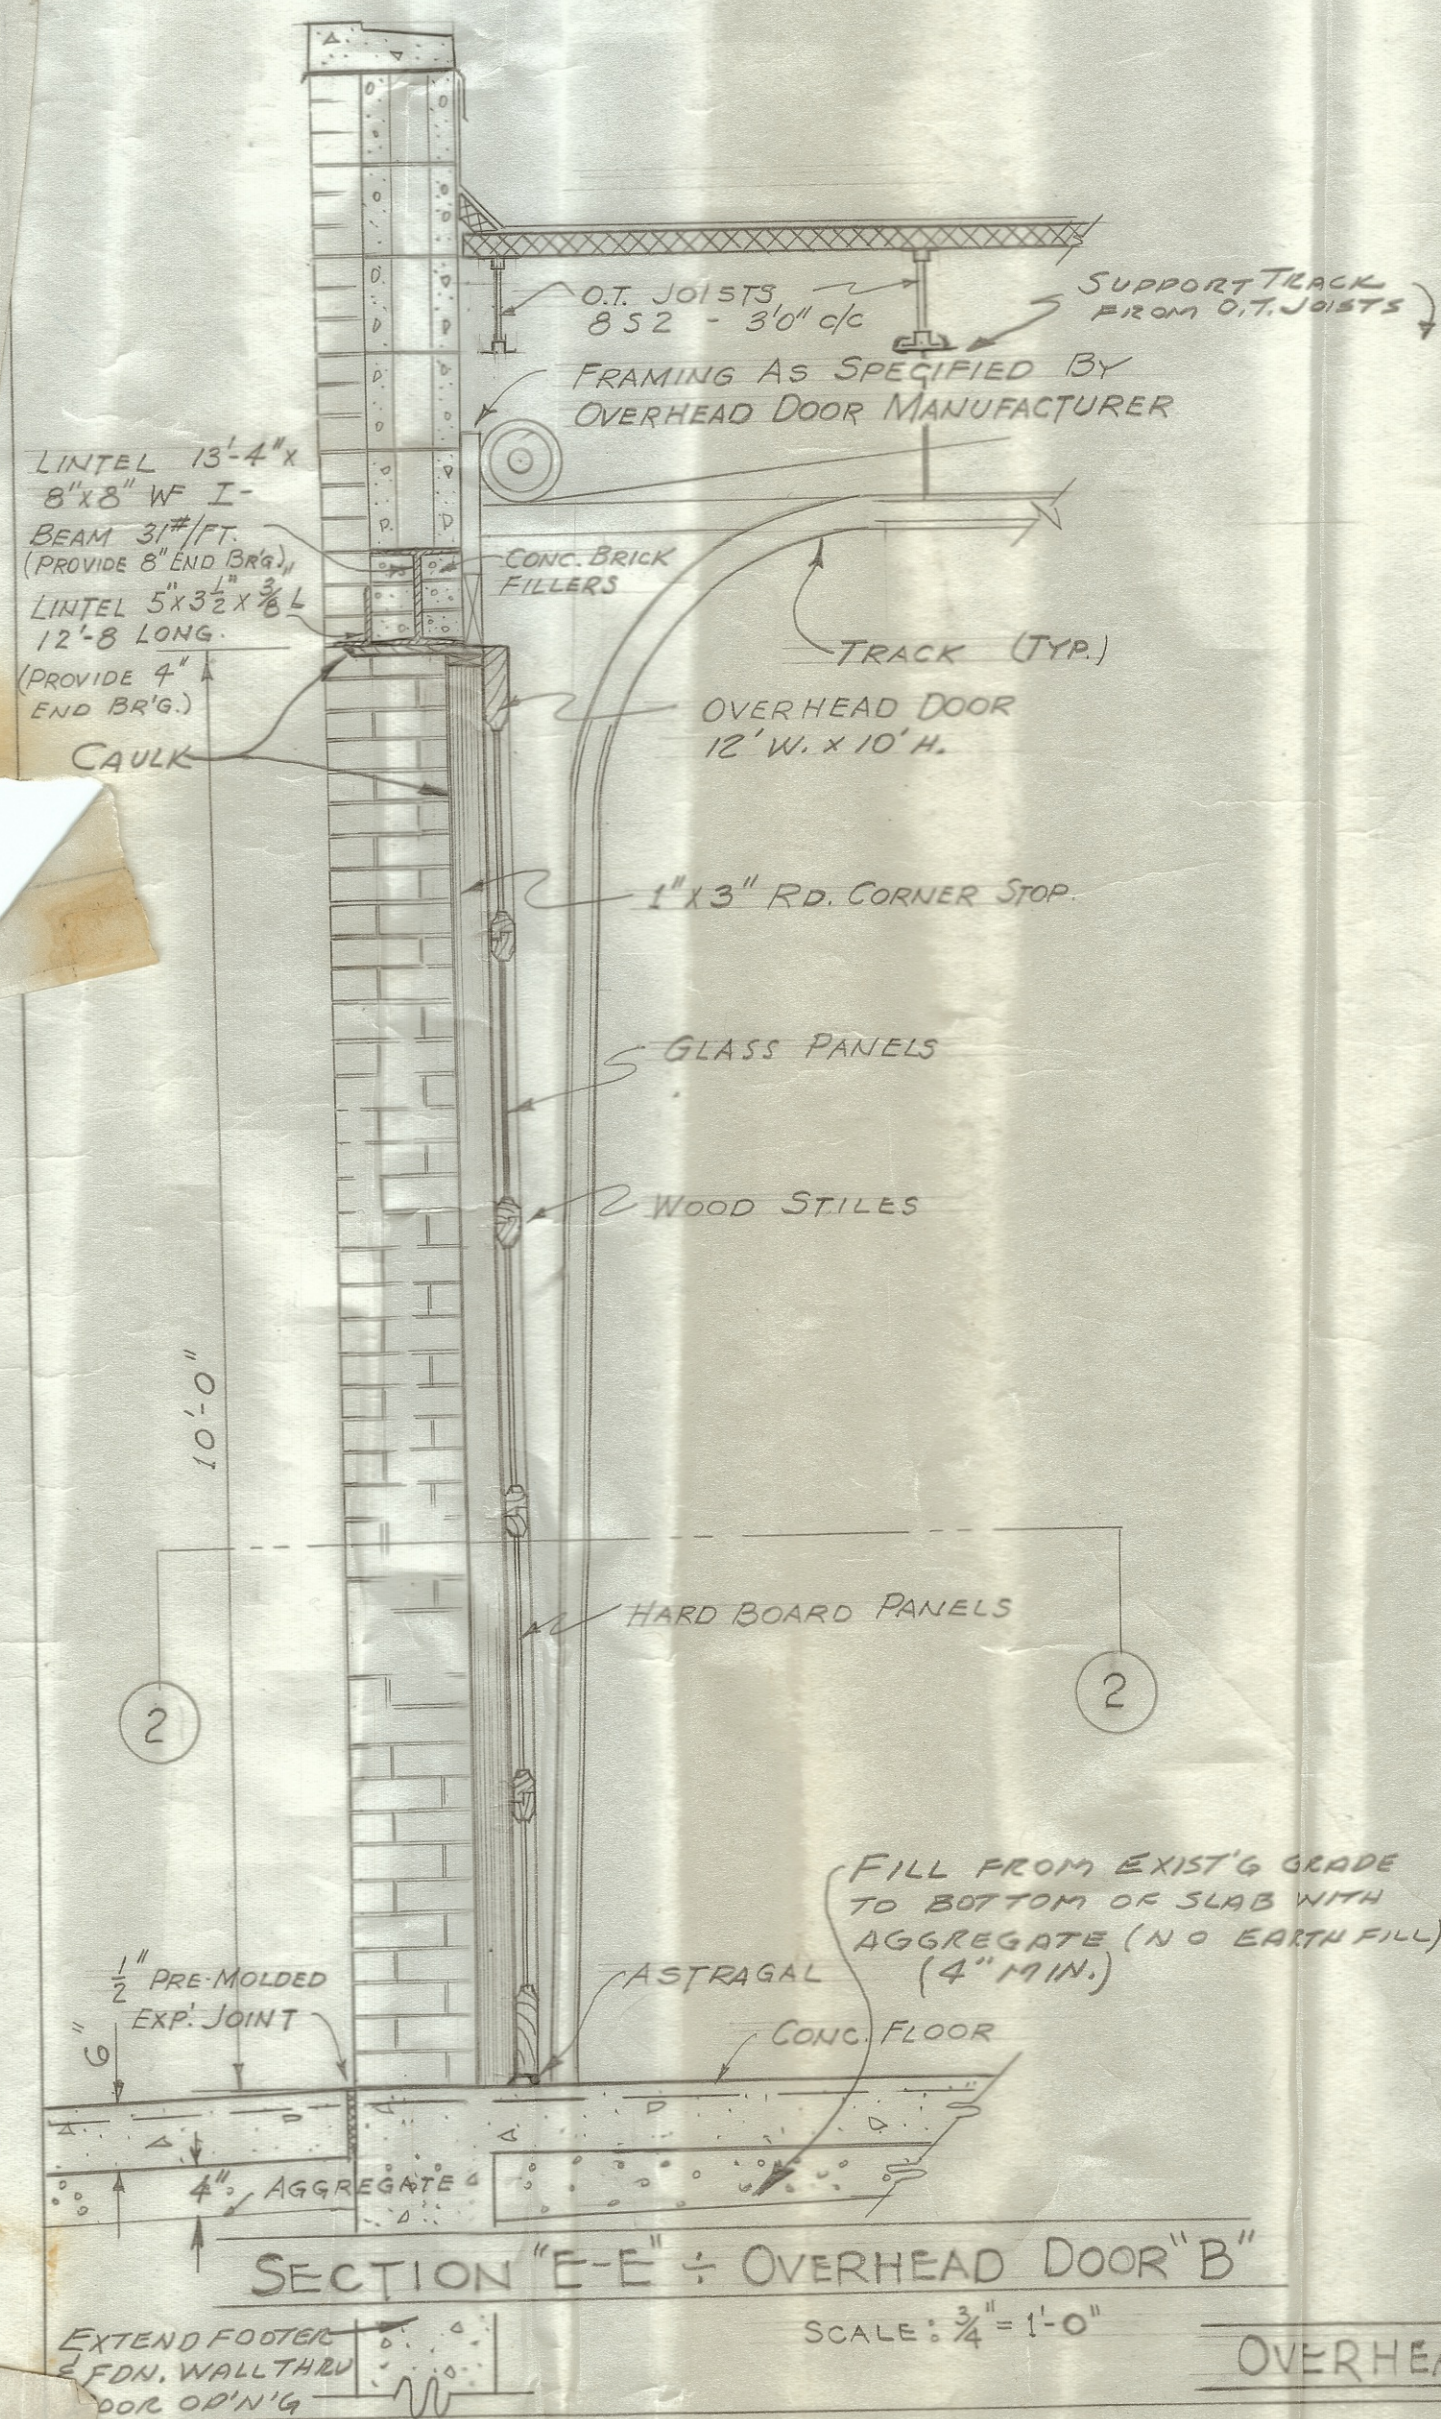

SECTION "E-E" OVERHEAD DOOR "B"


SCALE: 3/4" = 1'-0"

OVERHEAD DOORS DETAILS

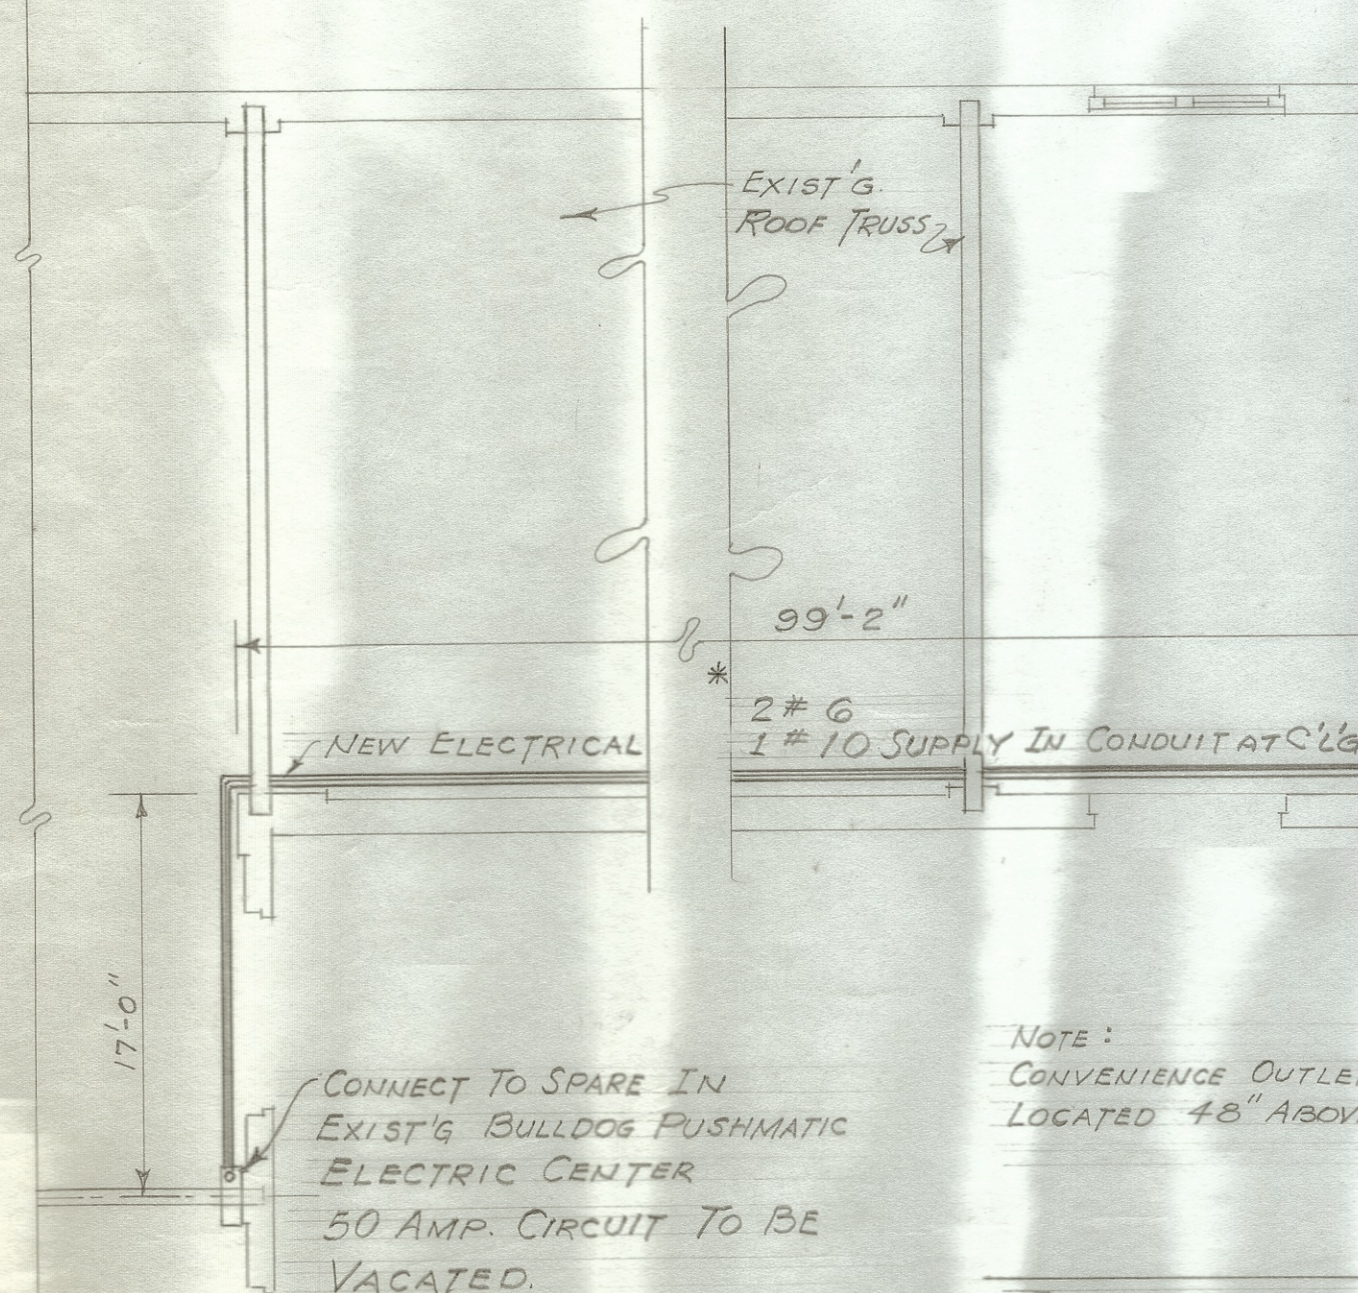


ELECTRICAL LAYOUT PLAN

NOTE:
CONVENIENCE OUTLETS TO BE
LOCATED 48" ABOVE FLR.

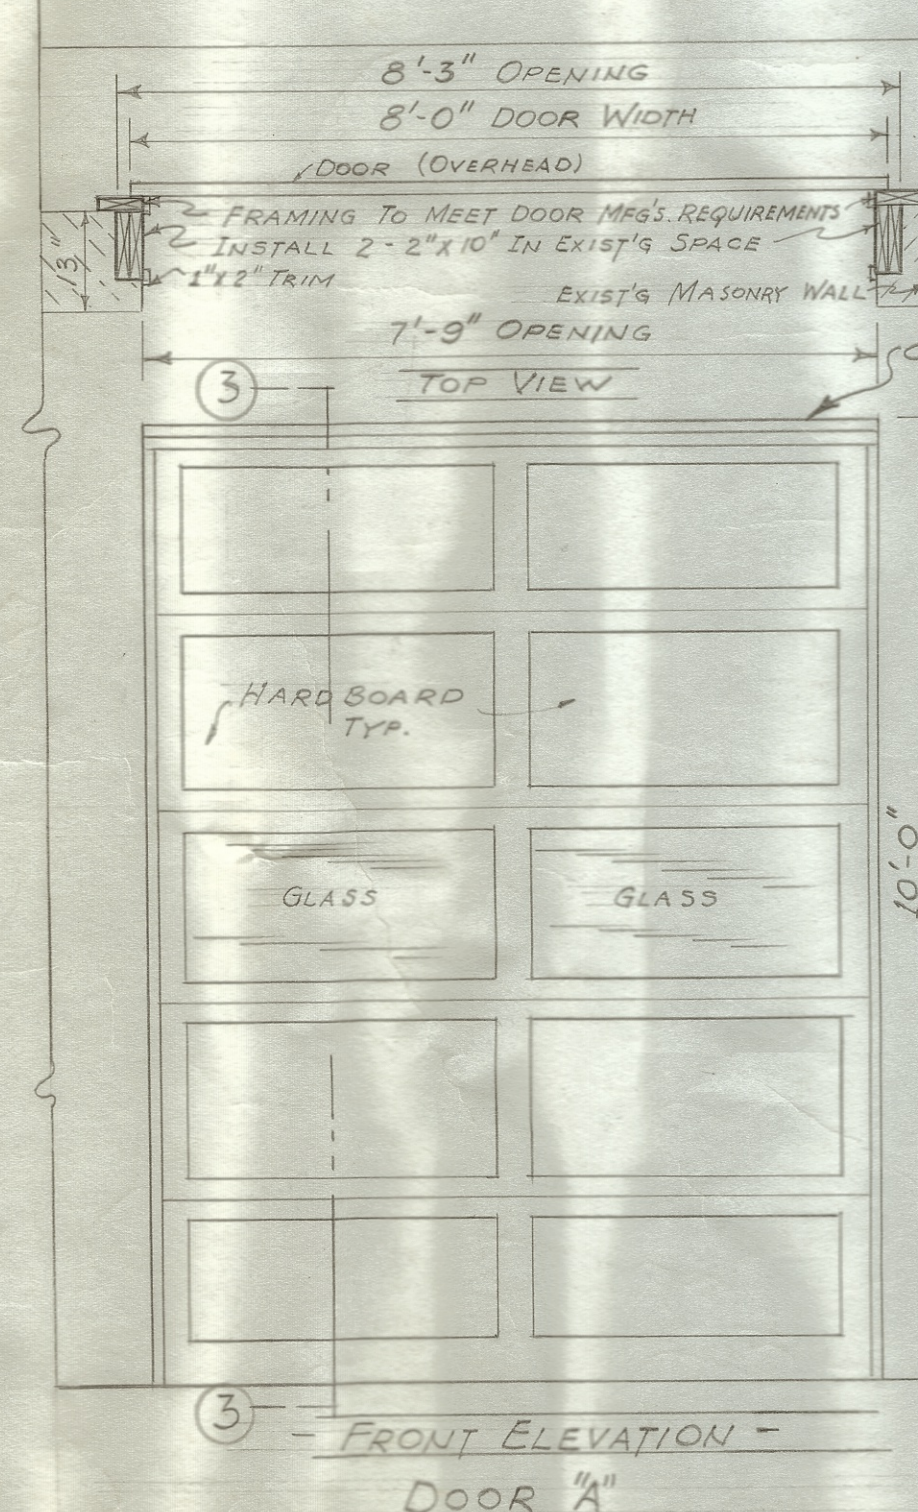

FRONT ELEVATION -
DOOR "A"


SCALE: 1/2" = 1'-0"

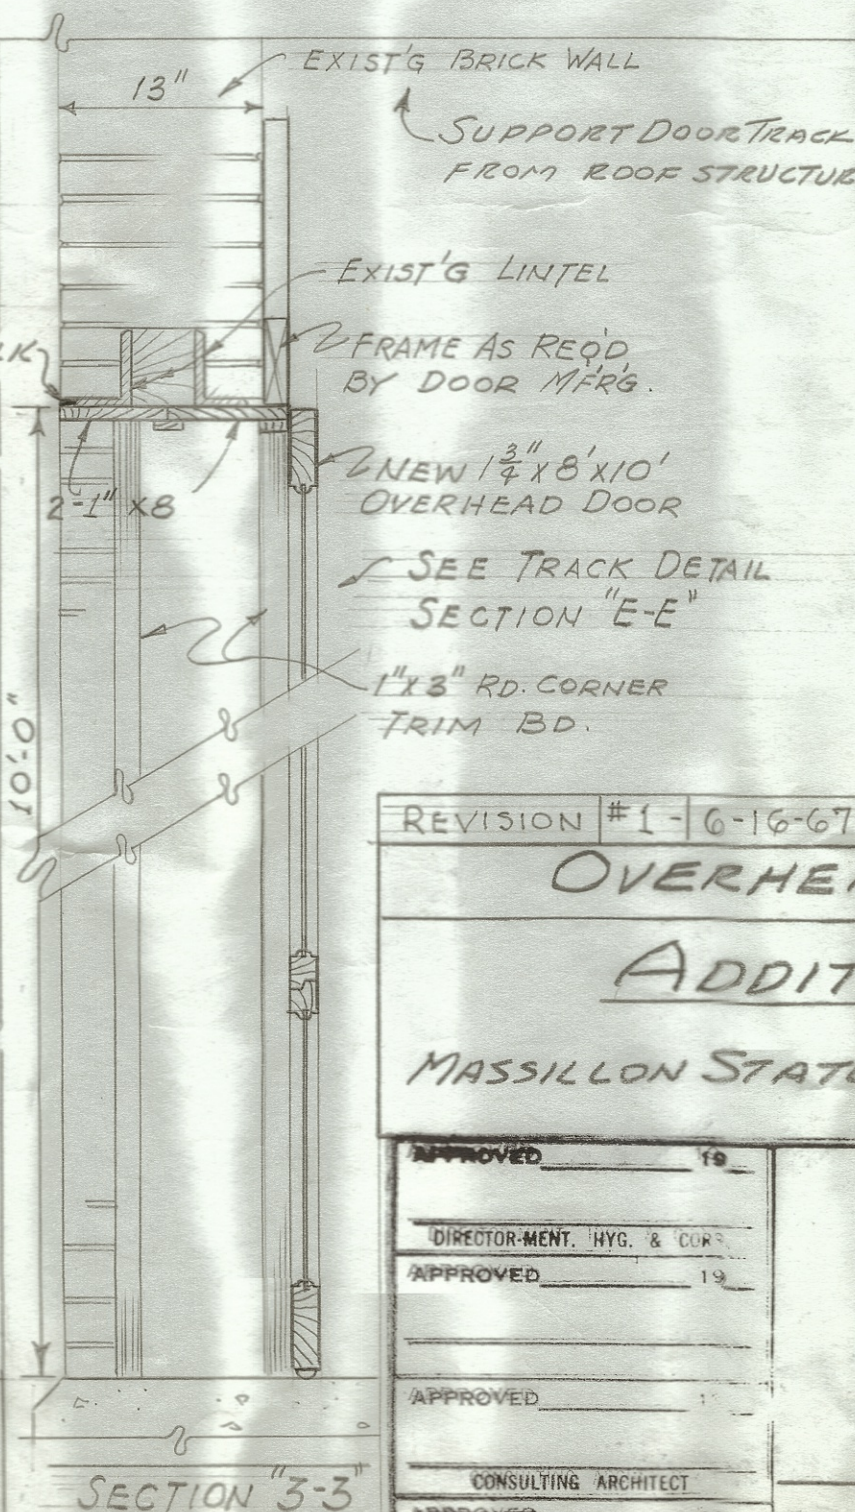

SECTION "3-3"

SCALE: 1" = 1'-0"

SCALE: 1/8" = 1'-0"

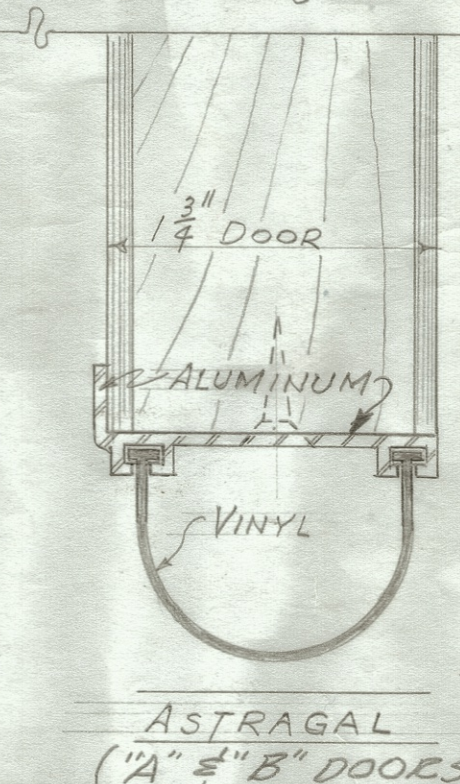

REVISION #1 - 6-16-67 - UWM - INCREASED WIRE SIZE.	
OVERHEAD DOORS - ELECTRICAL	
ADDITION TO LAUNDRY	
MASSILLON STATE HOSPITAL - - MASSILLON, O.	
APPROVED _____	PREPARED FOR
DIRECTOR-MENT. HYG. & COR.	STATE OF OHIO
APPROVED _____	DEPARTMENT OF PUBLIC WORKS
APPROVED _____	PREPARED BY
CONSULTING ARCHITECT	DEPARTMENT OF MENTAL HYGIENE AND CORRECTION
APPROVED _____	
UWM/eyers	DATE 5/1/67
DATE	DATE
SECTION CHIEF	NOTED
DRAWING NO. G-11645-E	SHEET 7 OF 7