

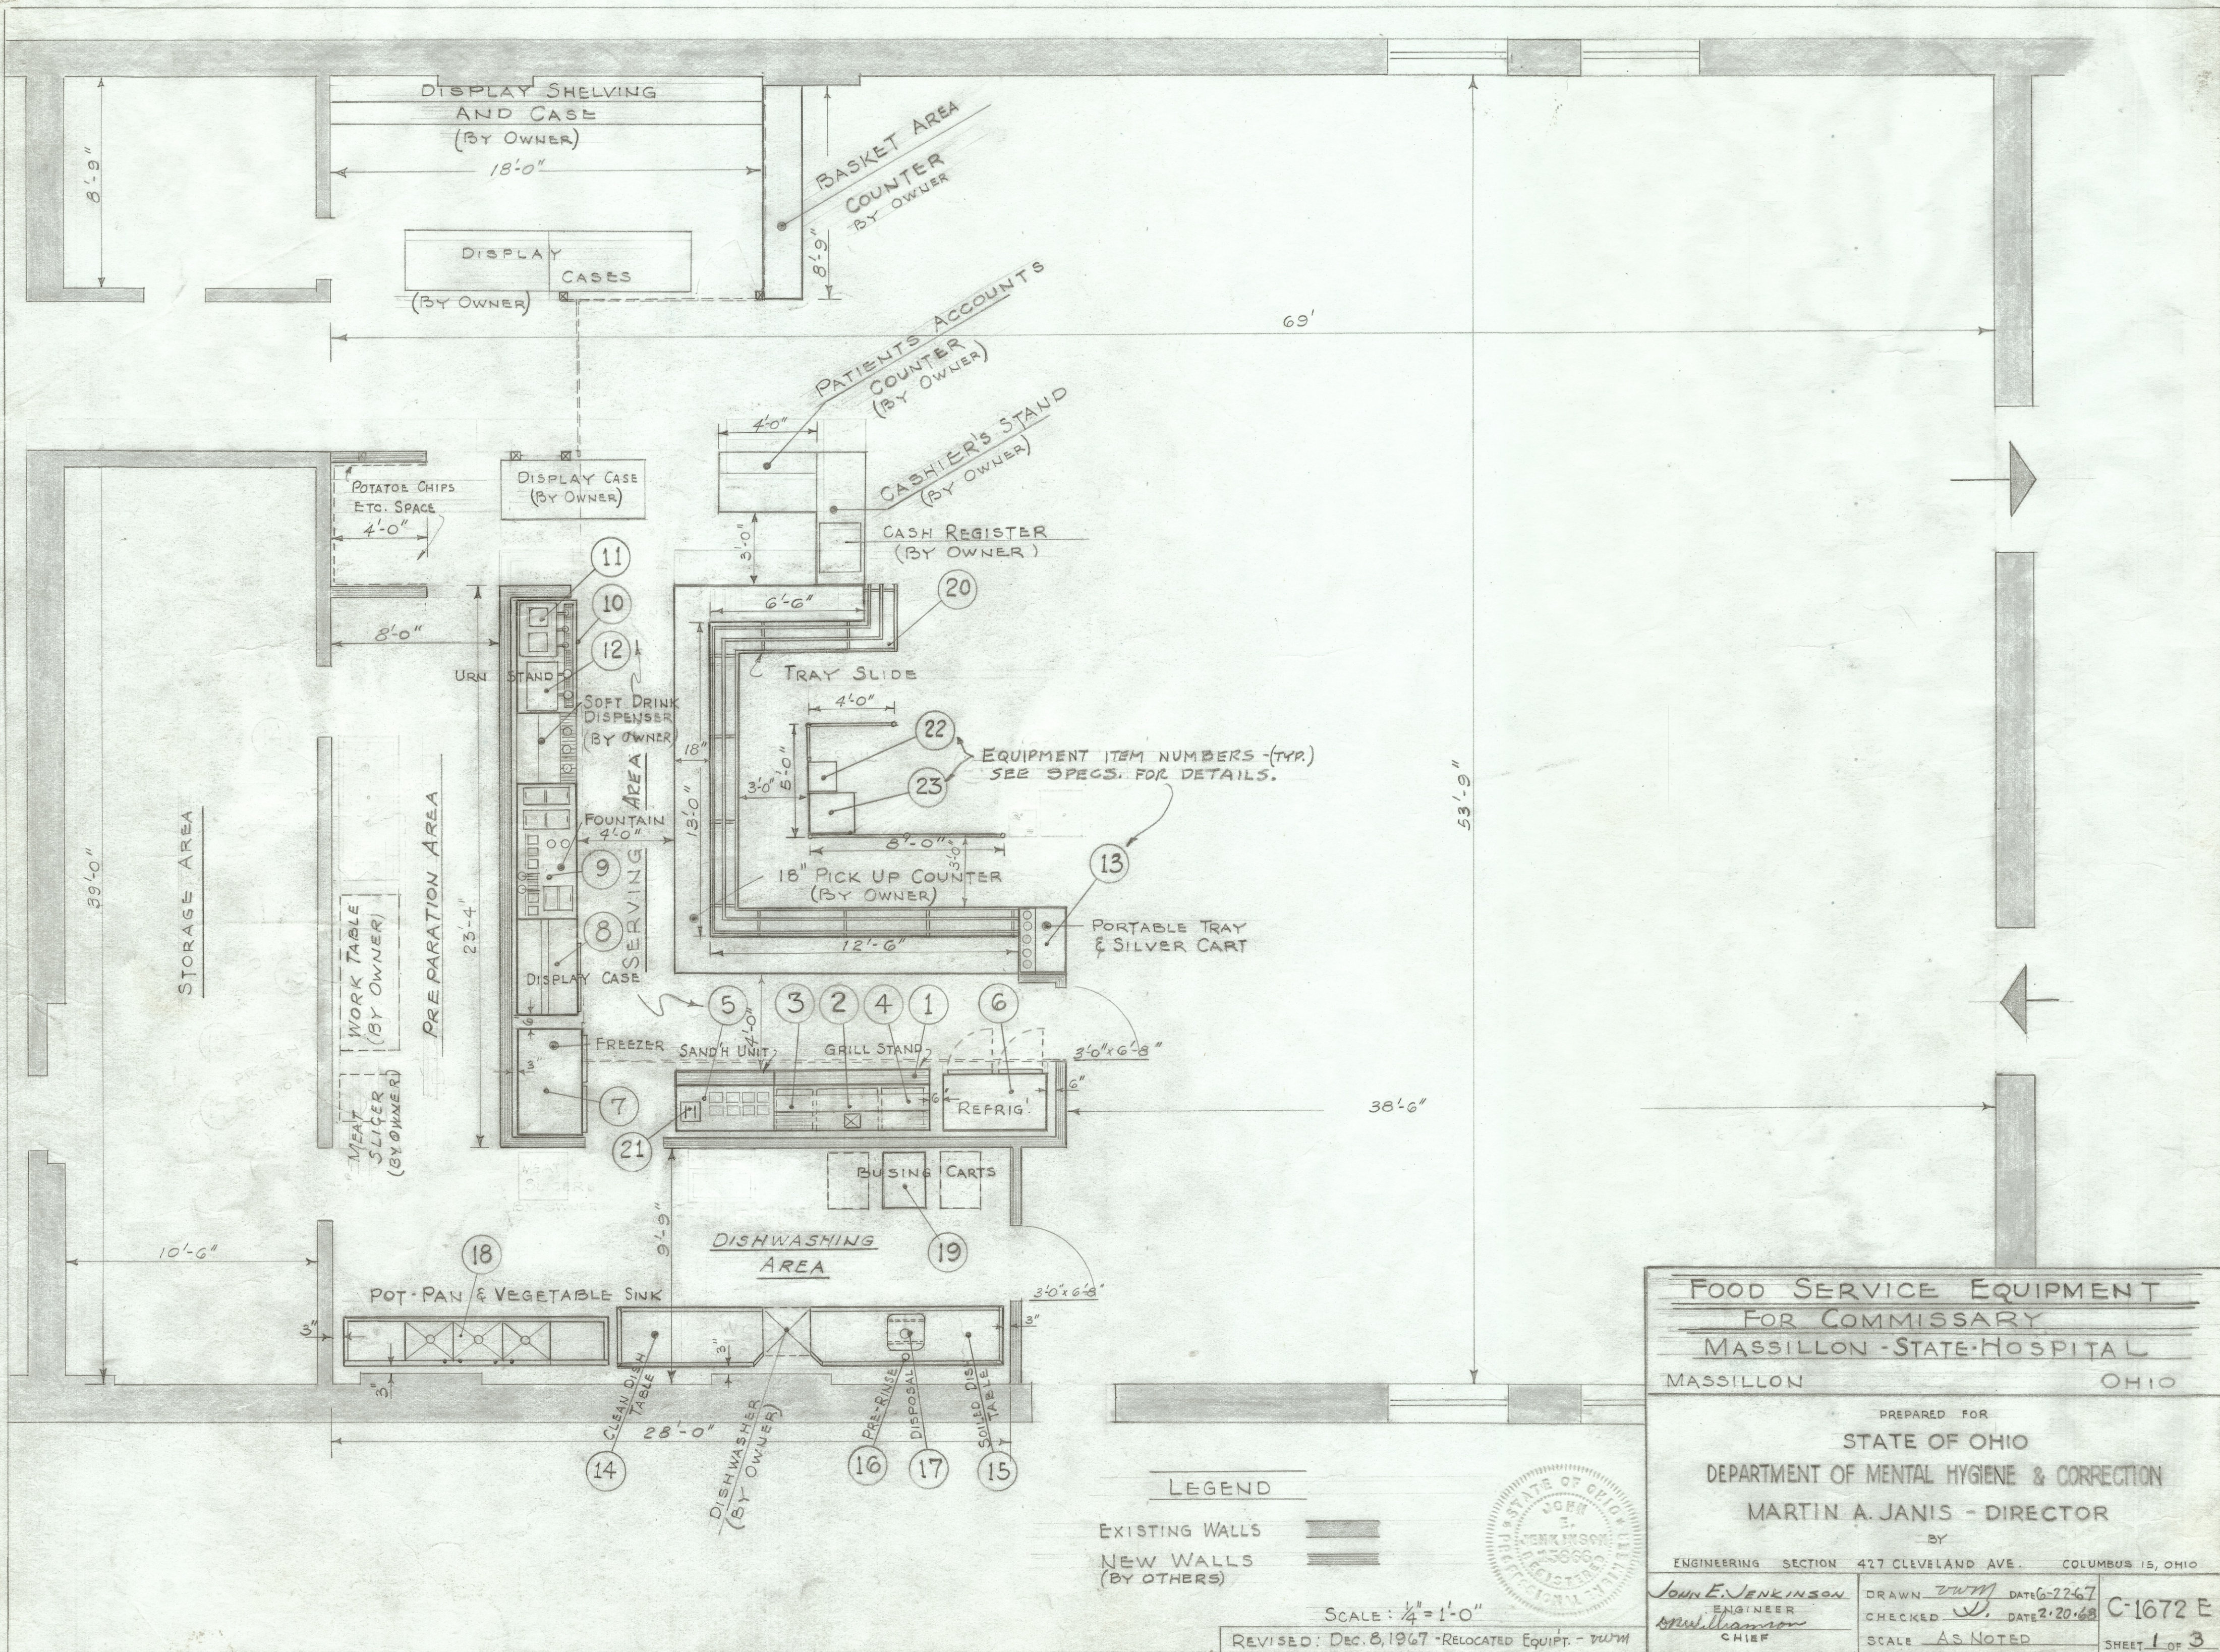


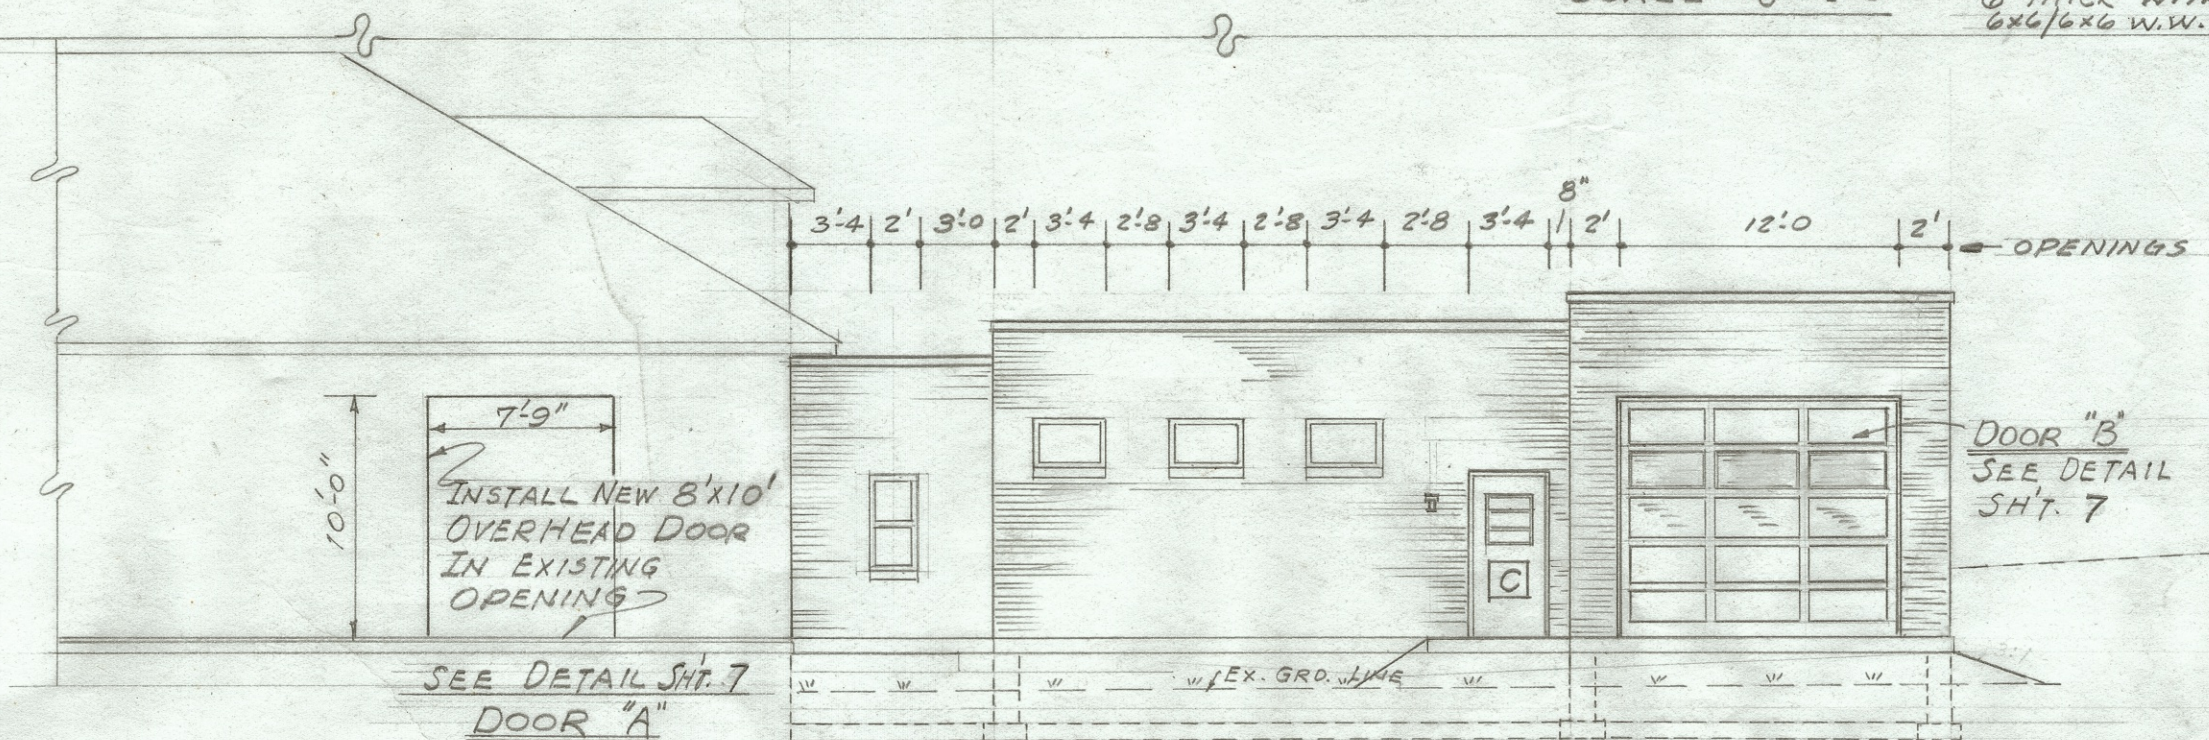


FOOD SERVICE EQUIPMENT FOR COMMISSARY MASSILLON STATE HOSPITAL MASSILLON OHIO			
PREPARED FOR STATE OF OHIO DEPARTMENT OF MENTAL HYGIENE & CORRECTION MARTIN A. JANIS - DIRECTOR BY			
ENGINEERING SECTION 427 CLEVELAND AVE. COLUMBUS 15, OHIO			
JOHN E. JENKINSON ENGINEER <i>Williamson</i> CHIEF	DRAWN <i>WJM</i> DATE 6-22-67 CHECKED <i>W</i> DATE 2-20-68 SCALE AS NOTED	C-1672 E SHEET 1 OF 3	

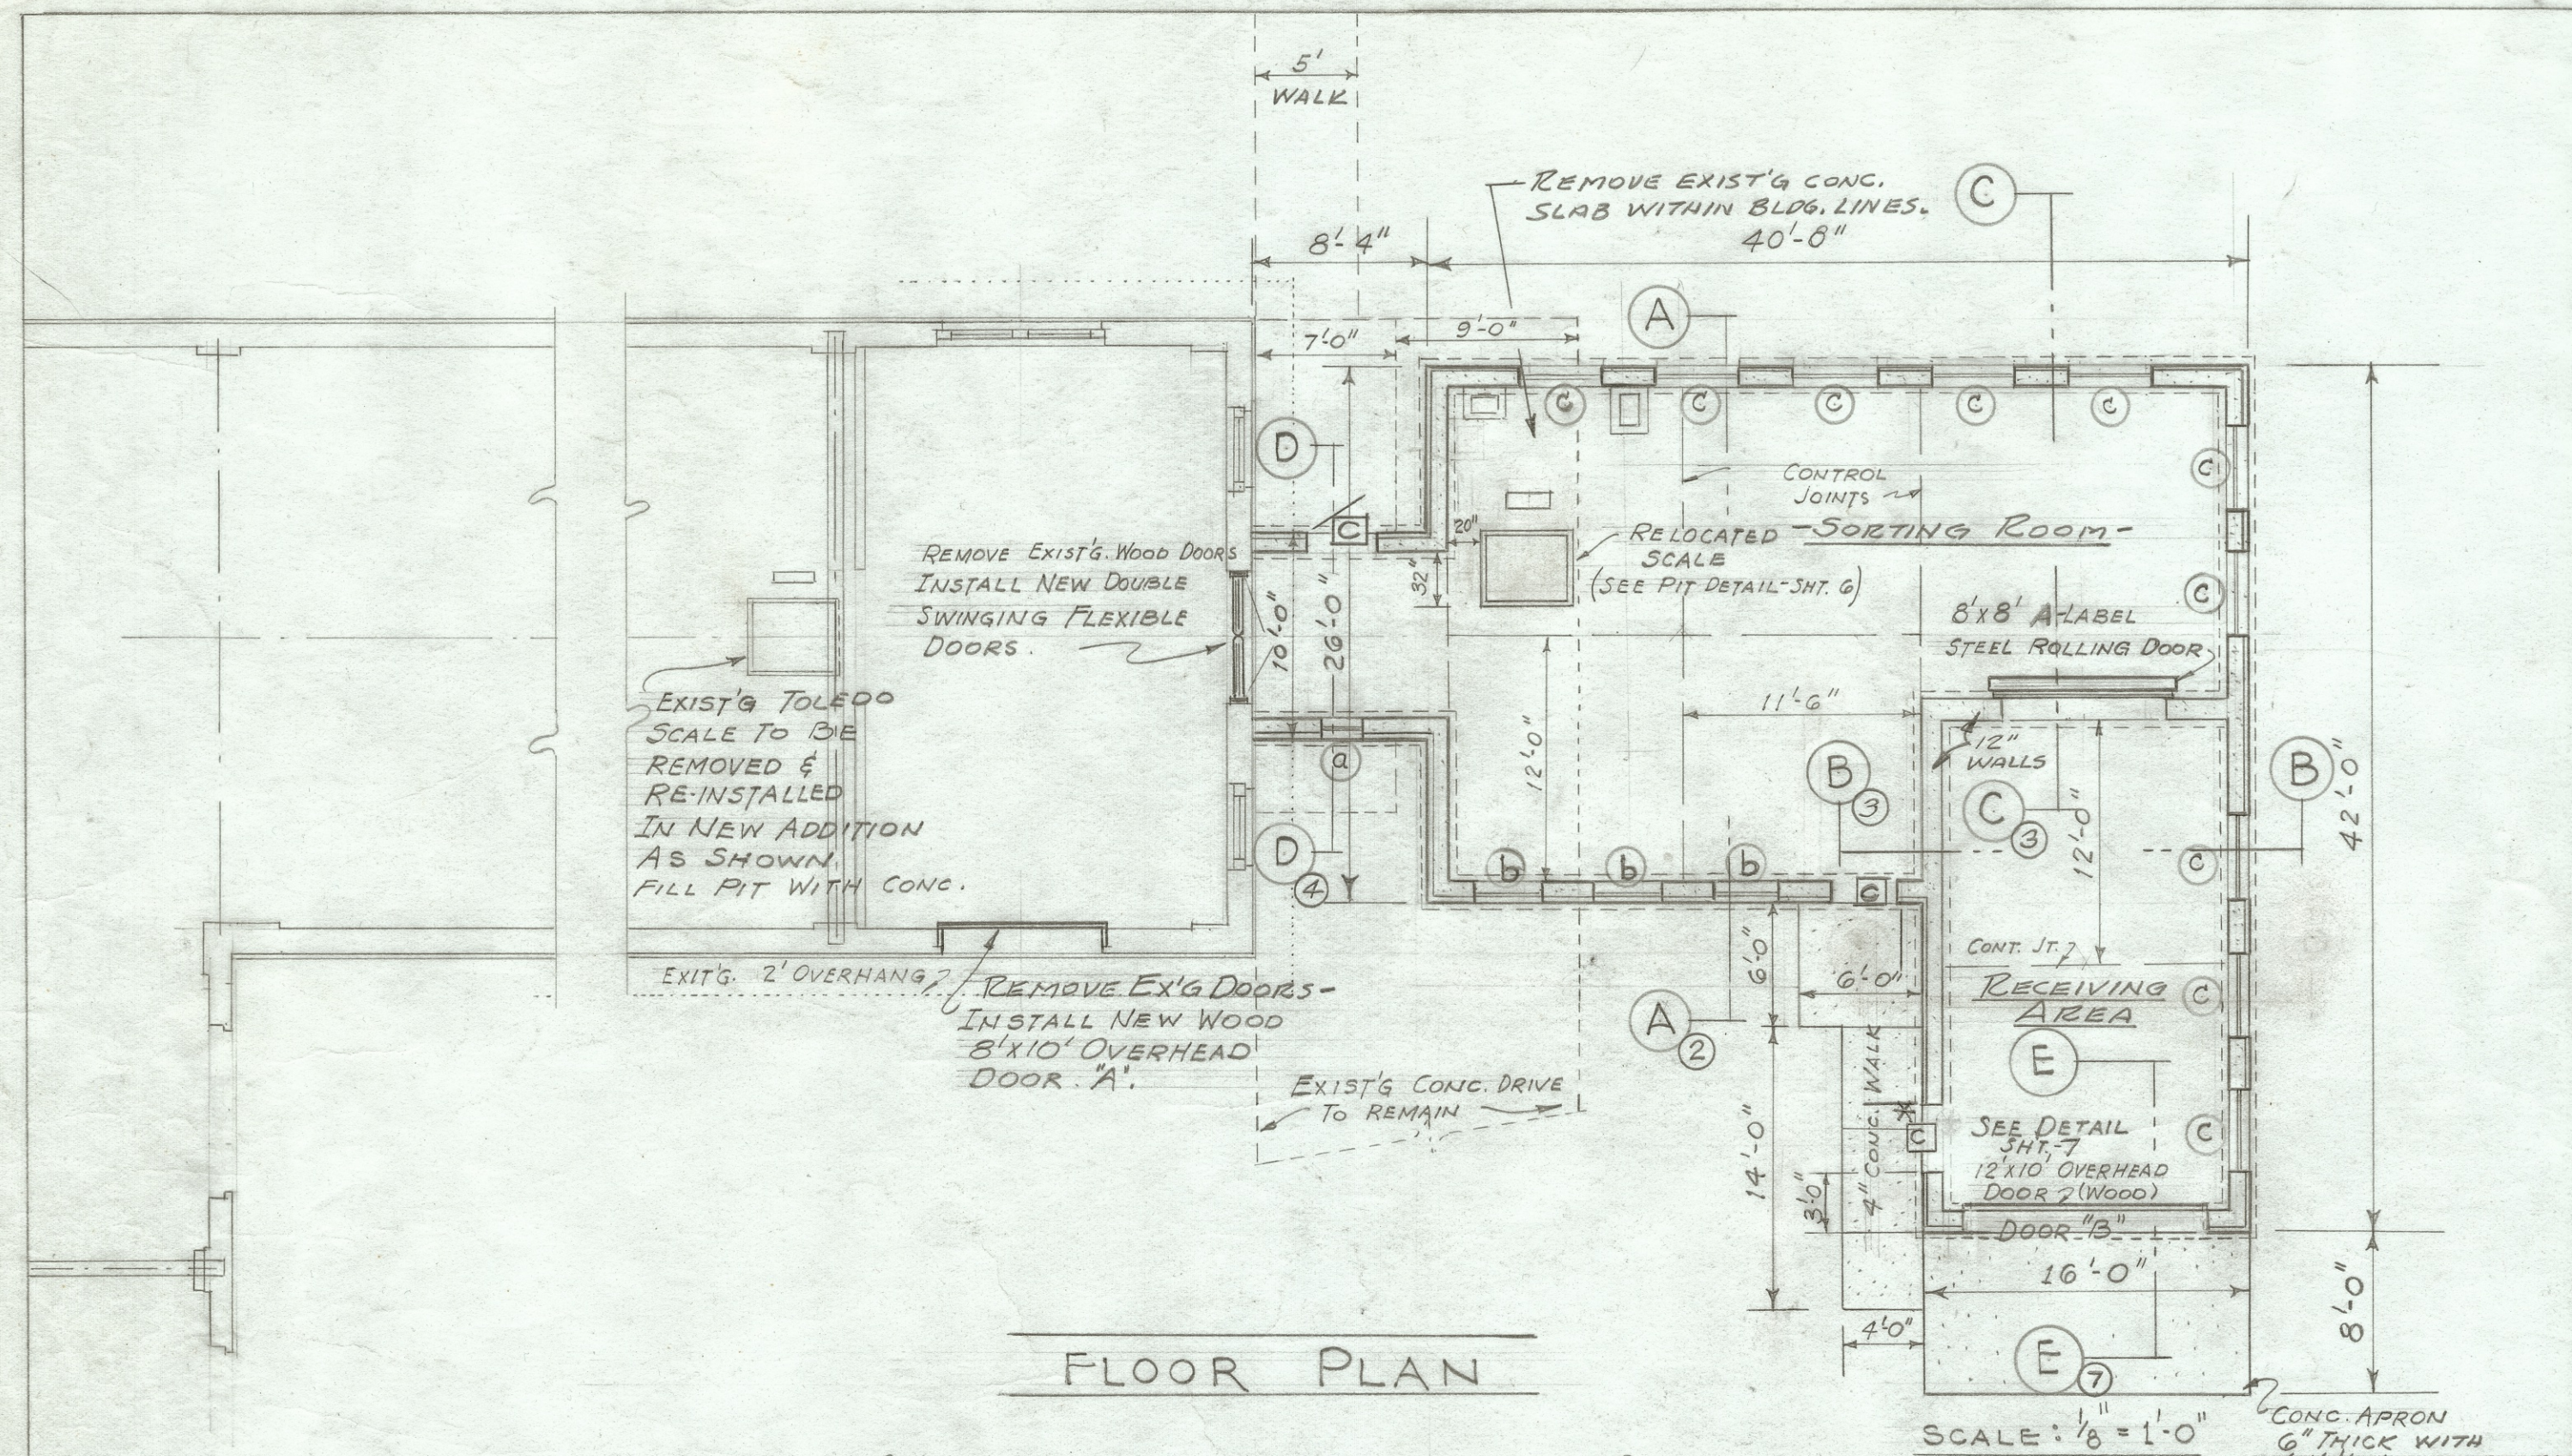

SECTION DESIGNATION **X-2**
SHEET NO. WHERE SHOWN

* NOTE: FIRE EXTINGUISHERS TO BE FURNISHED BY OWNER.

* REV. NO 2 - ADDED NOTE - 6-9-67 YWM
* REV. NO 1 - ADDED DOOR - 6-9-67 YWM

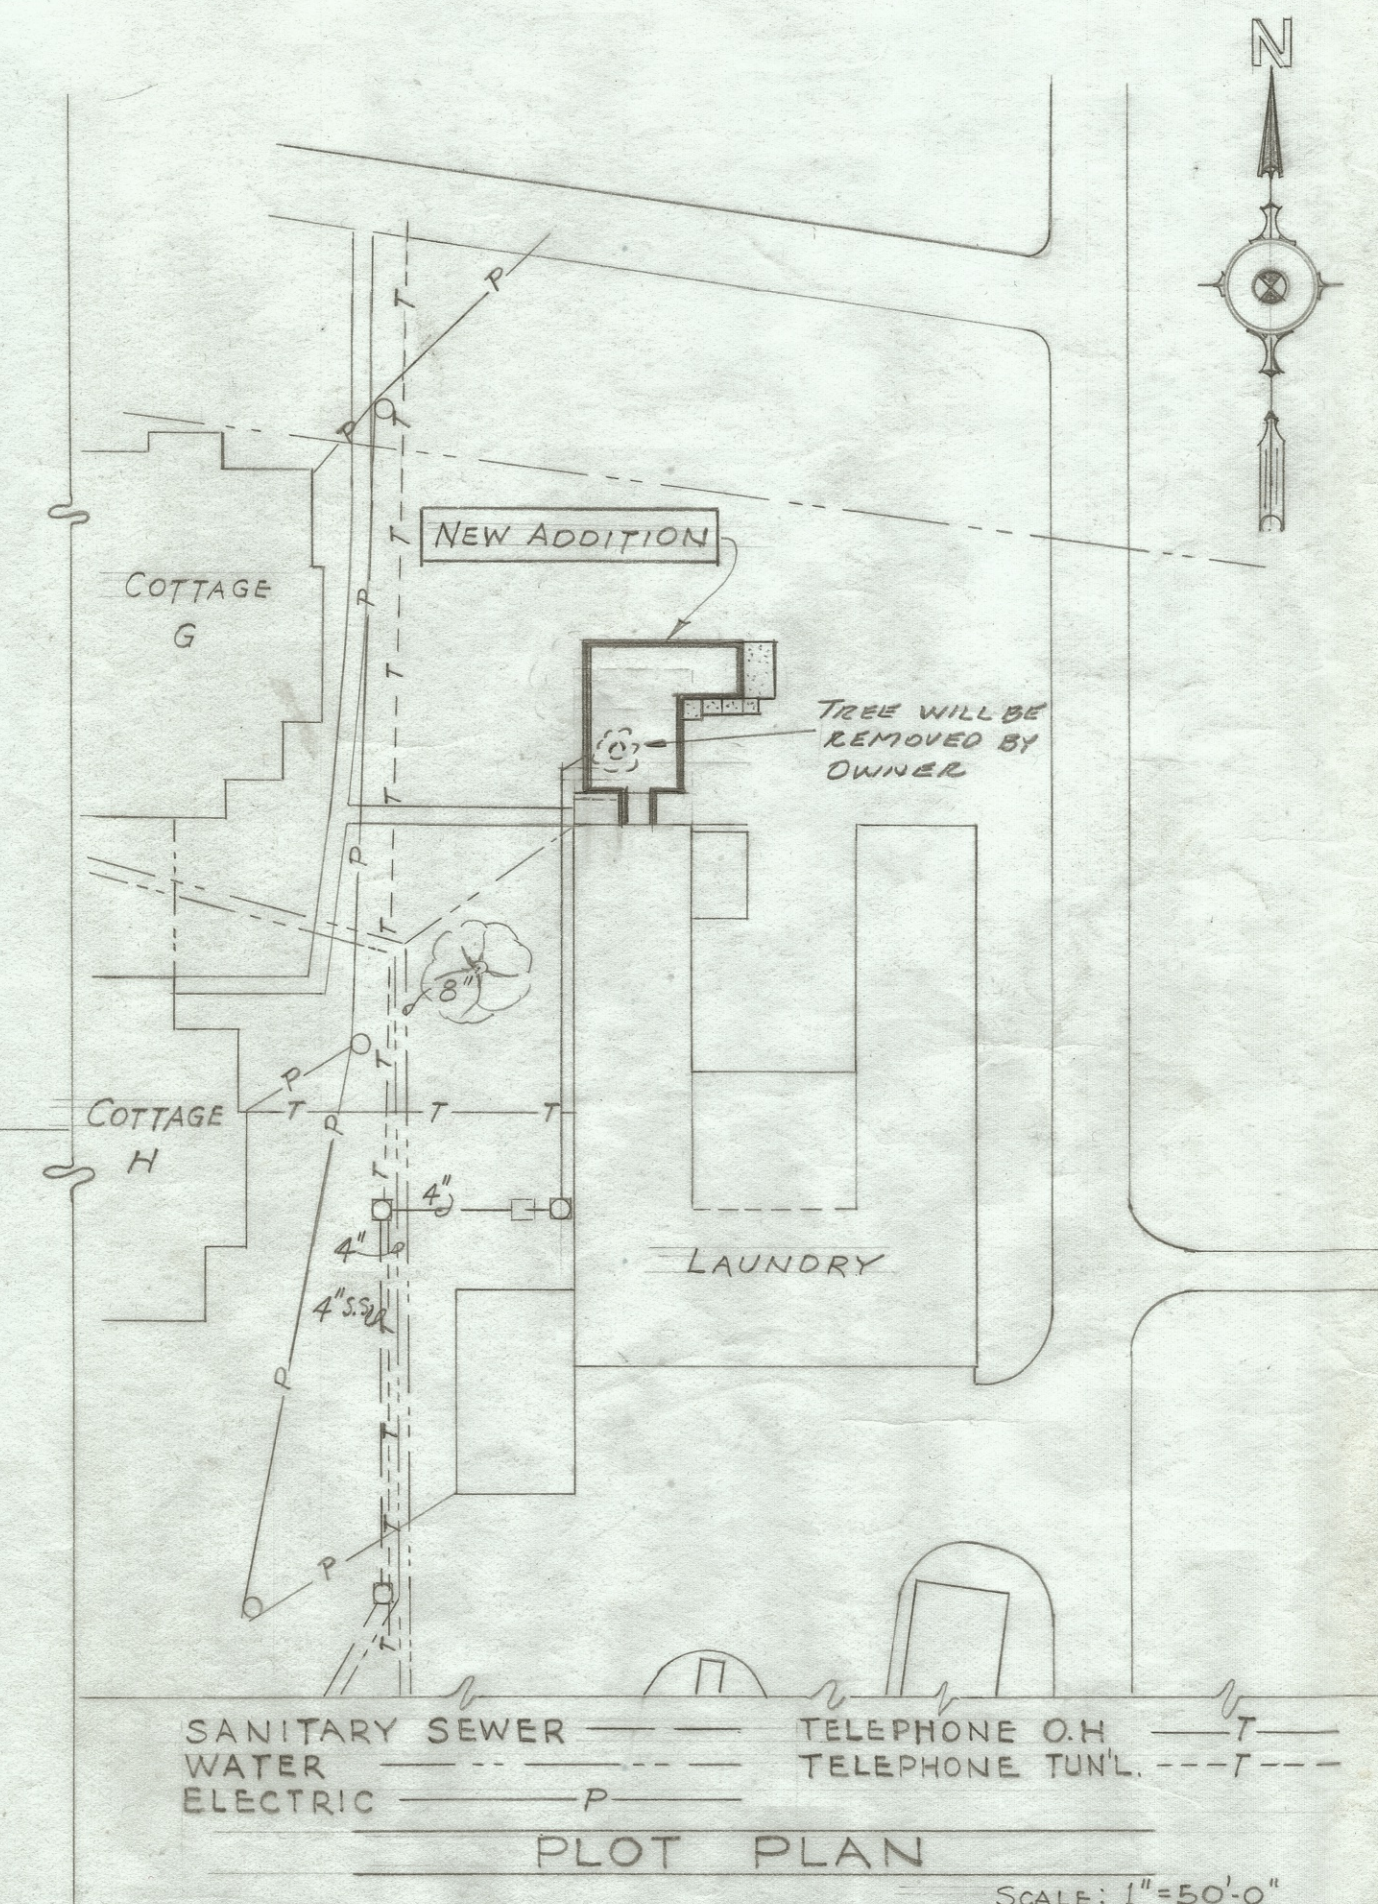

PLOT PLAN, FLOOR PLAN, EAST ELEVATION			
ADDITION TO LAUNDRY			
MASSILLON STATE HOSPITAL - MASSILLON, O.			
APPROVED _____ 19__	PREPARED FOR		
DIRECTOR-MENT. HYG. & COR.	STATE OF OHIO		
APPROVED _____ 19__	DEPARTMENT OF PUBLIC WORKS		
APPROVED _____ 19__	PREPARED BY		
CONSULTING ARCHITECT	DEPARTMENT OF MENTAL HYGIENE AND CORRECTION		
APPROVED _____ 19__	JOHN E. JENKINSON ENGINEER	DRAWN <i>Wm Meyers</i> DATE 5/1/67	DRAWING NO.
DIRECTOR OF PUBLIC WORKS	DR. William SECTION CHIEF	CHECKED <i>W.J.</i> DATE 5/1/67	G-1645-E
		SCALE NOTED	SHEET 1 OF 7

