


ADDITION TO LAUNDRY MASSILLON STATE HOSPITAL MASSILLON, OHIO.

STATE OF OHIO
DEPARTMENT OF MENTAL HYGIENE
AND CORRECTION

PREPARED FOR
DEPARTMENT OF PUBLIC WORKS
ALFRED C. GIENOW - DIRECTOR
CARL E. BENTZ - CONSULTING ARCHITECT

PREPARED BY
DEPARTMENT OF MENTAL HYGIENE AND CORRECTION
ENGINEERING SECTION



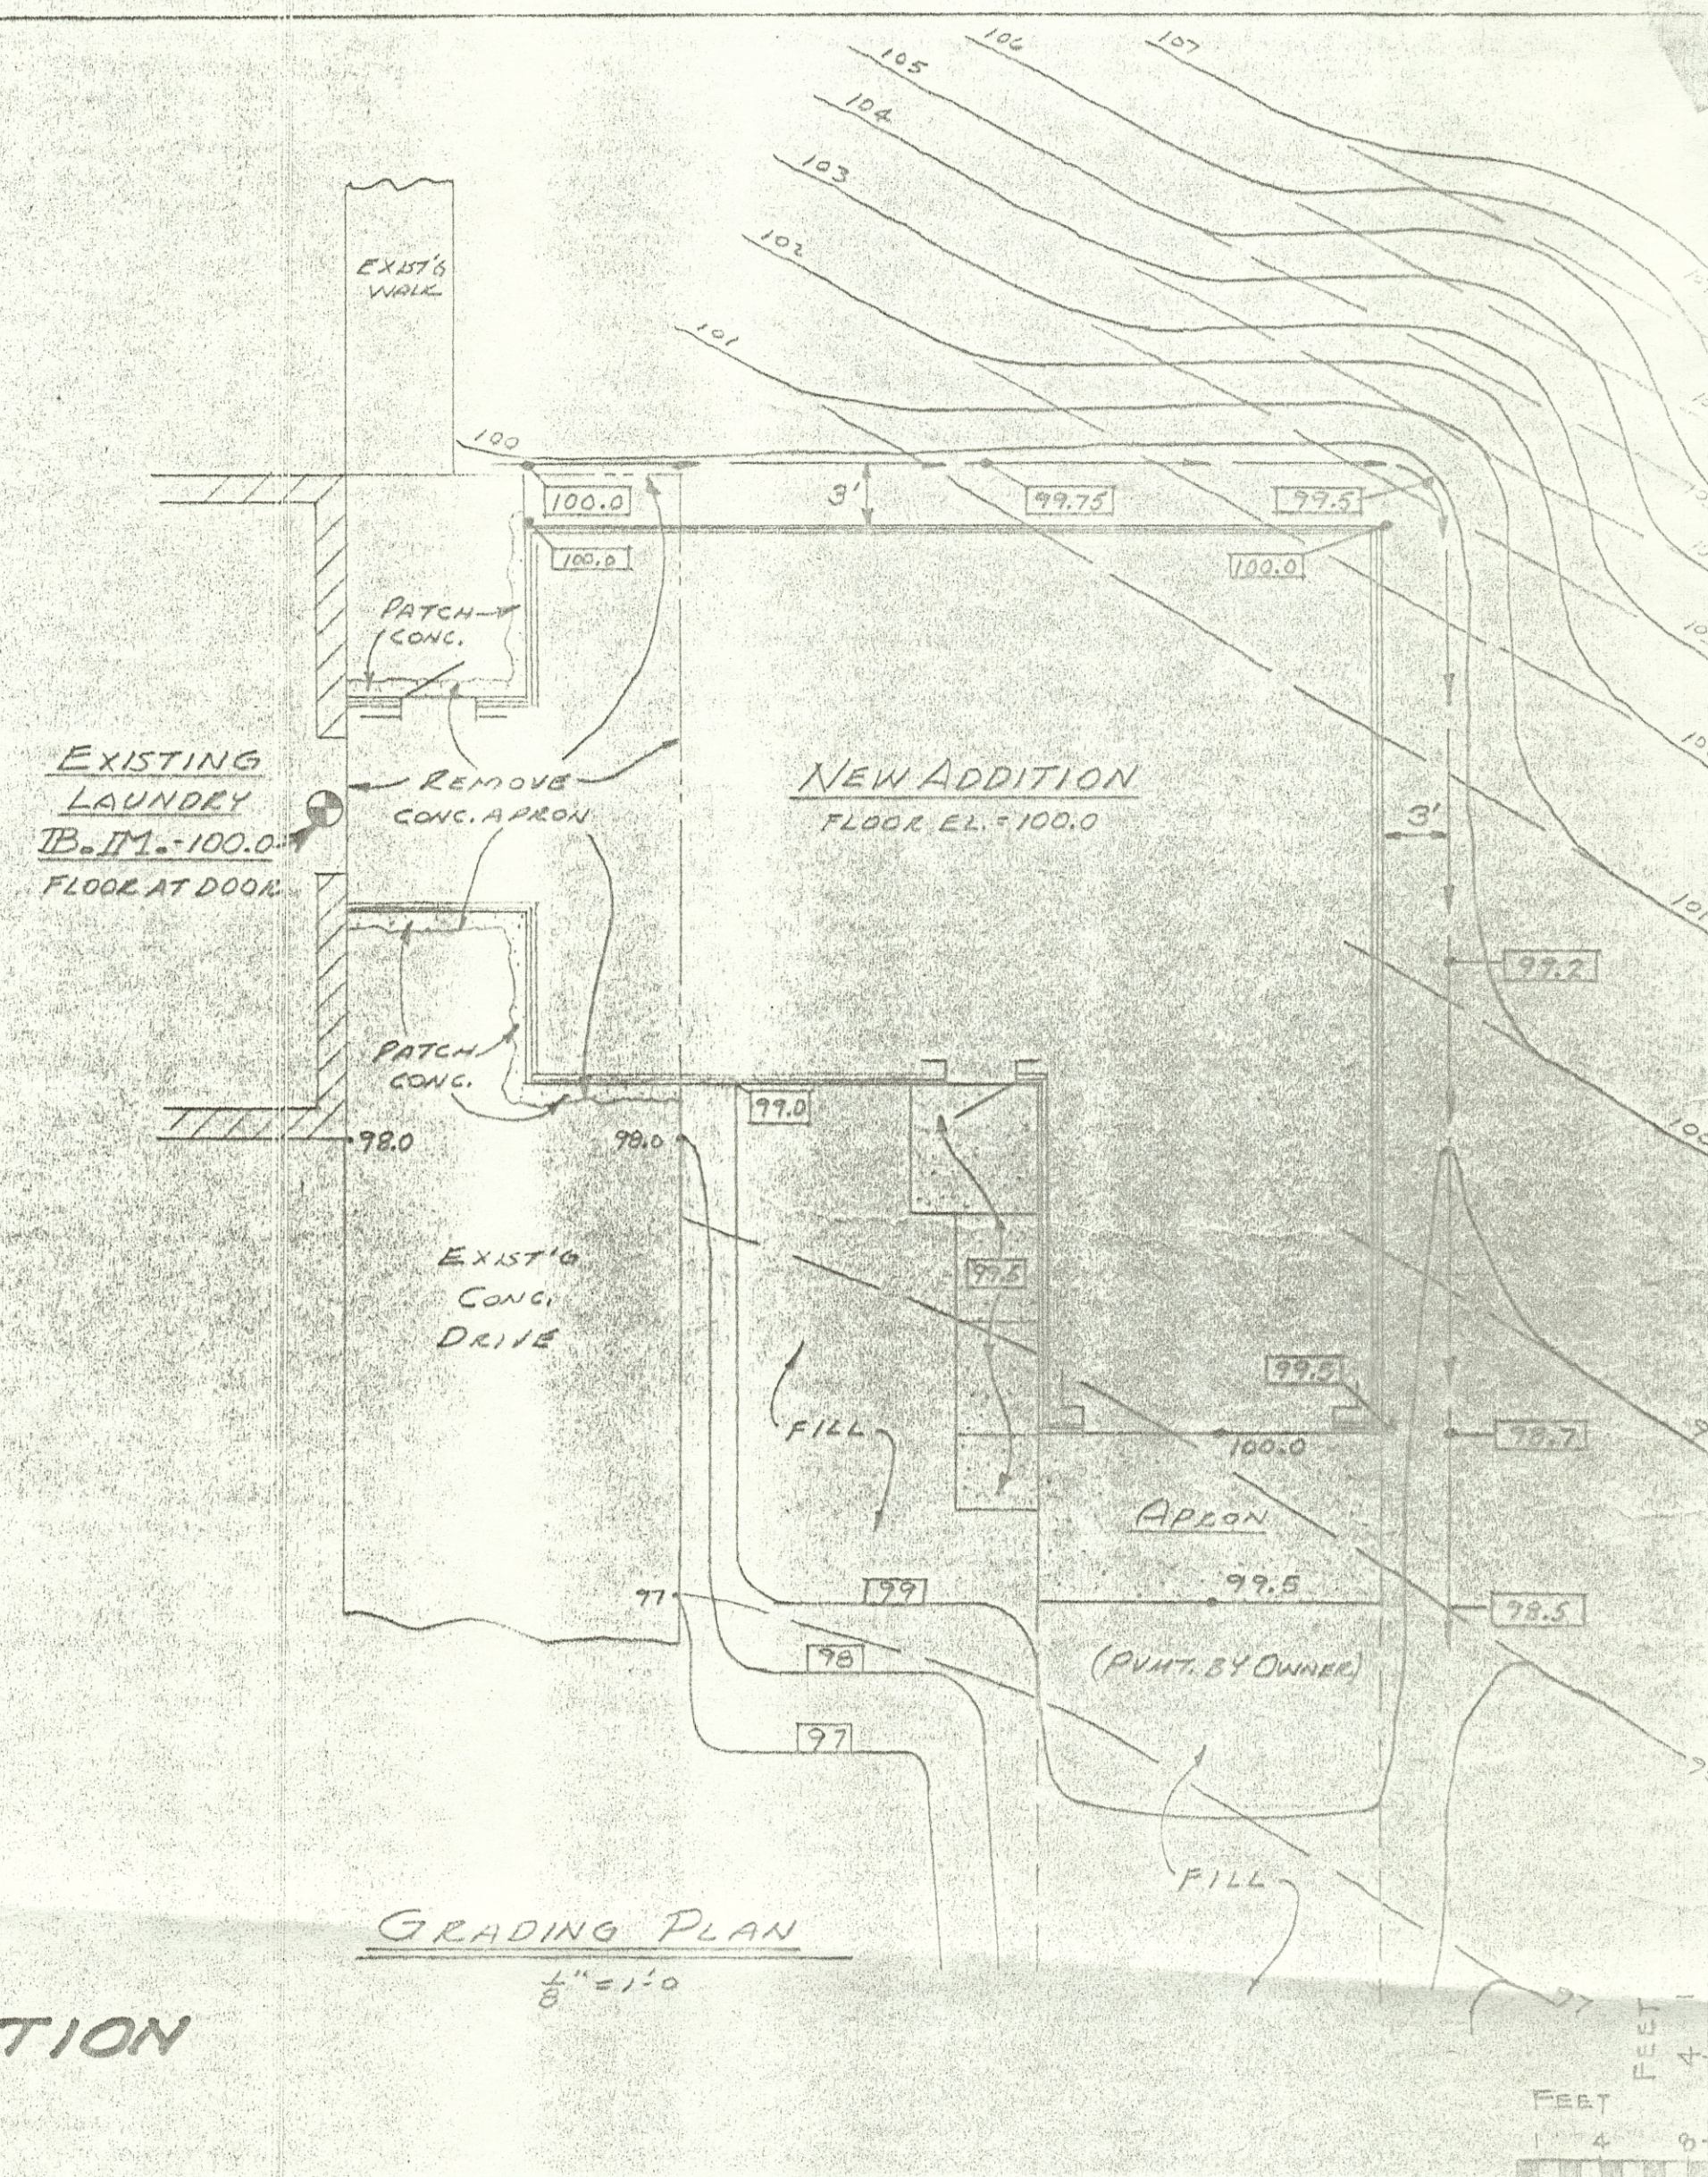


INDEX TO DRAWINGS -

- 1- PLOT PLAN, FLOOR PLAN, EAST ELEVATION
- 2- NORTH & WEST ELEVS., SECTIONS, FLASHING DETAILS
- 3- SECTIONS, ROOF DETAILS
- 4- SECTIONS, DOOR & WINDOW DETAILS
- 5- ROOF FRAMING, HEATING & VENTILATING
- 6- SCALE PIT; PLUMBING
- 7- OVERHEAD DOORS; ELECTRICAL







C-1645-E

APPROVALS

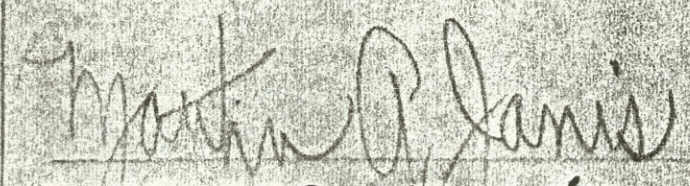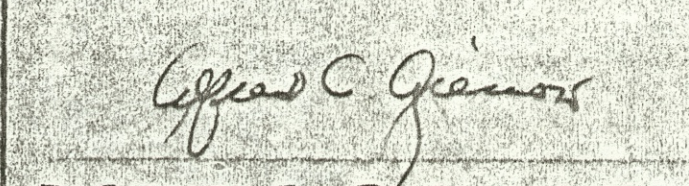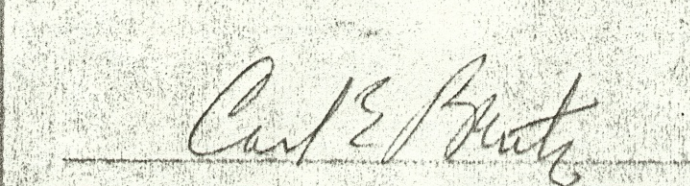DATE <u>5-9-67</u>	DATE <u>5/9/67</u>	DATE <u>5-9-67</u>
 DIRECTOR - M.H. & C.	 DIRECTOR - PUBLIC WORKS	 CONSULTING ARCHITECT

DO NOT REMOVE
FROM FILE ROOM

LF2

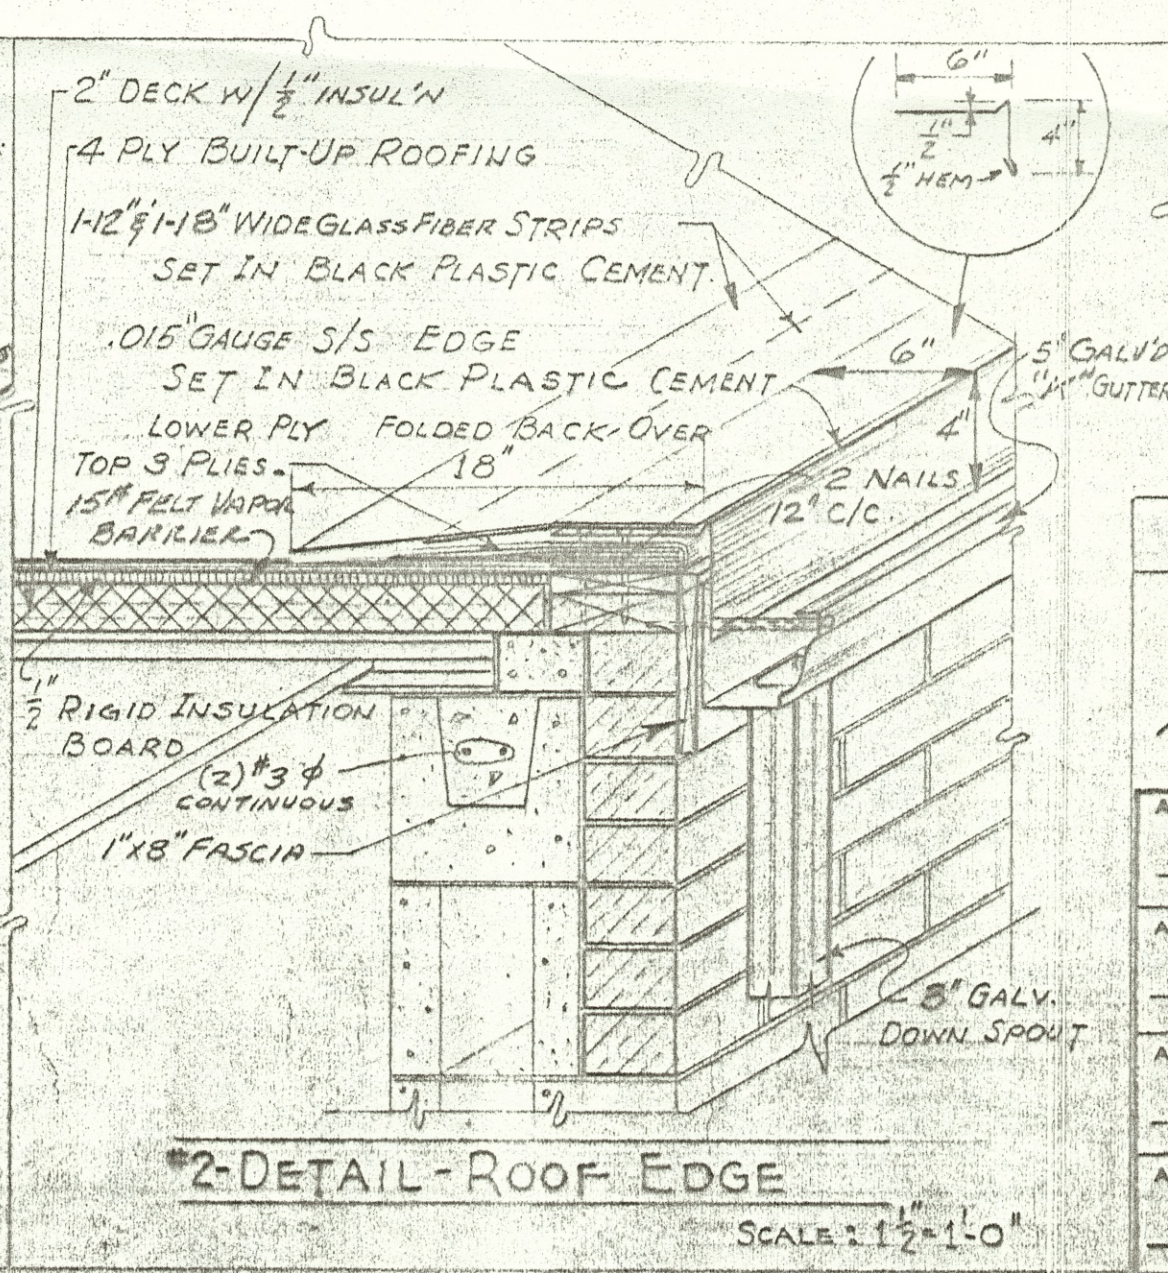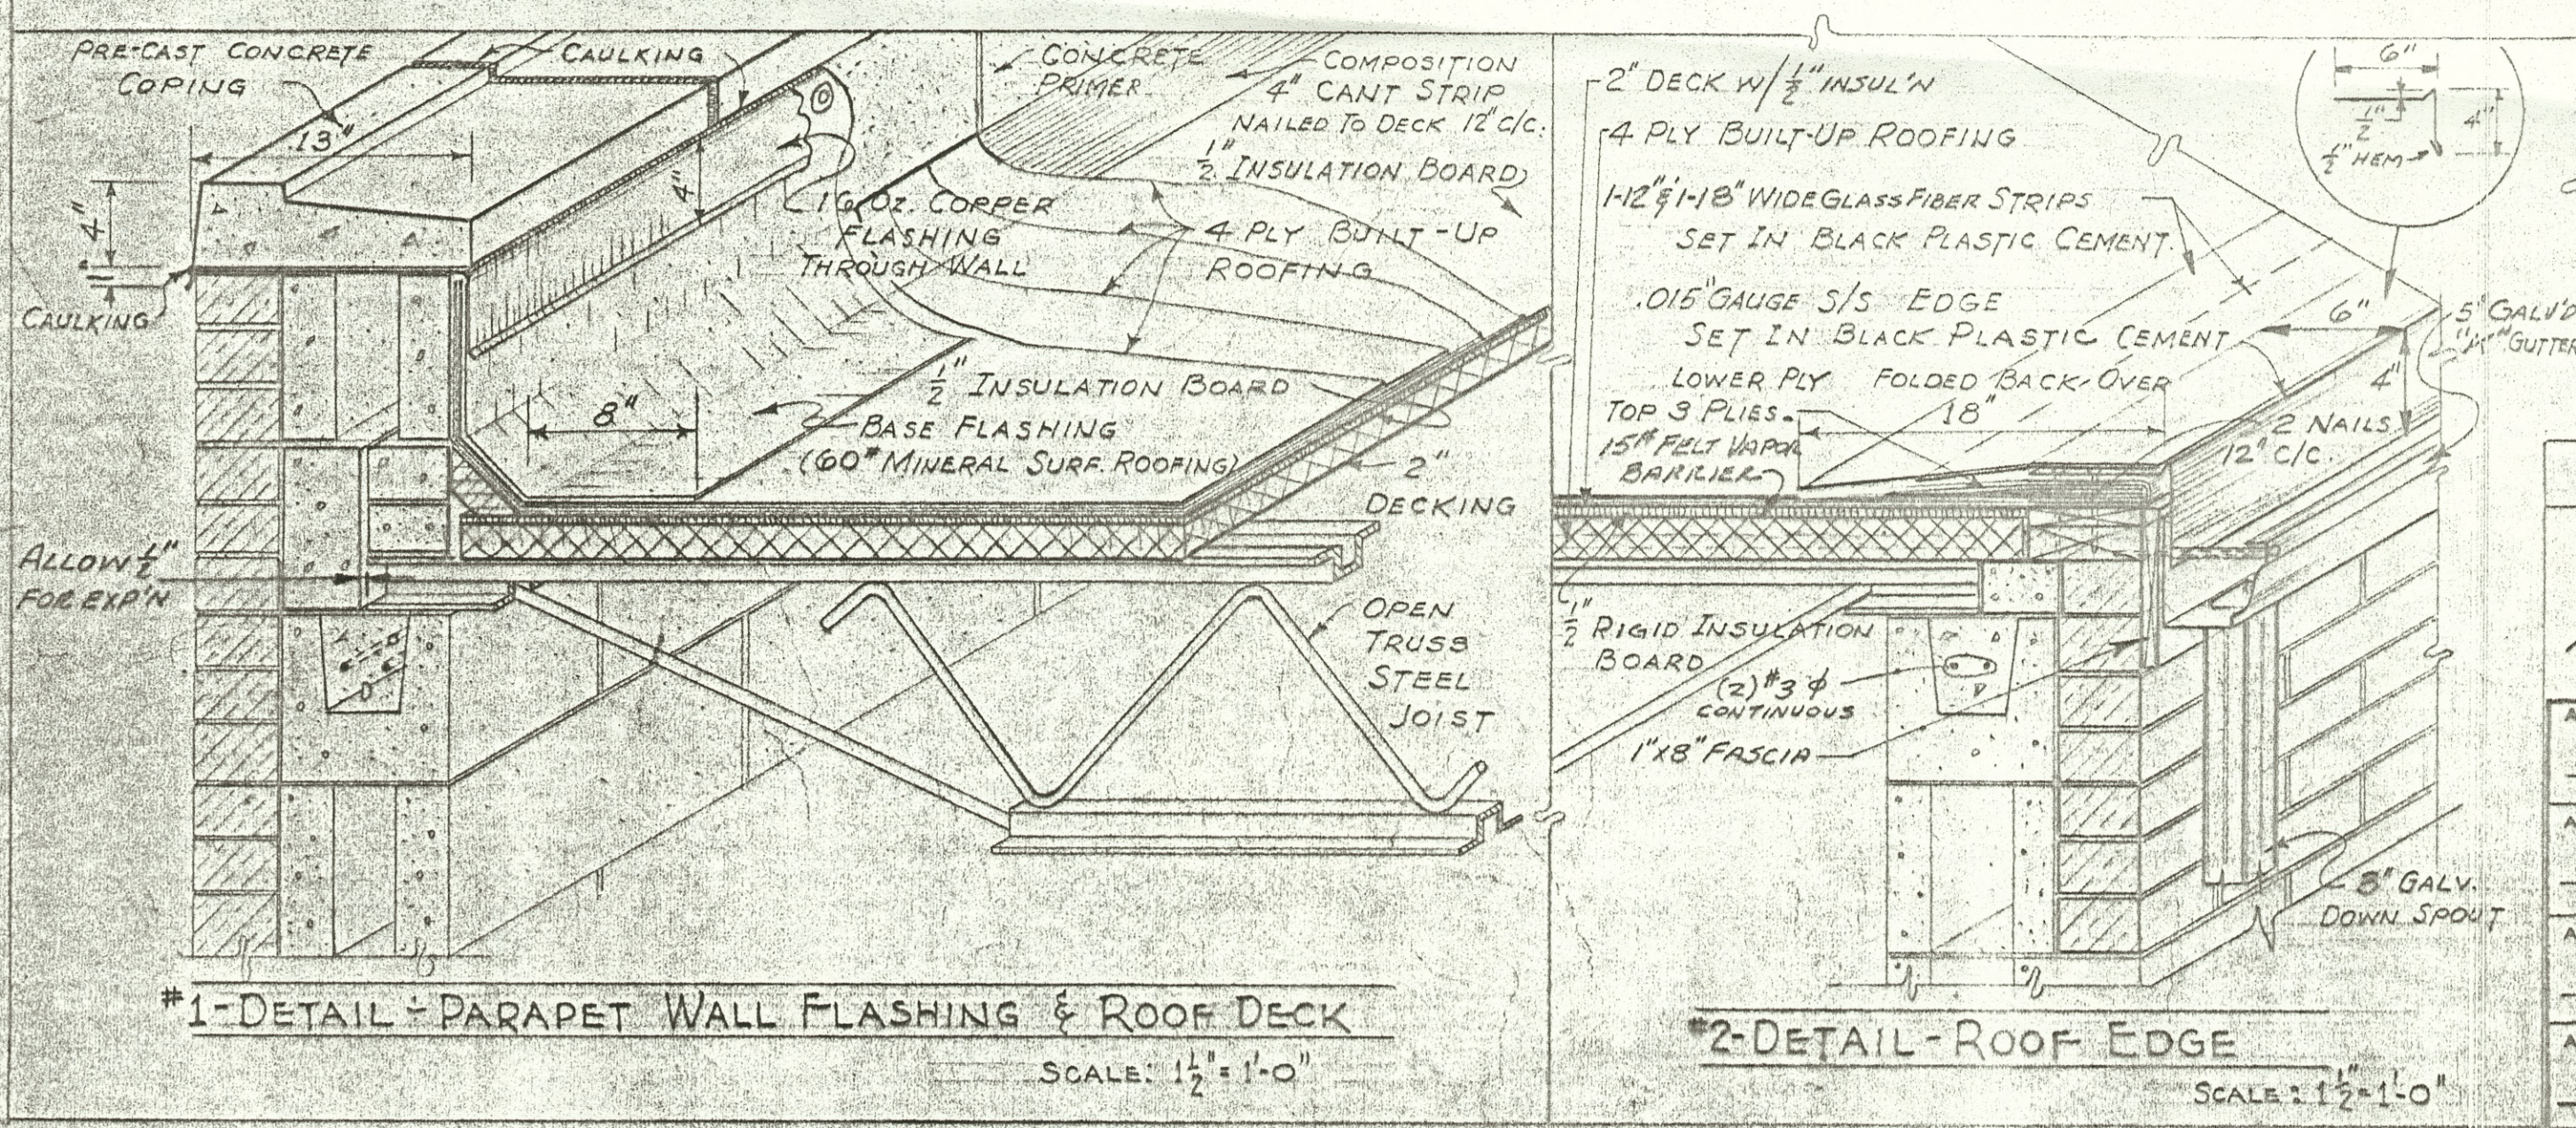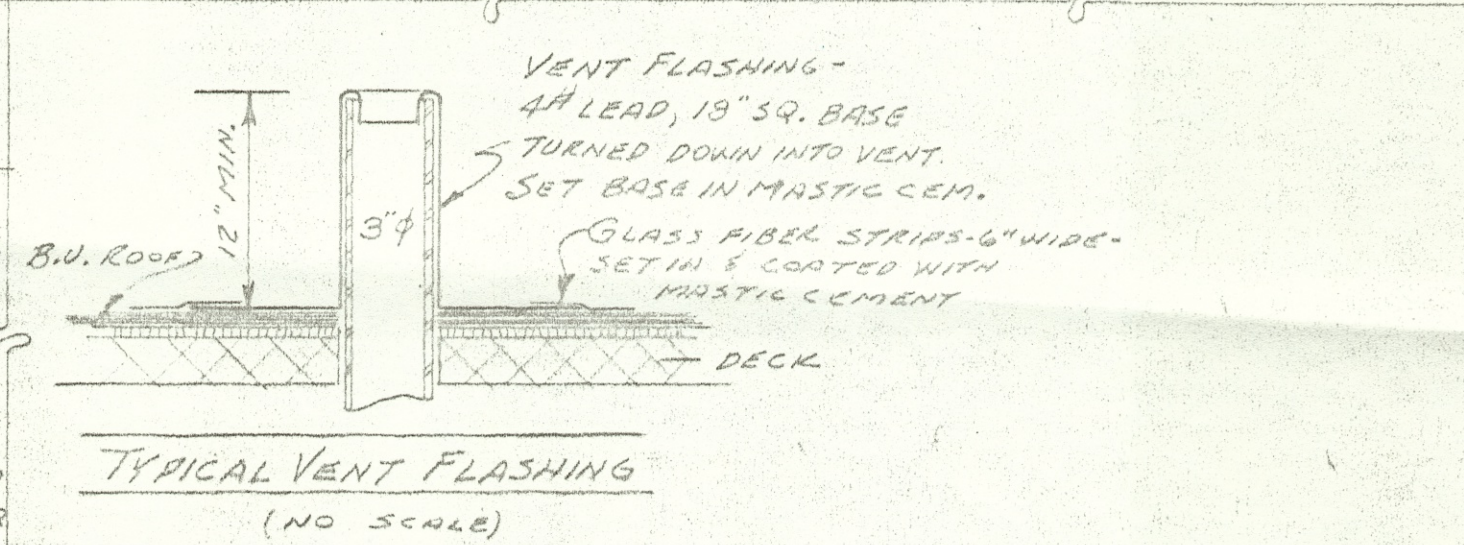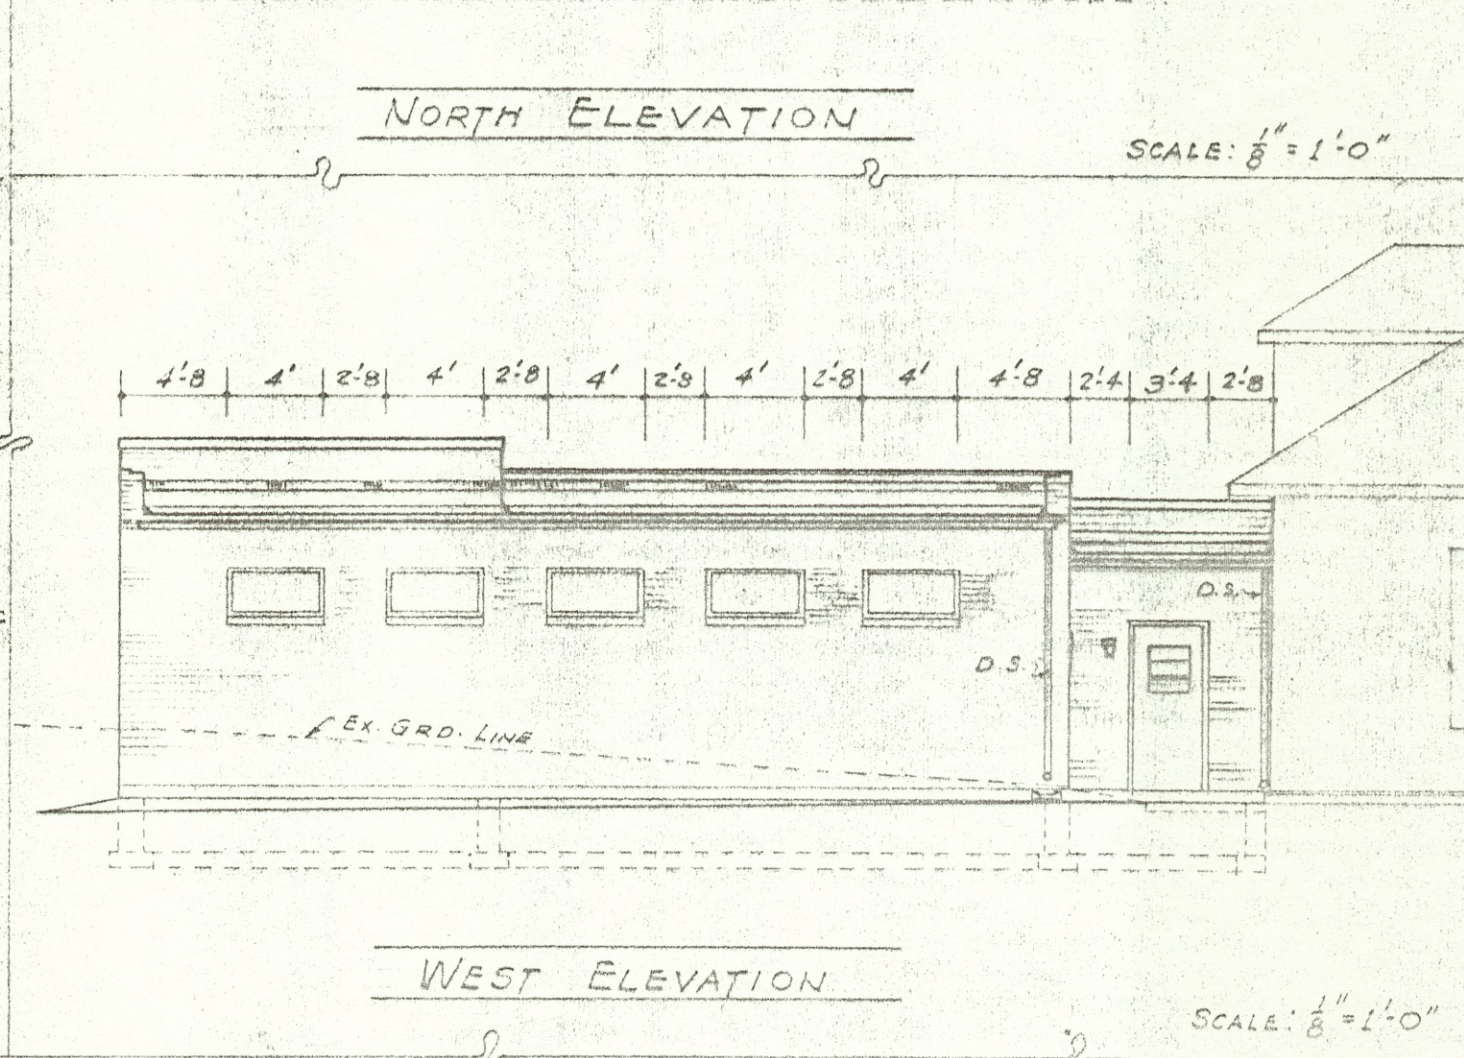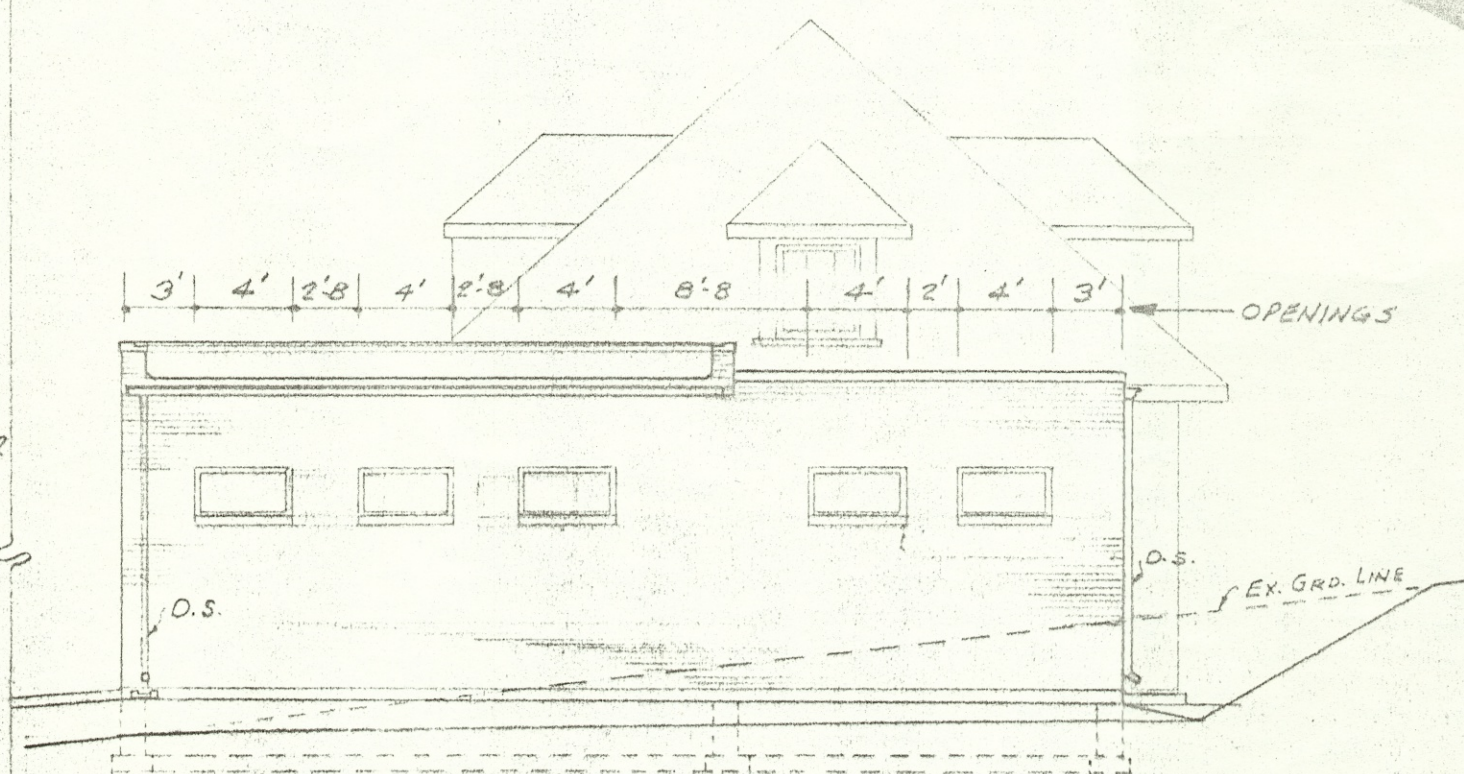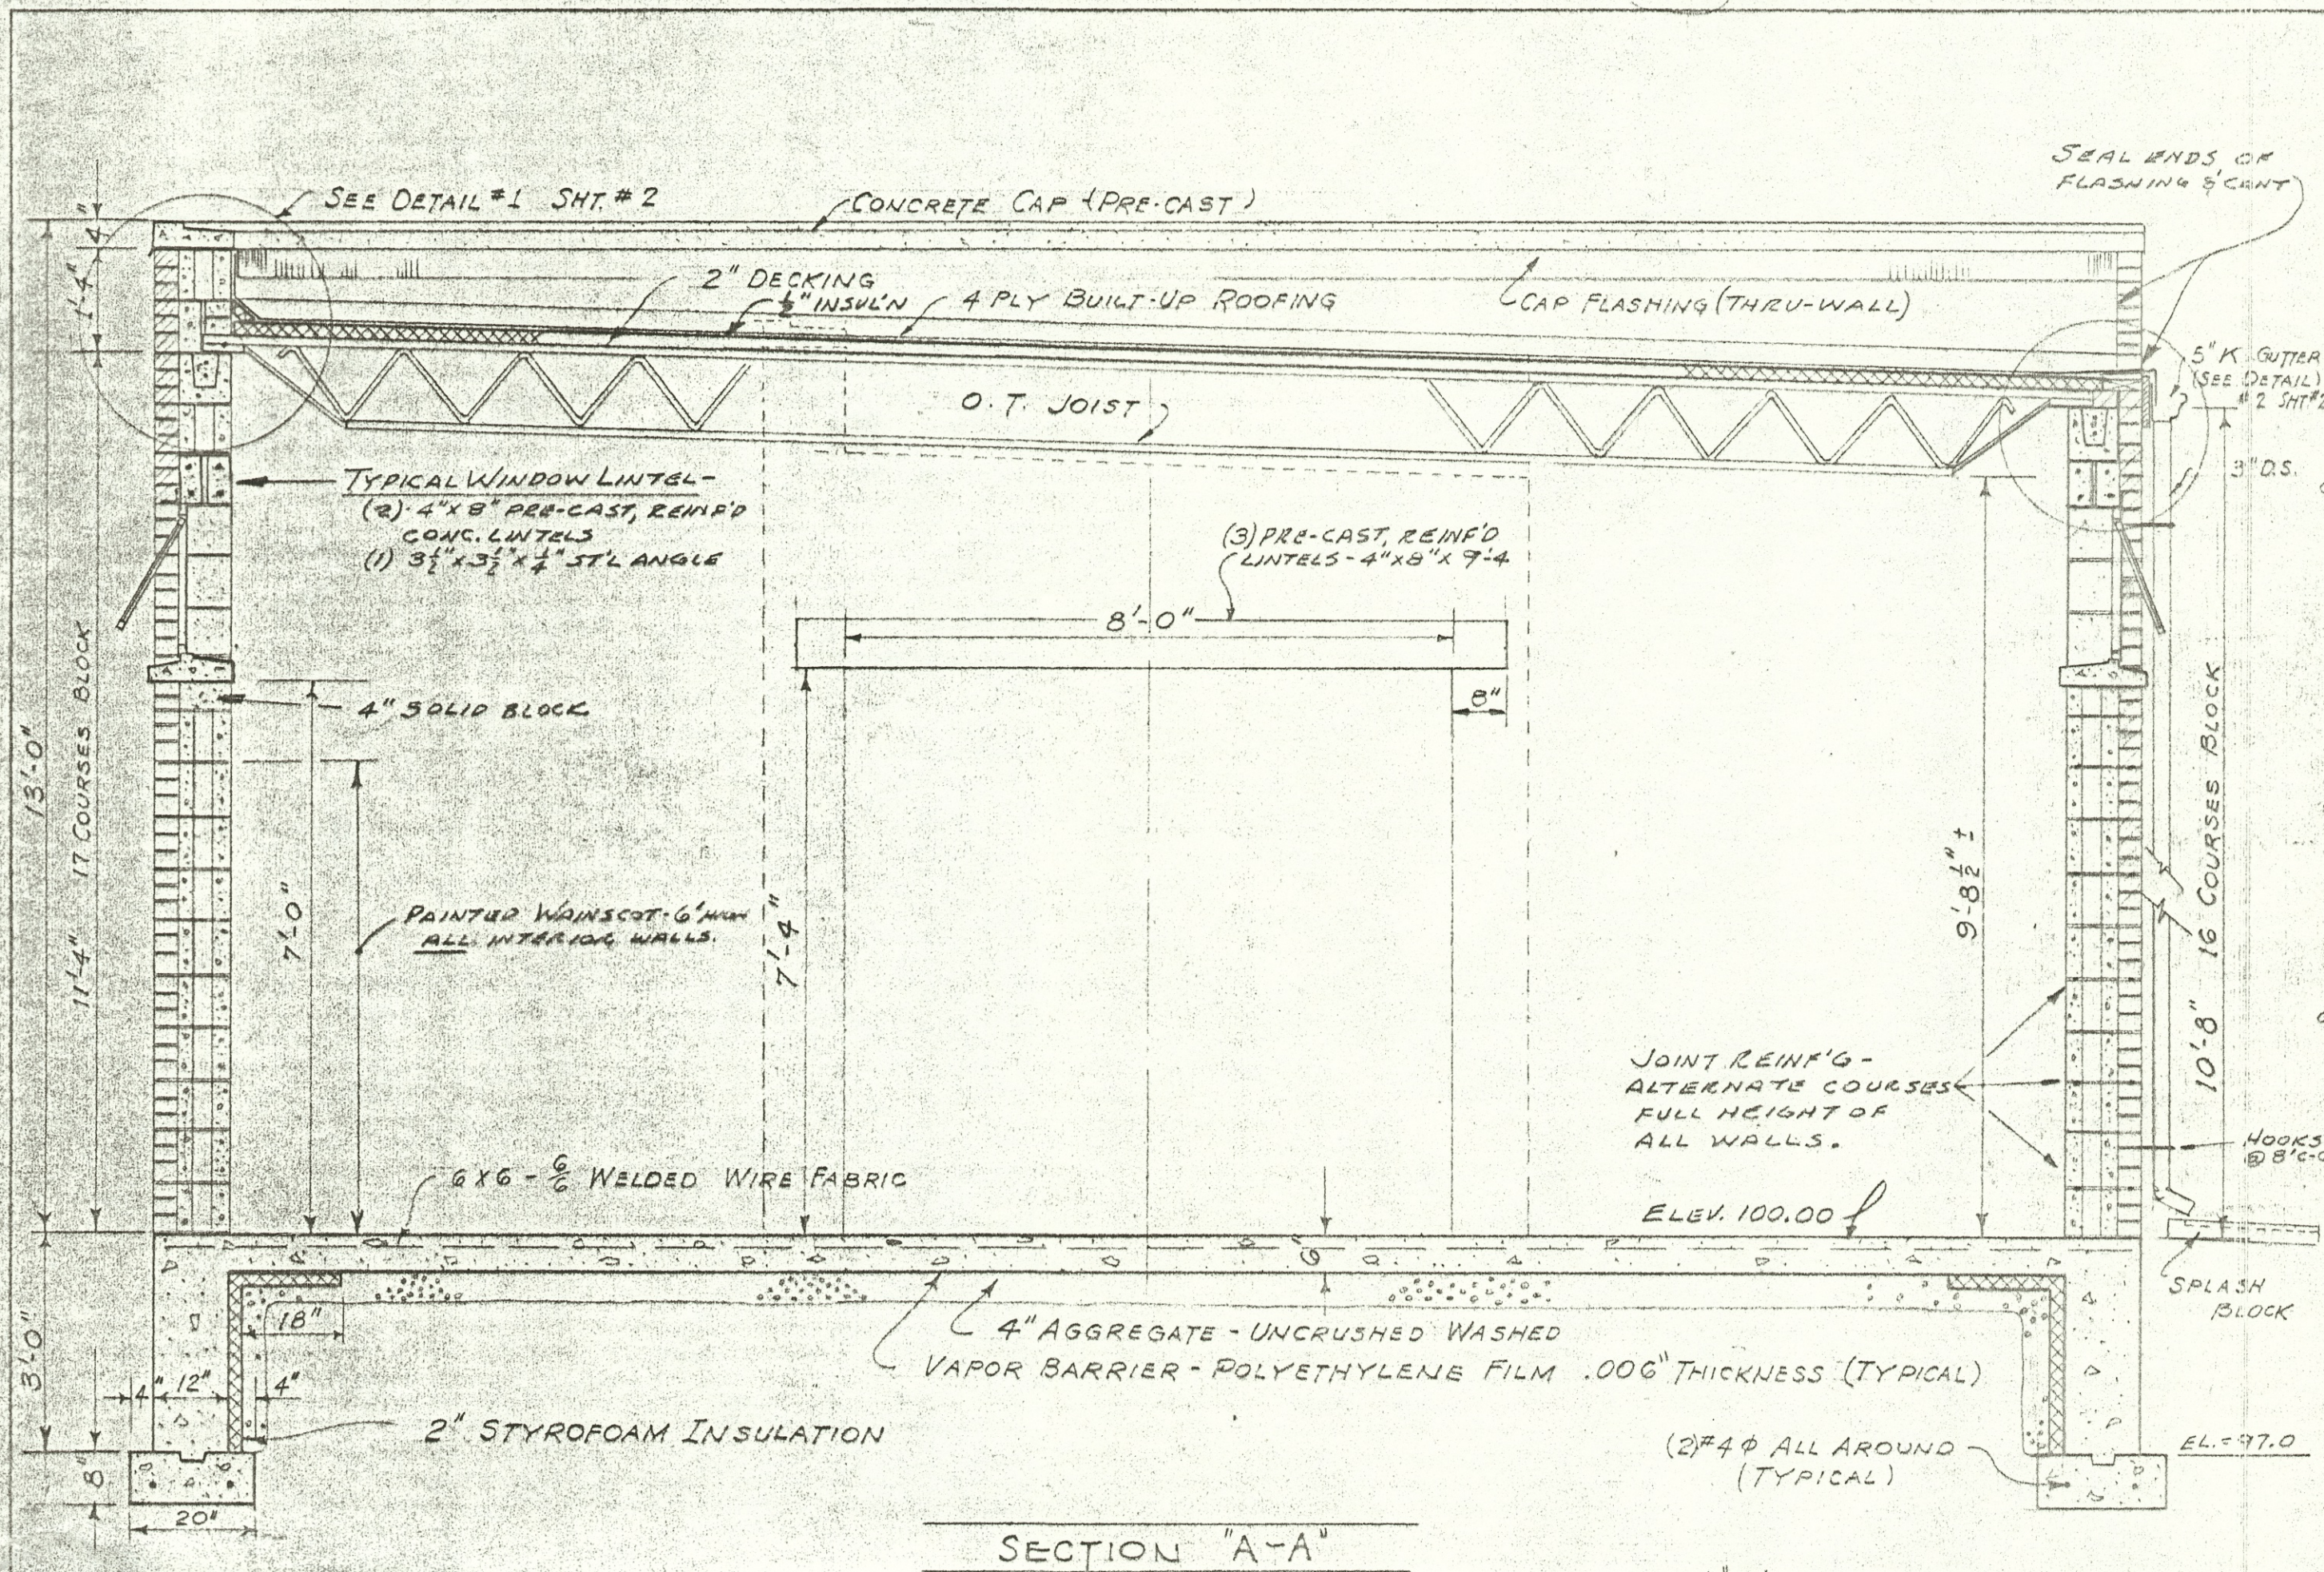

NORTH & WEST ELEV., SECTIONS, FLASHING DETAILS

ADDITION TO LAUNDRY

MASSILLON STATE HOSPITAL - MASSILLON, O.






























APPROVED	19	PREPARED FOR	STATE OF OHIO
DIRECTOR MINT. HYG. & COR.		DEPARTMENT OF PUBLIC WORKS	
APPROVED	19	PREPARED BY	DEPARTMENT OF MENTAL HYGIENE AND CORRECTION
CONSULTING ARCHITECT		ENGINEER	
APPROVED	19	CHECKED	
DIRECTOR OF PUBLIC WORKS		SCALE	NOTED



DRAWN: J. W. MEYER DATE: 5/1/67

CHECKED: DATE: 5/1/67

DRAWING NO. G-1645-E


SHEET 2 OF 7

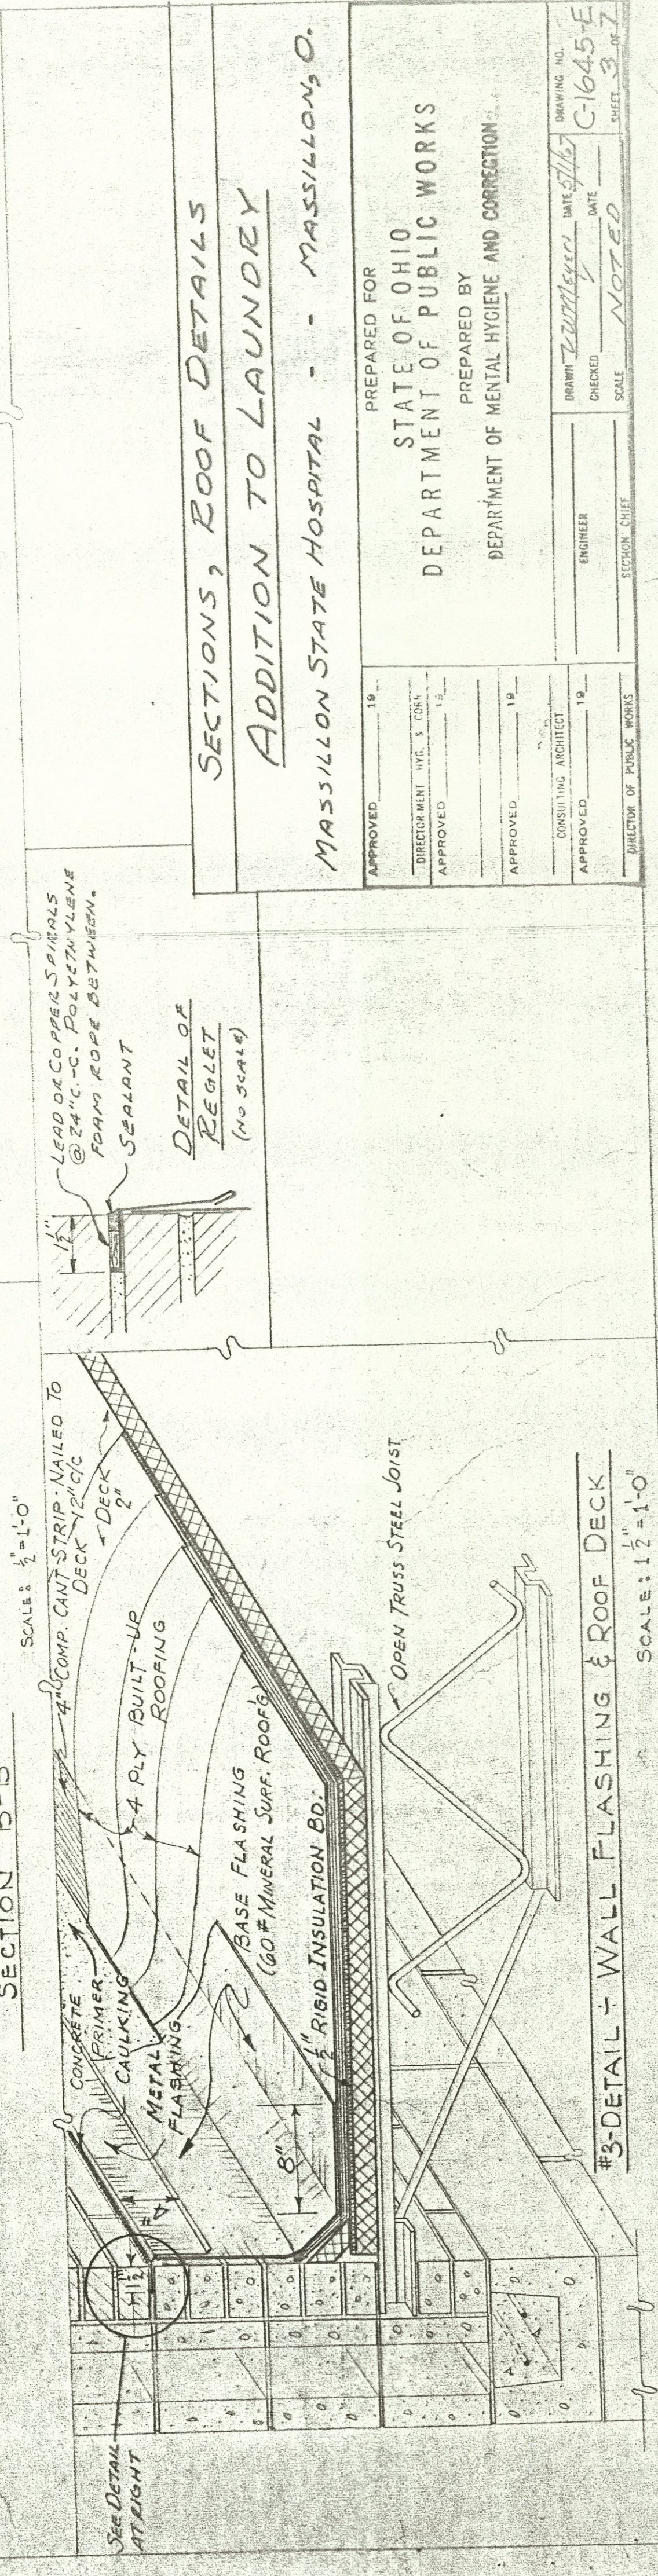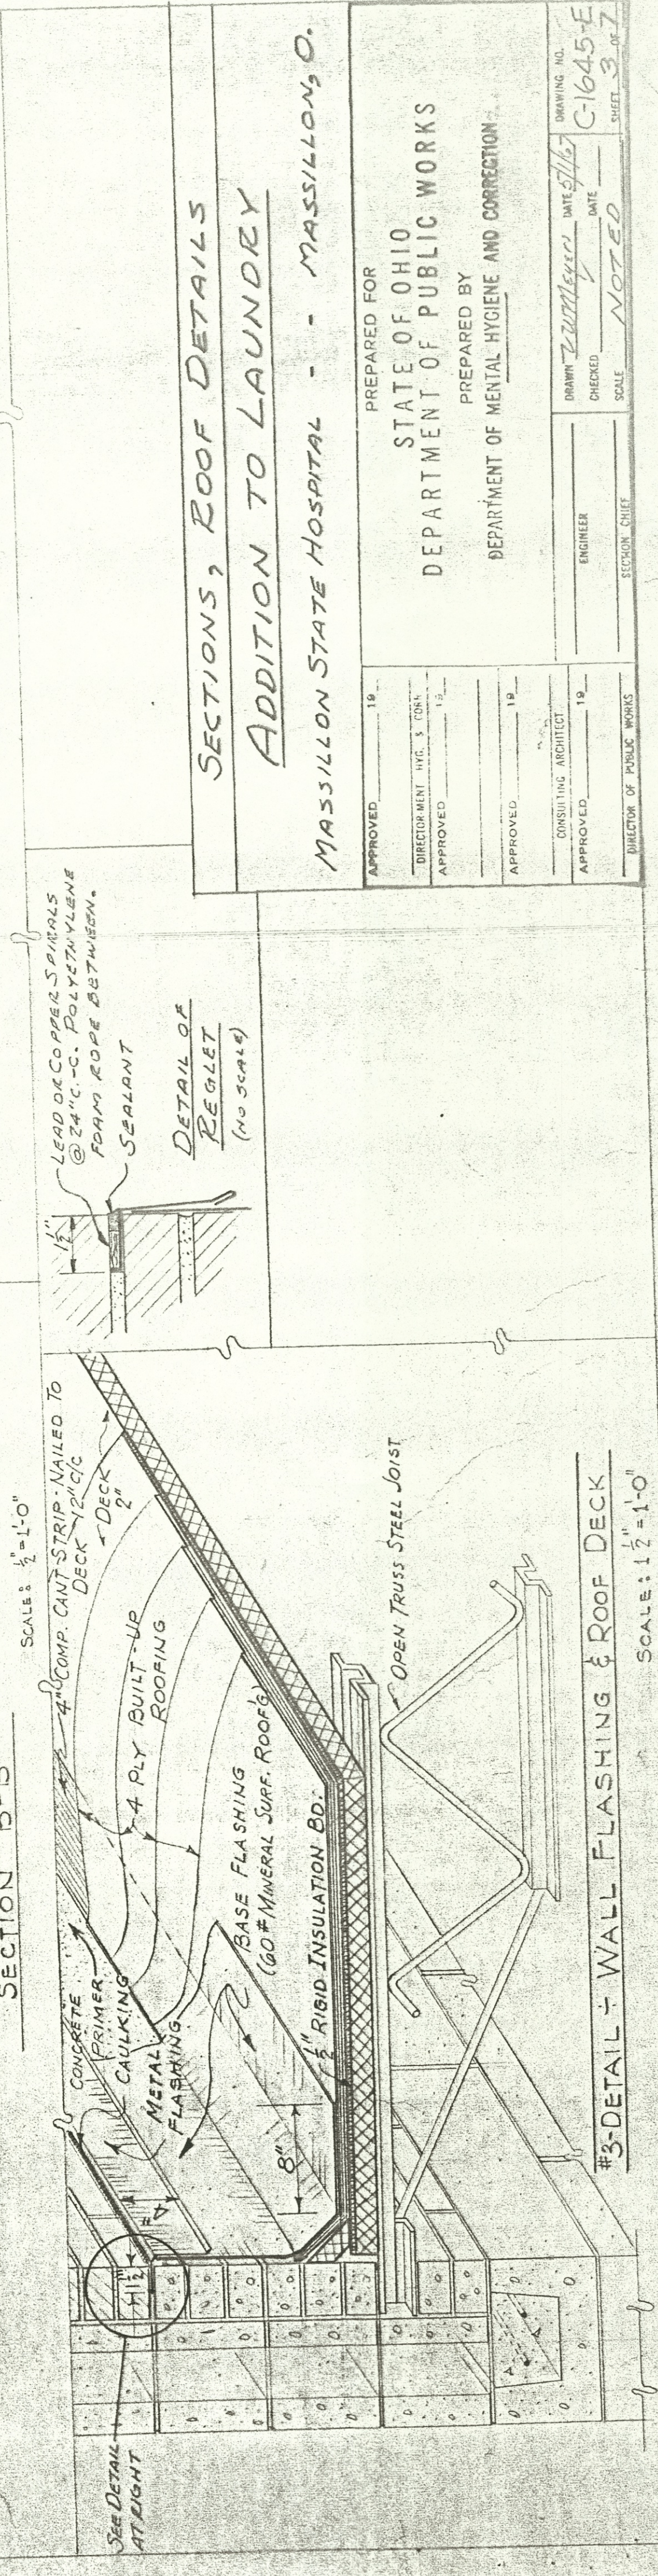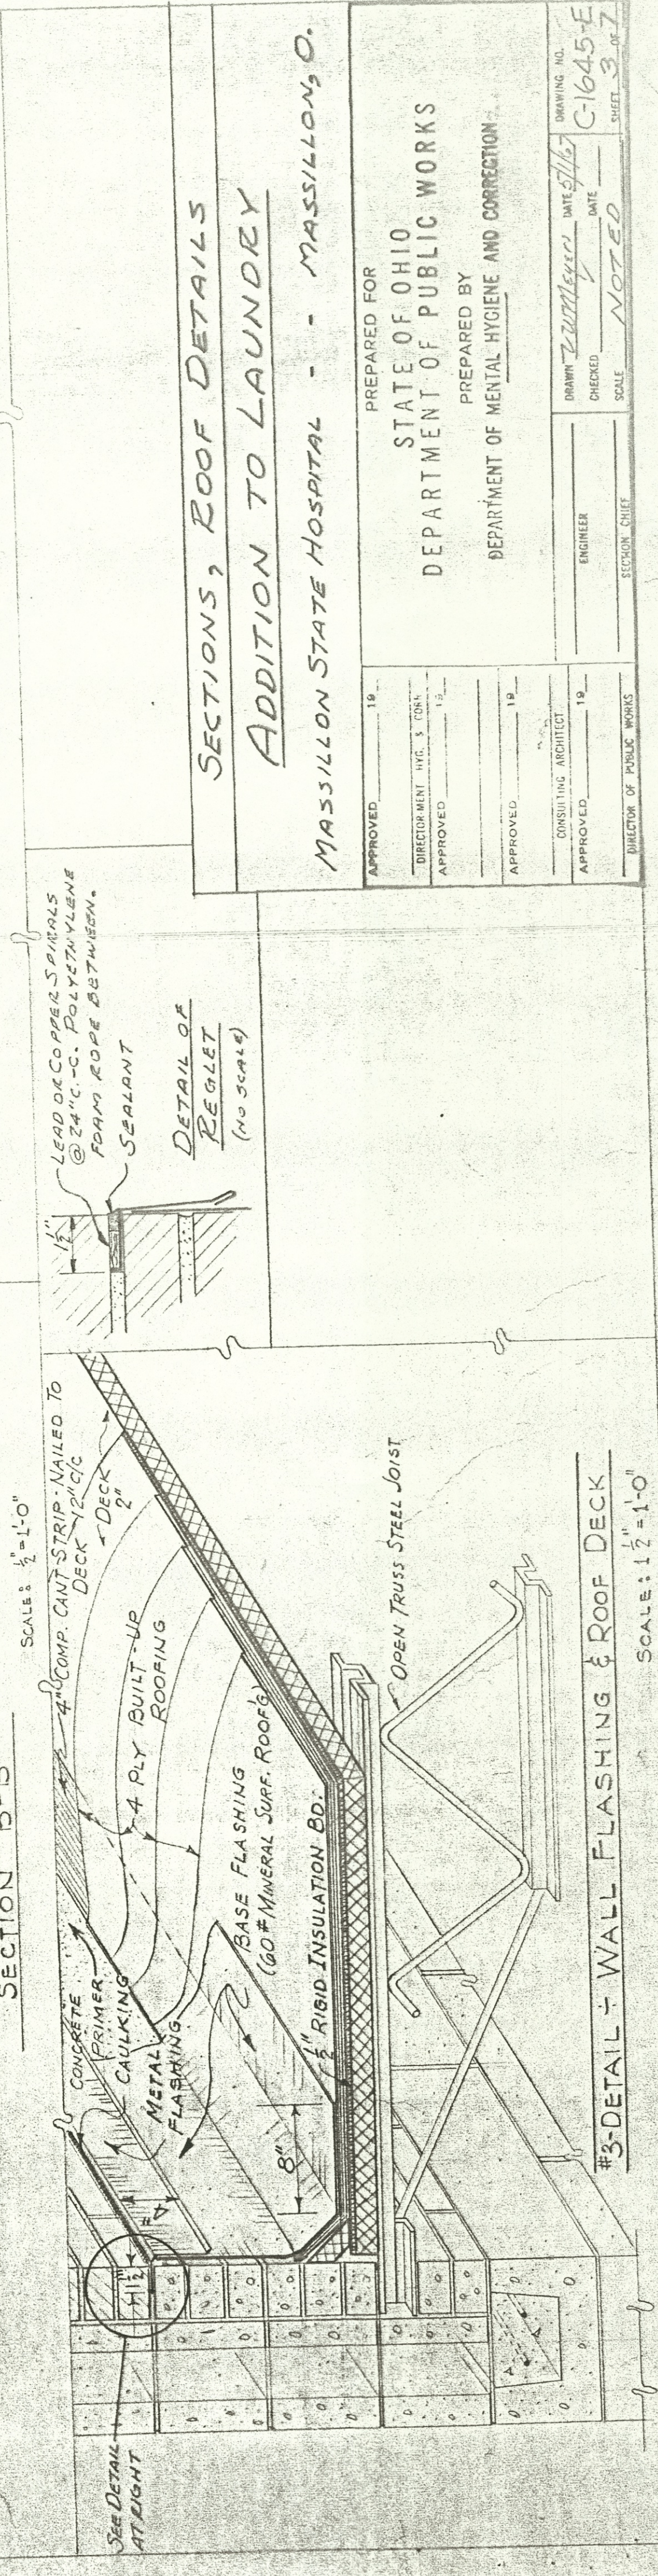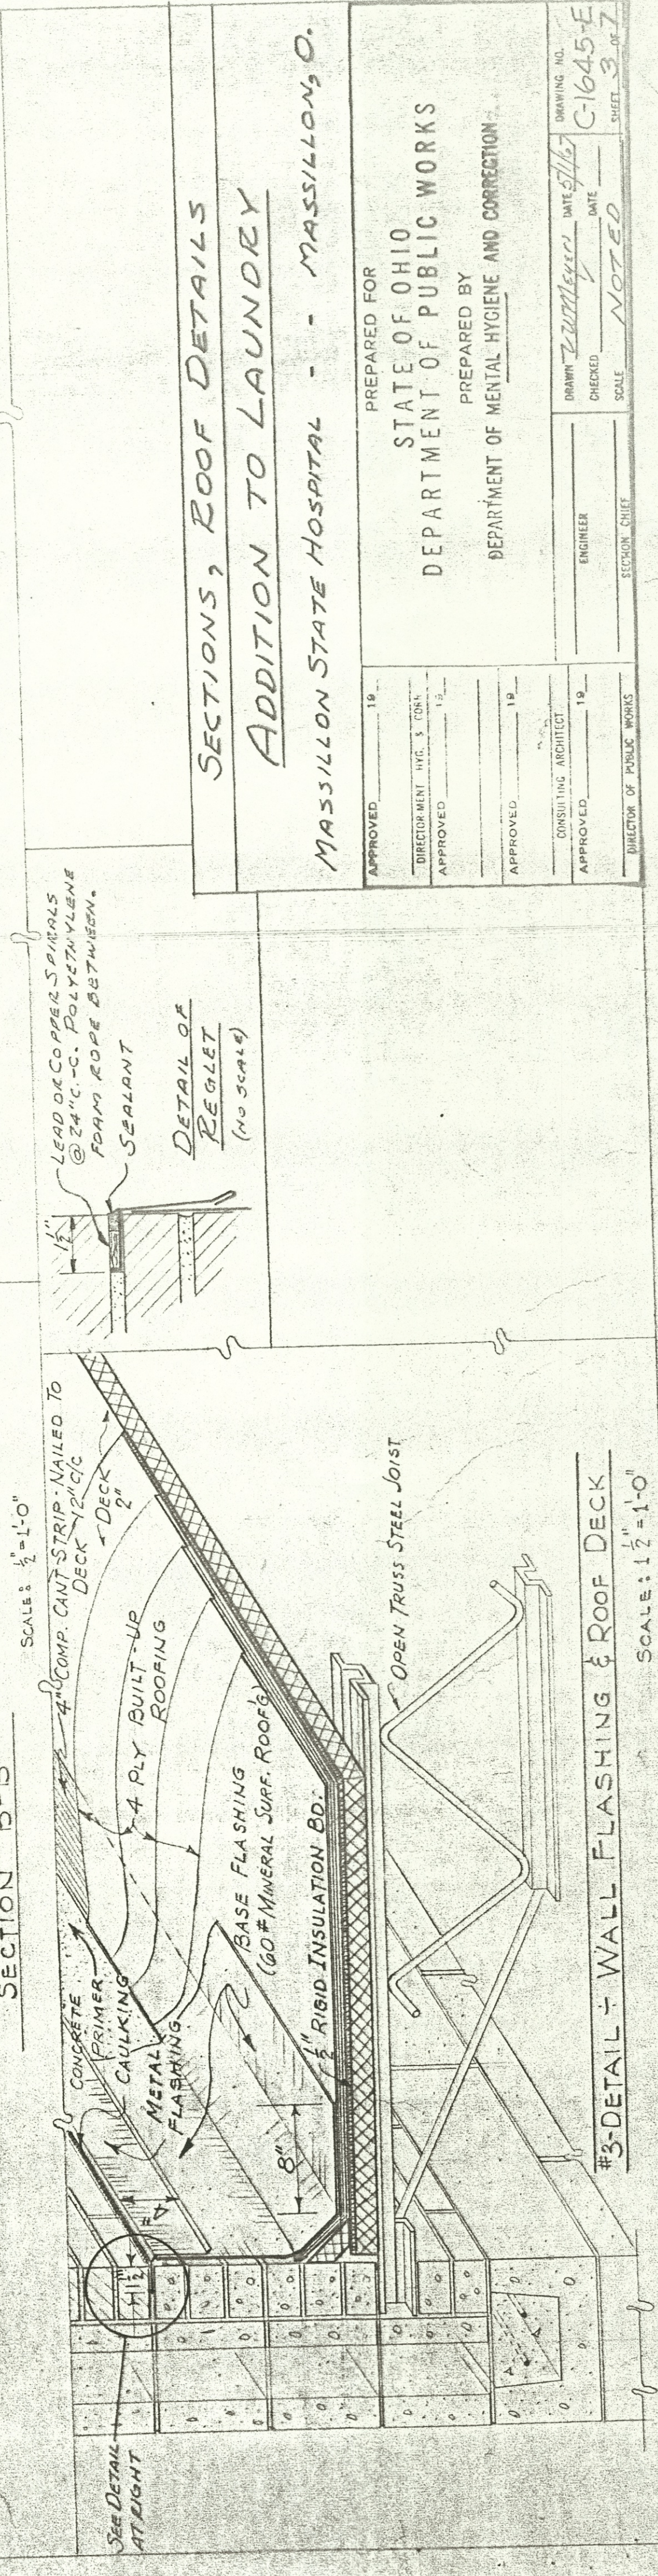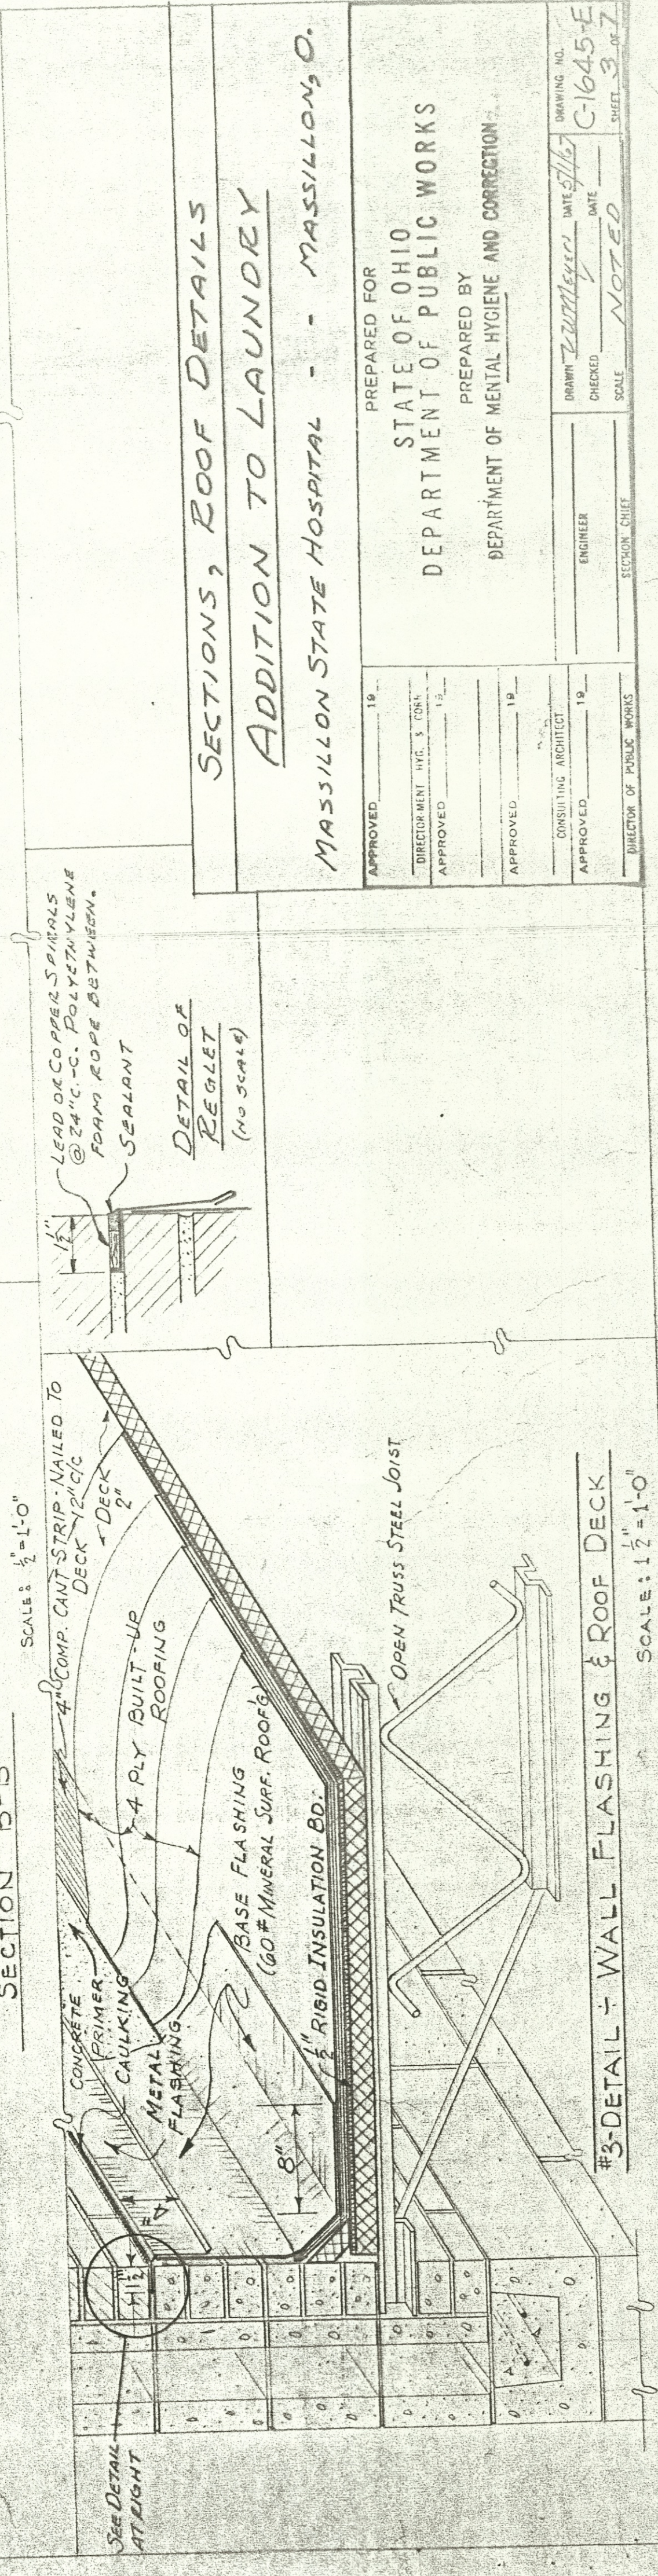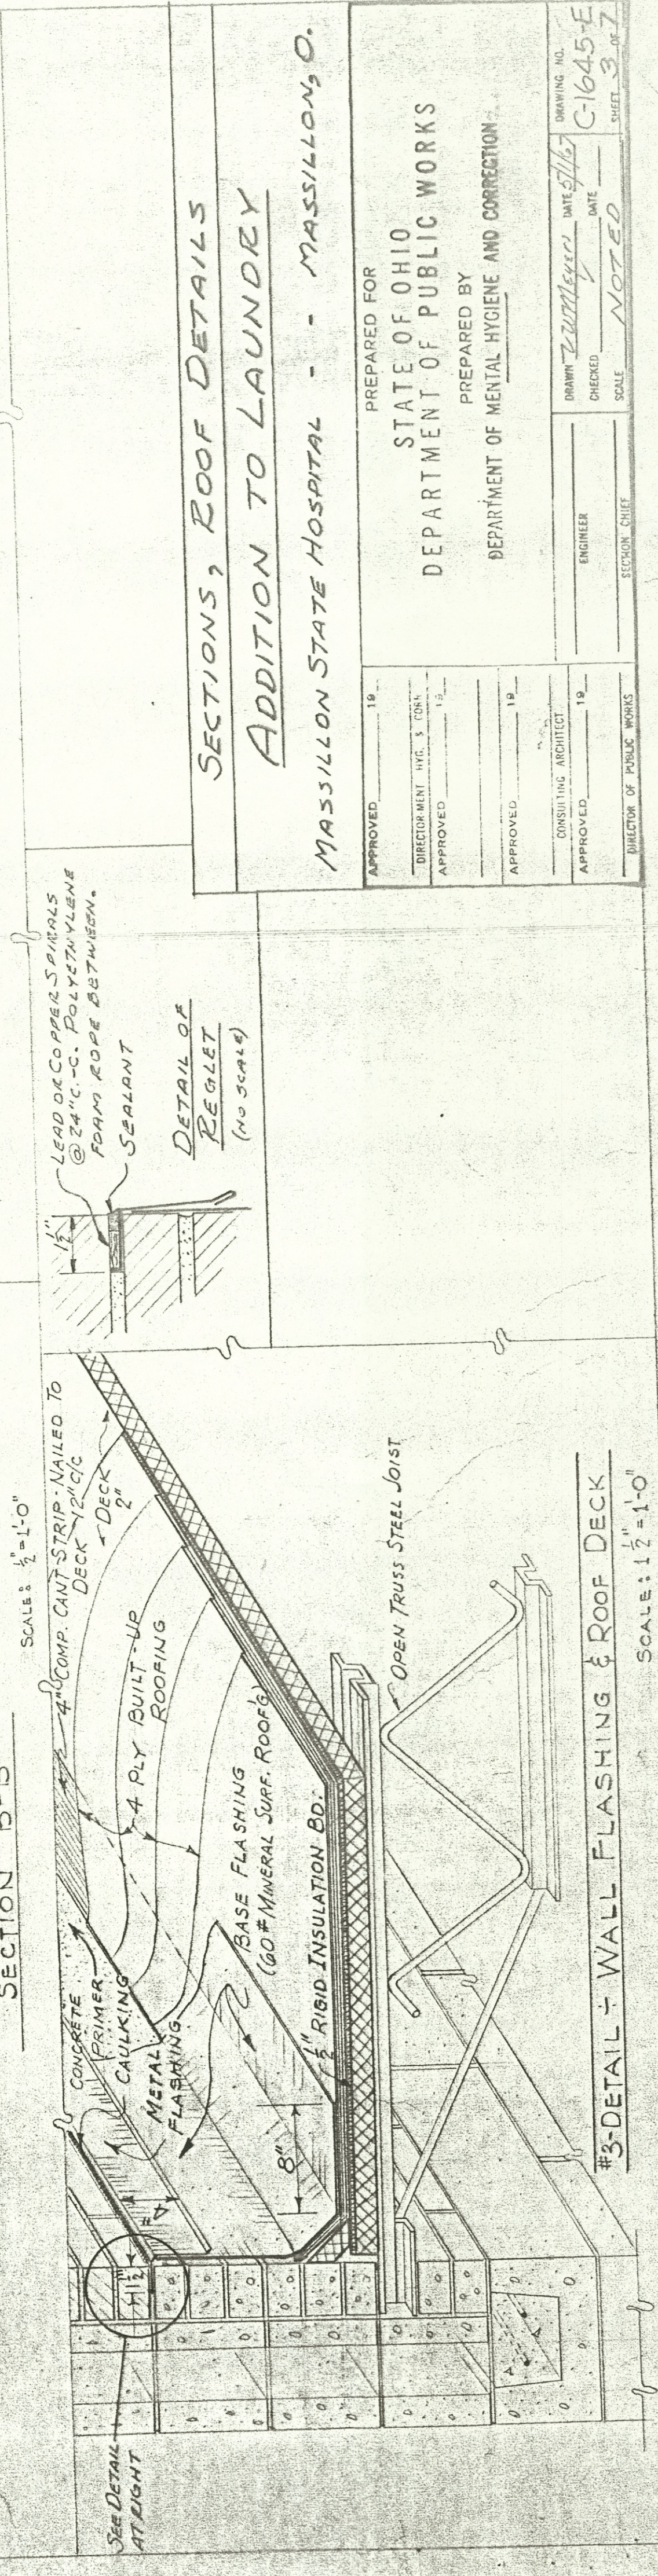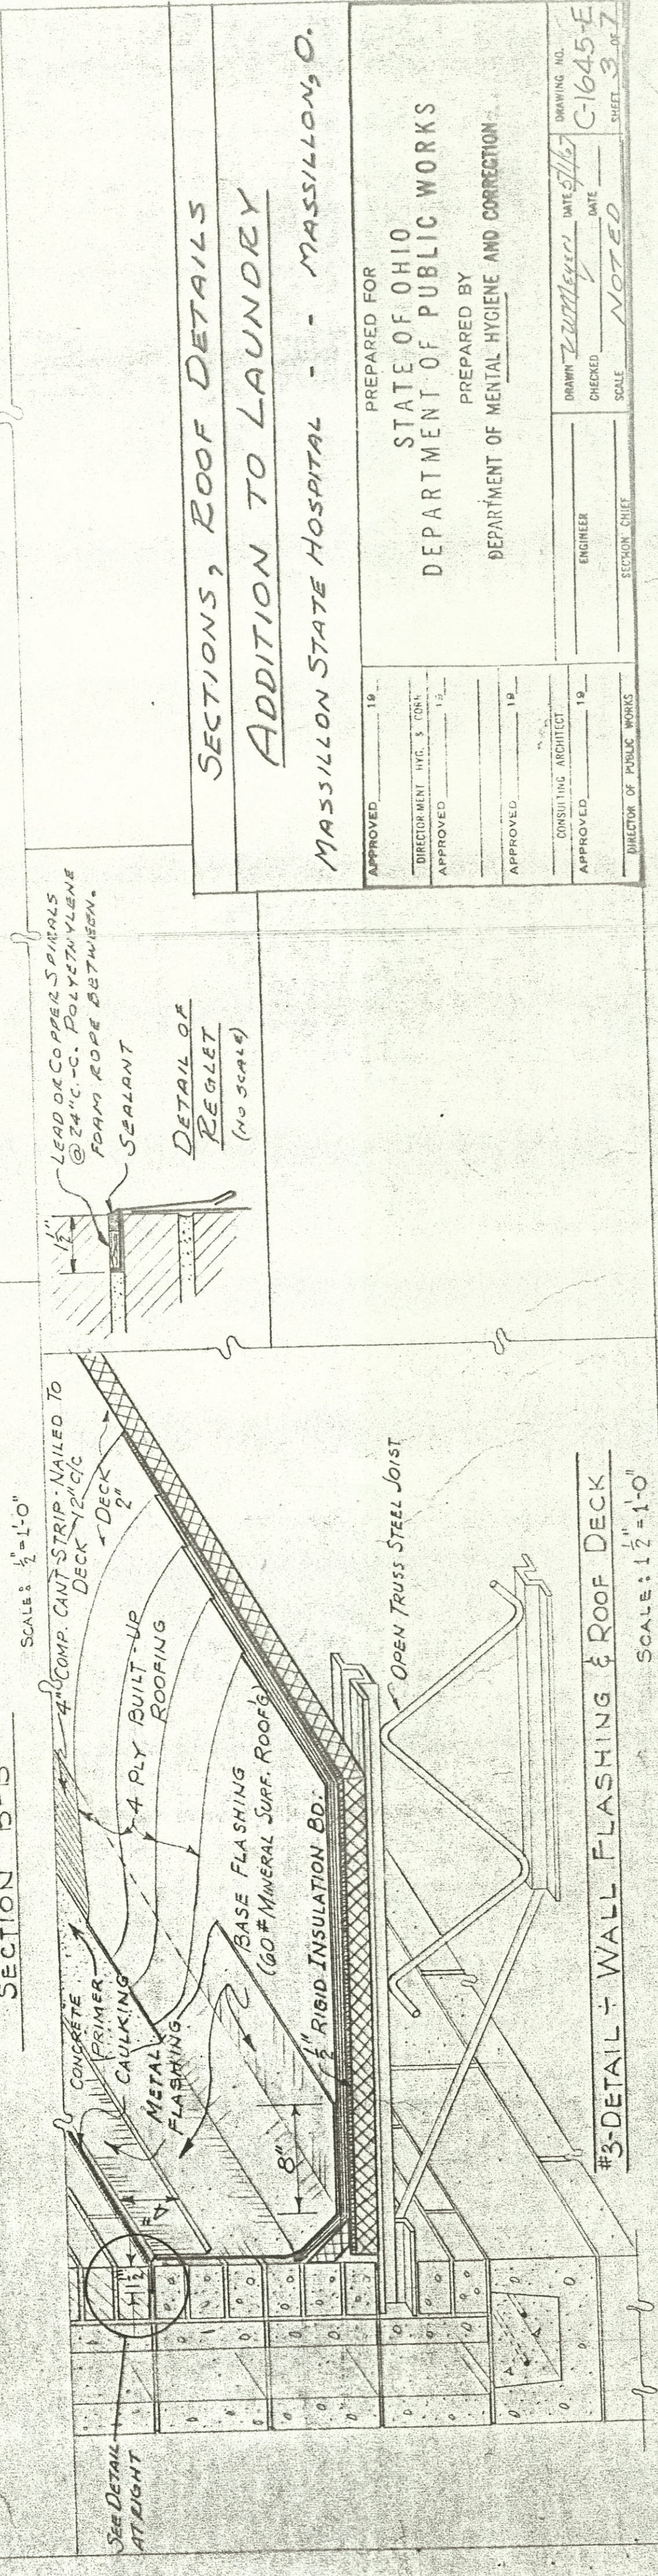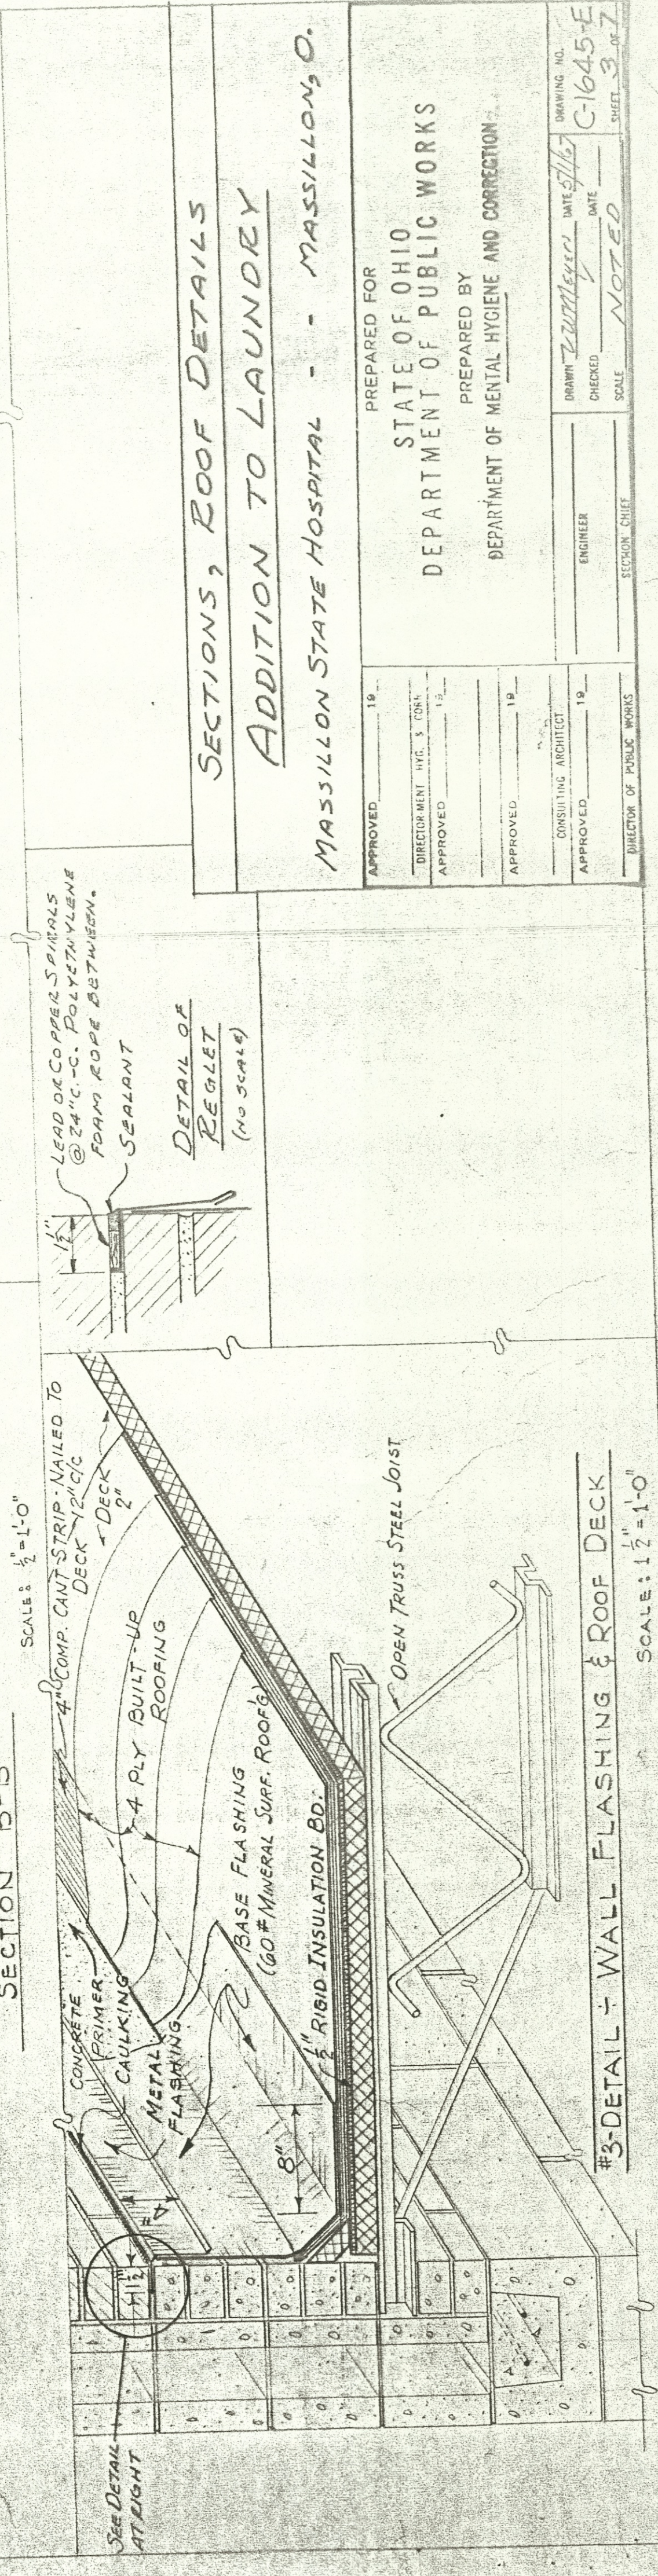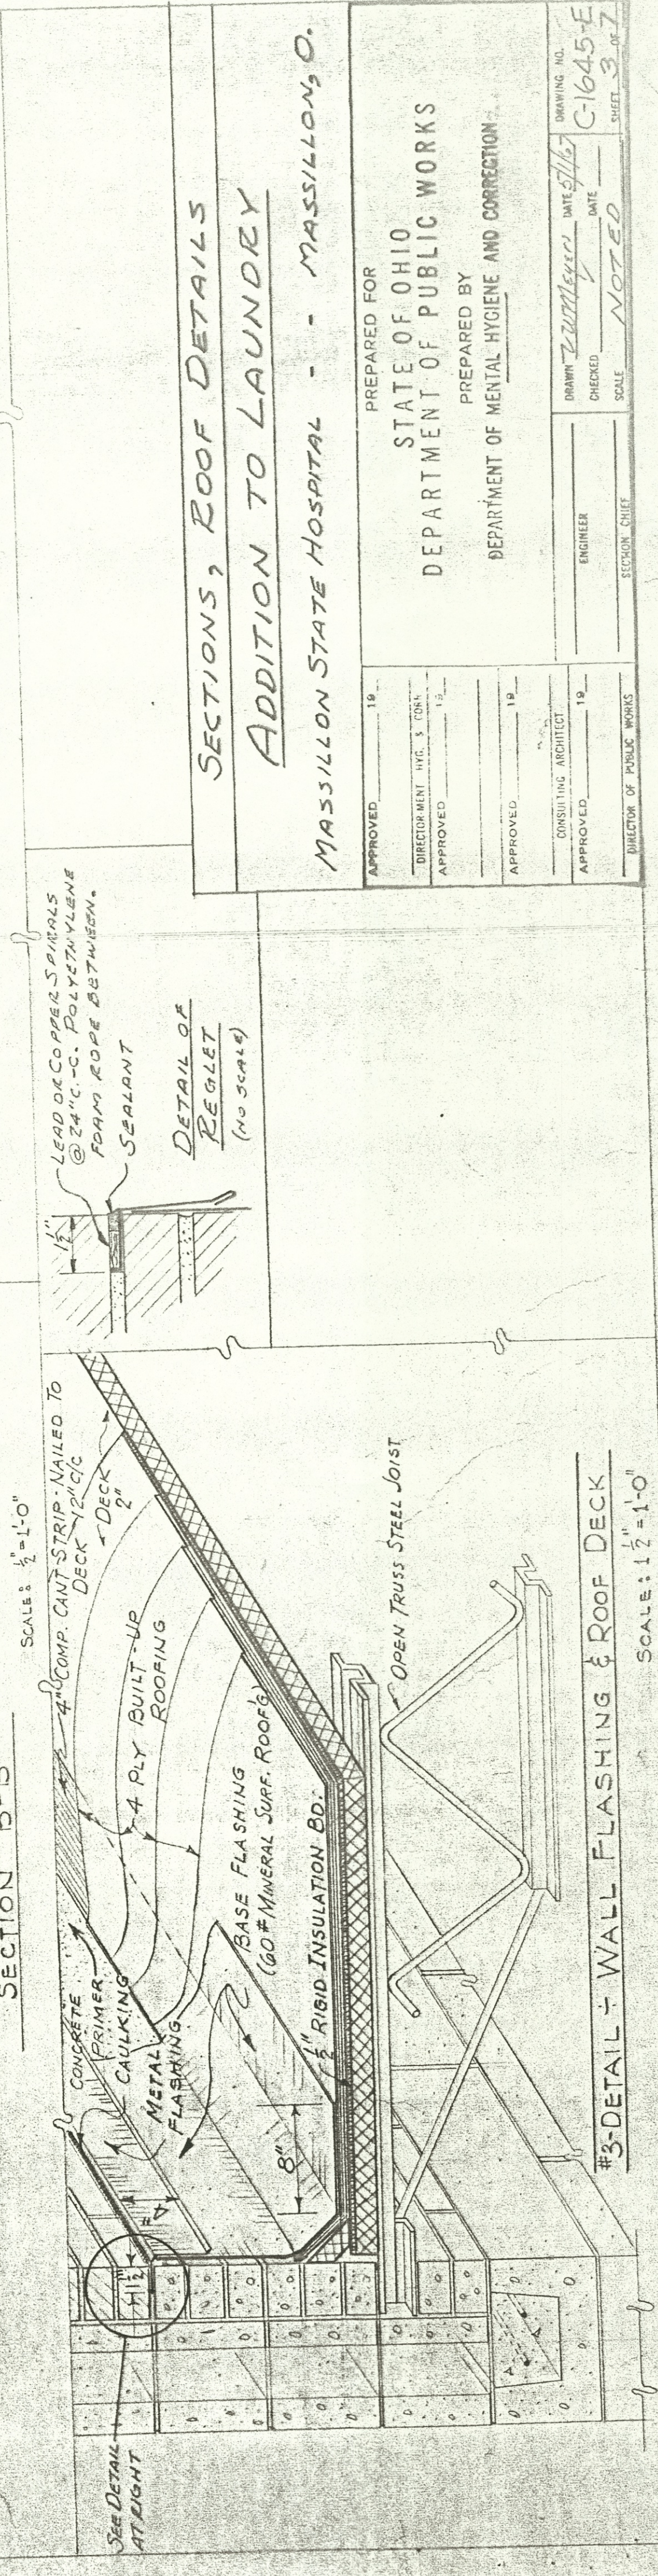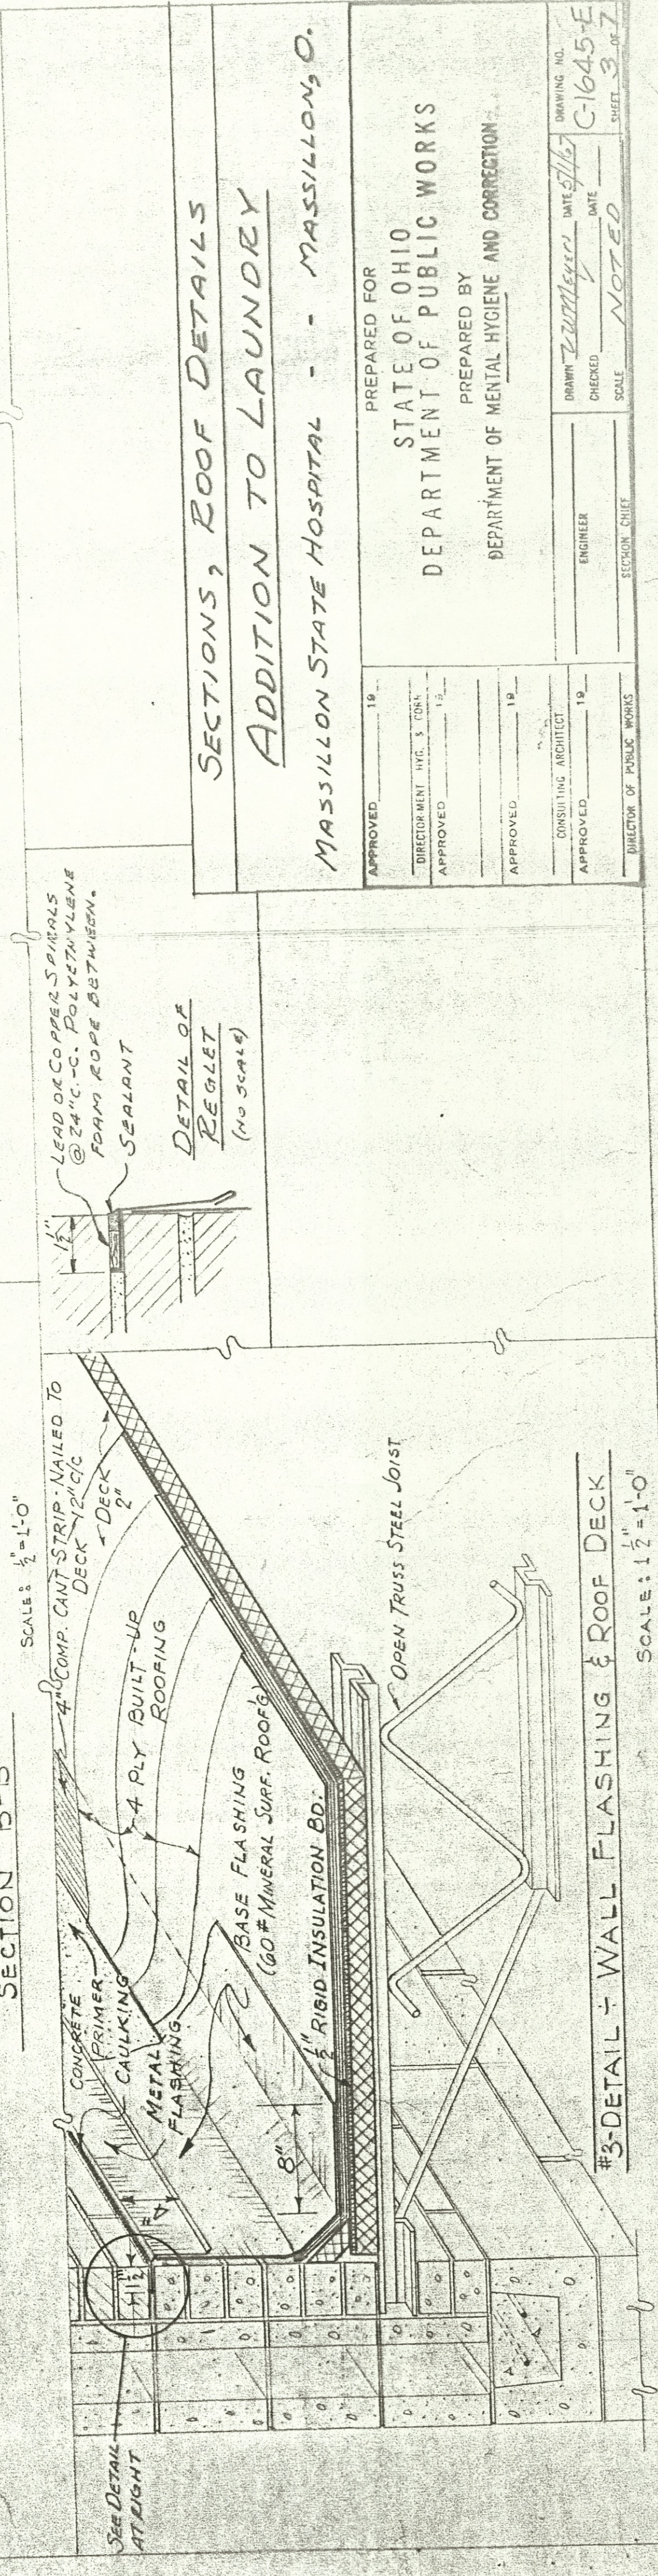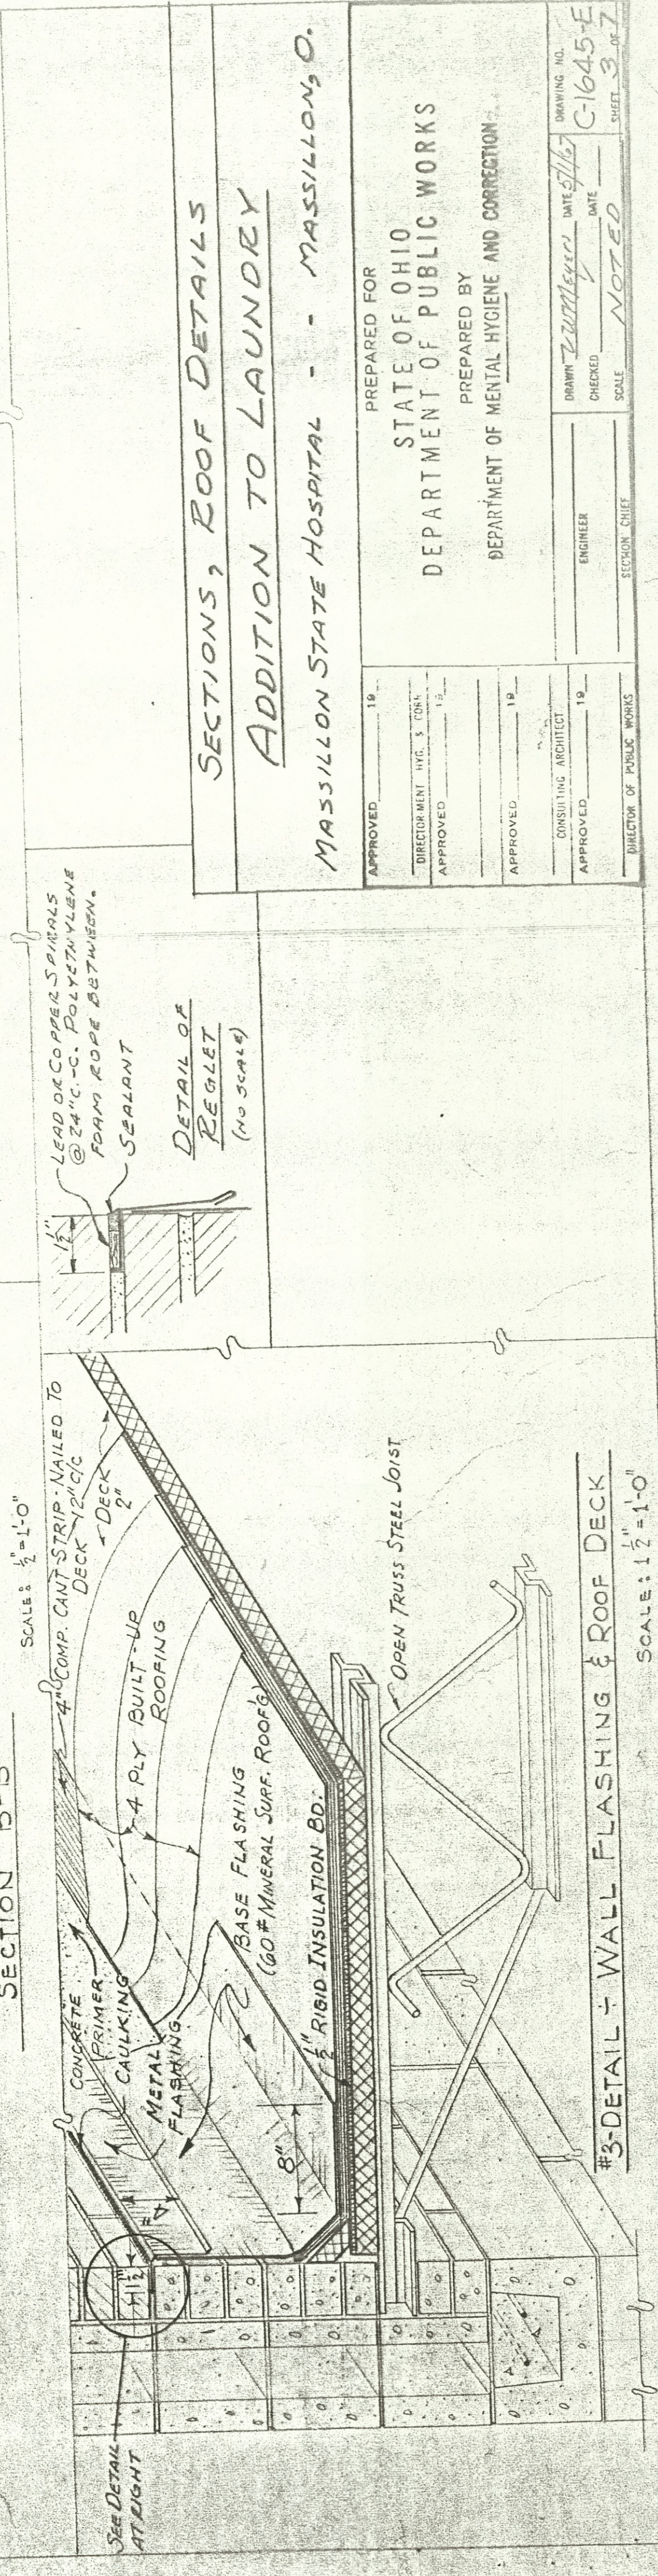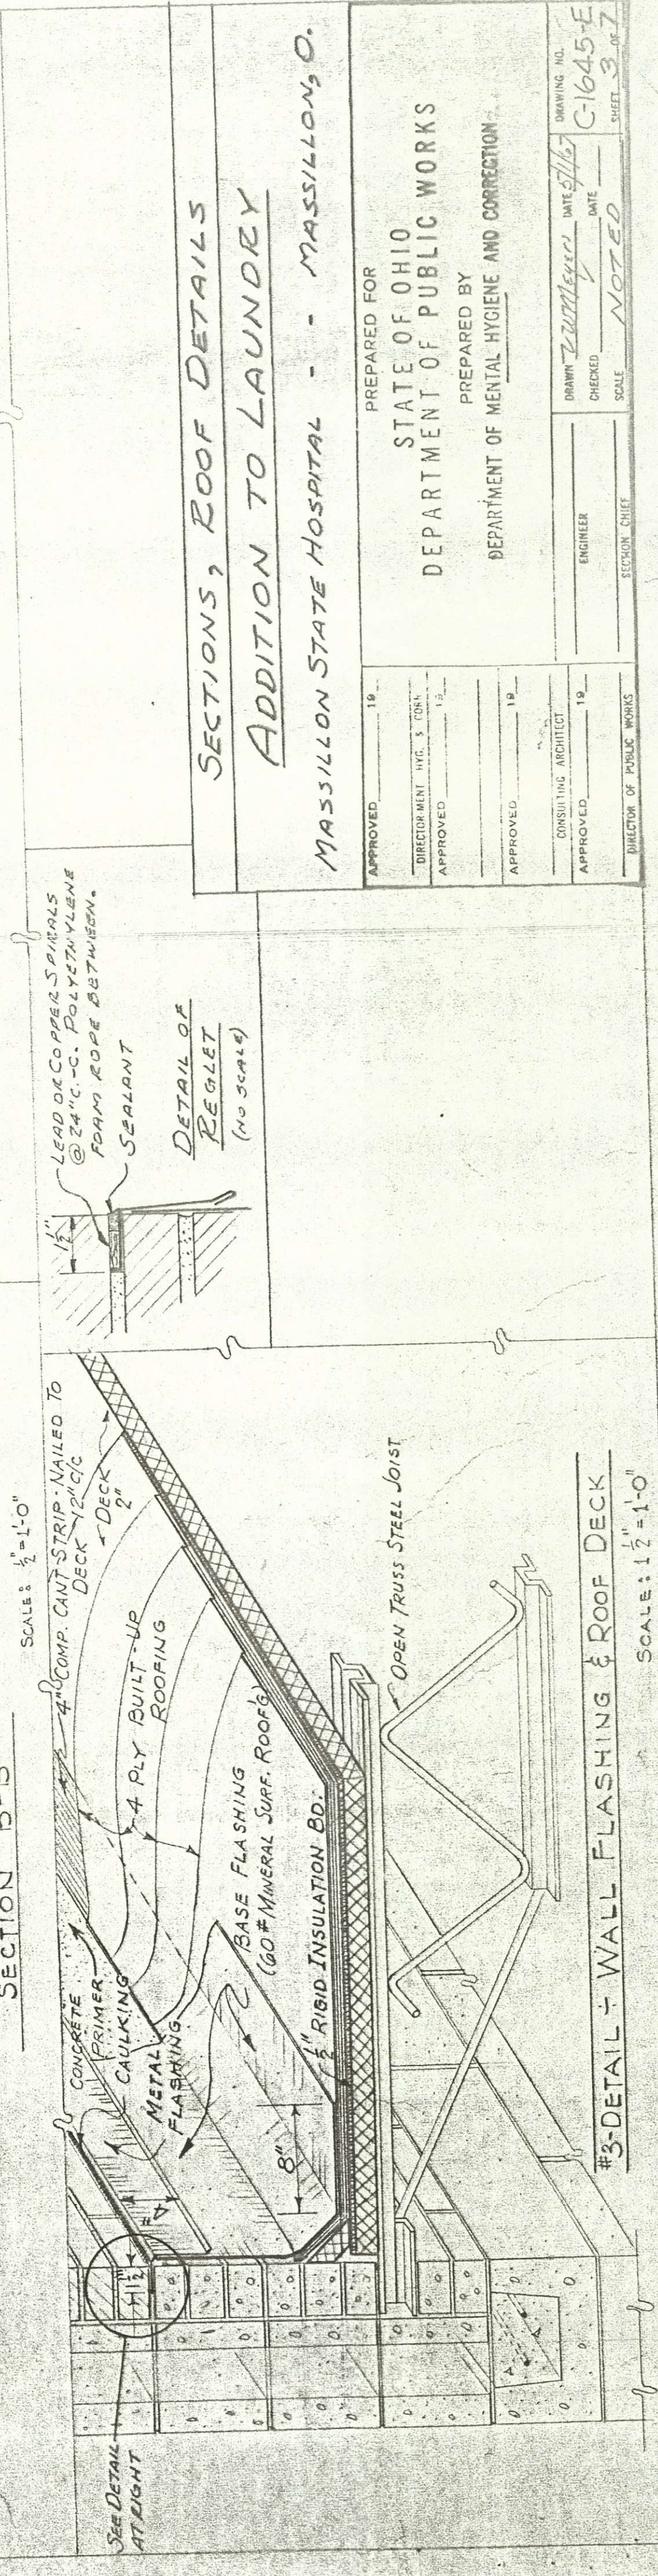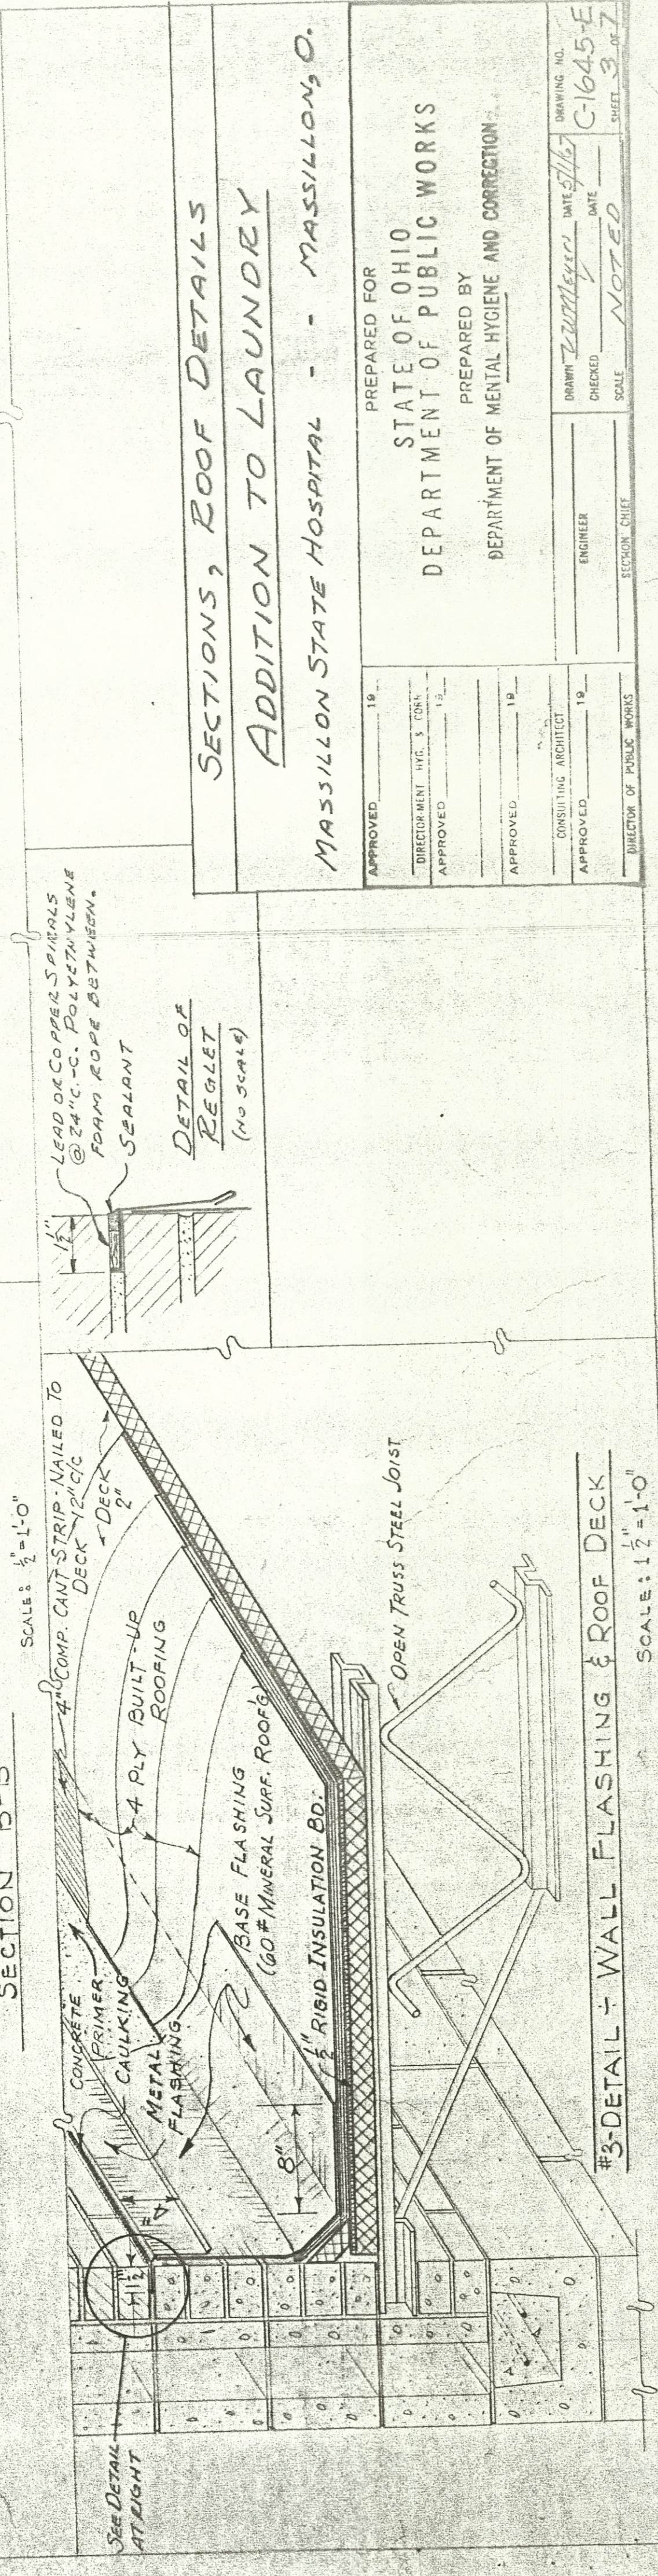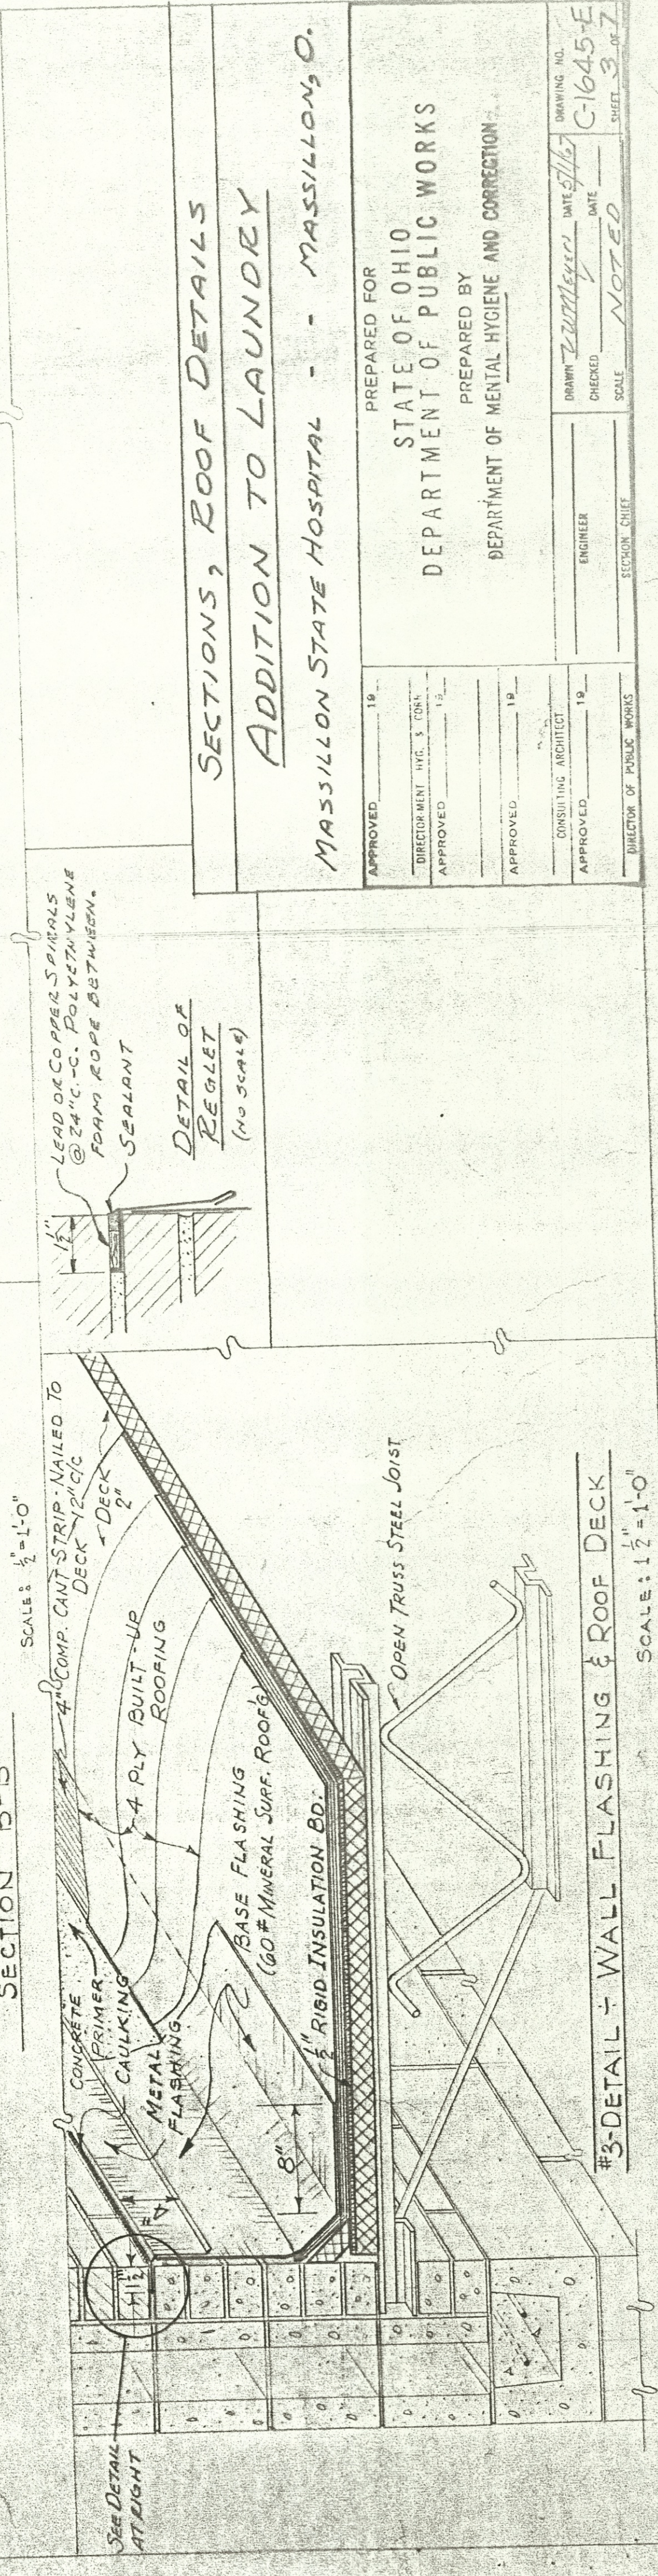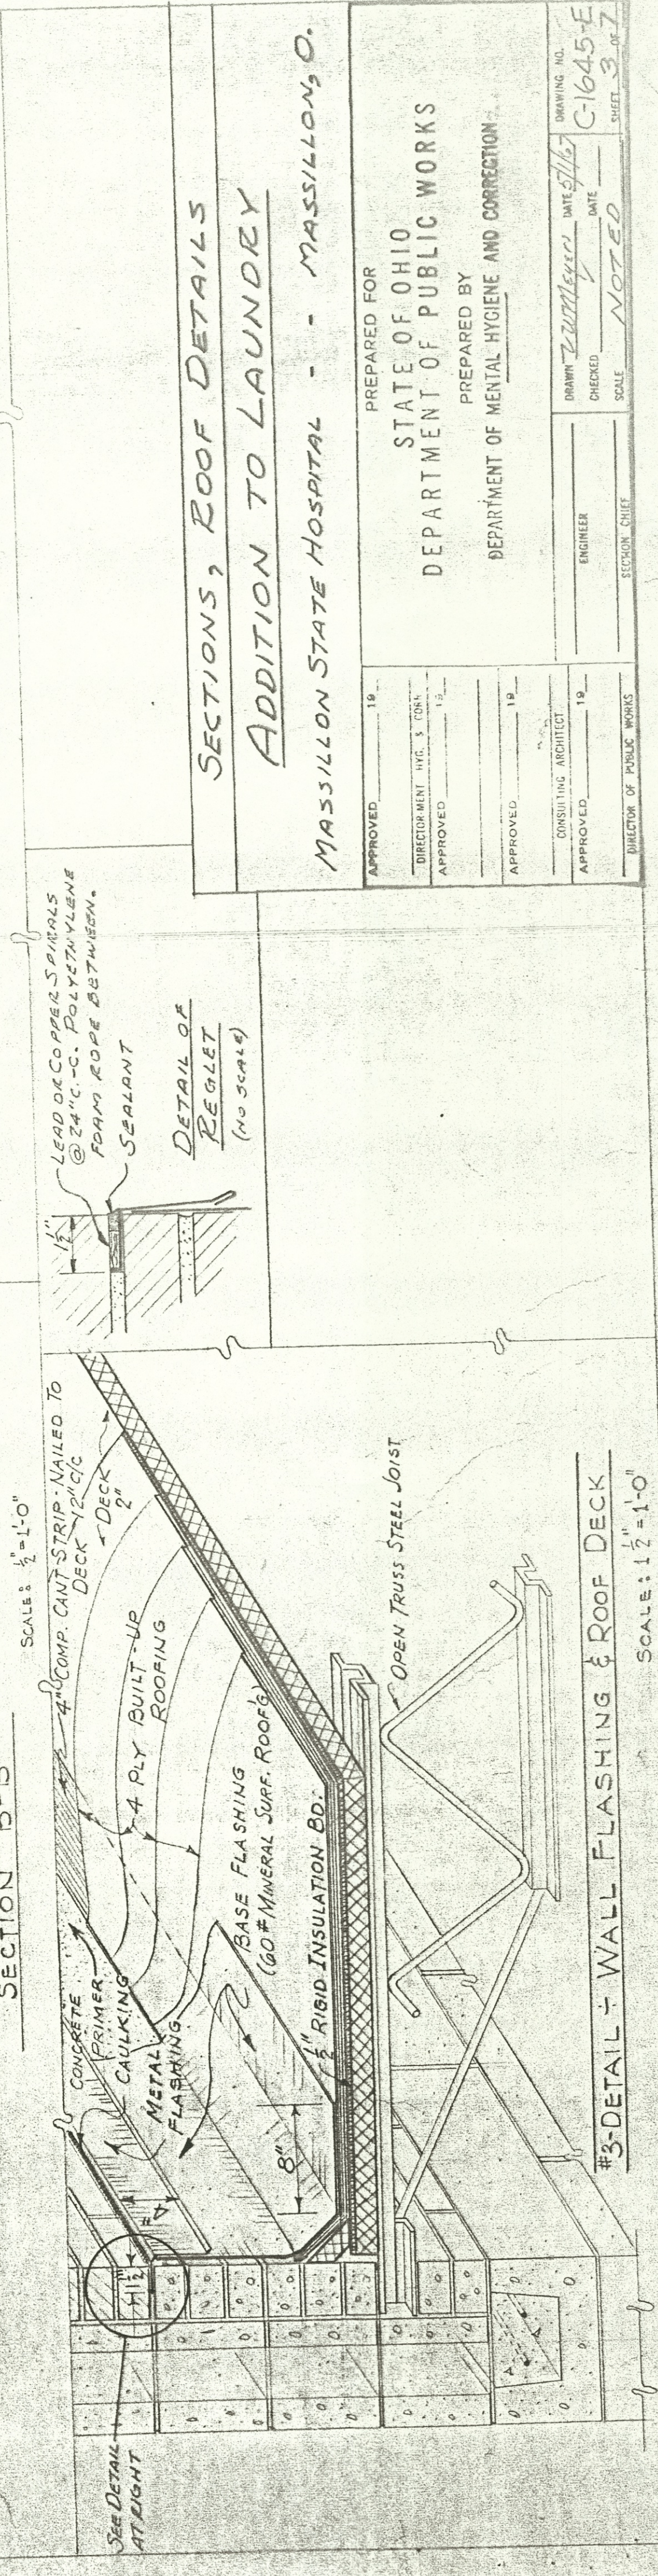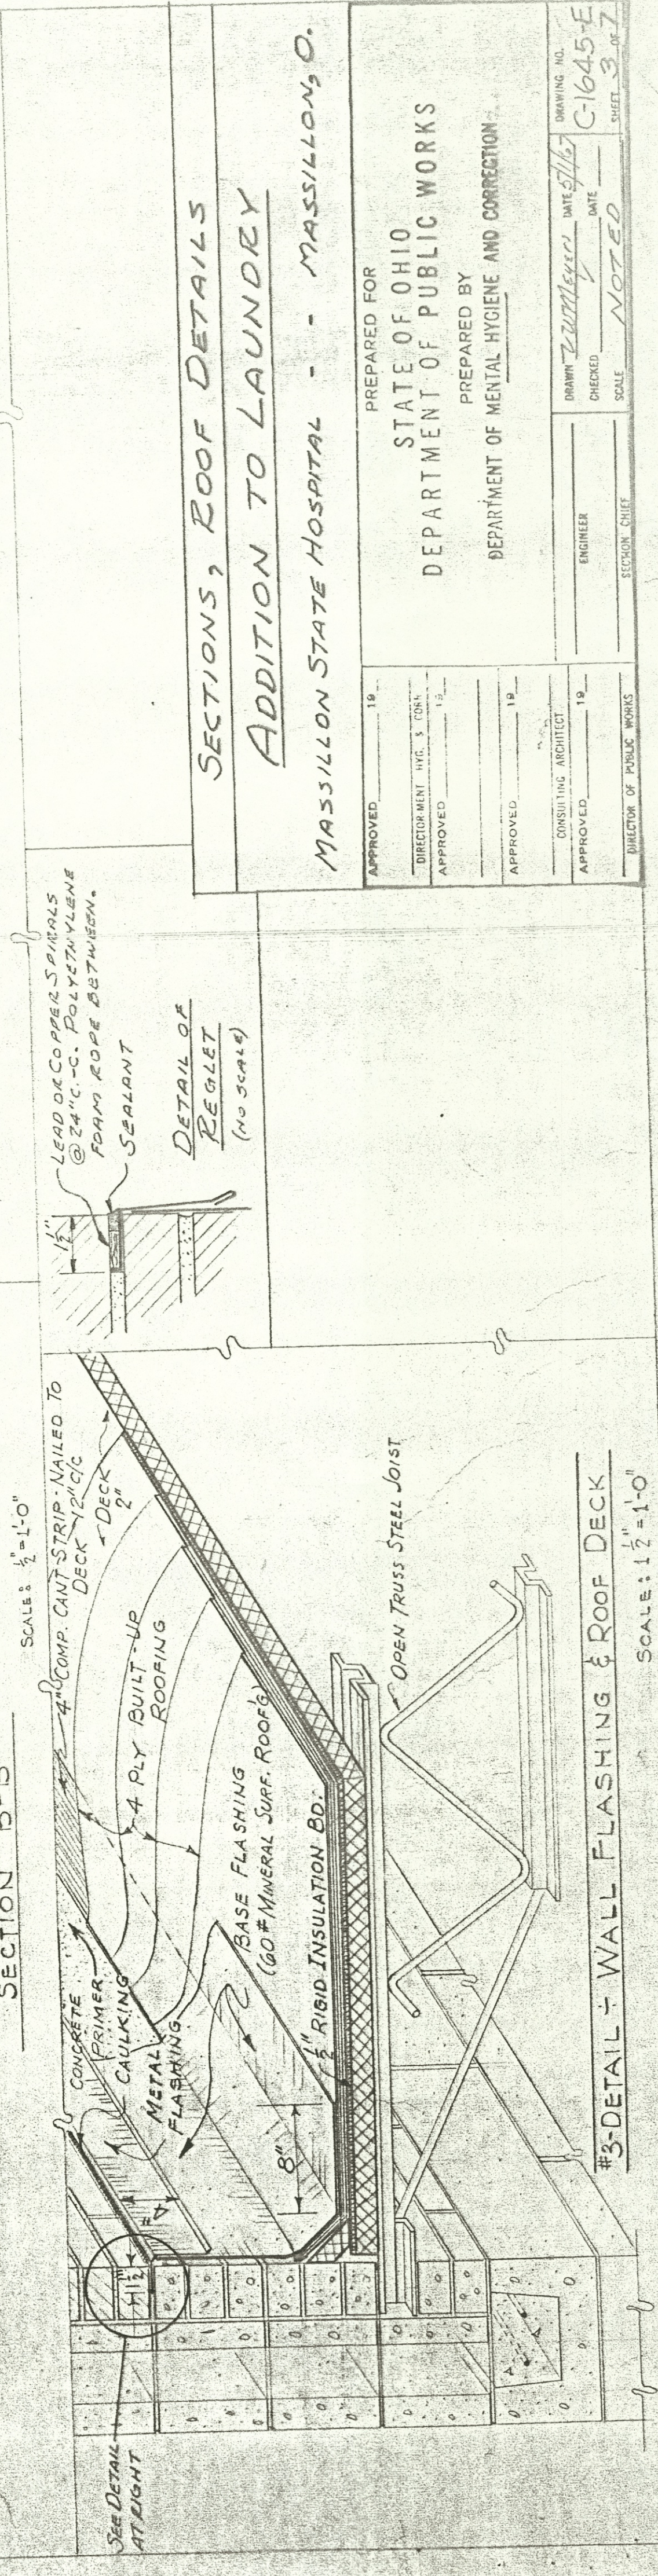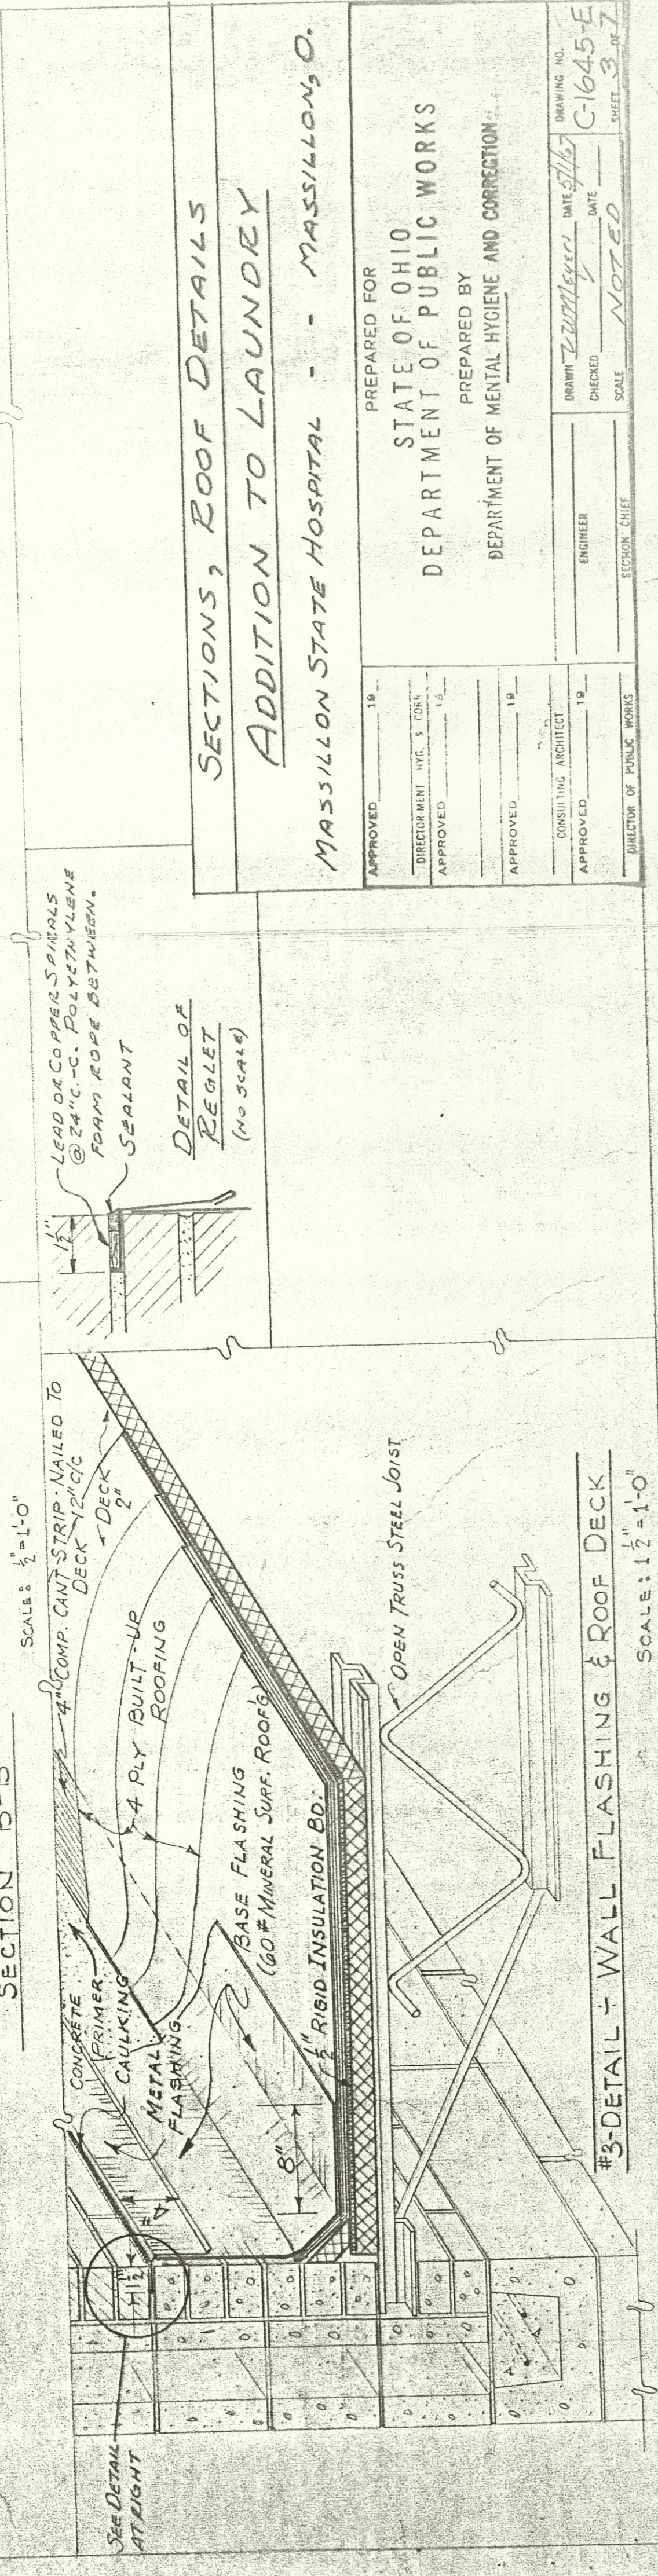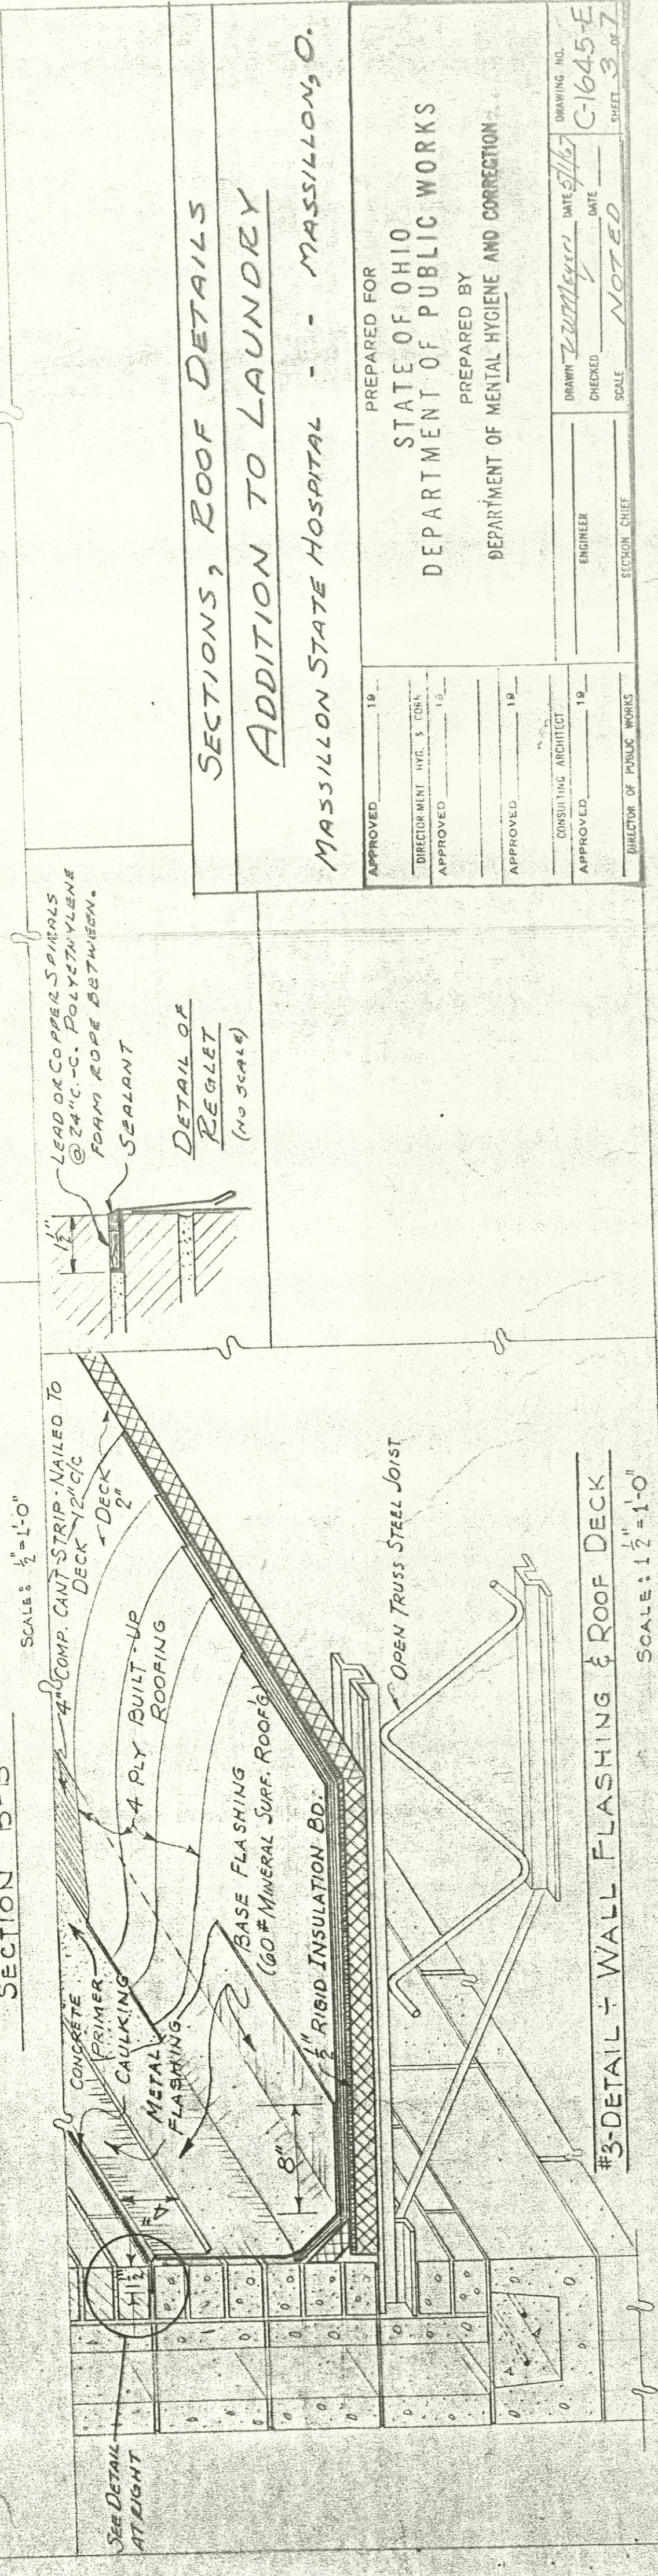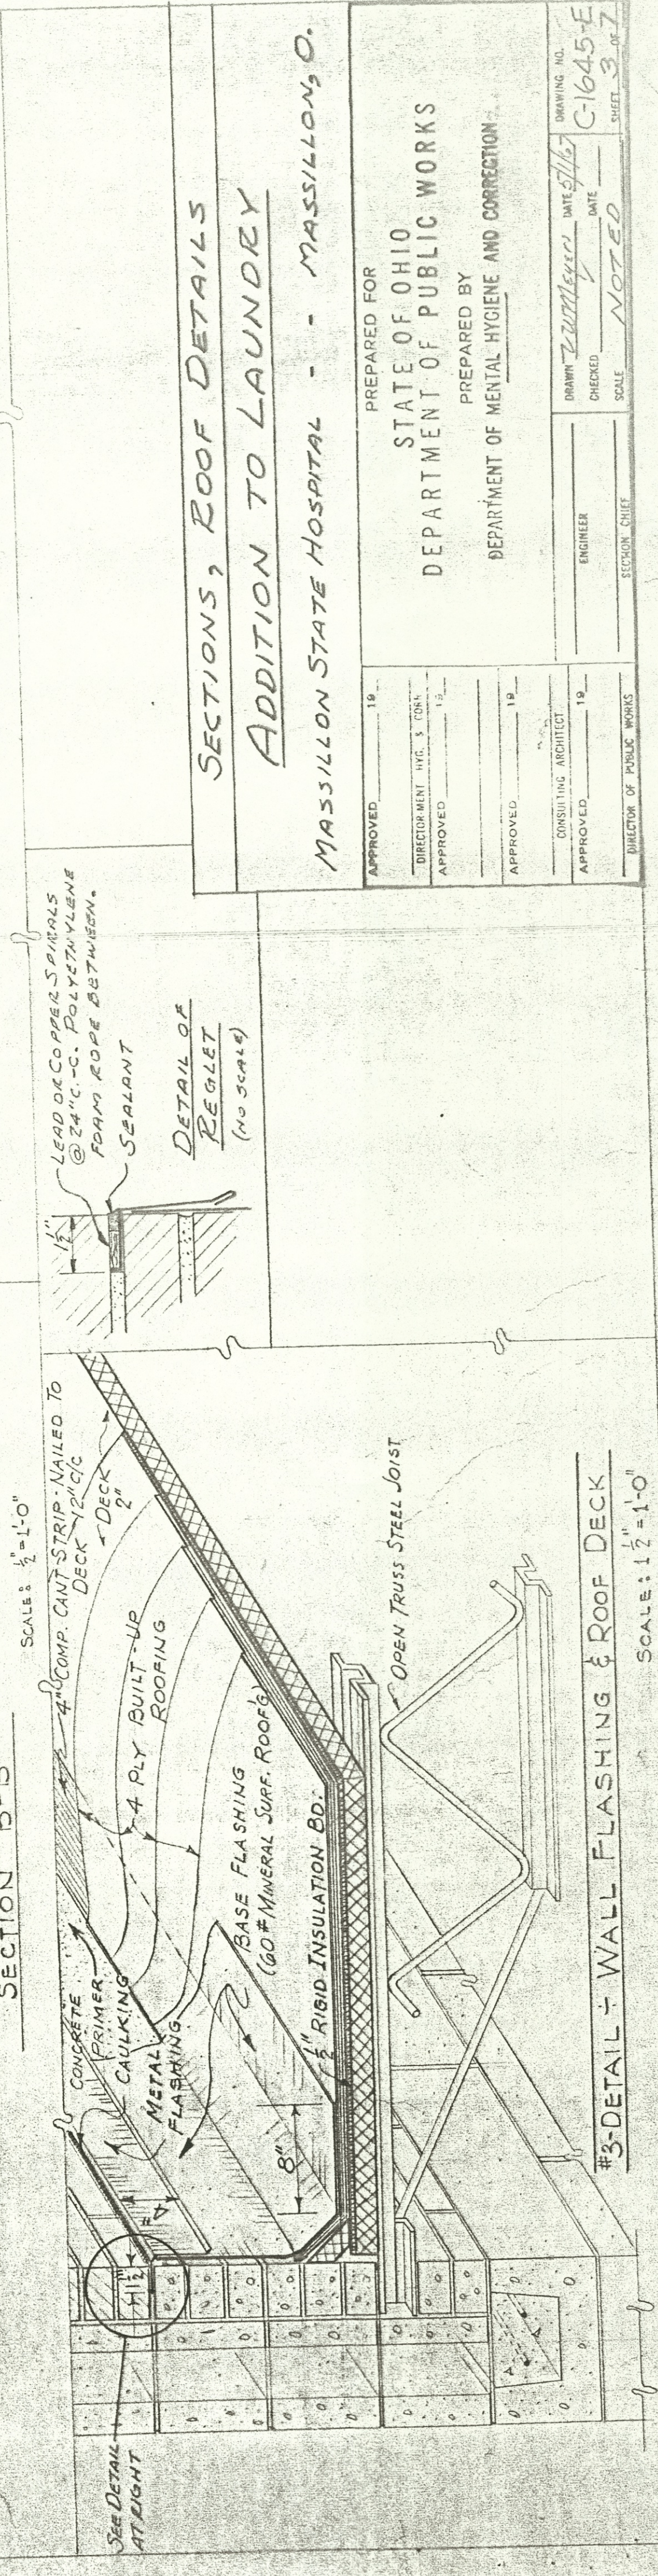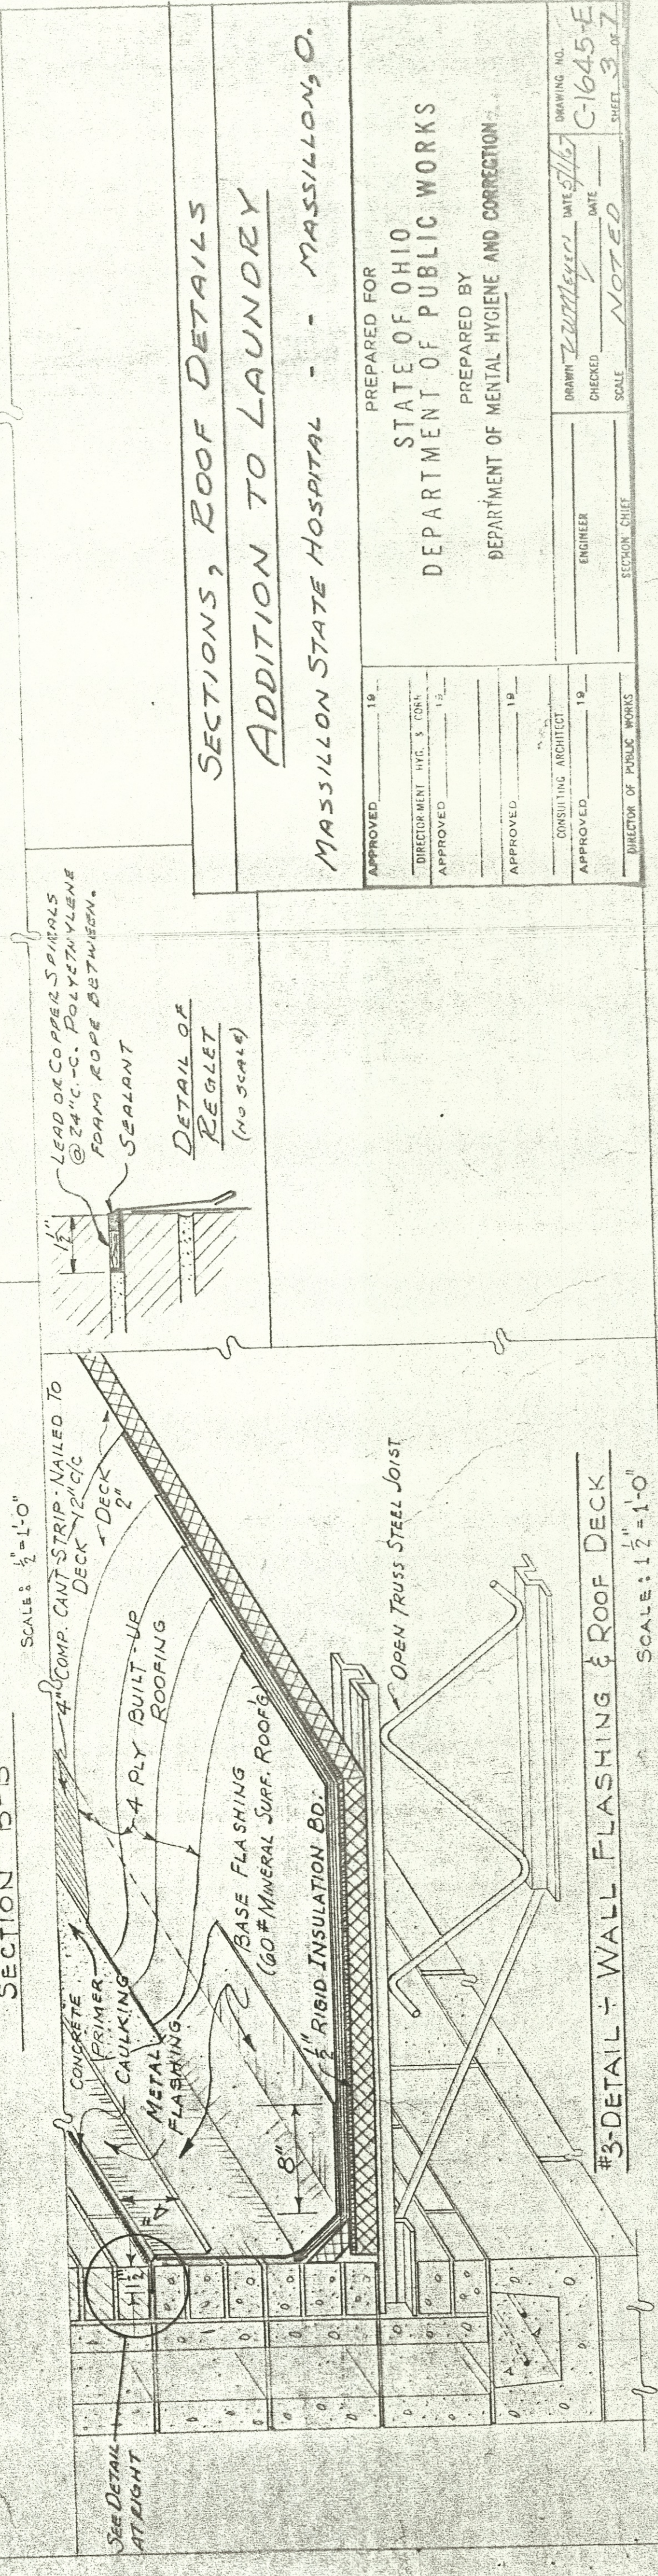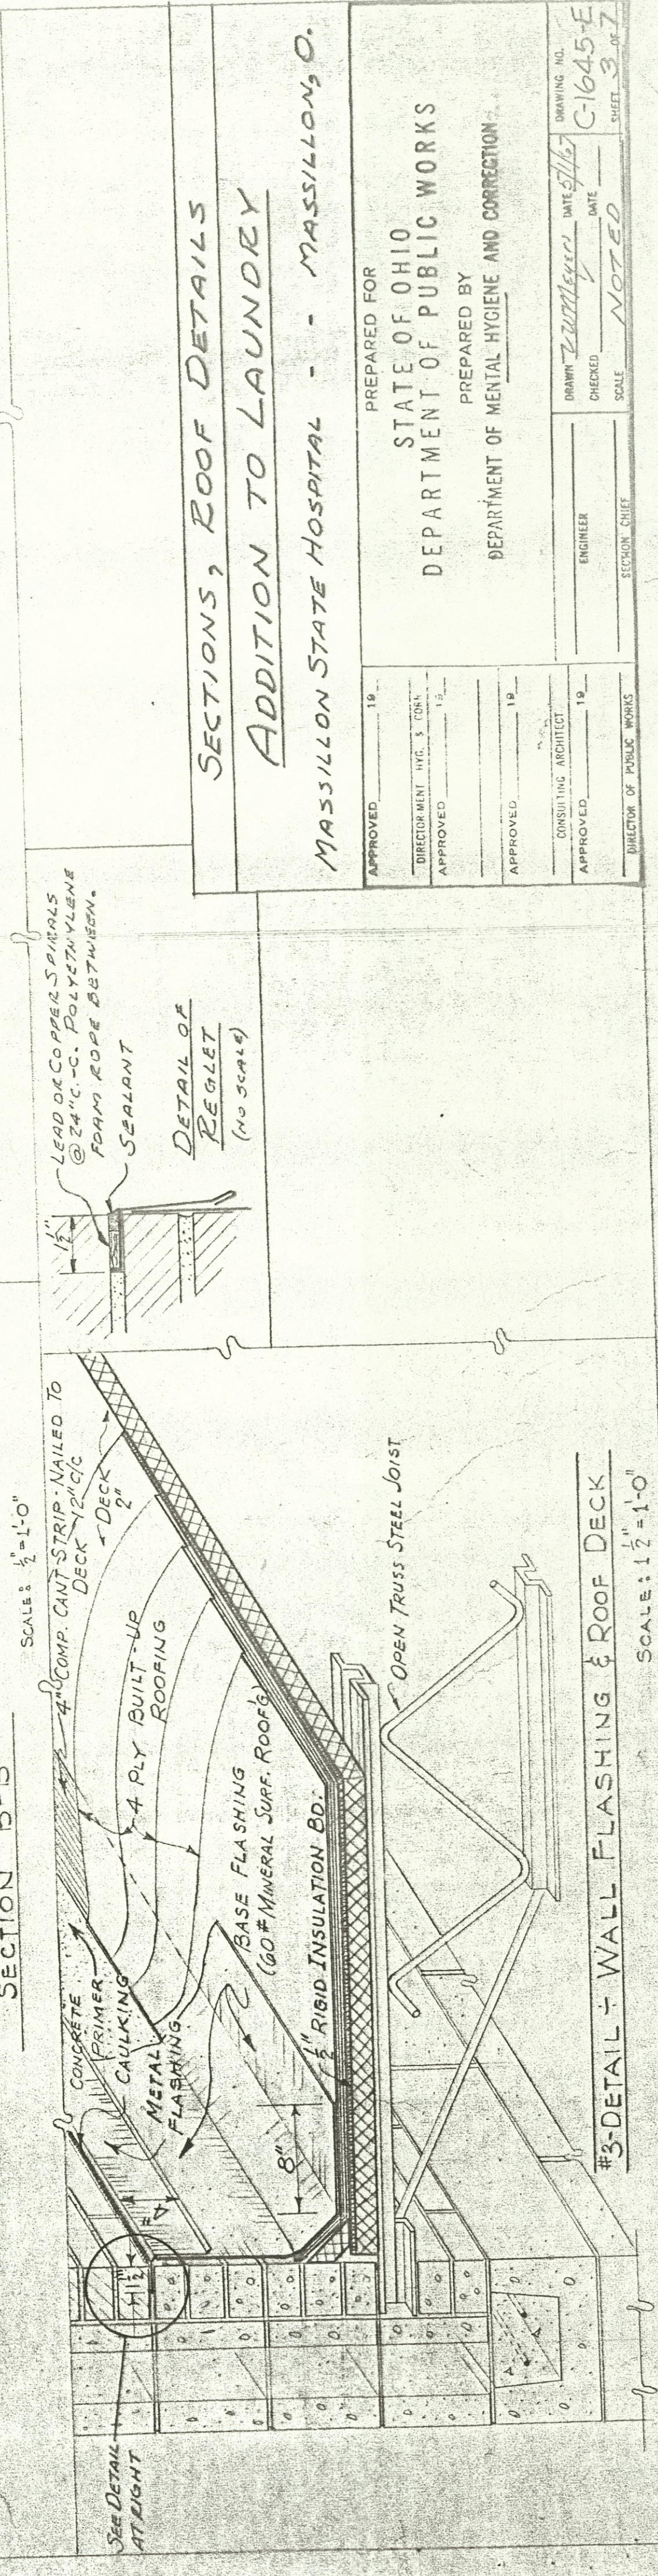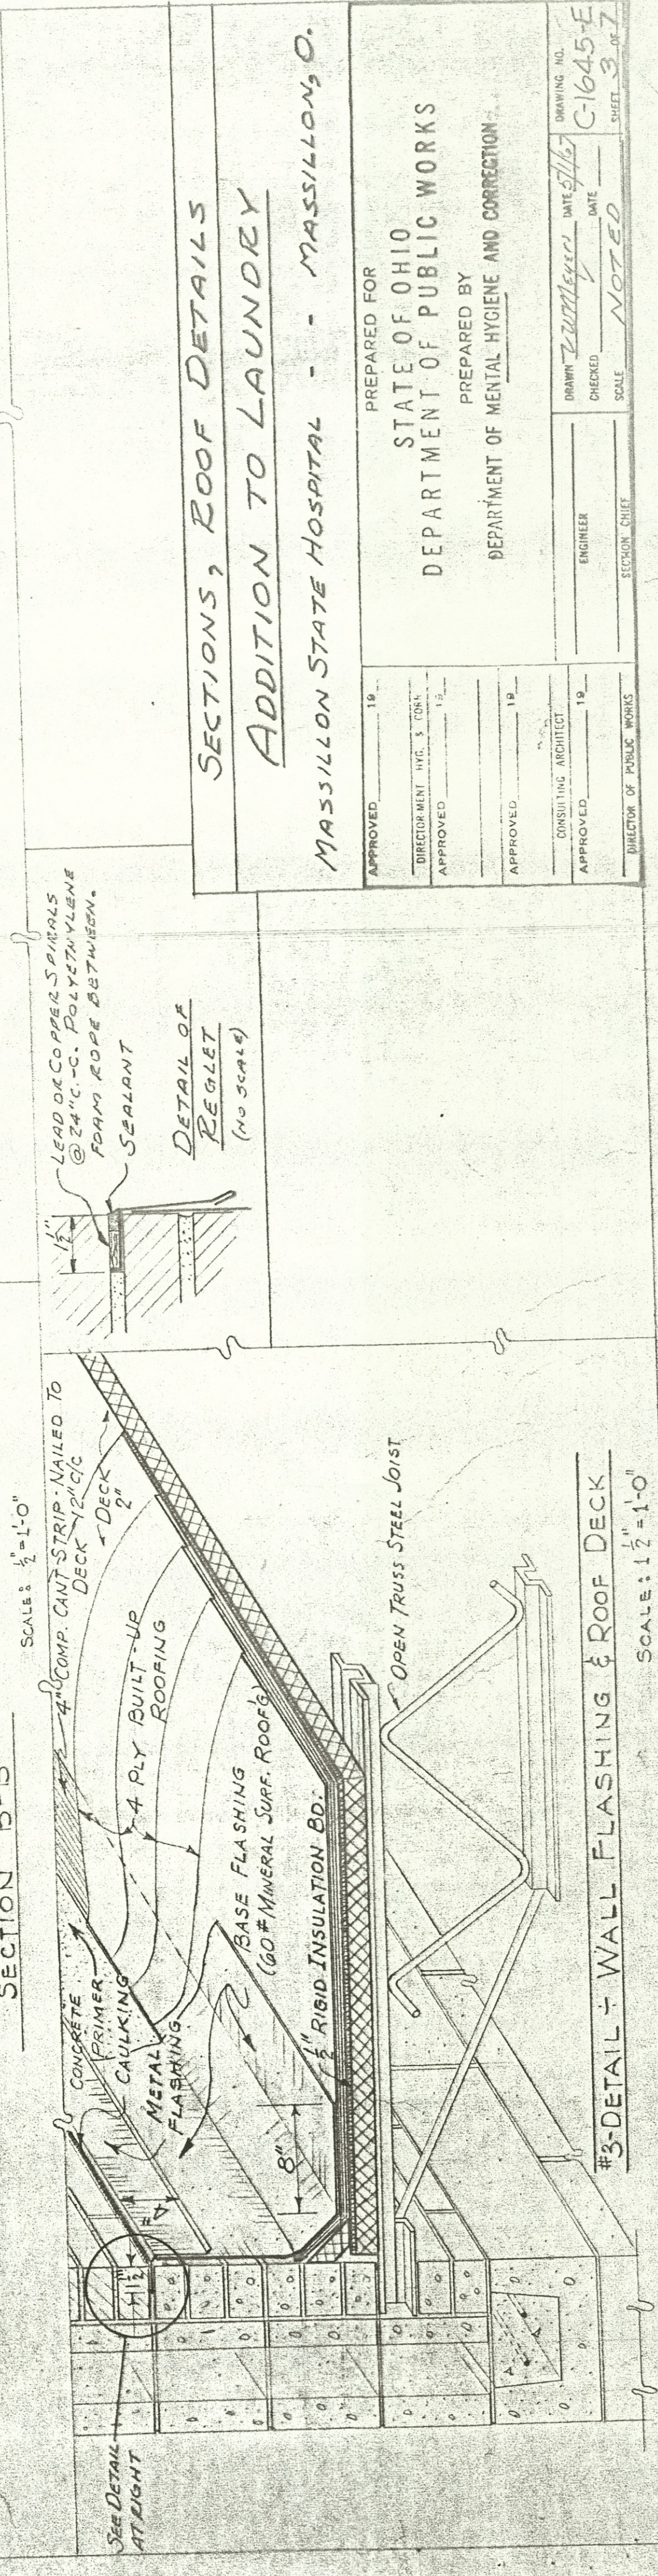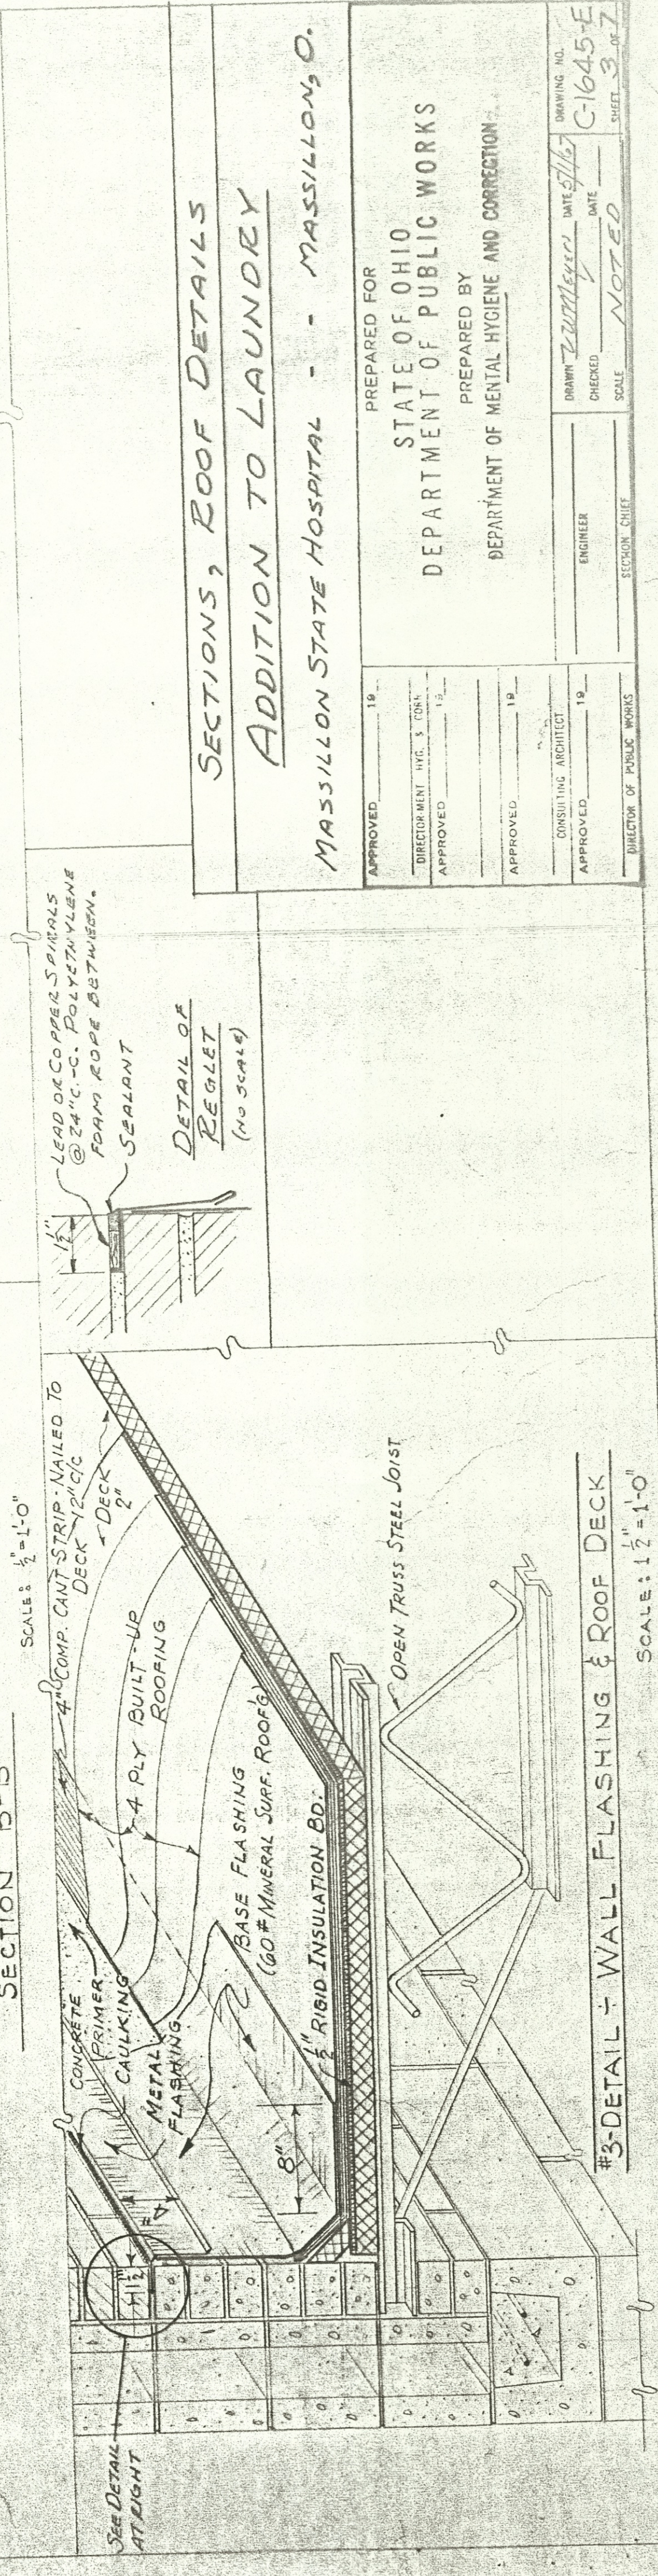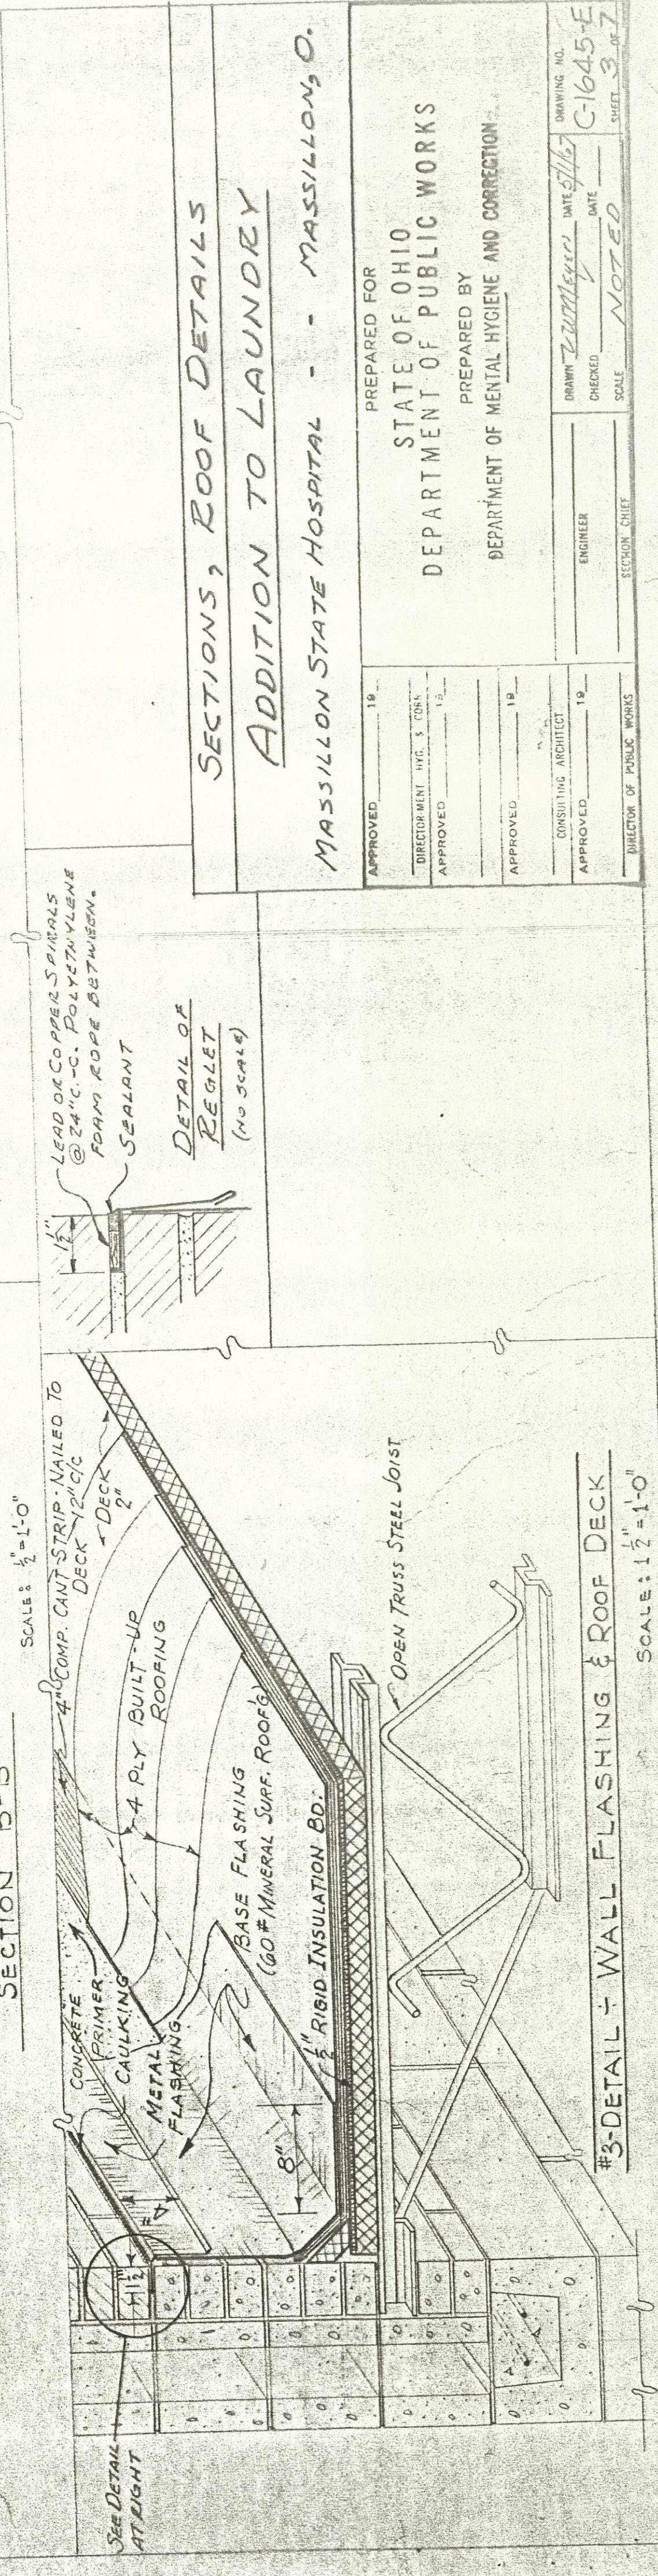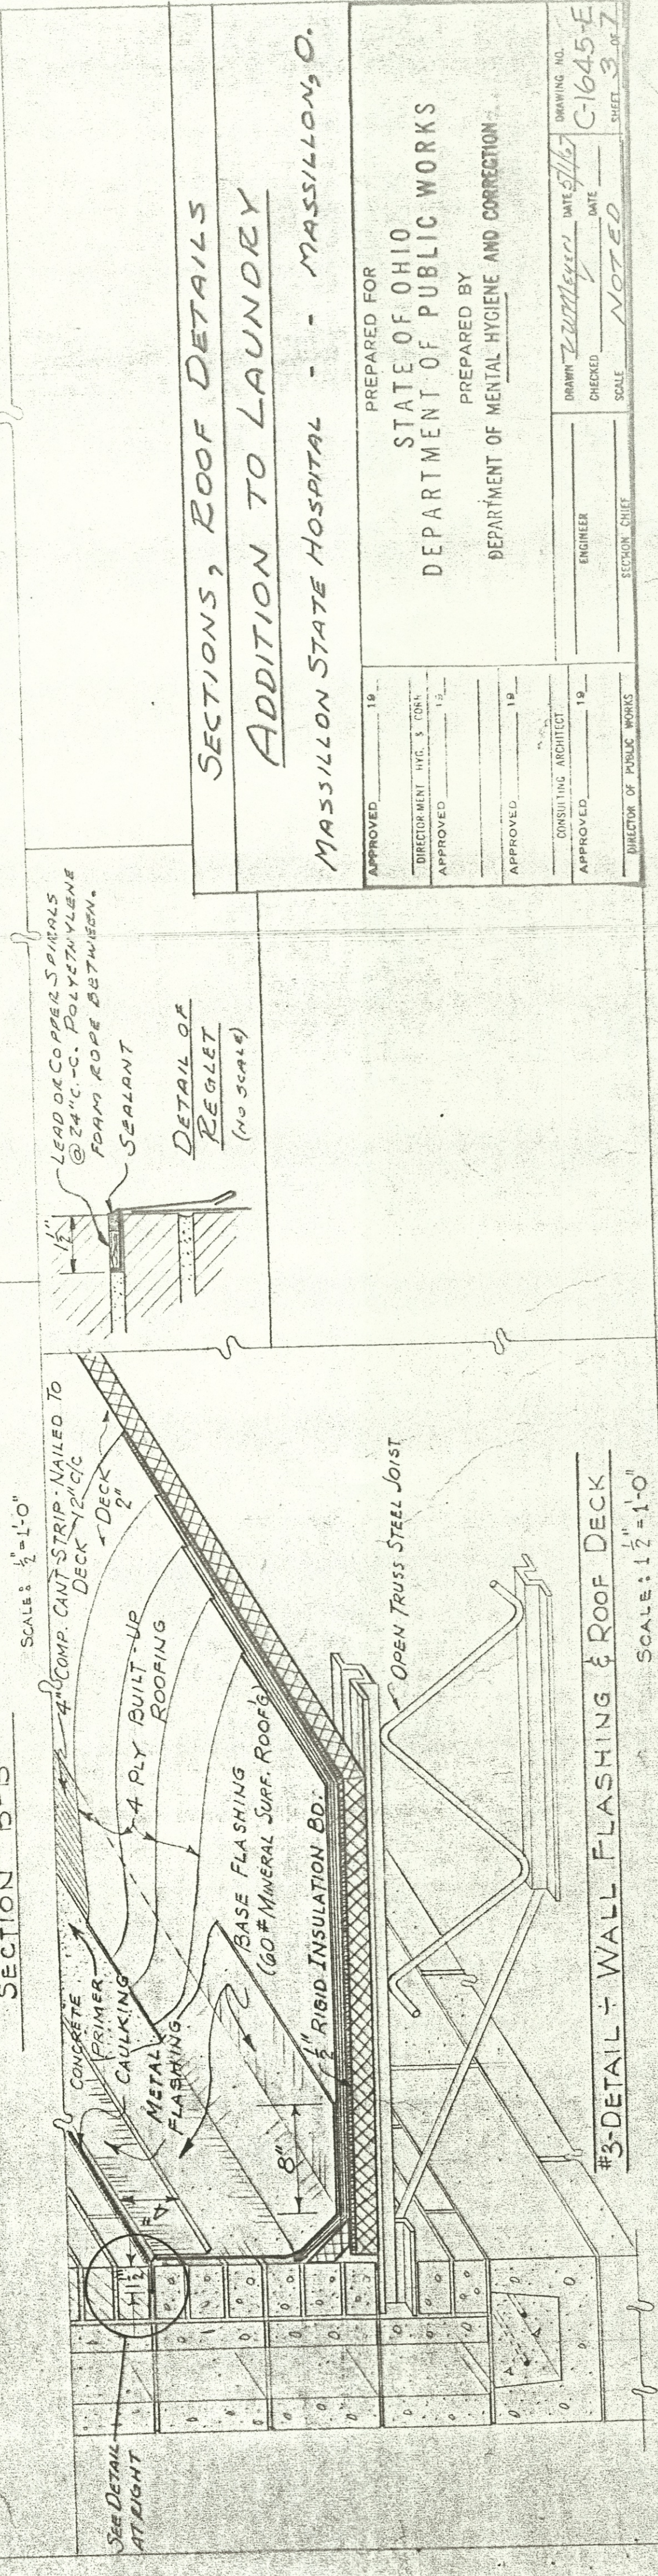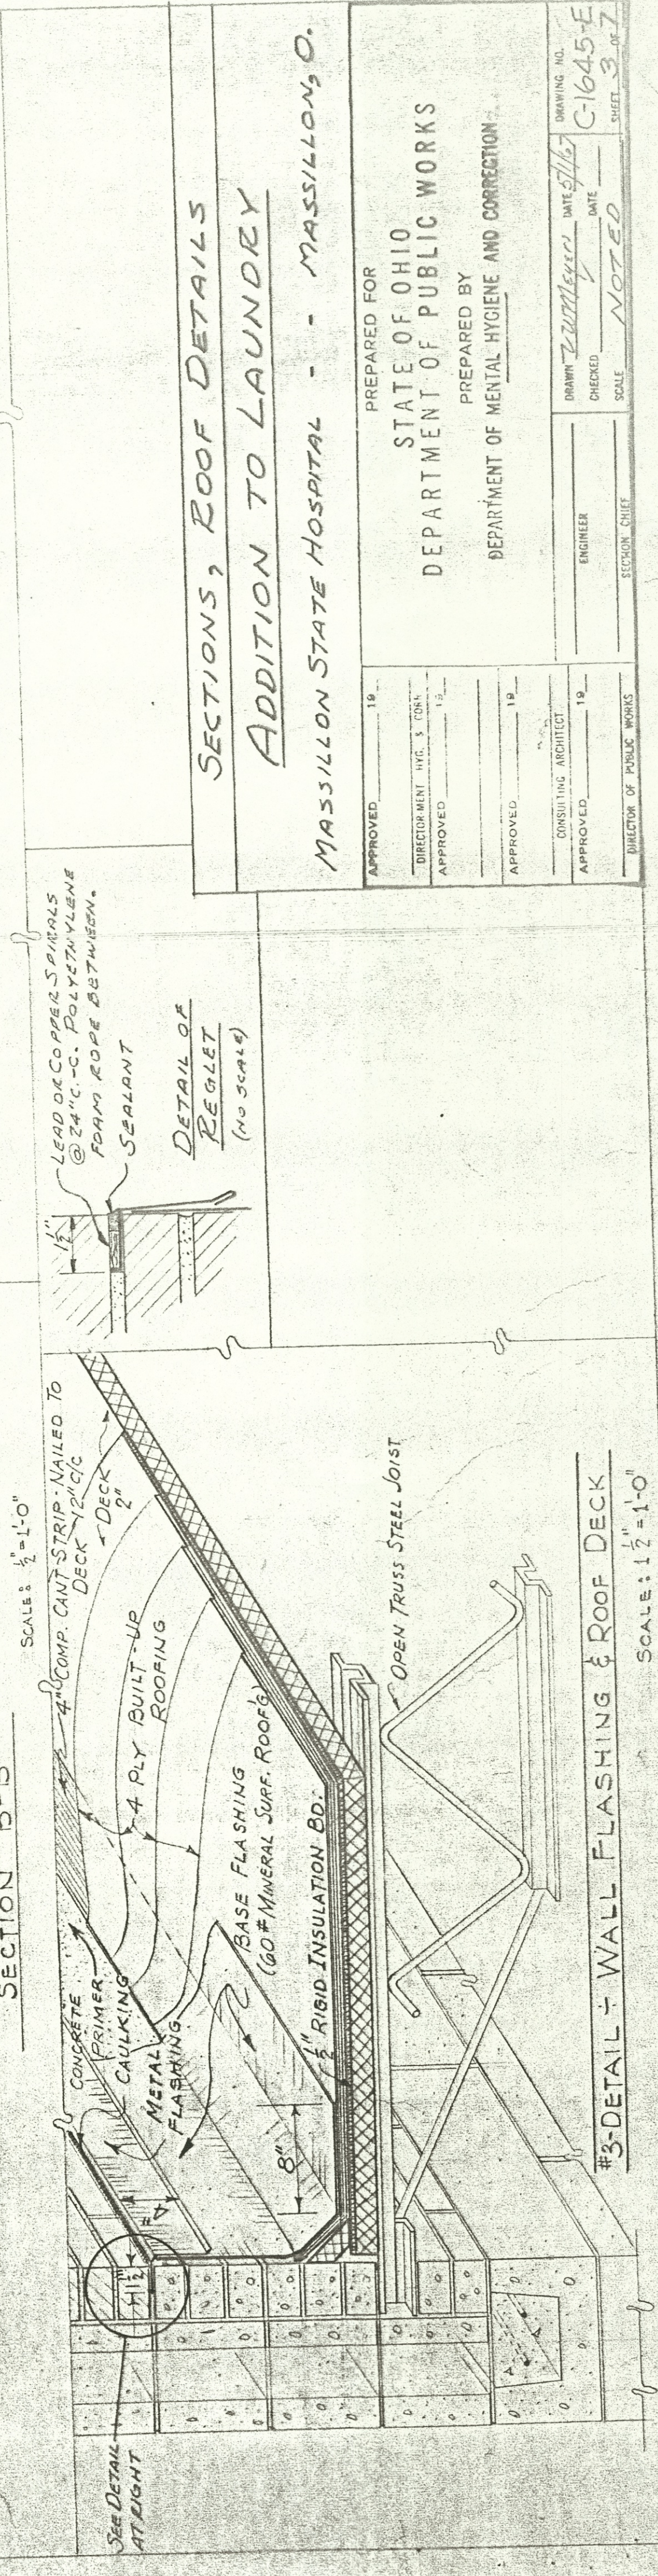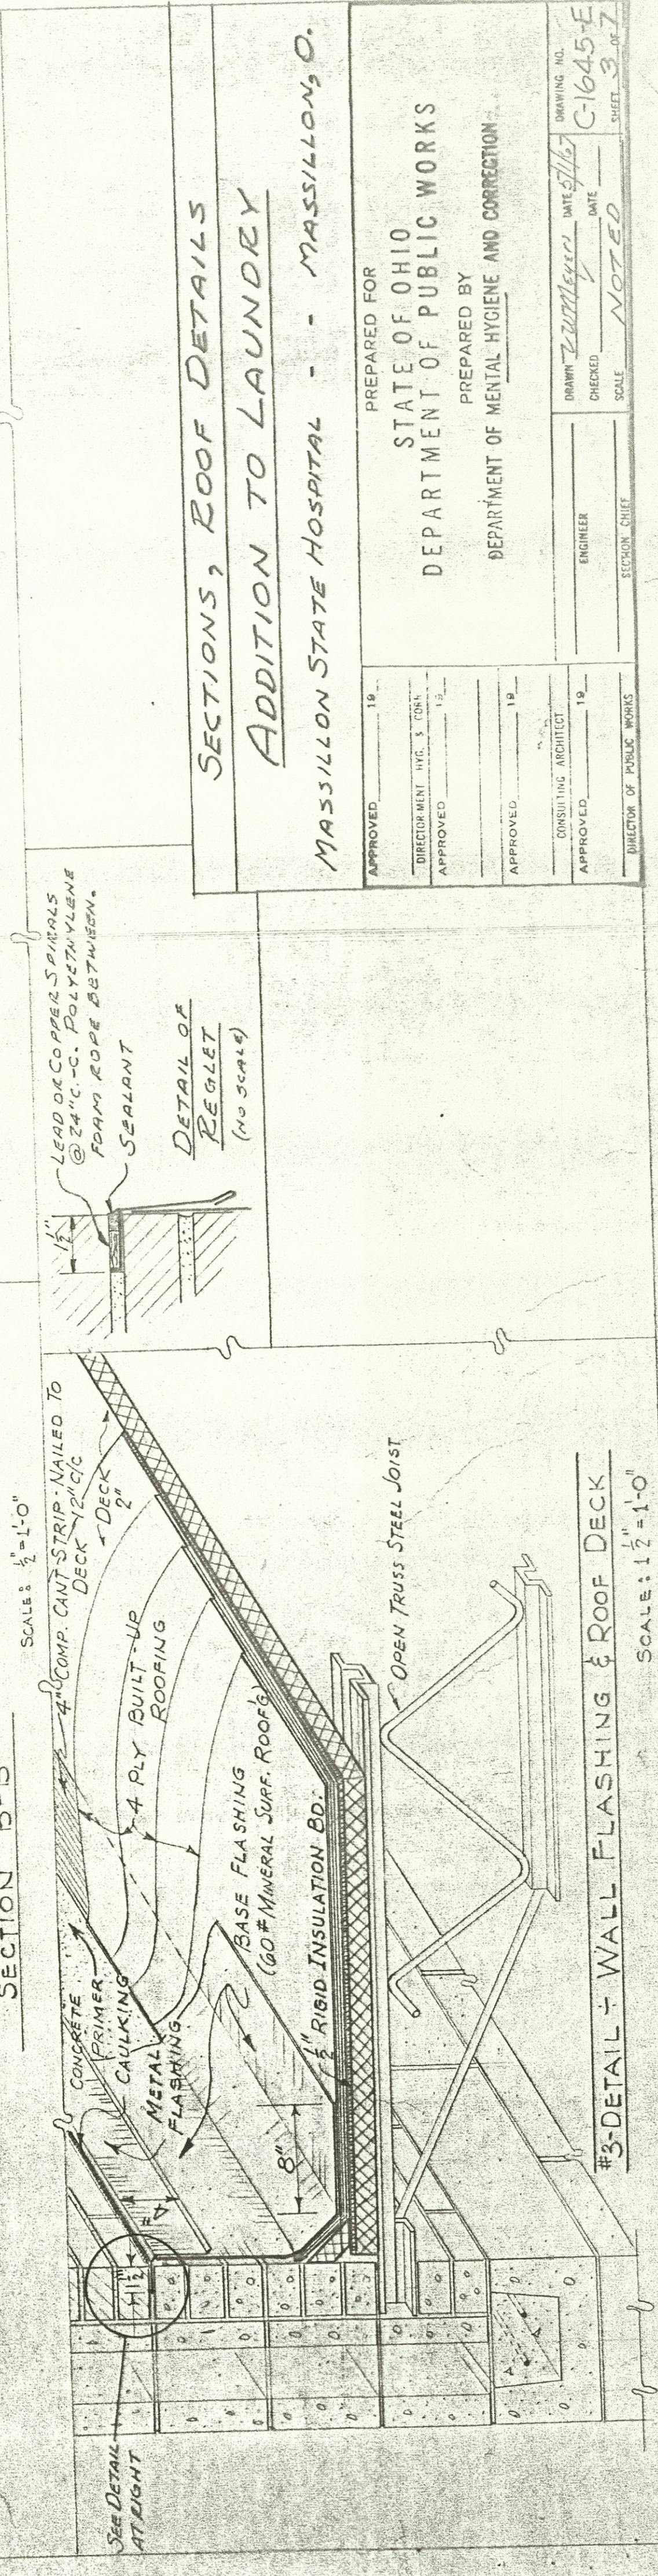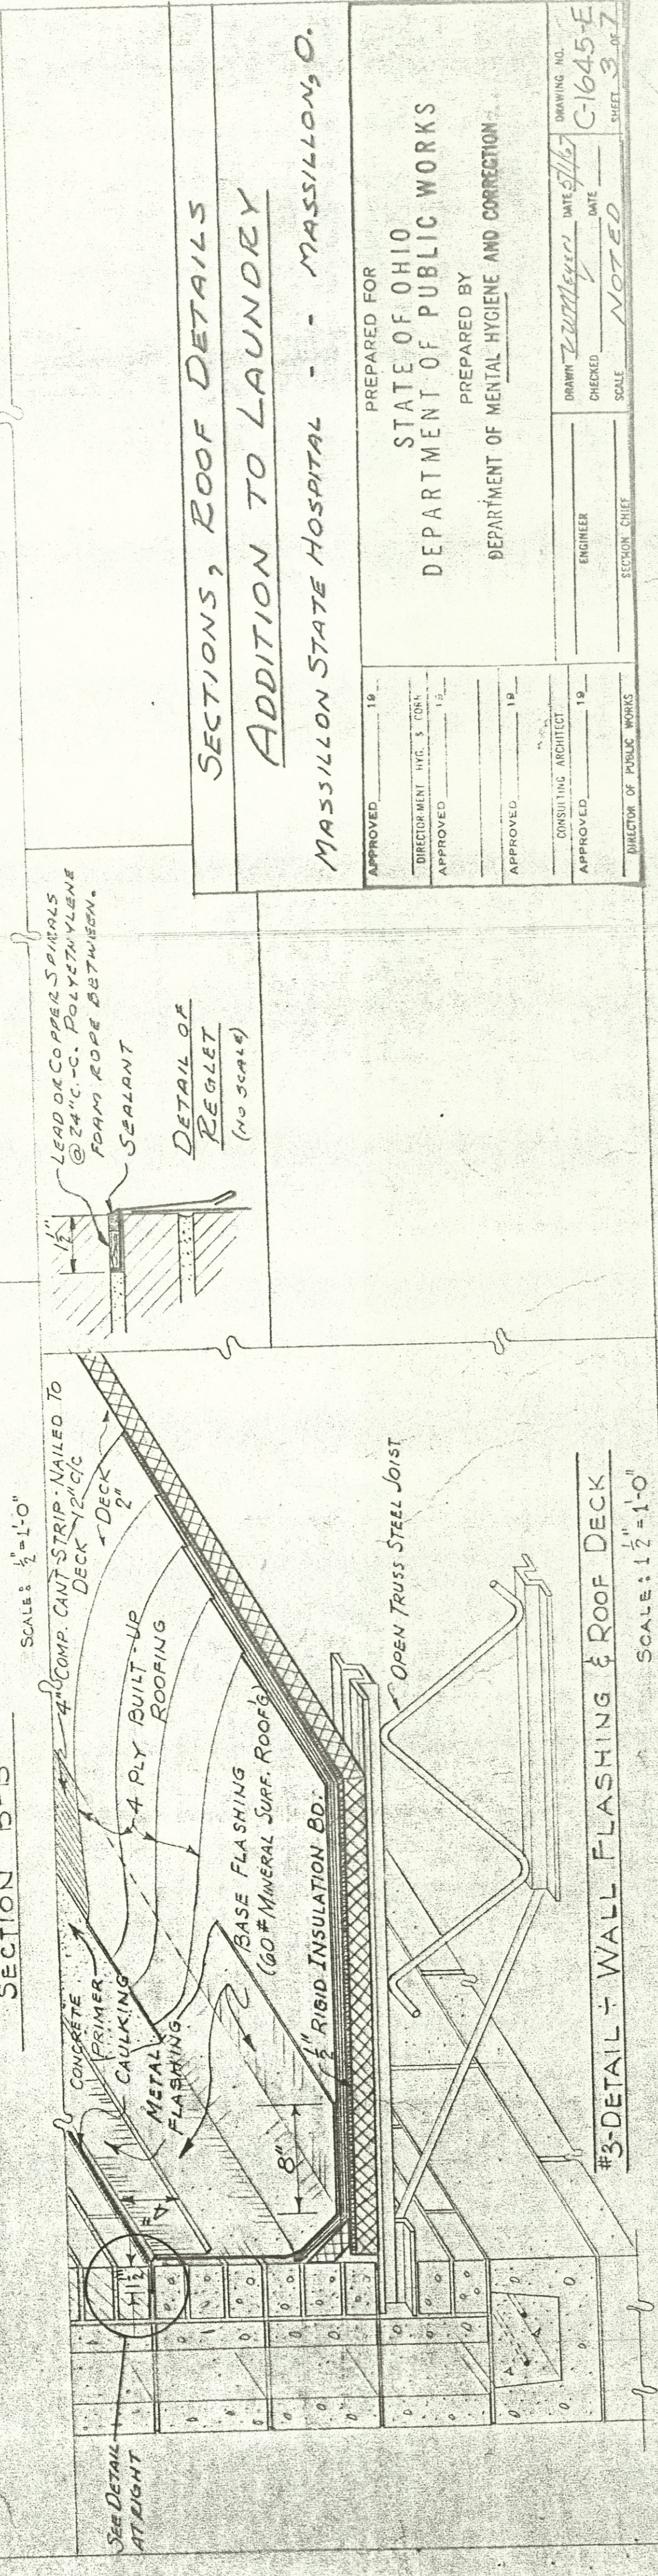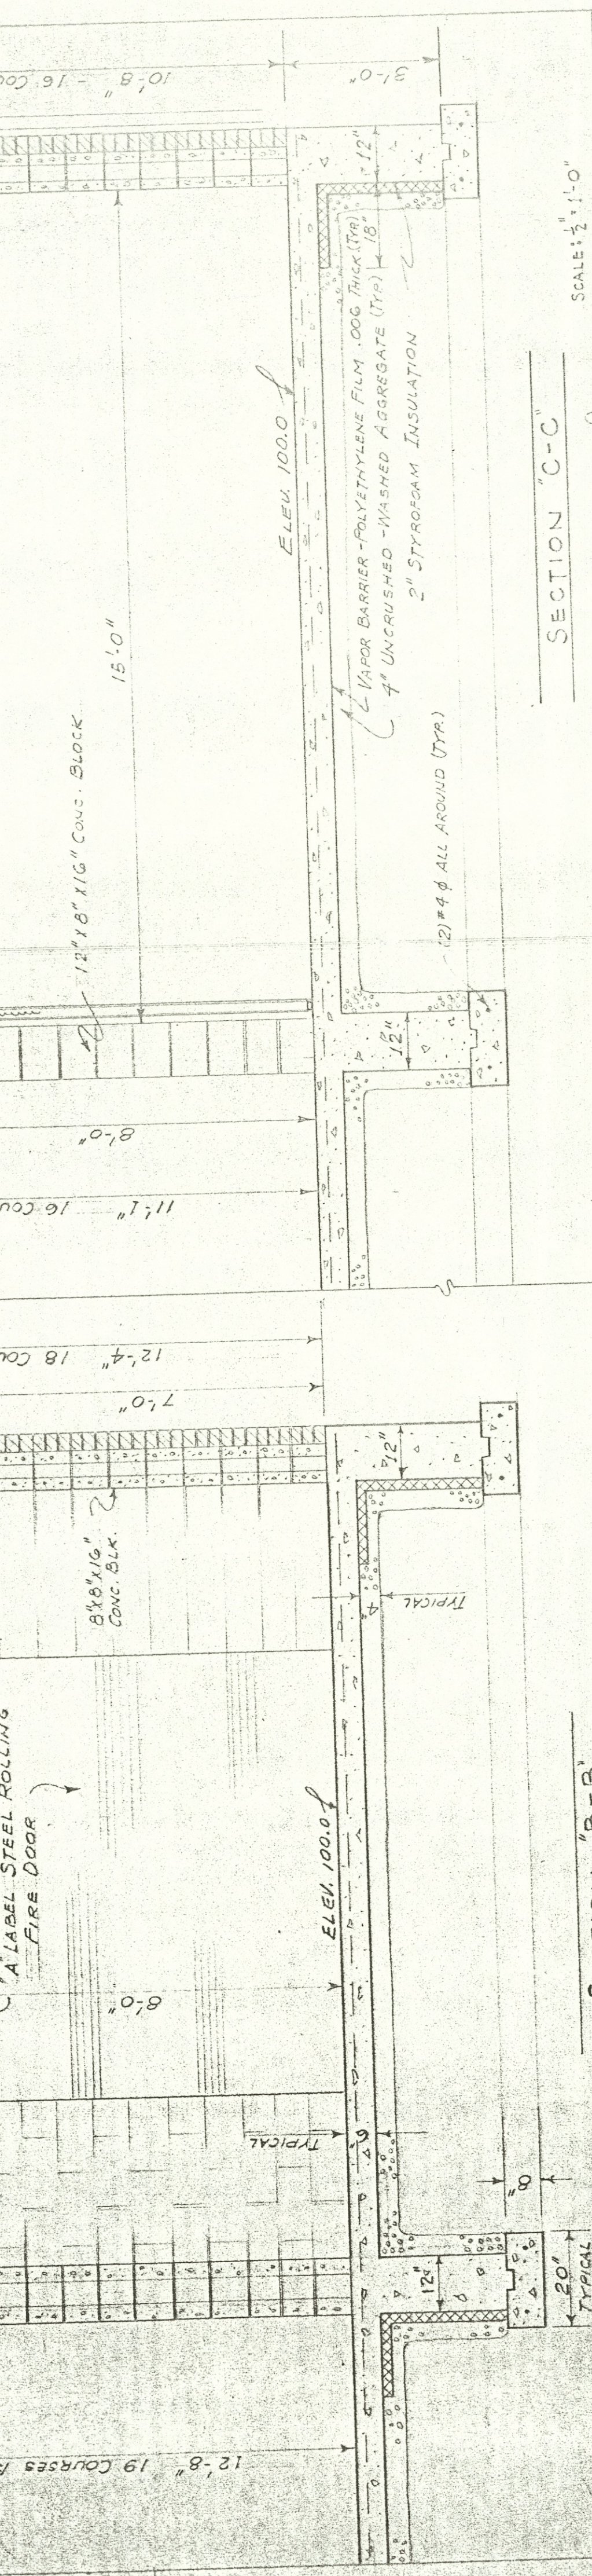

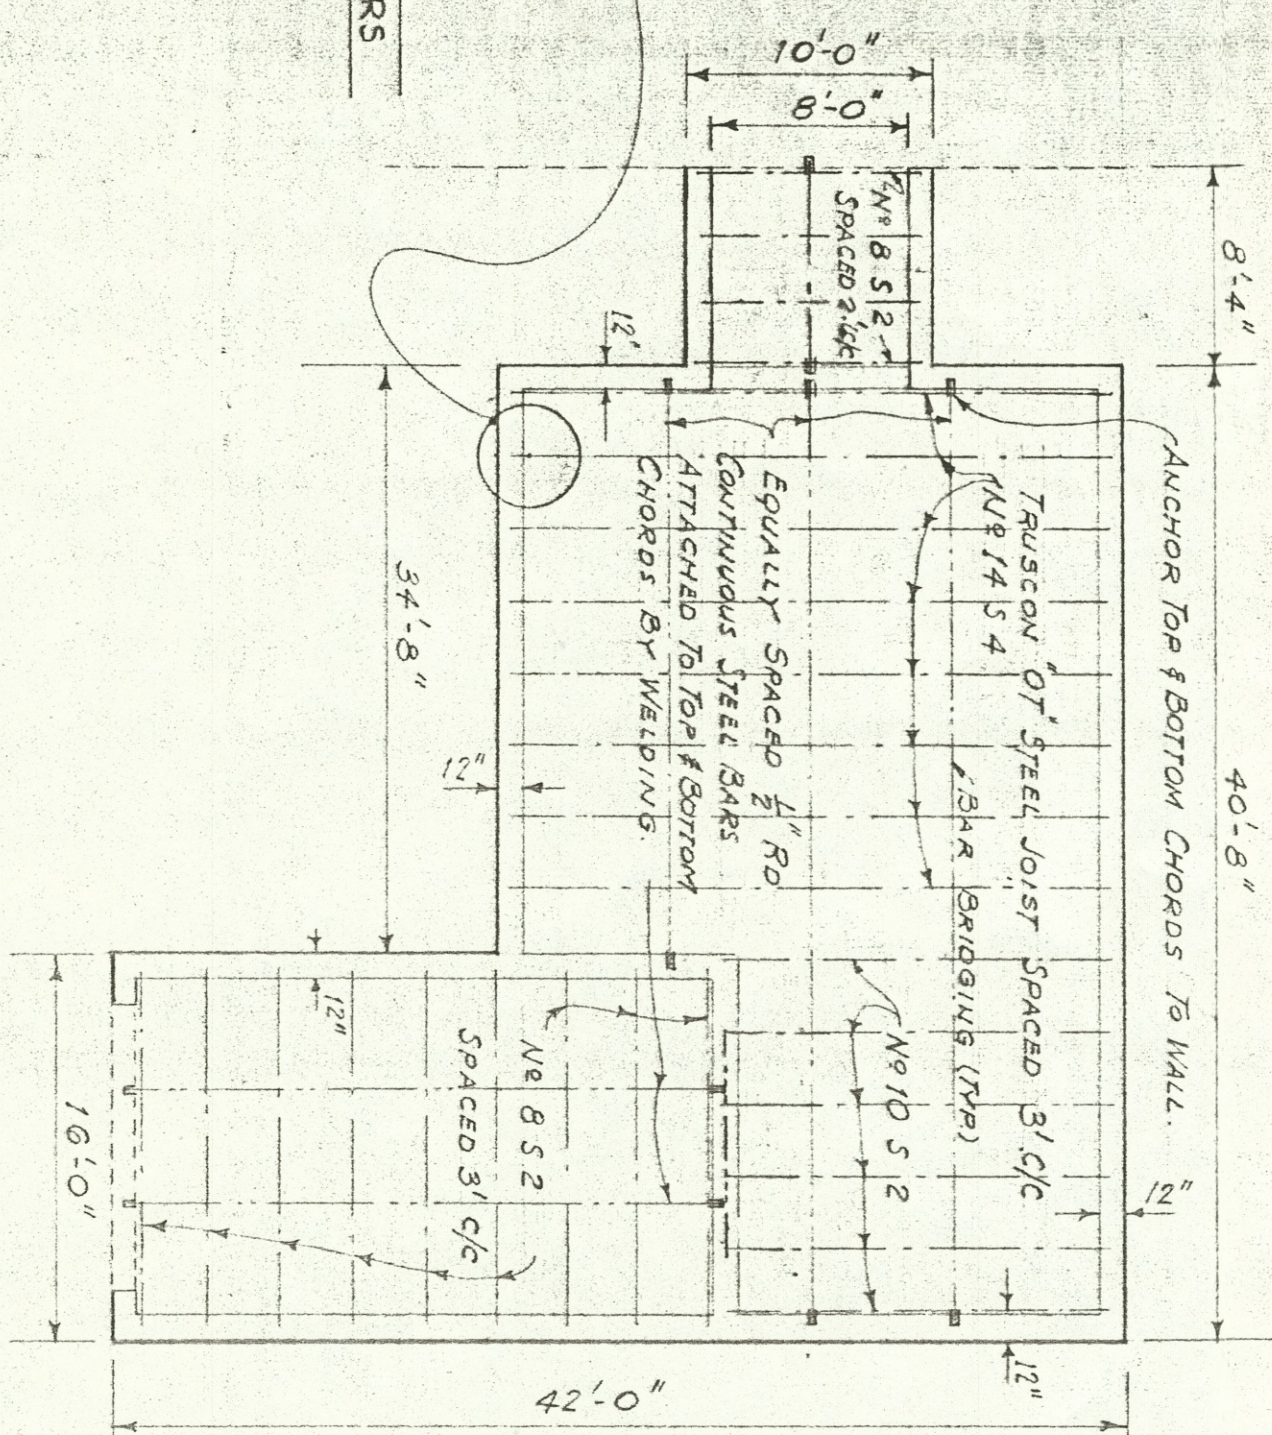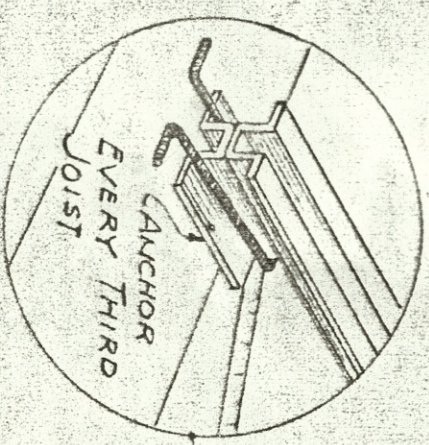


JOIST SPACING PLAN

SCALE: 1/8" = 1'-0"

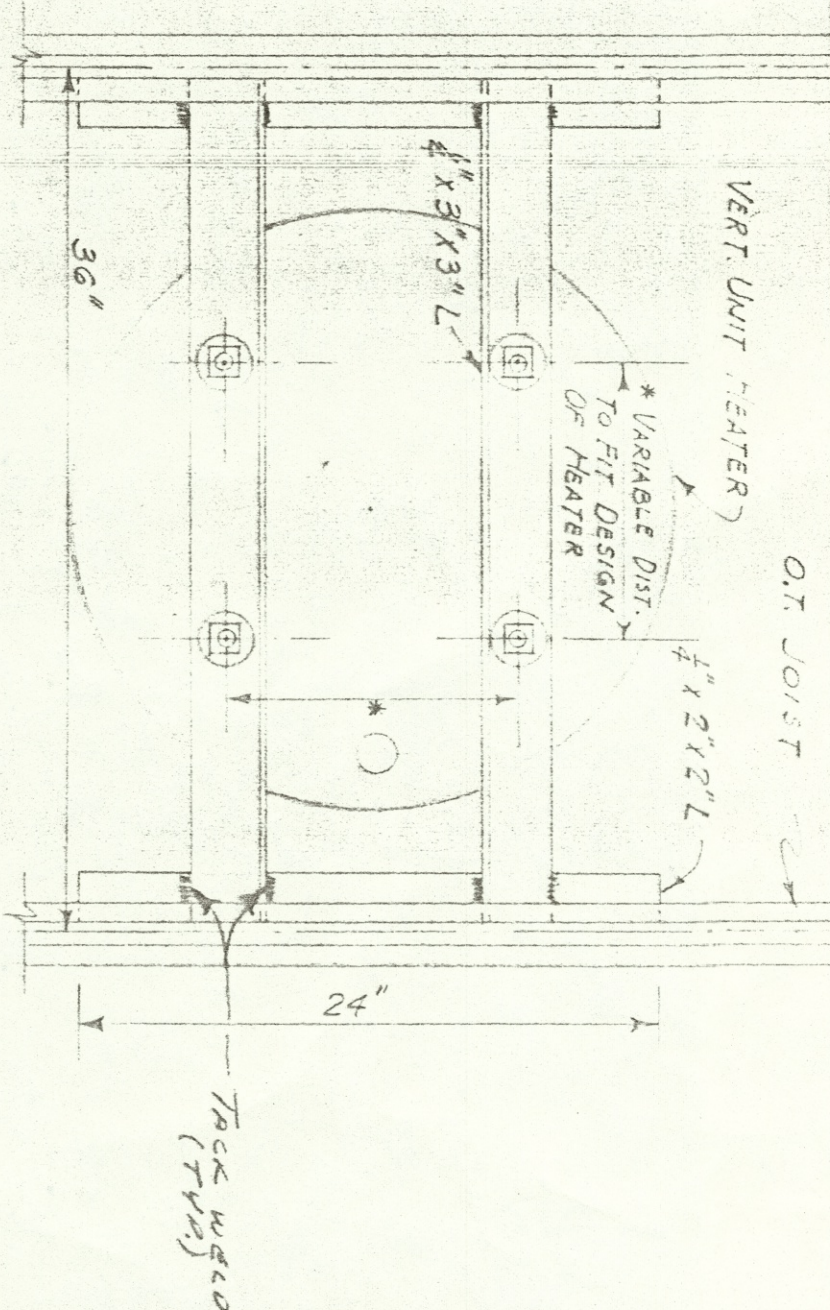

TOP VIEW

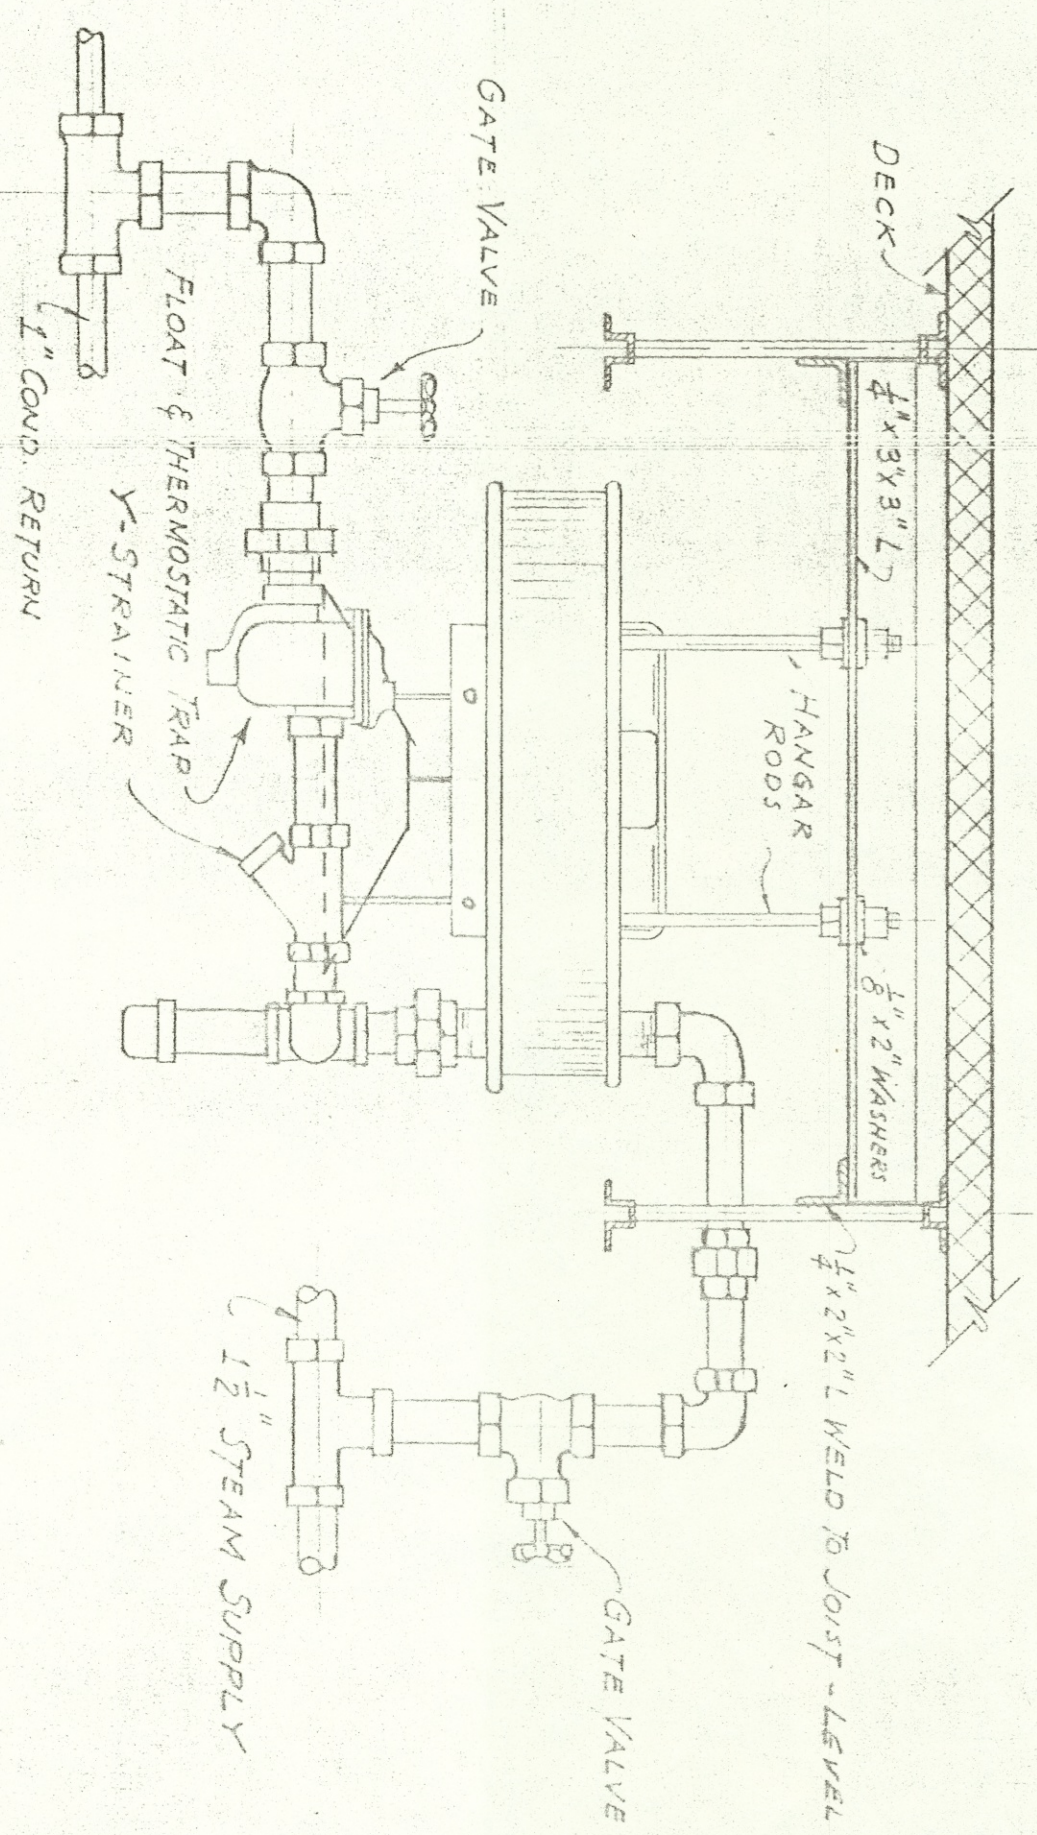

ELEVATION

UNIT HEATERS-HANGAR & PIPING DETAILS

SCALE: 1/2" = 1'-0"

ROOF FRAMING, HEATING & VENTILATING
ADDITION TO LAUNDRY

MASSILLON STATE HOSPITAL - - MASSILLON, O.

APPROVED

19

DIRECTOR

APPROVED

19

CONSULTING ARCHITECT

APPROVED

19

ENGINEER

SCALE

NOTED

DATE

5

7

19

19

19

19

19

19

19

19

19

19

19

19

19

19

PREPARED FOR

STATE OF OHIO

DEPARTMENT OF PUBLIC WORKS

PREPARED BY

DEPARTMENT OF MENTAL HYGIENE AND CORRECTION

ENGINEER

SCALE

NOTED

DATE

5

7

19

19

19

19

19

19

19

19

MASSILLON STATE HOSPITAL - - MASSILLON, O.

ADDITION TO LAUNDRY

ROOF FRAMING, HEATING & VENTILATING

UNIT HEATERS-HANGAR & PIPING DETAILS

JOIST SPACING PLAN

VENTILATING & HEATING LAYOUT PLAN

SCALE: 1/8" = 1'-0"

SCALE: 1/2" = 1'-0"

SCALE: 1/2" = 1'-0"

SCALE: 1/2" = 1'-0"

SCALE: 1/2" = 1'-0"













SCALE: 1/2" = 1'-0"


SCALE: 1/2" = 1'-0"

SCALE: 1/2" = 1'-0"

SCALE: 1/2" = 1'-0"

SCALE: 1/2" = 1'-0"

            

 
[illegible]

← EXIST. ROAD →

← EXIST. SIDEWALK →



← EXIST. SIDEWALK →

EXIST. ROAD

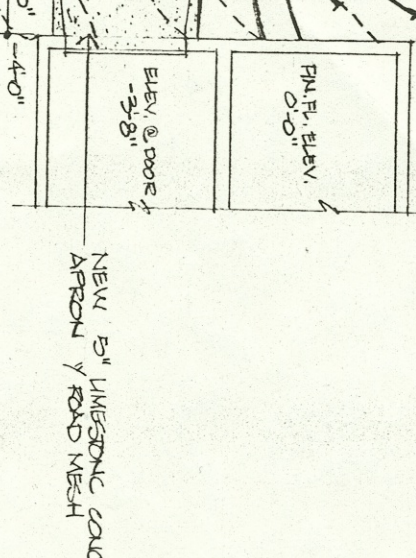


PARTIAL SITE PLAN
SCALE 1/8"=1'-0"

EXIST. SIDEWALK
NEW SIDEWALK

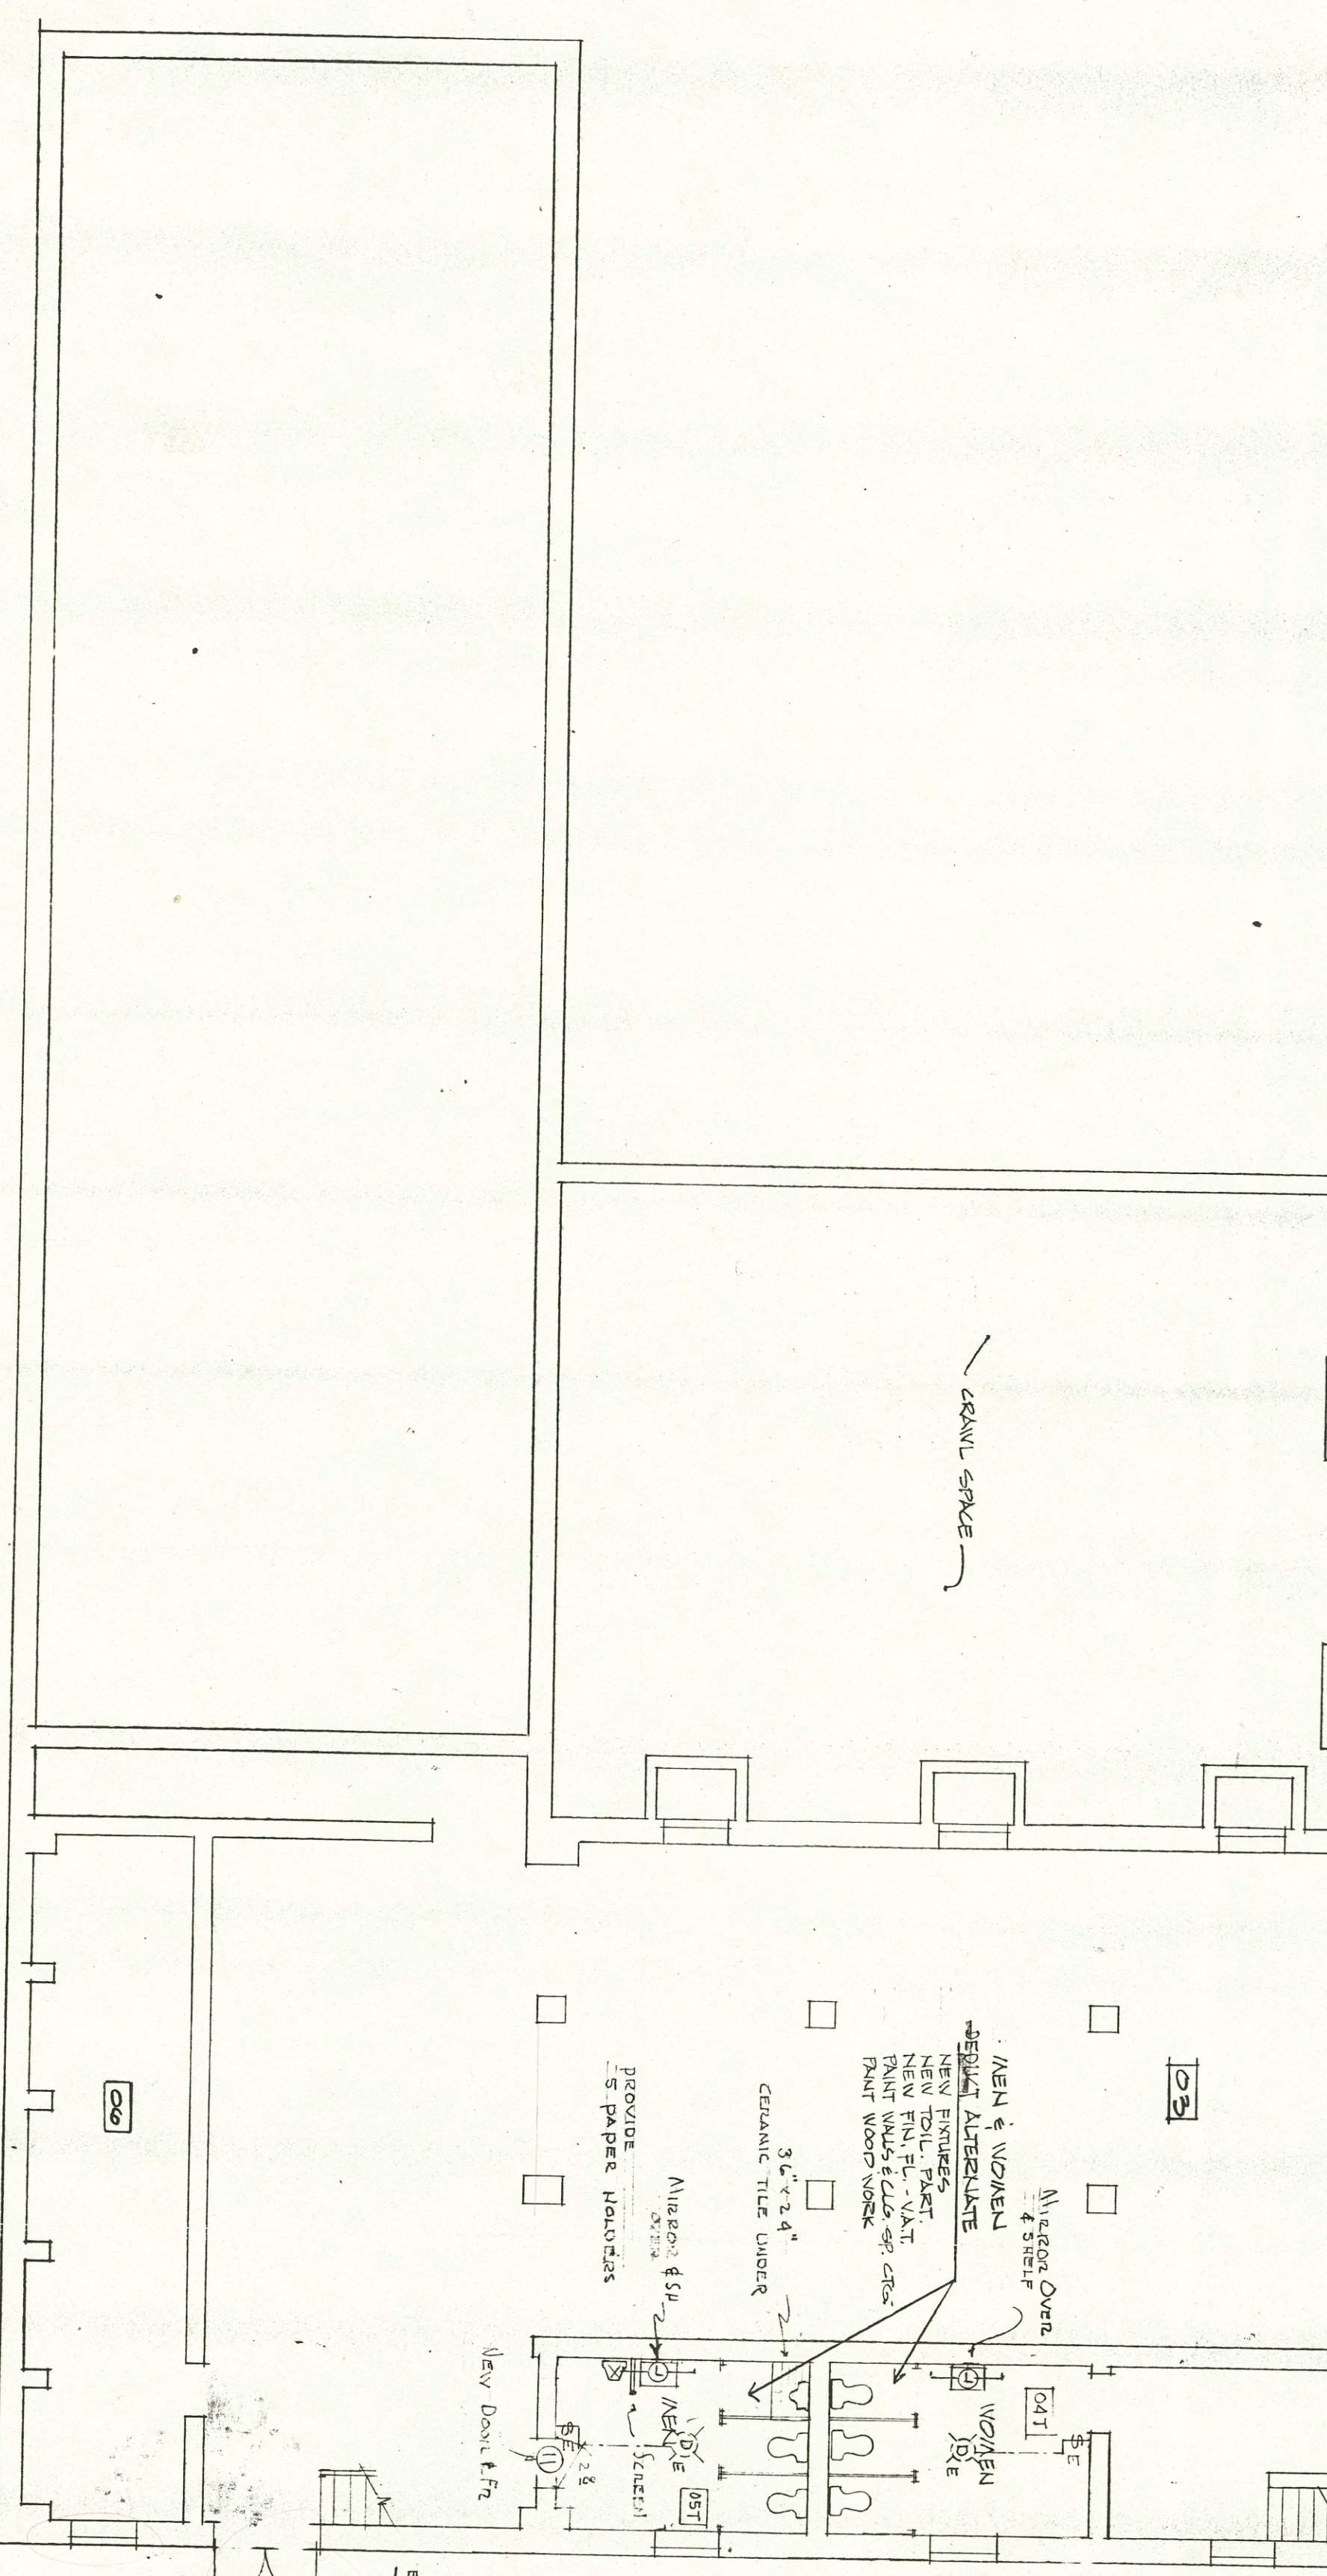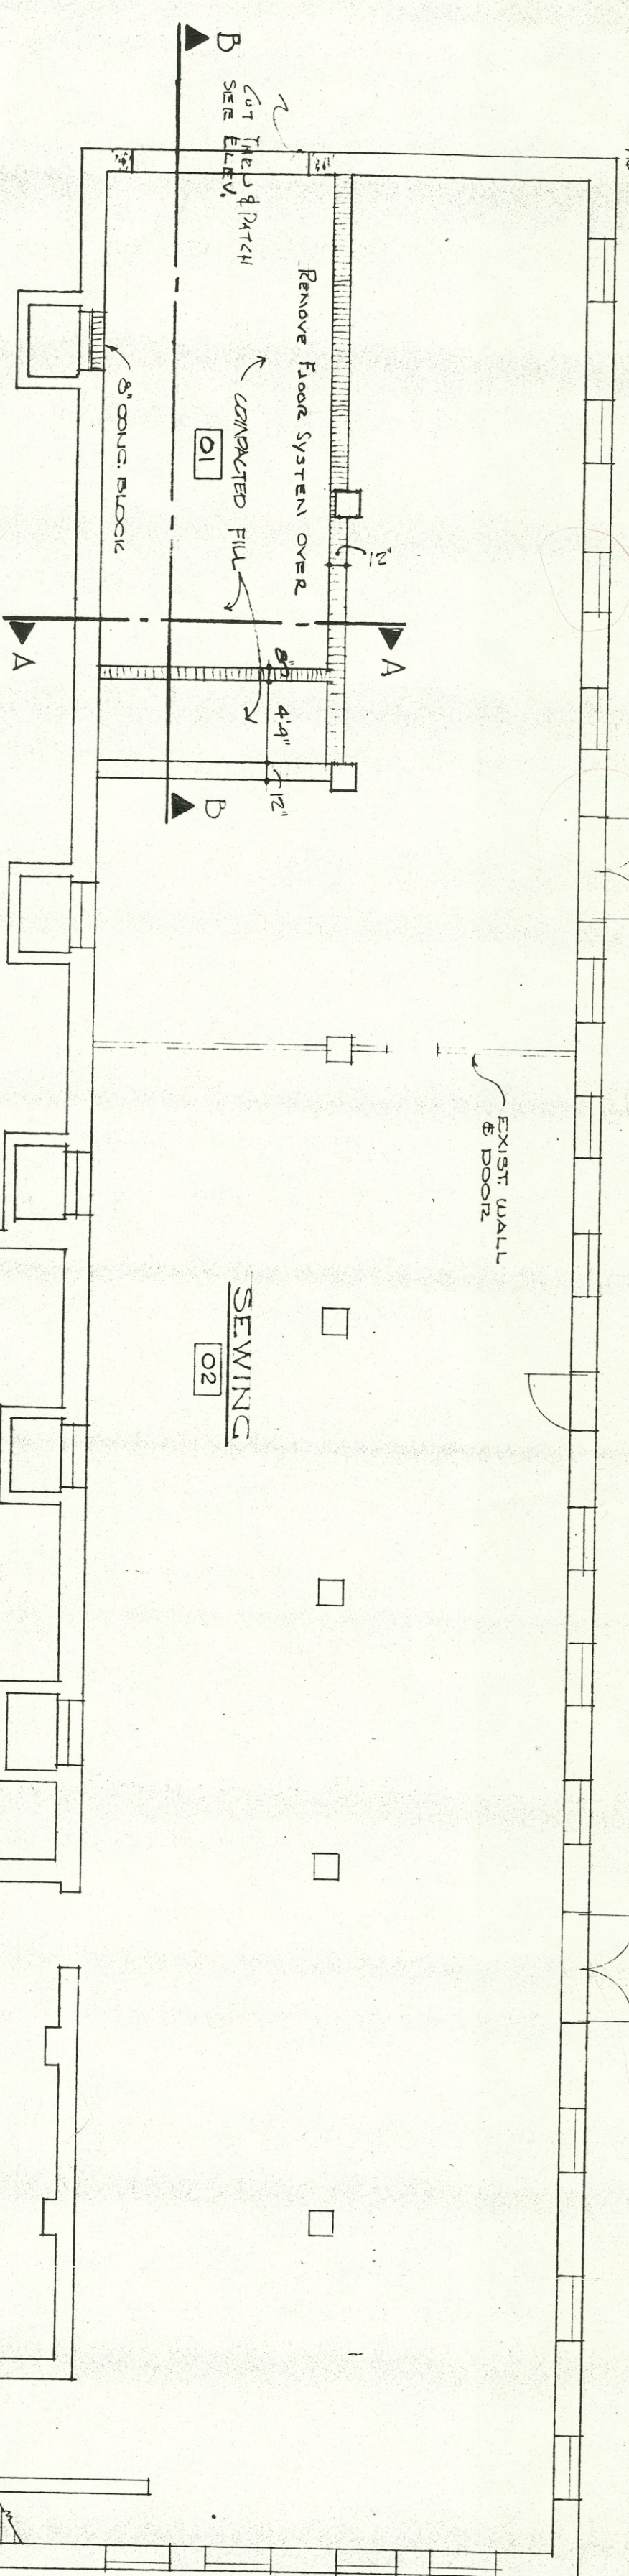

LAUNDRY - BASEMENT PLAN
SCALE 1/8"=1'-0"

DO NOT REMOVE
FROM FILE ROOM

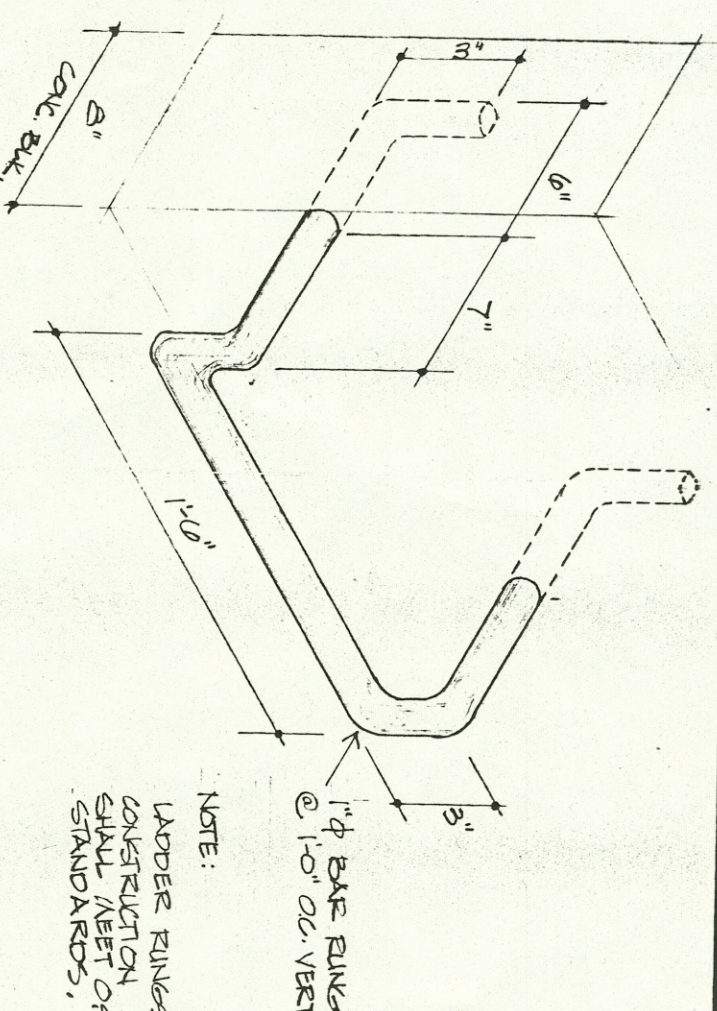

TYP. LADDER RUNG ISOMETRIC

NOTE: PAINT VALUES DELIVERED & WORKMANSHIP IN ROOMS ARE 100%.


ROOM FINISH SCHEDULE									
ROOM NO.	TITLE	FLOOR	BASE	WAINSCOT	WALL	CROWN	CEILING	WALL	REMARKS
01	FOUNDATION EXPOSED CONC.	NO	NO	NO	NO	NO	NO	NO	
02	SEWING	NO	NO	NO	NO	NO	NO	NO	
03	STORAGE	NO	NO	NO	NO	NO	NO	NO	
04	WOMEN'S REST ROOM	NO	NO	NO	NO	NO	NO	NO	
05	MEN'S REST ROOM	NO	NO	NO	NO	NO	NO	NO	
06	EXISTING	NO	NO	NO	NO	NO	NO	NO	

FLEXCORE BEARING DETAIL
SCALE 1/2"=1'-0"

O.H. DOOR SILL DETAIL
SCALE 1/2"=1'-0"

INTERIOR DOCK SECTN A-A
SCALE 1/4"=1'-0"

INTERIOR DOCK SECTN B-B
SCALE 1/4"=1'-0"

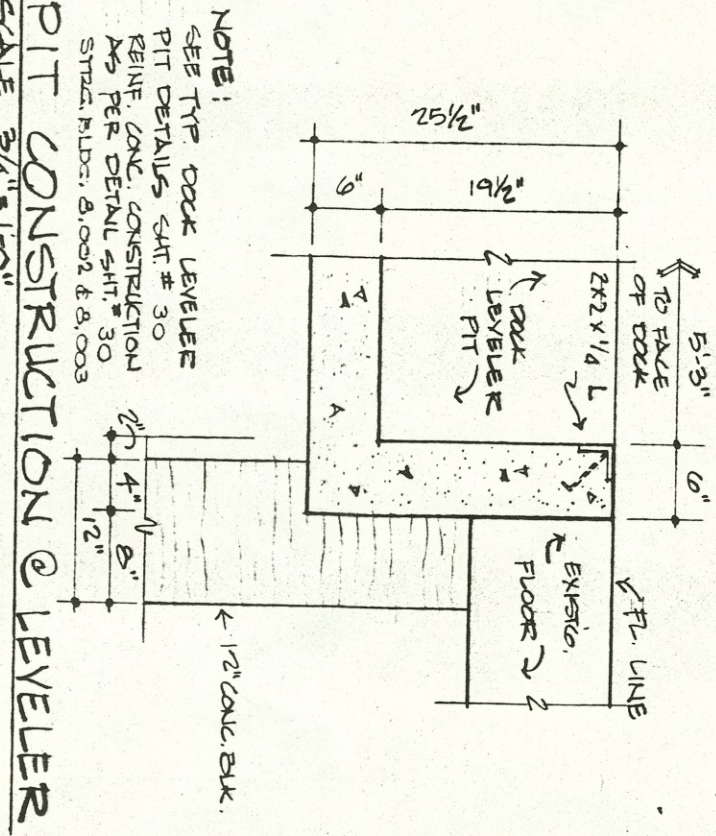

STATE OF OHIO
DEPARTMENT OF PUBLIC WORKS
REGISTERED ARCHITECT
MALLALIEU
ROSS
ROBERTS
DOLL
AKRON - MASSILLON
OHO
DATE 2/10/74
SHEET 23 OF 33
LAUNDRY - BASEMENT PLAN
SCALE 1/8"=1'-0"


DOOR SCHEDULE

MARK TYPE	SIZE	DOOR		FRAME	CLASS	LOWERS	REMARKS
		NAT'L	CONST	NAT'L	TYPE		
11	A	28 x 68 x 1/4	HOLLOW	METAL	#3		
12	A	3" x 7" x 1/4	GALV METAL	GALV METAL	#2		
13	A	4" x 7" x 1/4	METAL (8 GA)	METAL	A LABEL		
14	A	24" x 70 x 1/4	3RD. F.I.Z.	METAL	3RD. F.I.Z.		
15	A	24" x 7" x 1/4	HOLLOW	METAL	#1		4" HEAD
16	B	28 x 7" x 1/4	HOLLOW	METAL	#1		4" HEAD
17	—	10WIDE x 12" HIGH	SECTIONAL	CHANNEL	JAMBS		


ROOM FINISH SCHEDULE

ROOM NO.	TITLE	FLOOR	BASE	WAINSCOT	STOOD	WALL	CEILING	PAINTING	REMARKS
				INATL. HGT.			INATL. HGT.		
100	ENCLOSED DOCK	CONC	NONE			BLOCK	PLAS. 8'-0"	DRY	
100A	EXTERIOR DOCK	EXIST	NO	W	K		EXIST WOOD		DECK TO CLEAR NIN. HEAD
101	CLEAN LOADING AREA	EXIST	EXIST				"		↗ ALTERNATE OR SPECIAL FLOORING
101A	FINISHING AREA	"	"				"		
101B	WASH ROOM AREA	"	"				"		
102	LOUNGING	"	"				"		
103	LOCKER ROOM	VAT	VINYL		EXIST ON	EXIST ON	EXIST ON WALL 10'-2"		
104	TOILET	VAT	"		"	"	" 8'-0"	SP. CTG.	CLG @ NIN. HEAD
105	TOILET	VAT	"		"	"	" 8'-0"	" "	WALL TOILET PARTITIONS & WAINSCOT
106	NEWS LOCKER ROOM	VAT	"		"	"	" 10'-0"	" "	WALL TOILET PARTITIONS & WAINSCOT
107	OFFICE	VAT	VINYL		WOOD	BLOCK	EXIST ON 8'-0"		CLG @ NIN. HEAD
108	EXTERIOR AREA						EXIST ON 8'-0"		
109	ENTRY								
110	EXTERIOR AREA								
111	RECEIVING		EXIST						CUT & PATCH ONLY

NOTE!
PAINT WOOD CEILING & TRUSSES & ALL
EXISTING & NEW WOOD & METALWORK
IN 101, 101A, 101B
PAINT ALL WOOD & METALWORK
IN 100
PAINT DRY WALL CEILING & ALL
NEW WALLS, WOOD & METALWORK
IN 102 & 101
PAINT ALL WALLS & ALL WOOD &
METALWORK IN 103, 104, 105 & 107
SEE SPECS. FOR ALTERNATES.

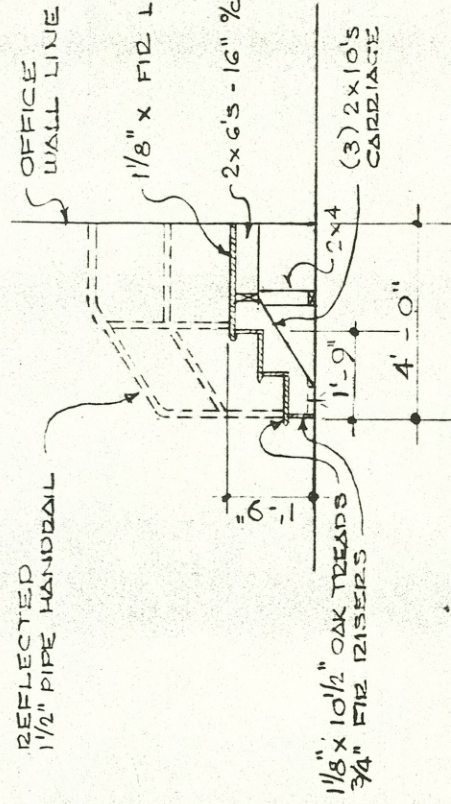

OFFICE STAIR DETAIL - A

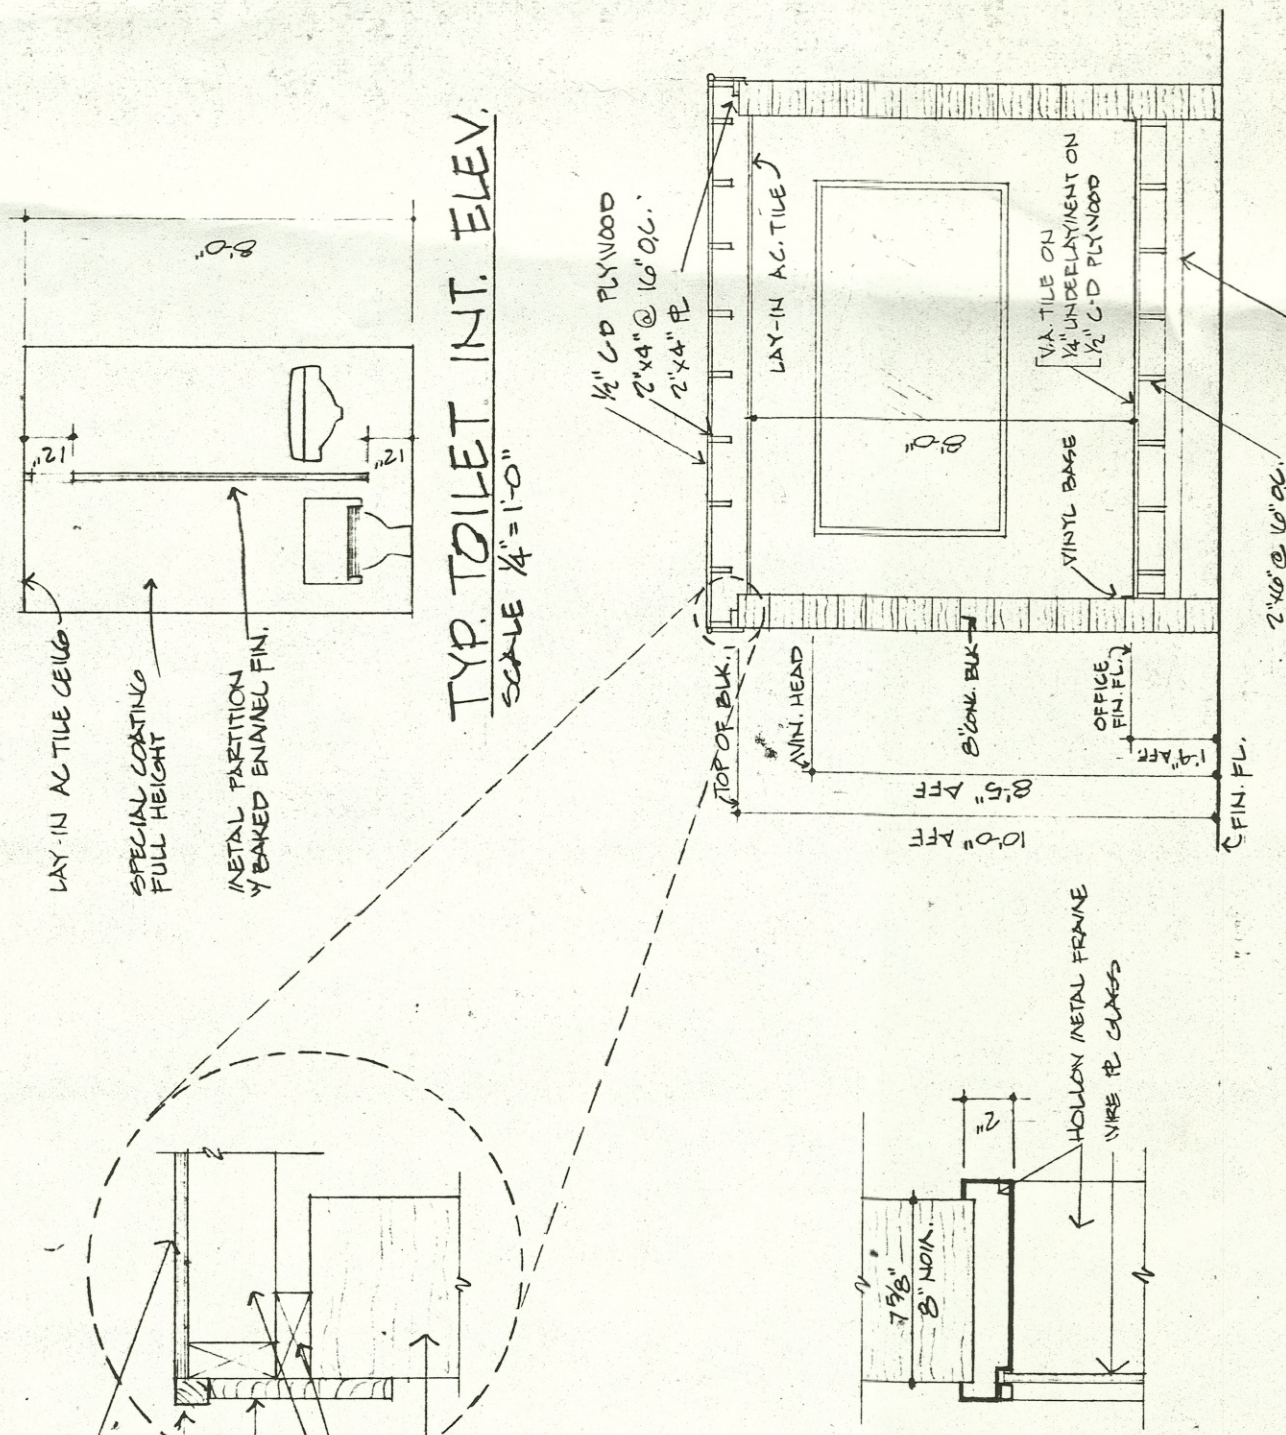


JAMB DETAIL
SCALE 1/8" = 1'-0"

OFFICE SECTION




LAUNDRY - MAIN FLOOR



PREPARED FOR
STATE OF OHIO

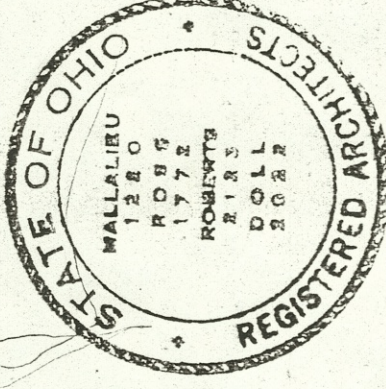

DWG: VE130E\LAND-A1

 MALLALIEU ROSS ROBERTS DOLL		AKRON • MASSILLON MEMBER OF THE AMERICAN INSTITUTE OF ARCHITECTS	OHIO	ARCHITECTS	DRAWN BY
			DATE 2/10/74	SHEET 24 OF 33	COMM. TPOOL


DEW ELLIOTT, INC.

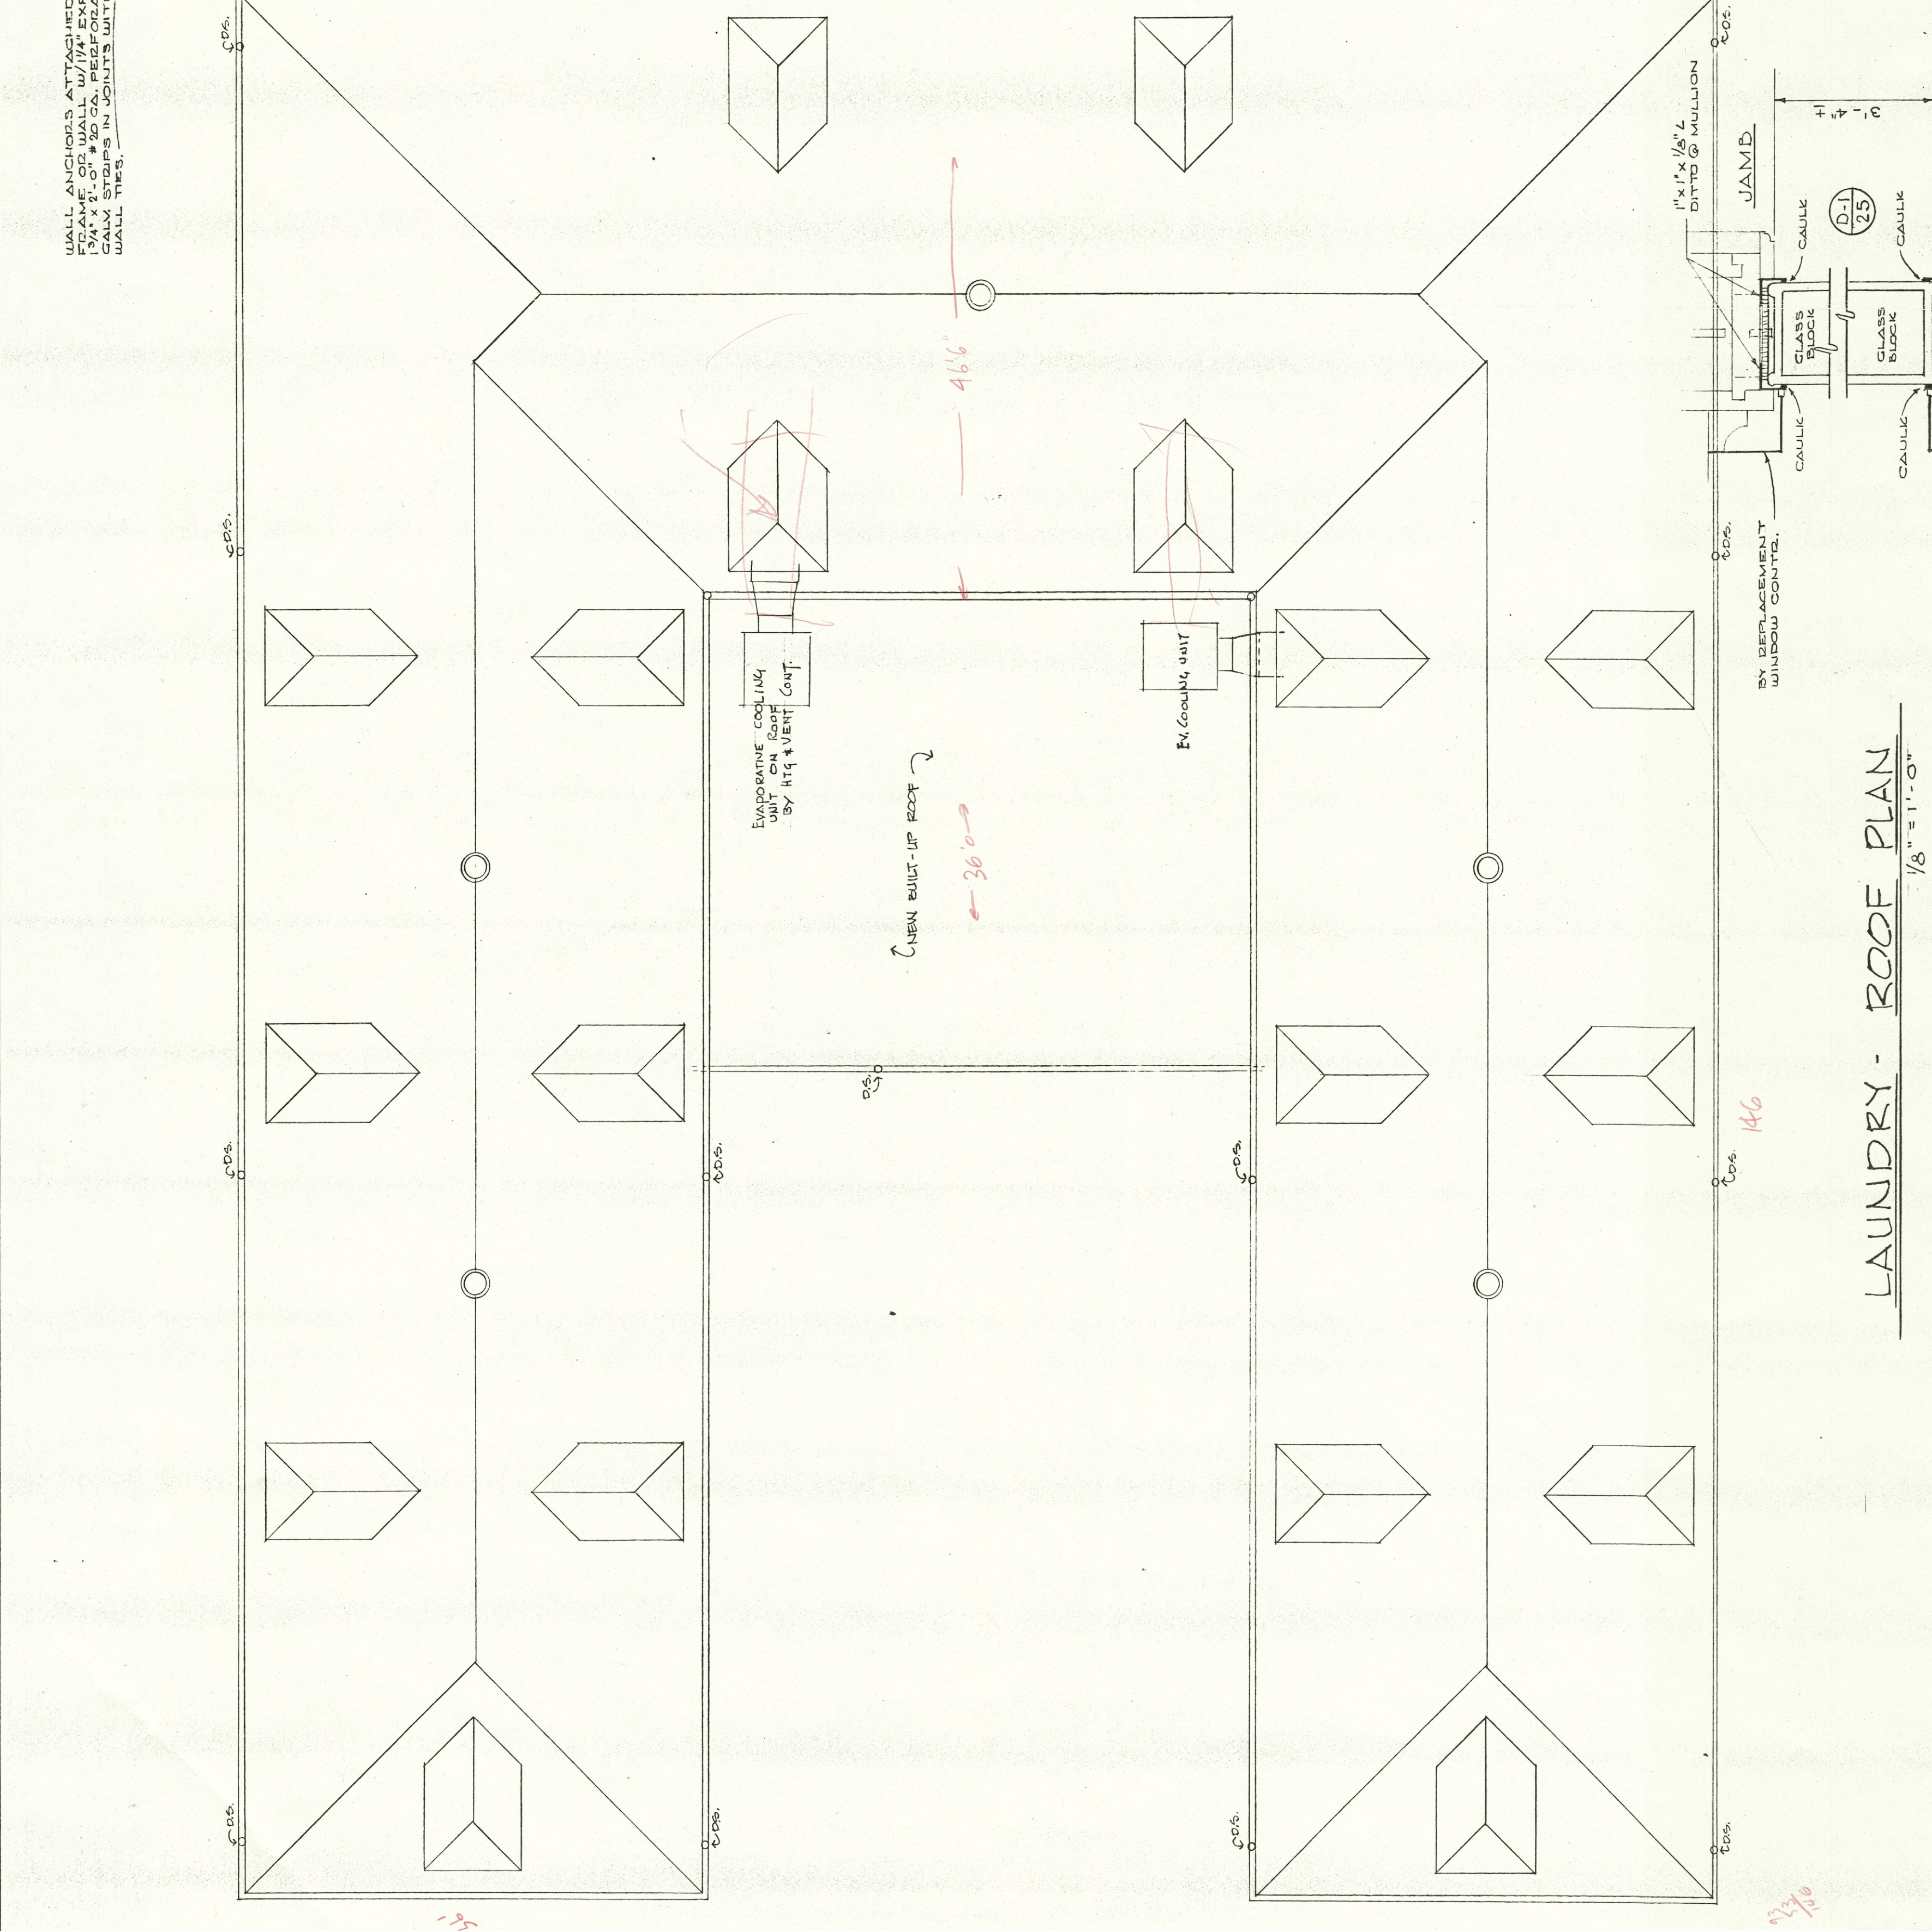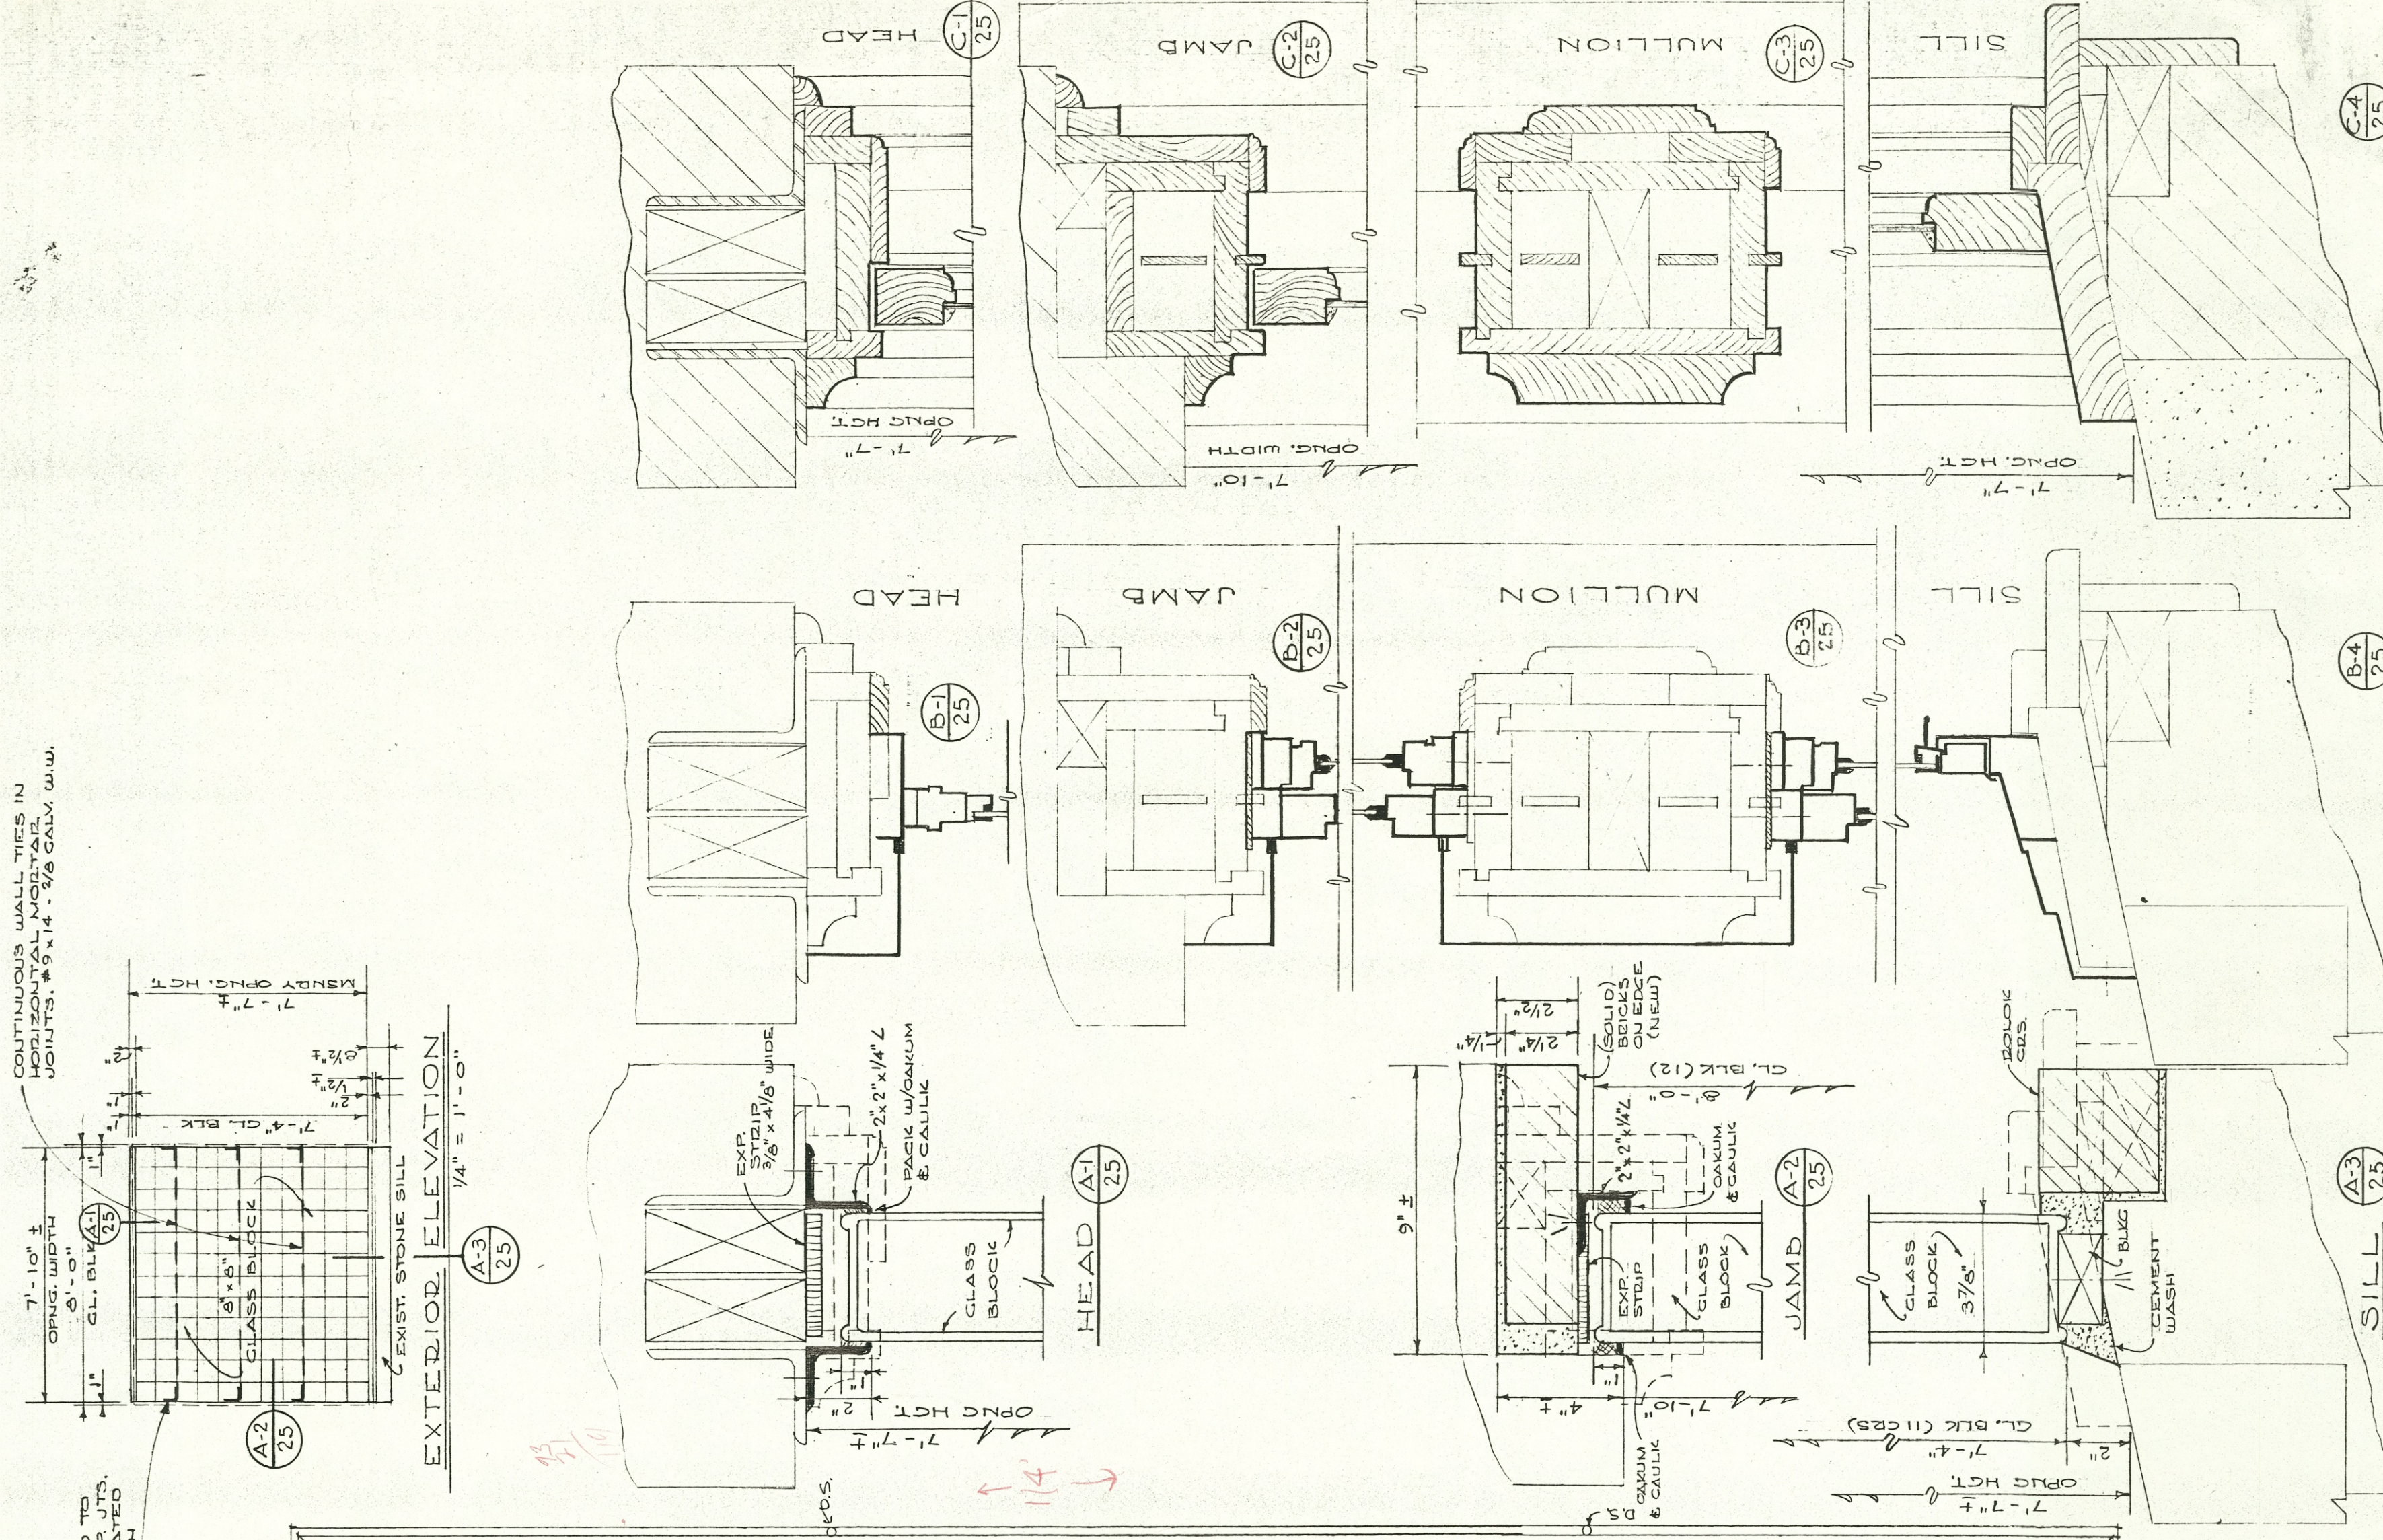


LAUNDRY - ROOF PLAN
1/8" = 1'-0"

NOTE:
NEW DOWNSPUTS, GUTTERS, AND SHEET METAL HIPS, RIDGES AND VALLEYS.
PROVIDE NEW 3/4" BARGE BOARD ROOF CL. RED WD PAINTED 2 COATS (GUTTERS)
SEE SPECS FOR ALTERNATES

LAND-A2

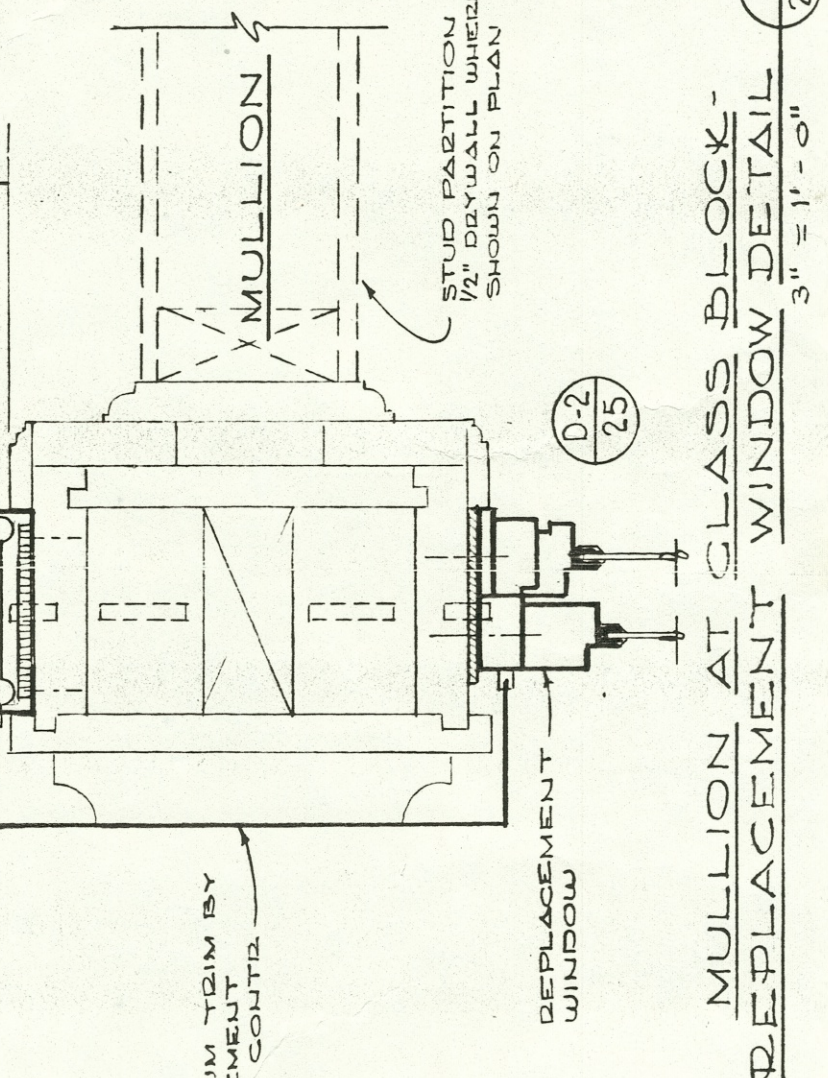

MULLION AT GLASS BLOCK REPLACEMENT WINDOW DETAIL
3/4" = 1'-0"

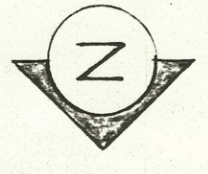


PREPARED FOR
STATE OF OHIO
DEPARTMENT OF PUBLIC WORKS


COMM. 7301
DATE 2/18/74
SHEET 25 OF 33

ARCHITECTS
MALLALIEU ROSS ROBERTS DOLL
AKRON - MASSILLON
MEMBER OF THE AMERICAN INSTITUTE OF ARCHITECTS
LAUNDRY # T-004
ROOF PLAN

REGISTERED ARCHITECTS
STATE OF OHIO
MALLALIEU ROSS ROBERTS DOLL
1978
1979
1980
1981
1982

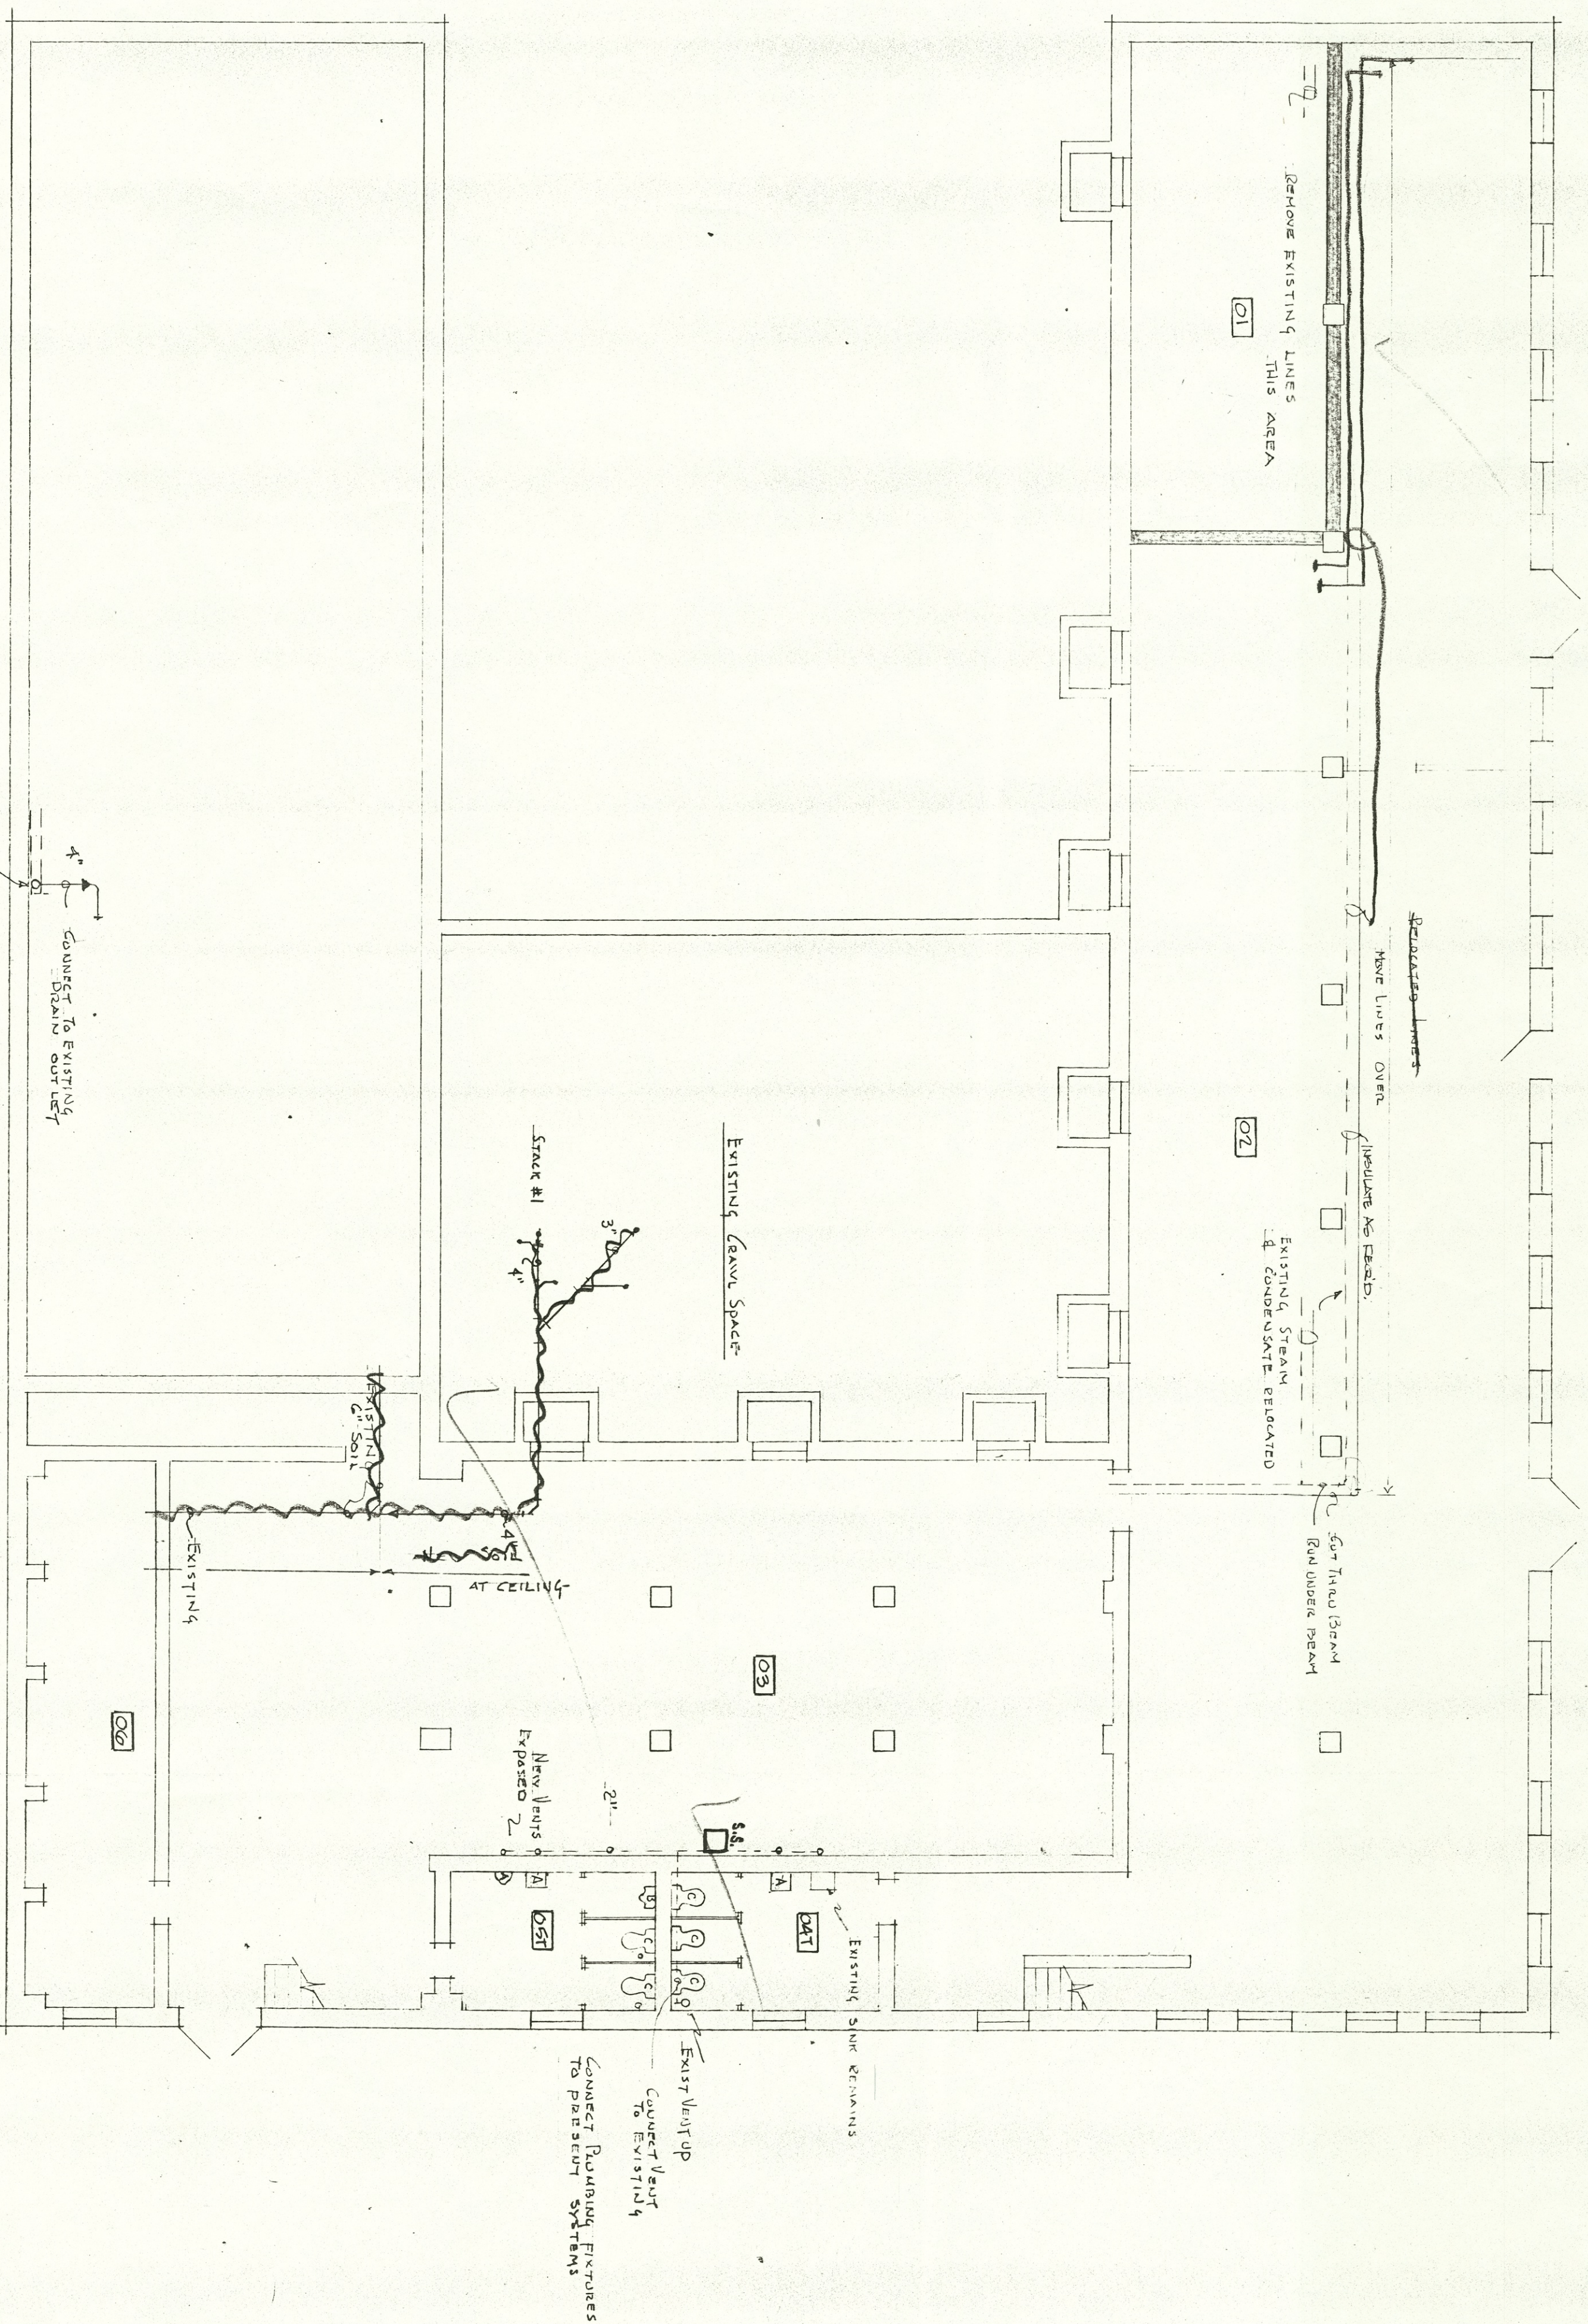


ELECTRICAL AREA PLAN

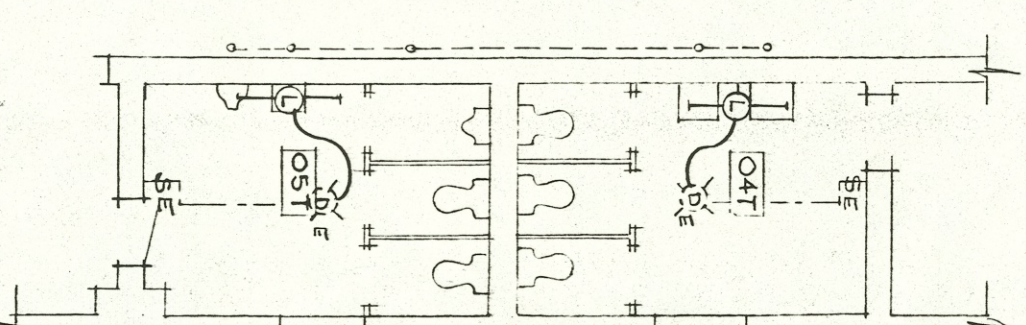

LAUNDRY BASEMENT PLUMBING & HEATING PLAN

Da Buit
W. J. J. J. J. J.
J. J. J. J. J.

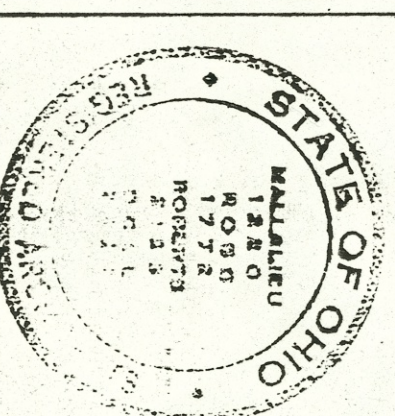

STATE OF OHIO
DEPARTMENT OF PUBLIC WORKS

MALLALIEU

ROSS

DOLL

AKRON • MASSILLON

MEMBER OF THE AMERICAN INSTITUTE

#7.004 ELECTRICAL PLUMBING & HEATING

*7.004 ELECTRICAL PLAN	33
------------------------	----

COMM.

DATE

2/18/7


26/

ω	ω
---	---

ELECTRICAL FIXTURE SCHEDULE

MARK	DESCRIPTION	ATG.	LAMP
A	RECESSED NE 240 DX ULTRASONIC ACRYLIC	SURFACE	PHOT 125
D	RECALL 240/240 A 70/1000 TAPER PROOF GREEN/RED/BLUE	SURFACE	120W
F	MILKER KT-2120-PA ACRYLIC PRISMATIC LENS	SURFACE	PHOT 125
K	RECALL 240/240 TAPER PROOF	SURFACE	120W
L	ALCO 242 H.C. - MOUNT REVERSE MIRROR & TOLL PACT.	WALL	(1) PHOT 125
A	RECESSED KP-2120-140V BAKED ENAMEL THERM V	NO CONVENTION	PHOT 125
A	RECESSED KP-2120-140V BAKED ENAMEL THERM V	NO CONVENTION	PHOT 125
A	RECESSED KP-2120-140V BAKED ENAMEL THERM V	NO CONVENTION	PHOT 125

EXISTG. SERVICE

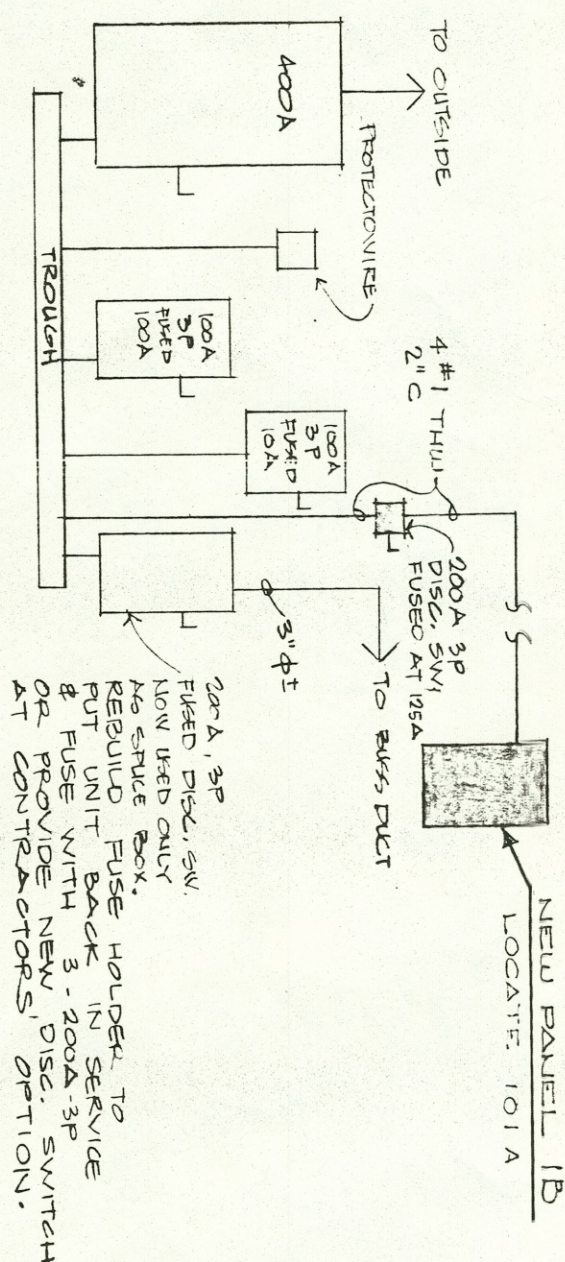


120/208, 4W, 3P SURFACE
225 AMP, 3P MAIN BREAK
M.L.C.

PANEL 1B

CCT	LOAD	DESCRIPTION	
1	700 L	GARAGE	20
2	1200 L	EAST BOW, ROOM 101	20
3	1200 L	EAST BOW, ROOM 101	20
4	1000 L	EAST BOW, ROOM 101	20
5	1200 L	MID BOW, ROOM 101	20
6	1200 L	MID BOW, ROOM 101	20
7	1200 L	WEST BOW, ROOM 101	20
8	1200 L	WEST BOW, ROOM 101	20
9	1200 L	NORTH BOW, ROOM 101A	20
10	600 L	SOUTH BOW, ROOM 101A	20
11	600 L	EAST BOW, ROOM 101B	20
12	1200 L	EAST BOW, ROOM 101B	20
13	1200 L	EAST BOW, ROOM 101B	20
14	1000 L	EAST BOW, ROOM 101B	20
15	1200 L	MID BOW, ROOM 101B	20
16	1200 L	MID BOW, ROOM 101B	20
17	600 L	MID BOW, ROOM 101B	20
18	1200 L	WEST BOW, ROOM 101B	20
19	1200 L	WEST BOW, ROOM 101B	20
20	1000 L	WEST BOW, ROOM 101B	20
21	600 L	EAST BOW, ROOM 102	20
22	600 L	MID EAST BOW, ROOM 102	20
23	600 L	MID WEST BOW, ROOM 102	20
24	600 L	WEST BOW, ROOM 102	20
25	600 L	DOORS 103, 104, 105 & 106	20
26	1200 L	UNIT WATER RA 100	20
27	600 L	UNIT WATER RA 100	20
28	600 L	UNIT WATER RA 100	20
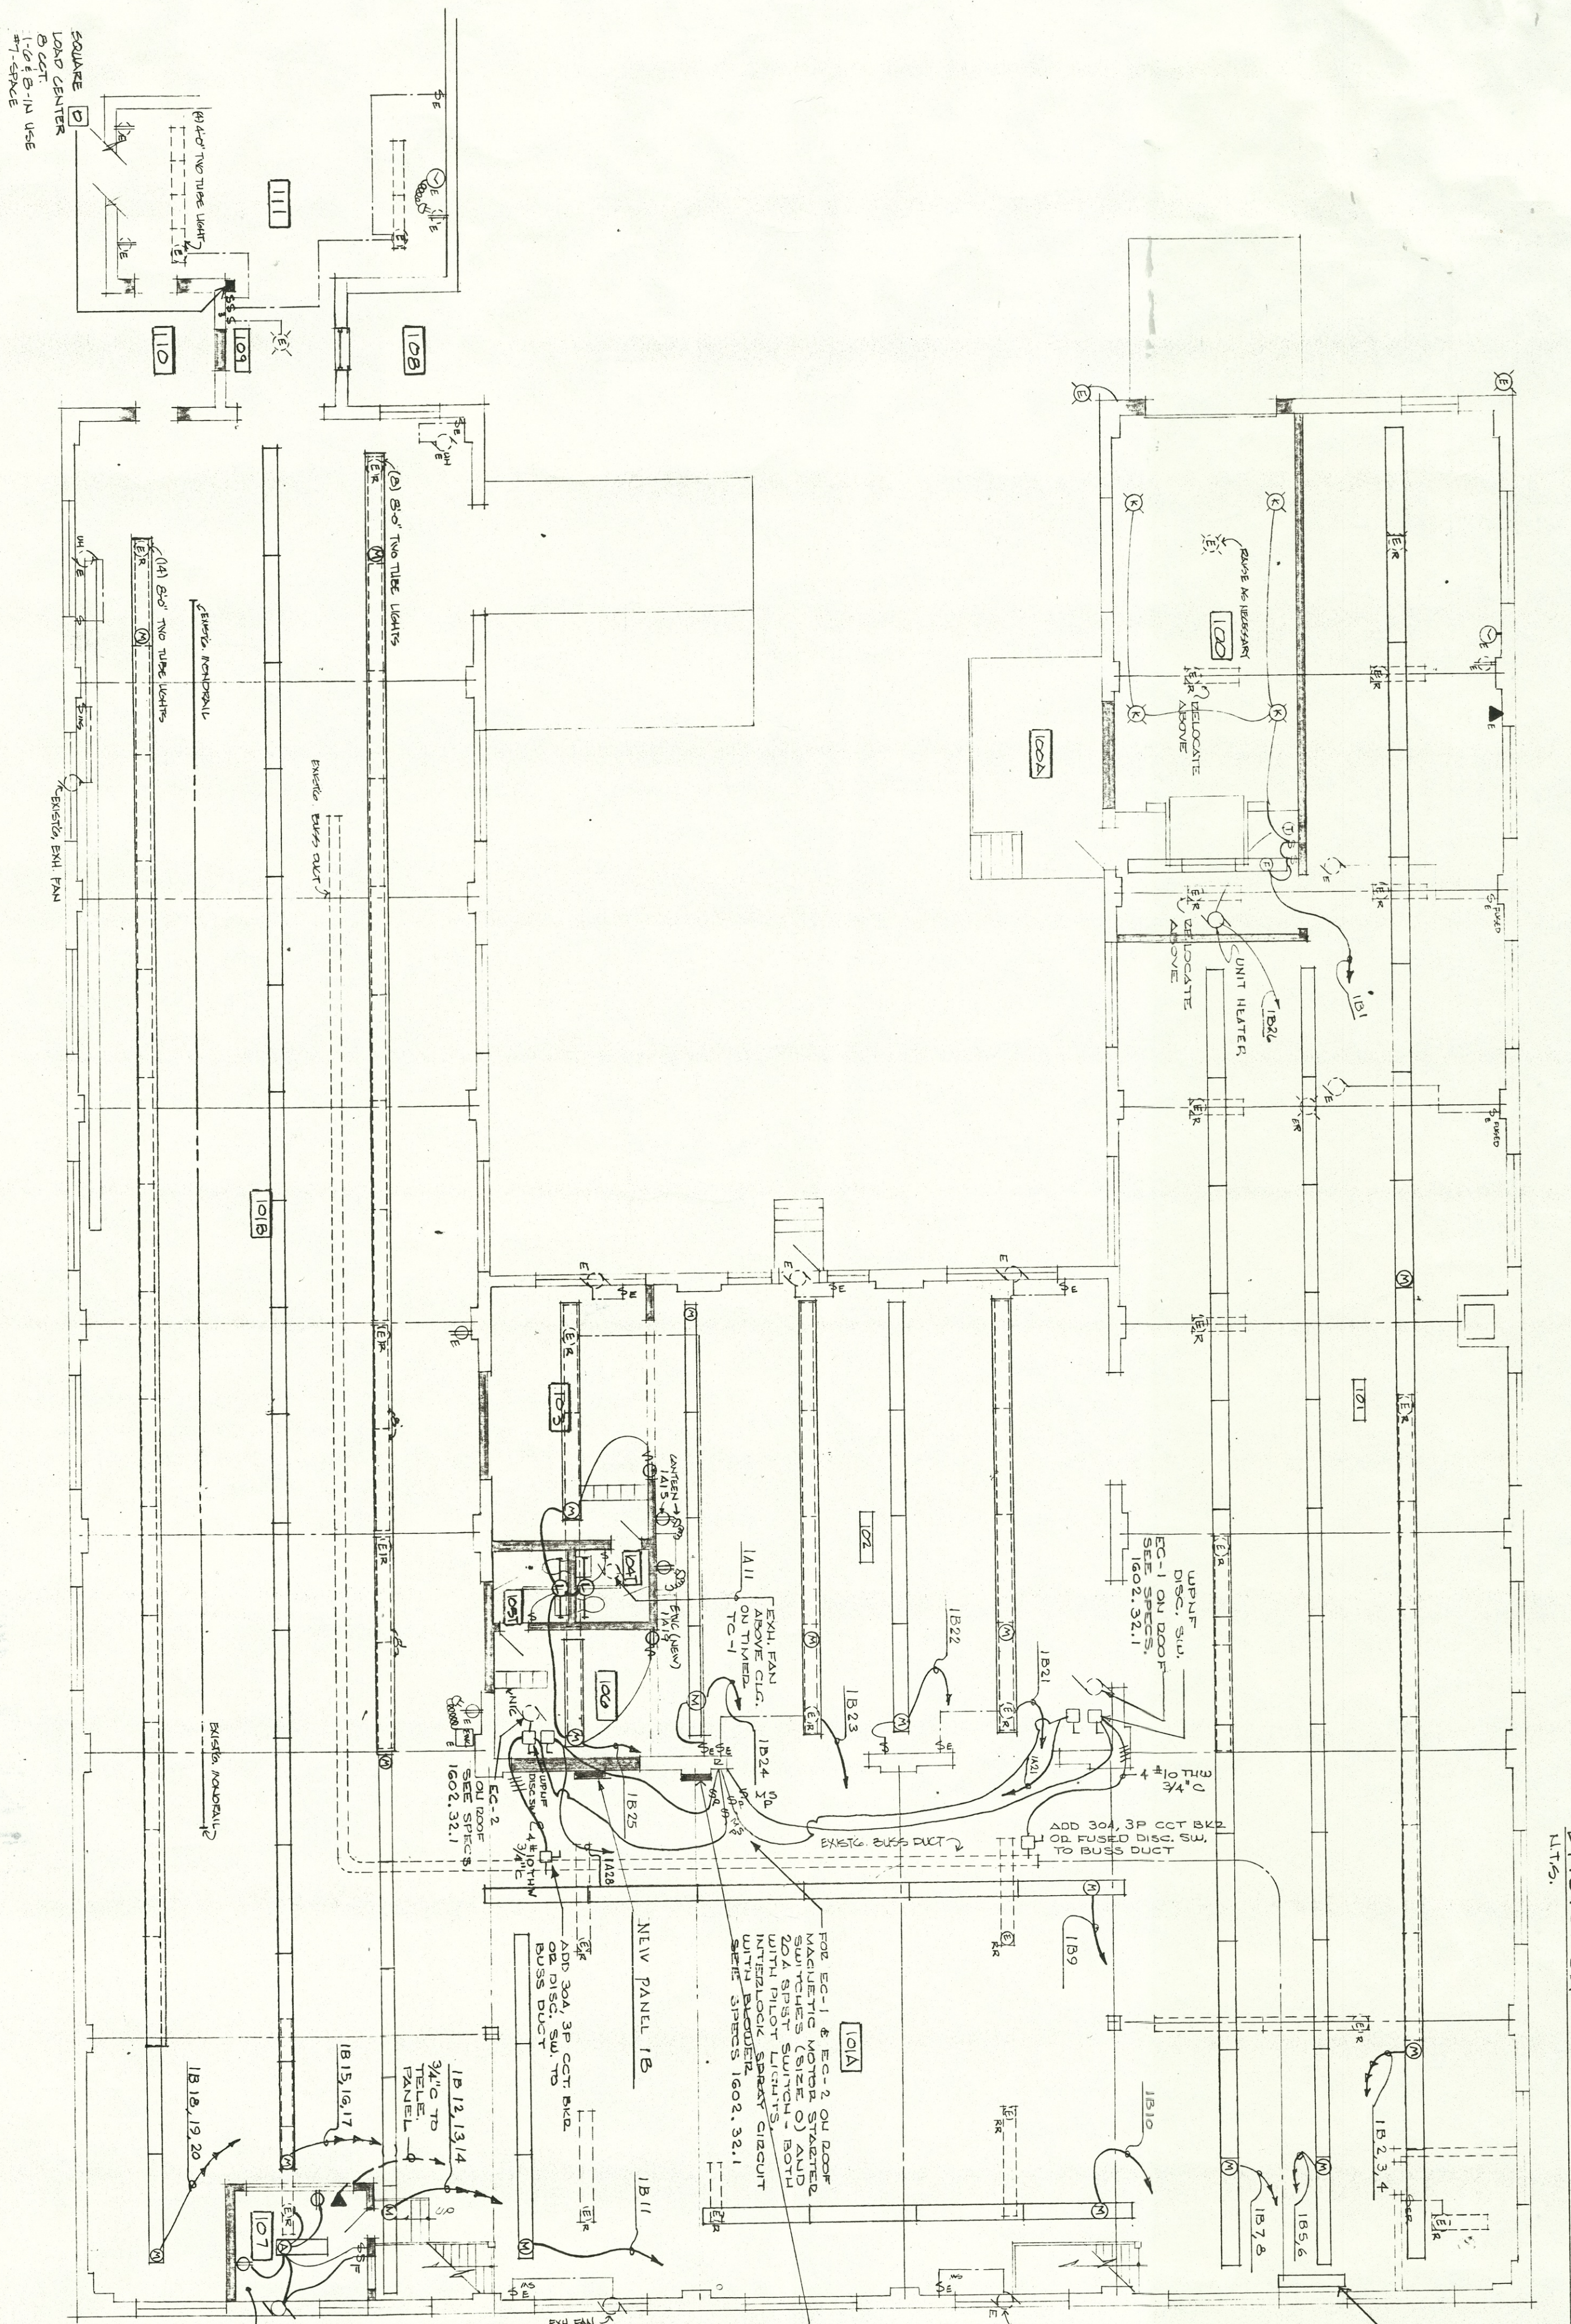

LAUNDRY MAIN FLOOR ELECTRICAL PLAN

SCALE 1/8" = 1'-0"

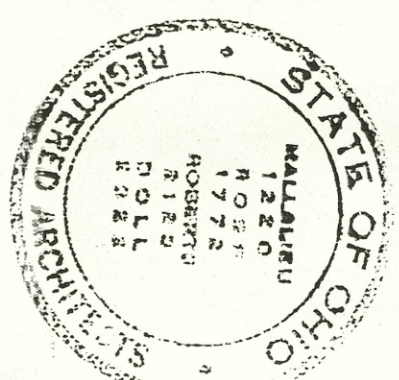

PREPARED FOR
MALLALIEU
ROSS
ROBERTS
DOLL
AKRON - MASSILLON
OHIO
LAUNDRY MAIN FLOOR ELECTRICAL PLAN
28
33