


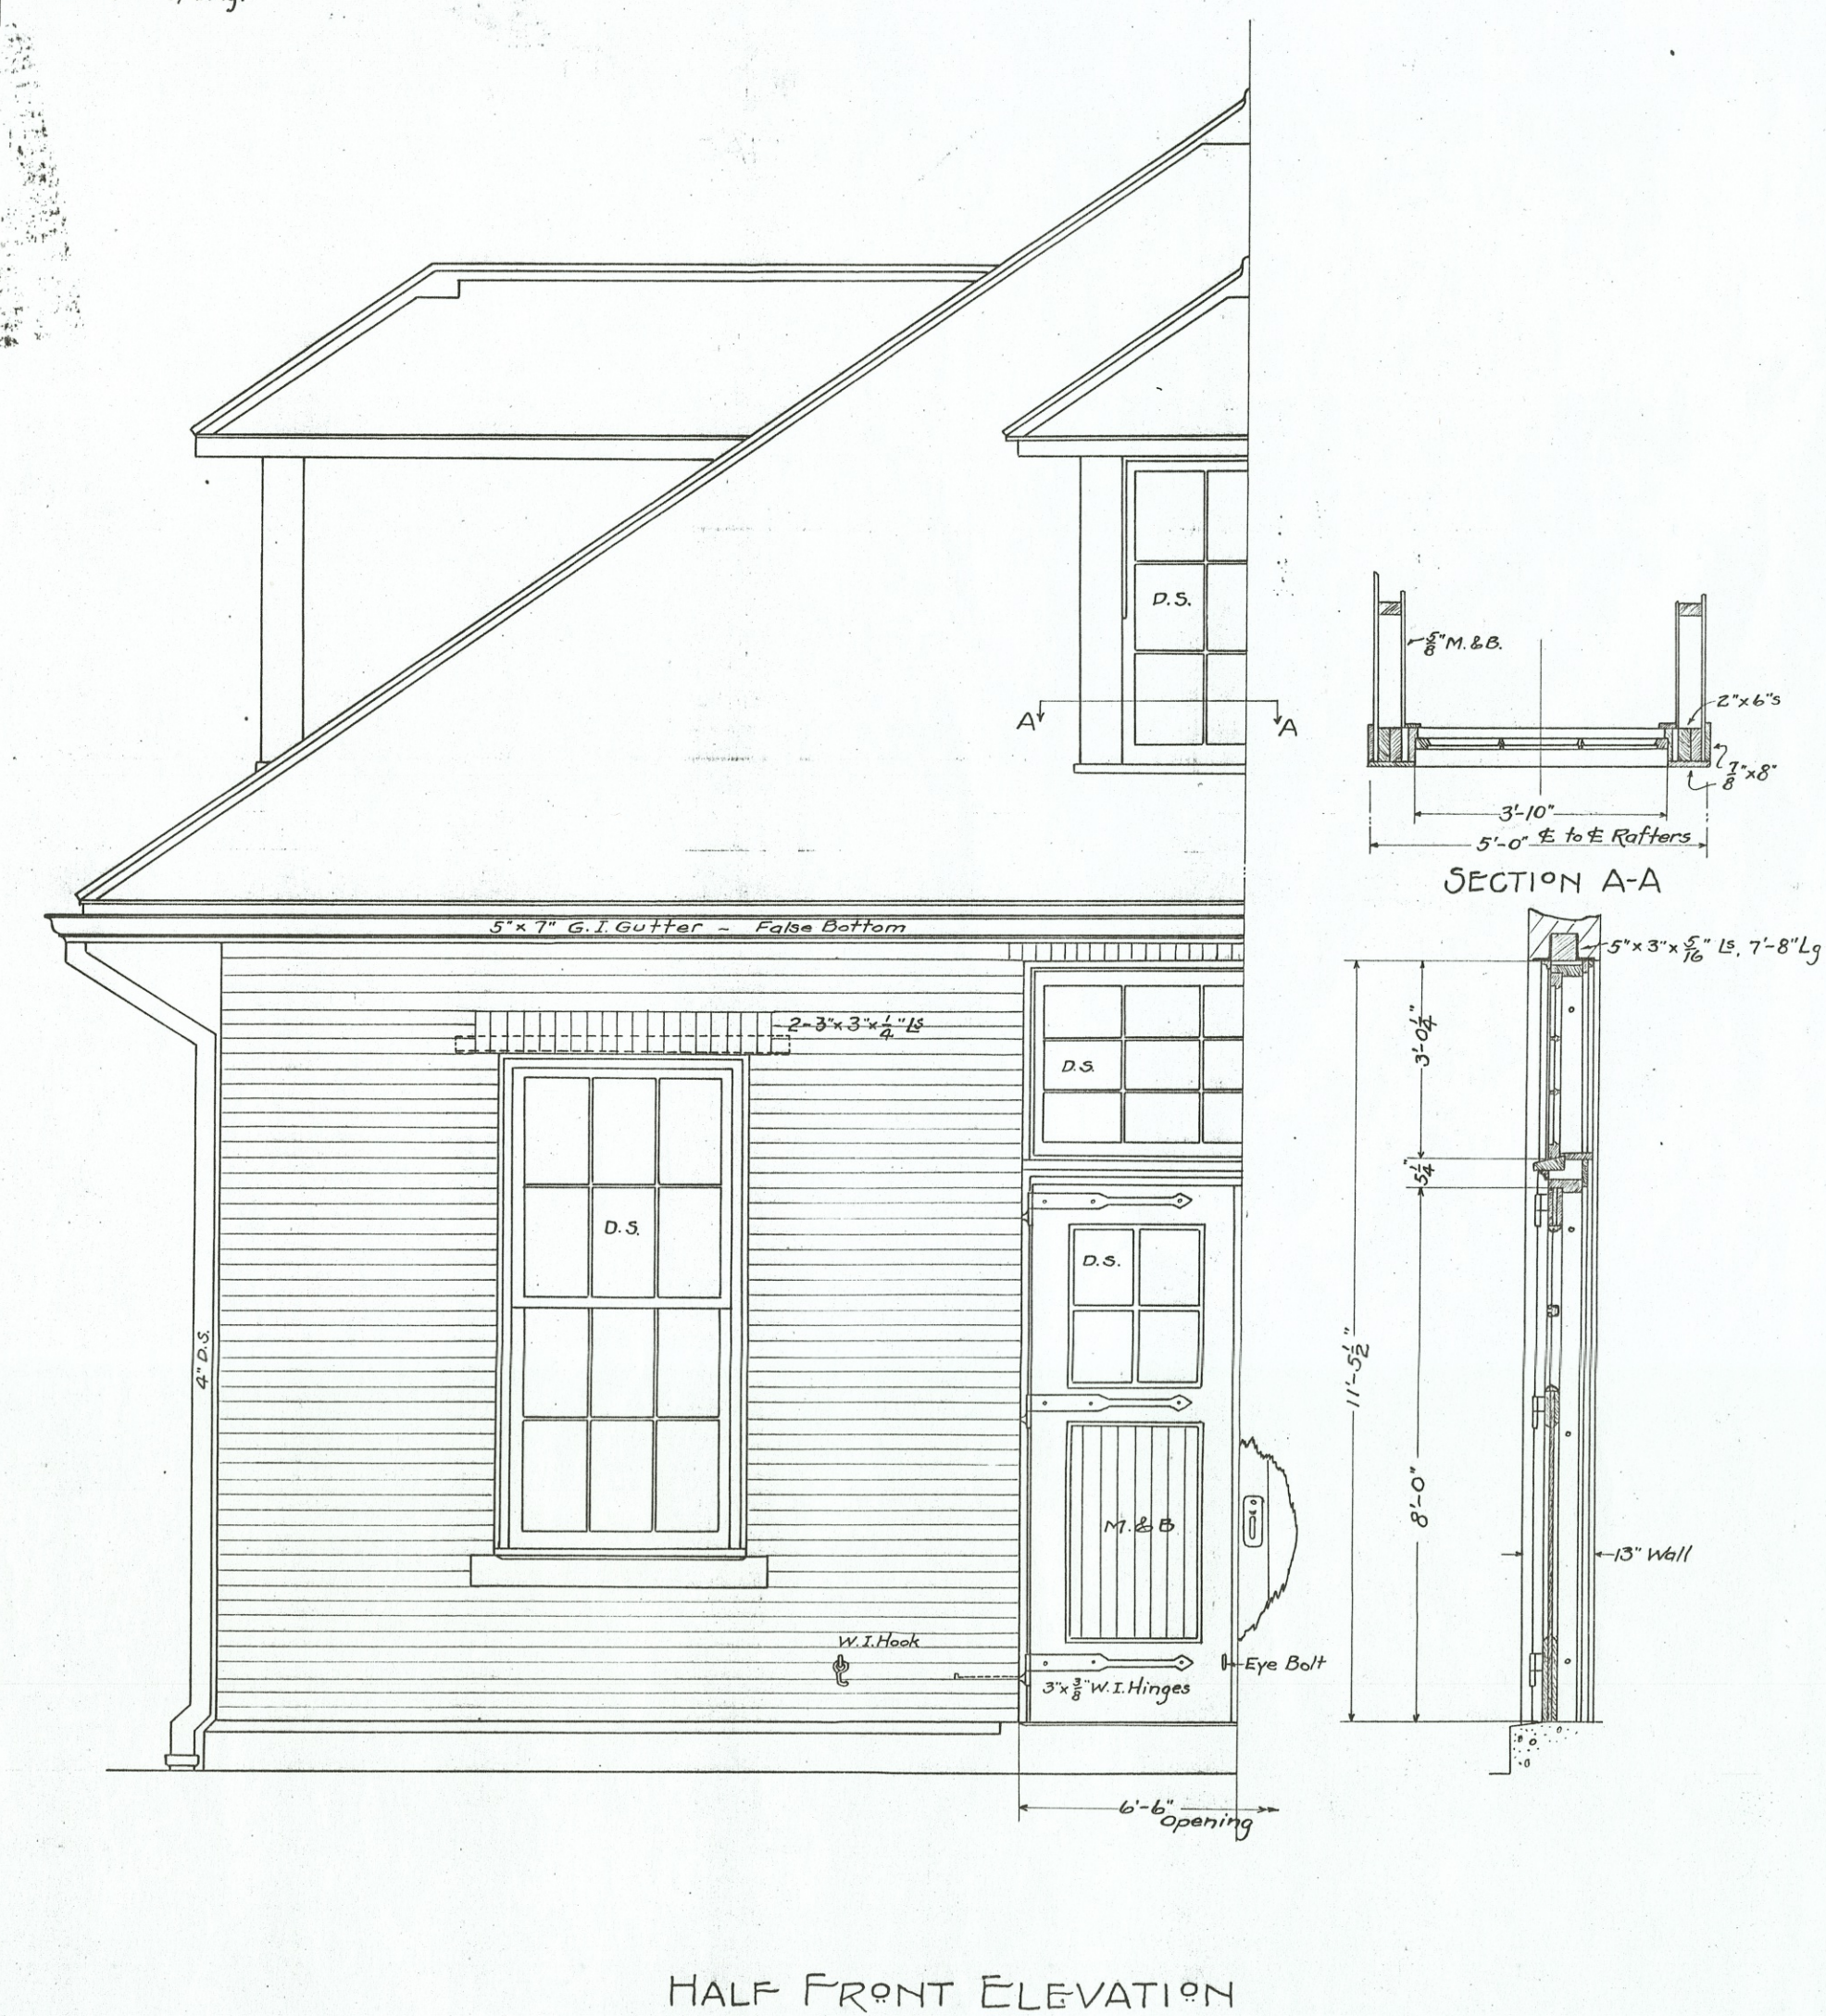
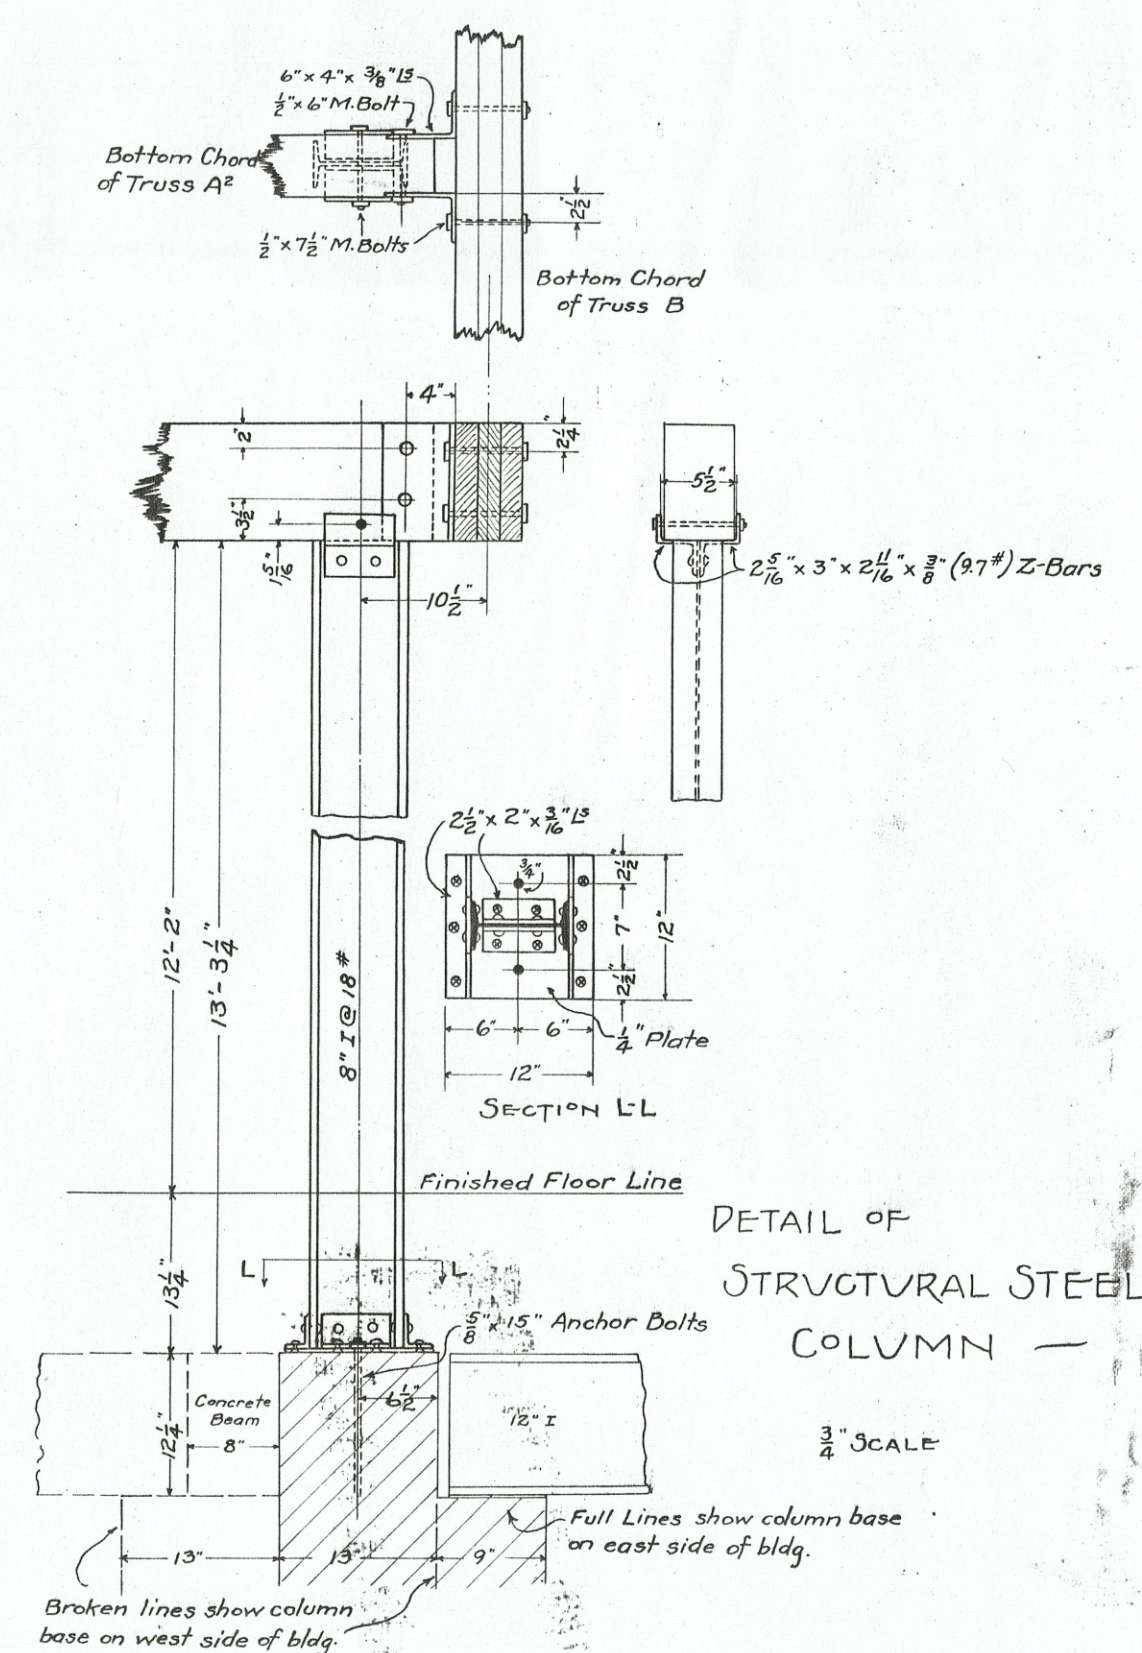
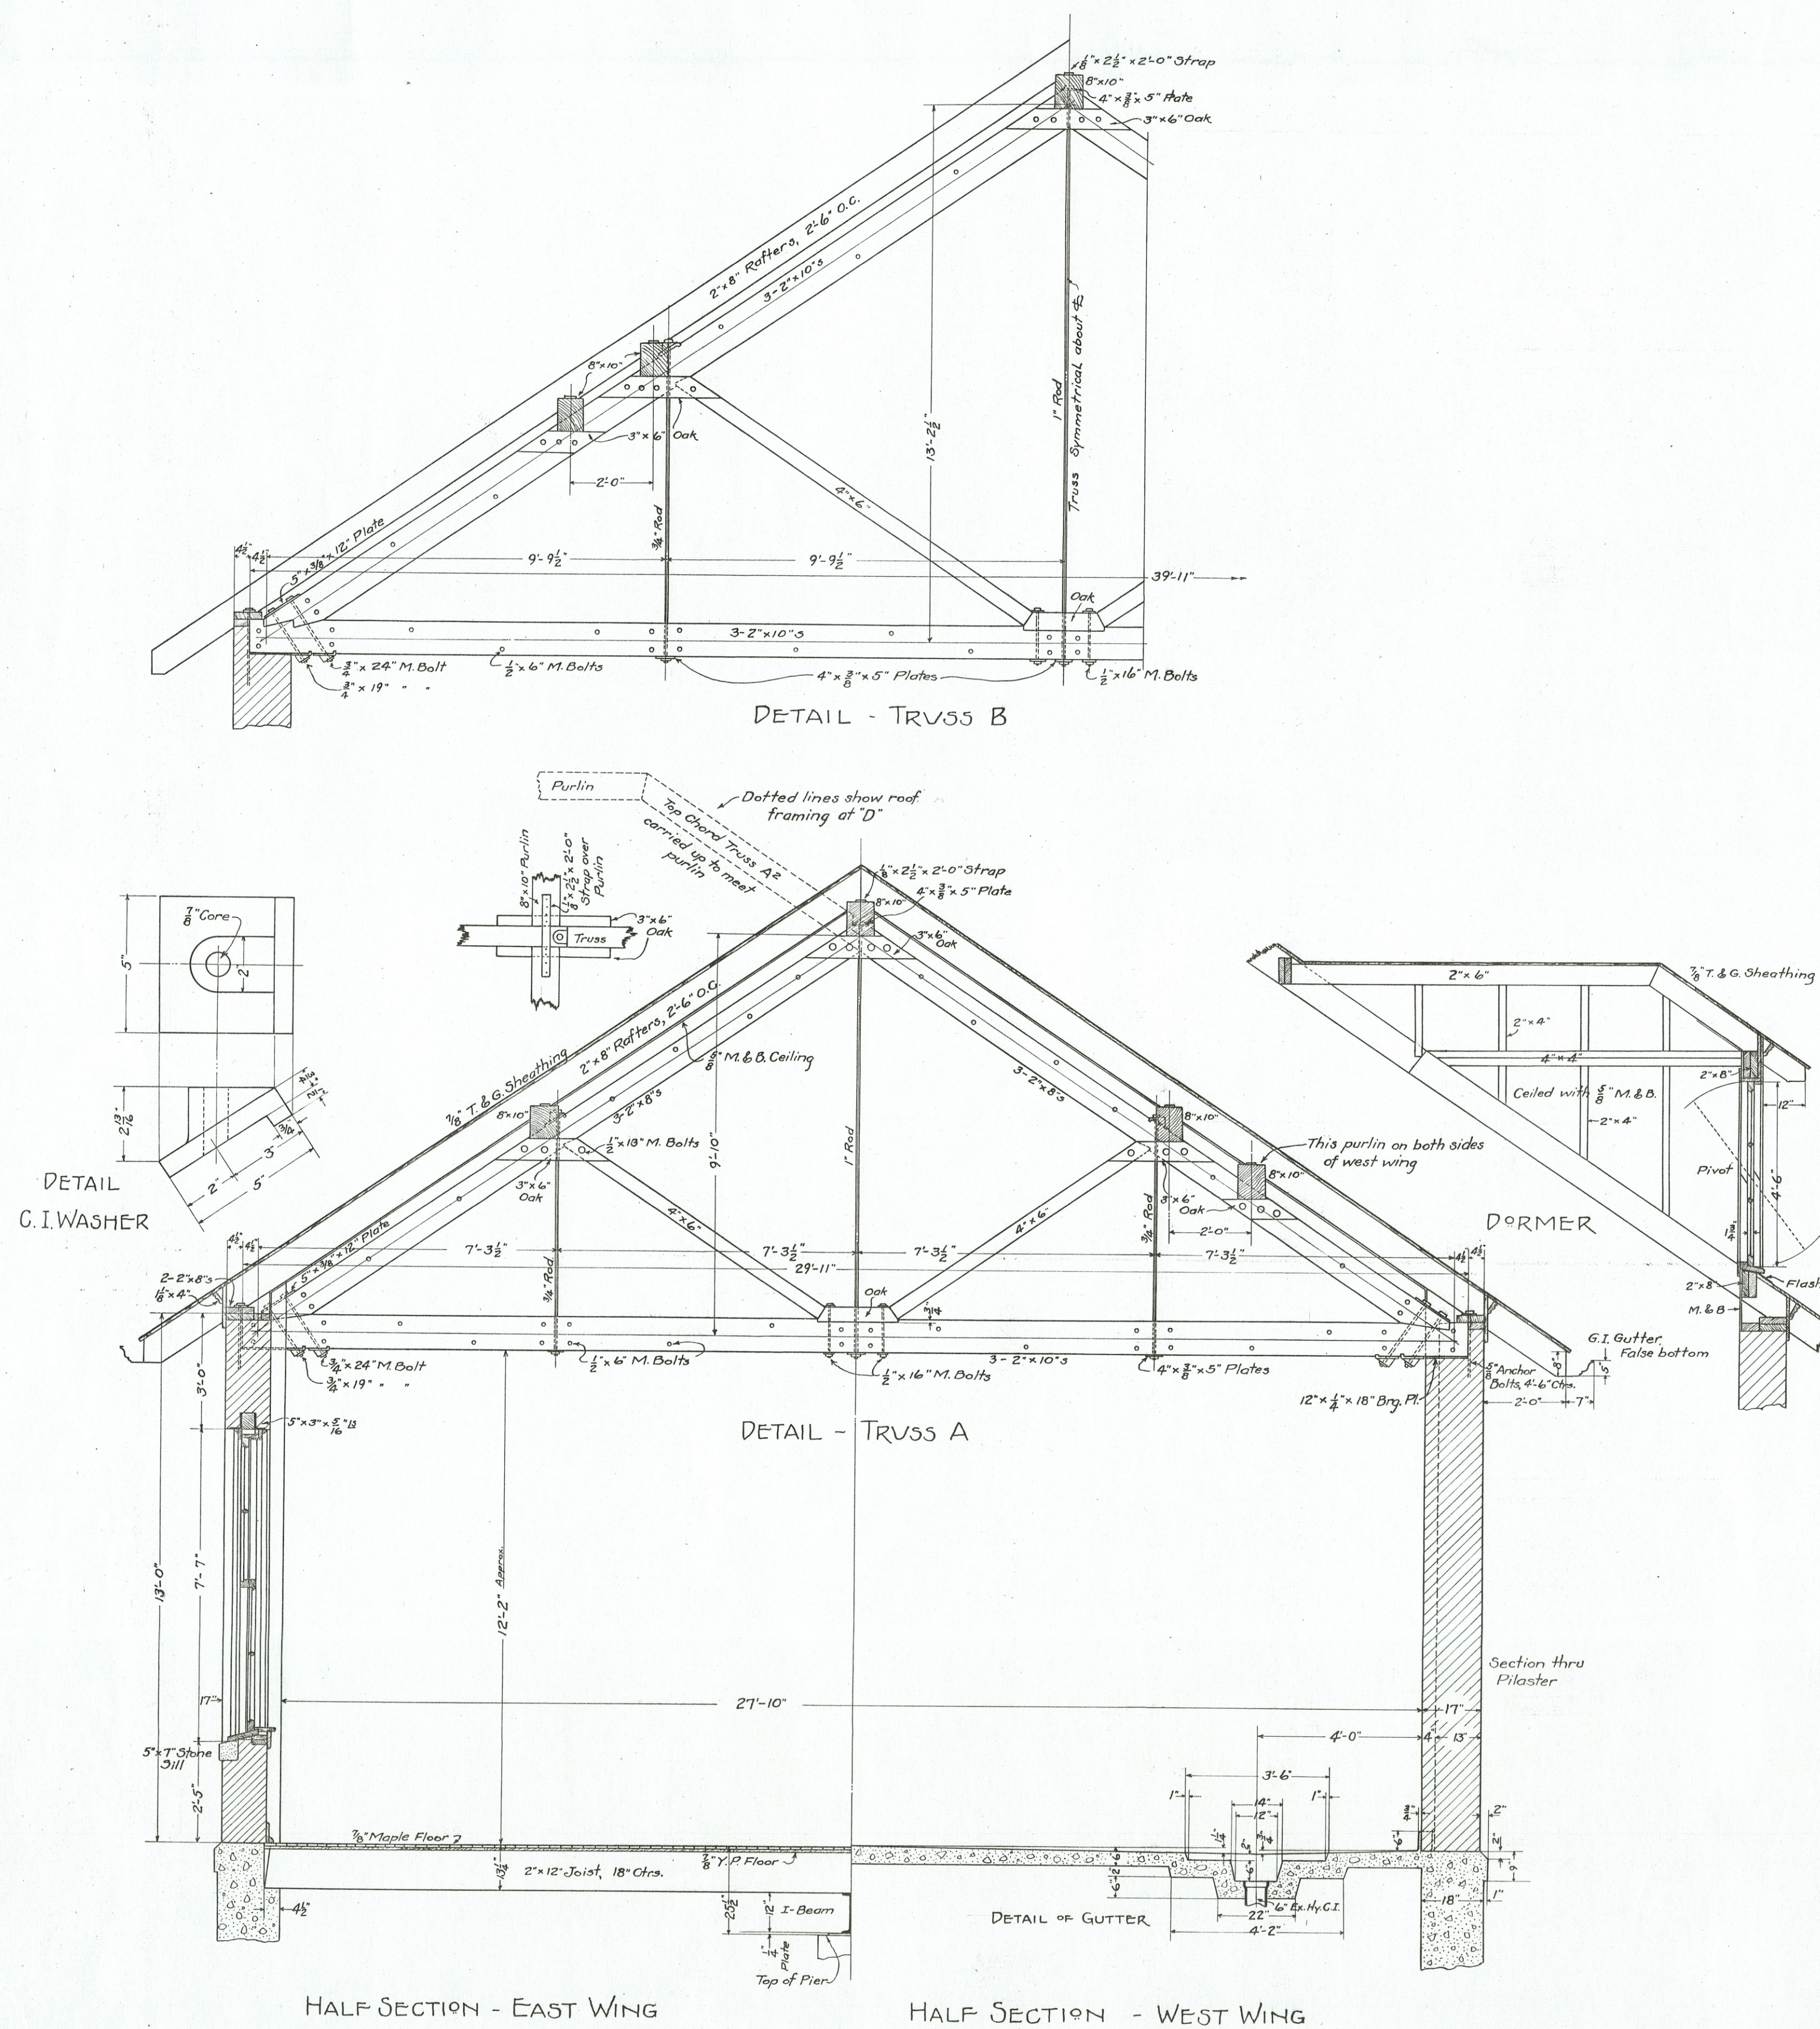
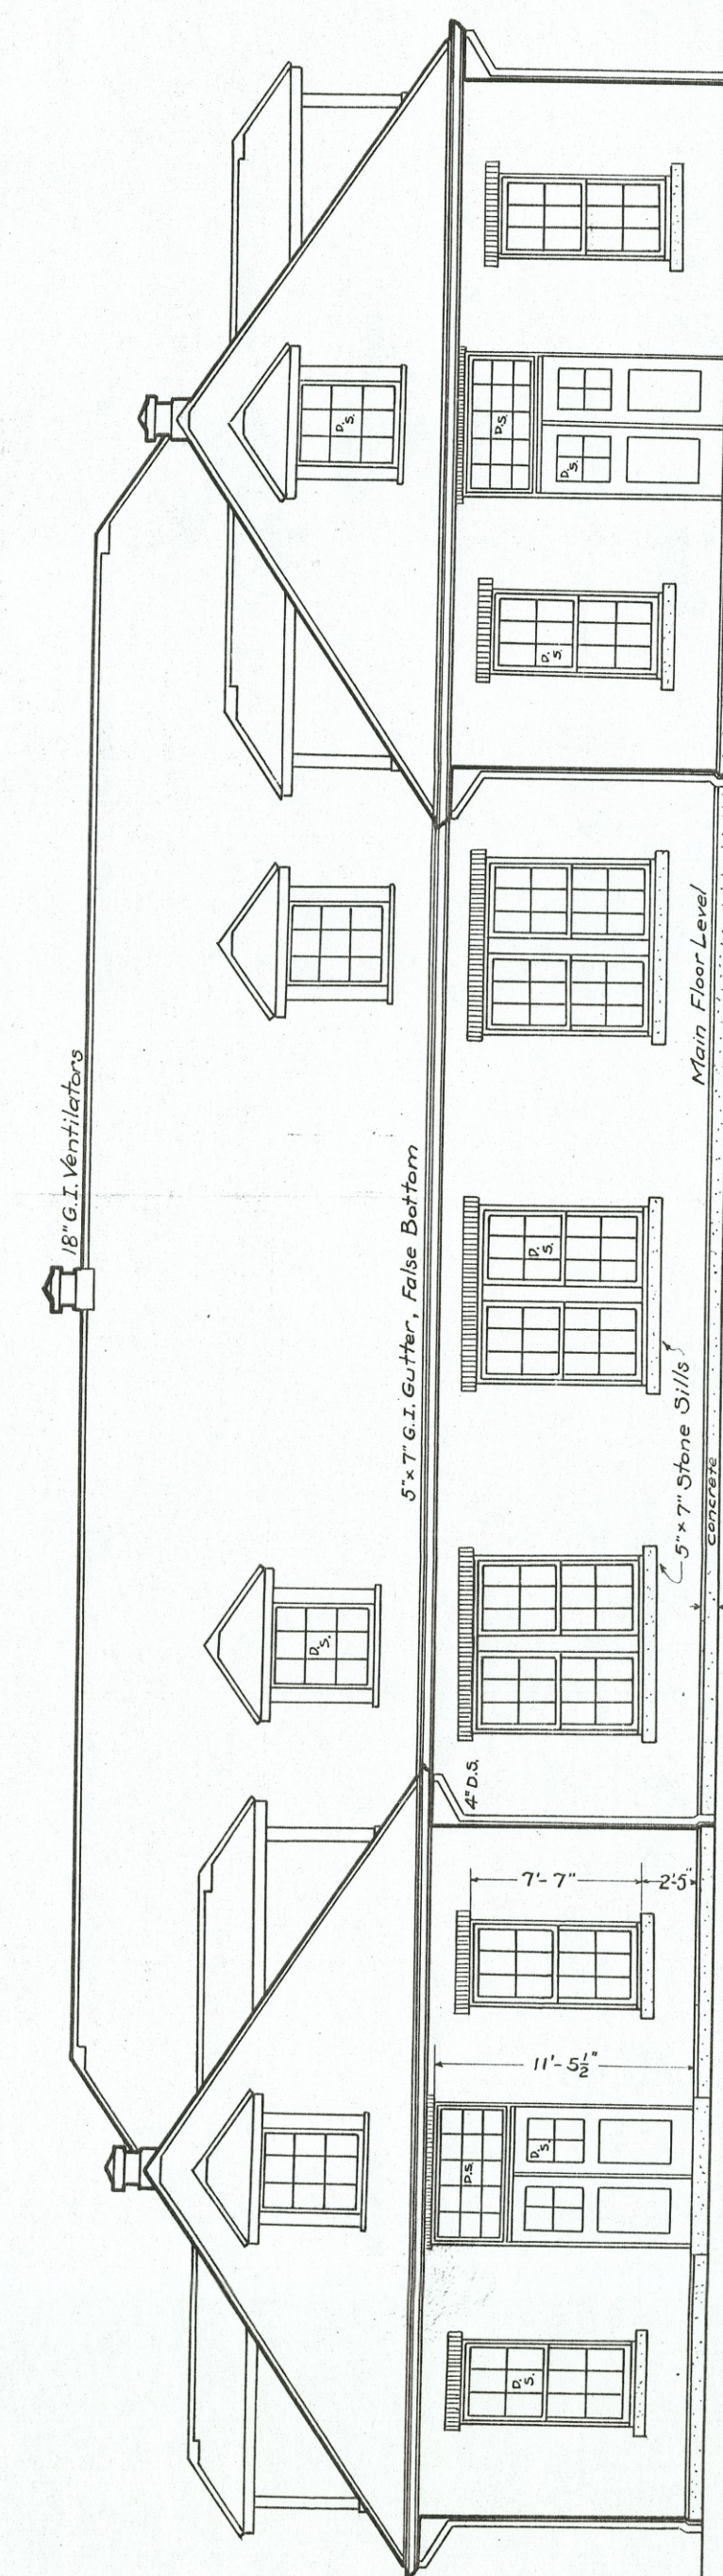
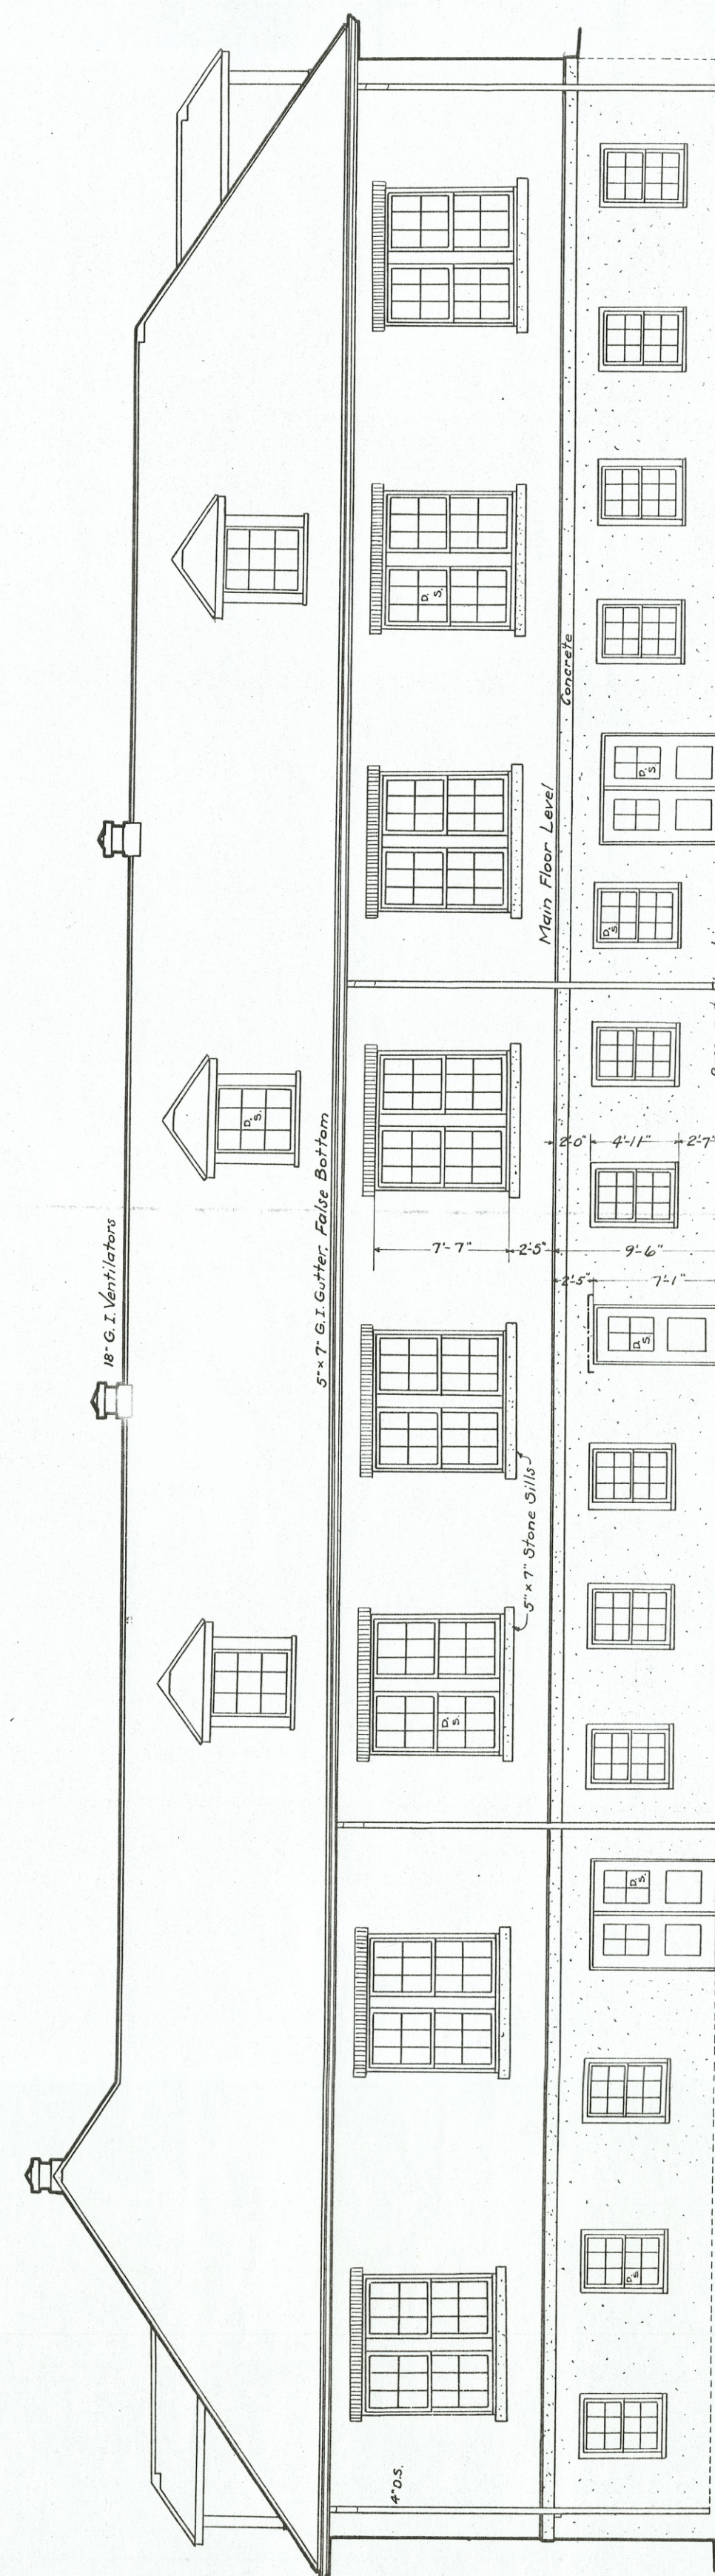


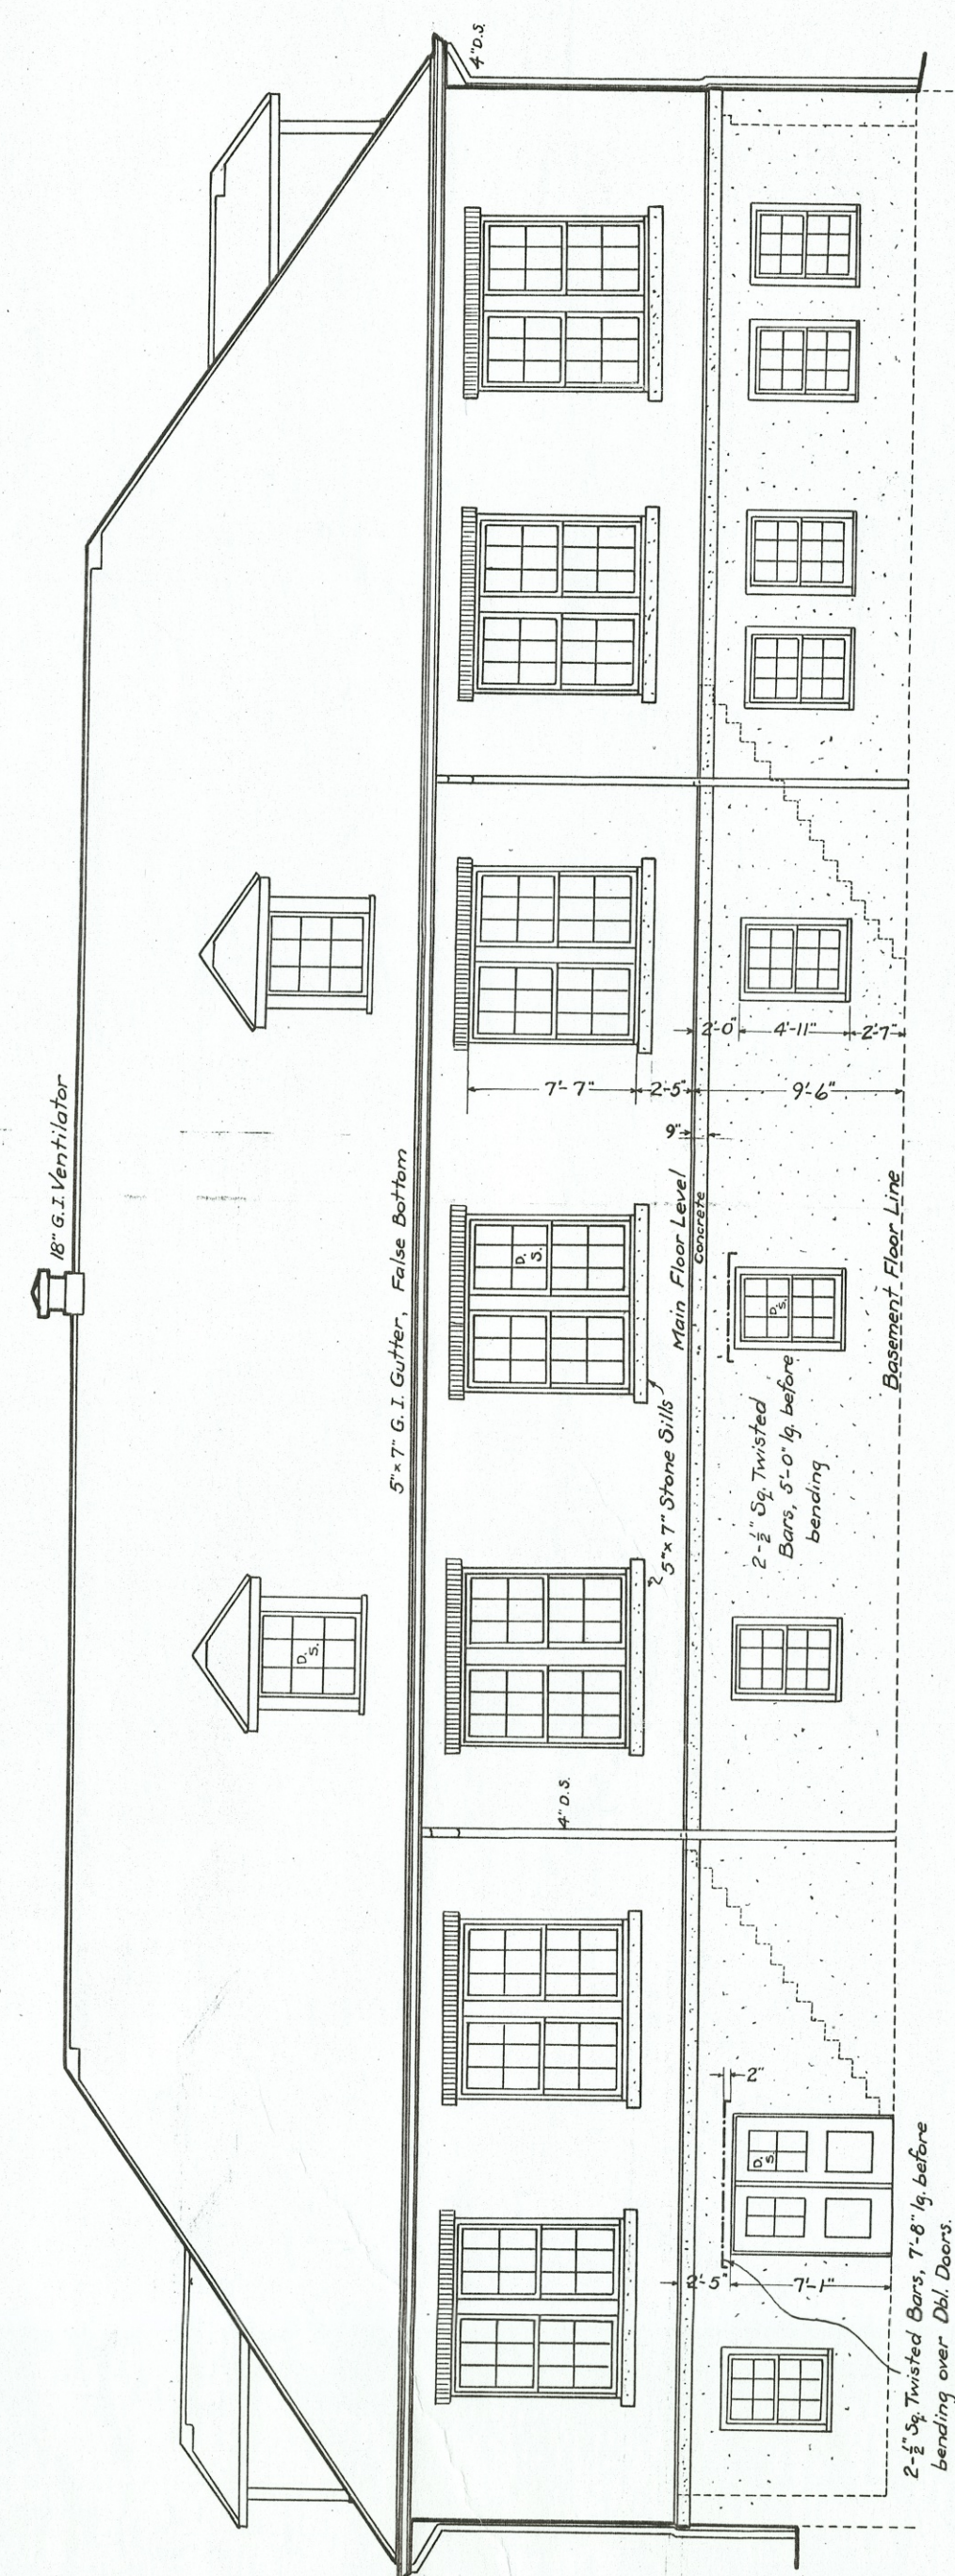

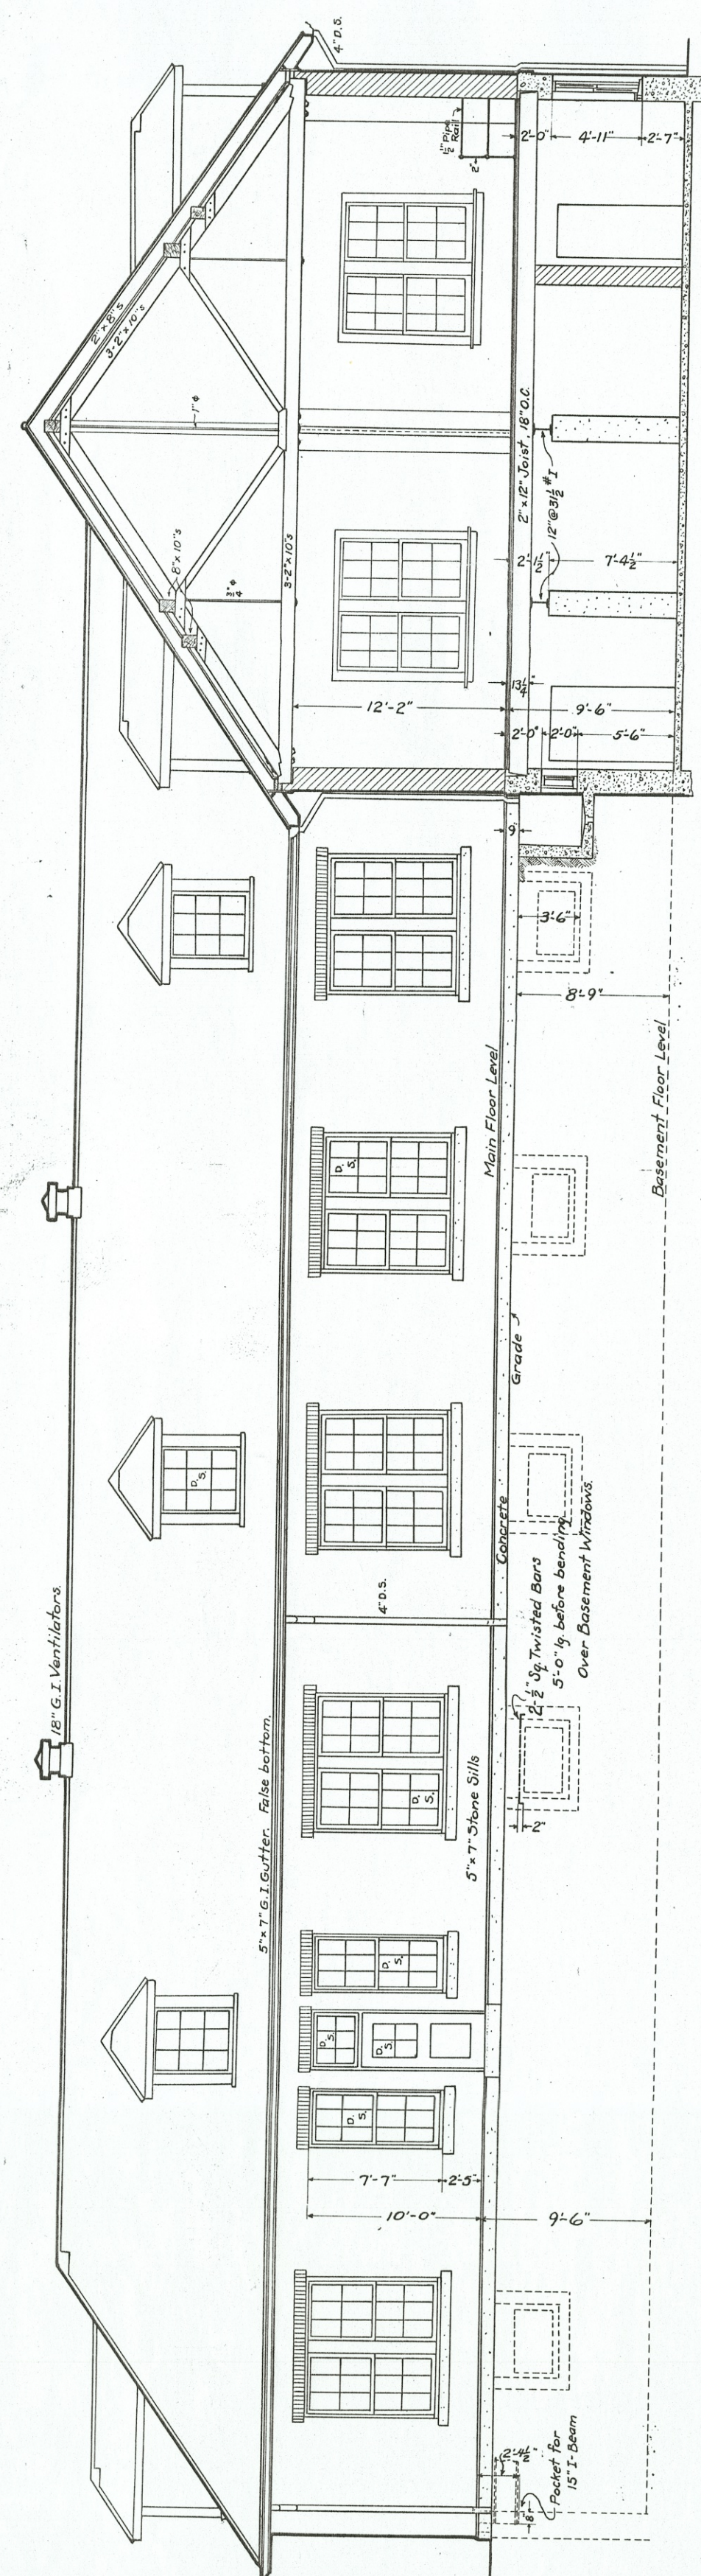


LAVNDRY BUILDING
MASSILLON STATE HOSPITAL

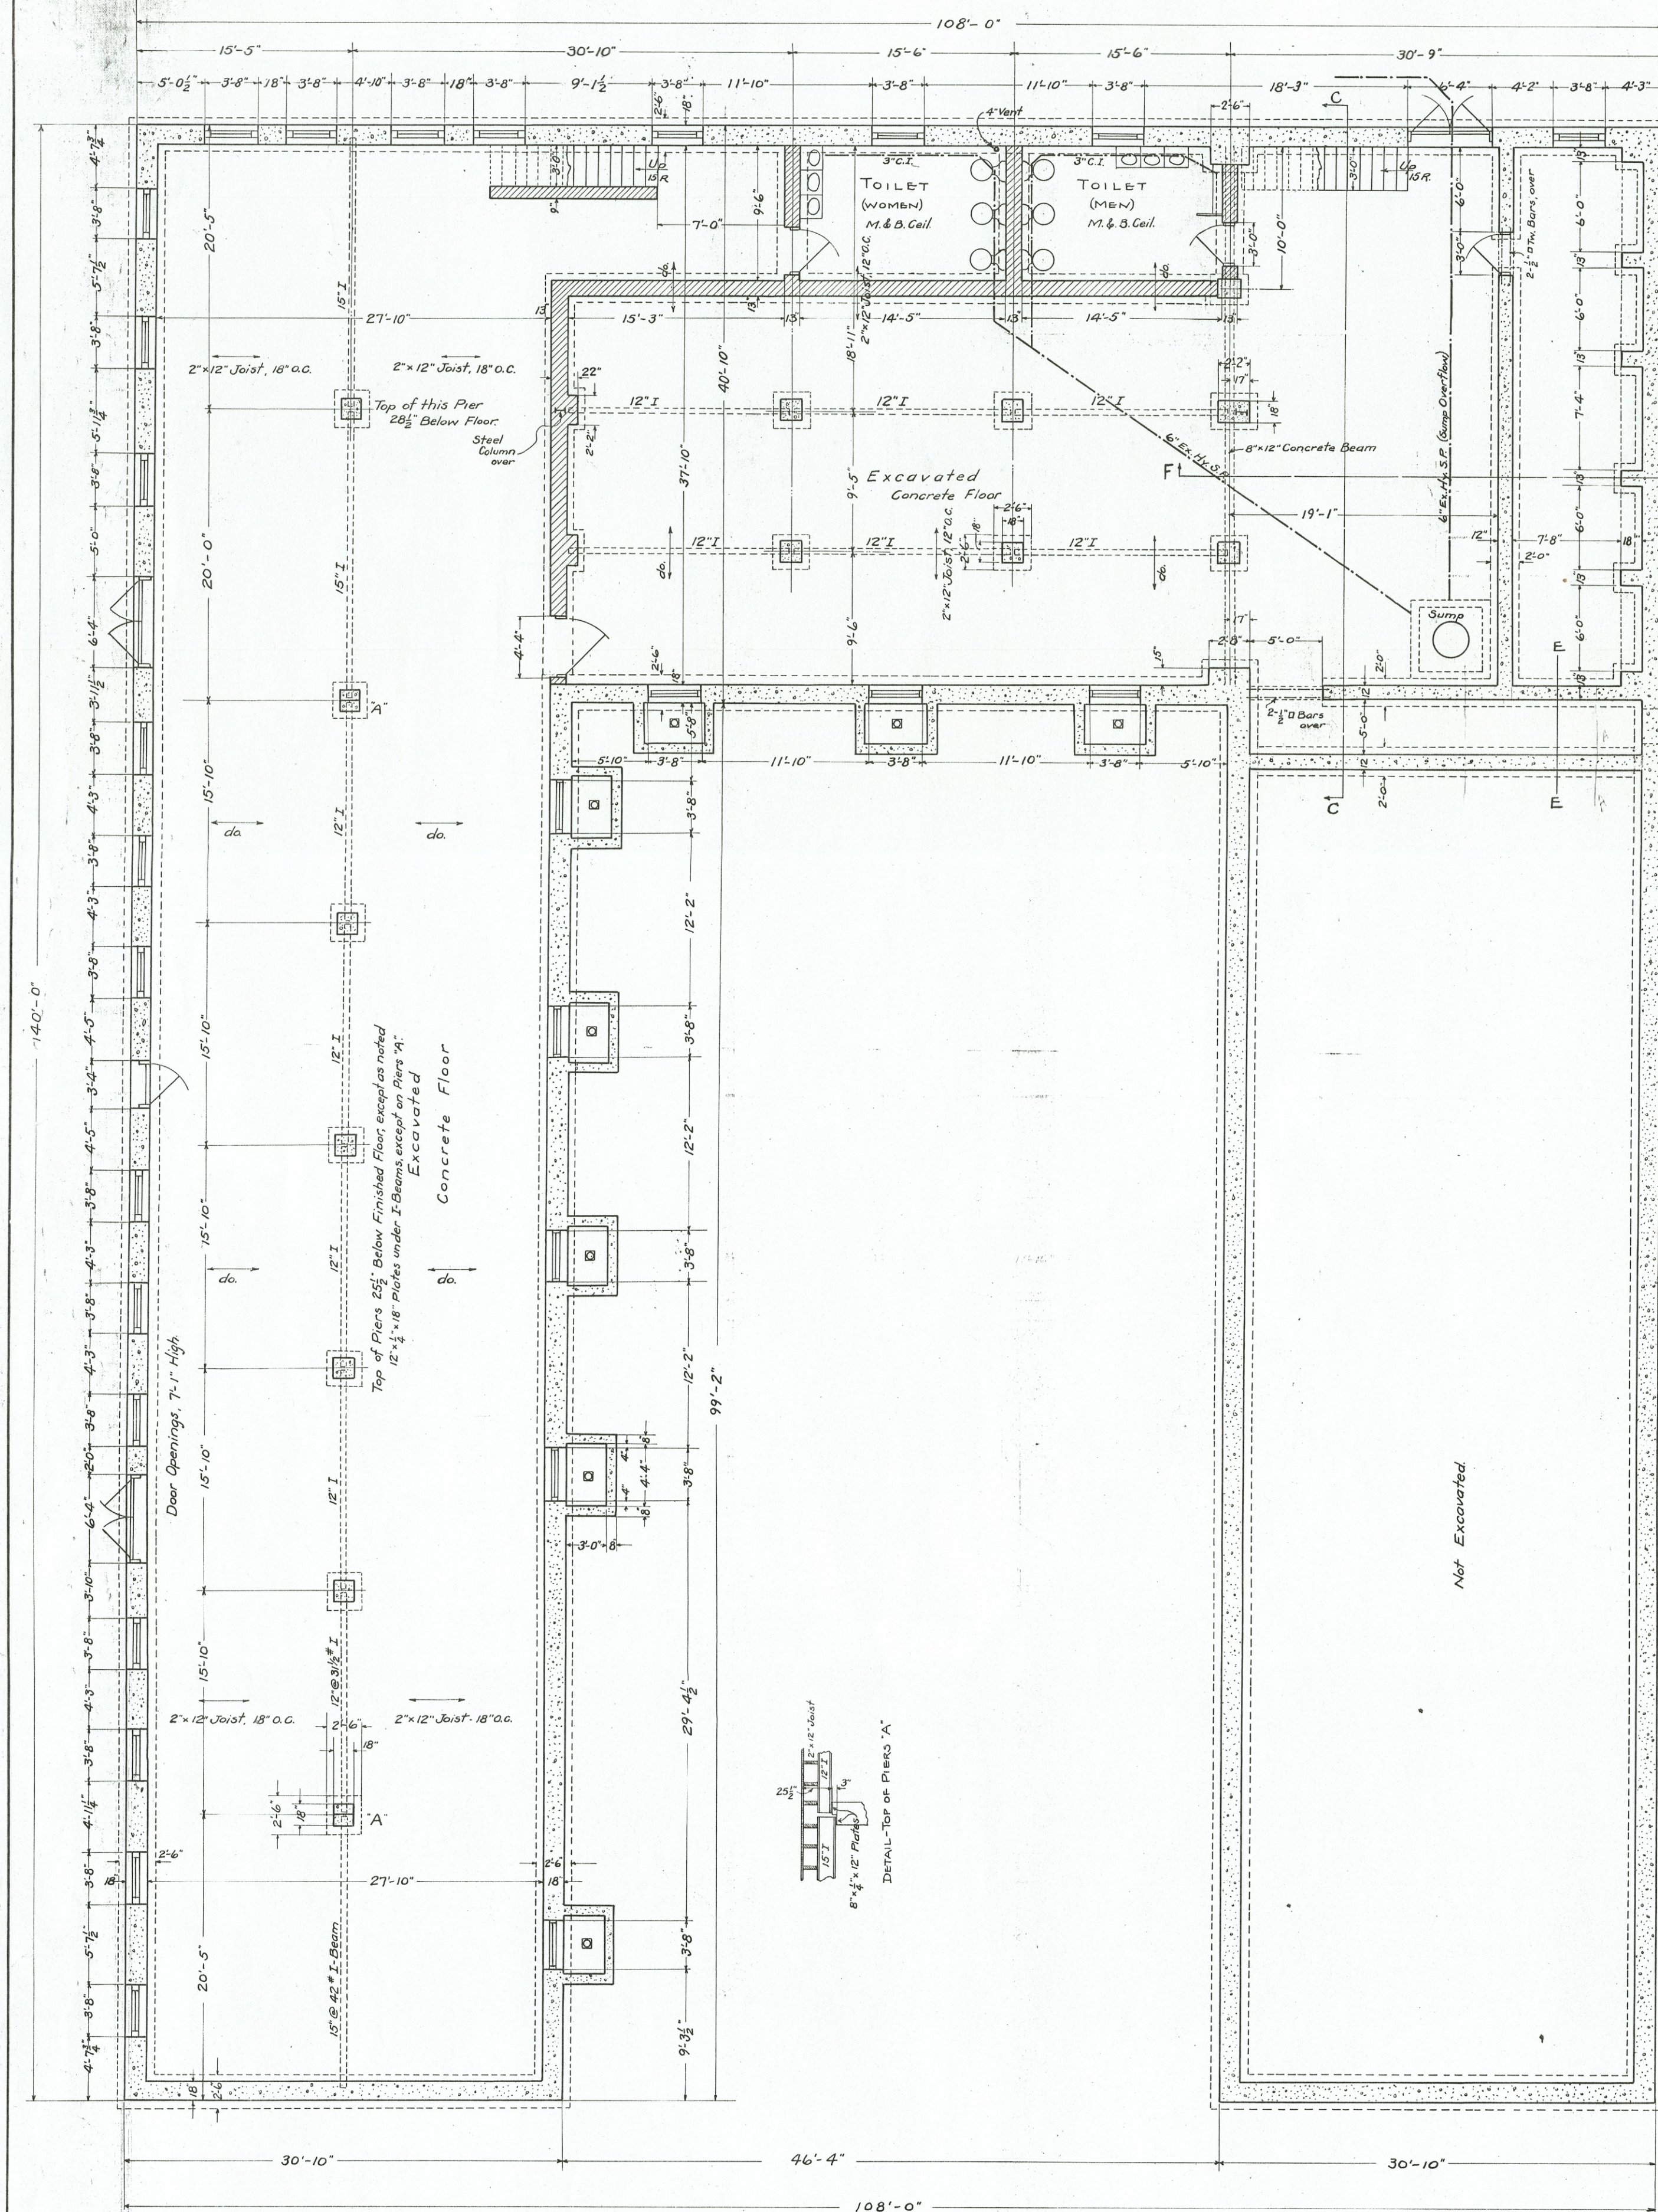


BASEMENT 1/4 FOUNDATION PLAN


1/8" SCALE

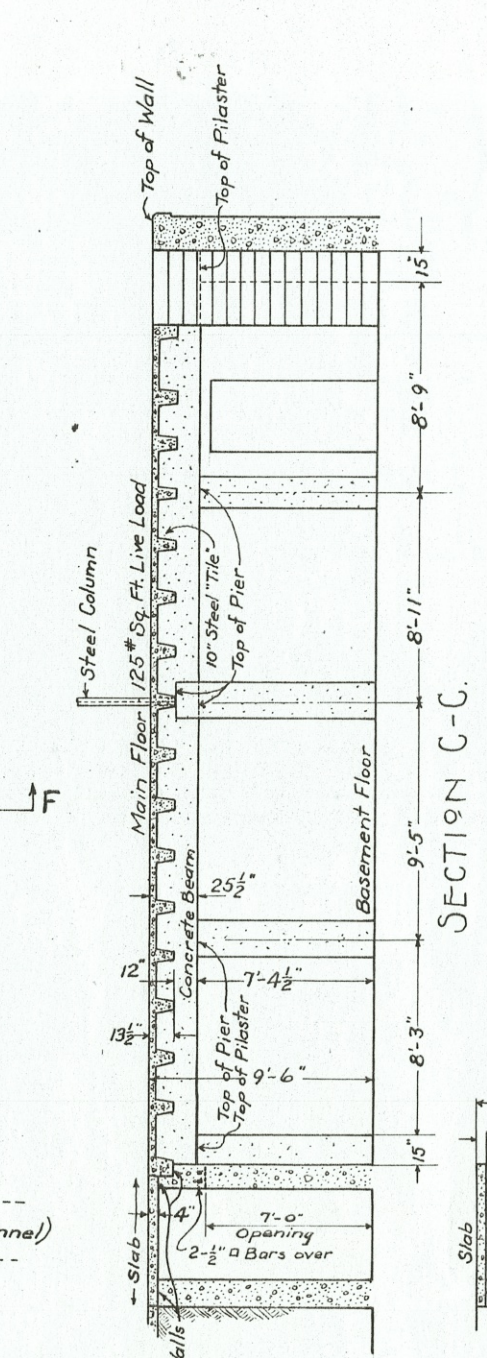

SECTION F-F

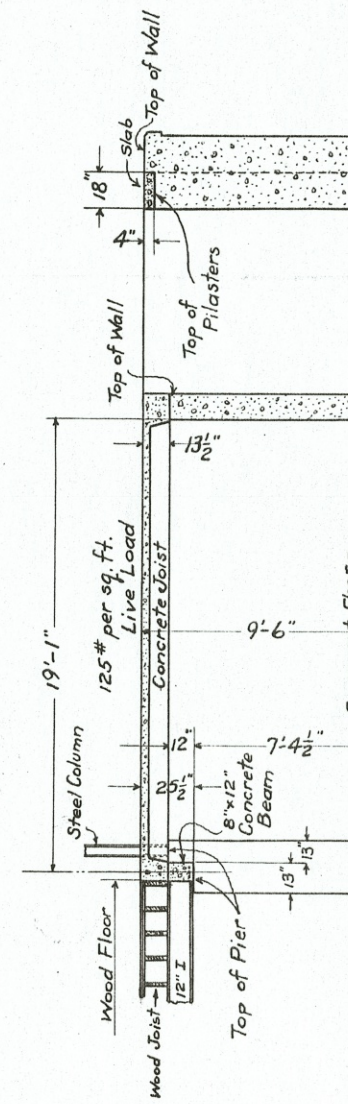

SECTION E-E

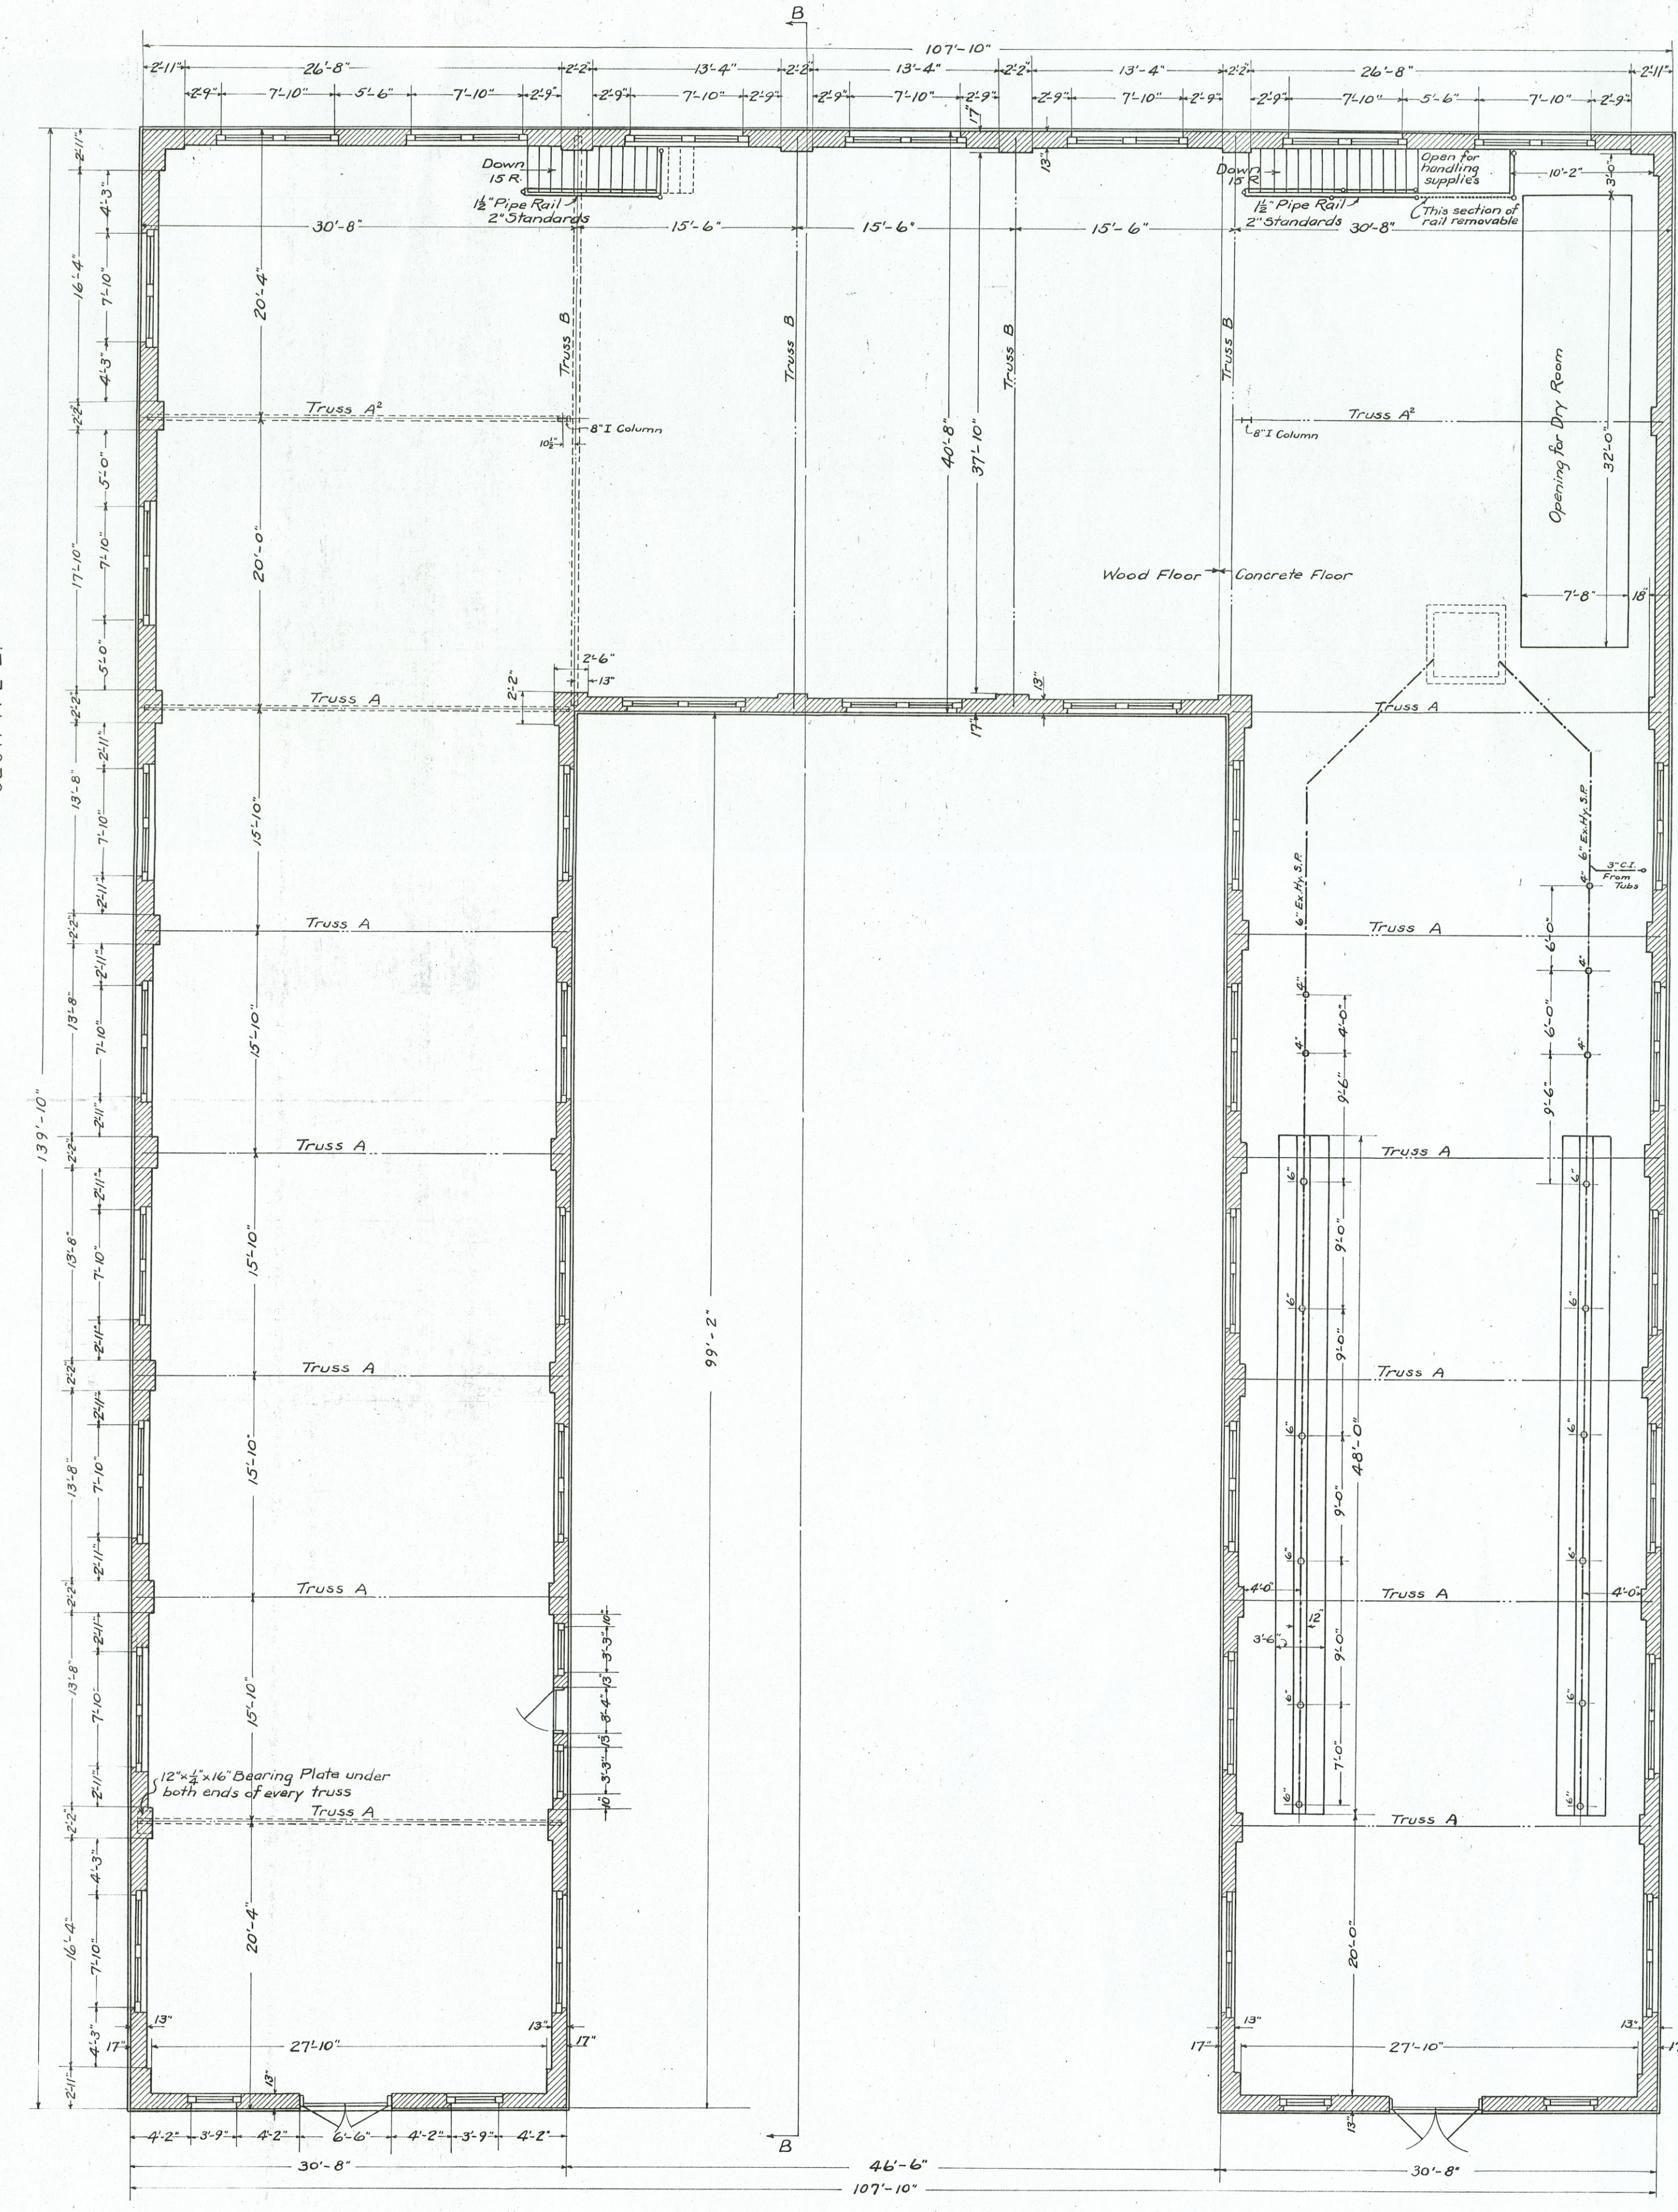

FLOOR PLAN

1/8" SCALE

LAUNDRY BUILDING MASSILLON STATE HOSPITAL

THE OHIO BOARD OF ADMINISTRATION,
COLUMBUS, - OHIO.

DRAWN 5-16-16 BY W.H.W. TRACED BY J.H.

30 F


DRAWING No 127-D

DO NOT REMOVE
FROM FILE ROOM







ROOF PLAN





1/4\"/>

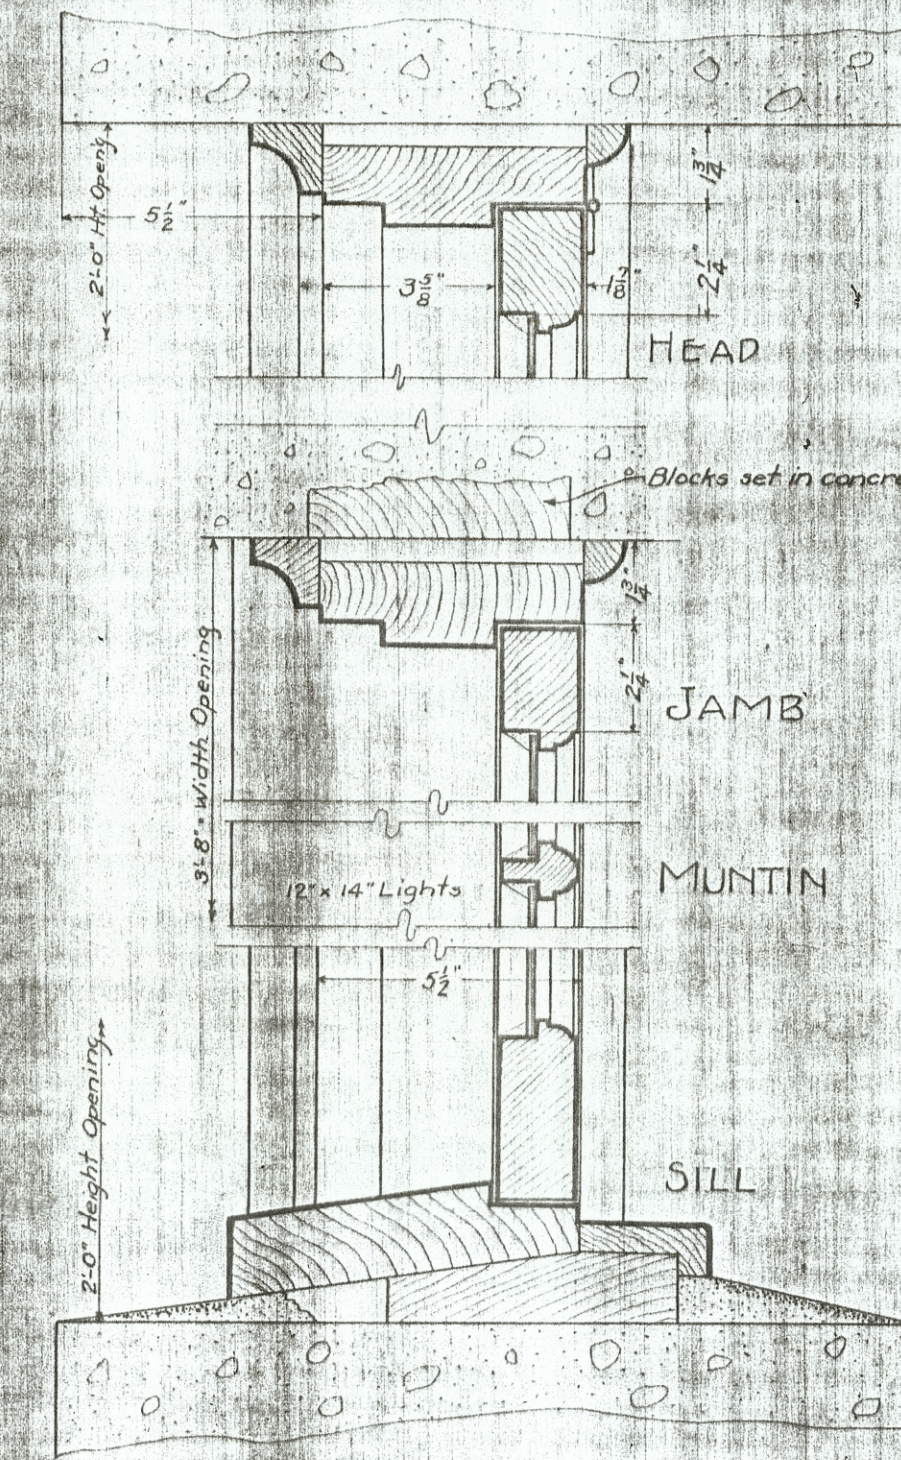

3-LIGHT, HINGED WINDOW
(BASEMENT)

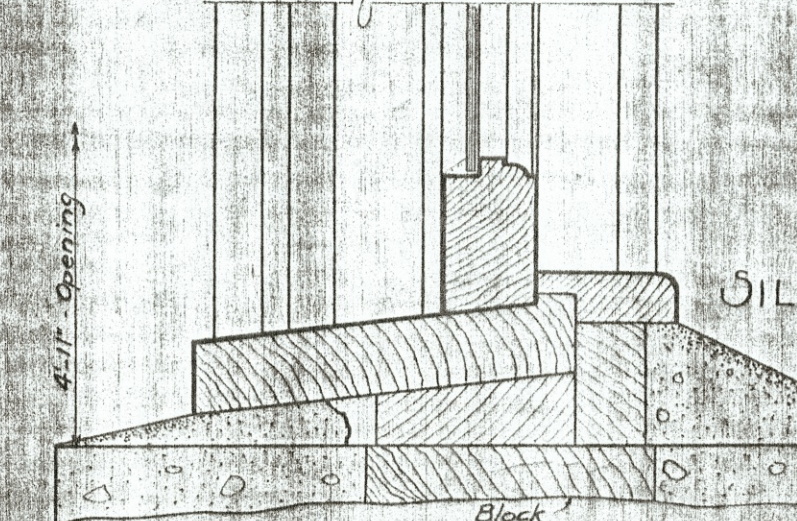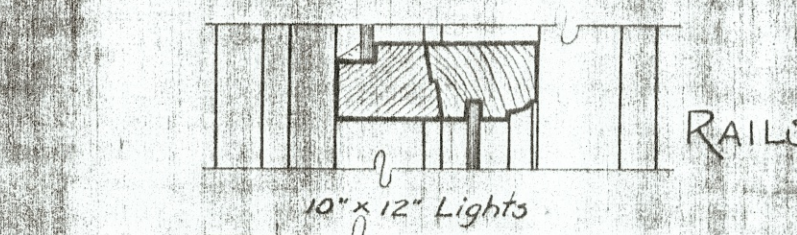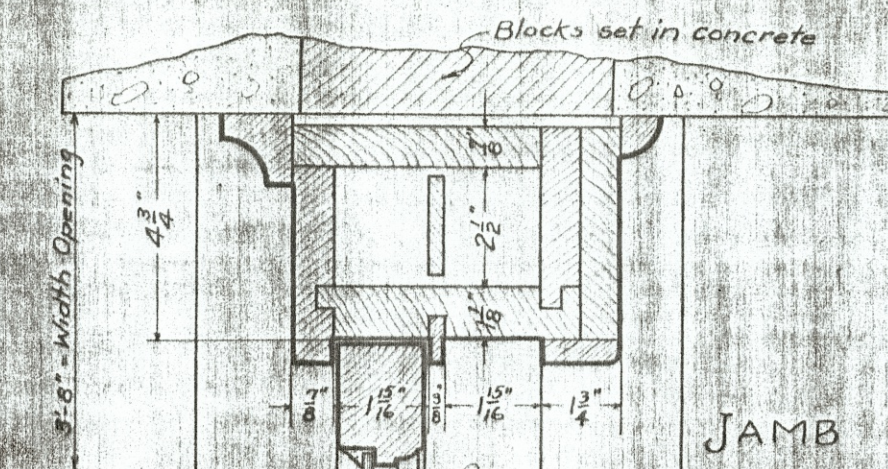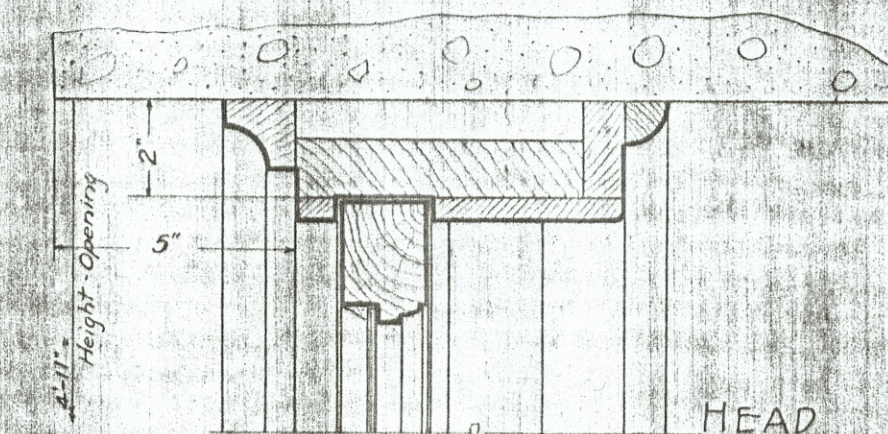

12-LIGHT, DOUBLE HUNG WINDOW
(BASEMENT)

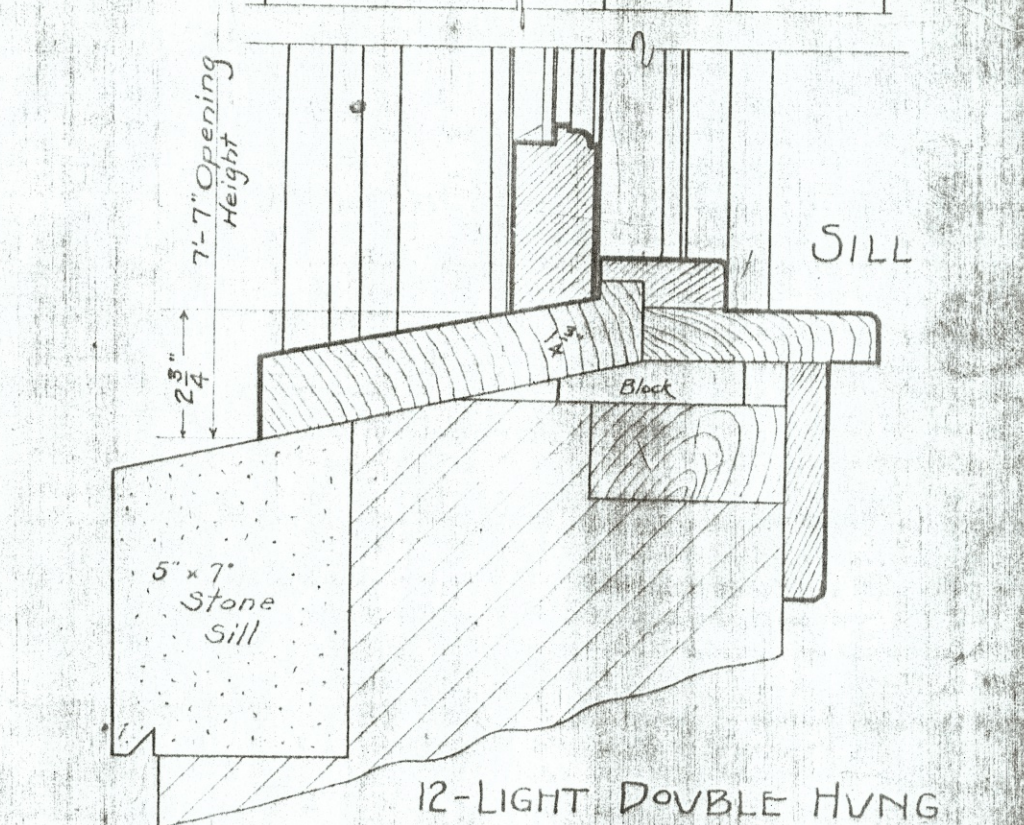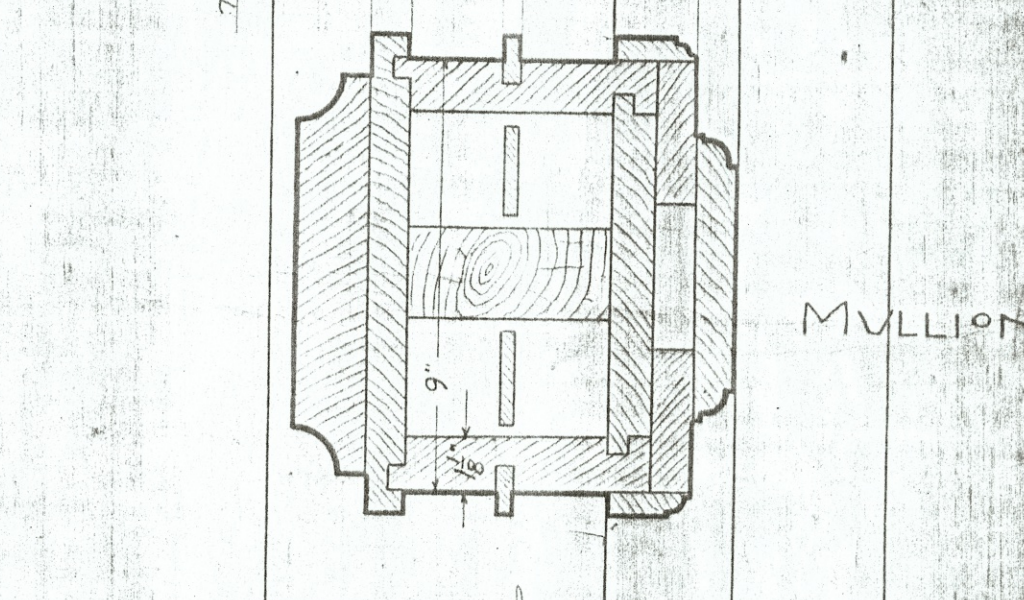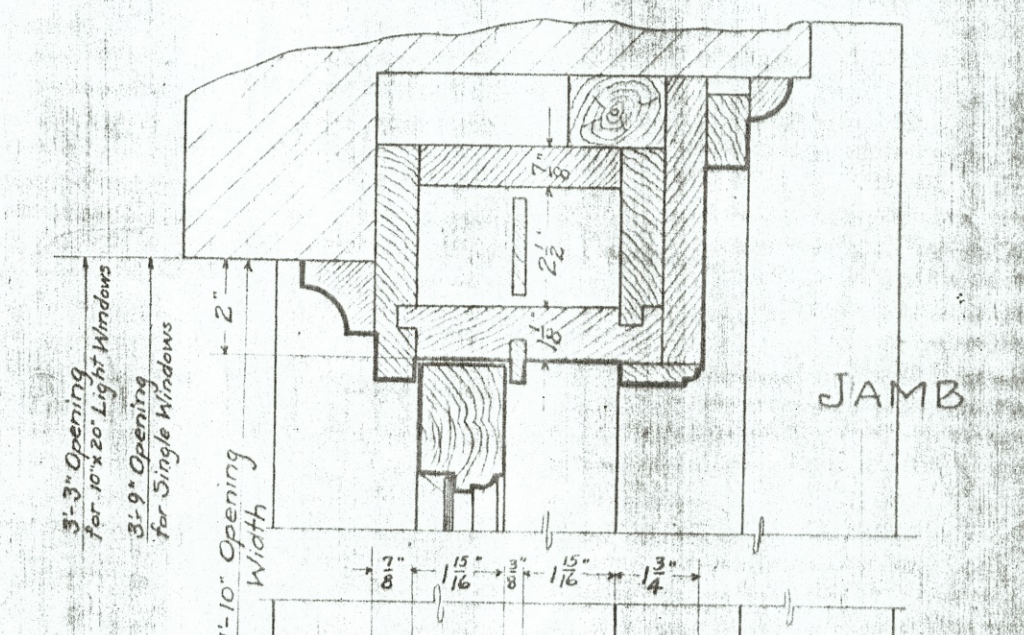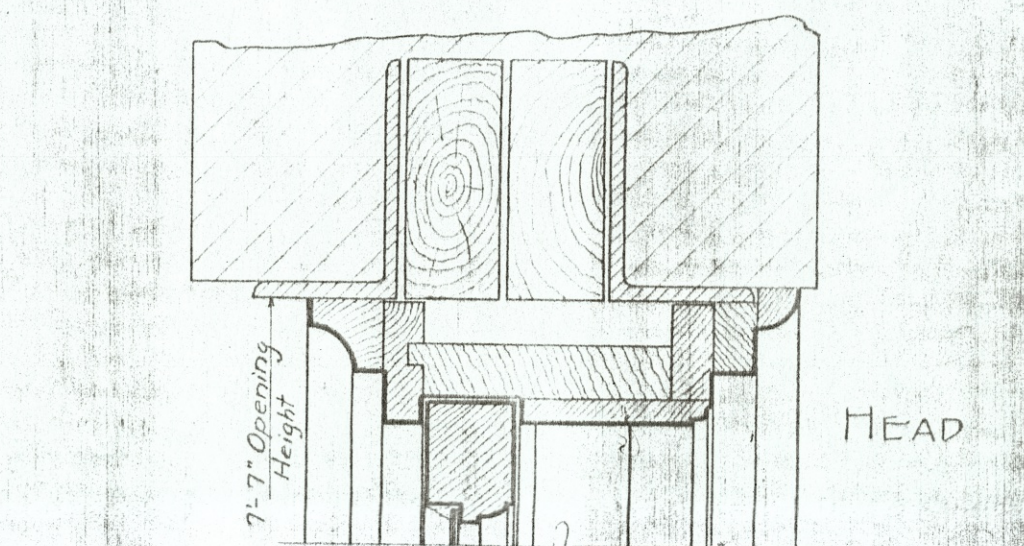


12-LIGHT DOUBLE HUNG
TWIN NO SINGLE WINDOWS
(MAIN FLOOR)

LAUNDRY BUILDING MASSILLON STATE HOSPITAL

THE OHIO BOARD OF ADMINISTRATION,
COLUMBUS, - OHIO.



DRAWN G. G. BY W. H. TRACED BY W. H.
CHIEF ENGINEER
DRAWING No. 130-D

30

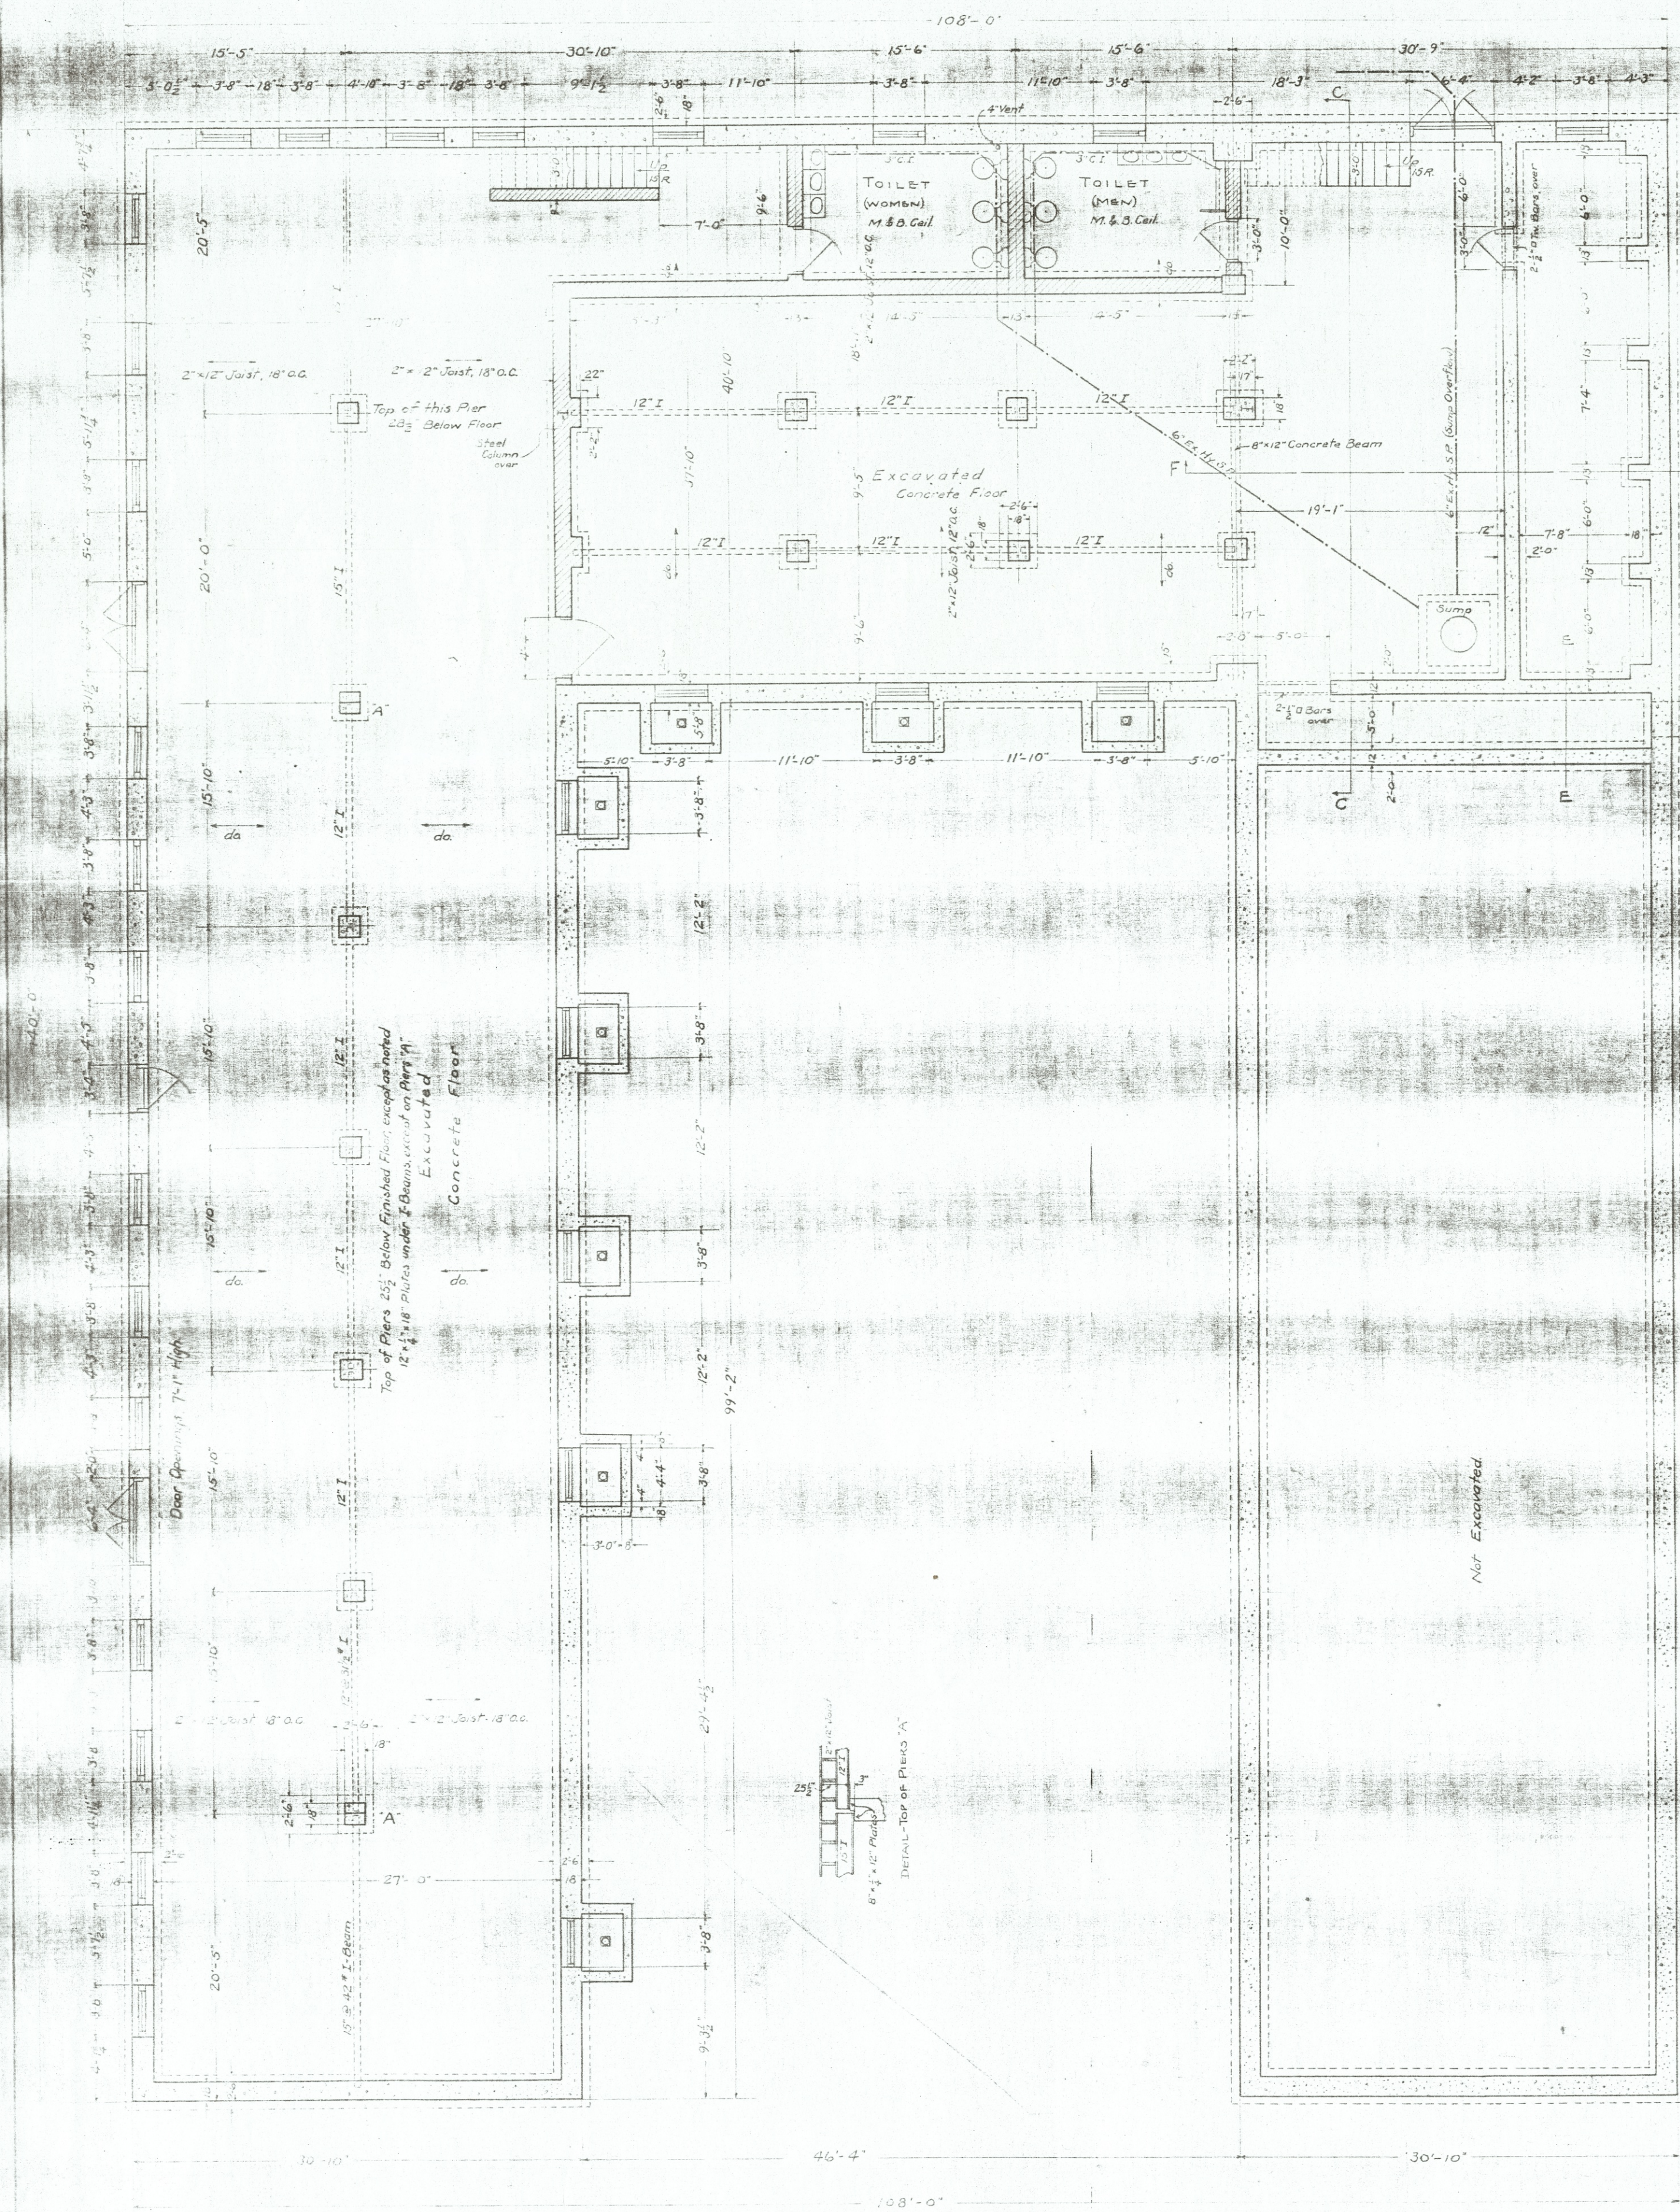


BASEMENT & FOUNDATION PLAN

8' Scale

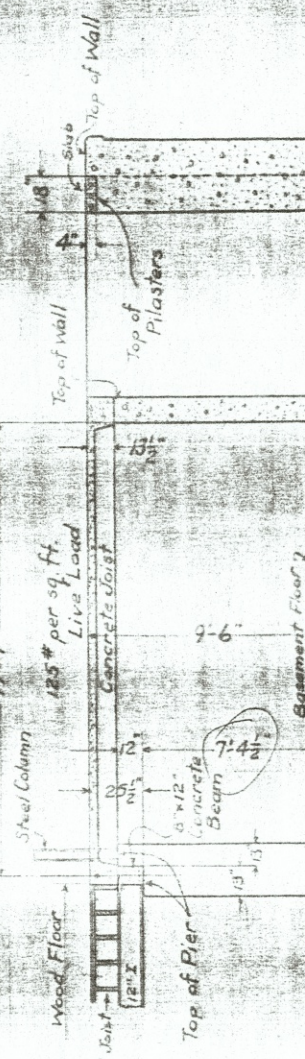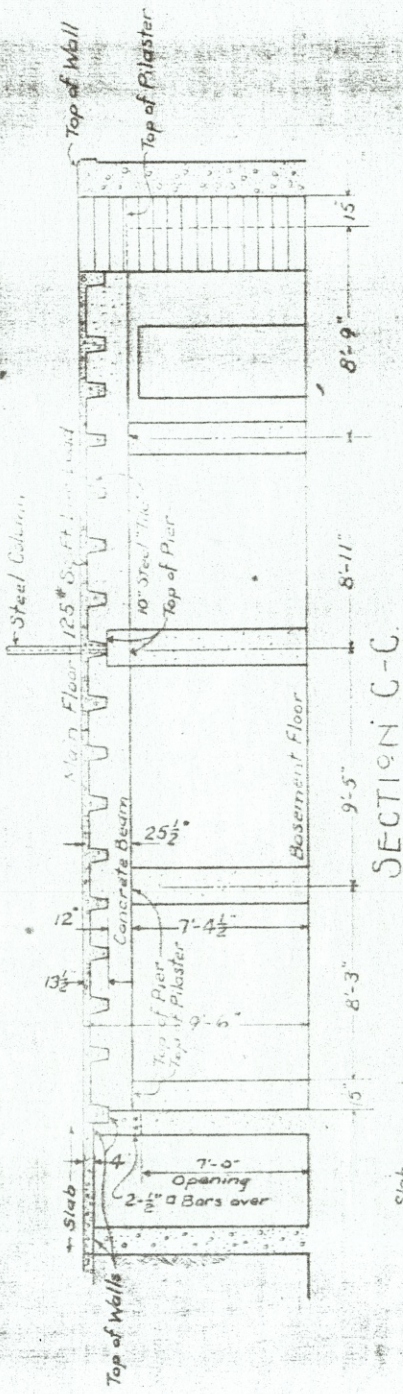

SECTION E-E

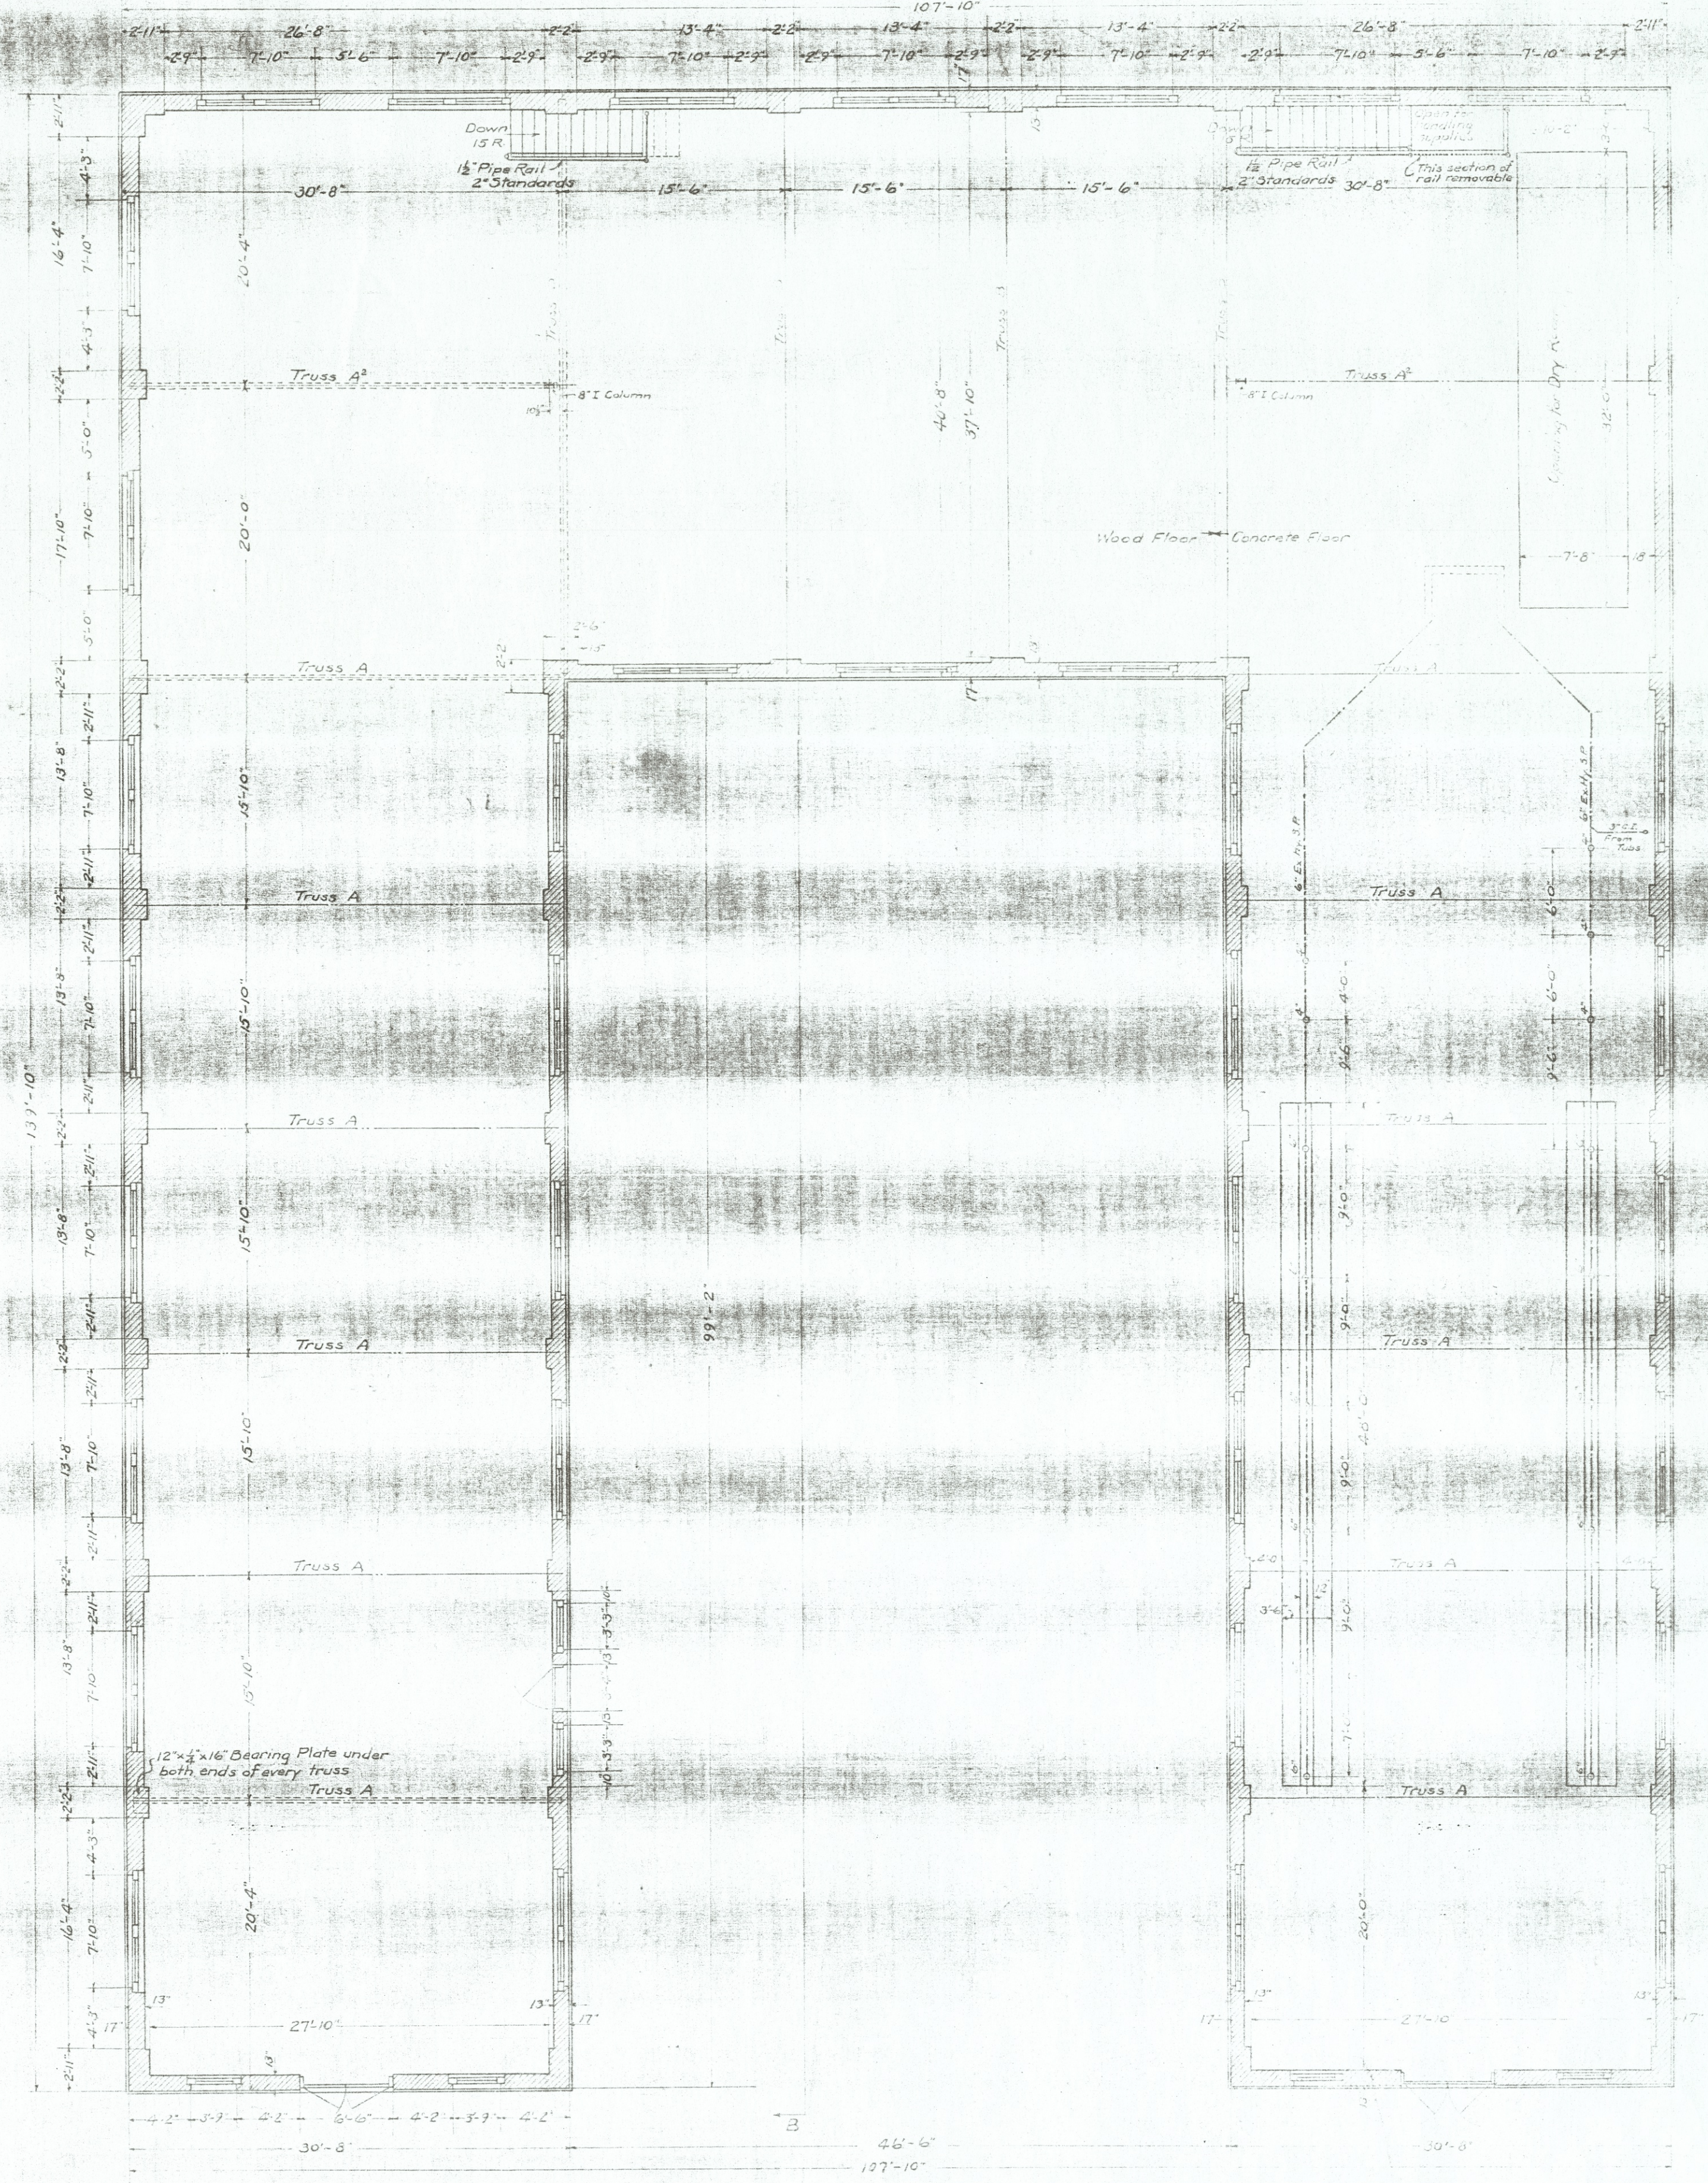


FLOOR PLAN


LAUNDRY BUILDING MASSILLON STATE HOSPITAL

THE OHIO BOARD OF ADMINISTRATION
COLUMBUS, OHIO


DRAWN BY J. H. B. 1915

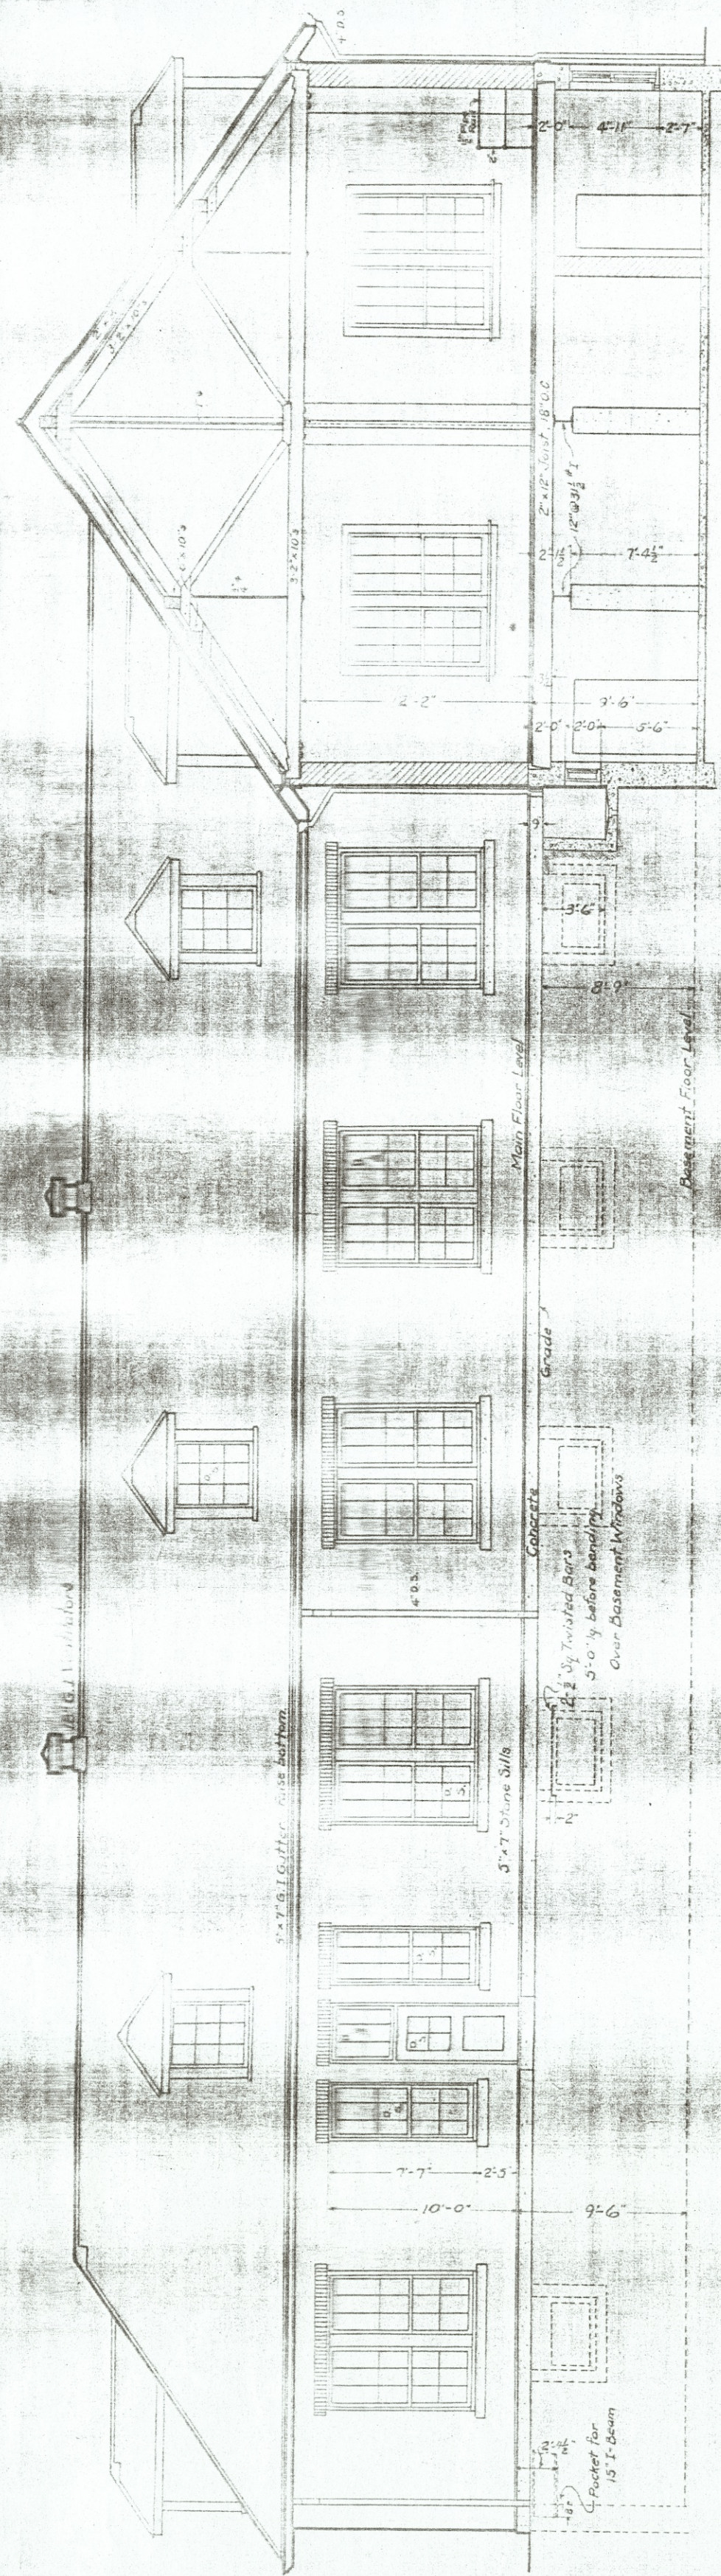


EAST ELEVATION
ON LINE A-B
1" SCALE

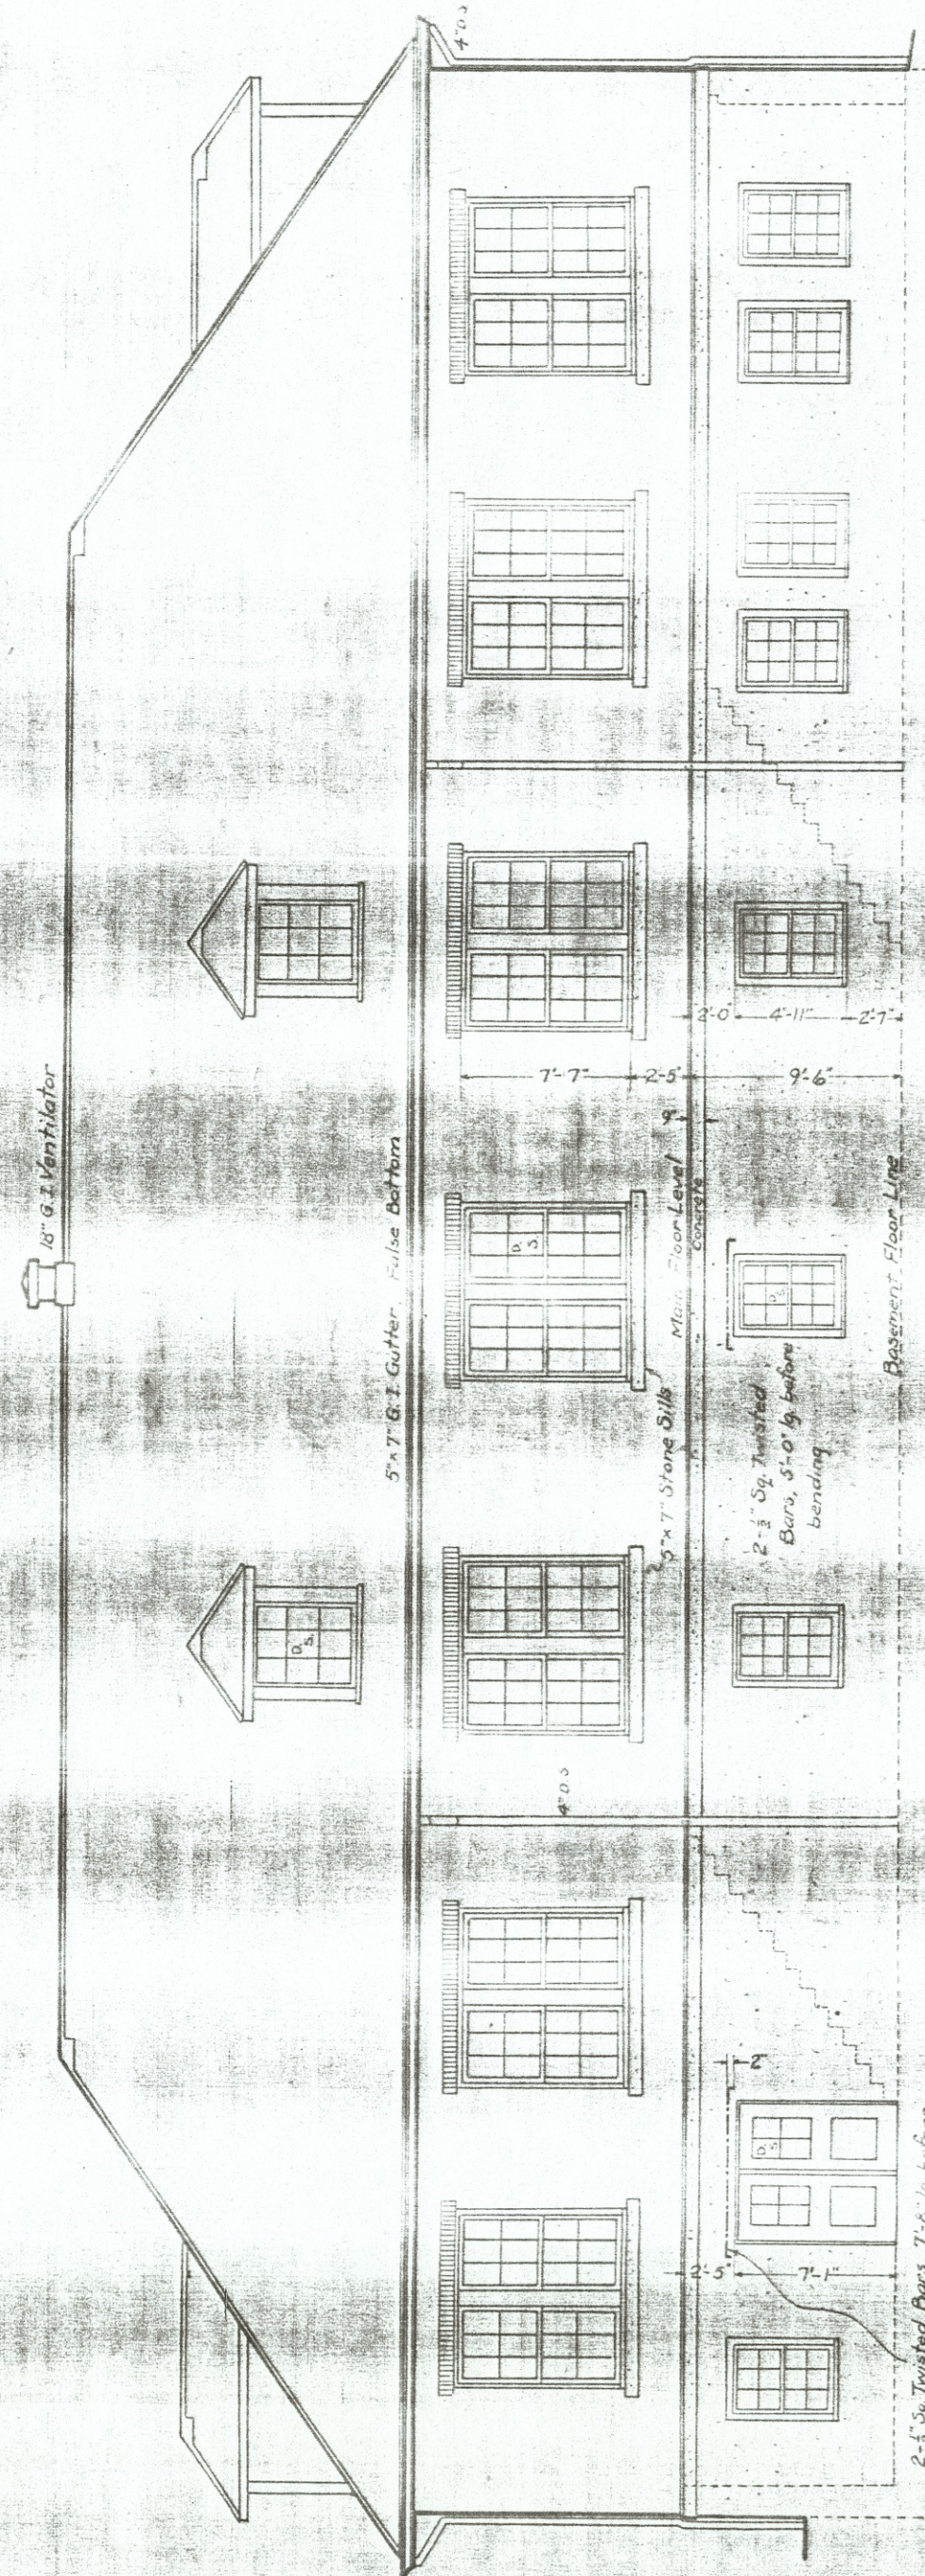

SOUTH ELEVATION
1" SCALE

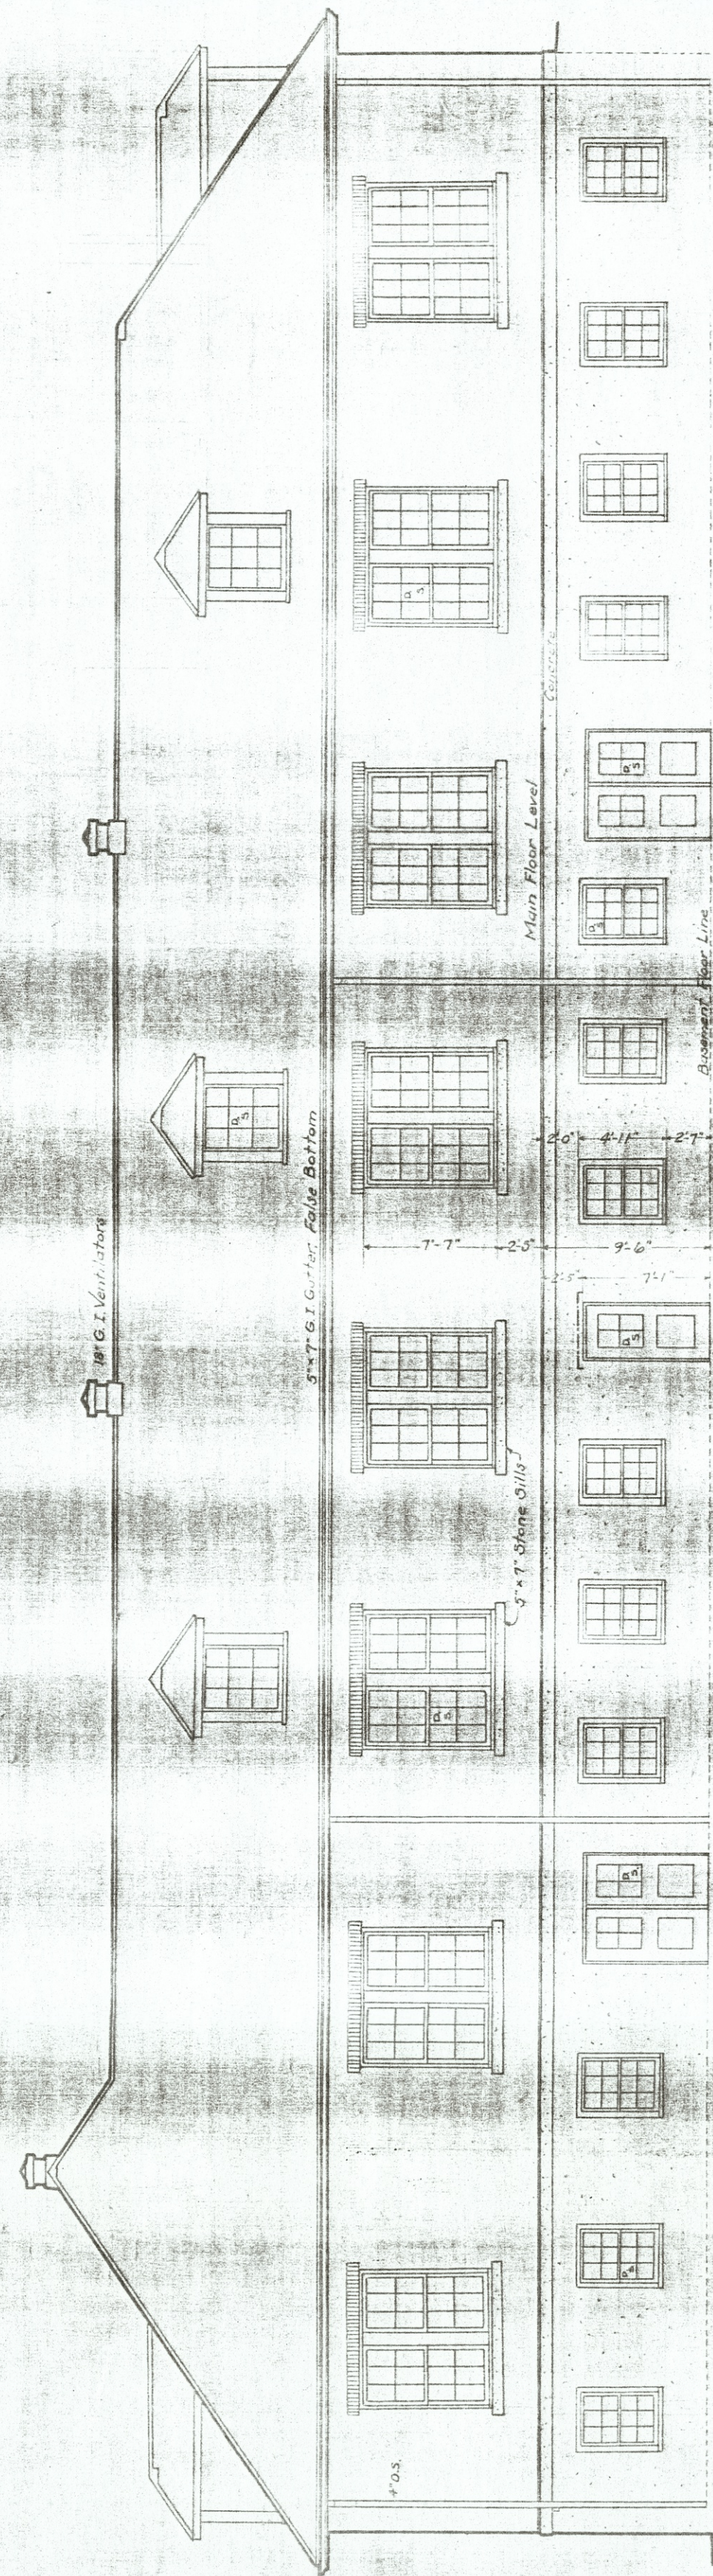


WEST ELEVATION
1" SCALE


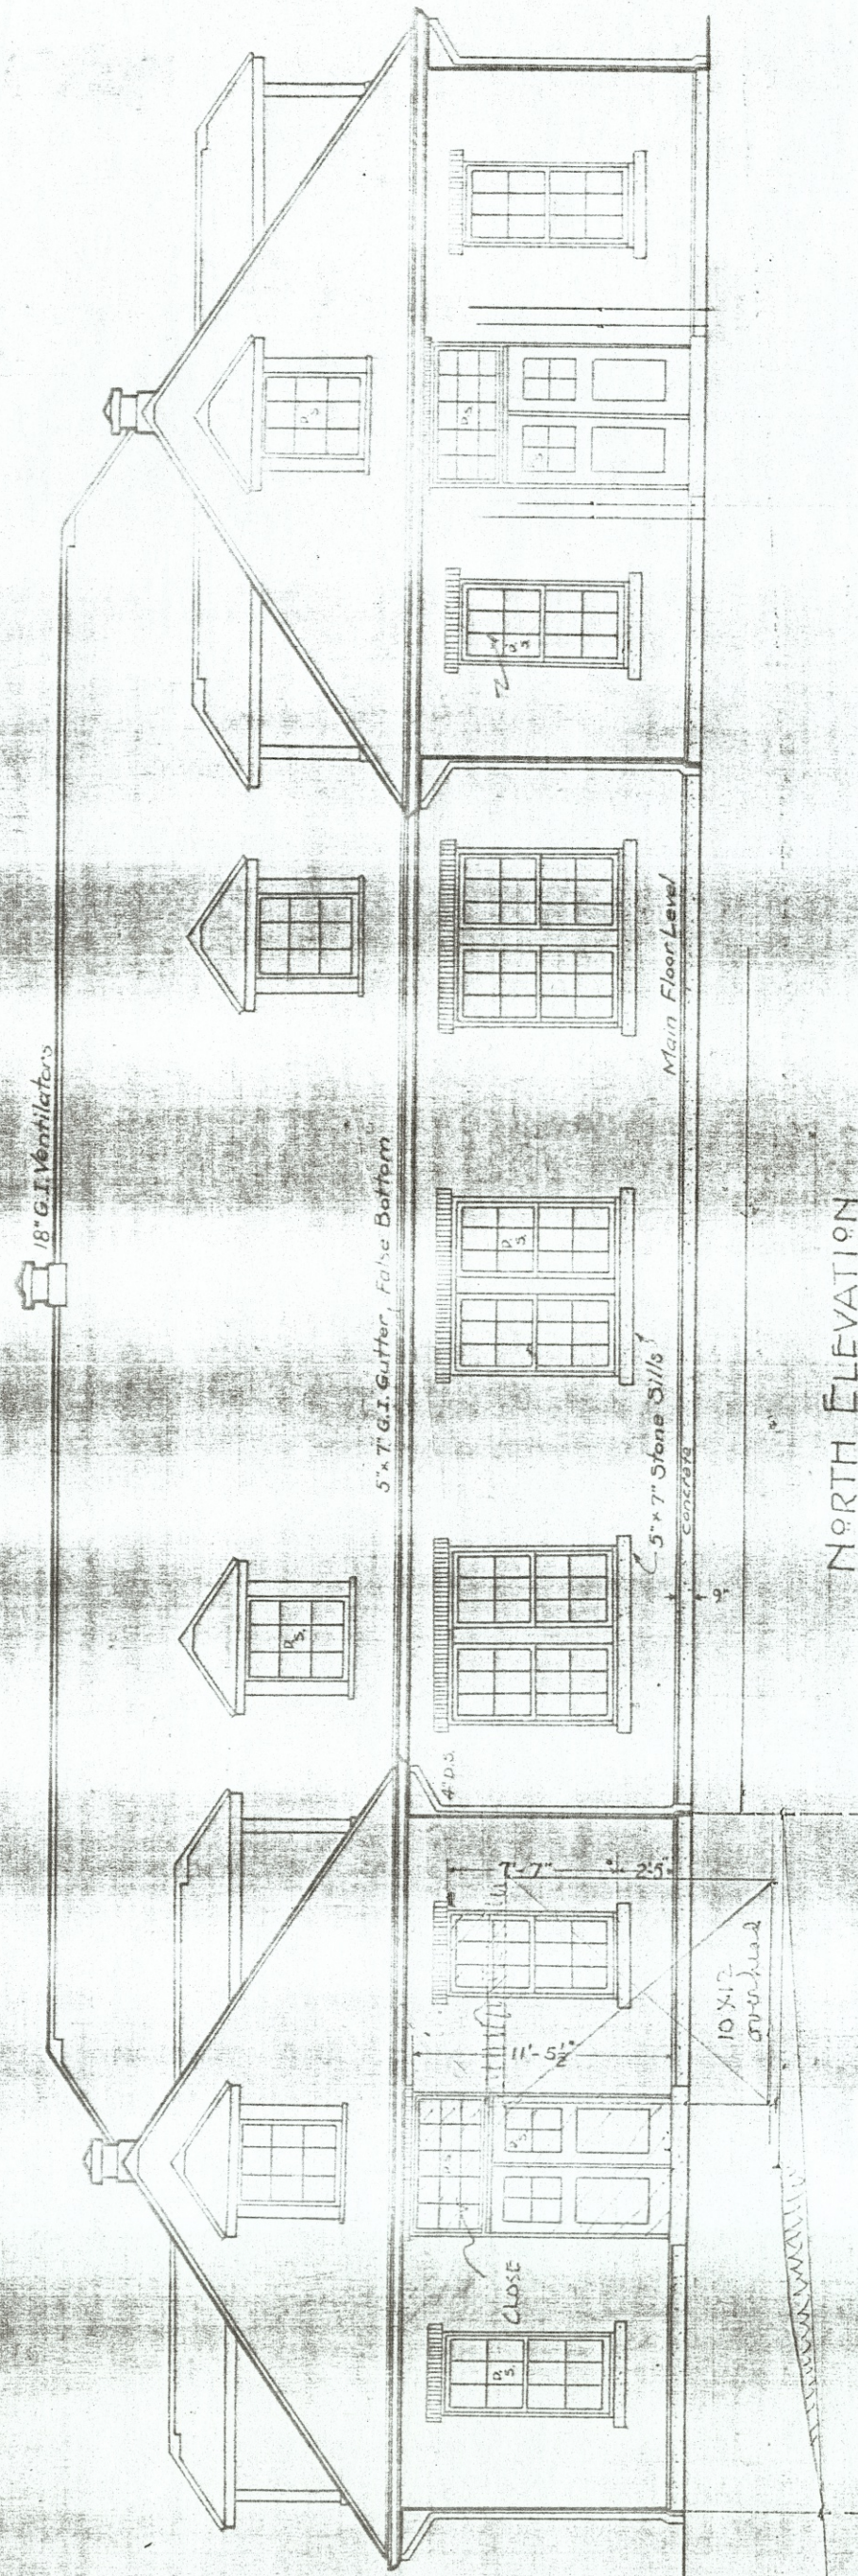


NORTH ELEVATION
1" SCALE

LAUNDRY BUILDING MASSILLON STATE HOSPITAL

 

HALF SECTION - WEST WING

 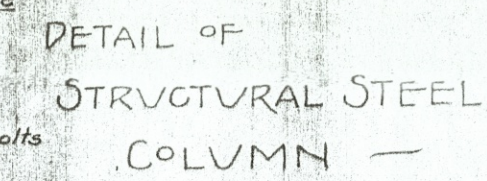

HALF FRONT ELEVATION