

CITY OF MASSILLON
CITY ENGINEER DEPARTMENT
STARK COUNTY, OHIO
LINCOLN WAY WEST REHABILITATION

PROJECT DESCRIPTION

CONSTRUCTION OF FULL DEPTH PAVEMENT, STORM SEWER AND
SANITARY SEWER REPLACEMENT AND A 12x6' BOX CULVERT.

CONVENTIONAL SIGNS

- RIGHT OF WAY . . . EXISTING: ————, PROPOSED: ————
COUNTY LINE . . . ————
TOWNSHIP LINE . . . ————
CORPORATION LINE . . . ————
FENCE LINE . . . EXISTING: ————, PROPOSED: ————
GUARDRAIL . . . EXISTING: ————, PROPOSED: ————
MANHOLES . . . EXISTING: ○, PROPOSED: ●, REHABILITATED: ●
CATCH BASINS . . . EXISTING: □, PROPOSED: ■, REHABILITATED: ■
SIGNS . . . 1-POST: —, 2-POST: —, 3-POST: —
EXISTING POLES . . . POWER: ⚡, TELEPHONE ⚡, LIGHT ⚡, SPAN ⚡
PROPOSED POLES . . . POWER: ⚡, TELEPHONE ⚡, LIGHT ⚡, SPAN ⚡
EXIST. UTILITIES . . . VALVE: ⚡, HYDRANT: ⚡, METERS: ⚡, GUY: ⚡


PERMIT TO INSTALL

SANITARY SEWER PERMIT TO INSTALL (P.T.I.) HAS BEEN
RECEIVED FROM THE OHIO ENVIRONMENTAL PROTECTION AGENCY
THIS ____ DAY OF ____, 20 ____
PTI No. _____

UNDERGROUND UTILITIES
TWO WORKING DAYS
BEFORE YOU DIG
CALL 1-800-362-2764 (TOLL FREE)
OHIO UTILITIES PROTECTION SERVICE
NON-MEMBERS
MUST BE CALLED DIRECTLY
TWO WORKING DAYS
BEFORE YOU DIG
CALL 1-800-925-0988 (TOLL FREE)
OIL @ GAS PRODUCERS UNDERGROUND
PROTECTION SERVICE

PLAN PREPARED BY:
CITY OF MASSILLON
Engineering Department

OWNER:
CITY OF MASSILLON
151 Lincoln Way East
Massillon, Ohio 44646

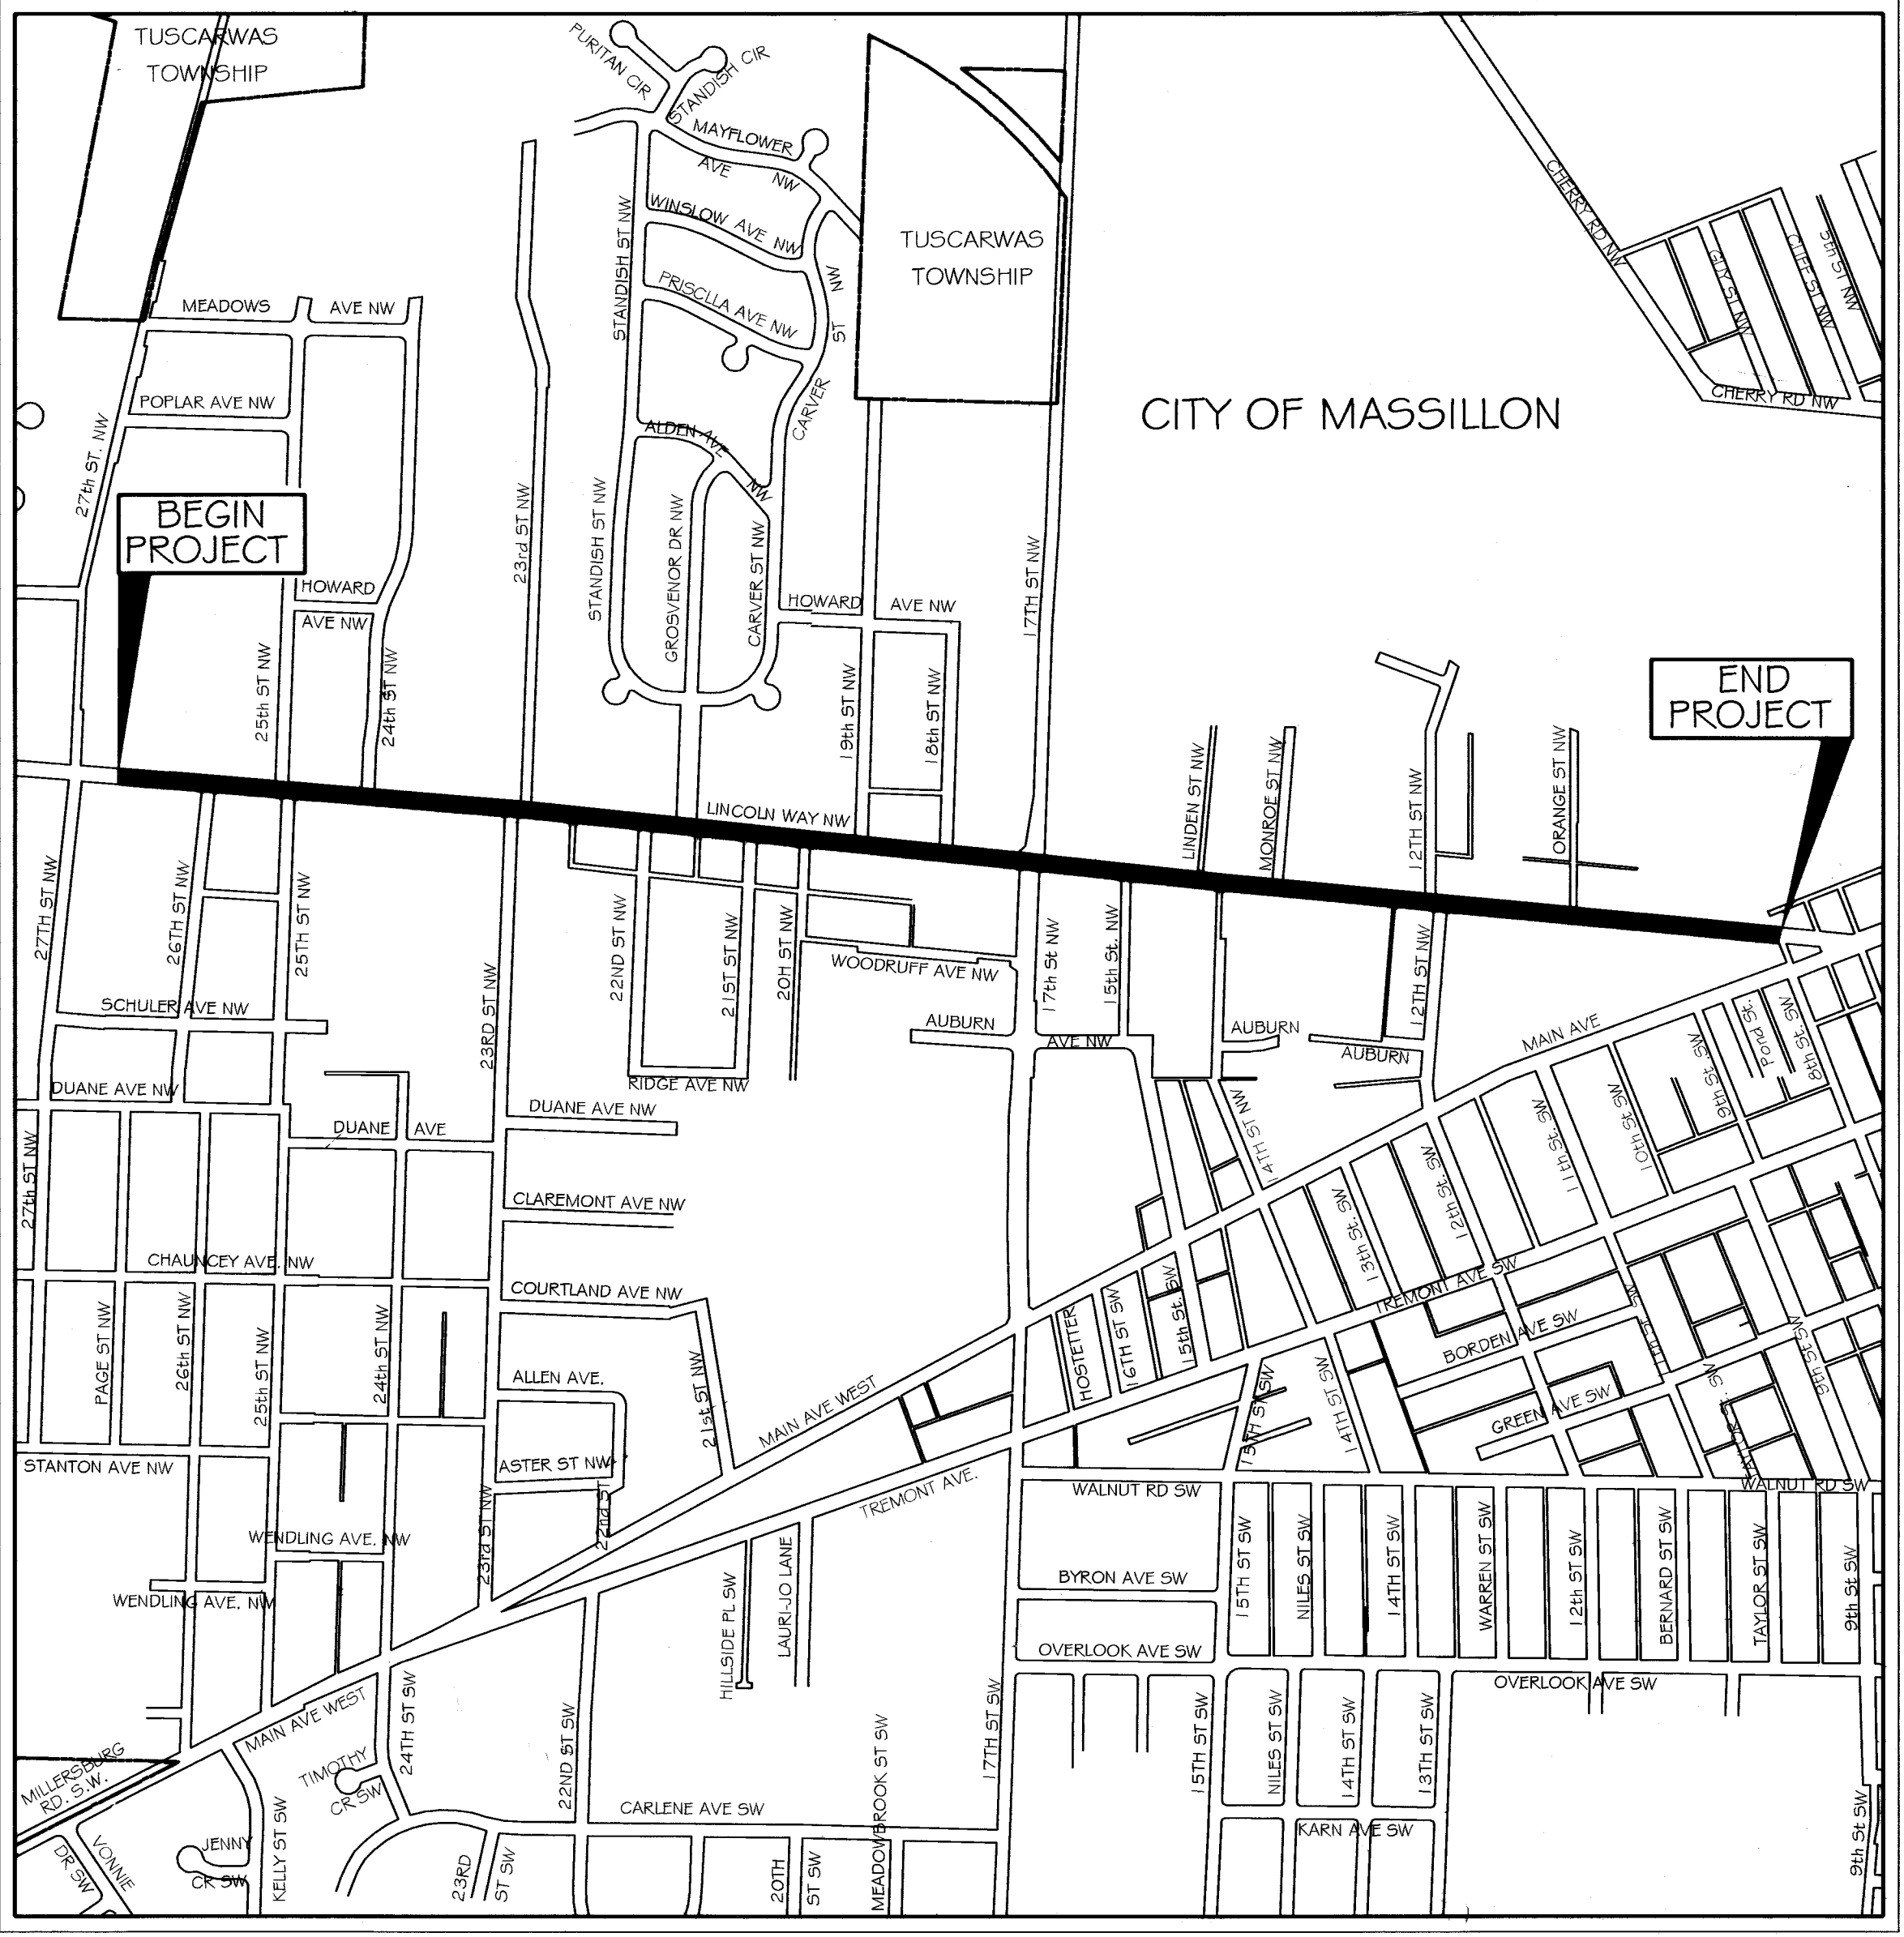

LOCATION MAP

PORTION TO BE IMPROVED ————
STREETS ————



INDEX OF SHEETS:

TITLE SHEET 1
SCHEMATIC PLAN 2-3
TYPICAL SECTION 4
GENERAL NOTES 5-7
GENERAL SUMMARY 8-9
SUBSUMMARIES 10-15
CALCULATIONS 16-18
STORM WATER POLLUTION CONTROL 19
PLAN AND PROFILES 20-33
CROSS-SECTIONS 34-60
MISCELLANEOUS DETAILS 61-71
STORM PROFILES 72-75
BOX CULVERT AND DETAILS 76-77
DITCH SECTIONS 78-81
DRAINAGE DETAILS 82
SANITARY SEWER 83
SANITARY SEWER DETAILS 84
TRAFFIC CONTROL PLANS 85-90

APPROVALS

DIRECTOR OF PUBLIC SAFETY AND SERVICE ALAN W. CLIMER DATE
CITY ENGINEER STEVEN D. HAMIT, P.E. DATE 10-18-04

OFFICIALS

FRANCIS H. CICHINELLI, Jr. MAYOR
ALAN W. CLIMER DIRECTOR OF PUBLIC SAFETY AND SERVICE
STEVEN D. HAMIT, P.E. CITY ENGINEER
JOE ULRICH WASTE WATER TREATMENT PLANT MANAGER
PERICLES G. STERGIOS LAW DIRECTOR/PROSECUTOR
BILL H. HAMIT AUDITOR
PAUL F. LAMBERT TREASURER
MARYBETH BAILEY CLERK OF COUNCIL

COUNCIL

DENNIS HARWIG PRESIDENT
RONALD MANG 1st WARD
CHUCK MAIER 2nd WARD
KATERINE CATAZARO-PERRY 3rd WARD
GLORIA AUTREY 4th WARD
GLENN E. GAMBER 5th WARD
TOM WEBER 6th WARD

COUNCIL AT LARGE

MIKE LOUDIANA
TIM BRYAN
PAUL MANSON

NW NE
SW SE

600 300 0 300 600
HORIZONTAL
SCALE IN FEET

DRAWN BY: FFW CHECKED BY: SDH
DATE: JULY, 2004 DATE: JULY, 2004

Lincoln Way West Rehabilitation
Title Sheet
City of Massillon
Stark County, Ohio


Francis H. Cicchinelli, Jr.
Mayor

Massillon Means More!


REVISIONS:
DATE DESCRIPTION

FILE NAME: 02SS0201.DWG
ACCOUNT NUMBER 02SS02

1 / 90

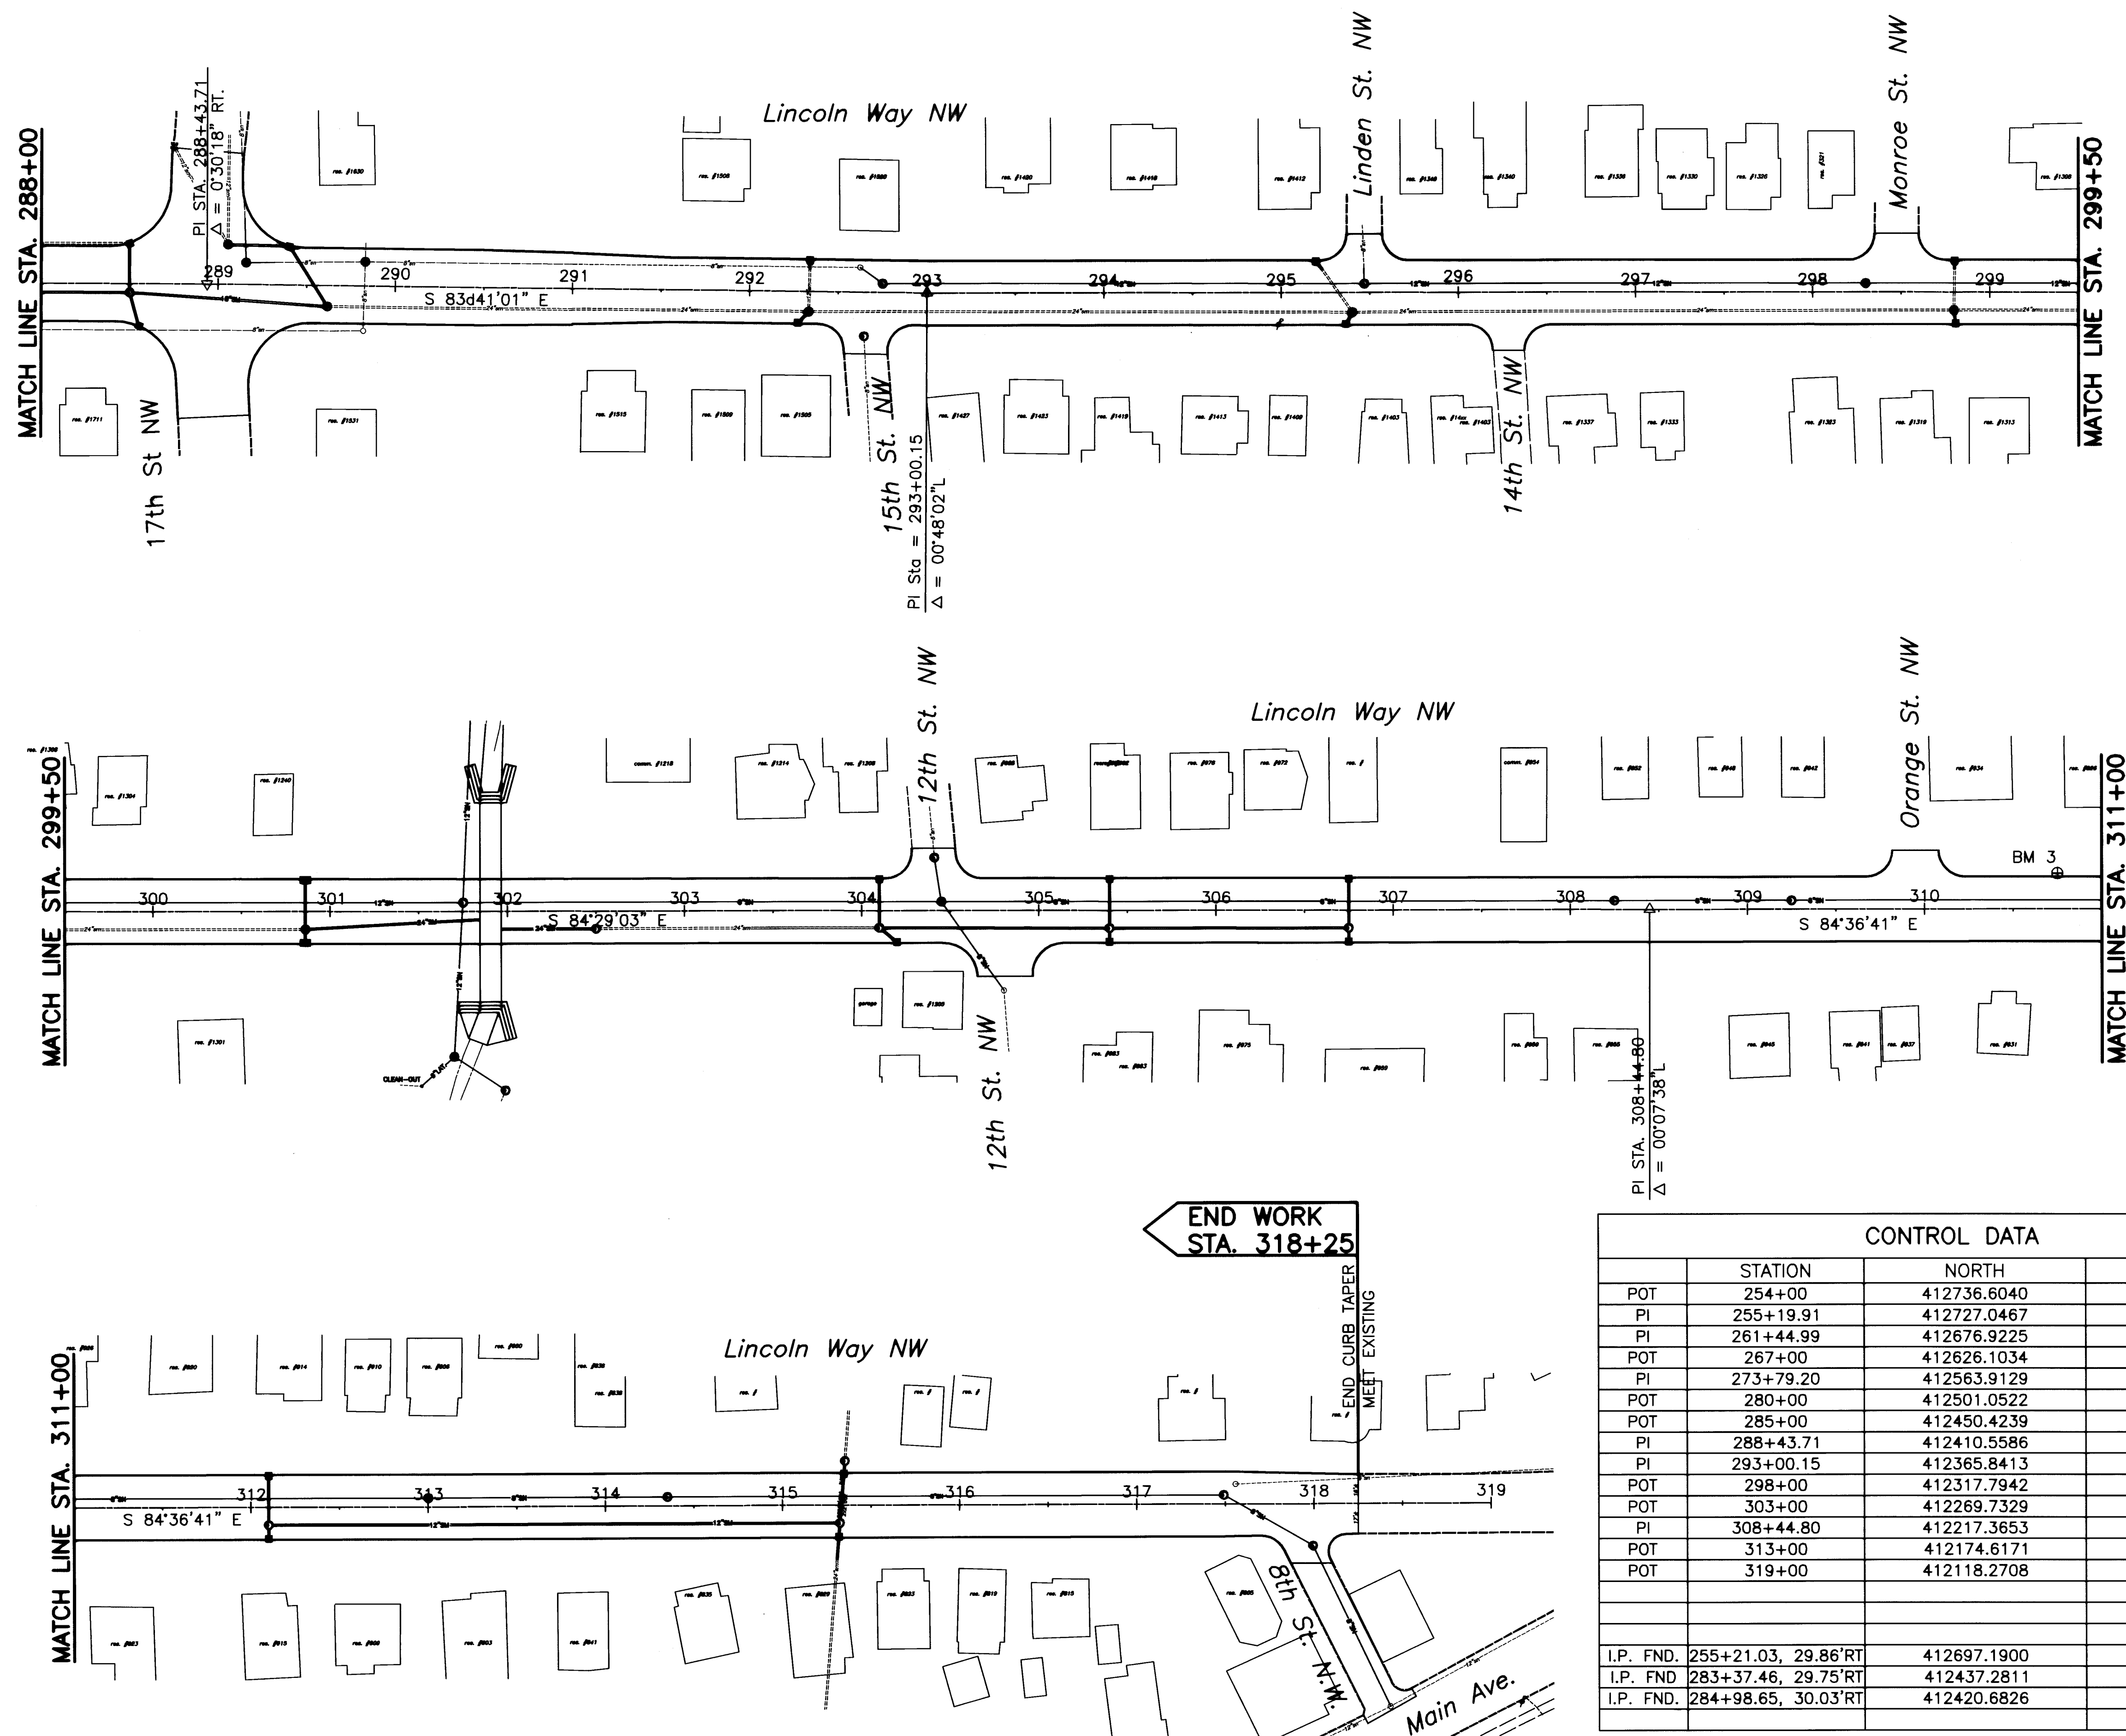

CONTROL DATA			
	STATION	NORTH	EAST
POT	254+00	412736.6040	2229651.2736
PI	255+19.91	412727.0467	2229770.8045
PI	261+44.99	412676.9225	2230393.8741
POT	267+00	412626.1034	2230946.5492
PI	273+79.20	412563.9129	2231622.8915
POT	280+00	412501.0522	2232240.5061
POT	285+00	412450.4239	2232737.9362
PI	288+43.71	412410.5586	2233129.6177
PI	293+00.15	412365.8413	2233533.5939
POT	298+00	412317.7942	2234031.1308
POT	303+00	412269.7329	2234528.8155
PI	308+44.80	412217.3653	2235071.0916
POT	313+00	412174.6171	2235524.2811
POT	319+00	412118.2708	2236121.6295
I.P. FND.	255+21.03, 29.86°RT	412697.1900	2229769.5200
I.P. FND.	283+37.46, 29.75°RT	412437.2811	2232573.2144
I.P. FND.	284+98.65, 30.03°RT	412420.6826	2232733.5533

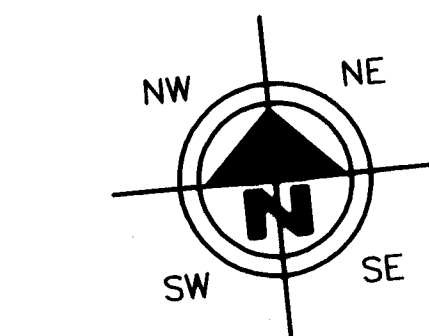

HORIZONTAL
SCALE IN FEET

DRAWN BY: FPW
CHECKED BY: SDH


DATE: June 11, 2003
DATE: June 2003

Lincoln Way West Rehabilitation Schematic Plan Sta. 288+00 to Sta. 319+00 City of Massillon Stark County, Ohio



REVISIONS:	
DATE	DESCRIPTION




FILE NAME: 03ST0303
ACCOUNT NUMBER: 03ST03

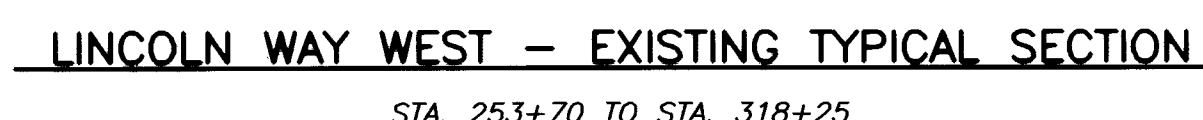

- ALL ABOVE ITEMS BEING REMOVED SHALL BE INCLUDED UNDER
ITEM 202 EXCAVATION NOT INCLUDING EMBANKMENT



- ① - ITEM 448-1 1/2" ASPHALT CONCRETE SURFACE COURSE, TYPE 1
- ② - ITEM 448-1 1/2" ASPHALT CONCRETE INTERMEDIATE COURSE, TYPE 1
- ③ - ITEM 301-9" BITUMINOUS AGGREGATE BASE
- ④ - ITEM 304-6" AGGREGATE BASE
- ⑤ - ITEM 407-TACK COAT
- ⑥ - ITEM 408-PRIME COAT
- ⑦ - ITEM 609-CAST IN PLACE CONCRETE CURB-6"x18"
- ⑧ - ITEM 254-1 1/2" PAVEMENT PLANNING
- ⑨ - ITEM 608-4" CONCRETE WALK
- ⑩ - ITEM 705-PREFORMED FILLERS
- ⑪ - ITEM 659-SEEDING AND MULCHING
- ⑫ - ITEM 605 - 4" SHALLOW PIPE UNDERDRAINS
- ⑬ - ITEM 204 - SUBGRADE COMPACTION
- ⑭ - ITEM 608-4" CONCRETE WALK TO REPLACE EXISTING AS DIRECTED BY ENGINEER
- ⑮ - ITEM 452 - 9" NON-REINFORCED PORTLAND CEMENT CONCRETE PAVEMENT INCLUDING CURB

 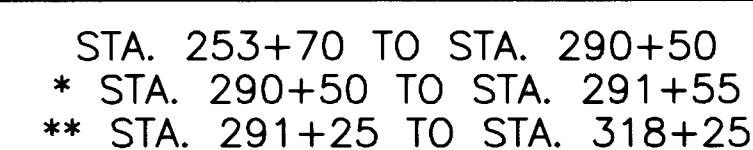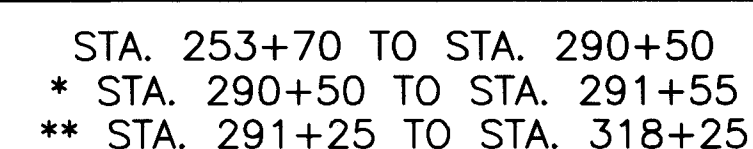

Typical Sections
City of Massillon
Stark County, Ohio

FILE NAME:	02SS0201.DWG
ACCOUNT NUMBER	02SS02

UTILITIES

LISTED BELOW ARE ALL KNOWN UTILITIES LOCATED WITHIN THE PROJECT CONSTRUCTION LIMITS TOGETHER WITH THEIR RESPECTIVE OWNERS:

AMERITECH 50 W.BOWERY, 6TH FLOOR AKRON, OH 44308 800-384-8057	AQUA OHIO WATER P.O. BOX 584 MASSILLON, OH 44648 (330) 833-4156	OHIO EDISON STARK DIVISION 2600 S. ERIE ST. MASSILLON, OH 44545 (330) 833-3141	MASSILLON CABLE TV P.O. BOX 814 MASSILLON, OH 44648 (330) 833-4134	GREAT LAKES 104 6TH ST. S.W. CANTON, OH 44702 (330) 456-2454
CITY OF MASSILLON SANITARY SEWER 151 LINCOLN WAY EAST MASSILLON, OH 44646 (330) 830-1722	AT&T COMMUNICATIONS 2535 E. 40TH AVE. DENVER, CO 80205-3601 (800) 852-3786	DOMINION EAST OHIO GAS COMPANY 4725 SOUTHWAY ST. S.W. CANTON, OH 44706 (330) 478-3142 NANCY KOVACH	NORTHEAST OHIO NATURAL GAS CORP. 9081 S.R. 250 STRASBURG, OH 44680-9766 (330) 878-5589	

THE CONTRACTOR SHALL NOTIFY ALL UTILITIES 48 HOURS PRIOR TO WORK.

THE LOCATION OF THE UNDERGROUND UTILITIES SHOWN ON THE PLANS ARE SHOWN AT APPROXIMATE LOCATIONS AND WHERE OBTAINED AS REQUIRED FROM THE OWNERS AS REQUIRED BY SECTION 153.64 O.R.C.

OUPS - 1-800-362-2764
OGUPUPS - 1-800-925-0988

DATUM ELEVATION

ALL BENCHMARKS ARE BASED ON REFERENCE BENCHMARKS PROVIDED BY THE CITY OF MASSILLON

STATIONING

ALL STATIONING SHOWN IS REFERENCED TO THE BASELINE AS SHOWN.

NOTIFICATION OF SAFETY FORCES AND BUS GARAGES

THE CONTRACTOR SHALL NOTIFY ALL AGENCY LISTED BELOW AT LEAST 48 HOURS IN ADVANCE OF ANY STREET CLOSING OR TRAFFIC CHANGE.

MASSILLON SAFETY SERVICE 330-830-1702	MASSILLON FIRE DEPARTMENT 330-833-1053	PERRY TOWNSHIP HALL 330-833-2141	NORTH LAWRENCE FIRE DEPT. 330-832-6347
TUSCARAWAS TOWNSHIP HALL 330-832-4337	JACKSON FIRE DEPARTMENT 330-832-1553	MASSILLON POLICE DEPARTMENT 330-830-1735	MASSILLON SCHOOL BUS GARAGE 330-830-1849
JACKSON TOWNSHIP HALL 330-832-7416	PERRY FIRE DEPARTMENT 330-478-5121	JACKSON POLICE DEPARTMENT 330-497-7440	JACKSON SCHOOL BUS GARAGE 330-830-8042
PERRY POLICE DEPARTMENT 330-833-3865	PERRY SCHOOL BUS GARAGE 330-477-1300	STARK COUNTY SHERIFF 330-430-3887	TUSCARAWAS SCHOOL BUS GARAGE 330-837-7805

SARTA
330-454-5333

SUBSURFACE CONDITIONS

IT IS THE OBLIGATION AND RESPONSIBILITY OF THE CONTRACTOR TO MAKES HIS OWN INVESTIGATION OF SUBSURFACE CONDITIONS PRIOR TO SUBMITTING BID. PROSPECTIVE BIDDERS ARE TO COORDINATE WITH THE OWNER FOR ACCESS TO THE SITE FOR INSPECTIONS AND EXPLORATORY EXCAVATION. THE BIDDER SHALL CONTACT THE OWNER AT LEAST 72 HOURS IN ADVANCE OF THE DESIRED INSPECT OR EXCAVATION. THE BIDDER SHALL CONTACT O.U.P.S. AND OBTAIN LOCATIONS OF OTHER UTILITIES.

QUANTITIES

QUANTITIES ARE INDICATED FOR COMPARISON OF BIDS ONLY. IT SHALL BE THE RESPONSIBILITY OF THE CONTRACTOR TO VERIFY QUANTITIES BEFORE ORDERING MATERIALS. VARIATIONS FROM THE PLAN QUANTITIES SHALL BE APPROVED BY THE ENGINEER OR OWNER BEFORE MATERIALS ORDERS ARE PLACE. MATERIALS REJECTED DUE TO INCOMPATIBILITY BETWEEN ORDERED QUANTITIES AND FIELD CONDITIONS SHALL BE REPLACE AT THE CONTRACTOR'S EXPENSE.

CONSTRUCTION SPECIFICATIONS & STANDARDS

ALL CONSTRUCTION TO BE CITY OF MASSILLON SPECIFICATIONS AND STANDARDS, THE LATEST EDITION OF THE STATE OF OHIO DEPARTMENT OF TRANSPORTATION CONSTRUCTION AND MATERIAL SPECIFICATIONS AND FOLLOW ALL STATE, FEDERAL, AND LOCAL REQUIREMENTS. INCLUDING BUT NOT LIMITED TO THE REQUIREMENTS LISTED.

PRESERVATION OF EXISTING UTILITY SERVICES

ANY EXISTING WATER LINE, SANITARY SEWER, STORM SEWER, GAS LINE OR OTHE UTILITY IN OR OUTSIDE OF THE CONSTRUCTION LIMITS, DAMAGED DURING CONSTRUCTION OF THE PROPOSED PROJECT, WILL BE REPLACED AT THE CONTRACTORS EXPENSE.

MAINTENANCE OF TRAFFIC

THE CONTRACTOR SHALL SUPPLY A MAINTENANCE OF TRAFFIC PLAN TO THE CITY ENGINEER.

MAINTENANCE OF TRAFFIC PLAN MUST BE APPROVED BY THE CITY ENGINEER PRIOR TO ANY CONSTRUCTION COMMENCING.

SAID APPROVED DETOUR SHALL BE FORWARDED TO THE LOCAL NEWSPAPER. PRIOR TO ANY DISRUPTION OF TRAFFIC.

CONTRACTOR AVAILABILITY

THE CONTRACTOR SHALL SUPPLY THE ENGINEER WITH A 24 HOUR PHONE NUMBER WHERE THE CONTRACTOR AND ALL SUB-CONTRACTORS SHALL BE AVAILABLE FOR EMERGENCIES.

PRESERVATION OF PRIVATE PROPERTY

THE CONTRACTOR SHALL PERFORM WORK AS TO NOT DISTURB, DAMAGE OR DESTROY ANY TELEPHONE OR POWER POLES, SIGNS, LANDSCAPING ITEMS, ETC.. ANY ITEM DAMAGED OR DESTROYED SHALL BE REPLACED AT THE CONTRACTOR'S EXPENSE ANY ITEM DISTURBED OR IN CONFLICT WITH THE WORK TO BE PERFORMED SHALL BE REMOVED AND RESET AT THE CONTRACTOR'S EXPENSE. PRIOR ENGINEER APPROVAL IS REQUIRED BEFORE ANY OF THE ABOVE ITEMS ARE PERFORMED.

PRESERVATION OF PROPERTY CORNERS AND SURVEY MARKERS

THE CONTRACTOR SHALL PRESERVE ALL CORNERSTONES, IRON PINS, CONCRETE MONUMENTS ANY TYPE OF LAND MONUMENT. HE SHALL HAVE ALL LAND MONUMENTS IN THE PROXIMITY OF THE WORK REFERENCED. HE SHALL REPLACE DESTROYED OR DAMAGED MONUMENTS AND SHALL FURNISH A CERTIFICATION BY AN OHIO REGISTERED SURVEYOR THAT THE MONUMENTS HAVE BEEN RESTORED.

CONDITIONS OF WORK

ALL WORK PERFORMED UNDER THIS CONTRACT SHALL COMPLY WITH THE U.S. DEPARTMENT OF LABOR, OCCUPATIONAL SAFETY AND HEALTH ACT, STATE, COUNTY, AND CITY OF MASSILLON LAWS AND REGULATIONS. ALL WORK, AT ALL TIMES SHALL BE SUBJECT TO OBSERVATION BY THE OWNER AND/OR ENGINEER. ALL WORK SHALL COMPLY WITH THE CONDITIONS OF THE CONTRACT DOCUMENTS AND OHIO EPA, AND STANDARDS OF THE CITY OF MASSILLON ALL ELECTRICAL WORK SHALL COMPLY WITH THE NATIONAL ELECTRICAL CODE, AND APPLICABLE CITY, COUNTY, STATE AND FEDERAL CODES.

IT SHALL BE THE RESPONSIBILITY OF THE CONTRACTOR TO MAINTAIN SAFE AND SATISFACTORY ACCESS TO ALL ABUTTING PROPERTIES TO THE PROJECT SITE. ADJACENT ROADS SHALL BE MAINTAINED AND KEPT CLEAN OF MUD AND OTHER DEBRIS THAT MAY BE CAUSED BY TRAFFIC EXITING THE WORK SITE. THE CONTRACTOR SHALL COORDINATE AND PROVIDE FOR ALL NECESSARY TRAFFIC CONTROL. TRAFFIC CONTROL SHALL FOLLOW THE MORE STRINGENT GUIDELINES OF THE CITY OF MISSION OR ODOT.

IT SHALL BE THE RESPONSIBILITY OF THE CONTRACTOR TO PROVIDE AND MAINTAIN FACILITIES FOR A CONSTRUCTION OFFICE, EMPLOYEE PARKING, AND EMPLOYEE SANITARY FACILITIES. ON STREET PARKING WILL NOT BE PERMITTED. THE CONTRACTOR SHALL PROVIDE FOR THE LAWFUL OFF-SITE DISPOSAL OF DEMOLITION DEBRIS AND CONSTRUCTION WASTE.

EXISTING DATA

EACH CONTRACTOR SHALL VISIT THE SITE PERSONALLY TO ASCERTAIN THE NATURE OF THE WORK AND BECOME THOROUGHLY FAMILARIZED WITH THE SITE PRIOR TO BID SUBMISSION.

EXISTING STRUCTURES, GRADES, PIPING, ETC. ARE INDICATED IN APPROXIMATE LOCATION ON THE PLAN. INFORMATION SHOWN IS NOT GUARANTED TO BE CORRECT AND COMPLETE. THE DATA SHALL BE VERIFIED IN THE FIELD BY THE CONTRACTOR. THE EXISTENCE OF FACILITIES ABOVE OR BELOW GROUND, WHICH MAY NOT BE SHOWN, WILL NOT BE A BASIS FOR A CLAIM FOR EXTRA WORK.

EXISTING UNDERGROUND UTILITIES SHOWN ARE RECORDS PROVIDED BY UTILITY COMPANIES AND ARE APPROXIMATE ONLY. SERVICE LATERALS ARE NOT SHOWN.

IT IS THE RESPONSIBILITY OF CONTRACTOR TO NOTIFY THE CITY, PRIOR TO BID OPENING NON-CONNFORMING OR CONFLICTING INFORMATION.

ACCESSIBILITY TO PRIVATE PROPERTY

ACCESS TO ALL DRIVEWAYS AND PARKING AREAS WITHIN THE PROJECT LIMITS SHALL BE MAINTAINED AT ALL TIMES EXCEPT WHILE LAYING THE SANITARY SEWER ACROSS THE DRIVE. THE TRENCH SHALL BE BACKFILLED AT THE END OF EACH WORK DAY TO PROVIDE ACCESS. THE CONTRACTOR MUST NOTIFY EACH PROPERTY OWNER AT LEAST 24 HOURS IN ADVANCE OF CUTTING THIER DRIVEWAY.

PRESERVATION OF EXISTING UTILITY SERVICES

ANY EXISTING WATER LINE, SANITARY SEWER, STORM SEWER, GAS LINE OR OTHER UTILITY IN OR OUTSIDE OF THE CONSTRUCTION LIMITS, DAMAGED DURING CONSTRUCTION OF THE PROPOSED PROJECT, WILL BE REPLACED AT THAT CONTRACTORS EXPENSE.

EXCAVATED MATERIAL

ALL EXCAVATED MATERIAL AND ALL MATERIAL USED IN CONSTRUCTION OF THE WORK SHALL BE PILED AND STORED IN A MANNER THAT WILL NOT ENDANGER THE LABOR AND THAT WILL LEAVE DRIVEWAYS OR OTHER CONTROLS UNOBSTRUCTED AND ACCESSIBLE WHILE THE WORK IS TO BE COMPLETED. SATISFACTORY PROVISIONS SHALL BE MADE FOR STREET DRAINAGE, AND NATURAL WATERCOURSES SHALL NOT BE OBUCTED. DURING THE PROGRESS OF THE WORK, ALL MATERIAL PILES SHALL BE KEPT TRIMMED UP AND MAINTAINED IN A NEAT MANNER. ALL EXCAVATED WASTE MATERIAL SHALL BE REMOVED FROM THE PROJECT SITE, AS DIRECTED BY THE ENGINEER. THE WASTE SITE IS TO BE PROVIDED BY THE CONTRACTOR AT NO COST TO THE CITY, UNLESS OTHERWISE NOTED IN THE SPECIFICATIONS. ALONG WITH A LETTER FROM THE PROPOSED WASTE SITE OWNER PERMITTING SUCH AND HOLDING THE CITY HARMLESS.

RESTORATION

FOR SANITARY SEWER INSTALLED, TESTED, AND ACCEPTED UP TO MAY 15TH OF ANY CALENDER YEAR, RESTORATION SHALL BE COMPLETE BY JUNE 30th OF THAT YEAR. FOR INSTALLATION OF SANITARY SEWER TESTED AND ACCEPTED FROM MAY 15th TO SEPTEMBER 30th OF ANY CALENDER YEAR, RESTORATION SHALL BE COMPLETE BY NOVEMBER 15th OF THAT CALENDER YEAR. FOR SANITARY SEWER INSTALLED, TESTED, AND ACCEPTED AFTER NOVEMBER 15TH OF ANY CALENDER YEAR. RESTORATION SHALL BE COMPLETE BY MAY 15th OF THE NEXT CALENDER YEAR.

ALL SOIL AREAS DISTURBED BY THE CONTRACTOR SHALL BE TOPSOILED, SEEDED AND MULCHED. COST TO BE INCLUDED IN THE UNIT PRICE BID FOR EACH ITEM OF AFFECTED WORK. TOPSOIL, SEEDING AND MULCHING SHALL NOT BE A SEPERATE PAY ITEM. THIS INCLUDES BACKFILLING, SEEDING AND MULCHING ALONG THE EDGE OF ALL PAVEMENT RESTORATION.

PAVEMENT CROSSINGS WILL RECEIVE TYPE C PAVEMENT REPLACEMENT WITH FULL WIDTH PAVEMANT OVERLAY.

CONTRACTOR TO REPLACE ALL PAVEMENT MARKINGS. COST TO BE INCLUDED IN THE UNIT PRICE BID FOR PAVEMENT

CONTRACTOR TO USE HOT APPLIED JOINT CRACK SEALER ON ASPHALT PAVEMENT AT ALL ENDS AND INTERSECTIONS.

ALL TRENCHES IN ROAD RIGHT OF WAY WILL RECEIVE FULL DEPTH PREMIUM GRANULAR BACKFILL.

REMOVAL OF TREES OR STUMPS

ALL TREES AND STUMPS REMOVED DURING CONSTRUCTION SHALL BE UNDER THE LUMP SUM BID FOR ITEM 201, CLEARING AND GRUBBING THIS SHALL INCLUDE ON TREES AND STUMPS WITHIN THE CONSTRUCTION LIMITS UNLESS OTHERWISE STATED BY CITY REPRESENTATIVE.

REMOVAL AND RELOCATION OF EXISTING UTILITIES

THE CONTRACTOR IS REQUIRED TO COOPERATE WITH EACH RESPECTIVE UTILITY OWNER FOR THE REMOVAL AND RELOCATION OF ANY AND ALL UTILITIES THAT CREATE A CONFLICT WITH CONSTRUCTION OF THE PROJECT.

CONCRETE REMOVAL

ALL EXISTING CONCRETE INCLUDING CURBS, DRIVES, AND BASE ETC. WITHIN WORK LIMITS SHALL BE REMOVED AND PAID FOR UNDER:

ALL WORK SHALL BE PAID FOR UNDER ITEM 203 ROADWAY EXCAVATION

ITEM 623. CONSTRUCTION STAKING


CONTRACTOR IS RESPONSIBLE FOR ALL CONSTRUCTION LAYOUT. THIS WORK IS TO BE UNDER ITEM 623 CONSTRUCTION STAKING. A SET OF AS-BUILTS IDS ALSO INCLUDED IN THIS ITEM AND MUST BE RECEIVED AND ACCEPTED PRIOR TO FINAL PAYMENT BEING MADE.

DRAWN BY: JAH	CHECKED BY: FPW
DATE: Dec. 03, 2002	DATE: Dec. 03, 2002

Lincoln Way West Rehabilitation

General Notes
City of Massillon
Stark County, Ohio

Francis H. Cicchinelli, Jr.
Mayor

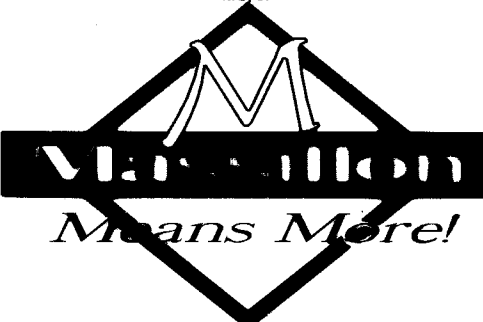

REVISIONS:	
DATE	DESCRIPTION
ELECTRONIC FILE NAME: 02SS0202.DWG	
ACCOUNT NUMBER 02SS02	

AIR TESTING AS PER ASTM F1417

AIR TESTING WILL BE CONDUCTED AS THE PROJECT IS BEING INSTALLED. AT NO TIME WILL MORE THAN 900 FEET OF PIPE BE INSTALLED BEFORE AIR TESTING IS PERFORMED. SEWAGE WILL NOT BE DIVERTED TO ANY SECTION OF PIPE, REGARDLESS OF LENGTH, UNTIL ALL TESTING IS COMPLETED AND ACCEPTED.

AFTER BACKFILLING A MANHOLE TO MANHOLE REACH OF SANITARY SEWER LINE, THE CONTRACTOR SHALL, AT HIS EXPENSE, CONDUCT THE LINE ACCEPTANCE TESTS. THE TESTS SHALL BE PERFORMED ACCORDING TO THE STATED PROCEDURES AND UNDER THE SUPERVISION OF THE OWNER AND/OR ENGINEER.

EQUIPMENT USED SHALL MEET THE FOLLOWING MINIMUM REQUIREMENTS AND BE APPROVED BY THE ENGINEER:

- 1. PNEUMATIC PLUGS SHALL HAVE A SEALING LENGTH EQUAL TO OR A GREATER THAN THE DIAMETER OF THE PIPE BEING INSPECTED.
- 2. PNEUMATIC PLUGS SHALL RESIST INTERNAL TEST PRESSURES WITHOUT REQUIRED EXTERNAL BRACING OR BLOCKING.
- 3. ALL AIR USED SHALL PASS THROUGH A SINGLE CONTROL PANEL.
- 4. THREE INDIVIDUAL HOSES SHALL BE USED FOR THE FOLLOWING CONNECTIONS:
 - a. FROM CONTROL PANEL TO PNEUMATIC PLUGS FOR INFLATION
 - b. FROM CONTROL PANEL TO SEALED LINE FOR INTRODUCING THE LOW PRESSURE AIR
 - c. FROM SEALED LINE TO CONTROL PANEL FOR CONTINUALLY MONITORING AIR PRESSURE RISE IN THE SEALED LINE

TEST EQUIPMENT TESTING PROCEDURES SHALL BE AS FOLLOWS:

ALL PNEUMATIC PLUGS SHALL BE SEAL TESTED BEFORE BEING USED IN THE ACTUAL TEST INSTALLATION. ONE LENGTH OF PIPE SHALL BE LAID ON THE GROUND AN SEALED AT BOTH ENDS WITH THE PNEUMATIC PLUGS TO BE CHECKED. THE SEALED PIPE SHALL BE PRESSURED TO 5 PSIG. THE PLUGS MUST HOLD AGAINST THIS PRESSURE WITHOUT HAVING TO BE BRACED.

AFTER A MANHOLE TO MANHOLE REACH OF PIPE HAS BEEN BACKFILLED AND CLEANED, AND THE PNEUMATIC PLUGS ARE CHECKED BY THE ABOVE PROCEDURE, THE PLUGS SHALL BE PLACED IN THE LINE AT EACH MANHOLE. LOW PRESSURE AIR SHALL BE SLOWLY INTRODUCED INTO THIS SEALED LINE UNTIL THE INTERNAL AIR PRESSURE REACHES APPROXIMATELY 4 PSIG.

AT LEAST TWO MINUTES SHALL BE ALLOWED FOR THE AIR PRESSURE TO STABILIZE. WHEN THE PRESSURE HAS STABILIZED AND IS AT OR ABOVE 3.5 PSIG, THE AIR HOSE FROM THE CONTROL PANEL TO THE AIR SUPPLY SHALL BE DISCONNECTED. THE PORTION OF THE LINE BEING TESTED SHALL BE TERMED "ACCEPTABLE" IF THE TIME REQUIRED IN MINUTES FOR THE PRESSURE TO DECREASE FROM 3.5 TO 2.5 PSIG (GREATER THEN THE AVERAGE BACK PRESSURE OF ANY GROUNDWATER THAT MAY BE OVER THE PIPE) SHALL NOT BE LESS THAN THE TIME SHOWN FOR THE GIVEN DIAMETERS IN THE FOLLOWING TABLE:

PIPE DIAMETER IN.	MINIMUM TIME MINUTES	LENGTH FOR MINUTES TIME, FT.	TIME FOR LONGER LENGTH, S	SPECIFICATION TIME LENGTH (L) SHOWN, MINUTES							
				100 FT.	150 FT.	200 FT.	250 FT.	300 FT.	350 FT.	400 FT.	450 FT.
4	3:46	597	0.380 L	3:46	3:46	3:46	3:46	3:46	3:46	3:46	3:46
6	5:40	398	0.854 L	5:40	5:40	5:40	5:40	5:40	5:40	5:42	6:24
8	7:34	298	1.520 L	7:34	7:34	7:34	7:36	7:36	8:52	10:08	11:24
10	9:26	239	2.374 L	9:26	9:26	9:26	9:53	11:52	13:51	15:49	17:48
12	11:20	198	3.416 L	11:20	11:20	11:24	14:15	17:05	19:56	22:47	25:38
15	14:10	159	6.342 L	14:10	14:10	17:46	22:15	26:42	31:09	35:36	40:04
18	17:0	133	7.692 L	17:00	19:13	25:38	32:09	38:27	44:52	51:16	57:41
21	19:50	114	10.470 L	19:50	26:10	36:54	43:37	52:21	81:00	69:48	78:31
24	22:40	99	13.674 L	22:47	34:11	45:34	56:58	68:22	79:46	91:10	102:33
27	25:30	88	17.306 L	28:51	43:16	57:41	72:07	86:32	100:57	115:22	129:48
30	28:20	80	21.366 L	35:37	53:25	71:13	89:02	106:50	124:38	142:26	160:15
33	31:10	72	25.852 L	49:05	64:38	86:10	107:43	129:16	150:43	172:21	193:53
36	34:00	66	30.768 L	51:17	76:55	102:34	128:12	153:50	170:29	205:07	230:46

IN AREAS WHERE GROUND WATER IS KNOWN TO EXIST, THE CONTRACTOR SHALL INSTALL A 1/2 INCH DIAMETER CAPPED PIPE NIPPLE APPROXIMATELY 10 INCHES LONG, THROUGH THE MANHOLE WALL ON TOP OF ONE OF THE SANITARY SEWER LINES ENTERING THE MANHOLE. THIS SHALL BE DONE AT THE TIME THE SANITARY SEWER LINE IS INSTALLED. IMMEDIATELY PRIOR TO THE PERFORMANCE OF THE LINE ACCEPTABILITY TEST, THE GROUND WATER SHALL BE DETERMINED BY REMOVING THE PIPE CAP, BLOWING AIR THROUGH THE PIPE NIPPLE IN THE GROUND SO AS TO CLEAR IT, AND THEN CONNECTING A CLEAR PLASTIC TUBE TO THE NIPPLE. THE PLASTIC TUB SHALL BE VERTICAL AND A MEASUREMENT OF THE HEIGHT, IN FEET OF WATER OVER THE INVERT OF THE PIPE, SHALL BE TAKEN AFTER THE WATER HAS STOPPED RISING IN THIS PLASTIC TUBE. AIR TEST PRESSURE IS TO BE INCREASED BY 0.433 PSI FOR EACH FOOT THE GROUND WATER IS ABOVE THE INVERT OF THE SEWER LINE BEING TESTED. THE ALLOWABLE DROP OF ONE POUND AND THE TIMING OF THE TEST REMAIN THE SAME.

IF A LINE ACCEPTABILITY TEST IS BEING CONDUCTED ON MORE THAN ONE MANHOLE REACH OF PIPE, THE ENTIRE SECTION BEING TESTED SHALL MEET THE LINE ACCEPTABILITY REQUIREMENTS AS IF ONLY ON E (1) OF THE MANHOLE REACHES IN THE SECTION WERE BEING TESTED.

INFILTRATION AND EXFILTRATION TESTING OF MANHOLES

INFILTRATION OR EXFILTRATION OF MANHOLES SHALL NOT EXCEED 200 GALLONS PER DAY. ALL CASTINGS HAVING CONTACT WITH SEWAGE OR DRAINING INTO THE SANITARY SEWER SHALL BE TESTED AND SHALL COMPLY WITH THE ABOVE STATED LIMIT. THE FOLLOWING PROCEDURE SHALL BE FOLLOWED:

- A. TESTS MUST BE COMPLETED AND ACCEPTED BEFORE A MANHOLE OR WET WELL IS OPENED FOR EXPOSURE TO THE SEWAGE SYSTEM
- B. ALL LINES ENTERING AND LEAVING THE CASTING SHALL BE PLUGGED WITH PNEUMATIC PLUGS AS DESCRIBED IN NOTE 10 ABOVE
- C. THE CASTING SHALL BE FILLED WITH WATER TO A DEPTH OF 3 FEET ABOVE THE CROWN OF THE HIGHEST PIPE THROUGH THE WALL OF THE CASTING, OR 3 FEET ABOVE THE WATER TABLE, WHICH EVER IS HIGHER. ALLOW THE WATER TO STAND FOR 1 HOUR TO ALLOW FOR ABSORPTION INTO THE CASTING MATERIAL. REFILL TO THE 3 FOOT LEVEL AND ALLOW TO STAND FOR 2 HOURS. IF THE WATER LEVEL DROPS LESS THAN THE AMOUNT SHOWN IN TABLE B, THE MANHOLE SHALL BE DEEMED TO HAVE PASSED THE INFILTRATION/ EXFILTRATION TEST.

(VALUES IN INCHES)	
INSIDE DIAMETER	ALLOWABLE DROP IN LEVEL
48	1.0
60	1.5
72	2.0

WORKING AREA

NO EXCAVATION WITH SIDE SLOPES STEEPER THAN 2:1 AND/OR DEEPER THAN 2', OPEN CASTINGS AND PIPES SHALL BE LEFT EXPOSED WHEN THE SITE IS UNATTENDED BY THE CONTRACTOR. THE CONTRACTOR SHALL SECURE ALL SUCH EXCAVATIONS, OPEN CASTINGS AND PIPES AGAINST UNAUTHORIZED ENTRY COVERING WITH STEEL PLATES, TEMPORARY BACKFILLING, FENCING AND SECURITY SERVICES SHALL BE INCLUDED IN THE PRICE BID FOR THE WORK.

EROSION CONTROL

THE CONTRACTOR SHALL PREPARE AND SUBMIT A STORM WATER POLLUTION CONTROL PLAN TO THE CITY OF MASSILLON ENGINEER TO BE FORWARDED TO OBTAIN A PERMIT. THE STORM WATER POLLUTION CONTROL PLAN SHALL AN EFFECTIVE PLAN. SAID PLAN MUST COMPLY W/ THE OHIO DEPARTMENT OF NATURAL RESOURCES. THE OHIO EVIROMETAL SOIL AND WATER CONSERVATION DISTRICT AND THE CITY OF MASSILLON BEST MANAGEMENT PRACTICES.

BECAUSE OF THE LINEAR NATURE OF THIS PROJECT. THE PLAN WILL VARY DAILY BASED UPON THE CONTRACTORS MEANS AND METHODS OF CONSTRUCTION. THE CITY AND ALL LOCAL, STATE AND FEDERAL AGENCIES WILL MONITOR THE CONSTRUCTION SITE AND THE CHOSEN METHOD OF SOIL EROSION CONTROL. THE CONTRACTOR WILL BE HELD TO FOLLOWING THE IMPLEMENTATION AS NECESSARY TO PROTECT THE INTEGRITY OF THE STORM SEWERS AND THE WATER'S OF THE STATE OF OHIO.

BELOW IS A NUMBER OF MISC. ITEMS WHICH MAYBE USED BUT NOT LIMITED TO.

ITEM 870 – COMMERCIAL FERTILIZER
ITEM 870 – REPAIR SEEDING AND MULCHING
ITEM 870 – WATER

ITEM 877 – TEMPORARY SEEDING AND MULCHING
ITEM 877 – TEMPORARY FILTER FABRIC FENCE
ITEM 877 – TEMPORARY INLET PROTECTION

ALL OF THE ABOVE SAID WORK SHALL BE INCLUDED IN ITEM 207SPEC EROSION CONTROL.

CONCRETE REMOVAL

REMOVAL OF EXISTING CONCRETE SHALL BE INCLUDED IN ITEM 202, EXCAVATION, INCLUDING ROADWAY

REMOVAL OF TRAFFIC CONTROL DEVICES AND PRECAST STRUCTURES

ALL TRAFFIC CONTROL DEVICES AND PRE-CAST STRUCTURES WITH CASTINGS SHALL BE REMOVED IN A WAY NOT TO DAMAGE. SAID ITEMS SHALL BE STORED UNTIL THEY CAN BE TRANSPORTED TO THE CITY GARAGE BY THE CONTRACTOR. THE CONTRACTOR MUST COORDINATE SAID DELIVERS WITH MARK LIGHTFOOT AT (330)833-5746.

ALL OF THE ABOVE SAID WORK SHALL BE INCLUDED IN PERTINENT 202 ITEM.

FINAL APPROVAL


A VIDEO TAPE WILL BE MADE BY THE CONTRACTOR AND SUBMITTED TO THE CITY PRIOR TO THE PROJECT COMMENCING. AFTER THE FINAL INVOICE IS RECEIVED THE SITE WILL BE VIDEO TAPED AGAIN BY THE CONTRACTOR. ANY DISCREPANCIES WILL BE RESOLVED PRIOR TO FINAL PAYMENT. AS BUILT DRAWING SHALL BE CREATED BY THE CONTRACTOR AND SUBMITTED TO THE CITY IN A CLEAR AND LEGEND ABLE MANNER PRIOR TO FINAL INVOICE.

COST OF THIS WORK SHALL BE INCLUDED IN ITEM 623 CONSTRUCTION STAKING

DRAWN BY: Jason Haines	CHECKED BY: FPW
DATE: July, 2004	DATE: July, 2004

Lincoln Way West Rehabilitation

General Notes
City of Massillon
Stark County, Ohio

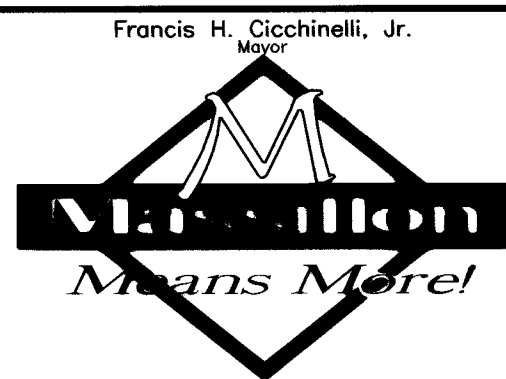

REVISIONS:	
DATE	DESCRIPTION

ELECTRONIC FILE NAME: 98ST0404.DWG
ACCOUNT NUMBER 98ST04

SHEET NUMBER																	ITEM	GRAND TOTAL	UNIT	DESCRIPTION
4	5	6	7	10	11	12	13	14	15	16	17	18	33	60	70	84A				
	LUMP																			ROADWAY
				10	14	14	3		3								201	LUMP	LUMP	CLEARING AND GRUBBING
				1420	1044	1952	902	1412	1521								202	44	EACH	CATCH BASIN REMOVED
				4	8	6	9	10	5								202	8241	LF	PIPE REMOVED
							4	7									202	39	EACH	MANHOLE REMOVED
								2	6								202SPEC	11	EACH	PRECAST STRUCTURE REMOVED
																	202SPEC	8	EACH	DRAINAGE STRUCTURE REMOVED
							1036	391									202SPEC	1427	LF	TRENCH REHABILITATION
									130								203SPEC	130	LF	SLOPE AND DITCH REHABILITATION
														14863			203	14863	CY	EXCAVATION INCLUDING ROADWAY
														293			203	293	CY	EMBANKMENT NOT INCLUDING EXCAVATION
LUMP																	204	LUMP	LUMP	SUBGRADE COMPACTION AND PROOF ROLLING
15028																	608	10000	SF	4" CONCRETE WALK
				8	8	4		4	4								608	28	EACH	CURB RAMP TYPE A
					8	4	8	4									608	20	EACH	CURB RAMP TYPE B
			LUMP														632	LUMP	LUMP	TRAFFIC CONTROL DEVICES REMOVED
																	SPEC.	500	LF	PIPE CLEAN OUT
																				EROSION CONTROL
																	207SPEC	LUMP	LUMP	EROSION CONTROL
									58								601	58	CY	ROCK CHANNEL PROTECTION W/ TYPE B FILTER
									70								601SPEC	70	LF	GABION BASKETS
			LUMP														659SPEC	LUMP	LUMP	SEEDING AND MULCHING
																				DRAINAGE
																	602	1	EACH	CONCRETE COLLAR
																	602	1	EACH	BULK HEAD
																	602	2	EACH	CONCRETE HEADWALL, AS PER PLAN
				10		5											603	15	LF	6" TYPE B CONDUIT, 707.33
				8													603	8	LF	10" TYPE B CONDUIT, 707.33
				327	321	393	68	258	395								603	1762	LF	12" TYPE B CONDUIT, 707.33
					390	730											603	1320	LF	15" TYPE B CONDUIT, 707.33
				375		320	187	130									603	1012	LF	18" TYPE B CONDUIT, 707.33
				455				153	56								603	664	LF	24" TYPE B CONDUIT, 707.33
				347													603	347	LF	36" TYPE B CONDUIT, 707.33
									120								603	120	LF	12' X 6' CONCRETE BOX CULVERT TYPE A, 706.05
							2	1									603	3	EACH	MASS. MANHOLE REHABILITATION
				4	4	4	3	4	4								603	15	EACH	MANHOLE TYPE 3, W/ MASSILLON MANHOLE CASTING SET
				13	12	12	7	6	6								604	58	EACH	CATCH BASIN TYPE MASS CI-1
								2									604	2	EACH	CATCH BASIN TYPE MASS CI-2
						1											604	1	EACH	CATCH BASIN TYPE 2-2-B
												13100					605	13100	LF	4" SHALLOW PIPE UNDERDRAINS
																				PAVEMENT
														225			254	700	SY	PAVEMENT PLANING
										7600							301	7660	CY	ASPHALT CONCRETE BASE
										5190							304	5190	CY	AGGREGATE BASE
										2254							407	2254	GAL	TACK COAT
											12150						408	11269	GAL	PRIME COAT
											1270						448	1270	CY	ASPHALT CONCRETE INTERMEDIATE COURSE, TYPE 1, PG 64-22
											1270						448	1300	CY	ASPHALT CONCRETE SUFACE COURSE, TYPE 1, PG 64-22
																	452	1391	SY	6" PLAIN PORTLAND CEMENT CONCRETE APRON/WALK
																	452	711	SY	8" PLAIN PORTLAND CEMENT CONCRETE APRON/WALK
																	452SPEC	1000	SY	CONCRETE DRIVE
																	452SPEC	1000	SY	ASPHALT DRIVE
												13100					609	13100	LF	CAST IN PLACE CONCRETE CURB - 6"x18"
																	705	LUMP	LUMP	PREFORMED FILLERS AND JOINT SEALER
																				PAVEMENT
																	452	31370	SY	9" NON-REINFORCED PORTLAND CEMENT CONCRETE PAVEMENT INCLUDING CURB ALT. A
																				SANITARY
									1								602	3	EACH	CONCRETE COLLAR
														1			602	1	EACH	BULK HEAD
									25								603	1540	LF	6" TYPE B CONDUIT, SANITARY
					74		60	737	1134								603	2005	LF	8" TYPE B CONDUIT, SANITARY
							571	340	278								603	1189	LF	12" TYPE B CONDUIT, SANITARY
				7	4	4	1										604	16	EACH	MASS. MANHOLE REHABILITATION (SANITARY)
					1		5	5	10								604	21	EACH	MANHOLE TYPE 3, W/ MASSILLON MANHOLE CASTING SET (SANITARY)
									1								604	1	EACH	SANITARY LATERIAL CLEAN-OUT
					20												603SPEC	20	LF	8" TYPE B CONDUIT SANITARY REPAIR

DRAWN BY:	CHECKED BY:
JK	SDH
DATE:	DATE:
Sept., 2004	Sept, 2004

Lincoln Way West Rehabilitation


General Summary

City of Massillon

Stark County, Ohio

Francis H. Cicchinelli, Jr.

Mayor

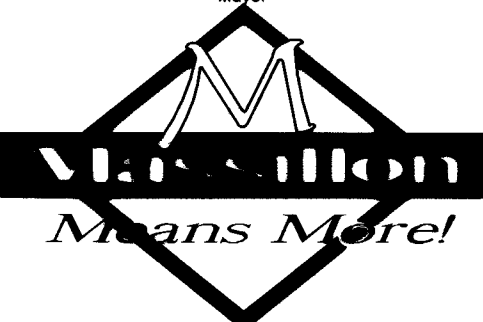

REVISIONS:

DATE	DESCRIPTION

FILE NAME:

03ST0308.DWG

ACCOUNT NUMBER

03ST03

SHEET NUMBER																	ITEM	GRAND TOTAL	UNIT	DESCRIPTION
5	86	90																		TRAFFIC CONTROL
		8															630	8	EACH	SIGN D-14SPEC.
		16															630	16	EACH	SIGN R-73A-95SPEC.
		4															630	4	EACH	SIGN R-26A-30SPEC.
		16															632	16	EACH	PEDESTRIAN PUSHBUTTON
		16															632	16	EACH	PEDESTRIAN SIGNALS
		13															632	13	EACH	VEHICULAR SIGNAL TYPE A
		4															632	4	EACH	VEHICULAR SIGNAL TYPE B
		7															632	7	EACH	SIGNAL SUPPORT TC-81.20, DESIGN, 3
		1															632	1	EACH	SIGNAL SUPPORT TC-81.20, DESIGN 11
		2															632SPEC.	2	EACH	VIDEO DETECTION SYSTEM COMPLETE
		2															633	2	EACH	8 PHASE CONTROLLER W/ CABINET, FOUNDATION, AND WORK PAD
	0.58																642	0.58	MILE	2-DIRECTION, NO-PASSING MARKING YELLOW 4"
	0.86																642	0.86	MILE	1-DIRECTION, NO-PASSING MARKING YELLOW 4"
	0.97																642	0.97	MILE	WHITE LANE LINE 4"
	284																644	284	LF	24" STOP LINE
	452																644	452	LF	WIDE SOLID CHANNELIZING LINE 8"
	494																644	494	LF	SOLID WHITE CROSS WALK 6' APART 8"
	32																644	32	EACH	ARROWS
	4																644	4	EACH	WORDS
		2															725	2	EACH	18"x18" TRAFFIC PULLBOX, 725.07
		2															725	2	EACH	24"x24" TRAFFIC PULLBOX, 725.07
		557															725	557	LF	4" CONDUIT
LUMP																	614SPEC	LUMP	LUMP	MAINTENANCE OF TRAFFIC
																	614	LUMP	LUMP	MAINTAINING TRAFFIC
																	619	LUMP	LUMP	FEILD OFFICE, TYPE C
																	623	LUMP	LUMP	CONSTRUCTION STAKING
																	624	LUMP	LUMP	MOBILIZATION

DRAWN BY: JK	CHECKED BY: SDH
DATE: Sept., 2004	DATE: Sept., 2004

Lincoln Way West Rehabilitation
General Summary
City of Massillon
Stark County, Ohio




REVISIONS:	
DATE	DESCRIPTION

FILE NAME:	03ST0309.DWG
ACCOUNT NUMBER	03ST03

DRAWN BY: FPW	CHECKED BY: SDH
DATE: May 27, 2003	DATE: June 11, 2003

Estimated Quantities
City of Massillon
Stark County, Ohio

Francis H. Cicchinelli, Jr.

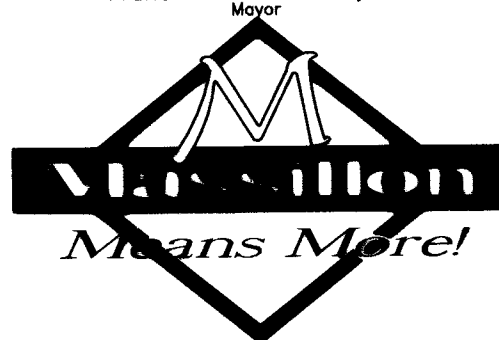[illegible]

FILE NAME: 03ST0310.DWG

ACCOUNT NUMBER
03ST03

ITEM 301 BITUMINOUS AGGREGATE BASE		(Continue Item 304 Aggregate Base)		(Continue Item 407 Tack Coat)	
(Lincoln Way West Sta. 254+54 to Sta. 255+19.91) (65.91) [(40+42) 1/2] (9/12) (1/27)	75.06 CU YD	(26th St NW) (684) (6/12) (1/27)	12.67 CU YD	(22nd St NW) (745) (1/9) (0.08)	6.62 GAL
(Lincoln Way West Sta. 255+19.91 to Sta. 290+50) (3530.09) (21+21) (9/12) (1/27)	4118.44 CU YD	(25th St. NW) (822+722) (6/12) (1/27)	28.59 CU YD	(Alley) (247) (1/9) (0.08)	2.20 GAL
(Lincoln Way West Sta. 290+50 to Sta. 291+55) (105) [(42+36) 1/2] (9/12) (1/27)	113.75 CU YD	(24th St. NW) (1077) (6/12) (1/27)	19.95 CU YD	(Grosvenor Dr. NW) (1157) (1/9) (0.08)	10.28 GAL
(Lincoln Way West Sta. 291+55 to Sta. 317+50) (2595) (18+18) (9/12) (1/27)	2595 CU YD	(23rd St. NW) (1832+1786) (6/12) (1/27)	67.00 CU YD	(Alley) (247) (1/9) (0.08)	2.20 GAL
(Lincoln Way West Sta. 317+50 to Sta. 318+25) (75) [(36+33) 1/2] (9/12) (1/27)	71.87 CU YD	(Alley) (255) (6/12) (1/27)	4.73 CU YD	(21st St. NW) (789) (1/9) (0.08)	7.02 GAL
(26th St NW) (684) (9/12) (1/27)	19.00 CU YD	(22nd St NW) (745) (6/12) (1/27)	13.80 CU YD	(20th St NW) (768) (1/9) (0.08)	6.83 GAL
(25th St. NW) (822+722) (9/12) (1/27)	42.89 CU YD	(Alley) (247) (6/12) (1/27)	4.58 CU YD	(19th St. NW) (742) (1/9) (0.08)	6.60 GAL
(24th St. NW) (1077) (9/12) (1/27)	29.92 CU YD	(Grosvenor Dr. NW) (1159) (6/12) (1/27)	21.47 CU YD	(18th St. NW) (745) (1/9) (0.08)	6.63 GAL
(23rd St. NW) (1832+1786) (9/12) (1/27)	100.50 CU YD	(Alley) (247) (6/12) (1/27)	4.58 CU YD	(17th St. NW) (2772+2753) (1/9) (0.08)	49.11 GAL
(Alley) (255) (9/12) (1/27)	7.09 CU YD	(21st St. NW) (789) (6/12) (1/27)	14.61 CU YD	(15th St. NW) (534) (1/9) (0.08)	4.75 GAL
(22nd St NW) (745) (9/12) (1/27)	20.70 CU YD	(20th St NW) (768) (6/12) (1/27)	14.22 CU YD	(Linden St NW) (415) (1/9) (0.08)	3.69 GAL
(Alley) (247) (9/12) (1/27)	6.87 CU YD	(19th St. NW) (742) (6/12) (1/27)	13.74 CU YD	(14th St. NW) (382) (1/9) (0.08)	3.40 GAL
(Grosvenor Dr. NW) (1157) (9/12) (1/27)	32.14 CU YD	(18th St. NW) (745) (6/12) (1/27)	13.80 CU YD	(Monroe St. NW) (485) (1/9) (0.08)	4.31 GAL
(Alley) (247) (9/12) (1/27)	6.87 CU YD	(17th St. NW) (2772+2753) (6/12) (1/27)	102.32 CU YD	(12th St. NW) (539+770) (1/9) (0.08)	11.64 GAL
(21st St. NW) (789) (9/12) (1/27)	21.92 CU YD	(15th St. NW) (534) (6/12) (1/27)	9.89 CU YD	(Orange St. NW) (504) (1/9) (0.08)	4.48 GAL
(20th St NW) (768) (9/12) (1/27)	21.33 CU YD	(Linden St NW) (415) (6/12) (1/27)	7.69 CU YD	(8th St. NW) (467) (1/9) (0.08)	4.16 GAL
(19th St. NW) (742) (9/12) (1/27)	20.61 CU YD	(14th St. NW) (382) (6/12) (1/27)	7.08 CU YD	TOTAL ITEM 407 = 2253.72 Gal. USED: 2254 Gal.	
(18th St. NW) (745) (9/12) (1/27)	20.70 CU YD	(Monroe St. NW) (485) (6/12) (1/27)	8.99 CU YD		
(17th St. NW) (2772+2753) (9/12) (1/27)	153.48 CU YD	(12th St. NW) (539+770) (6/12) (1/27)	24.24 CU YD	ITEM 408 PRIME COAT	
(15th St. NW) (534) (9/12) (1/27)	14.84 CU YD	(Orange St. NW) (504) (6/12) (1/27)	9.34 CU YD		
(Linden St NW) (415) (9/12) (1/27)	11.53 CU YD	(8th St. NW) (467) (6/12) (1/27)	8.65 CU YD	(Lincoln Way West Sta. 254+54 to Sta. 255+19.91) (65.91) [(40+42) 1/2] (1/9) (0.40)	120.10 GAL
(14th St. NW) (382) (9/12) (1/27)	10.61 CU YD	TOTAL ITEM 304 = 5179.33 CU YD USED: 5190 CU YD		(Lincoln Way West Sta. 255+19.91 to Sta. 275+62.44) (3530.09) (21+21) (1/9) (0.40)	6589.50 GAL
(Monroe St. NW) (485) (9/12) (1/27)	13.47 CU YD			(Lincoln Way West Sta. 290+50 to Sta. 291+55) (105) [(42+36) 1/2] (1/9) (0.40)	182.00 GAL
(12th St. NW) (539+770) (9/12) (1/27)	36.36 CU YD	ITEM 407 TACK COAT		(Lincoln Way West Sta. 291+55 to Sta. 317+50) (2595) (18+18) (1/9) (0.40)	4152.00 GAL
(Orange St. NW) (504) (9/12) (1/27)	14.00 CU YD			(Lincoln Way West Sta. 317+50 to Sta. 318+25) (75) [(36+33) 1/2] (1/9) (0.40)	115.00 GAL
(8th St. NW) (467) (9/12) (1/27)	12.97 CU YD	(Lincoln Way West Sta. 254+54 to Sta. 255+19.91) (65.91) [(40+42) 1/2] (1/9) (0.08)	24.02 GAL	(26th St NW) (684) (1/9) (0.40)	30.40 GAL
TOTAL ITEM 301 = 7591.92 CU YD USED: 7600 CU YD		(Lincoln Way West Sta. 255+19.91 to Sta. 290+50) (3530.09) (21+21) (1/9) (0.08)	1317.90 GAL	(25th St. NW) (822+722) (1/9) (0.40)	68.65 GAL
		(Lincoln Way West Sta. 290+50 to Sta. 291+55) (105) [(42+36) 1/2] (1/9) (0.08)	36.40 GAL	(24th St. NW) (1077) (1/9) (0.40)	47.90 GAL
ITEM 304 AGGREGATE BASE		(Lincoln Way West Sta. 291+55 to Sta. 317+50) (2595) (18+18) (1/9) (0.08)	830.40 GAL	(23rd St. NW) (1832+1786) (1/9) (0.40)	160.80 GAL
		(Lincoln Way West Sta. 317+50 to Sta. 318+25) (75) [(36+33) 1/2] (1/9) (0.08)	23.00 GAL	(Alley) (255) (1/9) (0.40)	11.35 GAL
(Lincoln Way West Sta. 254+54 to Sta. 255+19.91) (65.91) [(41+43) 1/2] (6/12) (1/27)	51.26 CU YD	(26th St NW) (684) (1/9) (0.08)	6.08 GAL	(22nd St NW) (745) (1/9) (0.40)	33.10 GAL
(Lincoln Way West Sta. 255+19.91 to Sta. 290+50) (3530.09) (21.5+21.5) (6/12) (1/27)	2811.00 CU YD	(25th St. NW) (822+722) (1/9) (0.08)	13.73 GAL	(Alley) (247) (1/9) (0.40)	11.00 GAL
(Lincoln Way West Sta. 290+50 to Sta. 291+55) (105) [(43+37) 1/2] (6/12) (1/27)	77.77 CU YD	(24th St. NW) (1077) (1/9) (0.08)	9.58 GAL	(Grosvenor Dr. NW) (1157) (1/9) (0.40)	51.42 GAL
(Lincoln Way West Sta. 291+55 to Sta. 317+50) (2595) (18.5+18.5) (6/12) (1/27)	1778.05 CU YD	(23rd St. NW) (1832+1786) (1/9) (0.08)	32.16 GAL	(Alley) (247) (1/9) (0.40)	11.00 GAL
(Lincoln Way West Sta. 317+50 to Sta. 318+25) (75) [(37+34) 1/2] (6/12) (1/27)	449.381 CU YD	(Alley) (255) (1/9) (0.08)	22.277 GAL	(21st St. NW) (789) (1/9) (0.40)	335.100 GAL

DRAWN BY:
JAH

CHECKED BY:
FPW

DATE:
Dec. 03, 2003

DATE:
Dec. 03, 2003

Lincoln Way West Rehabilitation
Roadway Calculations
City of Massillon
Stark County, Ohio

Francis H. Cicchinelli, Jr.
Mayor



REVISIONS:

DATE	DESCRIPTION

FILE NAME:

03SY03016.DWG

ACCOUNT NUMBER

03ST03

16 / 90

(Continue Item 408 Prime Coat from Sheet No. 16)			(Continue Item 448 Asphalt Concrete Intermediate Course, Type 1)			(Continue Item 448 Asphalt Concrete Surface Course, Type 1)		
(20th St NW) (768) (1/9) (0.40)	34.15 GAL		(Linden St NW) (415) (1.5/12) (1/27)	1.93 CU YD		(8th St. NW) (467) (1.5/12) (1/27)	2.17 CU YD	
(19th St. NW) (742) (1/9) (0.40)	33.00 GAL		(14th St. NW) (382) (1.5/12) (1/27)	1.77 CU YD		TOTAL ITEM 448 = 1265.33 CU YD		
(18th St. NW) (745) (1/9) (0.40)	33.15 GAL		(Monroe St. NW) (485) (1.5/12) (1/27)	2.25 CU YD		USED: 1270 CU YD		
(17th St. NW) (2772+2753) (1/9) (0.40)	245.55 GAL		(12th St. NW) (539+770) (1.5/12) (1/27)	6.06 CU YD		<u>ITEM 609 CONCRETE CURB, TYPE 6</u>		
(15th St. NW) (534) (1/9) (0.40)	23.75 GAL		(Orange St. NW) (504) (1.5/12) (1/27)	2.36 CU YD		<u>LEFT</u>		
(Linden St NW) (415) (1/9) (0.40)	18.45 GAL		(8th St. NW) (467) (1.5/12) (1/27)	2.17 CU YD		(Lincoln Way West Sta. 254+54 to Sta. 259+53.78)	500 LF	
(14th St. NW) (382) (1/9) (0.40)	17.00 GAL		TOTAL ITEM 448 = 1265.33 CU YD			(25th St NW 63.31 CALC.)	64 LF	
(Monroe St. NW) (485) (1/9) (0.40)	21.55 GAL		USED: 1270 CU YD			(Lincoln Way West Sta. 260+24.19 to Sta. 262+85.75)	500 LF	
(12th St. NW) (539+770) (1/9) (0.40)	58.20 GAL		<u>ITEM 448 ASPHALT CONCRETE SURFACE COURSE, TYPE 1</u>			(24th St NW 82.72 CALC.)	83 LF	
(Orange St. NW) (504) (1/9) (0.40)	22.40 GAL		(Lincoln Way West Sta. 254+54 to Sta. 255+19.91) (65.91) [(40+42) 1/2] (1.5/12) (1/27)	12.51 CU YD		(Lincoln Way West Sta. 263+65.58 to Sta. 268+77.65)	513 LF	
(8th St. NW) (467) (1/9) (0.40)	20.80 GAL		(Lincoln Way West Sta. 255+19.91 to Sta. 290+50) (3530.09) (21+21) (1.5/12) (1/27)	686.41 CU YD		(23rd St NW 102.59 CALC.)	103 LF	
TOTAL ITEM 408 = 12147.14 Gal.			(Lincoln Way West Sta. 290+50 to Sta. 291+55) (105) [(42+36) 1/2] (1.5/12) (1/27)	18.96 CU YD		(Lincoln Way West Sta. 269+79.28 to Sta. 275+21.89)	543 LF	
USED: 12150 Gal.			(Lincoln Way West Sta. 291+55 to Sta. 317+50) (2595) (18+18) (1.5/12) (1/27)	432.50 CU YD		Grosvenor Dr. NW 87.77 CALC.)	88 LF	
<u>ITEM 448 ASPHALT CONCRETE INTERMEDIATE COURSE, TYPE 1</u>			(Lincoln Way West Sta. 317+50 to Sta. 318+25) (75) [(36+33) 1/2] (1.5/12) (1/27)	11.98 CU YD		(Lincoln Way West Sta. 276+03.29 to Sta. 282+01.67)	599 LF	
(Lincoln Way West Sta. 254+54 to Sta. 255+19.91) (65.91) [(40+42) 1/2] (1.5/12) (1/27)	12.51 CU YD		(26th St NW) (684) (1.5/12) (1/27)	3.17 CU YD		19th St NW 67.21 CALC.)	68 LF	
(Lincoln Way West Sta. 255+19.91 to Sta. 290+50) (3530.09) (21+21) (1.5/12) (1/27)	686.41 CU YD		(25th St. NW) (822+722) (1.5/12) (1/27)	7.15 CU YD		(Lincoln Way West Sta. 282+65.86 to Sta. 285+30.47)	265 LF	
(Lincoln Way West Sta. 290+50 to Sta. 291+55) (105) [(42+36) 1/2] (1.5/12) (1/27)	18.96 CU YD		(24th St. NW) (1077) (1.5/12) (1/27)	4.99 CU YD		(18th St NW 67.67 CALC.)	68 LF	
(Lincoln Way West Sta. 291+55 to Sta. 317+50) (2595) (18+18) (1.5/12) (1/27)	432.50 CU YD		(23rd St. NW) (1832+1786) (1.5/12) (1/27)	16.75 CU YD		(Lincoln Way West Sta. 285+94.40 to Sta. 288+38.66)	245 LF	
(Lincoln Way West Sta. 317+50 to Sta. 318+25) (75) [(36+33) 1/2] (1.5/12) (1/27)	11.98 CU YD		(Alley) (255) (1.5/12) (1/27)	1.19 CU YD		17th St. NW 148.22 CALC.)	149 LF	
(26th St NW) (684) (1.5/12) (1/27)	3.17 CU YD		(22nd St NW) (745) (1.5/12) (1/27)	3.45 CU YD		(Lincoln Way West Sta. 289+48.08 to Sta. 295+22.12)	575 LF	
(25th St. NW) (822+722) (1.5/12) (1/27)	7.15 CU YD		(Alley) (247) (1.5/12) (1/27)	1.15 CU YD		Linden St NW 47.13 CALC.)	48 LF	
(24th St. NW) (1077) (1.5/12) (1/27)	4.99 CU YD		(Grosvenor Dr. NW) (1157) (1.5/12) (1/27)	5.36 CU YD		(Lincoln Way West Sta. 295+71.76 to Sta. 298+20.38)	249 LF	
(23rd St. NW) (1832+1786) (1.5/12) (1/27)	16.75 CU YD		(Alley) (247) (1.5/12) (1/27)	1.15 CU YD		Monroe St NW 46.98 CALC.)	47 LF	
(Alley) (255) (1.5/12) (1/27)	1.19 CU YD		(21st St. NW) (789) (1.5/12) (1/27)	3.65 CU YD		(Lincoln Way West Sta. 298+74.75 to Sta. 304+13.63)	539 LF	
(22nd St NW) (745) (1.5/12) (1/27)	3.45 CU YD		(20th St NW) (768) (1.5/12) (1/27)	3.56 CU YD		(12th St NW 51.14 CALC.)	52 LF	
(Alley) (247) (1.5/12) (1/27)	1.15 CU YD		(19th St. NW) (742) (1.5/12) (1/27)	3.44 CU YD		(Lincoln Way West Sta. 304+67.88 to Sta. 309+67.28)	500 LF	
(Grosvenor Dr. NW) (1157) (1.5/12) (1/27)	5.36 CU YD		(18th St. NW) (745) (1.5/12) (1/27)	3.45 CU YD		Orange St NW 47.12 CALC.)	48 LF	
(Alley) (247) (1.5/12) (1/27)	1.15 CU YD		(17th St. NW) (2772+2753) (1.5/12) (1/27)	25.58 CU YD		(Lincoln Way West Sta. 310+22.84 to Sta. 318+25)	802 LF	
(21st St. NW) (789) (1.5/12) (1/27)	3.65 CU YD		(15th St. NW) (534) (1.5/12) (1/27)	2.48 CU YD		Right		
(20th St NW) (768) (1.5/12) (1/27)	3.56 CU YD		(Linden St NW) (415) (1.5/12) (1/27)	1.93 CU YD		(Lincoln Way West Sta. 254+54 to Sta. 256+70.29)	217 LF	
(19th St. NW) (742) (1.5/12) (1/27)	3.44 CU YD		(14th St. NW) (382) (1.5/12) (1/27)	1.77 CU YD		(26th St NW 62.83 CALC.)	63 LF	
(18th St. NW) (745) (1.5/12) (1/27)	3.45 CU YD		(Monroe St. NW) (485) (1.5/12) (1/27)	2.25 CU YD		(Lincoln Way West Sta. 257+45.40 to Sta. 259+89.95)	245 LF	
(17th St. NW) (2772+2753) (1.5/12) (1/27)	25.58 CU YD		(12th St. NW) (539+770) (1.5/12) (1/27)	6.06 CU YD		(25th St NW 65.65 CALC.)	66 LF	
(15th St. NW) (534) (1.5/12) (1/27)	2.48 CU YD		(Orange St. NW) (504) (1.5/12) (1/27)	2.36 CU YD		(Lincoln Way West Sta. 260+57.49 to Sta. 268+52.80)	796 LF	
						(23rd St NW 102.47 CALC.)	103 LF	
						(Lincoln Way West Sta. 269+55.41 to Sta. 273+66.51)	412 LF	
						22nd St NW 65.05 CALC.)	66 LF	
						(Lincoln Way West Sta. 274+32.51 to Sta. 275+83.87)	152 LF	
						Alley 31.42 CALC.)	32 LF	
						(Lincoln Way West Sta. 276+22.68 to Sta. 277+76.60)	154 LF	
						21st St NW 68.30 CALC.)	69 LF	
						(Lincoln Way West Sta. 278+42.27 to Sta. 279+85.07)	143 LF	
						(20th St NW 65.27 CALC.)	66 LF	
						(Lincoln Way West Sta. 280+51.66 to Sta. 288+41.72)	791 LF	
						17th St. NW 147.87 CALC.)	148 LF	
						(Lincoln Way West Sta. 289+52.41 to Sta. 292+38.72)	287 LF	
						15th St NW 51.15 CALC.)	52 LF	
						(Lincoln Way West Sta. 292+92.95 to Sta. 296+04.65)	312 LF	
						14th St NW 81.22 CALC.)	82 LF	

DRAWN BY:
JAH

CHECKED BY:
FPW

DATE:
Dec. 03, 2002

DATE:
Dec. 03, 2002


Lincoln Way West Rehabilitation

Roadway Calculations

City of Massillon

Stark County, Ohio

Francis H. Cicchinelli, Jr.
Mayor

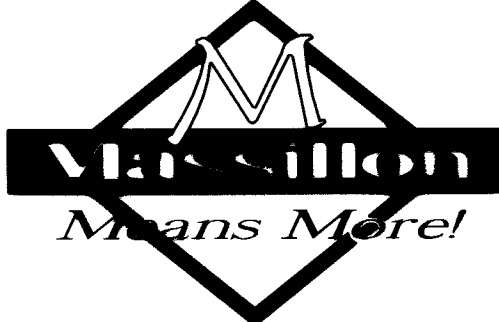

REVISIONS:

DATE	DESCRIPTION

ELECTRONIC FILE NAME:

02SS0202.DWG

ACCOUNT NUMBER

02SS02

17 / 90

(Continue Item 609 Concrete Curb, Type 6 from Sheet No. 17)		
(Lincoln Way West Sta. 296+52.32 to Sta. 304+45.75)	794 LF	
12th St NW 60.11 CALC.)	61 LF	
(Lincoln Way West Sta. 305+14.26 to Sta. 317+69.56)	1256 LF	
(8th St NW 47.55 CALC.)	48 LF	
(Lincoln Way West Sta. 318+17.74 to Sta. 318+25)	8 LF	
TOTAL ITEM 609 =		13,071 LF
USED:		13,100 LF

ITEM 605 4" SHALLOW PIPE UNDERDRAINS

LEFT		
(Lincoln Way West Sta. 254+54 to Sta. 259+53.78)	500 LF	
(25th St NW 63.31 CALC.)	64 LF	
(Lincoln Way West Sta. 260+24.19 to Sta. 262+85.75)	500 LF	
(24th St NW 82.72 CALC.)	83 LF	
(Lincoln Way West Sta. 263+65.58 to Sta. 268+77.65)	513 LF	
(23rd St NW 102.59 CALC.)	103 LF	
(Lincoln Way West Sta. 269+79.28 to Sta. 275+21.89)	543 LF	
Grosvenor Dr. NW 87.77 CALC.)	88 LF	
(Lincoln Way West Sta. 276+03.29 to Sta. 282+01.67)	599 LF	
19th St NW 67.21 CALC.)	68 LF	
(Lincoln Way West Sta. 282+65.86 to Sta. 285+30.47)	265 LF	
(18th St NW 67.67 CALC.)	68 LF	
(Lincoln Way West Sta. 285+94.40 to Sta. 288+38.66)	245 LF	
17th St. NW 148.22 CALC.)	149 LF	
(Lincoln Way West Sta. 289+48.08 to Sta. 295+22.12)	575 LF	
Linden St NW 47.13 CALC.)	48 LF	
(Lincoln Way West Sta. 295+71.76 to Sta. 298+20.38)	249 LF	
Monroe St NW 46.98 CALC.)	47 LF	
(Lincoln Way West Sta. 298+74.75 to Sta. 304+13.63)	539 LF	
(12th St NW 51.14 CALC.)	52 LF	
(Lincoln Way West Sta. 304+67.88 to Sta. 309+67.28)	500 LF	
Orange St NW 47.12 CALC.)	48 LF	
(Lincoln Way West Sta. 310+22.84 to Sta. 318+25)	802 LF	
Right		
(Lincoln Way West Sta. 254+54 to Sta. 256+70.29)	217 LF	
(26th St NW 62.83 CALC.)	63 LF	
(Lincoln Way West Sta. 257+45.40 to Sta. 259+89.95)	245 LF	
(25th St NW 65.65 CALC.)	66 LF	
(Lincoln Way West Sta. 260+57.49 to Sta. 268+52.80)	796 LF	
(23rd St NW 102.47 CALC.)	103 LF	
(Lincoln Way West Sta. 269+55.41 to Sta. 273+66.51)	412 LF	
22nd St NW 65.05 CALC.)	66 LF	
(Lincoln Way West Sta. 274+32.51 to Sta. 275+83.87)	152 LF	
Alley 31.42 CALC.)	32 LF	
(Lincoln Way West Sta. 276+22.68 to Sta. 277+76.60)	154 LF	
21st St NW 68.30 CALC.)	69 LF	
(Lincoln Way West Sta. 278+42.27 to Sta. 279+85.07)	143 LF	
(20th St NW 65.27 CALC.)	66 LF	
(Lincoln Way West Sta. 280+51.66 to Sta. 288+41.72)	791 LF	
17th St. NW 147.87 CALC.)	148 LF	

(Continue Item 605 4" Shall Pipe Underdrains)		
(Lincoln Way West Sta. 289+52.41 to Sta. 292+38.72)	287 LF	
15th St NW 51.15 CALC.)	52 LF	
(Lincoln Way West Sta. 292+92.95 to Sta. 296+04.65)	312 LF	
14th St NW 81.22 CALC.)	82 LF	
(Lincoln Way West Sta. 296+52.32 to Sta. 304+45.75)	794 LF	
12th St NW 60.11 CALC.)	61 LF	
(Lincoln Way West Sta. 305+14.26 to Sta. 317+69.56)	1256 LF	
(8th St NW 47.55 CALC.)	48 LF	
(Lincoln Way West Sta. 318+17.74 to Sta. 318+25)	8 LF	
TOTAL ITEM 605 =		13,071 LF
USED:		13,100 LF


ITEM 452 9" NON-REINFORCED PORTLAND CEMENT CONCRETE PAVEMENT INCLUDING CURB

(Lincoln Way West Sta. 254+54 to Sta. 255+19.91) (65.91) [(41+43) 1/2] (1/9)	307.58 SQ YD	
(Lincoln Way West Sta. 255+19.91 to Sta. 290+50) (3530.09) (21.5+21.5) (1/9)	16865.99 SQ YD	
(Lincoln Way West Sta. 290+50 to Sta. 291+55) (105) [(43+37) 1/2] (1/9)	466.67 SQ YD	
(Lincoln Way West Sta. 291+55 to Sta. 317+50) (2595) (18.5+18.5) (1/9)	10956.67 SQ YD	
(Lincoln Way West Sta. 317+50 to Sta. 318+25) (75) [(37+34) 1/2] (1/9)	295.83 SQ YD	
(26th St NW) (684) (1/9)	76 CU YD	
(25th St. NW) (822+722) (1/9)	171.56 CU YD	
(24th St. NW) (1077) (1/9)	119.67 CU YD	
(23rd St. NW) (1832+1786) (1/9)	402 SQ YD	
(Alley) (255) (1/9)	28.33 CU YD	
(22nd St NW) (745) (1/9)	83.11 CU YD	
(Alley) (247) (1/9)	27.44 CU YD	
(Grosvenor Dr. NW) (1159) (1/9)	128.78 CU YD	
(Alley) (247) (1/9)	27.44 CU YD	
(21st St. NW) (789) (1/9)	87.67 CU YD	
(20th St NW) (768) (1/9)	85.33 CU YD	
(19th St. NW) (742) (1/9)	82.44 CU YD	
(18th St. NW) (745) (1/9)	82.78 CU YD	
(17th St. NW) (2772+2753) (1/9)	613.89 CU YD	
(15th St. NW) (534) (1/9)	59.33 CU YD	
(Linden St NW) (415) (1/9)	46.11 CU YD	
(14th St. NW) (382) (1/9)	42.44 CU YD	
(Monroe St. NW) (485) (1/9)	53.89 CU YD	
(12th St. NW) (539+770) (1/9)	145.44 CU YD	
(Orange St. NW) (504) (1/9)	56 CU YD	

(Continue Item 452 9" Non-Reinforced Portland Cement Concrete Including Curb)		
(8th St. NW) (467) (1/9)	51.89 CU YD	
TOTAL ITEM 452 =		31364.29 CU YD
USED:		31370 CU YD


DRAWN BY: JAH	CHECKED BY: FPW
DATE: Sept., 2004	DATE: Sept., 2004

Lincoln Way West Rehabilitation
Roadway Calculations
City of Massillon
Stark County, Ohio

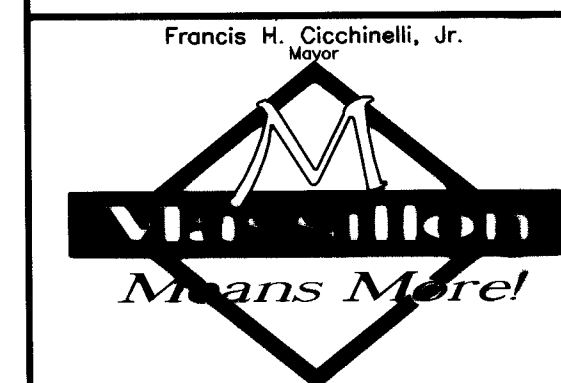


REVISIONS:	
DATE	DESCRIPTION
FILE NAME: 03ST0318.DWG	
ACCOUNT NUMBER 03ST03	

Curb Inlet Protection

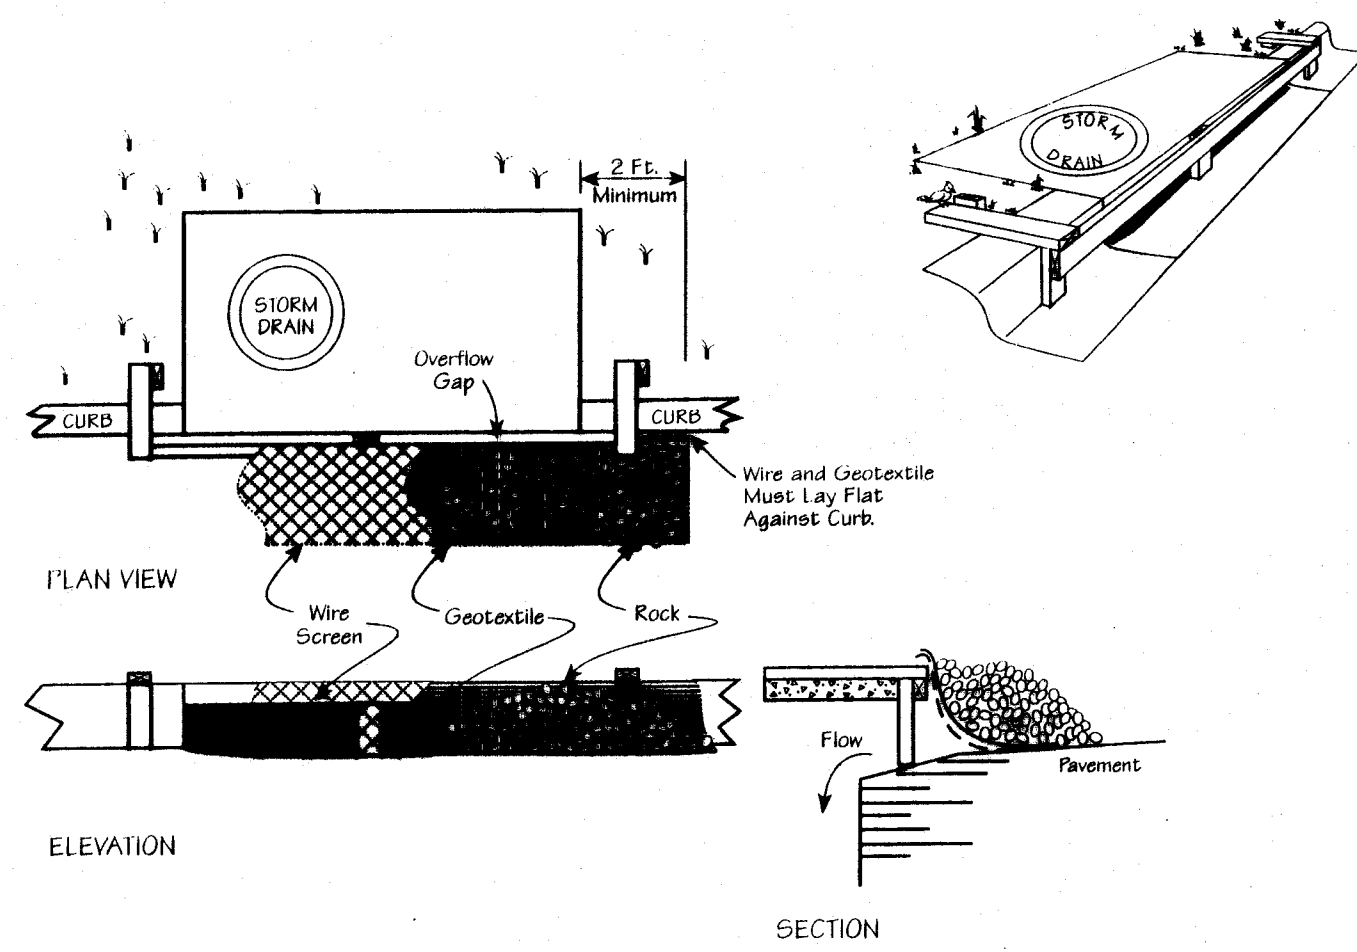


1. Inlet protection shall be constructed either before upslope land disturbance begins or before the storm drain becomes operational.
2. The wooden frame is to be constructed of 2-by-4-in. construction-grade lumber. The end spacers shall be a minimum of 1 ft. beyond both ends of the throat opening. The anchors shall be nailed to 2-by-4-in. stakes driven on the opposite side of the curb.
3. The wire mesh shall be of sufficient strength to support fabric and stone. It shall be a continuous piece with a minimum width of 30 in. and 4 ft. longer than the throat length of the inlet, 2 ft. on each side.
4. Geotextile cloth shall have an equivalent opening size (EOS) of 20-40 sieve and be resistant to sunlight. It shall be at least the same size as the wire mesh.
5. The wire mesh and geotextile cloth shall be formed to the concrete gutter and against the face of the curb on both sides of the inlet and securely fastened to the 2-by-4-in. frame.
6. Two-inch stone shall be placed over the wire mesh and geotextile cloth in such a manner as to prevent water from entering the inlet under or around the geotextile cloth.

Culvert Stream Crossing

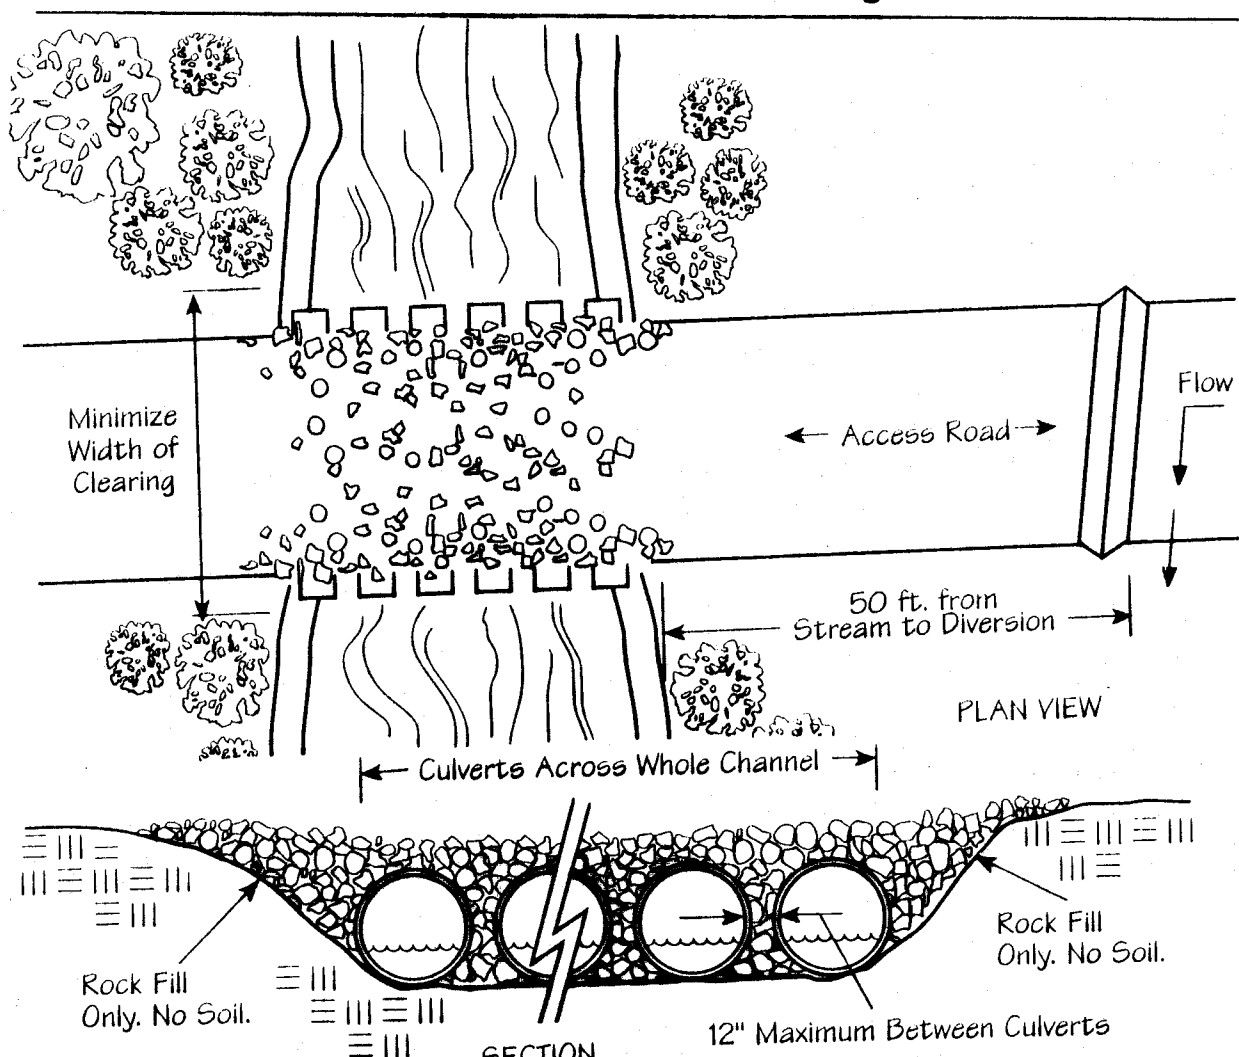


1. Stream Disturbance--Disturbance to the stream shall be kept to a minimum. Streambank vegetation shall be preserved to the maximum extent practical and the stream crossing shall be as narrow as practical.
2. Clearing shall be done by cutting NOT grubbing. The roots and stumps shall be left in place to help stabilize the banks and accelerate revegetation.
3. To minimize interference with fish spawning and migration, crossing construction should be avoided where practical from March 15 through June 15.
4. Water shall not be allowed to flow along the road directly to the stream. Diversions and swales shall direct runoff away from the access road to a sediment-control practice.
5. Placement--Culverts shall be placed on the existing streambed to avoid a drop or waterfall at the downstream end of the pipe, which would be a barrier to fish migration. Crossings shall be made in shallow areas rather than deep pools where possible.
6. Culvert Size--Culvert diameter shall be at least three times the depth of normal stream flow at the point of the stream crossing. If the crossing must be placed in deep, slow-moving pools, the culvert diameter may be reduced to twice the depth of normal stream flow. The minimum size culvert that may be used is 18 in.
7. Number of Culverts--There shall be sufficient number of culverts to completely cross the stream channel from streambank to streambank with no more than a 12-in. space between each one.
8. Fill and Surface Material--All material placed in the stream channel, around the culverts and on the surface of the crossing shall be stone, rock or aggregate. ODOT No. 1 shall be the minimum acceptable size. To prevent washouts, larger stone and rock may be used and they may be placed in gabion mattresses. NO SOIL SHALL BE USED IN THE CONSTRUCTION OF A STREAM CROSSING OR PLACED IN THE STREAM CHANNEL.
9. Removal--Aggregate stone and rock used for this structure does not need to be removed. Care should be taken so that any aggregate left does not create an impoundment or impede fish passage. All pipes, culverts, gabions or structures must be removed.
10. Stabilization--Streambanks shall be stabilized. Plantings shall include woody vegetation where practical.

Inlet Protection in Swales, Ditch Lines or Yard Inlets

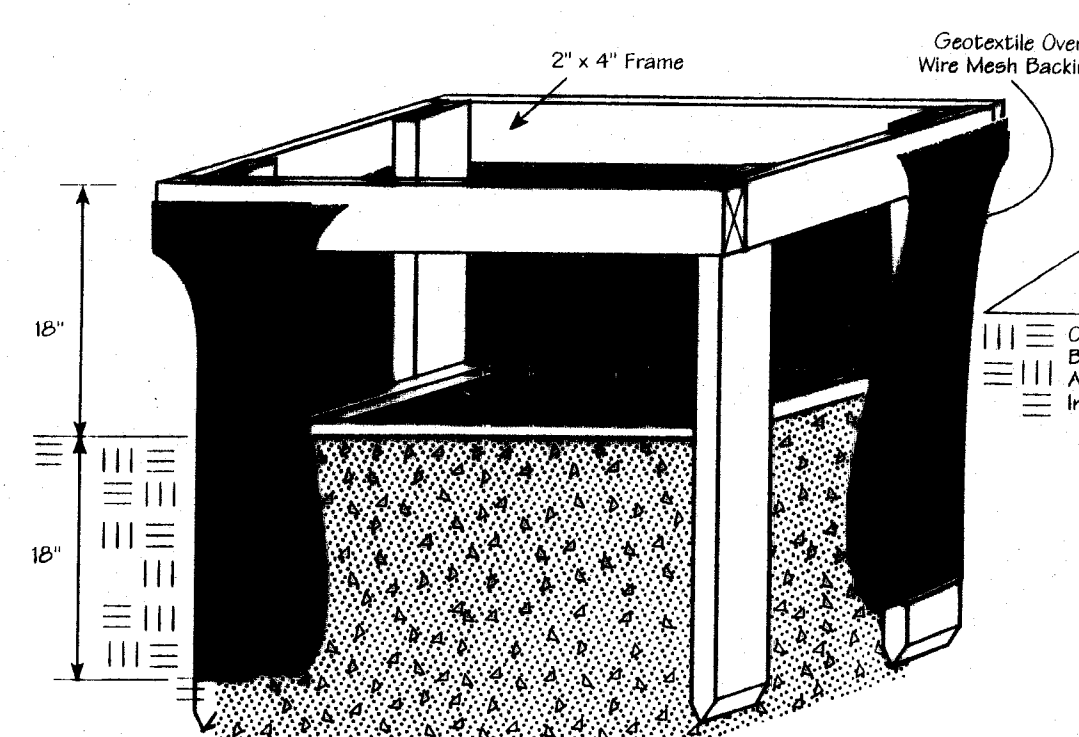

1. Inlet protection shall be constructed either before upslope land disturbance begins or before the storm drain becomes operational.
2. The earth around the inlet shall be excavated completely to a depth at least 18 in.
3. The wooden frame shall be constructed of 2-by-4-in. construction-grade lumber. The 2-by-4-in. posts shall be driven 1 ft. into the ground at four corners of the inlet and the top portion of 2-by-4-in. frame assembled using the overlap joint shown. The top of the frame shall be at least 6 in. below adjacent roads if ponded water would pose a safety hazard to traffic.
4. Wire mesh shall be of sufficient strength to support fabric with water fully impounded against it. It shall be stretched tightly around the frame and fastened securely to the frame.
5. Geotextile shall have an equivalent opening size of 20-40 sieve and be resistant to sunlight. It shall be stretched tightly around the frame and fastened securely. It shall extend from the top of the frame to 18 in. below the inlet notch elevation. The geotextile shall overlap across one side of the inlet so the ends of the cloth are not fastened to the same post.
6. Backfill shall be placed around the inlet in compacted 6-in. layers until the earth is even with notch elevation on ends and top elevation on sides.
7. A compacted earth dike or a check dam shall be constructed in the ditch line below the inlet if the inlet is not in a depression and if runoff bypassing the inlet will not flow to a settling pond. The top of earth dikes shall be at least 6 in. higher than the top of the frame.

Small Stream Utility Crossing

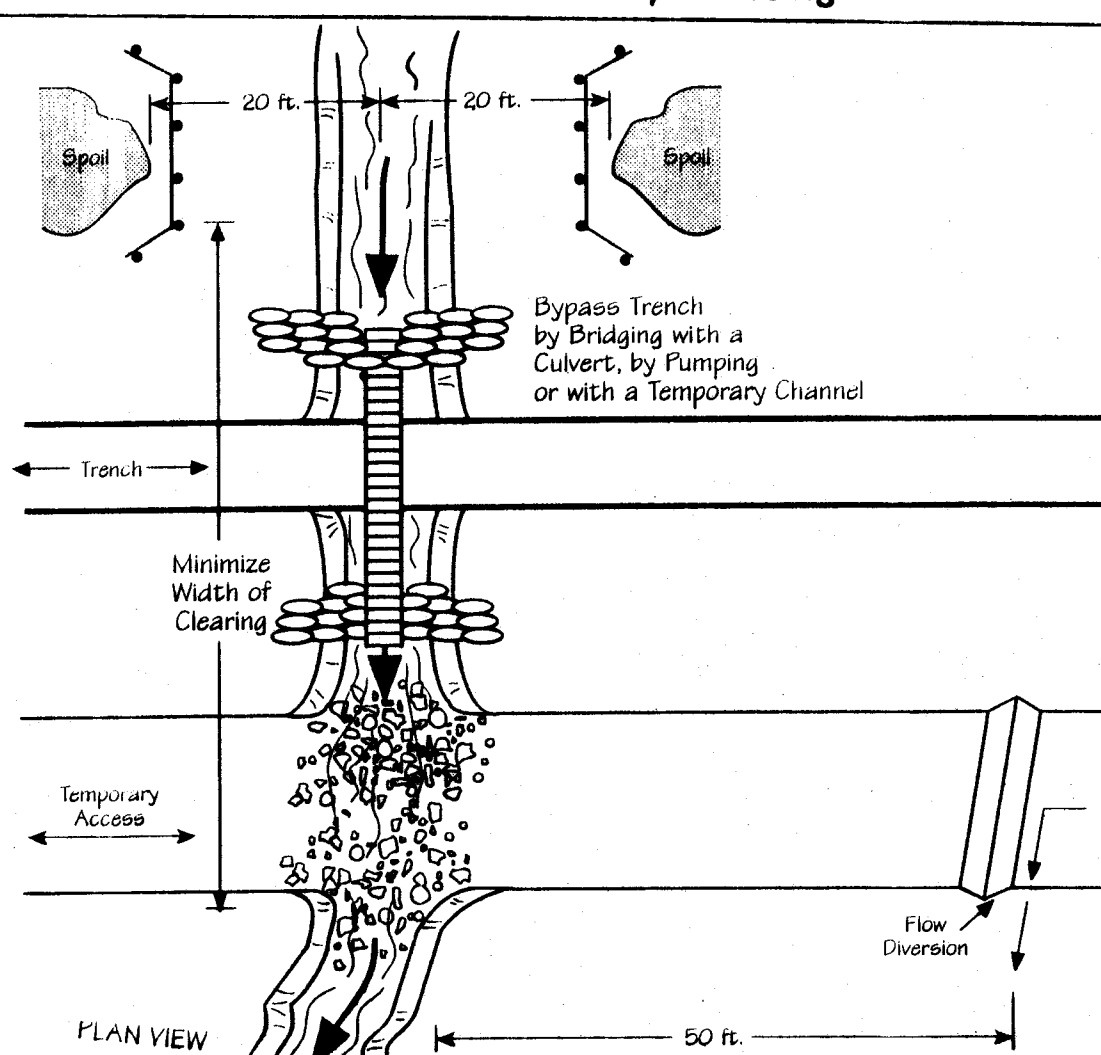


1. When site conditions allow, one of the following shall be used to divert stream flow or otherwise keep the flow away from construction activity.
 - Drill or bore the utility lines under the stream channel.
 - Construct a cofferdam or barricade of sheet piling, sandbags or a turbidity curtain to keep the stream from continually flowing through the disturbed areas. Turbidity curtains shall be a pre-assembled system and used only parallel to flow.
 - Stage construction by confining first one-half of the channel until work there is completed and stabilized, then move to the other side to complete the crossing.
 - Route the stream flow around the work area by bridging the trench with a rigid culvert, pumping, or constructing a temporary channel. Temporary channels shall be stabilized by rock or a geotextile completely lining the channel bottom and side slopes.
2. Crossing Width--The width of clearing shall be minimized through the riparian area. The limits of disturbance shall be as narrow as possible including not only construction operations within the channel itself but also clearing done through the vegetation growing on the streambanks.
3. Clearing shall be done by cutting NOT grubbing. The roots and stumps shall be left in place to help stabilize the banks and accelerate revegetation.
4. Material excavated from the trench shall be placed at least 20 ft. from the streambanks.
5. To the extent other constraints allow, stream shall be crossed during periods of low flow.
6. Duration of Construction--The time between initial disturbance of the stream and final stabilization shall be kept to a minimum. Construction shall not begin on the crossing until the utility line is in place to within 10 ft. of the streambank.
7. Fill Placed Within the Channel--The only fill permitted in the channel should be clean aggregate, stone or rock. No soil or other fine erodible material shall be placed in the channel. This restriction includes all fill for the channel. The restriction includes all fill for temporary crossings, diversions, and trench backfill when placed in flowing water. If the stream flow is diverted away from construction activity the material originally excavated from the trench may be used to backfill the trench.
8. Streambank Restorations--Streambanks shall be restored to their original line and grade and stabilized with riprap or vegetative bank stabilization.
9. Runoff Control Along the Right-of-Way--To prevent sediment-laden runoff from flowing to the stream, runoff shall be diverted with water bar or swales to a sediment trapping practice a minimum of 50 ft. from the stream.
10. Dewatering or pumping water containing sediment shall not be discharged directly to a stream. The flow shall be routed through a settling pond, dewatering pump or a flat, well-vegetated area adequate for removing sediment before the pumped water reaches the stream.
11. Dewatering operations shall not cause significant reductions in stream temperatures. If groundwater is to be discharged in high volumes during summer months, it shall first be routed through a settling pond or overlaid through a flat well-vegetated area.
12. Permits--In addition to these specifications, stream crossings shall conform to the rules and regulations of the U.S. Army Corps of Engineers for in-stream modifications (404 permits) and Ohio Environmental Protection Agency's State Water Quality Certification (401 permits).

Mulching

1. Mulch and/or other appropriate vegetative practices shall be applied to disturbed areas within 7 days of grading if the area is to remain dormant (undisturbed) for more than 45 days or on areas and portions of the site which can be brought to final grade.
2. Mulch shall consist of one of the following:
 - Straw--Straw shall be unrotted small grain straw applied at the rate of 2 tons/ac. or 90 lb./1,000 sq. ft. (two to three bales). The straw mulch shall be spread uniformly by hand or mechanically so the soil surface is covered. For uniform distribution of hand-spread mulch, divide area into approximately 1,000-sq.-ft. sections and place two 45-lb. bales of straw in each section.
 - Hydroseeders--Wood cellulose fiber should be used at 2,000 lb./ac. or 46 lb./1,000 sq. ft.
 - Other--Other acceptable mulches include mulch matings applied according to manufacturer's recommendations or wood chips applied at 10-20 tons/ac.
3. Mulch Anchoring--Mulch shall be anchored immediately to minimize loss by wind or runoff. The following are acceptable methods for anchoring mulch.
 - Mechanical--Use a disk, crimper, or similar type tool set straight to punch or anchor the mulch material into the soil. Straw mechanically anchored shall not be finely chopped but be left generally longer than 6 in.
 - Mulch Nettings--Use according to the manufacturer's recommendations, following all placement and anchoring suggestions. Use in areas of water concentration and steep slopes to hold mulch in place.
 - Asphalt Emulsion--For straw mulch, apply at the rate of 160 gal./ac. (0.1 gal./sq.) into the mulch as it is being applied or as recommended by the manufacturer.
 - Synthetic Binders--For straw mulch, synthetic binders such as Acrylic DLR (Agri-Tac), DCA-70, Petroset, Terra Tack or equal may be used at rates recommended by the manufacturer.
 - Wood Cellulose Fiber--Wood cellulose fiber may be used for anchoring straw. The fiber binder shall be applied at a net dry weight of 750 lb./acre. The wood cellulose fiber shall be mixed with water and the mixture shall contain a maximum of 50 lb./100 gal. of wood cellulose fiber.

Silt Fence

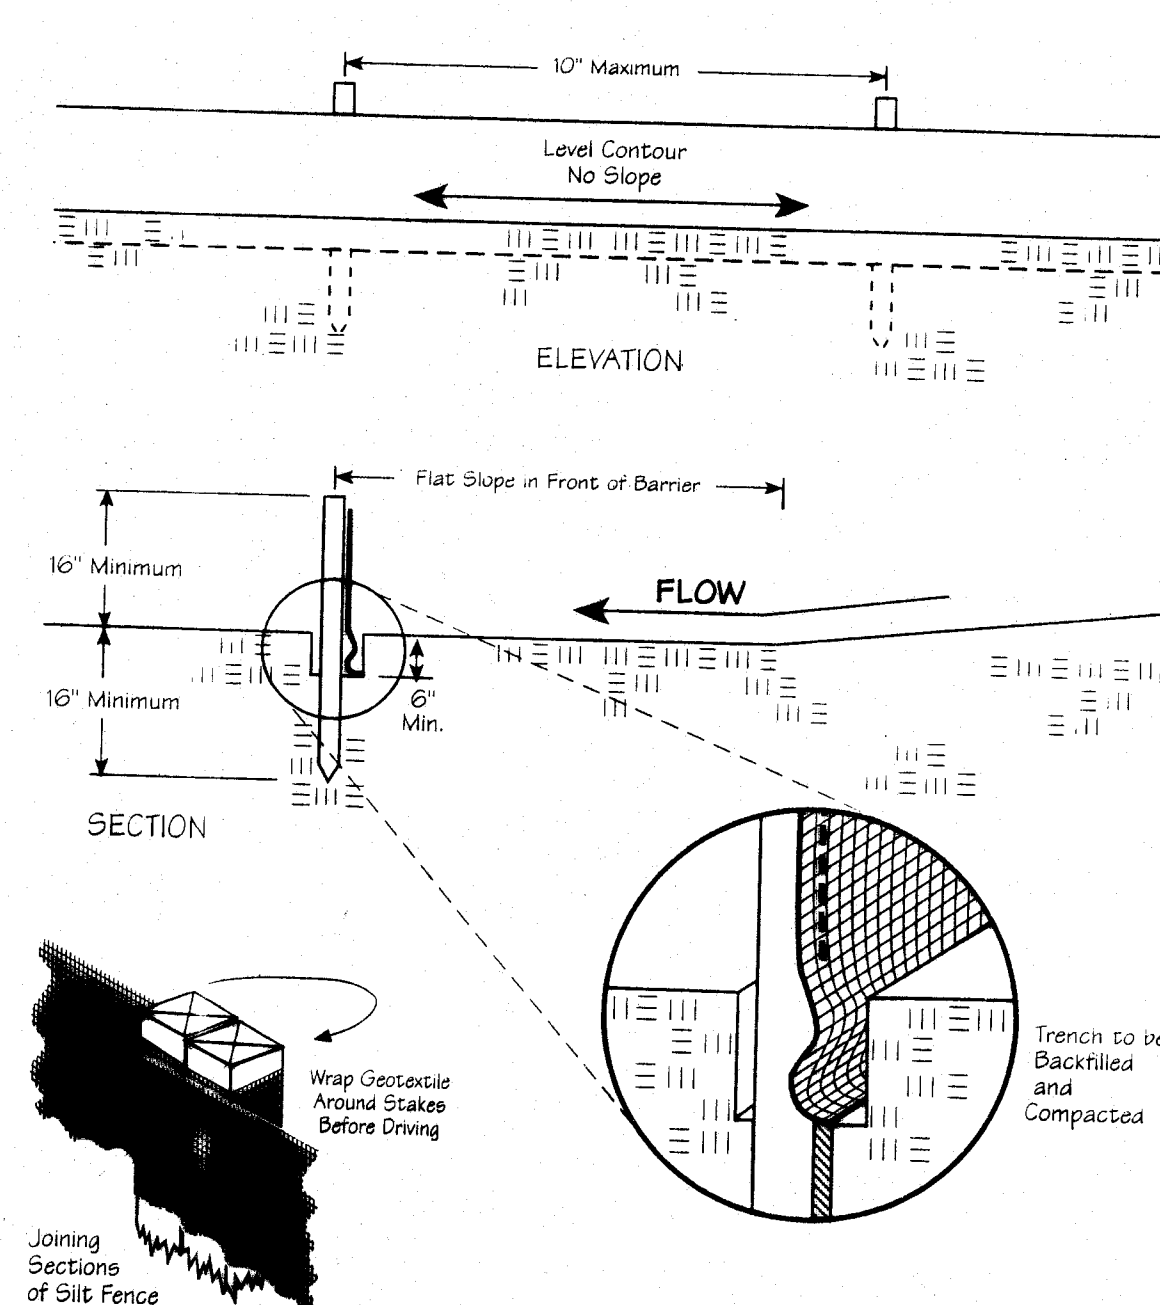


1. Silt fence shall be constructed before upslope land disturbance begins.
2. All silt fence shall be placed as close to the contour as possible so that water will not concentrate at low points in the fence and so that small swales or depressions which may carry small concentrated flows to the silt fence are dissipated along its length.
3. To prevent water ponded by the silt fence from flowing around the ends, each end shall be constructed upslope so that the ends are at a higher elevation.
4. Where possible, silt fence shall be placed on the flattest area available.
5. Where possible, vegetation shall be preserved for 5 ft. (or as much as possible) upslope from the silt fence. If vegetation is removed, it shall be reestablished within 7 days from the installation of the silt fence.
6. The height of the silt fence shall be a minimum of 18 in. above the original ground surface.
7. The silt fence shall be placed in a trench cut a minimum of 6 in. deep. The trench shall be cut with a trencher, cable laying machine, or other suitable device which will ensure an adequately uniform trench depth.

Fabric Properties	
Minimum Tensile Strength	120 lbs.
Maximum Elongation at 80 lbs.	50%
Minimum Puncture Strength	50 lbs.
Minimum Tear Strength	40 lbs.
Minimum Burst Strength	200 psi
Apparent Opening Size	≤ 0.84mm
Minimum Permeability	≥ 1X10 ⁻⁵ sec.
Ultraviolet Exposure Strength Retention	≥ 75%

8. The silt fence shall be placed with the stakes on the downslope side of the geotextile and so that 8 in. of cloth are below the ground surface. Excess material shall lay on the bottom of the 6-in.-deep trench. The trench shall be backfilled and compacted.
9. Seams between section of silt fence shall be overlapped with the end stakes of each section wrapped together before driving into the ground.
10. Maintenance--Silt fence shall allow runoff to pass only as diffuse flow through the geotextile. If runoff overtops the silt fence, flows under or around the ends, or in any other way becomes a concentrated flow, one of the following shall be performed, as appropriate: 1) The layout of the silt fence shall be changed, 2) Accumulated sediment shall be removed, or 3) Other practices shall be installed.

- Criteria for Silt Fence Materials
 1. Fence Posts--The length shall be a minimum of 32 in. long. Wood posts will be 2-by-2-in. hardwood of sound quality. The maximum spacing between posts shall be 10 ft.
 2. Silt Fence Fabric shall be ODOT Type C Geotextile Fabric or as described by the chart below:

Check Dam

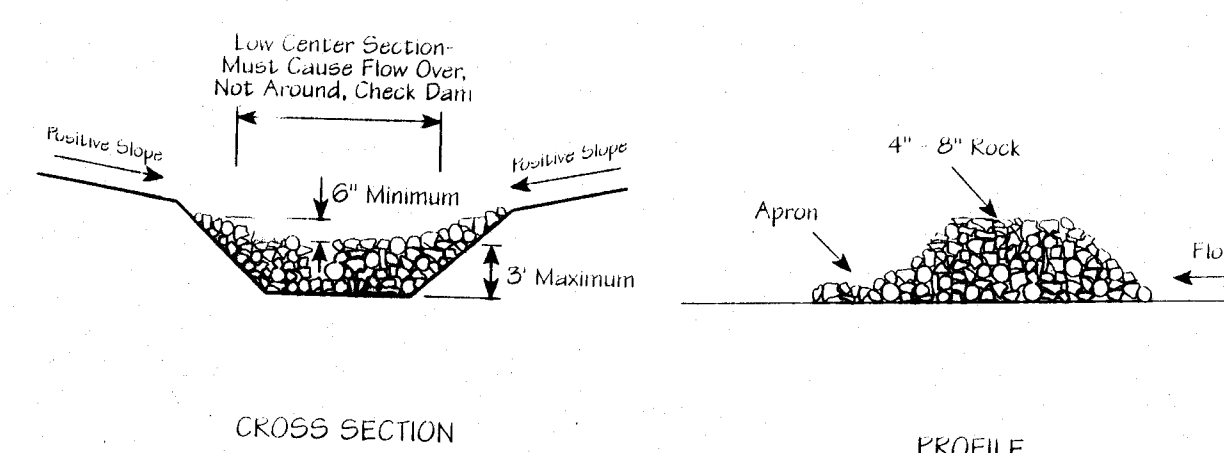

1. The check dam shall be constructed of 4-8-in.-diameter stone, placed so that it completely covers the width of the channel.
2. The top of the check dam shall be constructed so that the center is approximately 6 in. lower than the outer edges, so water will flow across the center and not around the ends.
3. The maximum height of the check dam at the center of the weir shall not exceed 3 ft.
4. Spacing between dams shall be as shown in the plans or by the following table:


Check Dam Spacing				
Dam Height (ft.)	Channel Slope			
	< 5%	5 - 10%	10 - 15%	15 - 20%
1	65 ft.	30 ft.	20 ft.	15 ft.
2	130 ft.	65 ft.	40 ft.	30 ft.
3	200 ft.	100 ft.	65 ft.	50 ft.

NOTE

THE DETAILS SHOWN ON THIS SHEET ARE STORM WATER BEST MANAGEMENT PRACTICES FROM (RAINWATER AND LAND DEVELOPMENT) OHIO'S STANDARDS FOR STORM WATER MANAGEMENT AND LAND DEVELOPMENT AND URBAN STREAM PROTECTION. THE CONTRACTOR SHALL USE THE ADJACENT OR PROVIDE A DETAIL PROPOSAL WHEN CREATING, IMPLEMENTING THE SWP3 PLAN AS REQUIRED BY THE CITY AND THE STARK SOIL & WATER CONSERVATION DISTRICT.

Massillon Standard
Storm Water Pollution Control Details
City of Massillon
Stark County, Ohio

Francis H. Cicchinelli, Jr.


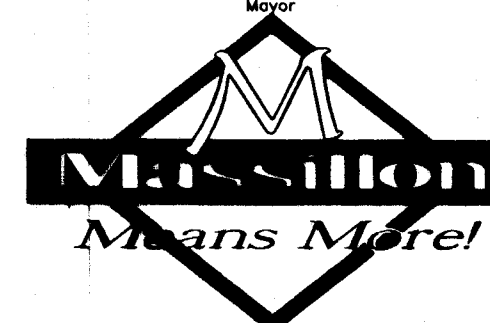


REVISIONS:

DATE	DESCRIPTION



FILE NAME:

ACCOUNT NUMBER

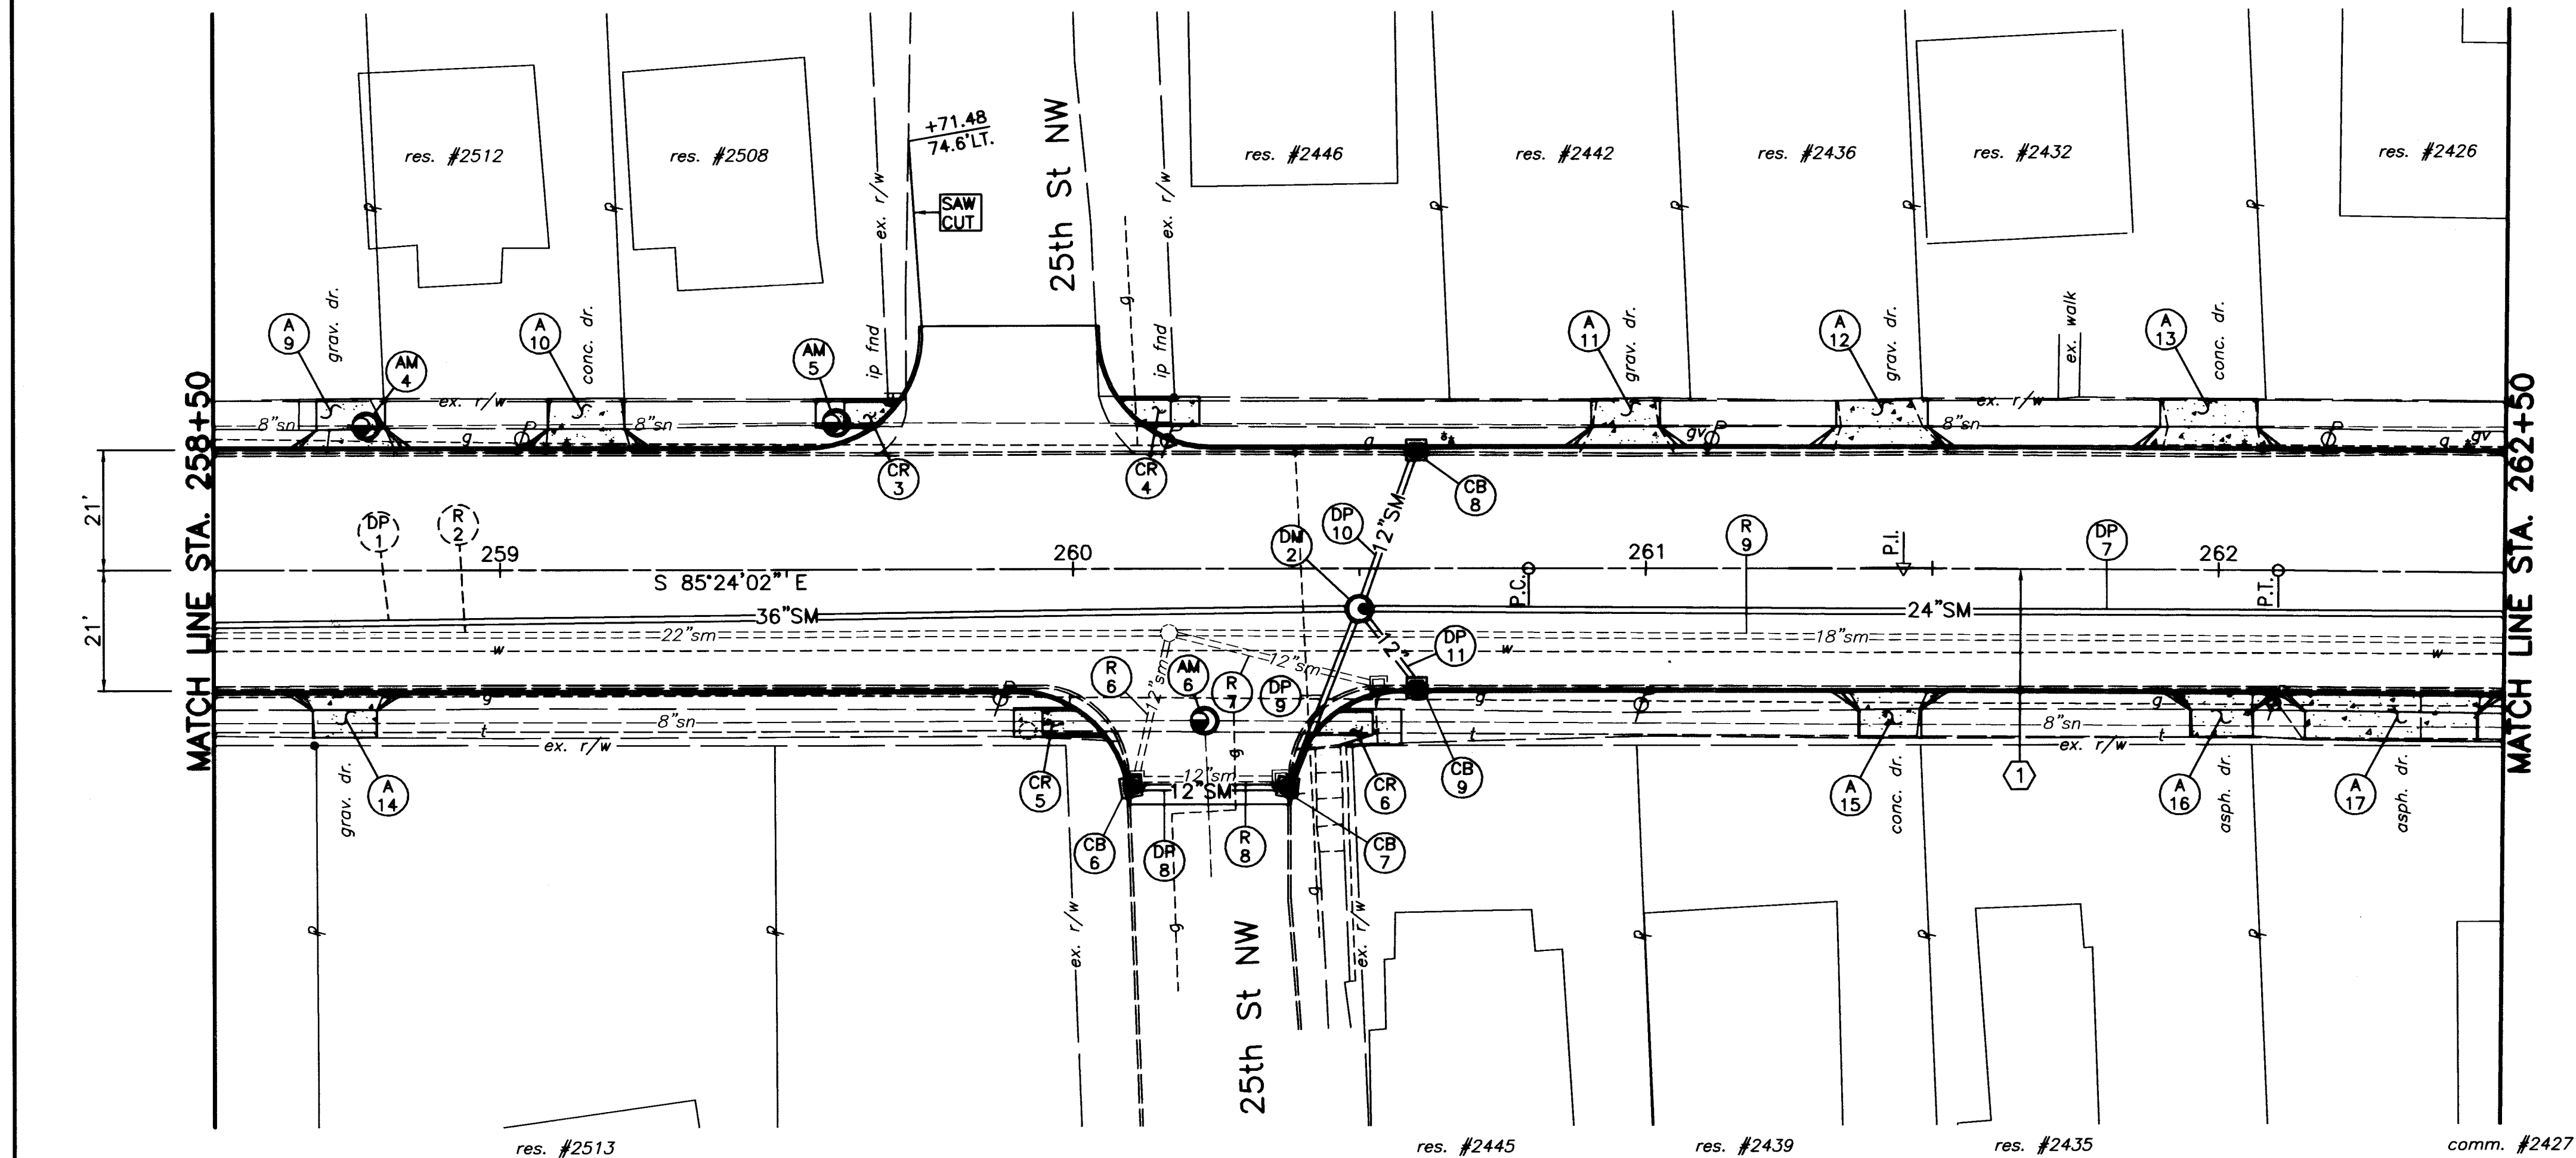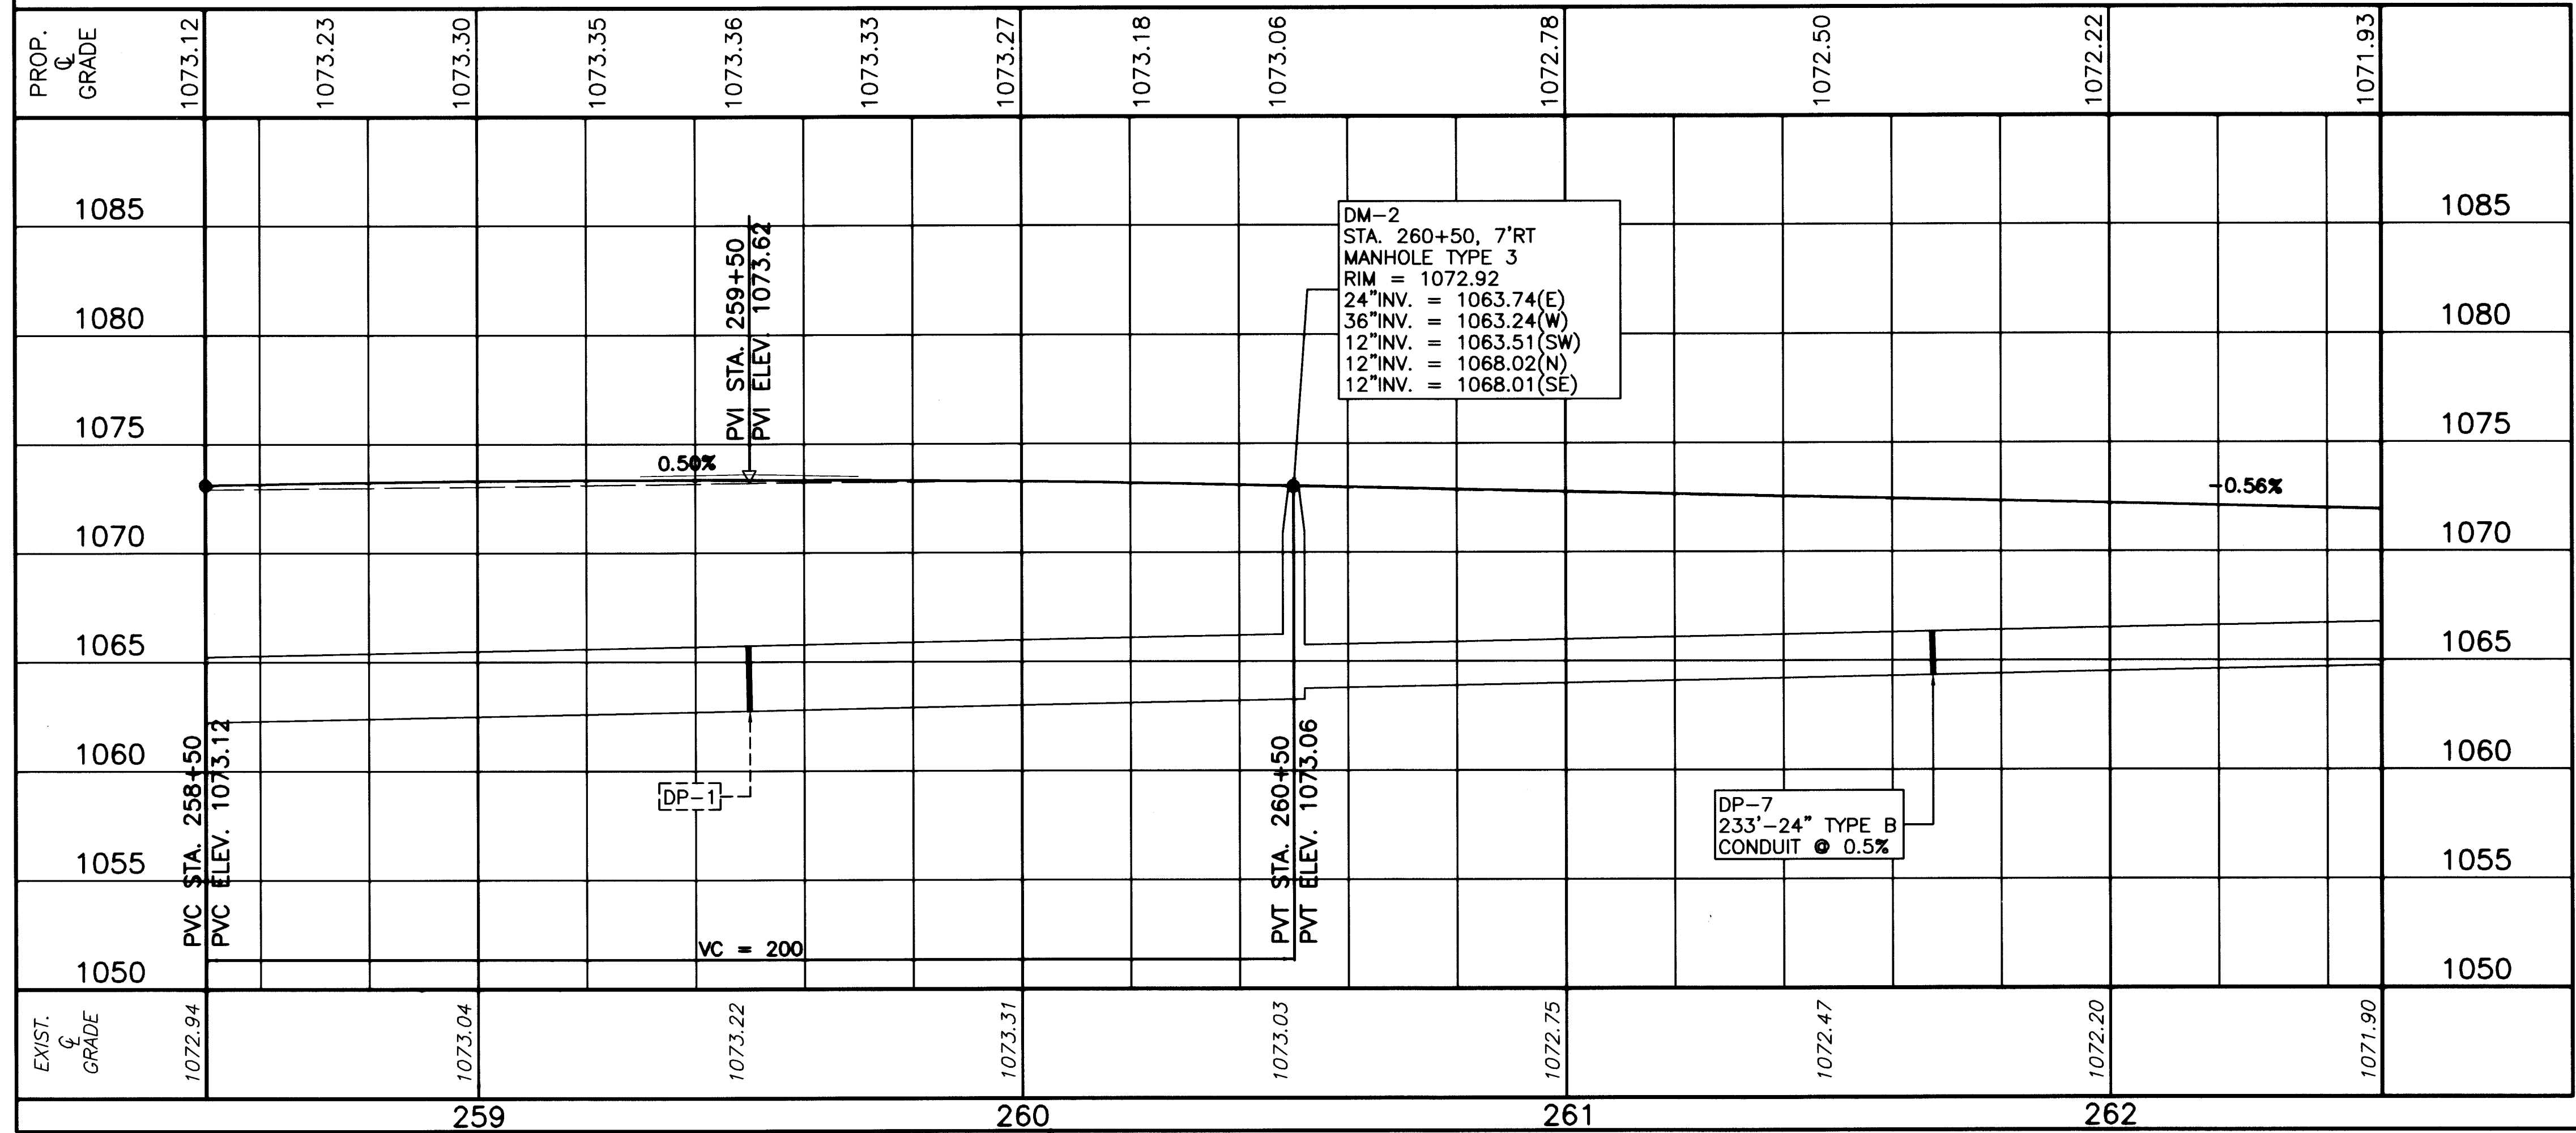


CURVE DATA

P.I.	=	STA. 261+44.99
Δ	=	00°39'15" RT.
Dc	=	00°30'00"
R	=	11459.16'
T	=	65.43'
L	=	130.85'
e _{max}	=	0.19
P.C.	=	STA. 260+79.57
P.T.	=	STA. 262+10.42

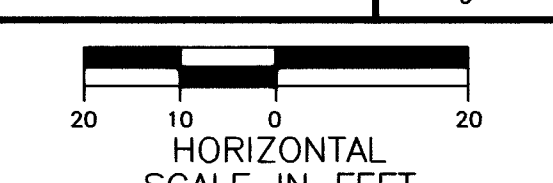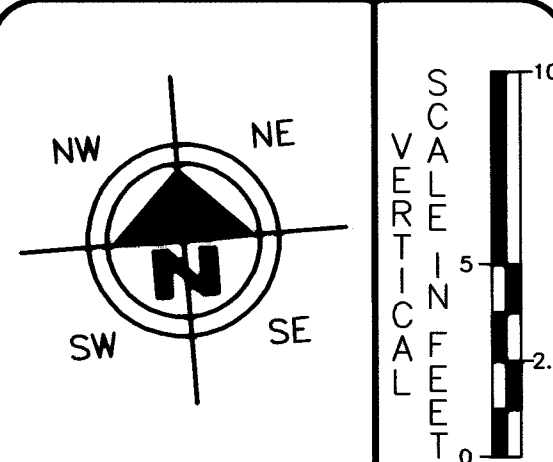

DRAWN BY:	CHECKED BY:
FPW	SDH
DATE:	DATE:
July 2004	July 2004

Lincoln Way West Rehabilitation
Plan and Profile Sta. 258+50 to Sta. 262+50
City of Massillon
Stark County, Ohio



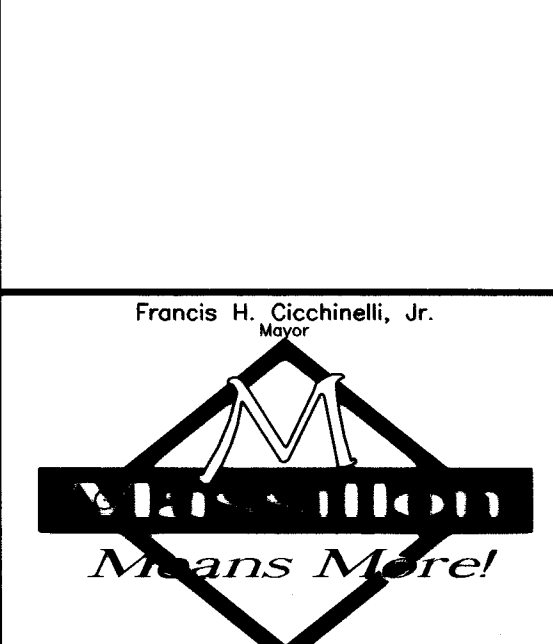


REVISIONS:

DATE	DESCRIPTION

FILE NAME:
02ST0221.DWG

ACCOUNT NUMBER
02ST02

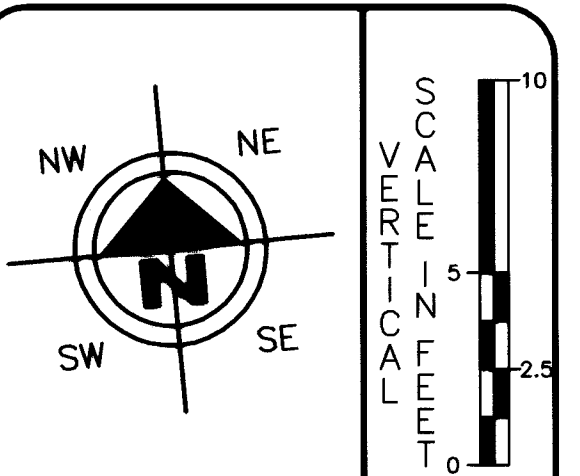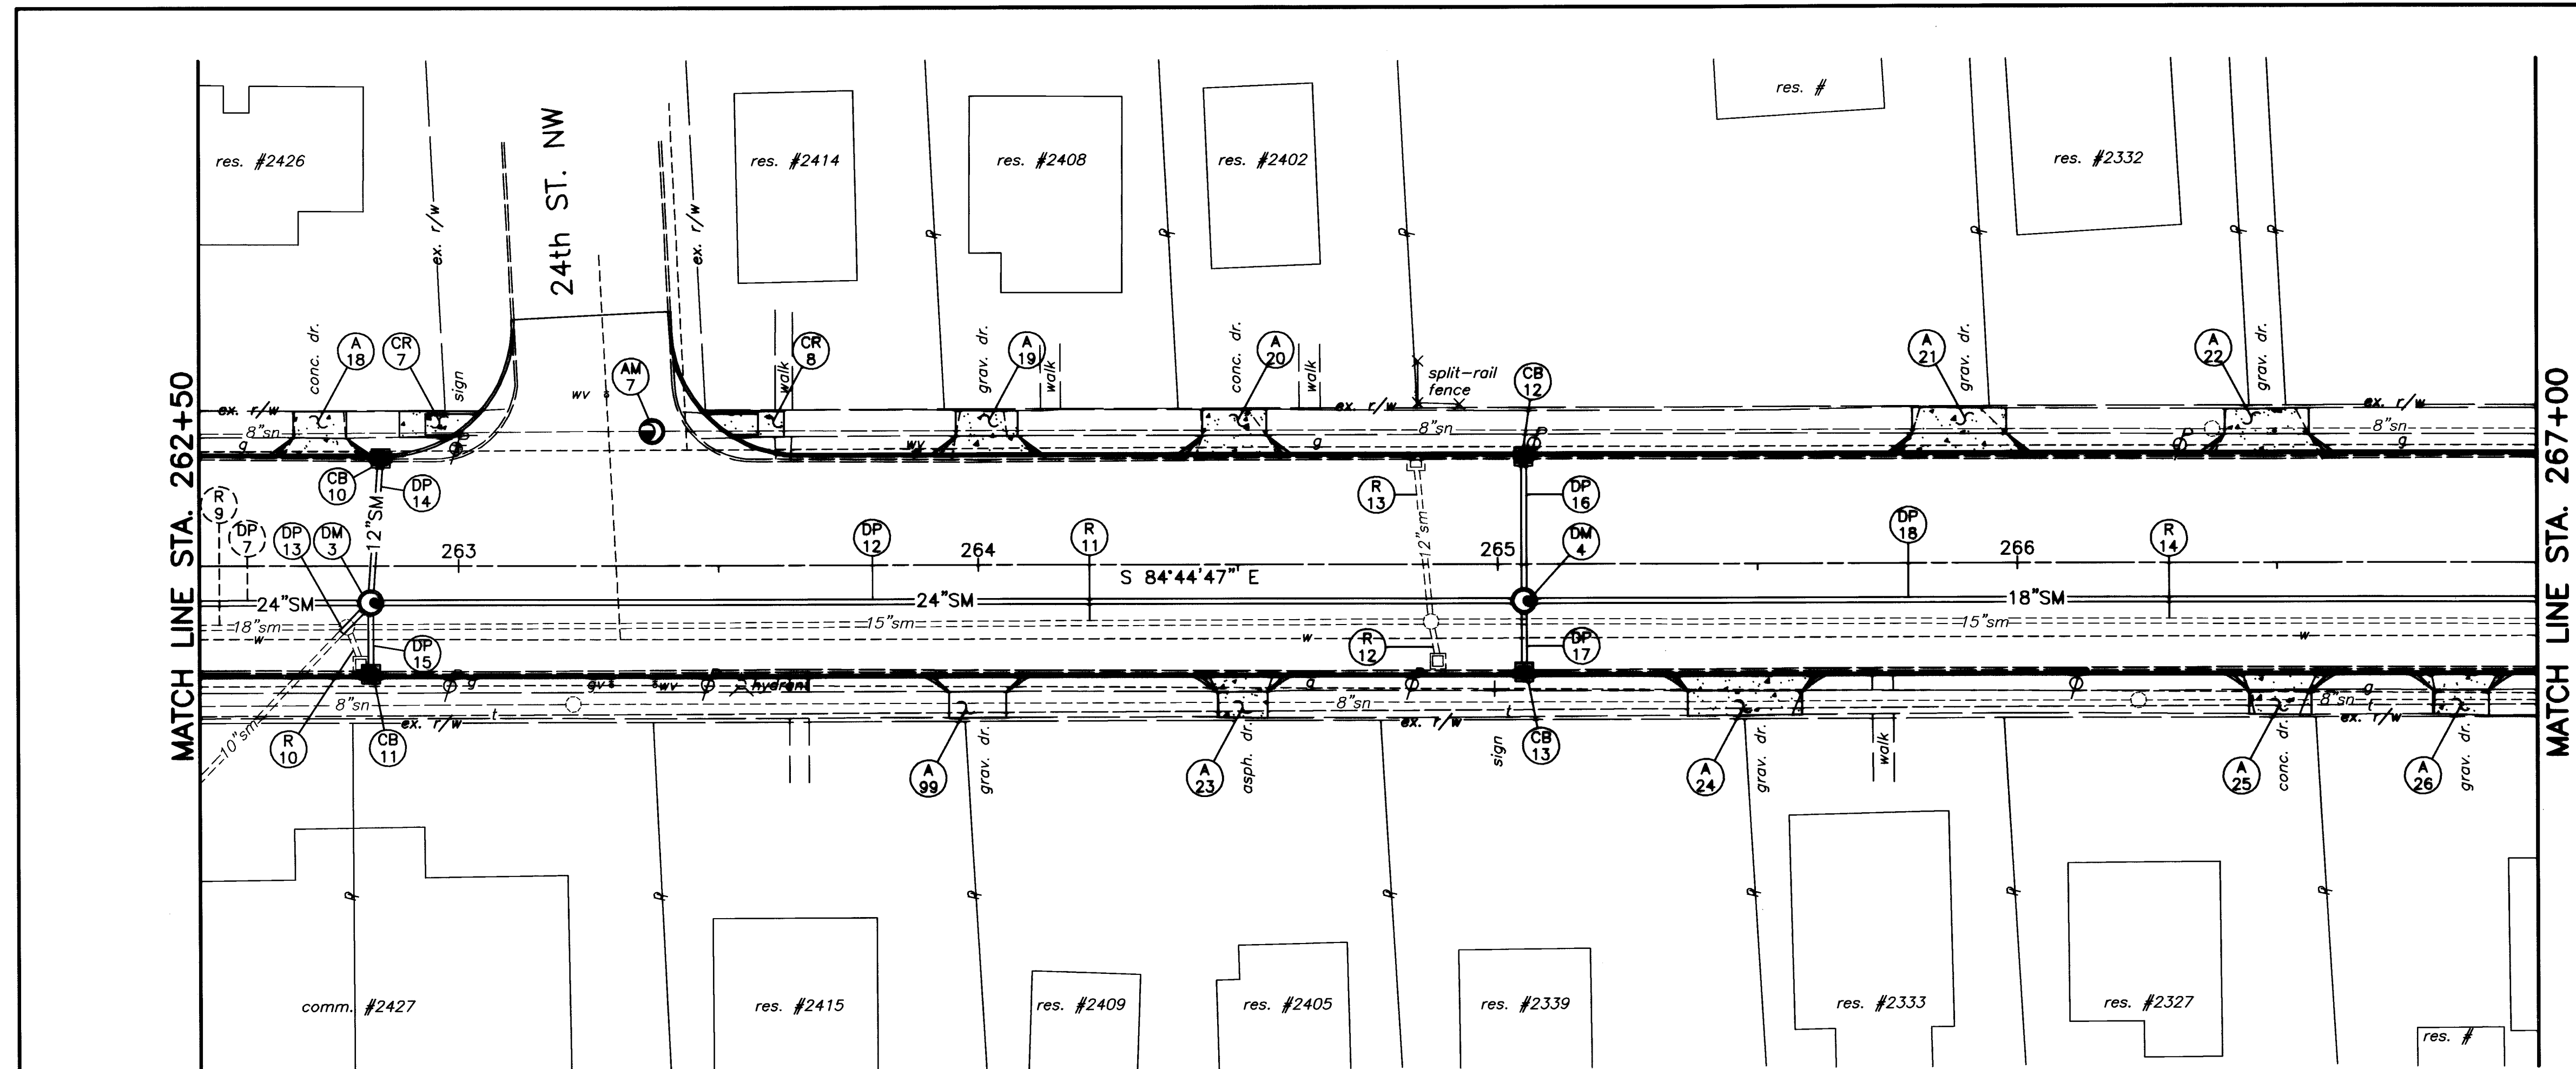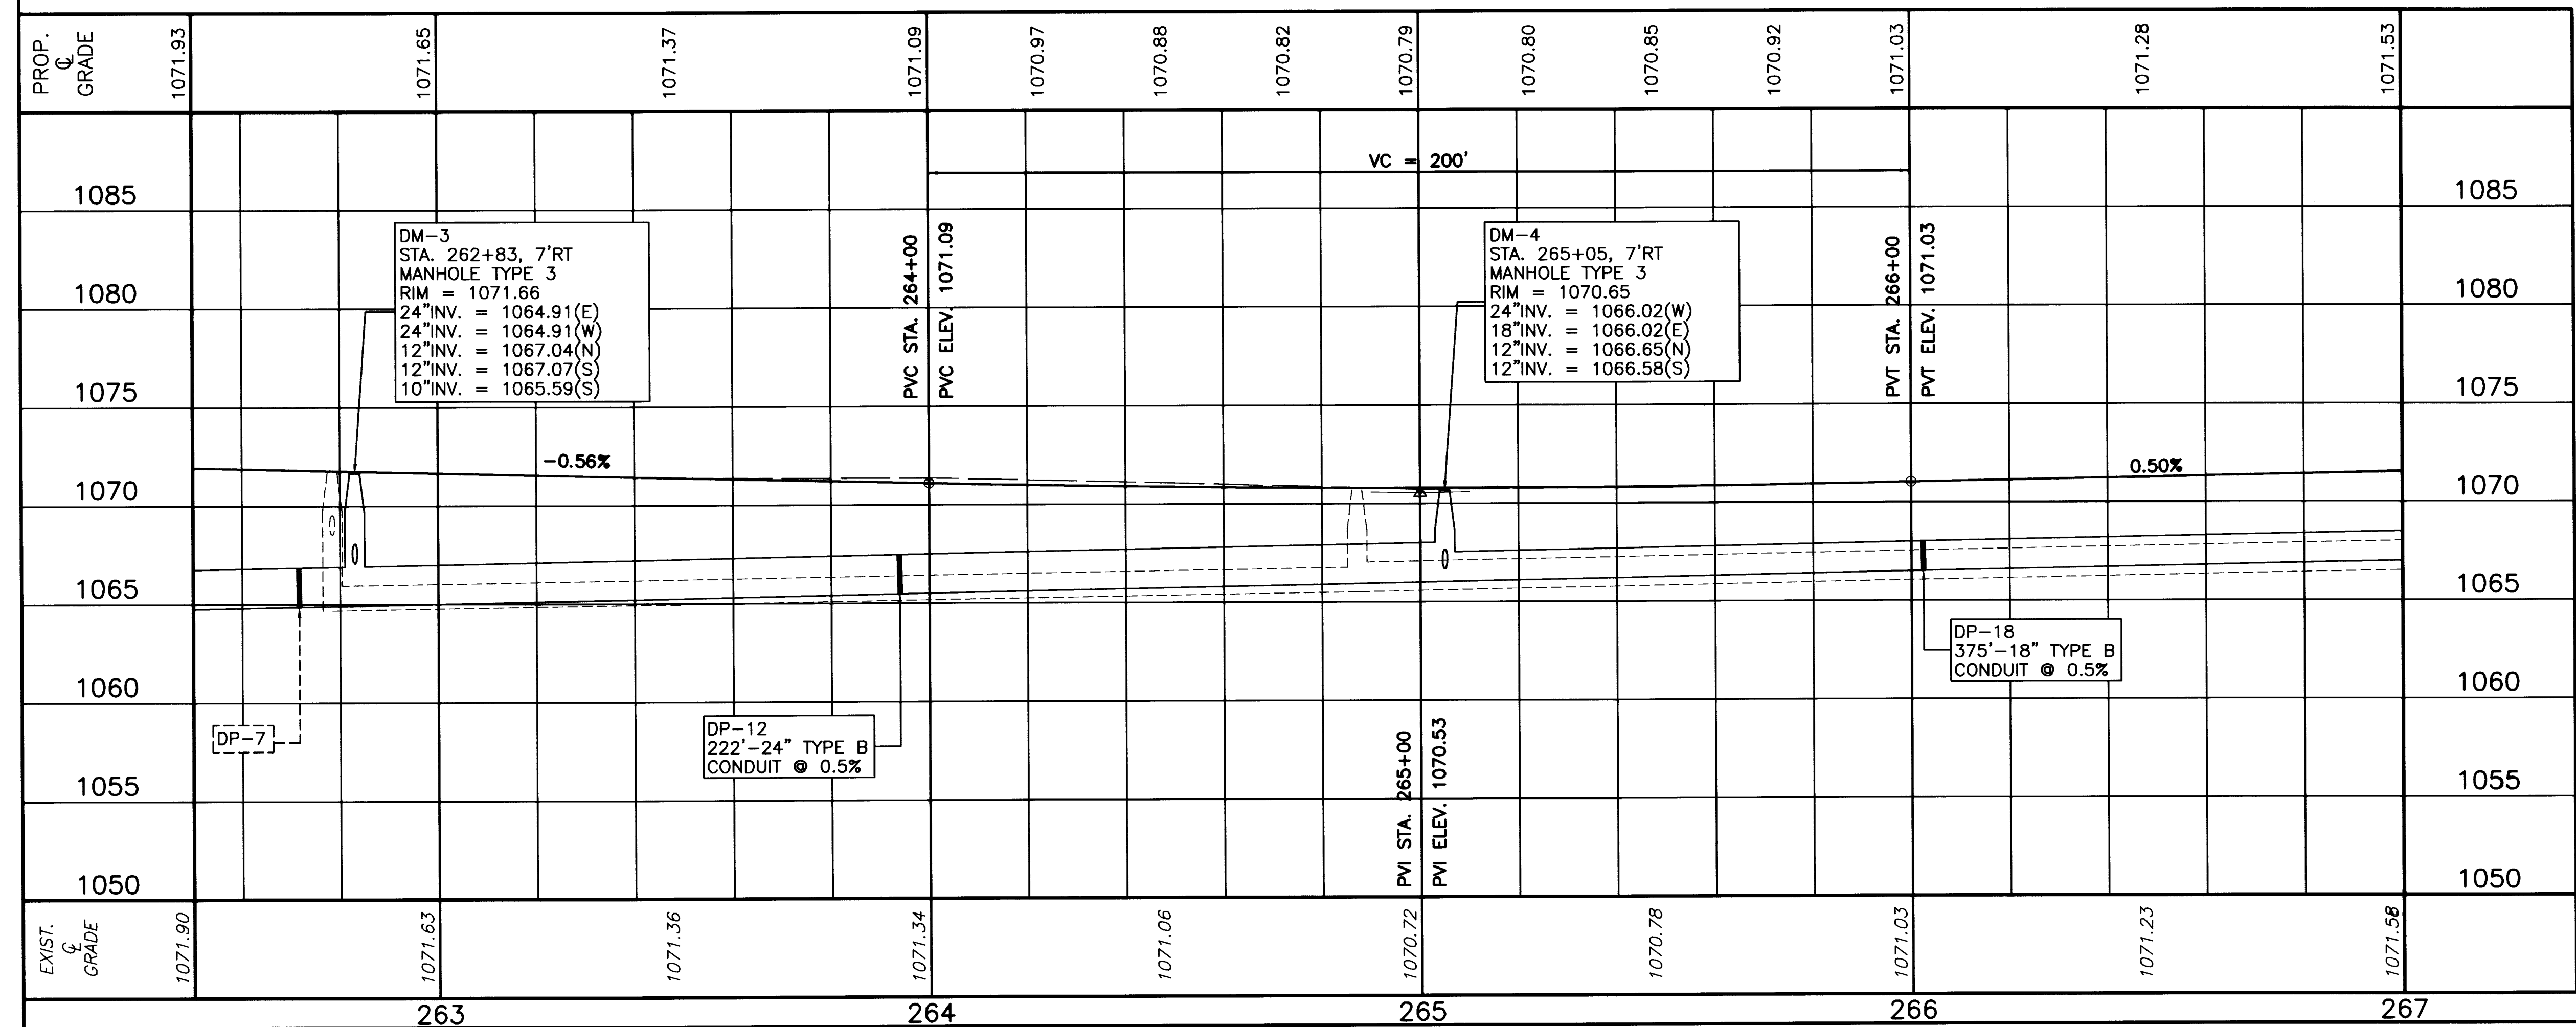

HORIZONTAL SCALE IN FEET

DRAWN BY: FPW
CHECKED BY: SDH
DATE: July, 2004
DATE: July, 2004

Lincoln Way West Rehabilitation Plan and Profile Sta. 262+50 to Sta. 267+00 City of Massillon Stark County, Ohio




REVISIONS:	
DATE	DESCRIPTION

FILE NAME: 02SS0222.DWG
ACCOUNT NUMBER: 02SS02

EXIST. GRADE	1074.04	1074.01	1073.92	1073.79	1073.91	1073.74	1073.17	1072.83	1072.46	1072.03	1071.48						
1050		PVC STA. 272+00 PVC ELEV. 1074.05		VC = 200'		PVT STA. 274+00 PVT ELEV. 1073.71				PVC STA. 275+75 PVC ELEV. 1072.24	VC = 200'	1050					
1055												1055					
1060												1060					
1065												1065					
1070												1070					
1075												1075					
1080												1080					
1085												1085					
PROP. GRADE	1073.80	1074.05	1074.15	1074.22	1074.24	1074.22	1074.15	1074.05	1073.90	1073.71	1073.29	1072.87	1072.45	1072.24	1071.99	1071.67	1071.27

<

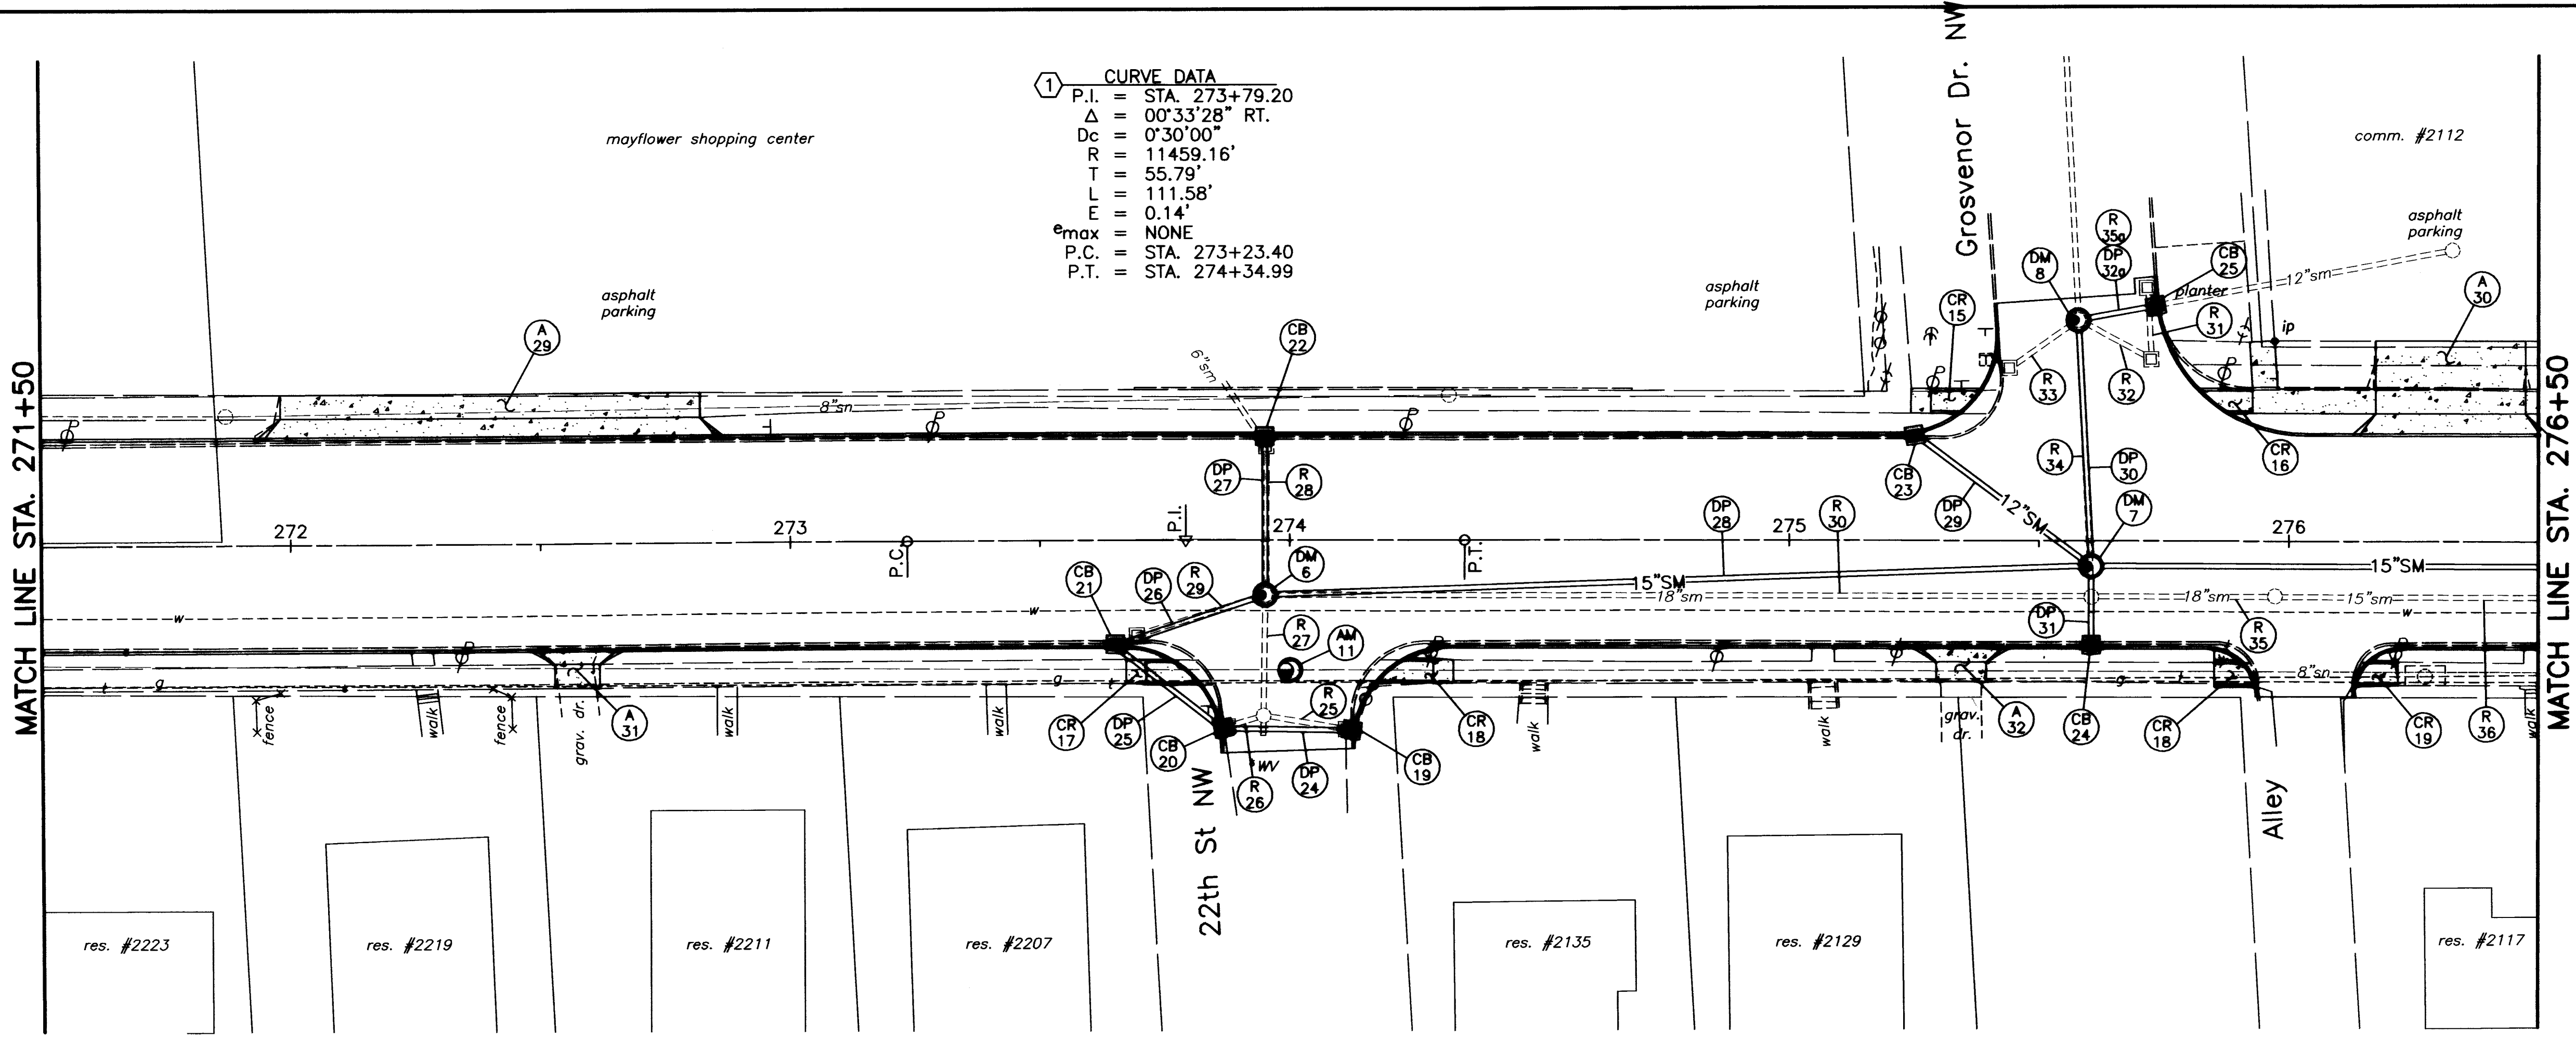

DRAWN BY: FPW
 CHECKED BY: SDH
 DATE: July, 2004
 DATE: July, 2004

Lincoln Way West Rehabilitation


Plan and Profile Sta. 271+50 to Sta. 276+50
 City of Massillon
 Stark County, Ohio


REVISIONS:	
DATE	DESCRIPTION

FILE NAME:
 02SS0224.DWG

ACCOUNT NUMBER
 02SS02

24 / 90

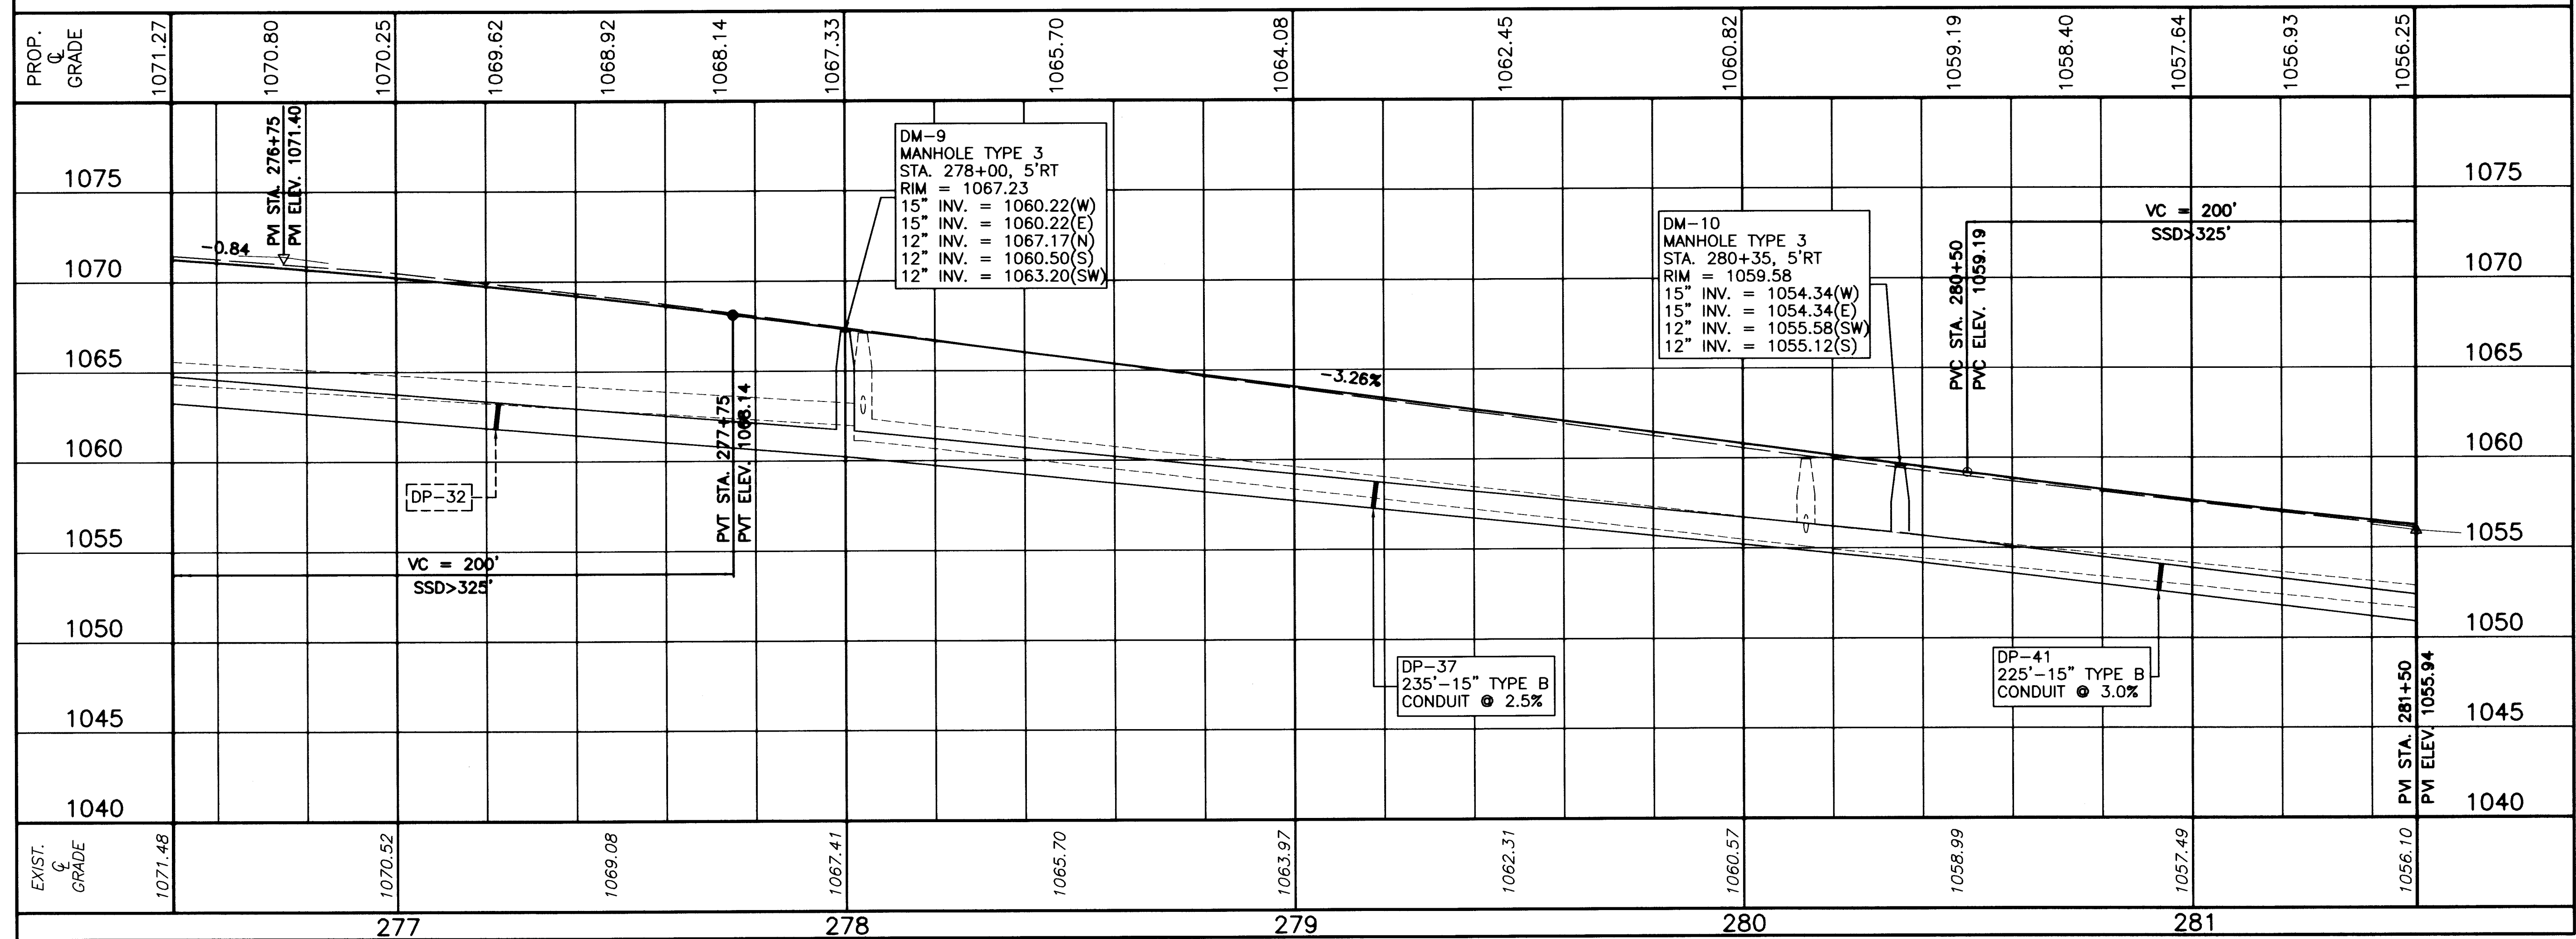

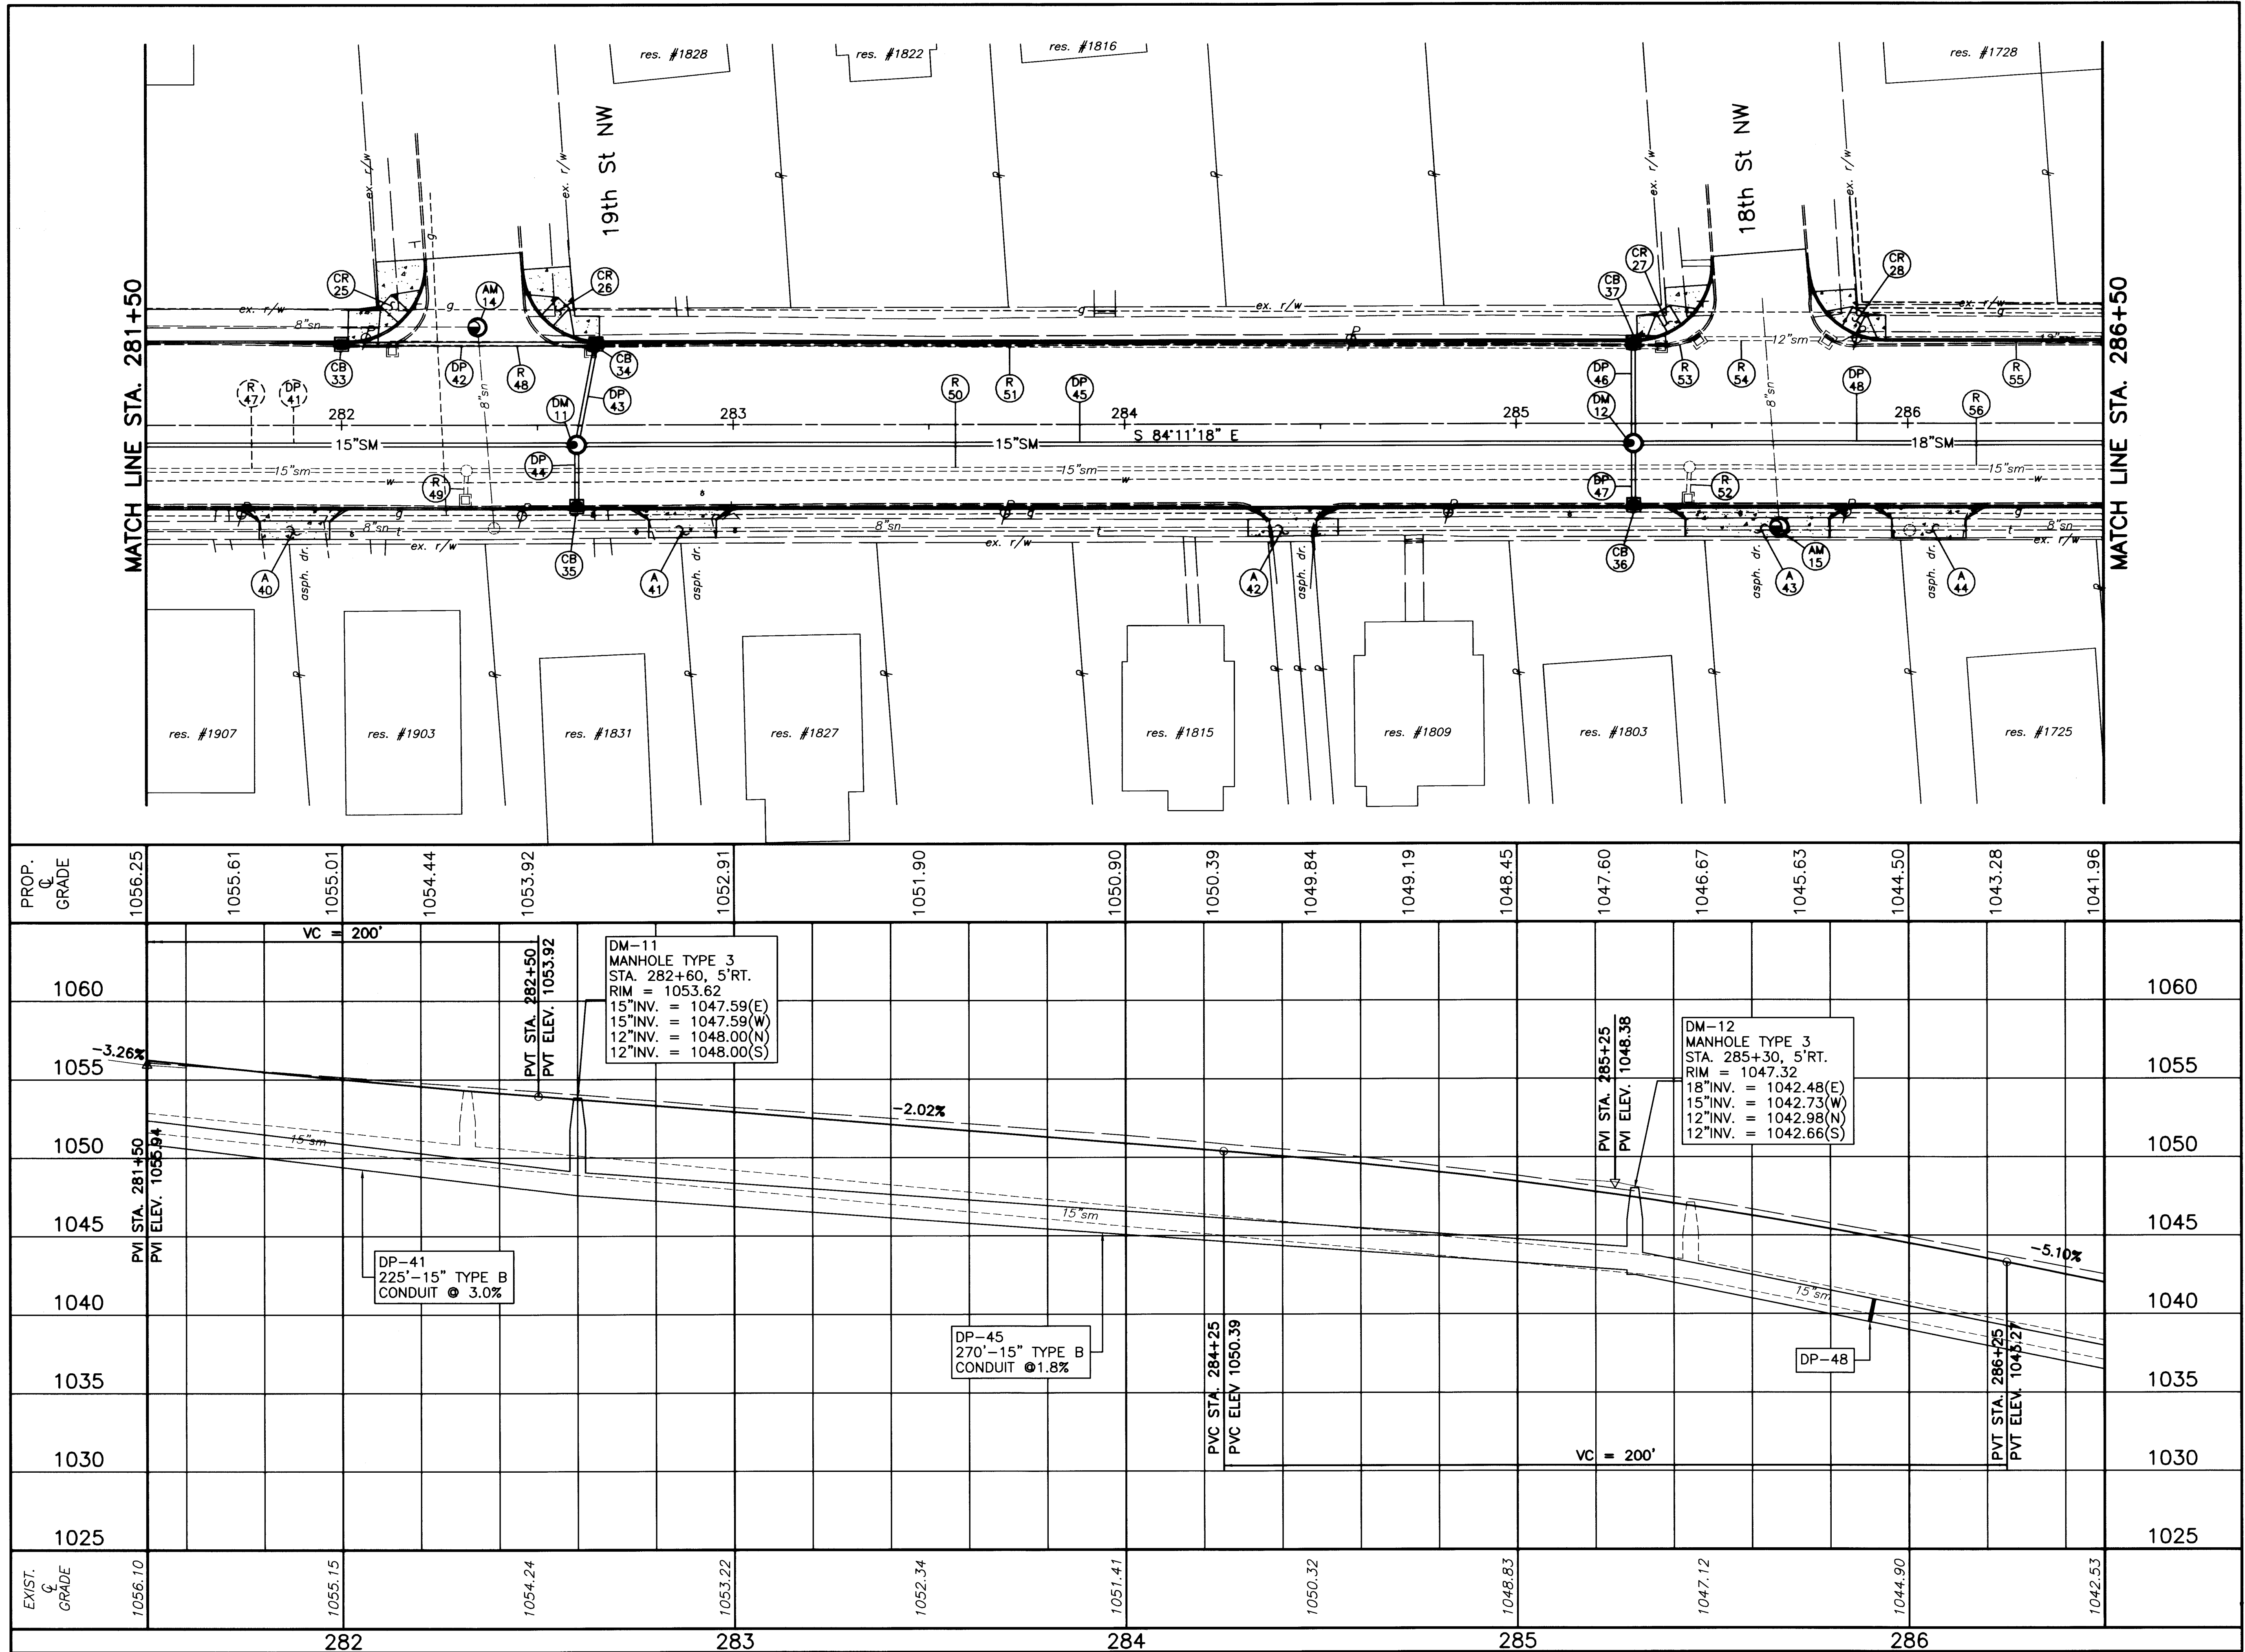

NW

NE

SW

SE

0

5

10

15

20

0

10

20

HORIZONTAL

SCALE IN FEET

DRAWN BY:

FPW

CHECKED BY:

SDH

DATE:

July, 2004

DATE:

July, 2004

Lincoln Way West Rehabilitation

Plan and Profile Sta. 281+50 to Sta. 286+50

City of Massillon

Stark County, Ohio

Francis H. Cicchinelli, Jr.

Mayor

Massillon

Means More!

REVISIONS:

DATE	DESCRIPTION

FILE NAME:


02SS0226.DWG

ACCOUNT NUMBER


02SS02

26

90

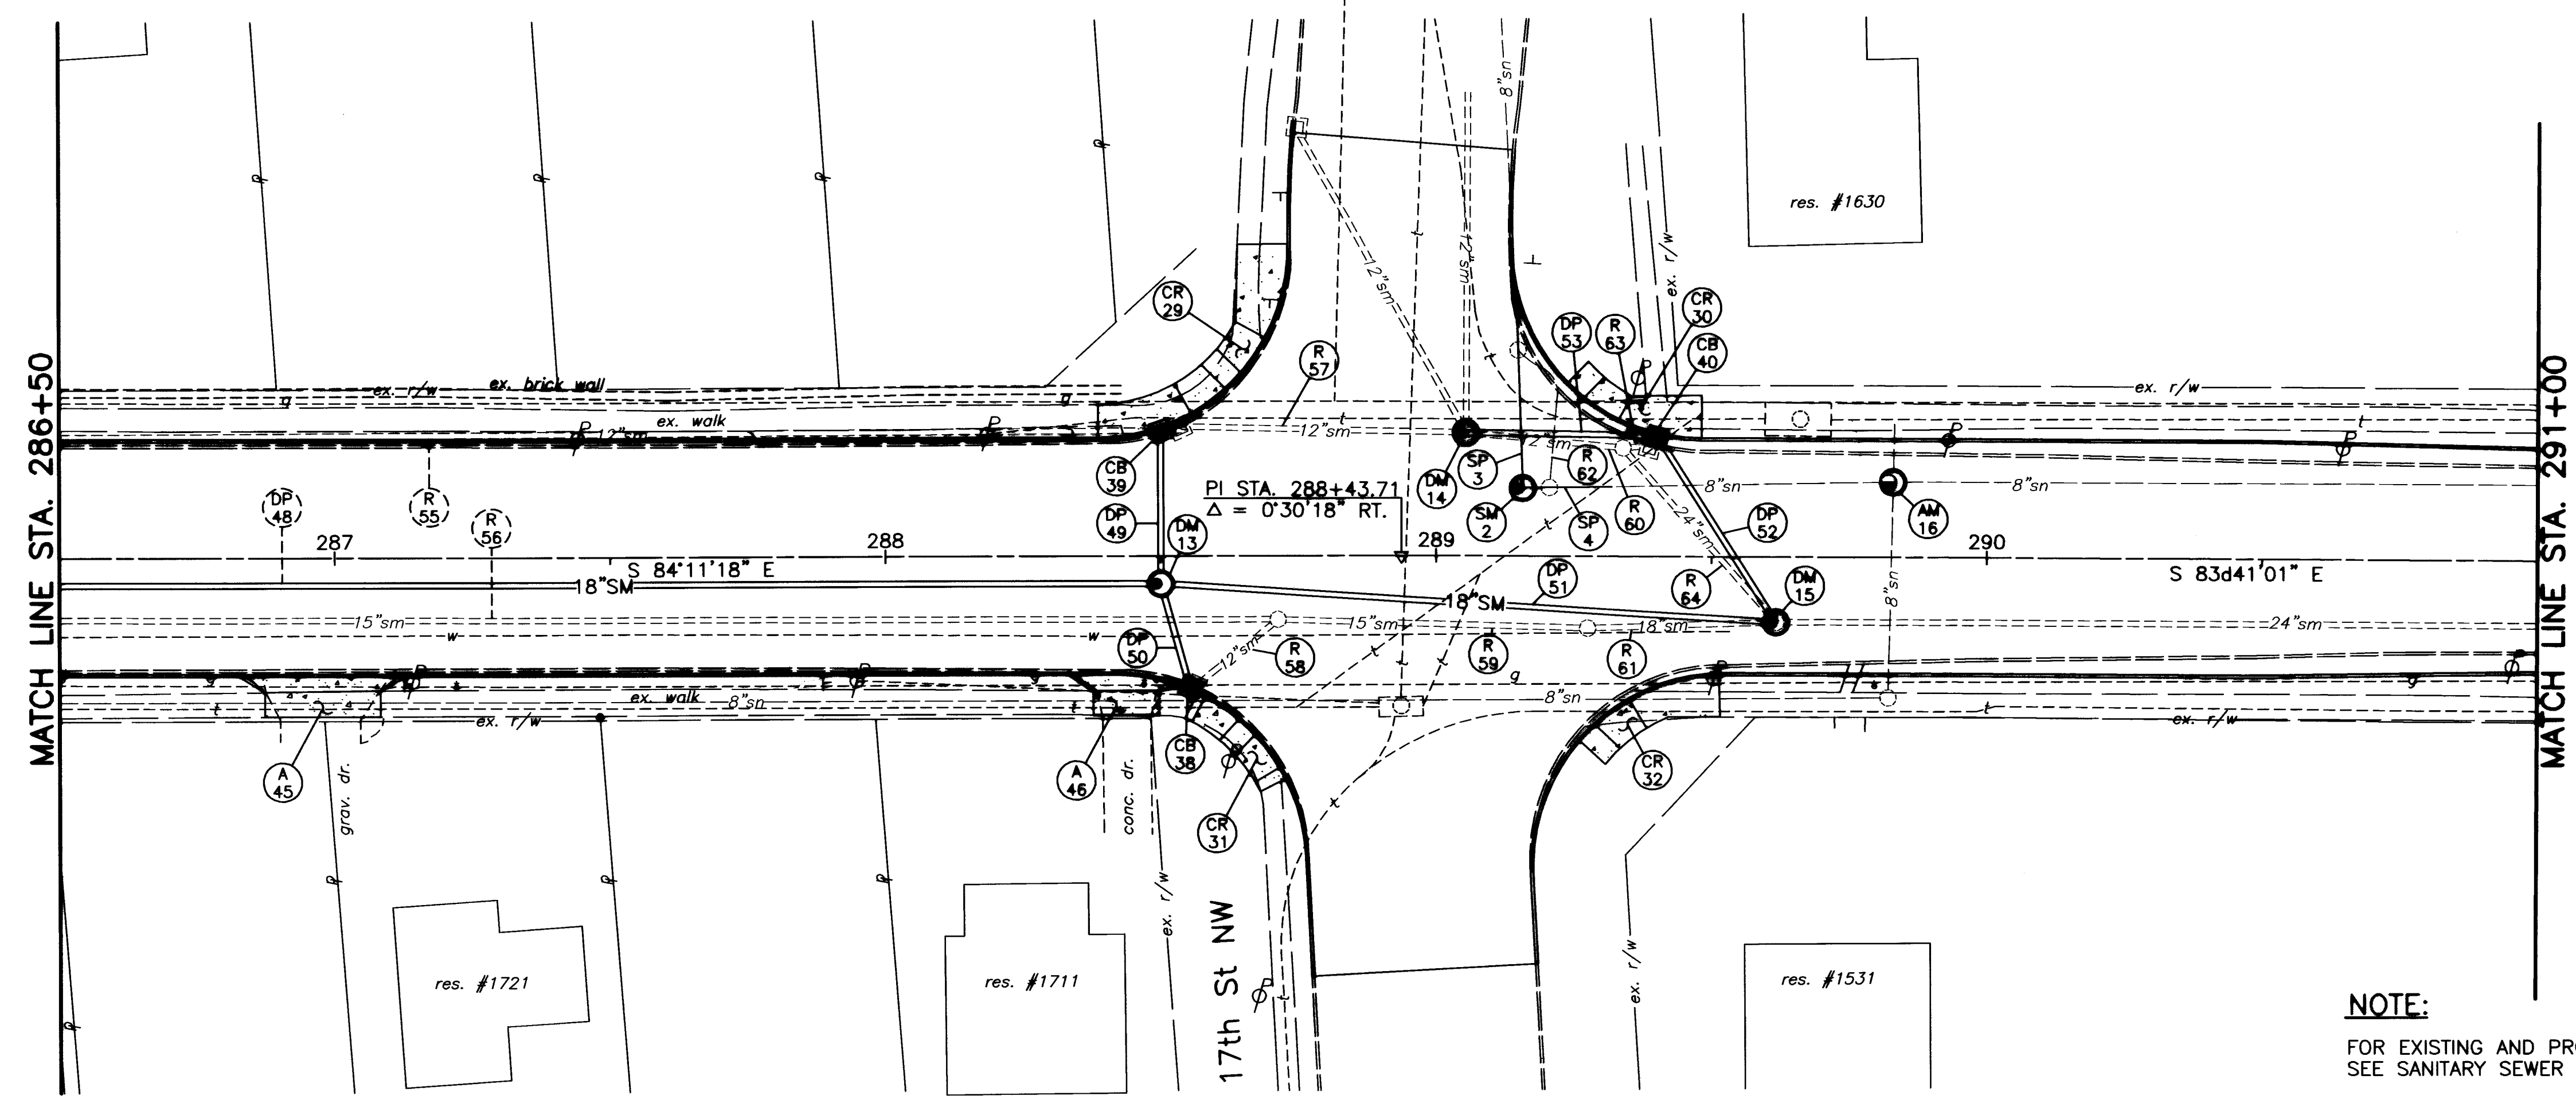

NOTE:
FOR EXISTING AND PROPOSED SANITARY SEWER SYSTEM
SEE SANITARY SEWER DETAILS SHT. **84**.

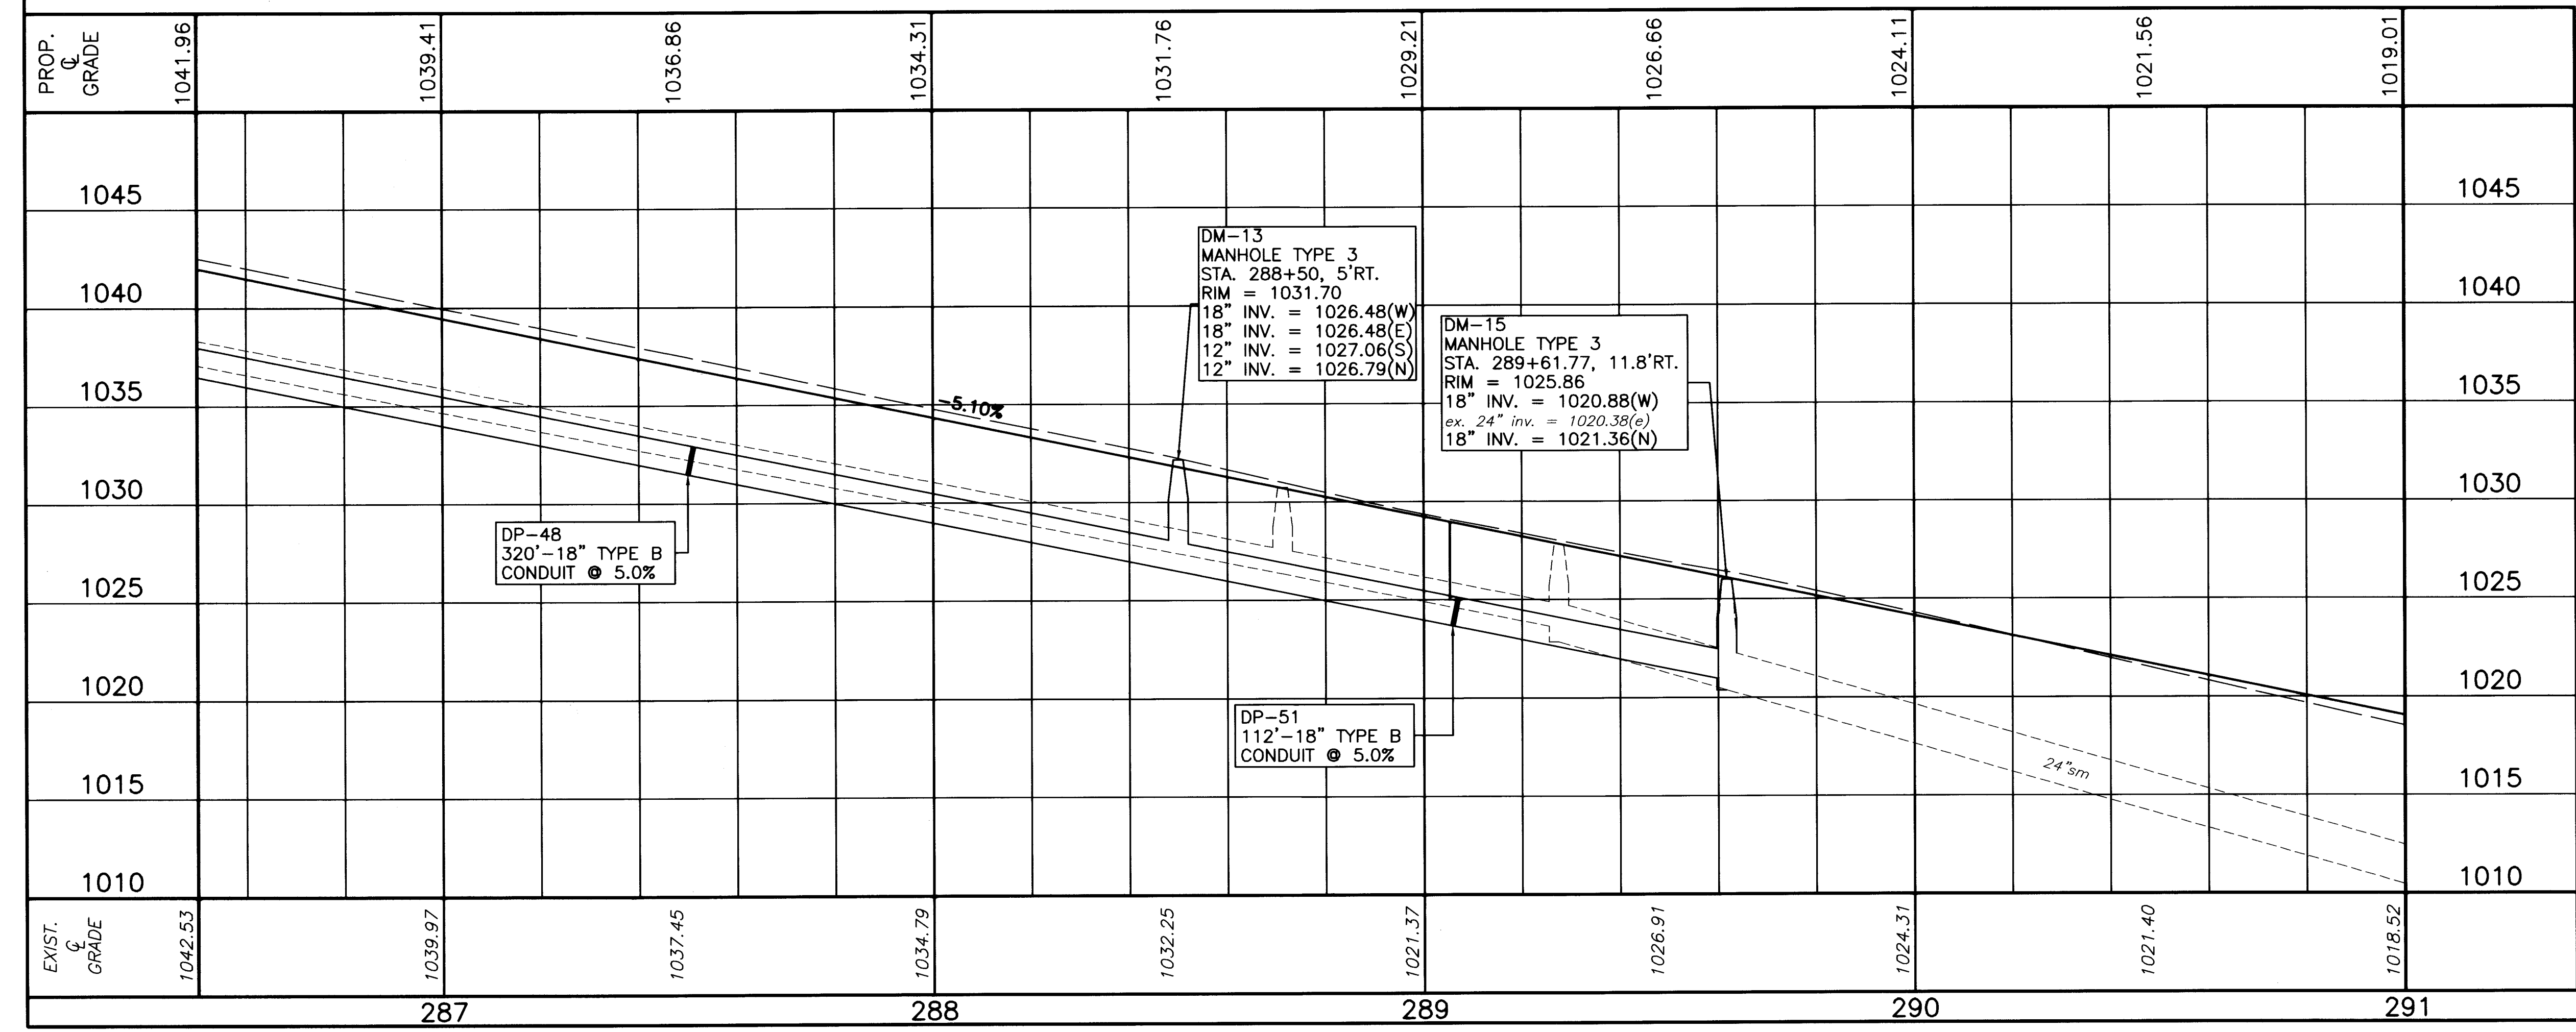

HORIZONTAL SCALE IN FEET

DRAWN BY:
FPW

DATE:
July, 2004

CHECKED BY:
SDH

DATE:
July, 2004

Lincoln Way West Rehabilitation

Plan and Profile Sta. 286+50 to Sta. 291+00

City of Massillon
Stark County, Ohio



REVISIONS:

DATE	DESCRIPTION


FILE NAME:
02SS0202.DWG

ACCOUNT NUMBER
02SS02

27 / 90

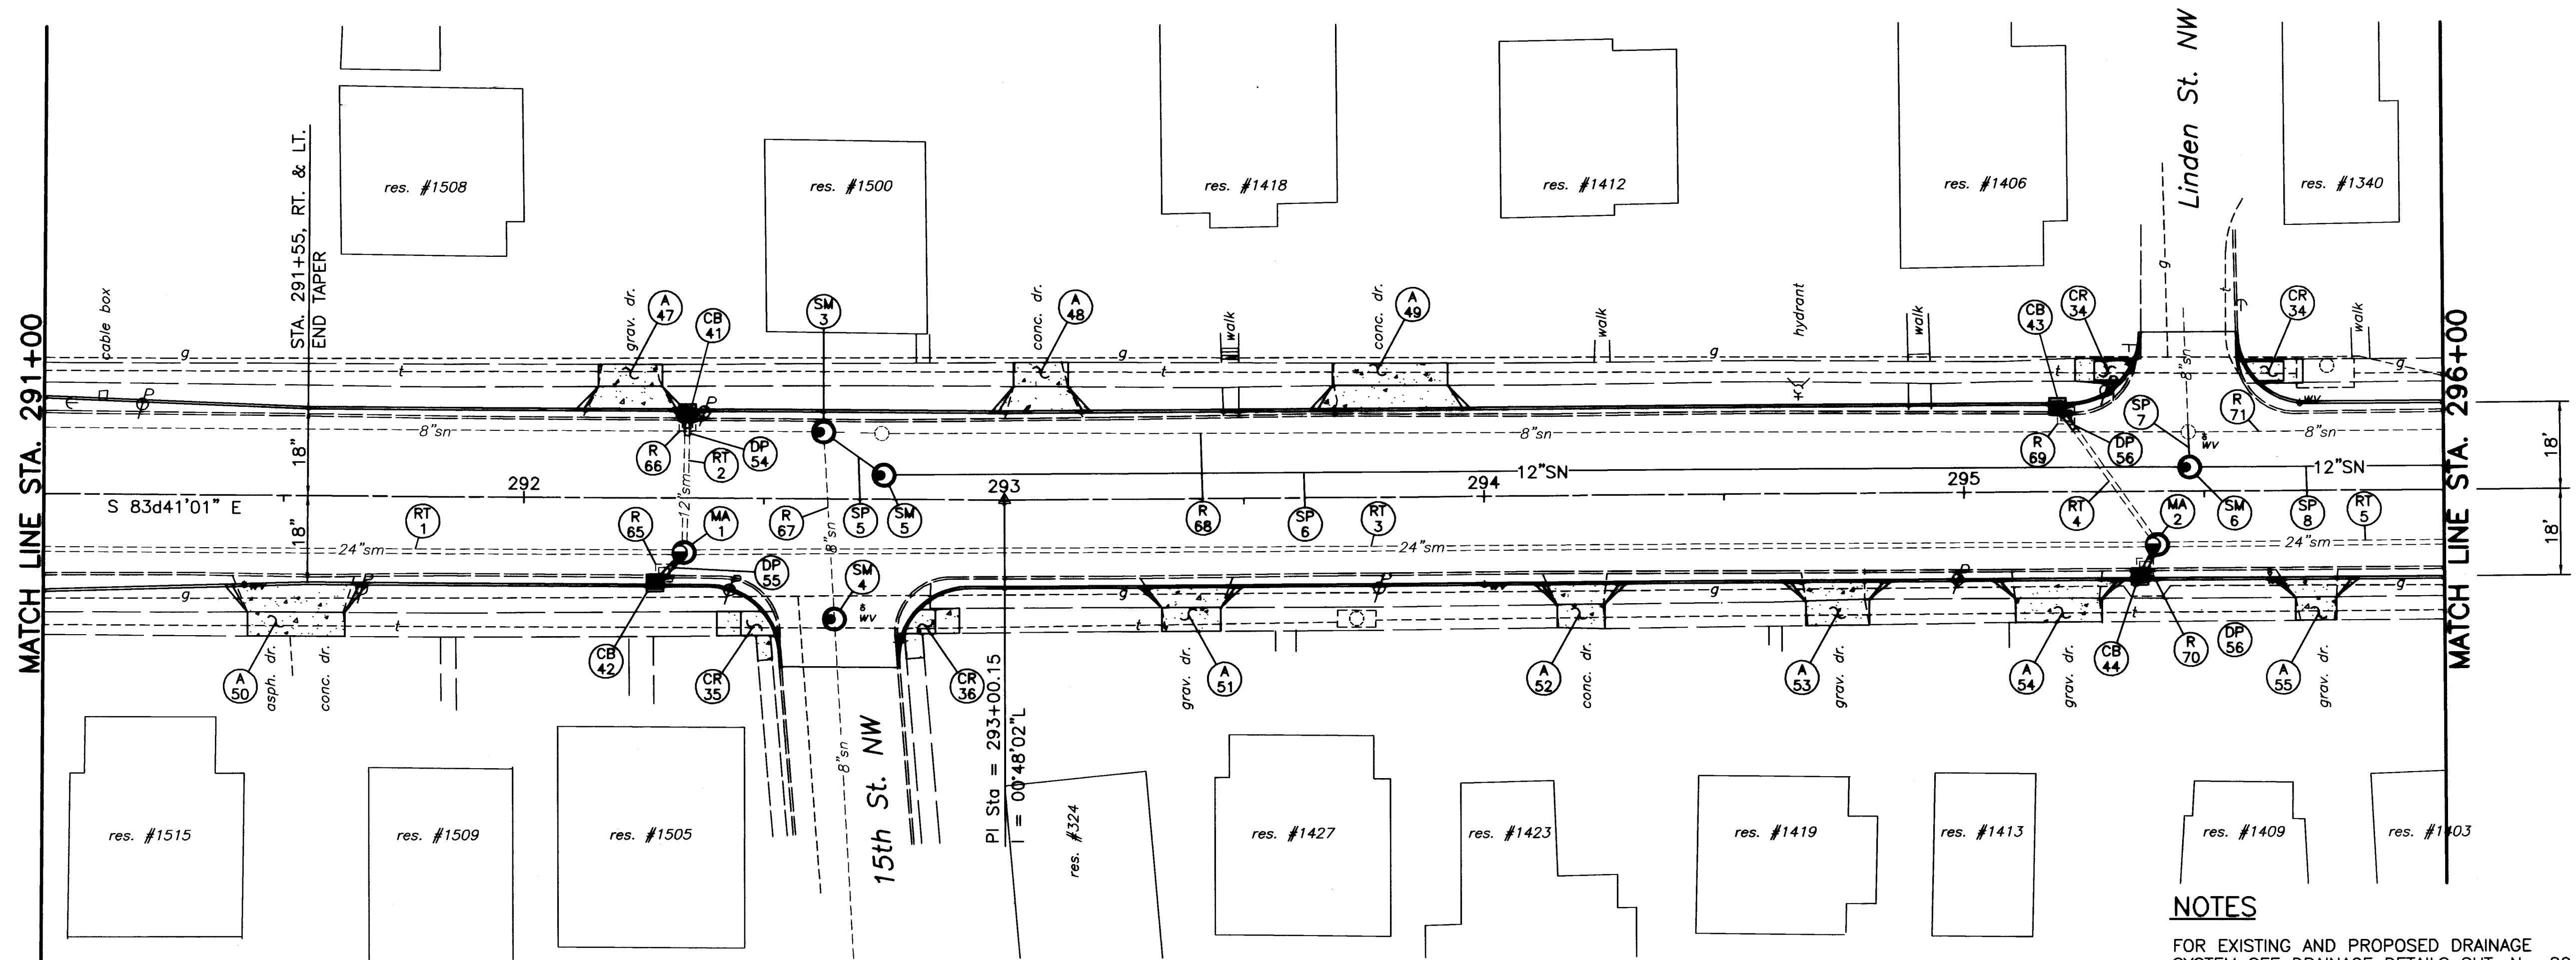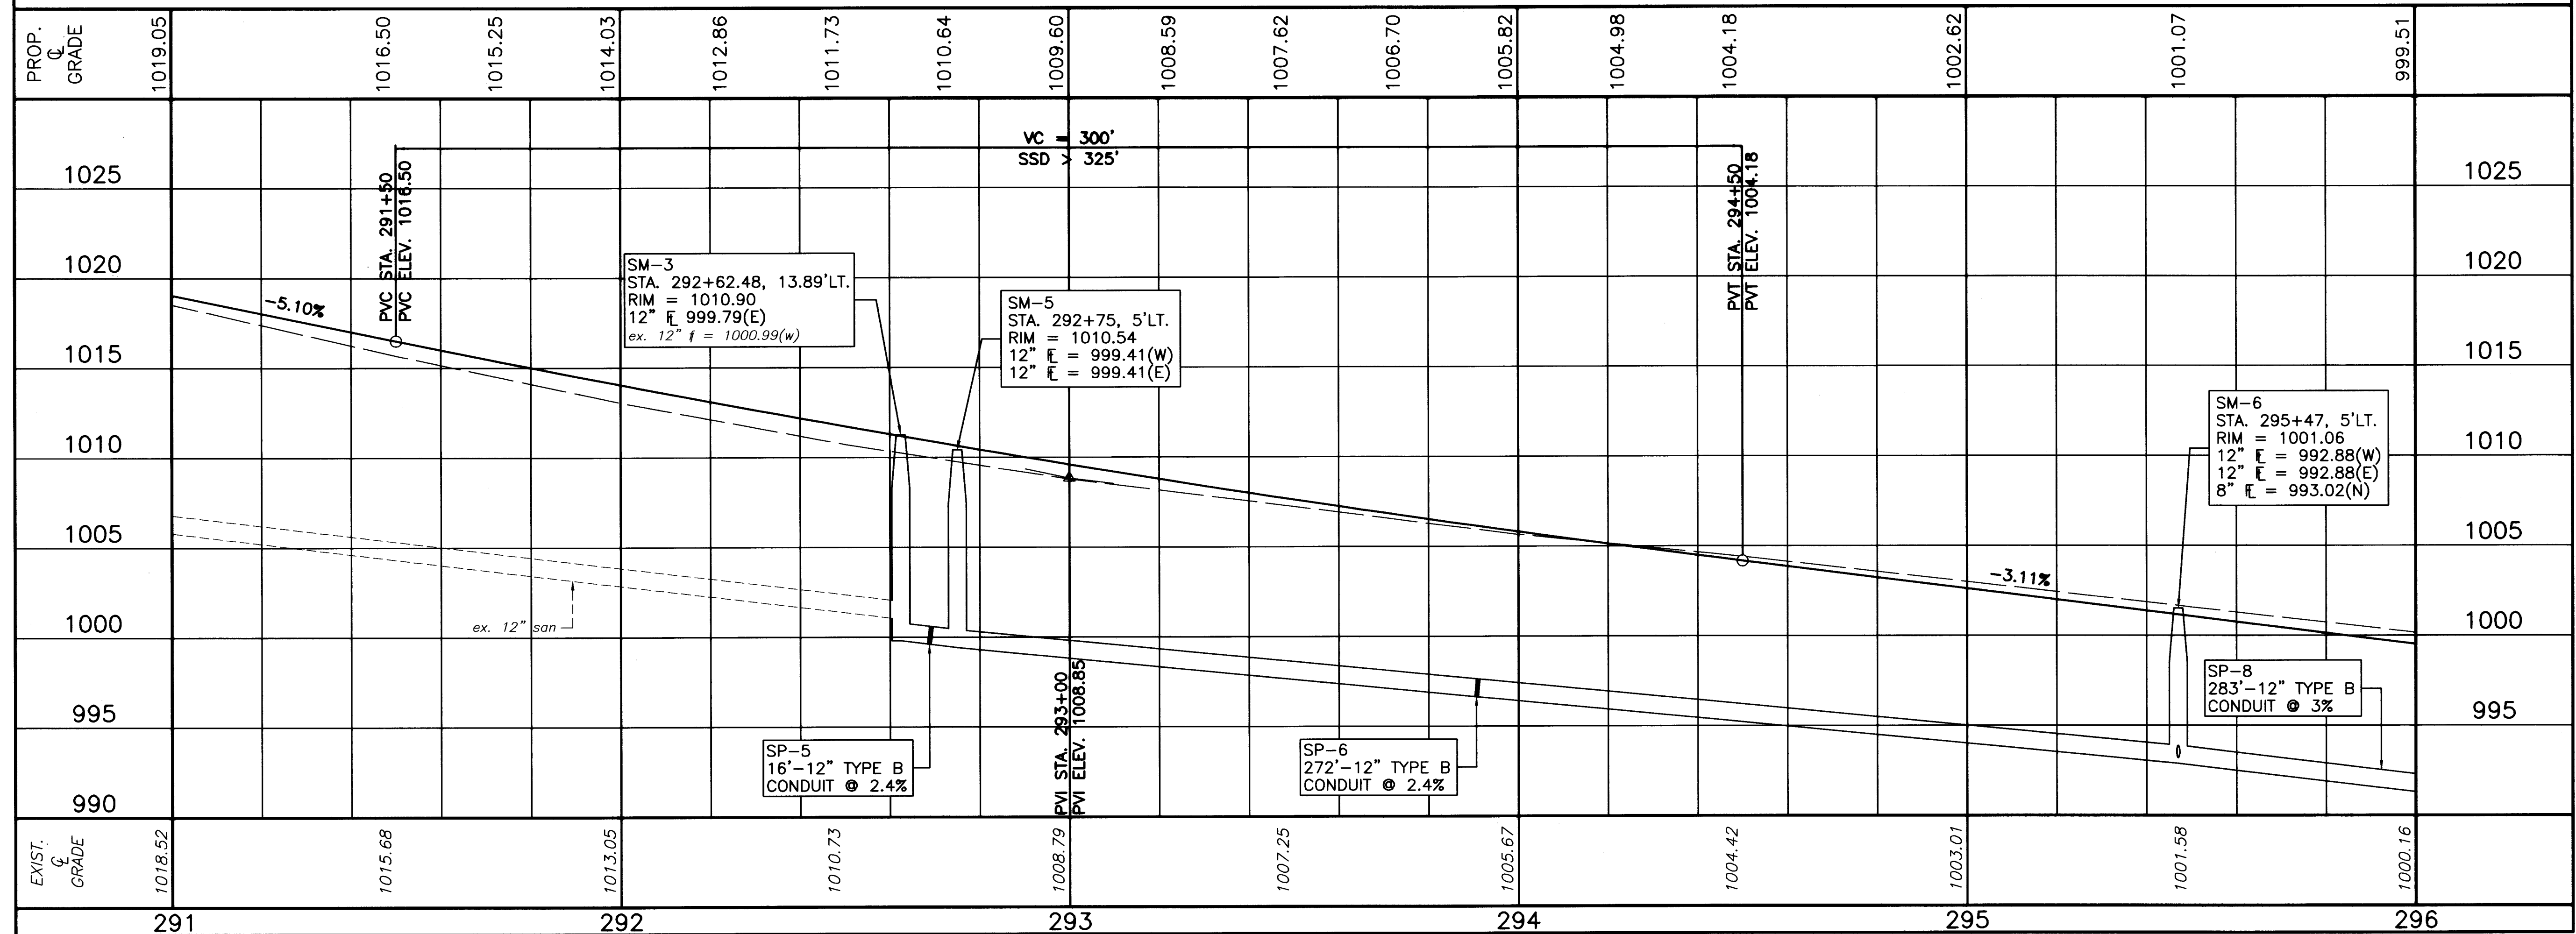

NOTES
FOR EXISTING AND PROPOSED DRAINAGE SYSTEM SEE DRAINAGE DETAILS SHT. No. 82

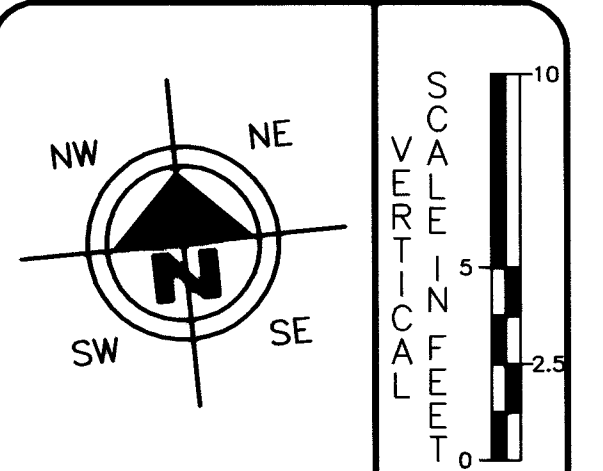

HORIZONTAL SCALE IN FEET
20 10 0 10 20

DRAWN BY: FPW
CHECKED BY: SDH
DATE: July, 2004
DATE: July, 2004



Lincoln Way West Rehabilitation Plan and Profile Sta. 291+00 to Sta. 296+00 City of Massillon Stark County, Ohio



REVISIONS:	
DATE	DESCRIPTION

FILE NAME: 02SS0228.DWG

ACCOUNT NUMBER: 02SS02

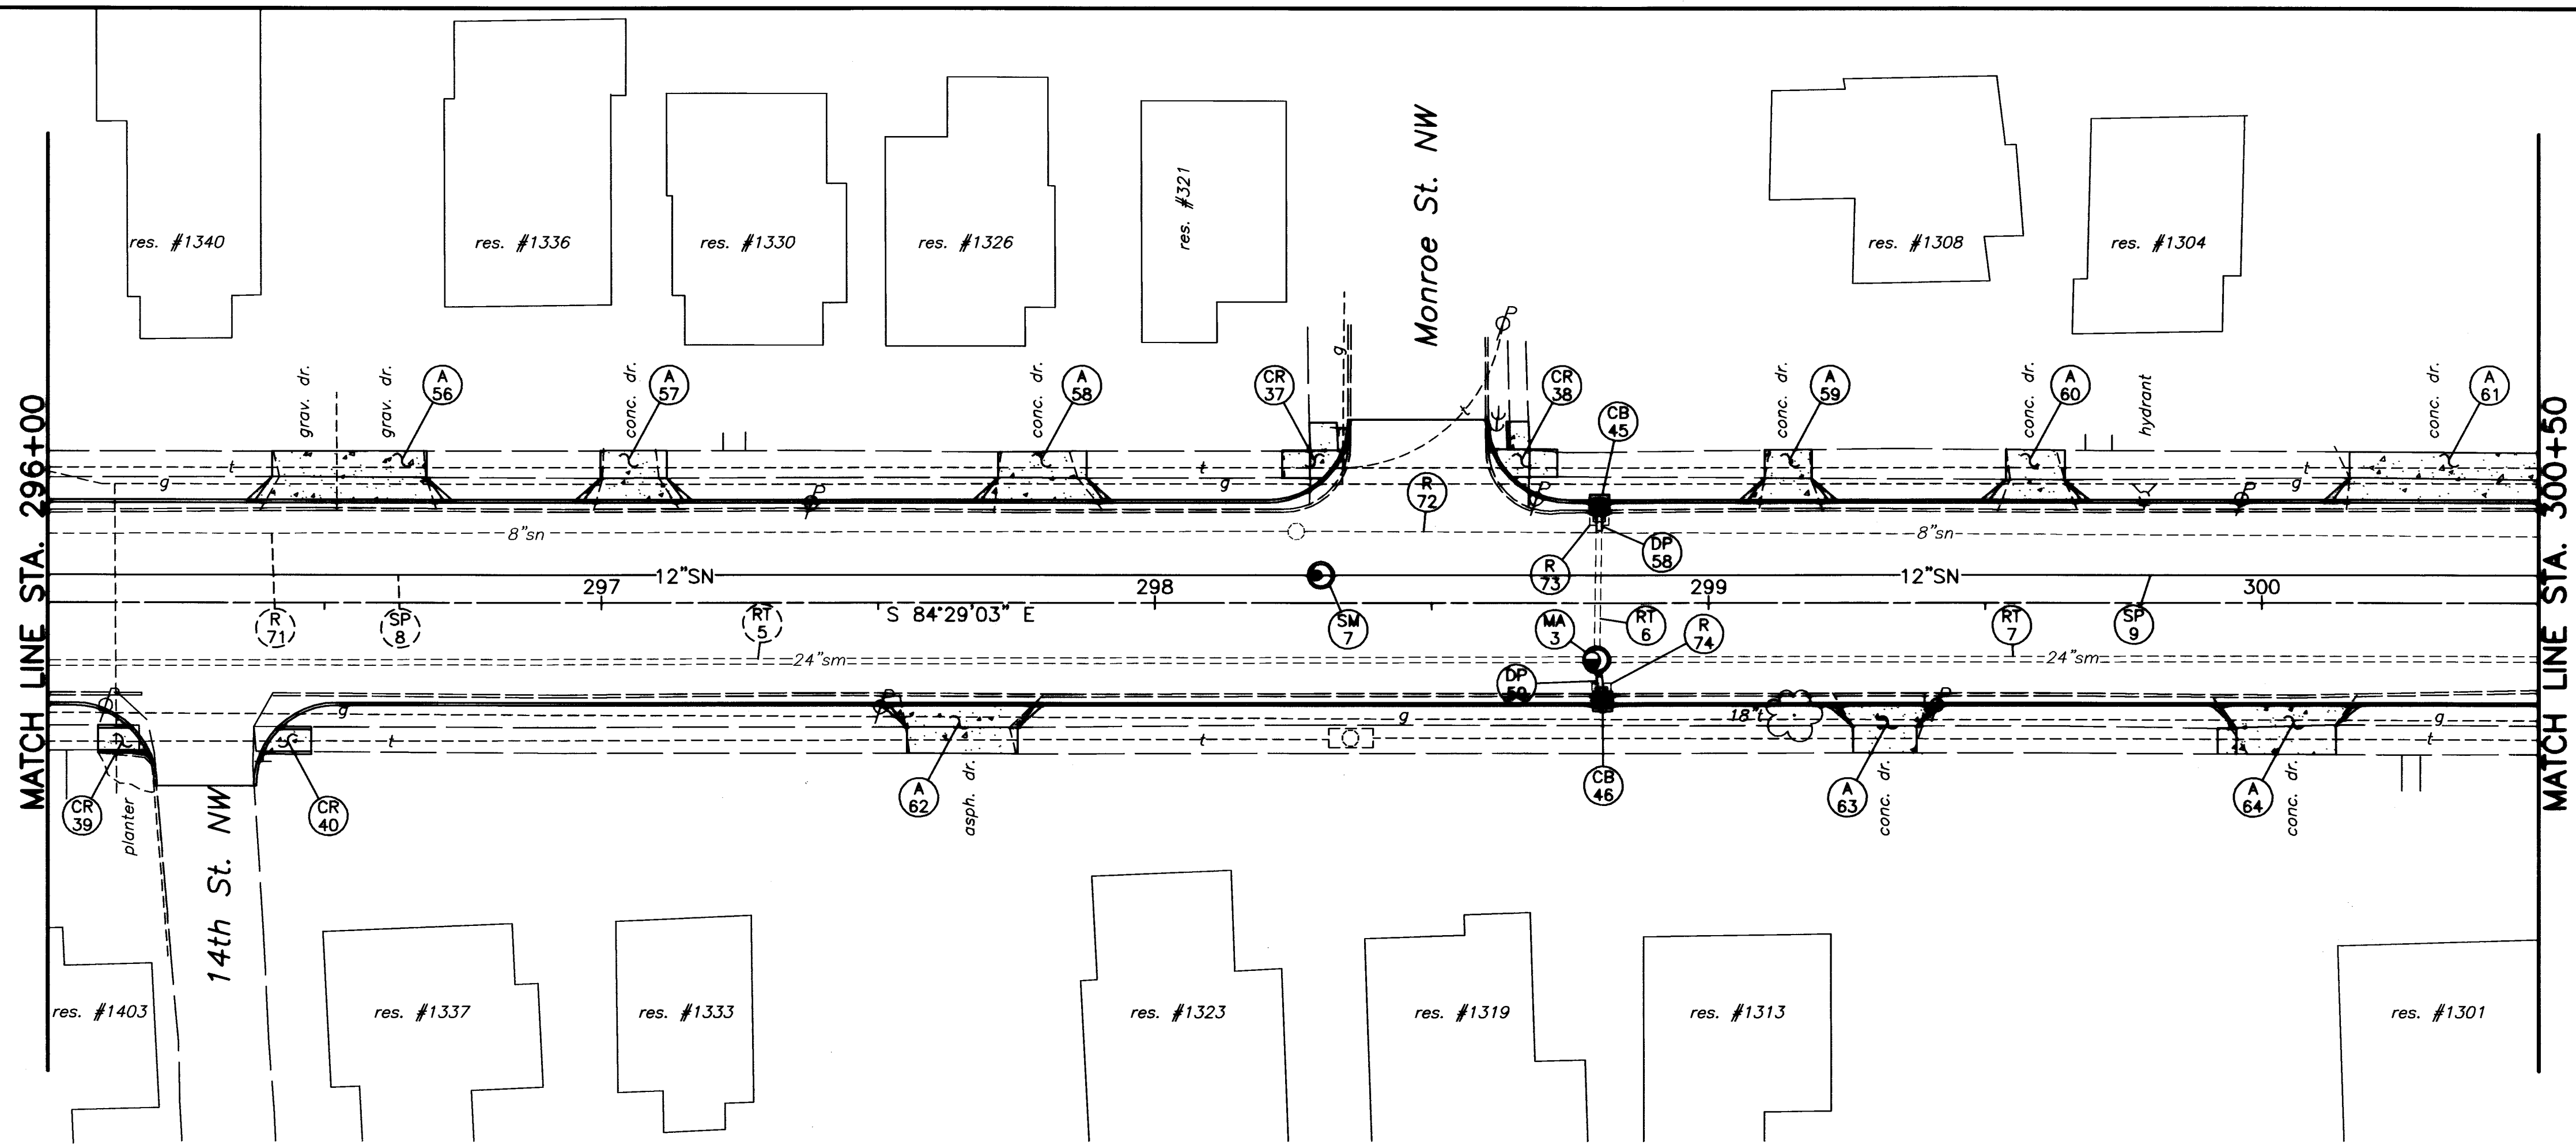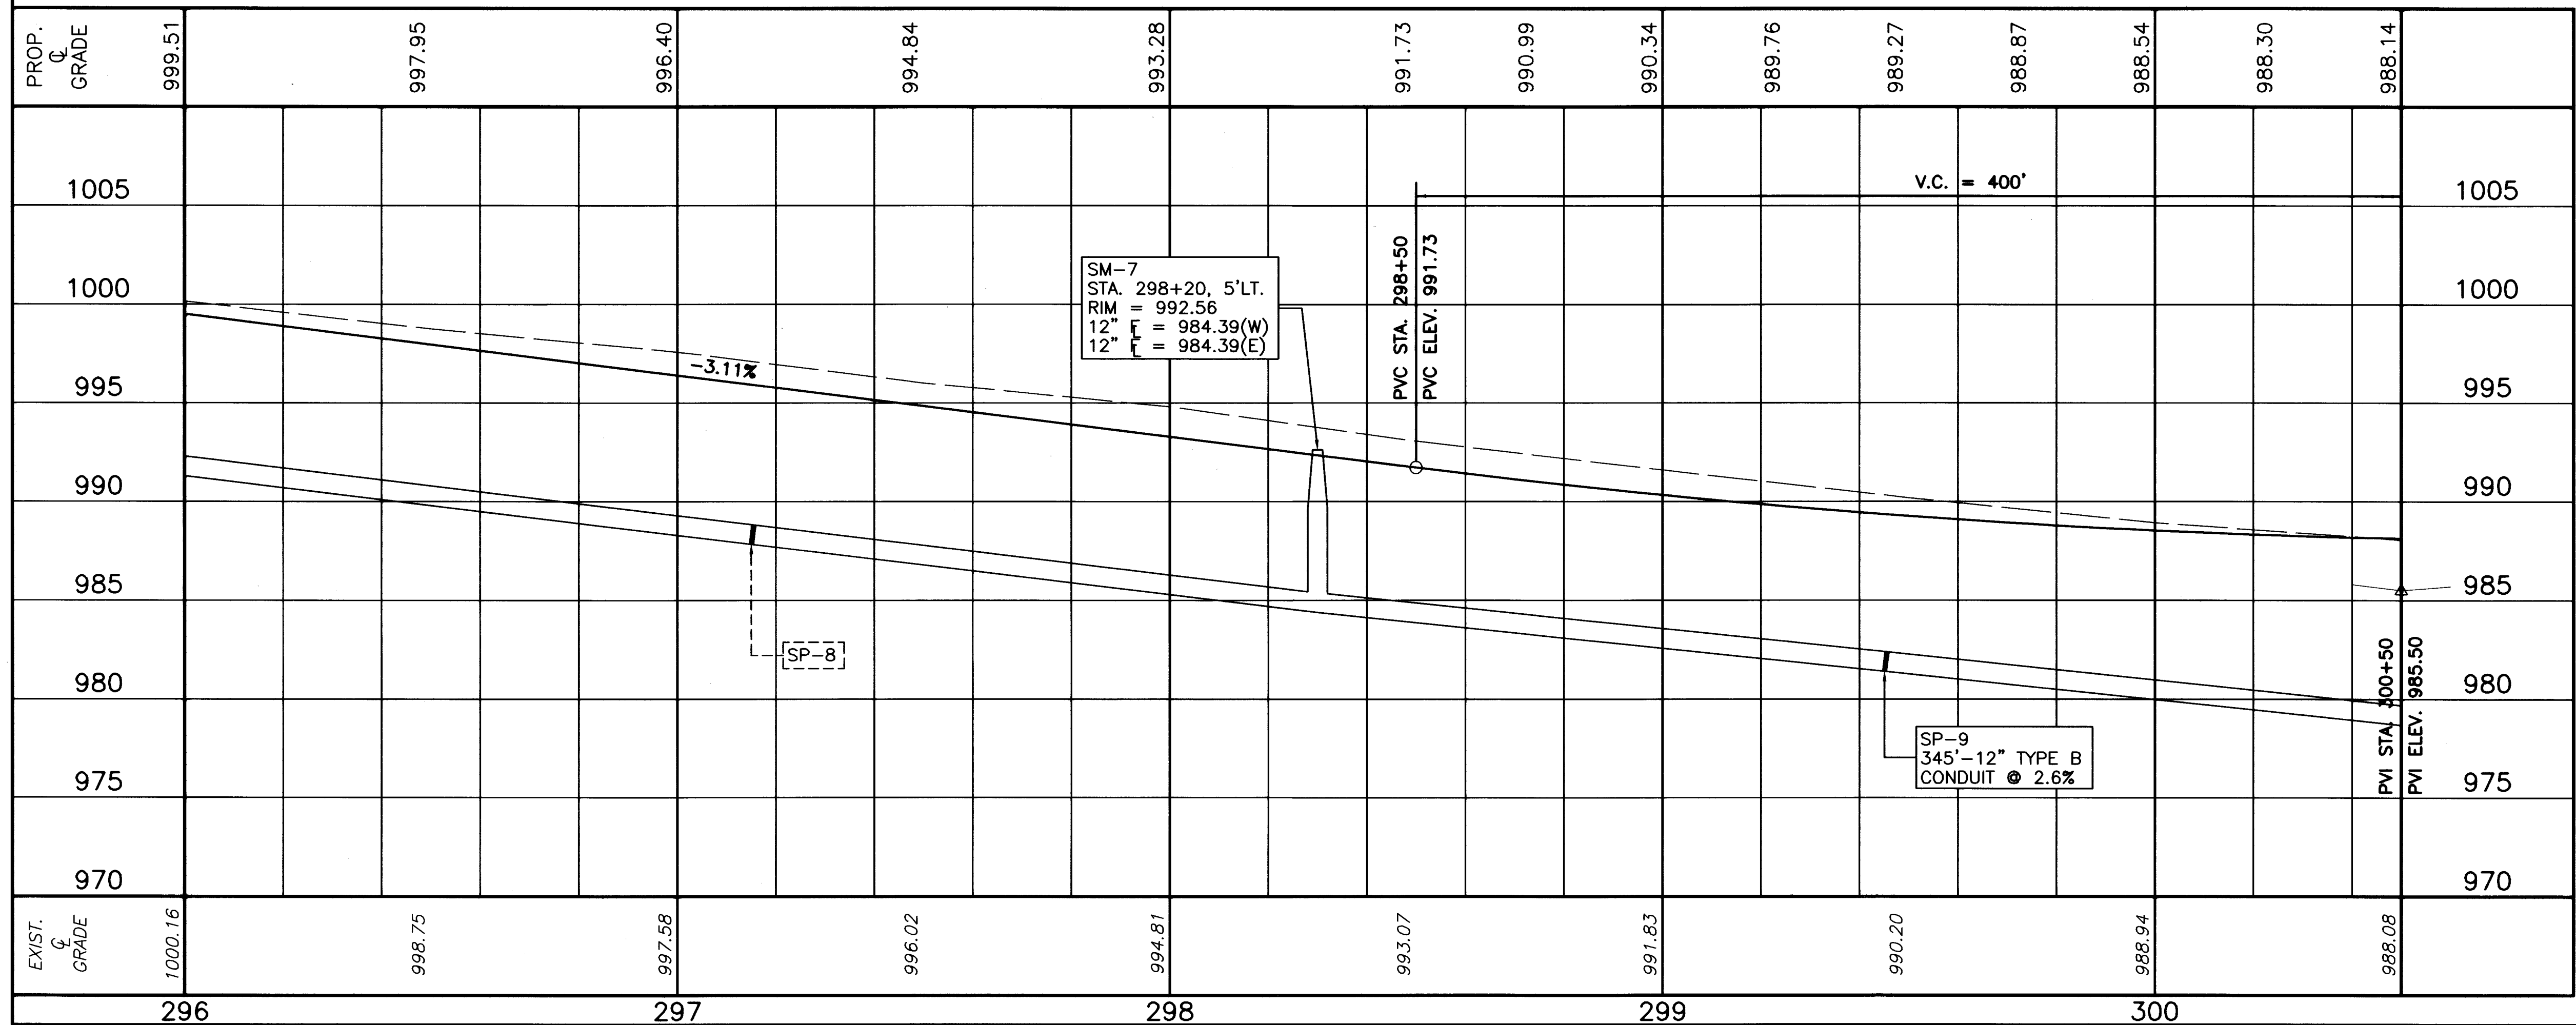

SCALE IN FEET
0 5 10

HORIZONTAL SCALE IN FEET

DRAWN BY: FPW

DATE: July, 2004

CHECKED BY: SDH

DATE: July, 2004

Lincoln Way West Rehabilitation

Plan and Profile Sta. 296+00 to Sta. 300+50
City of Massillon
Stark County, Ohio


Francis H. Cicchinelli, Jr.
Mayor

REVISIONS:	
DATE	DESCRIPTION

FILE NAME: 02SS0229.DWG

ACCOUNT NUMBER: 02SS02

29 / 90

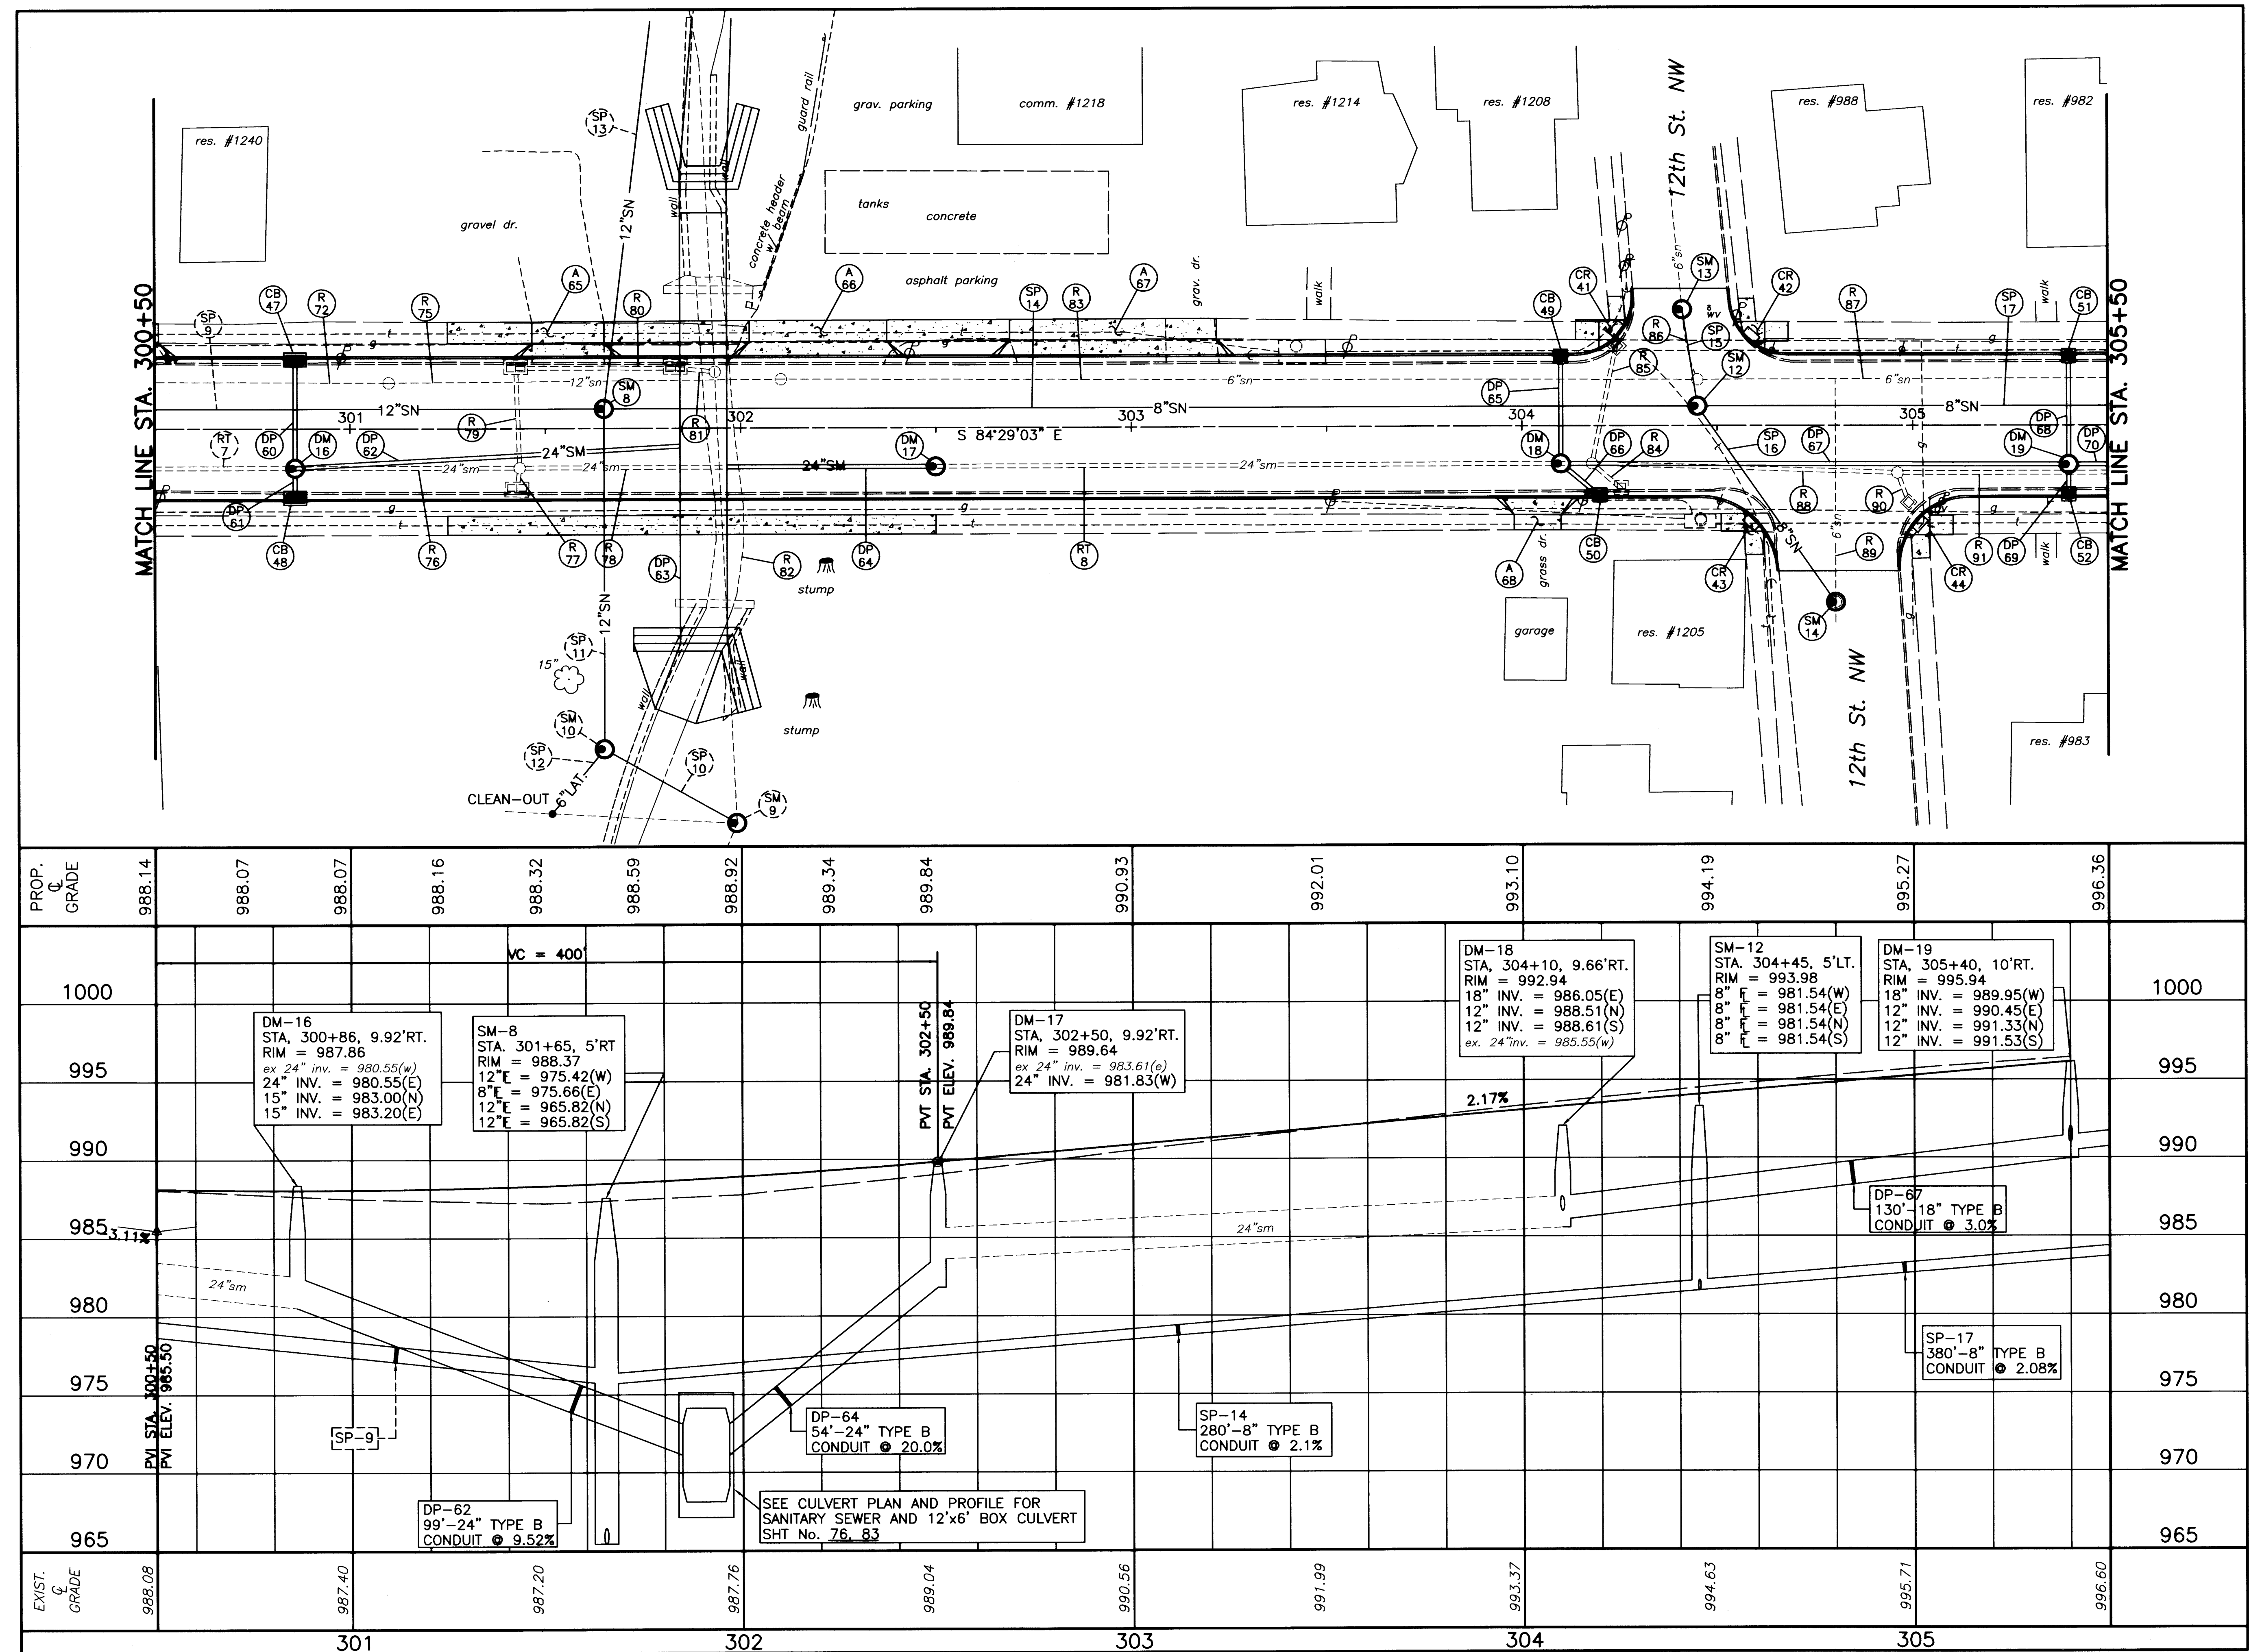

SCALE
1" = 20'

HORIZONTAL
SCALE IN FEET

20 10 0 10 20

DRAWN BY:
FPW

DATE:
July, 2004

CHECKED BY:
SDH

DATE:
July, 2004

Lincoln Way West Rehabilitation

Plan and Profile Sta. 300+50 to Sta. 305+50

City of Massillon
Stark County, Ohio

Francis H. Cicchinelli, Jr.



REVISIONS:	
DATE	DESCRIPTION

FILE NAME:
02SS0230.DWG

ACCOUNT NUMBER
02SS02

30

90

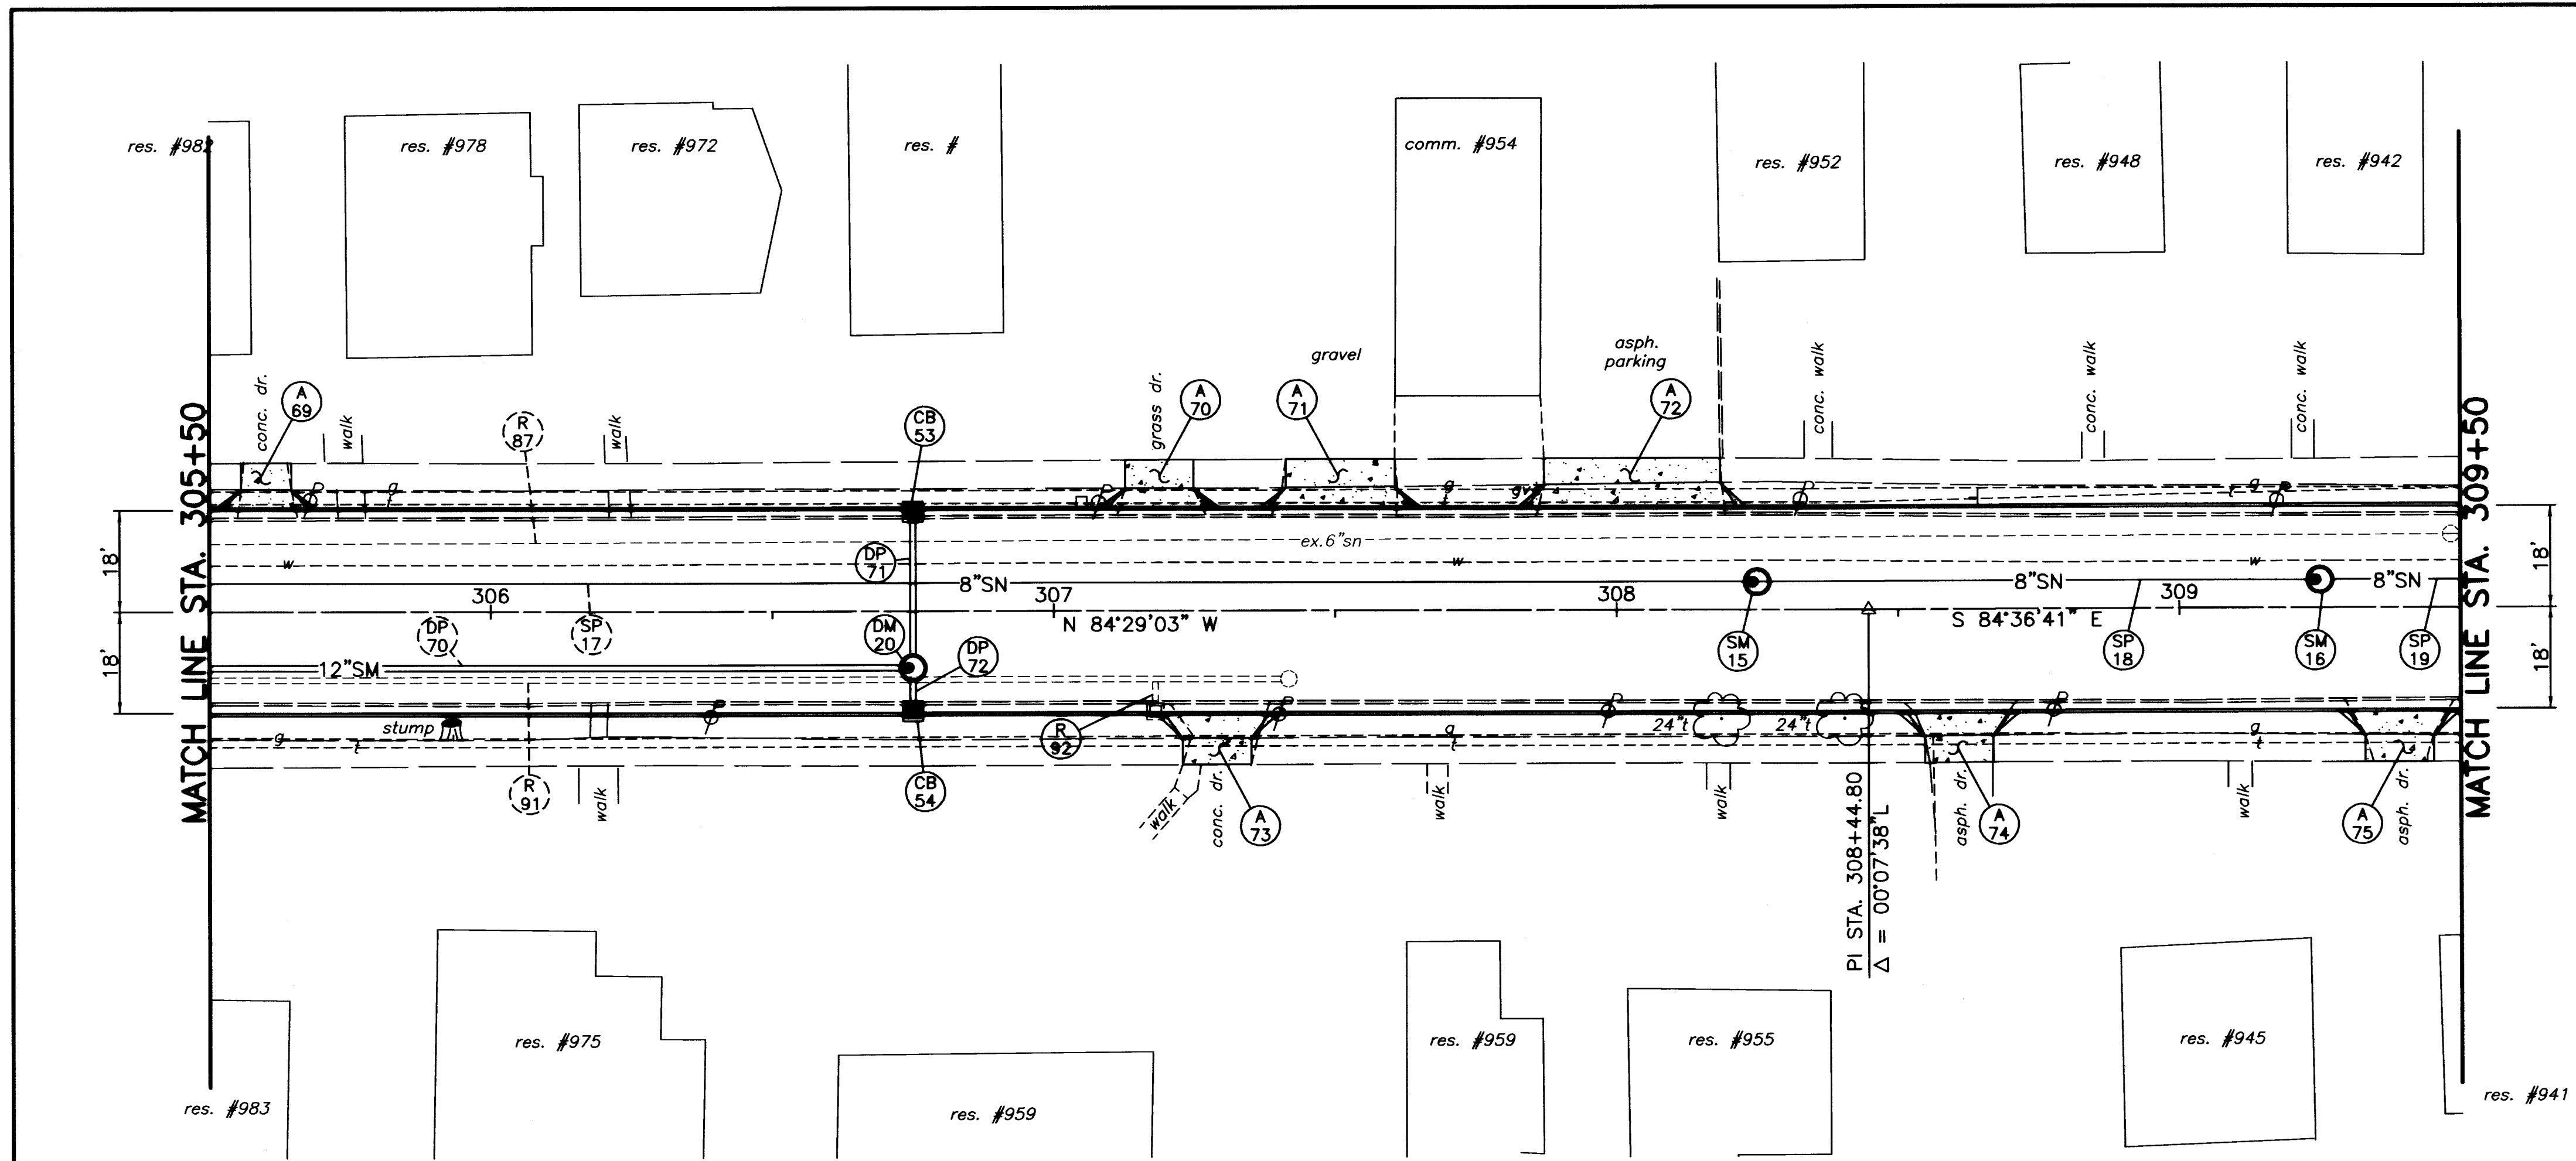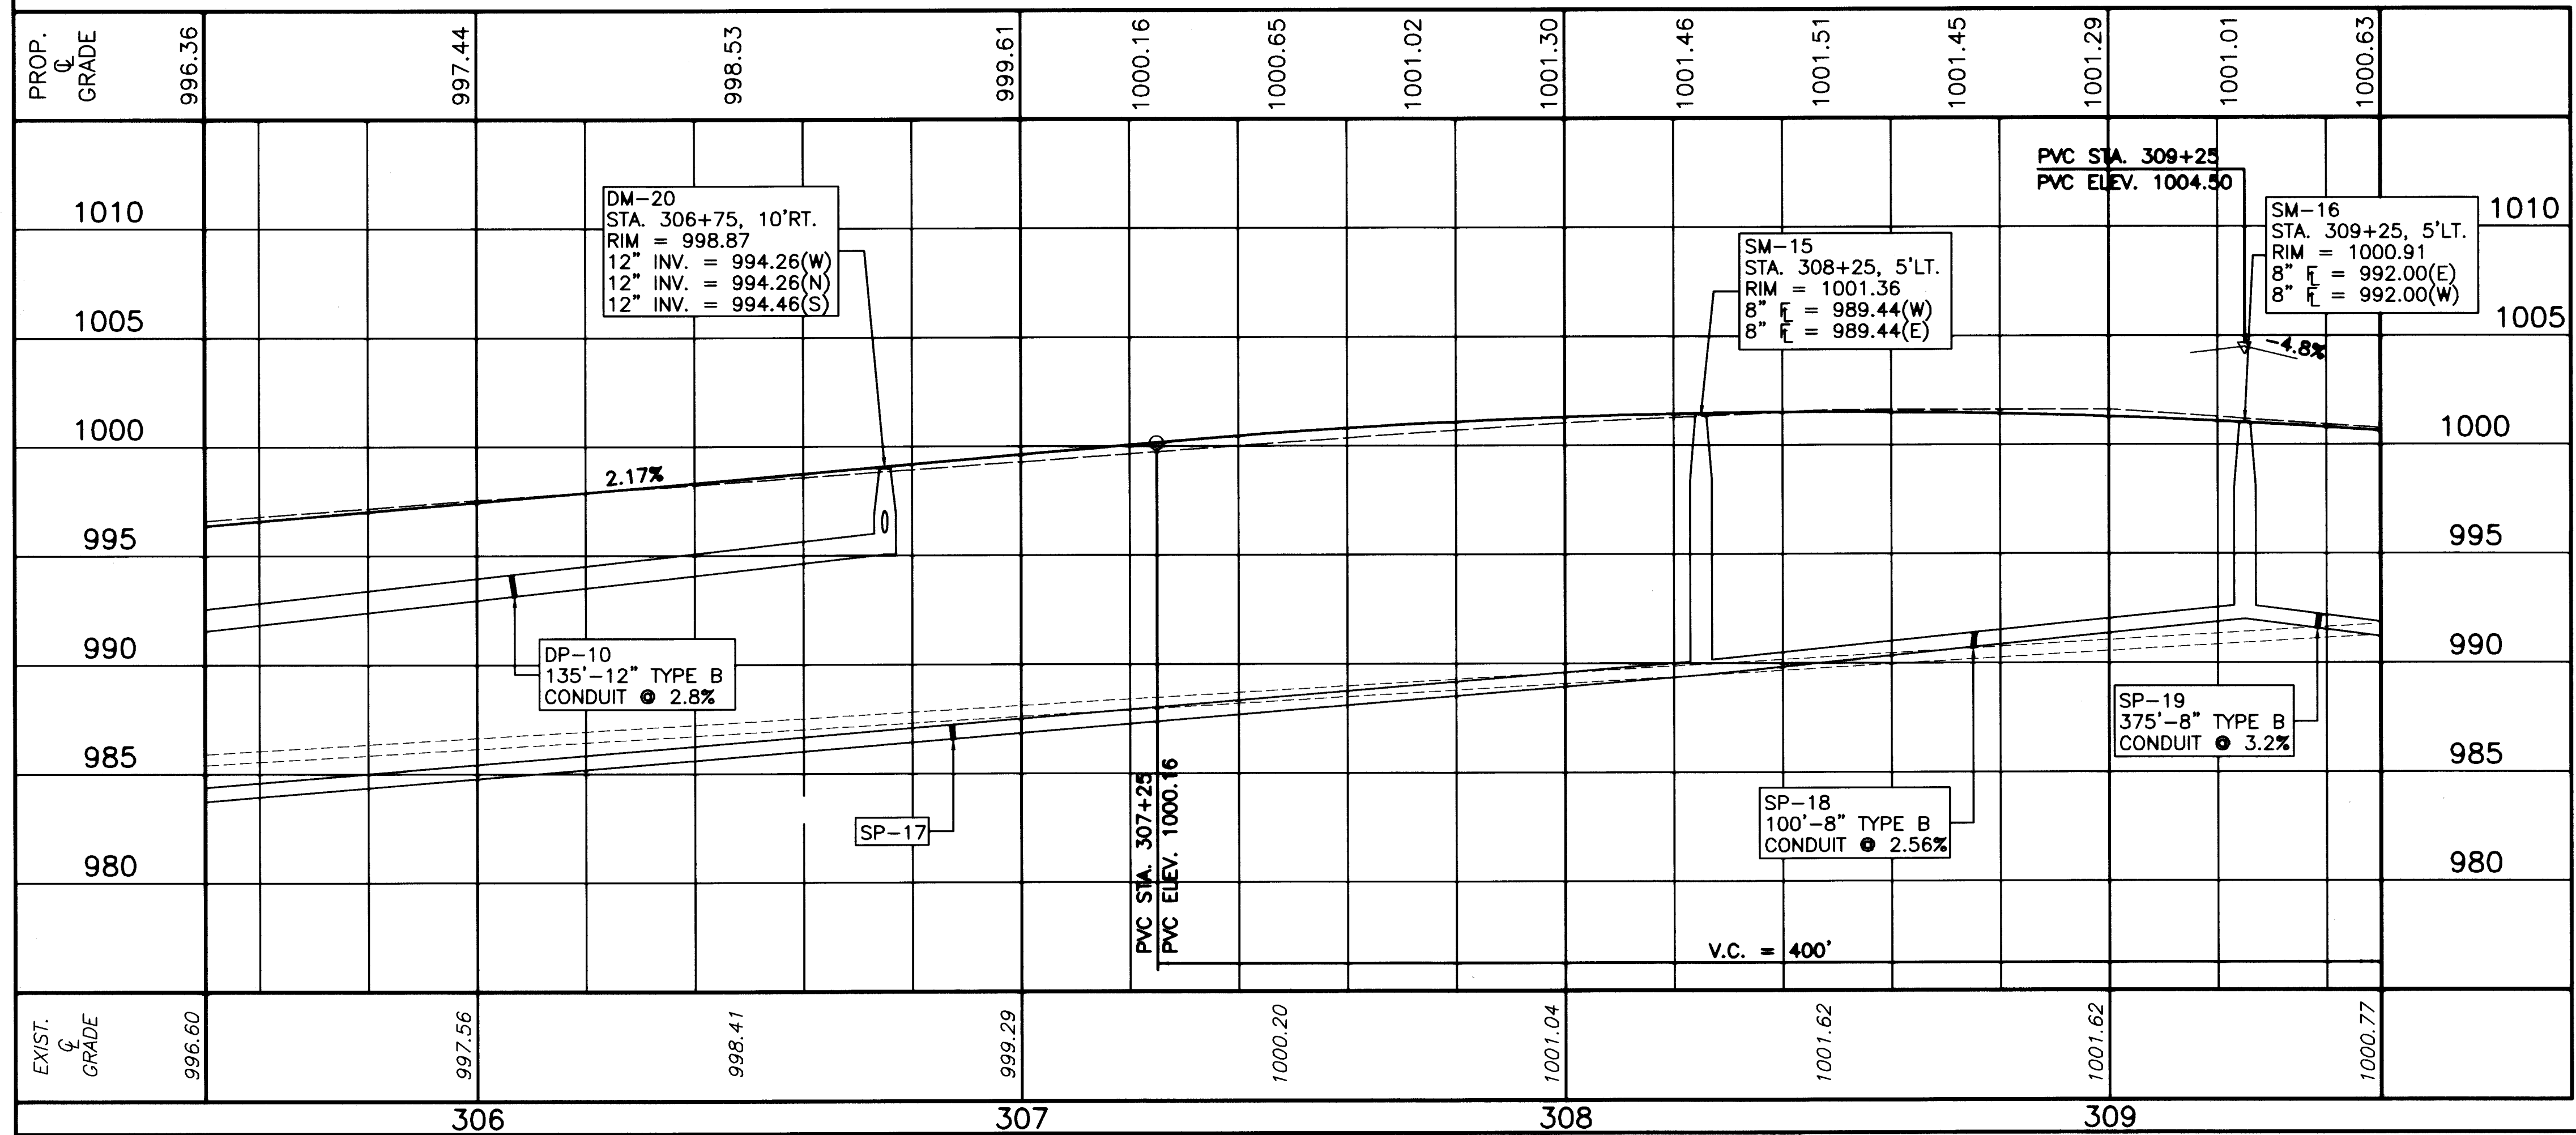

Lincoln Way West Rehabilitation
Plan and Profile Sta. 305+50 to Sta. 309+50
City of Massillon
Stark County, Ohio



Francis H. Cicchinelli, Jr.
Massillon
Means More!

REVISIONS:	
DATE	DESCRIPTION

FILE NAME: 02SS0231.DWG

ACCOUNT NUMBER: 02SS02

31
90

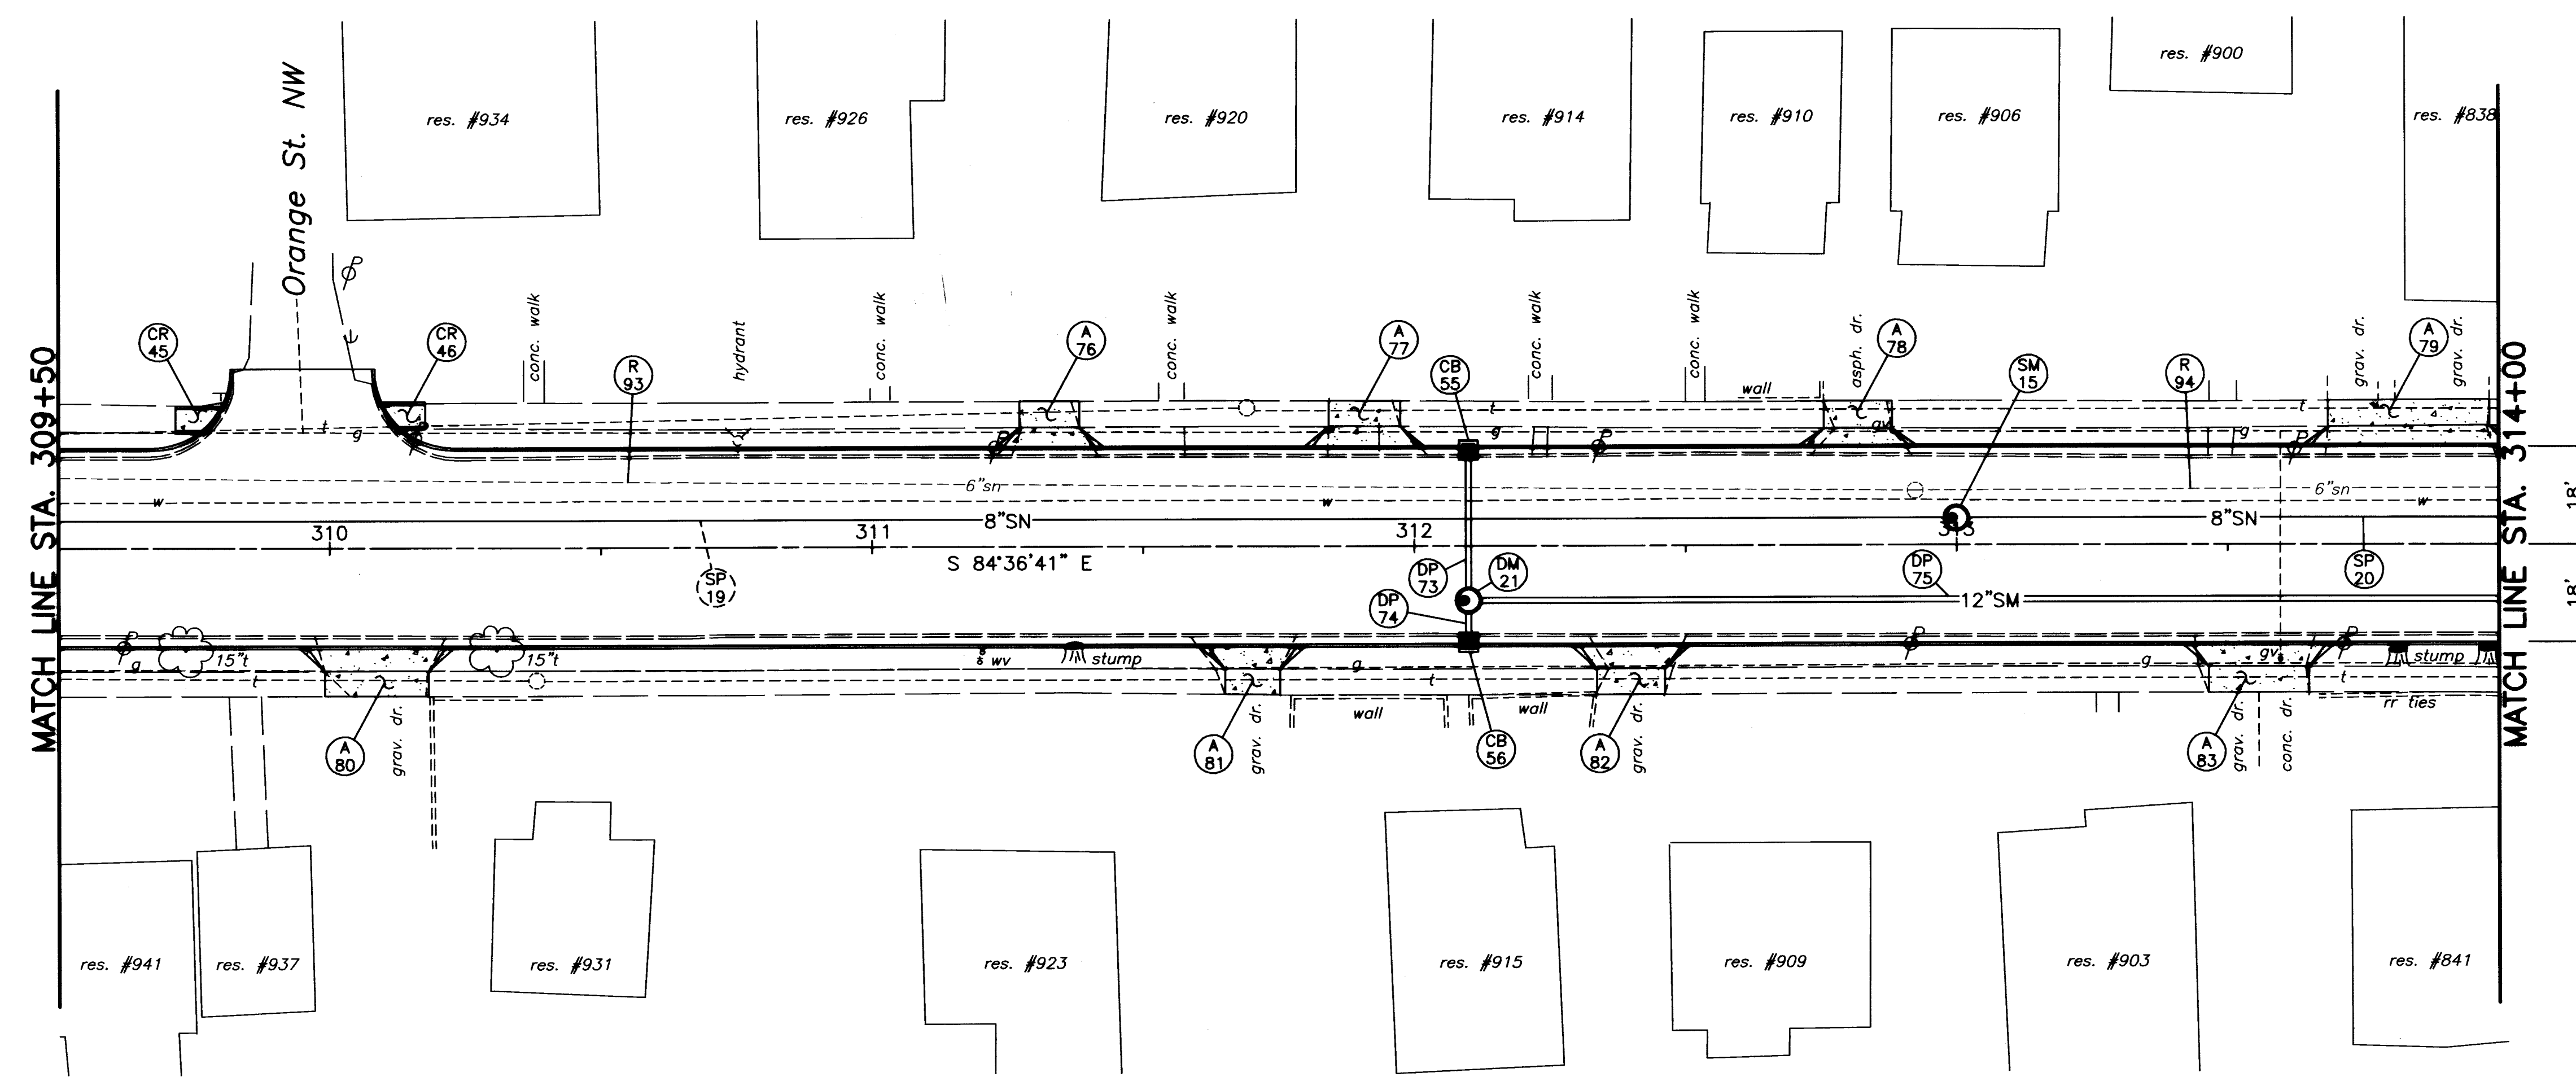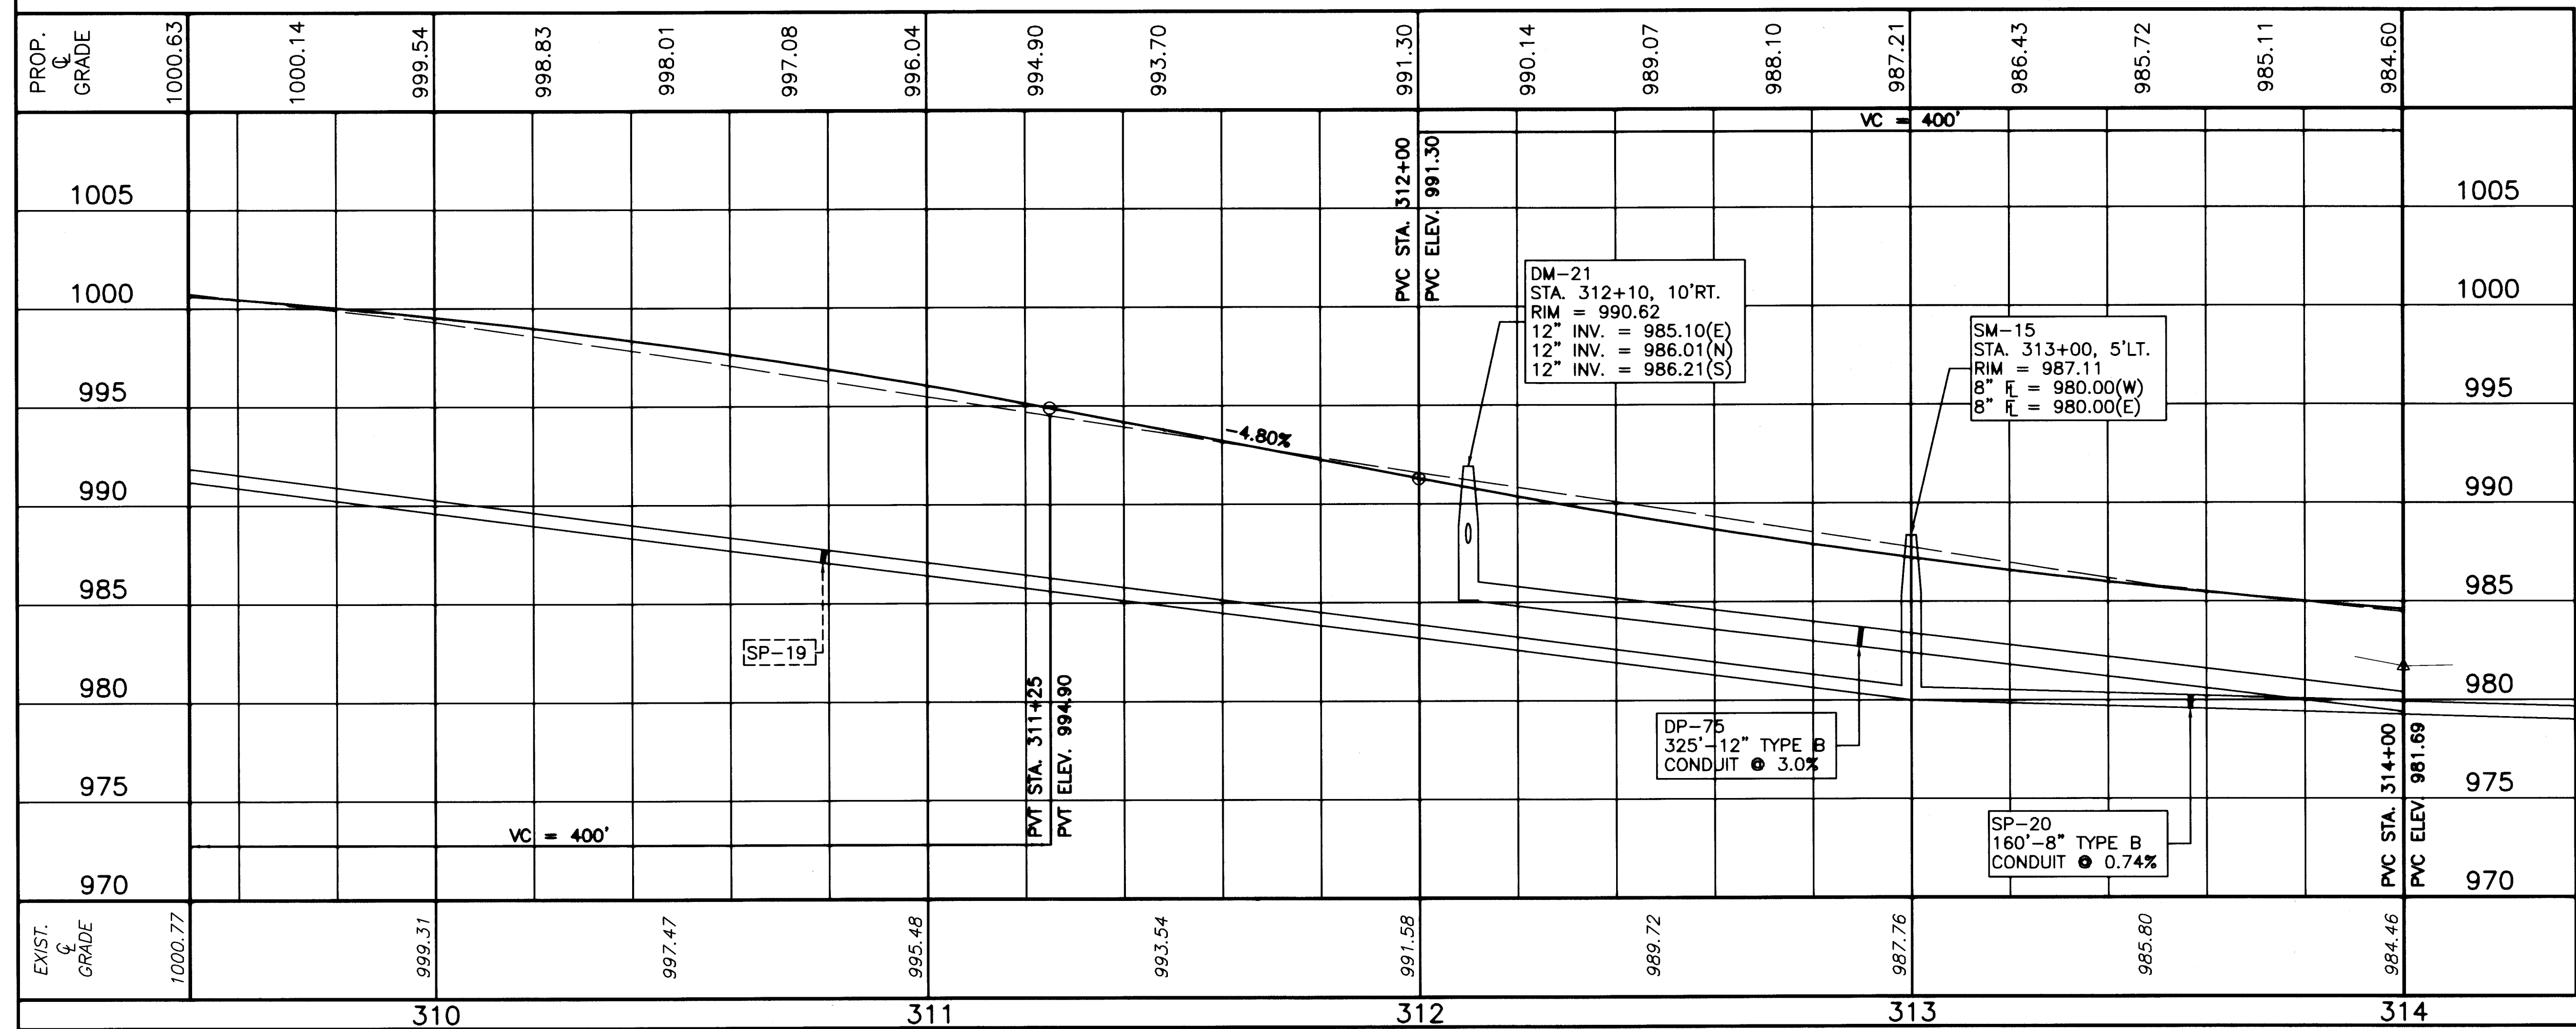

N

VERTICAL SCALE

1" = 5'

HORIZONTAL SCALE IN FEET

1" = 20'

DATE: Aug., 2004

DRAWN BY: FPW

CHECKED BY: SDH

DATE: Aug., 2004

DATE: Aug., 2004

Lincoln Way West Rehabilitation

Plan and Profile Sta. 309+50 to Sta. 314+00

City of Massillon
Stark County, Ohio

REVISIONS:	
DATE	DESCRIPTION

FILE NAME:



02SS0232.DWG

ACCOUNT NUMBER

02SS02

32

90

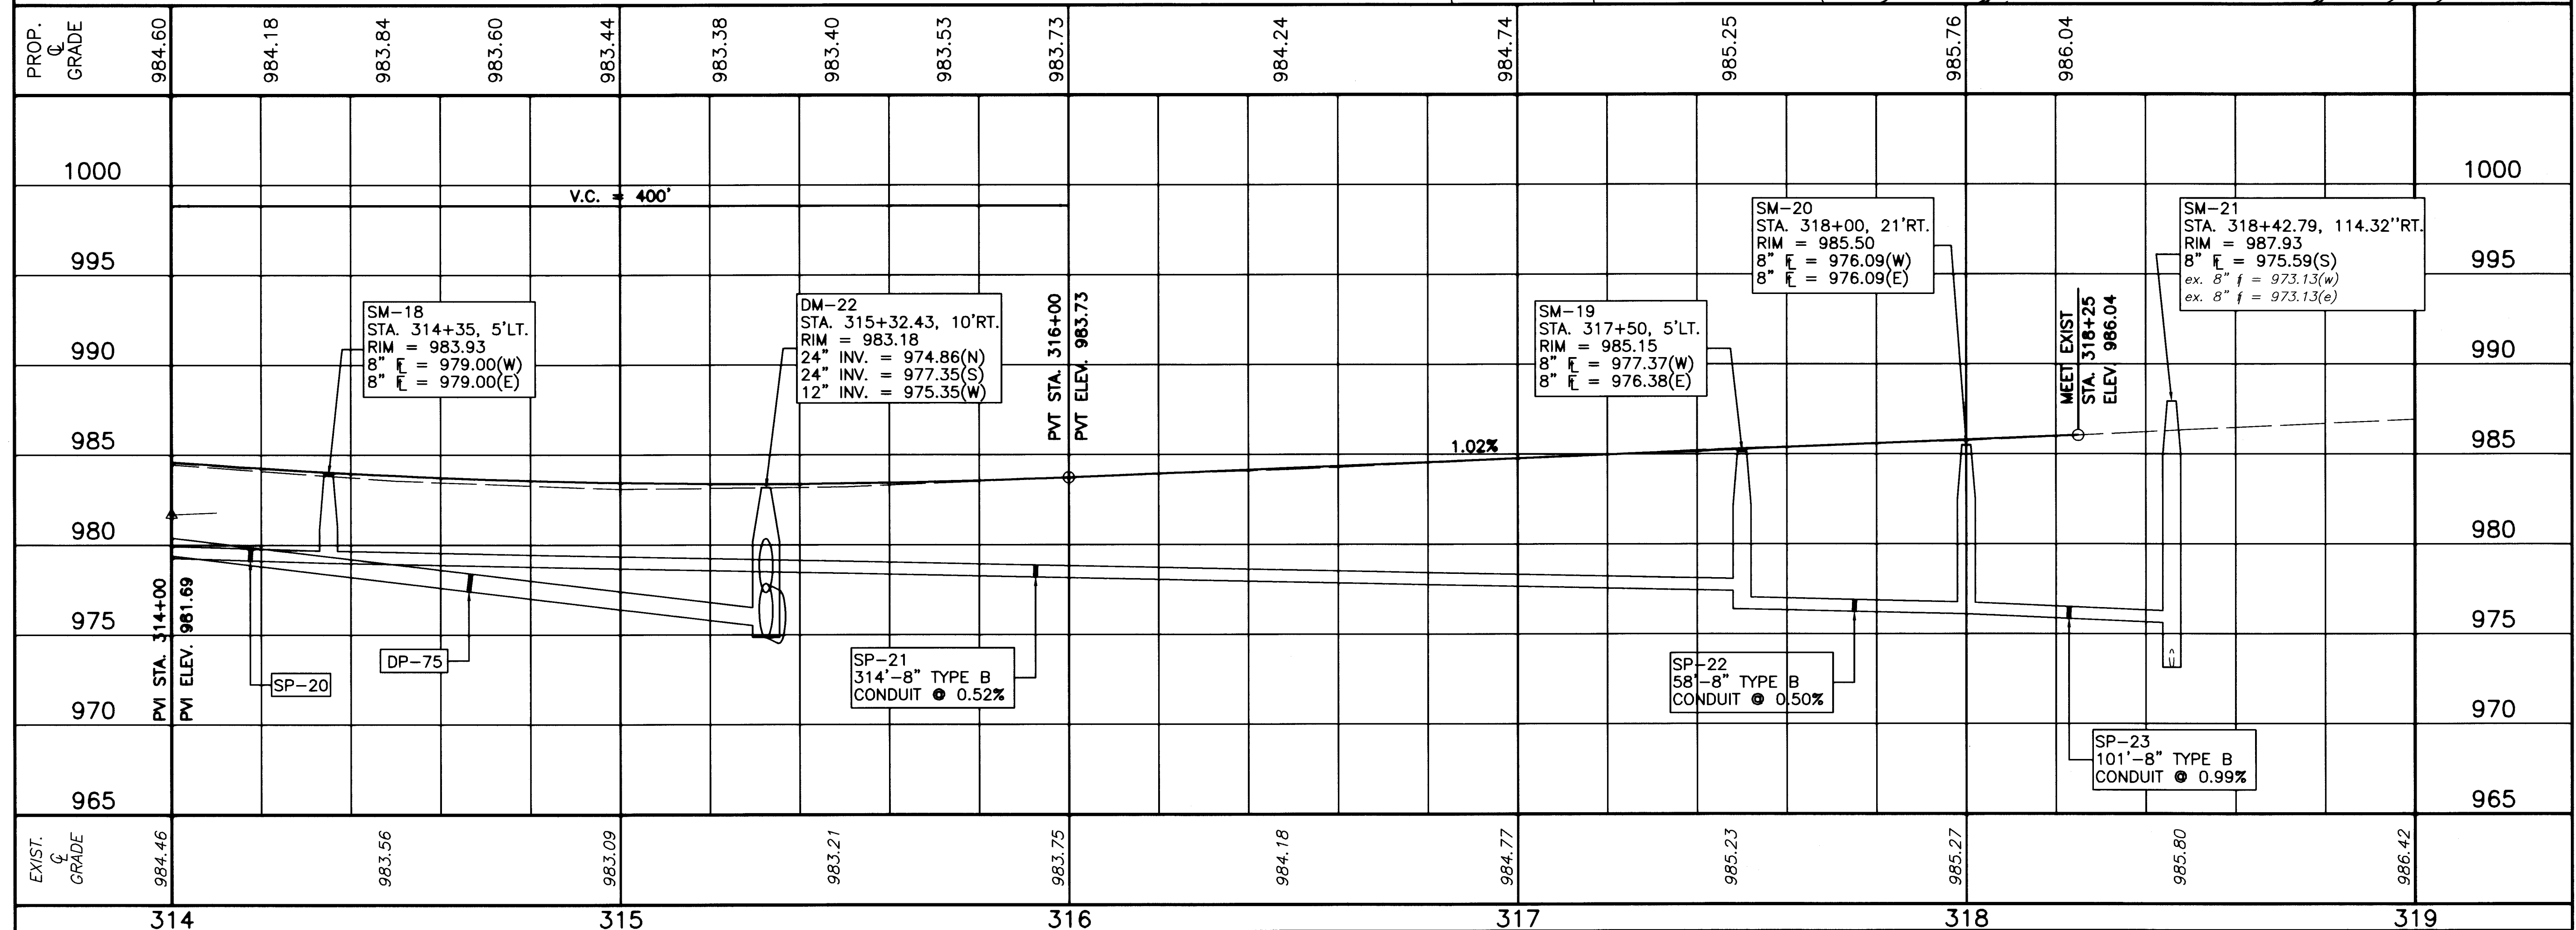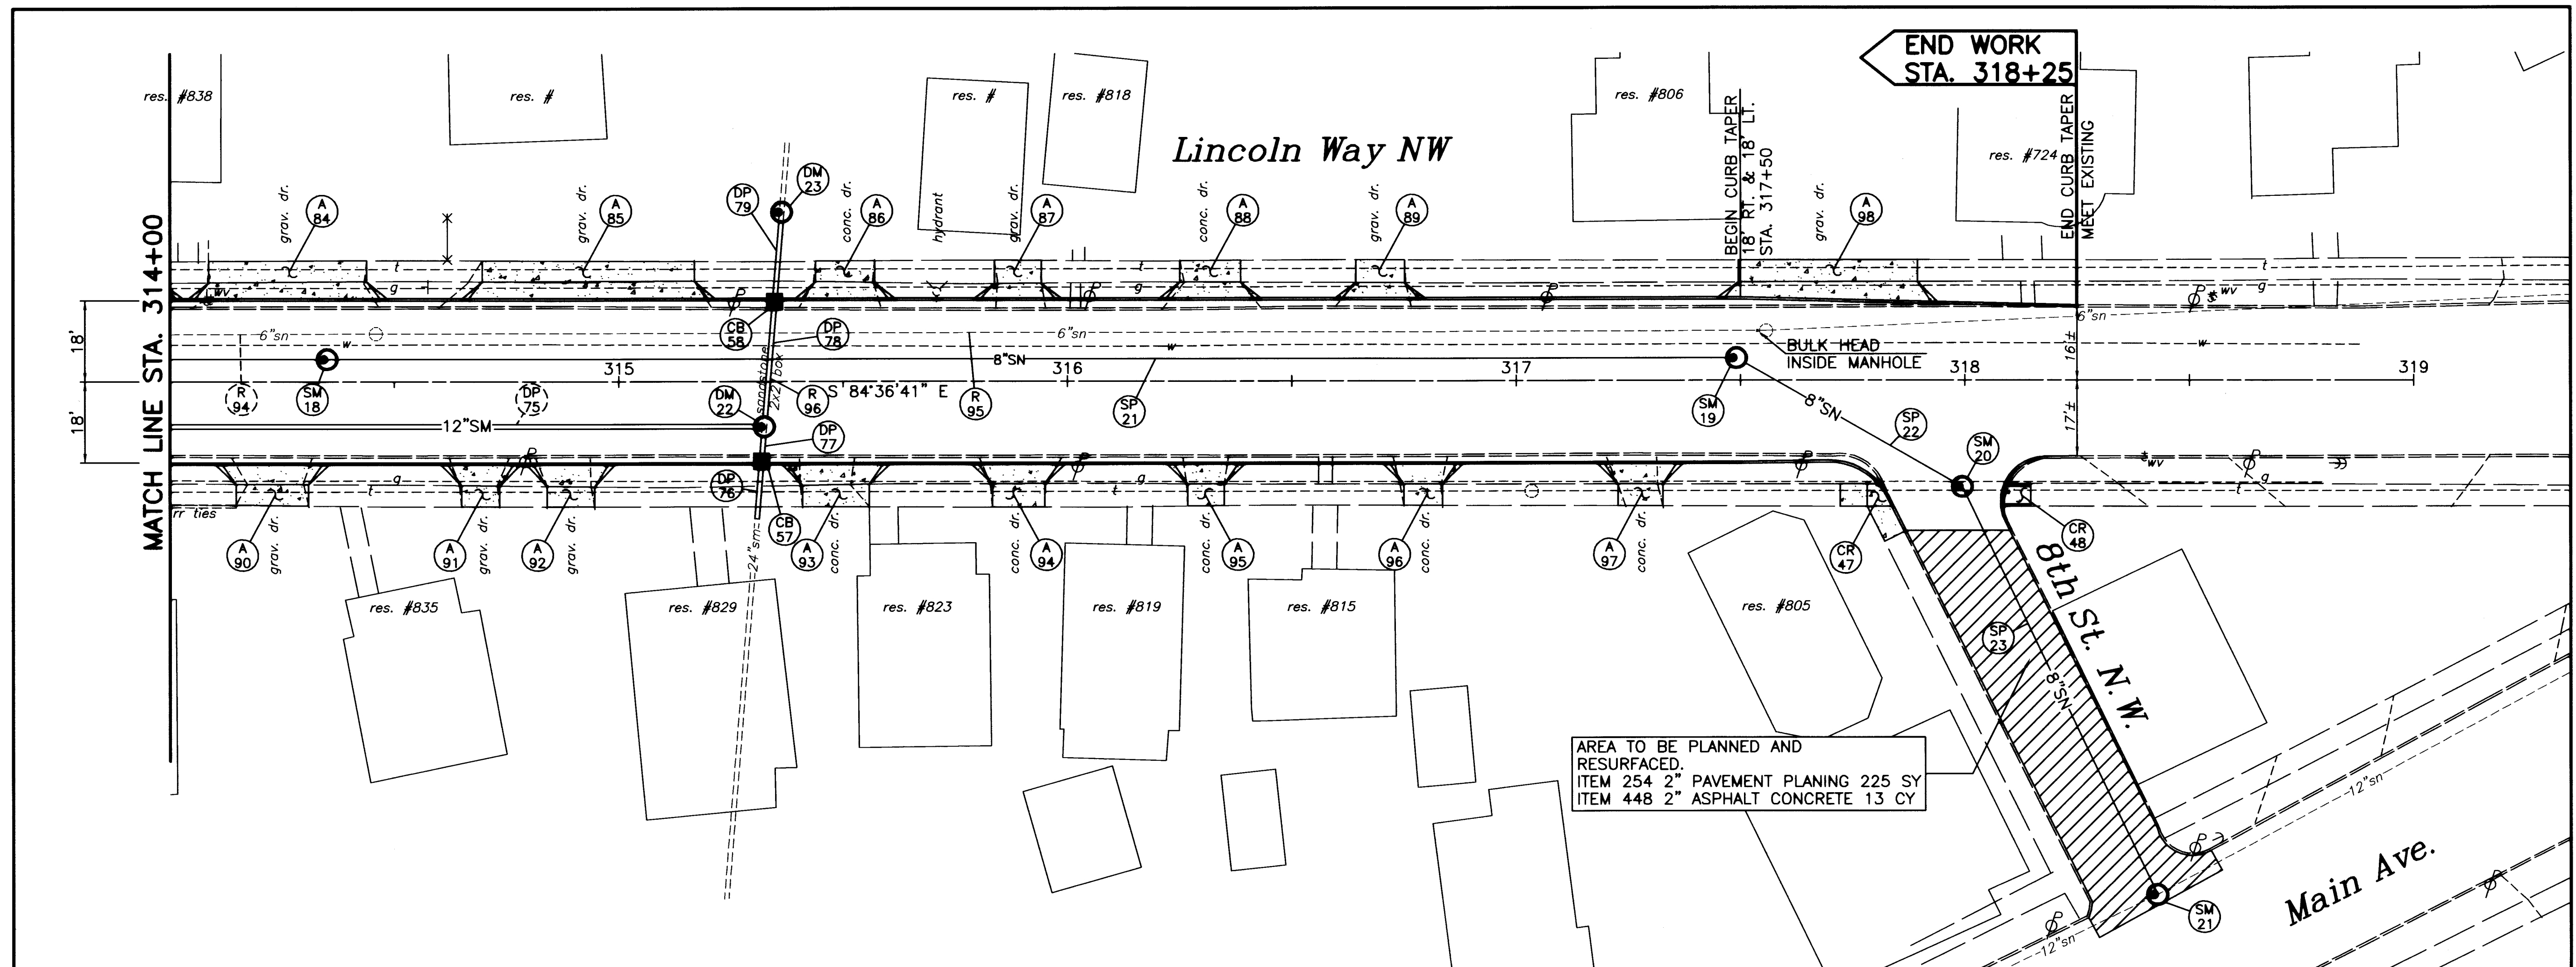

Lincoln Way West Rehabilitation
Plan and Profile Sta. 314+00 to Sta. 319+00
City of Massillon
Stark County, Ohio


Francis H. Cicchinelli, Jr.
Major


Massillon
Means More!

REVISIONS:	
DATE	DESCRIPTION


FILE NAME: 02SS0233.DWG
ACCOUNT NUMBER: 02SS02

33
90

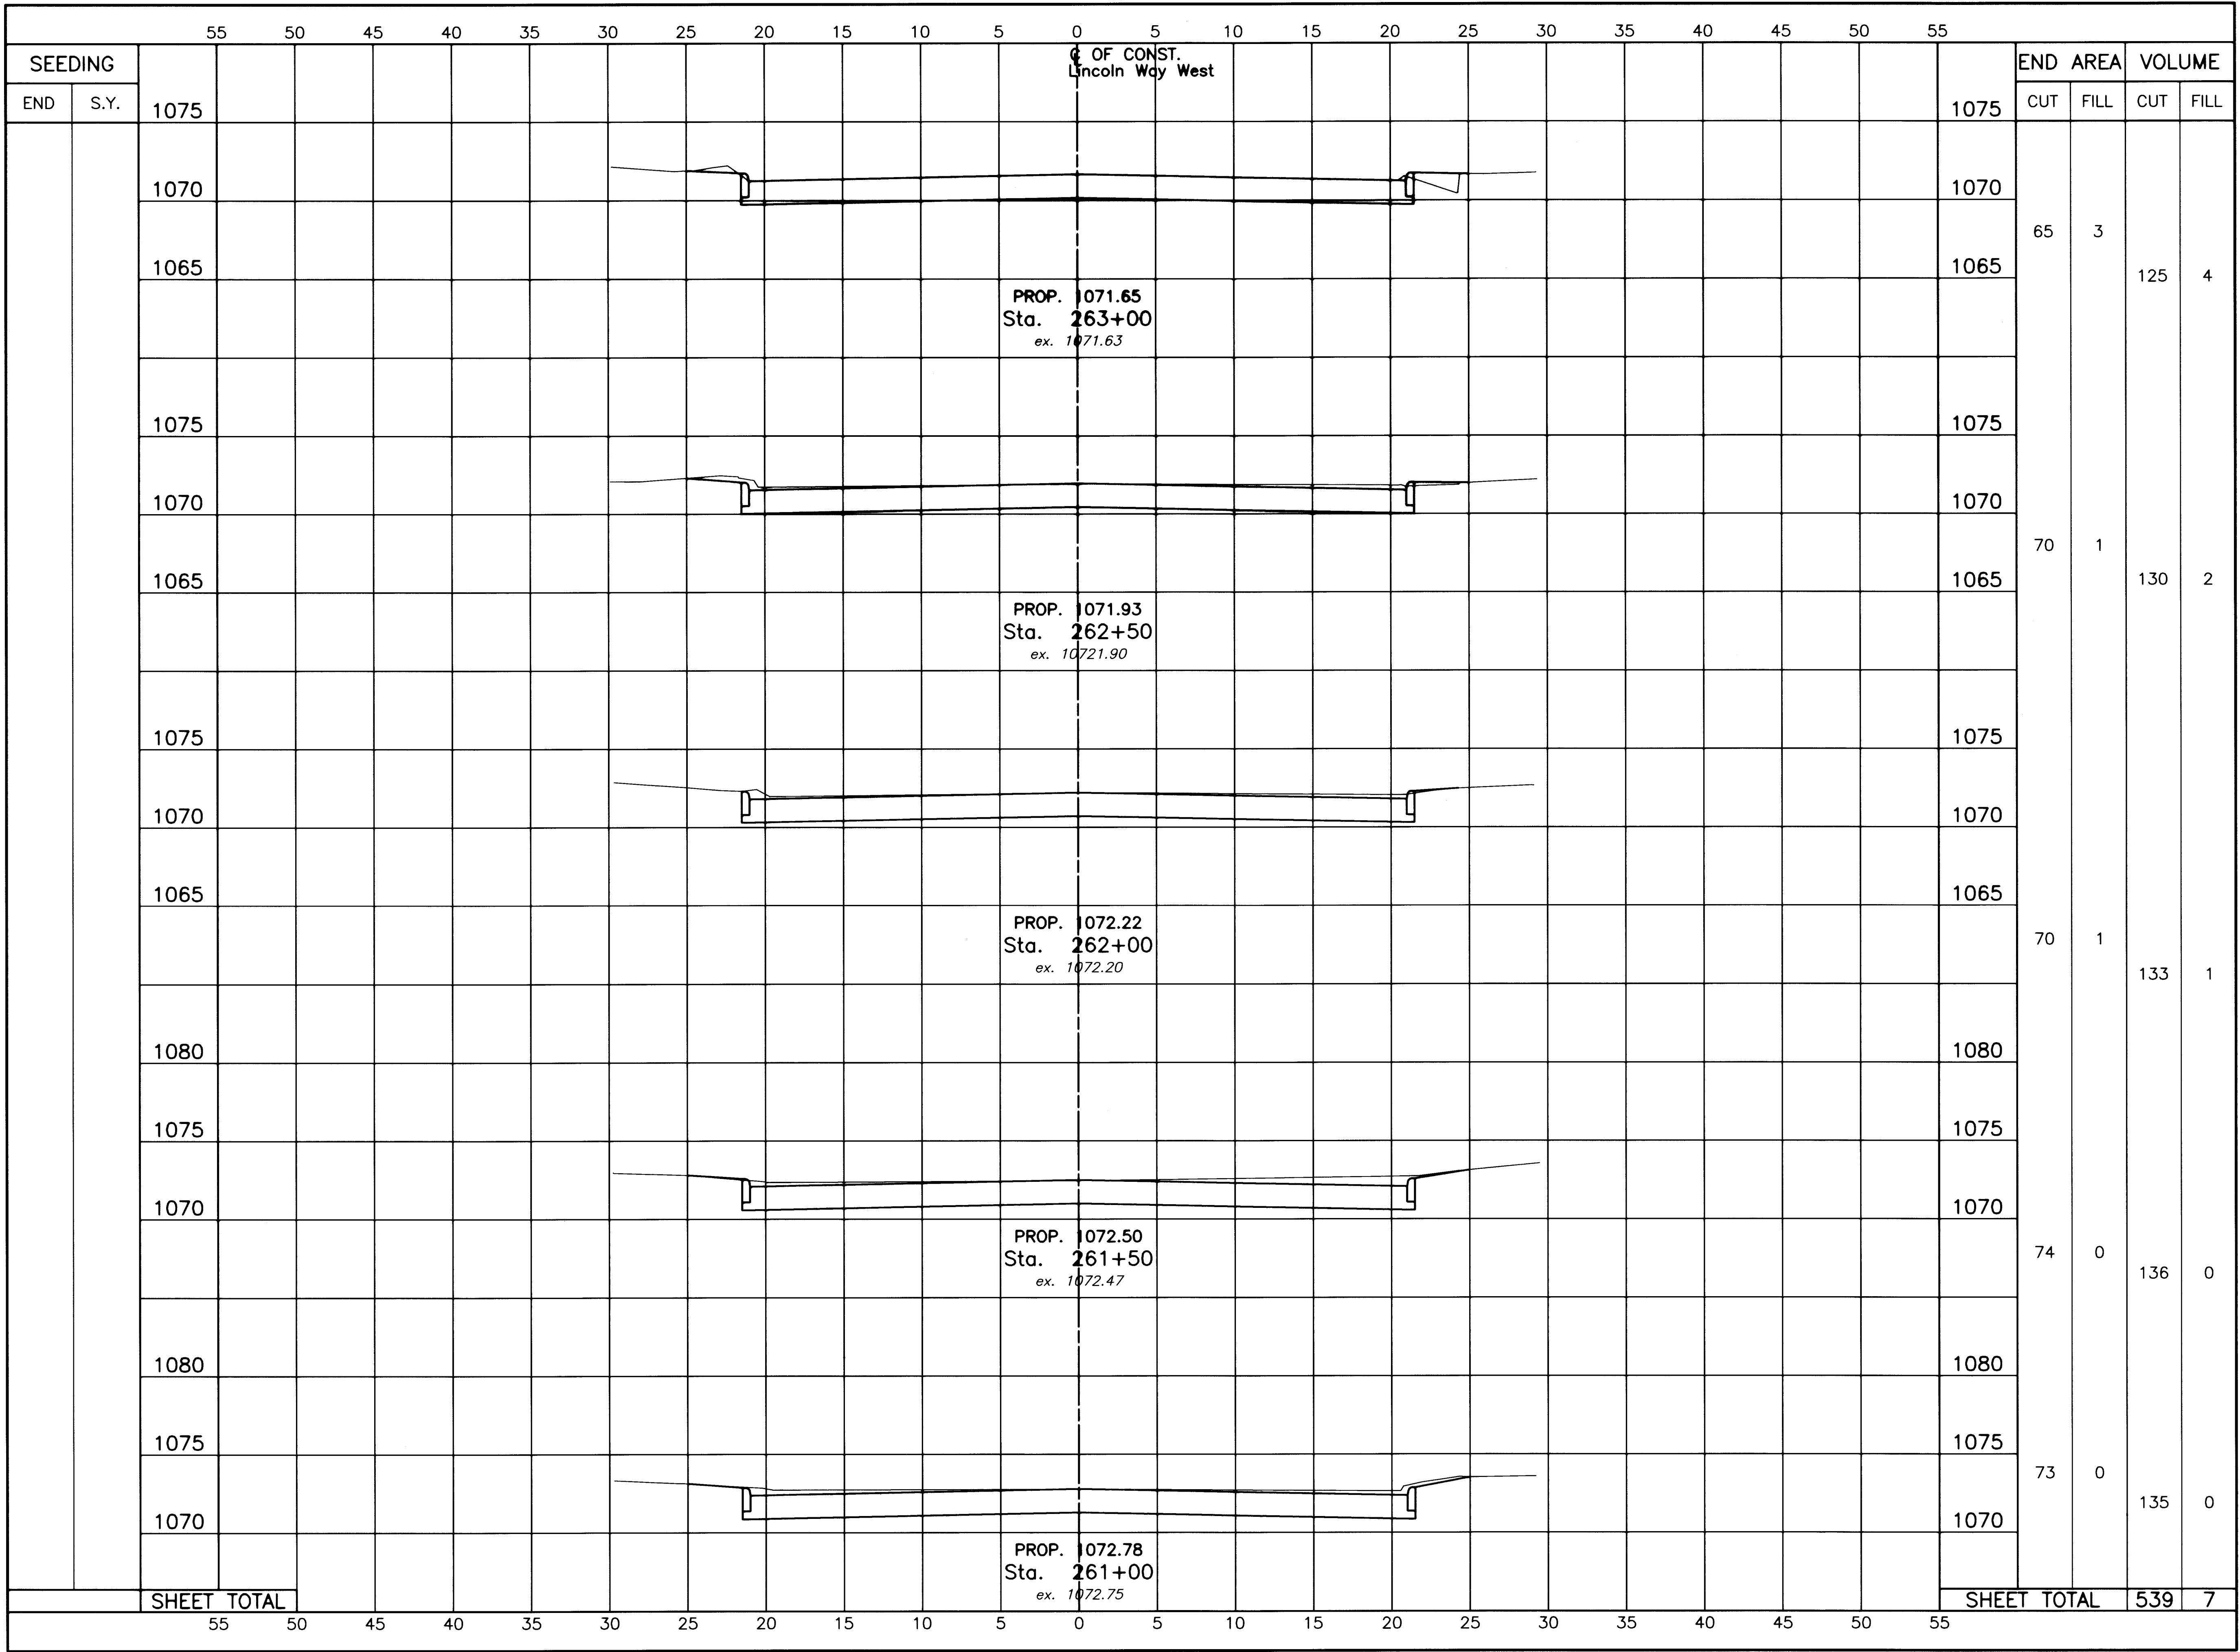

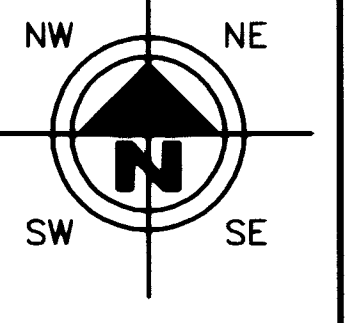

VERTICAL SCALE
0 2.5 5 10

 

HORIZONTAL SCALE IN FEET

DRAWN BY:
FPW

CHECKED BY:
SDH

DATE:
May 27, 2003

DATE:
June 11, 2003

Lincoln Way West Rehabilitation
Lincoln Way West Cross Section (Sta. 261+00 to Sta. 263+00)
City of Mason, Ohio
Stark County, Ohio



Francis H. Cicchinelli, Jr.
Mayor

REVISIONS:


DATE	DESCRIPTION




ELECTRONIC FILE NAME:
03ST0334.DWG

ACCOUNT NUMBER
03ST03

37

90

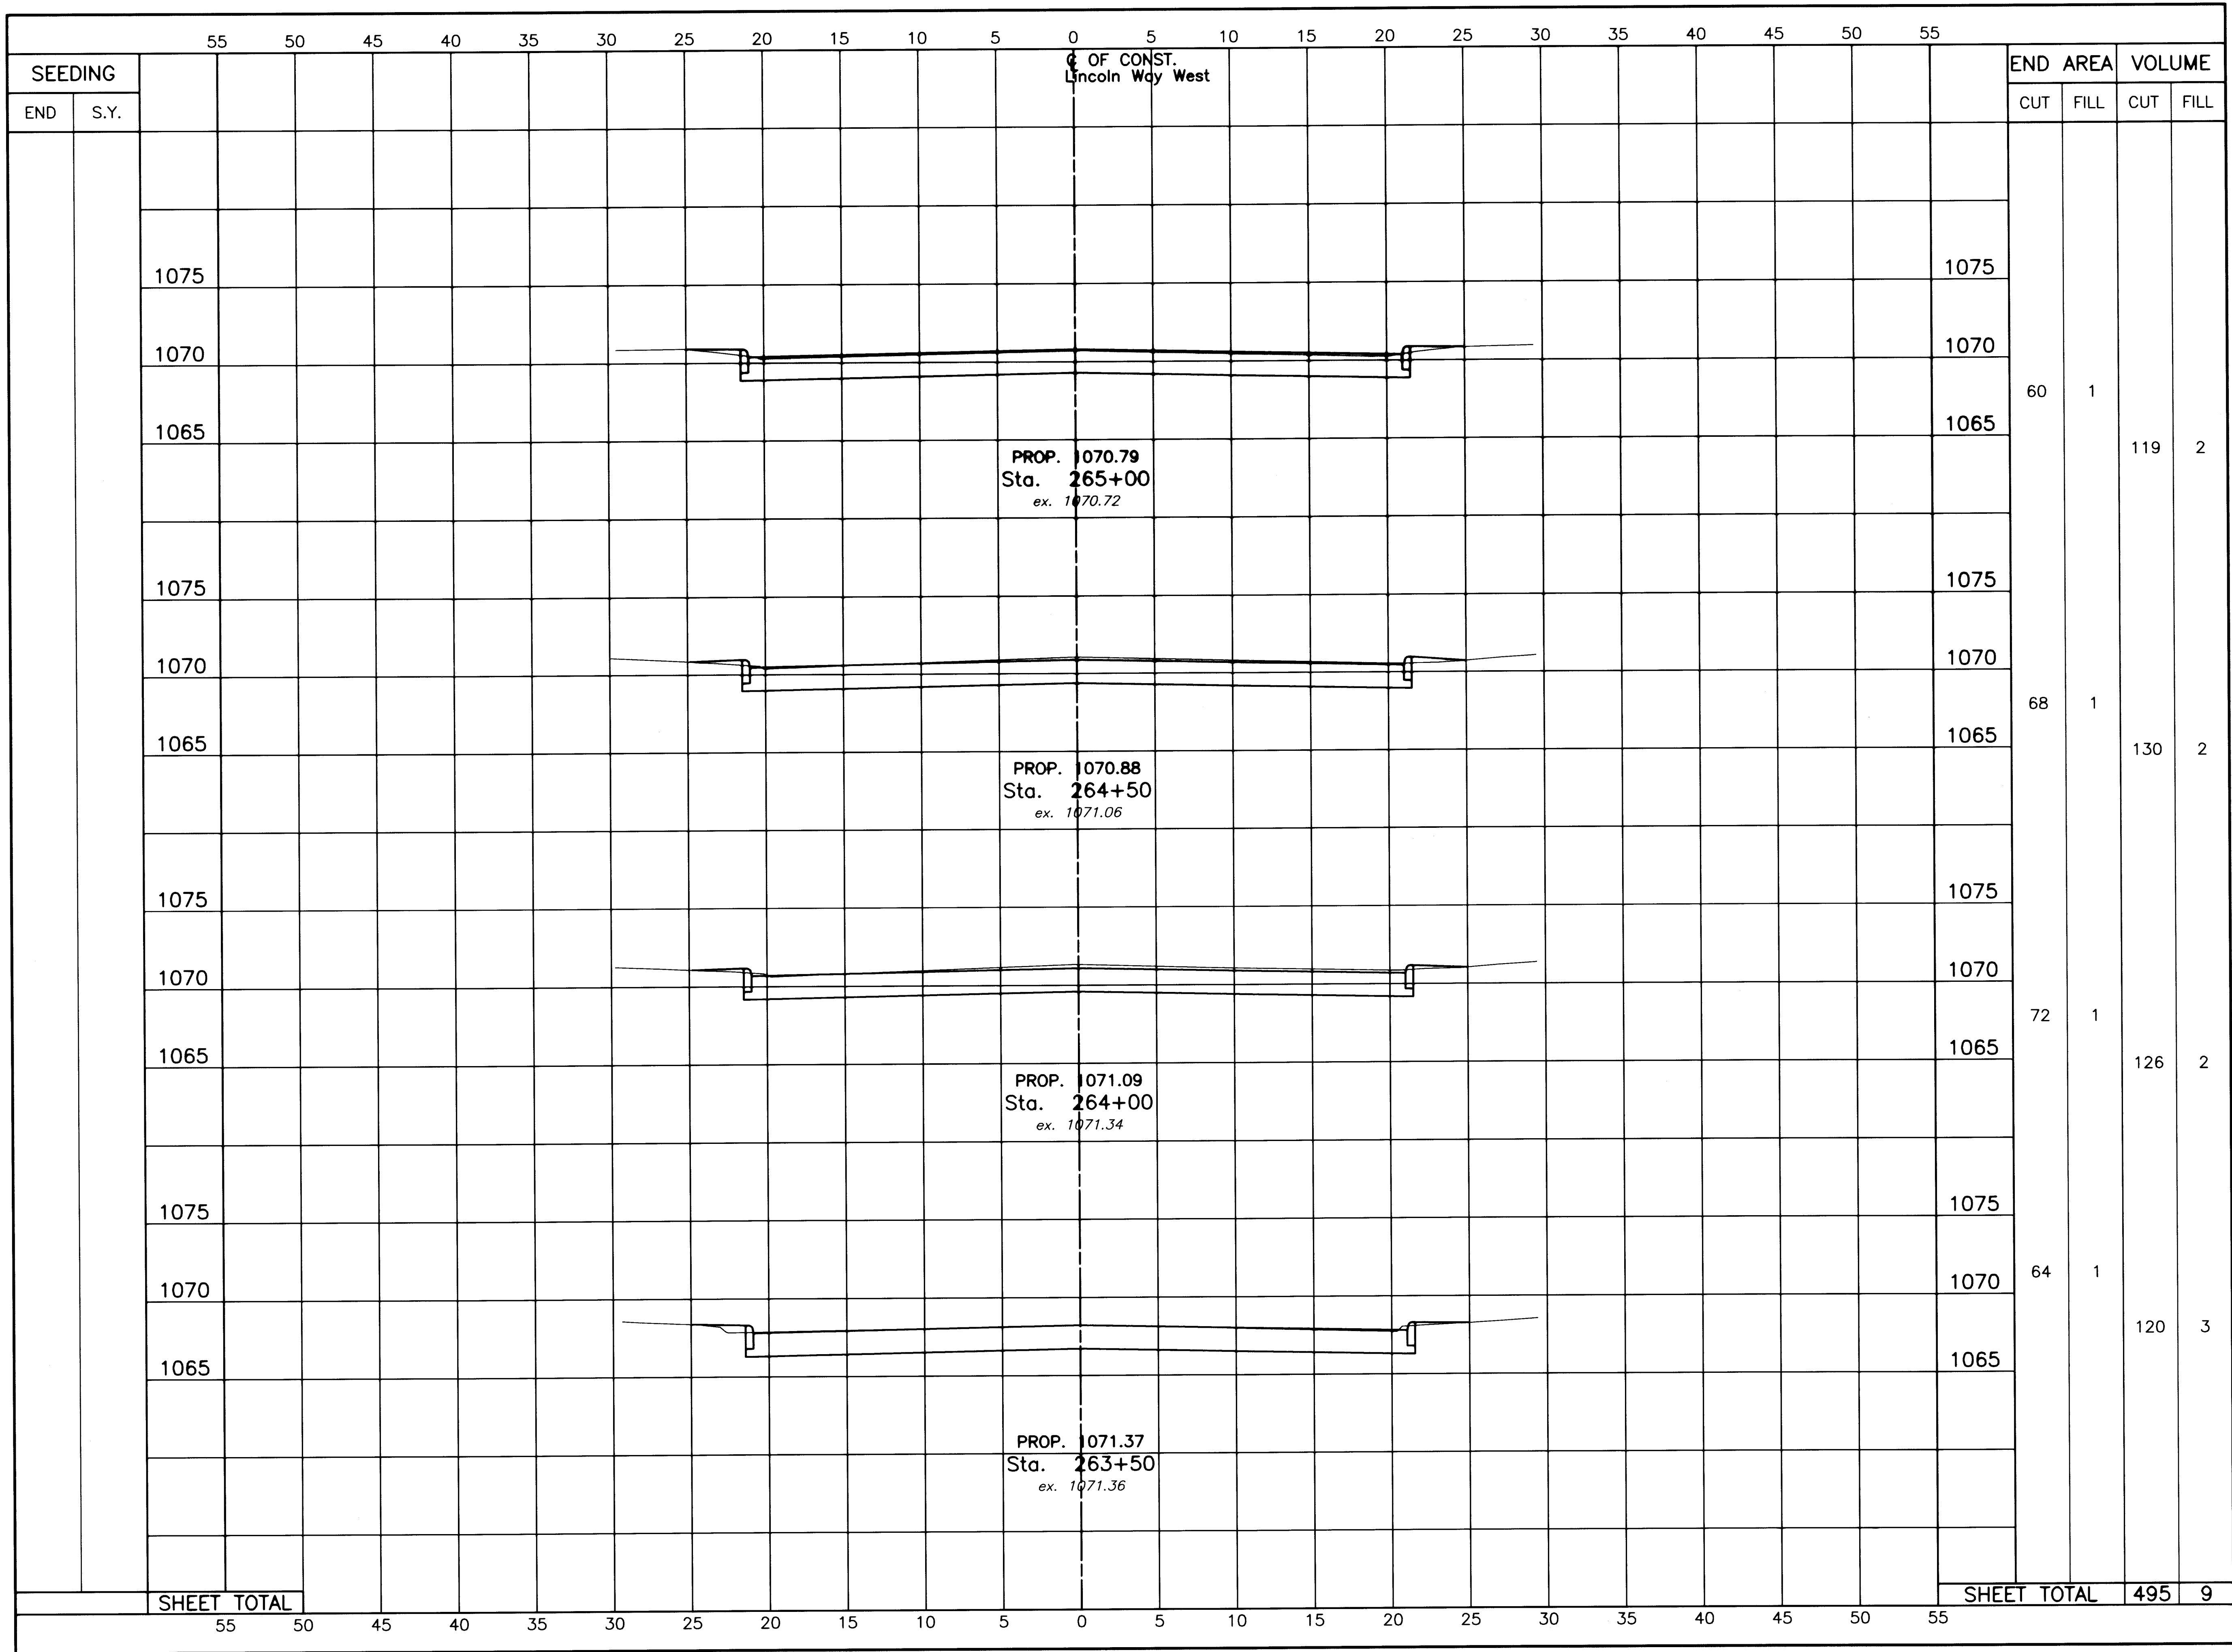

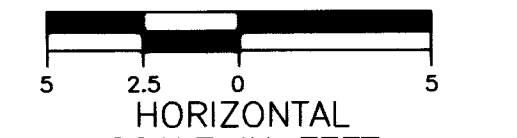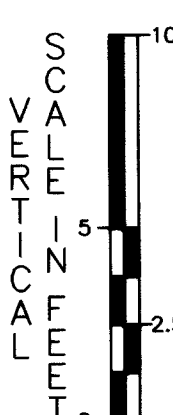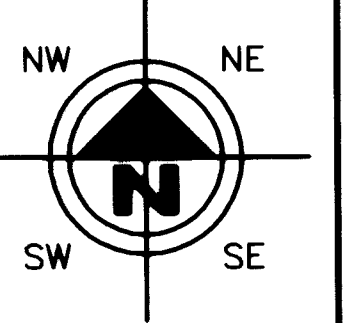

HORIZONTAL
SCALE IN FEET

DRAWN BY: FPW

CHECKED BY: SDH

DATE: May 27, 2003

DATE: June 11, 2003

Lincoln Way West Rehabilitation

Lincoln Way West Cross Section (Sta. 263+50 to Sta. 265+00)

City of Massillon
Stark County, Ohio



Francis H. Cicchinelli, Jr.
M.E.C.


REVISIONS:

DATE	DESCRIPTION

ELECTRONIC FILE NAME:
03ST0338.DWG

ACCOUNT NUMBER
03ST03

38 / 90

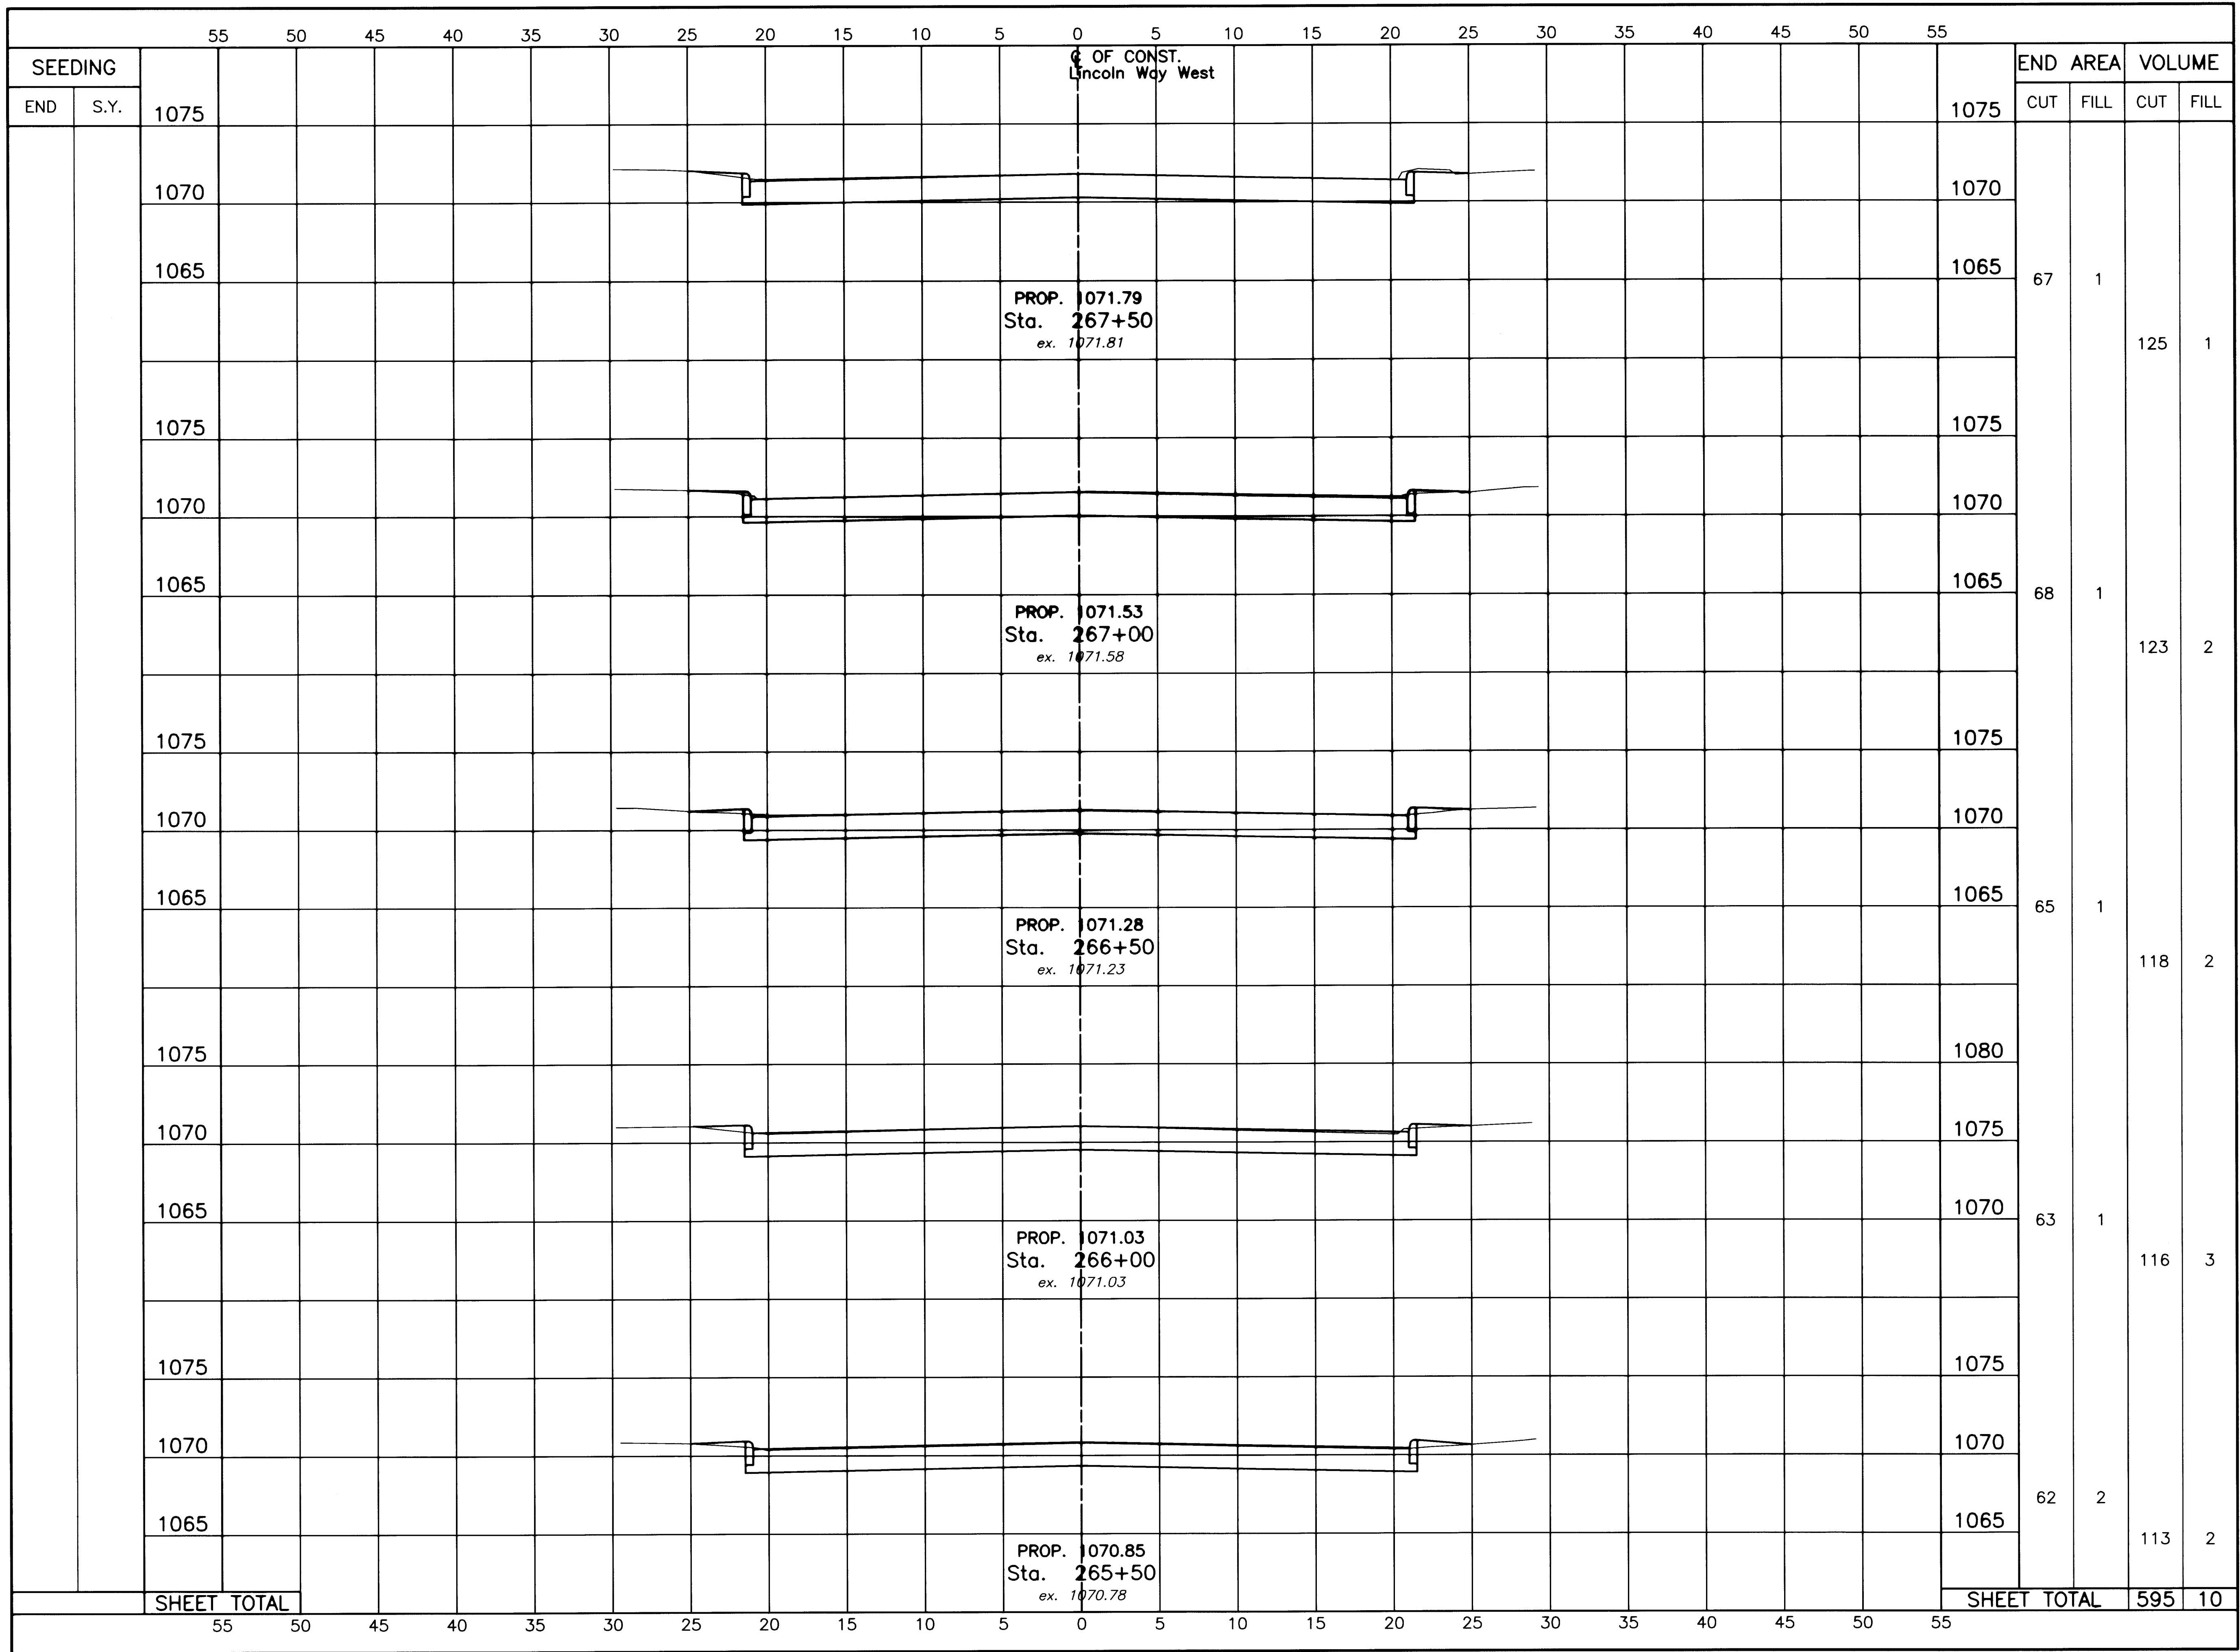

DRAWN BY: FPW

CHECKED BY: SDH

DATE: May 27, 2003

DATE: June 11, 2003

Lincoln Way West Rehabilitation

Lincoln Way West Cross Section (Sta. 265+50 to Sta. 267+50)

City of Massillon
Stark County, Ohio

Francis H. Cicchinelli, Jr.
Mayor


REVISIONS:

DATE	DESCRIPTION

ELECTRONIC FILE NAME:
03ST0339.DWG

ACCOUNT NUMBER
03ST03

39 / 90

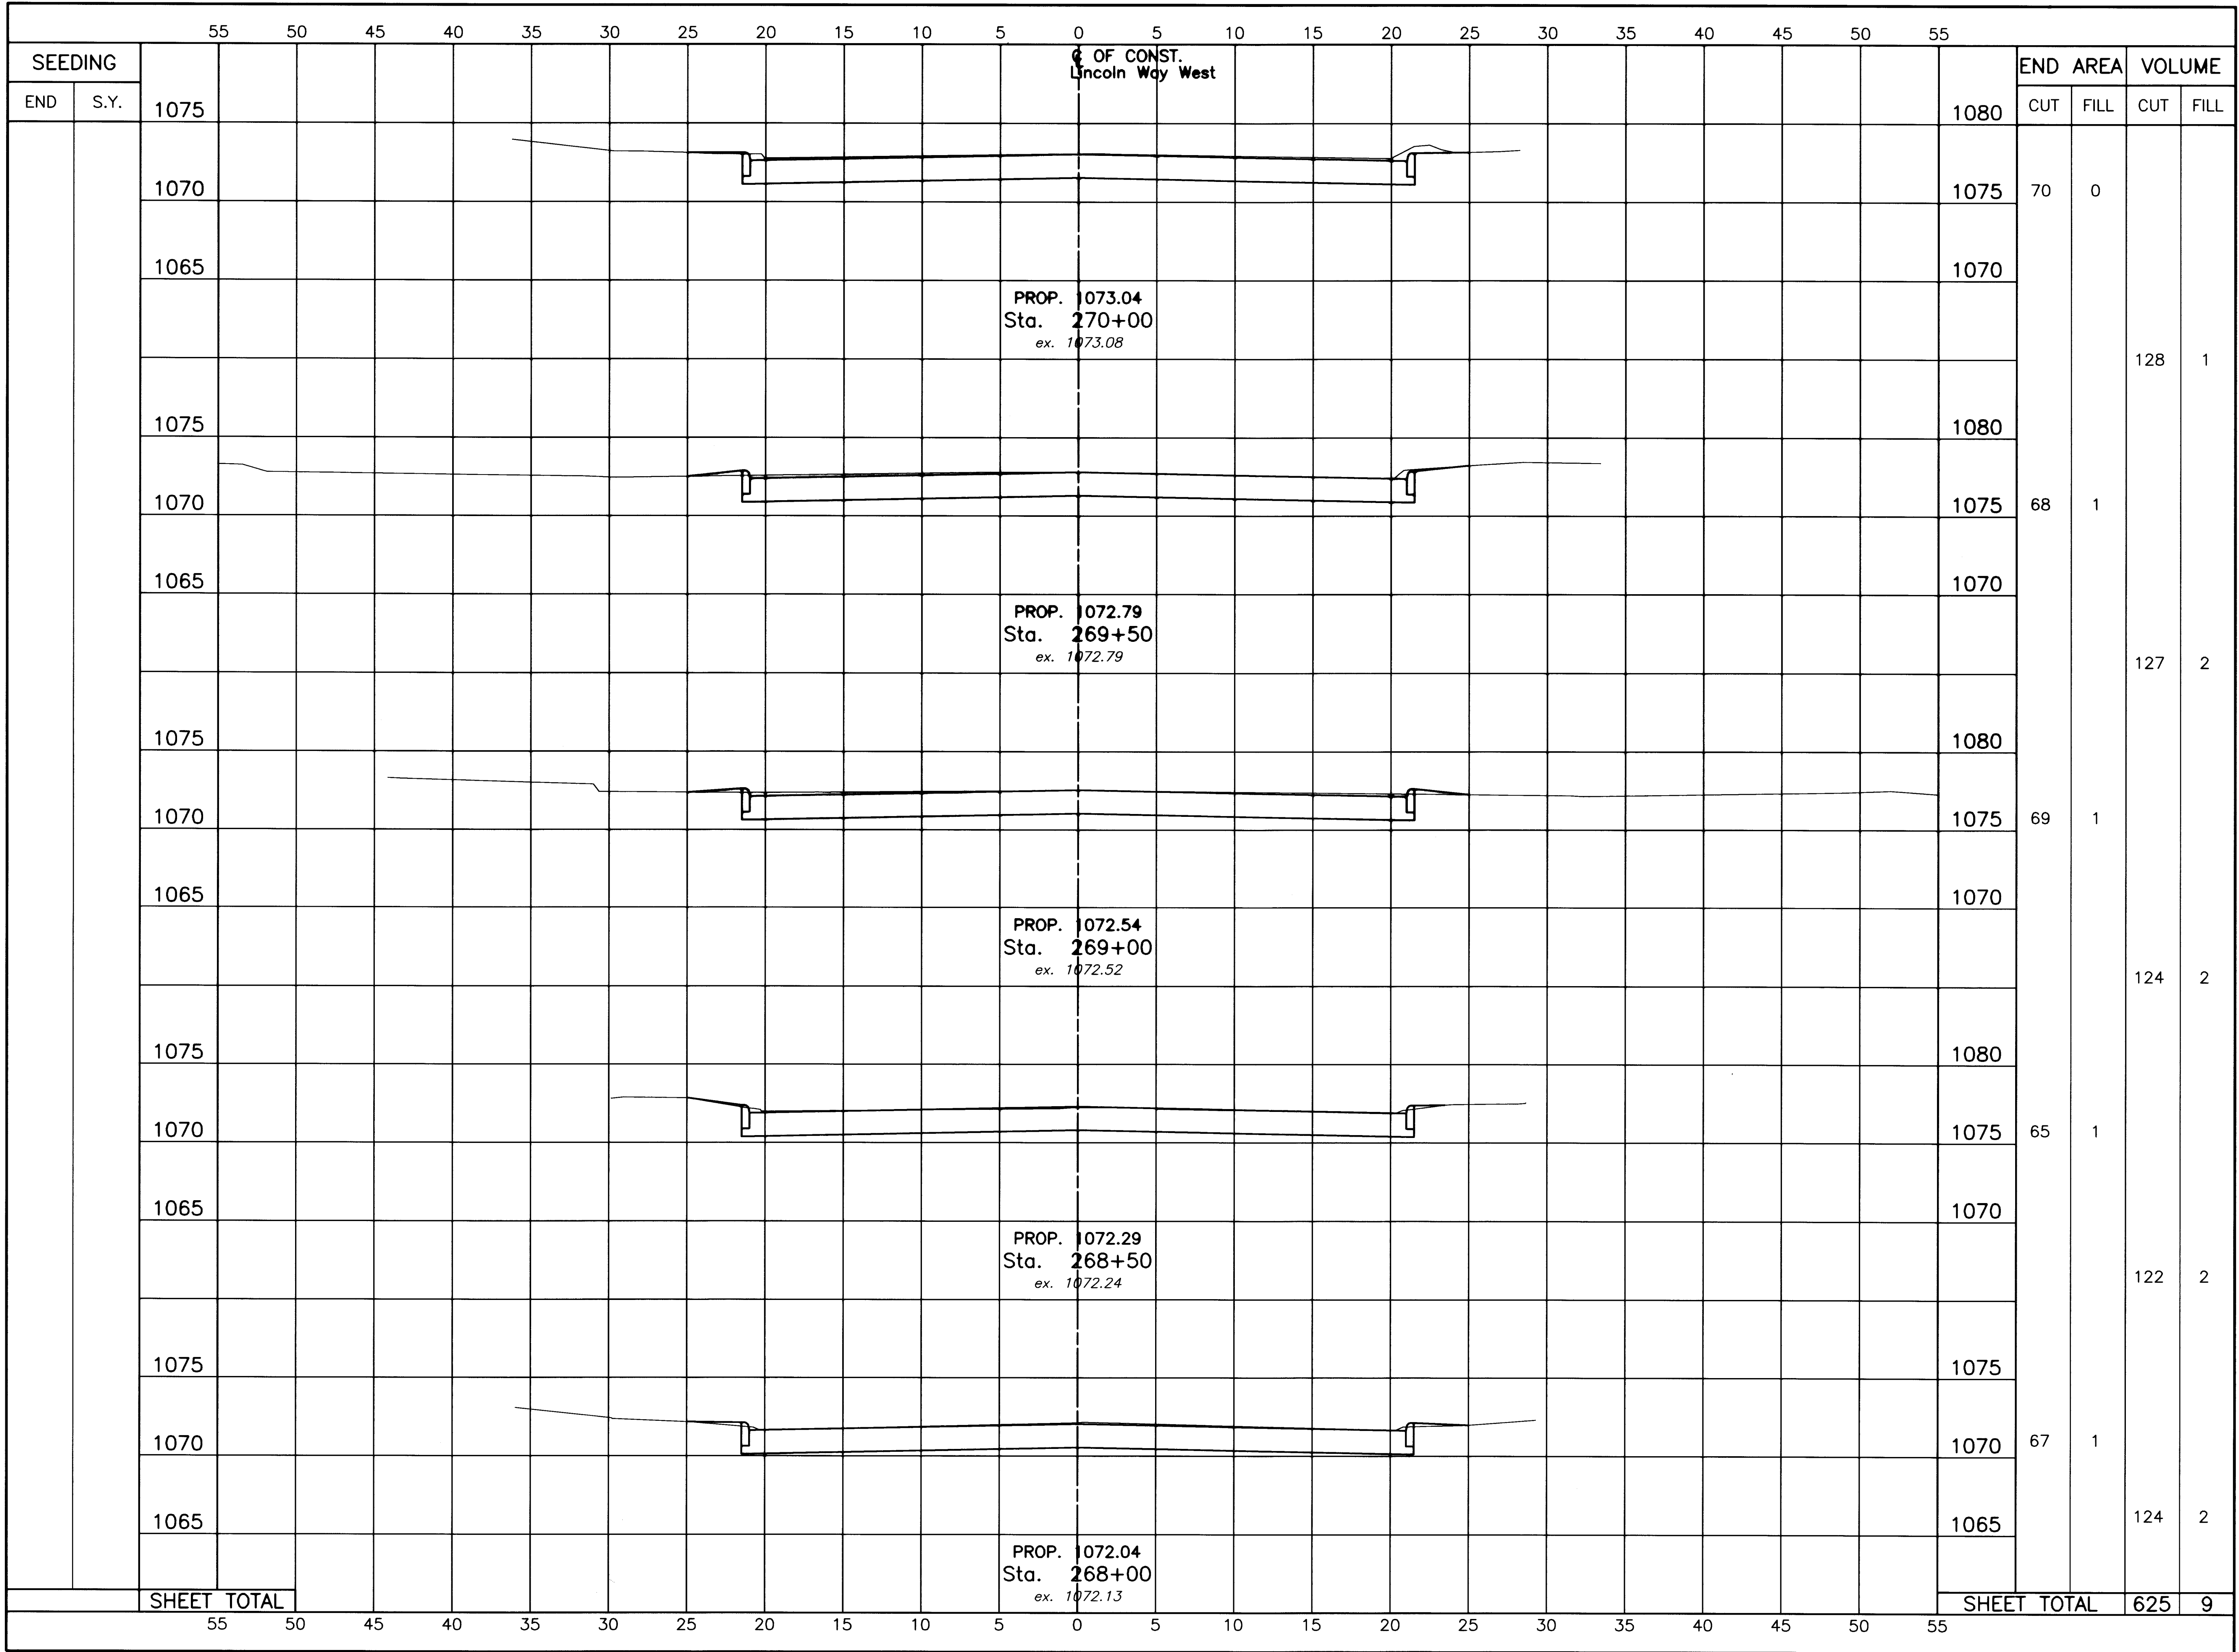

NWNE
SWSE

SCALE
IN FEET
0 5 10
0 2.5 5

HORIZONTAL
SCALE IN FEET
0 2.5 5

DRAWN BY: FPW
CHECKED BY: SDH
DATE: May 27, 2003
DATE: June 11, 2003

Lincoln Way West Rehabilitation
Lincoln Way West Cross Section (Sta. 268+00 to Sta. 270+00)
City of Massillon
Stark County, Ohio


Francis H. Cicchinelli, Jr.
MASSILLON
Means More!


REVISIONS:
DATE DESCRIPTION

ELECTRONIC FILE NAME:
03ST0334.DWG


ACCOUNT NUMBER
03ST03

40 / 90

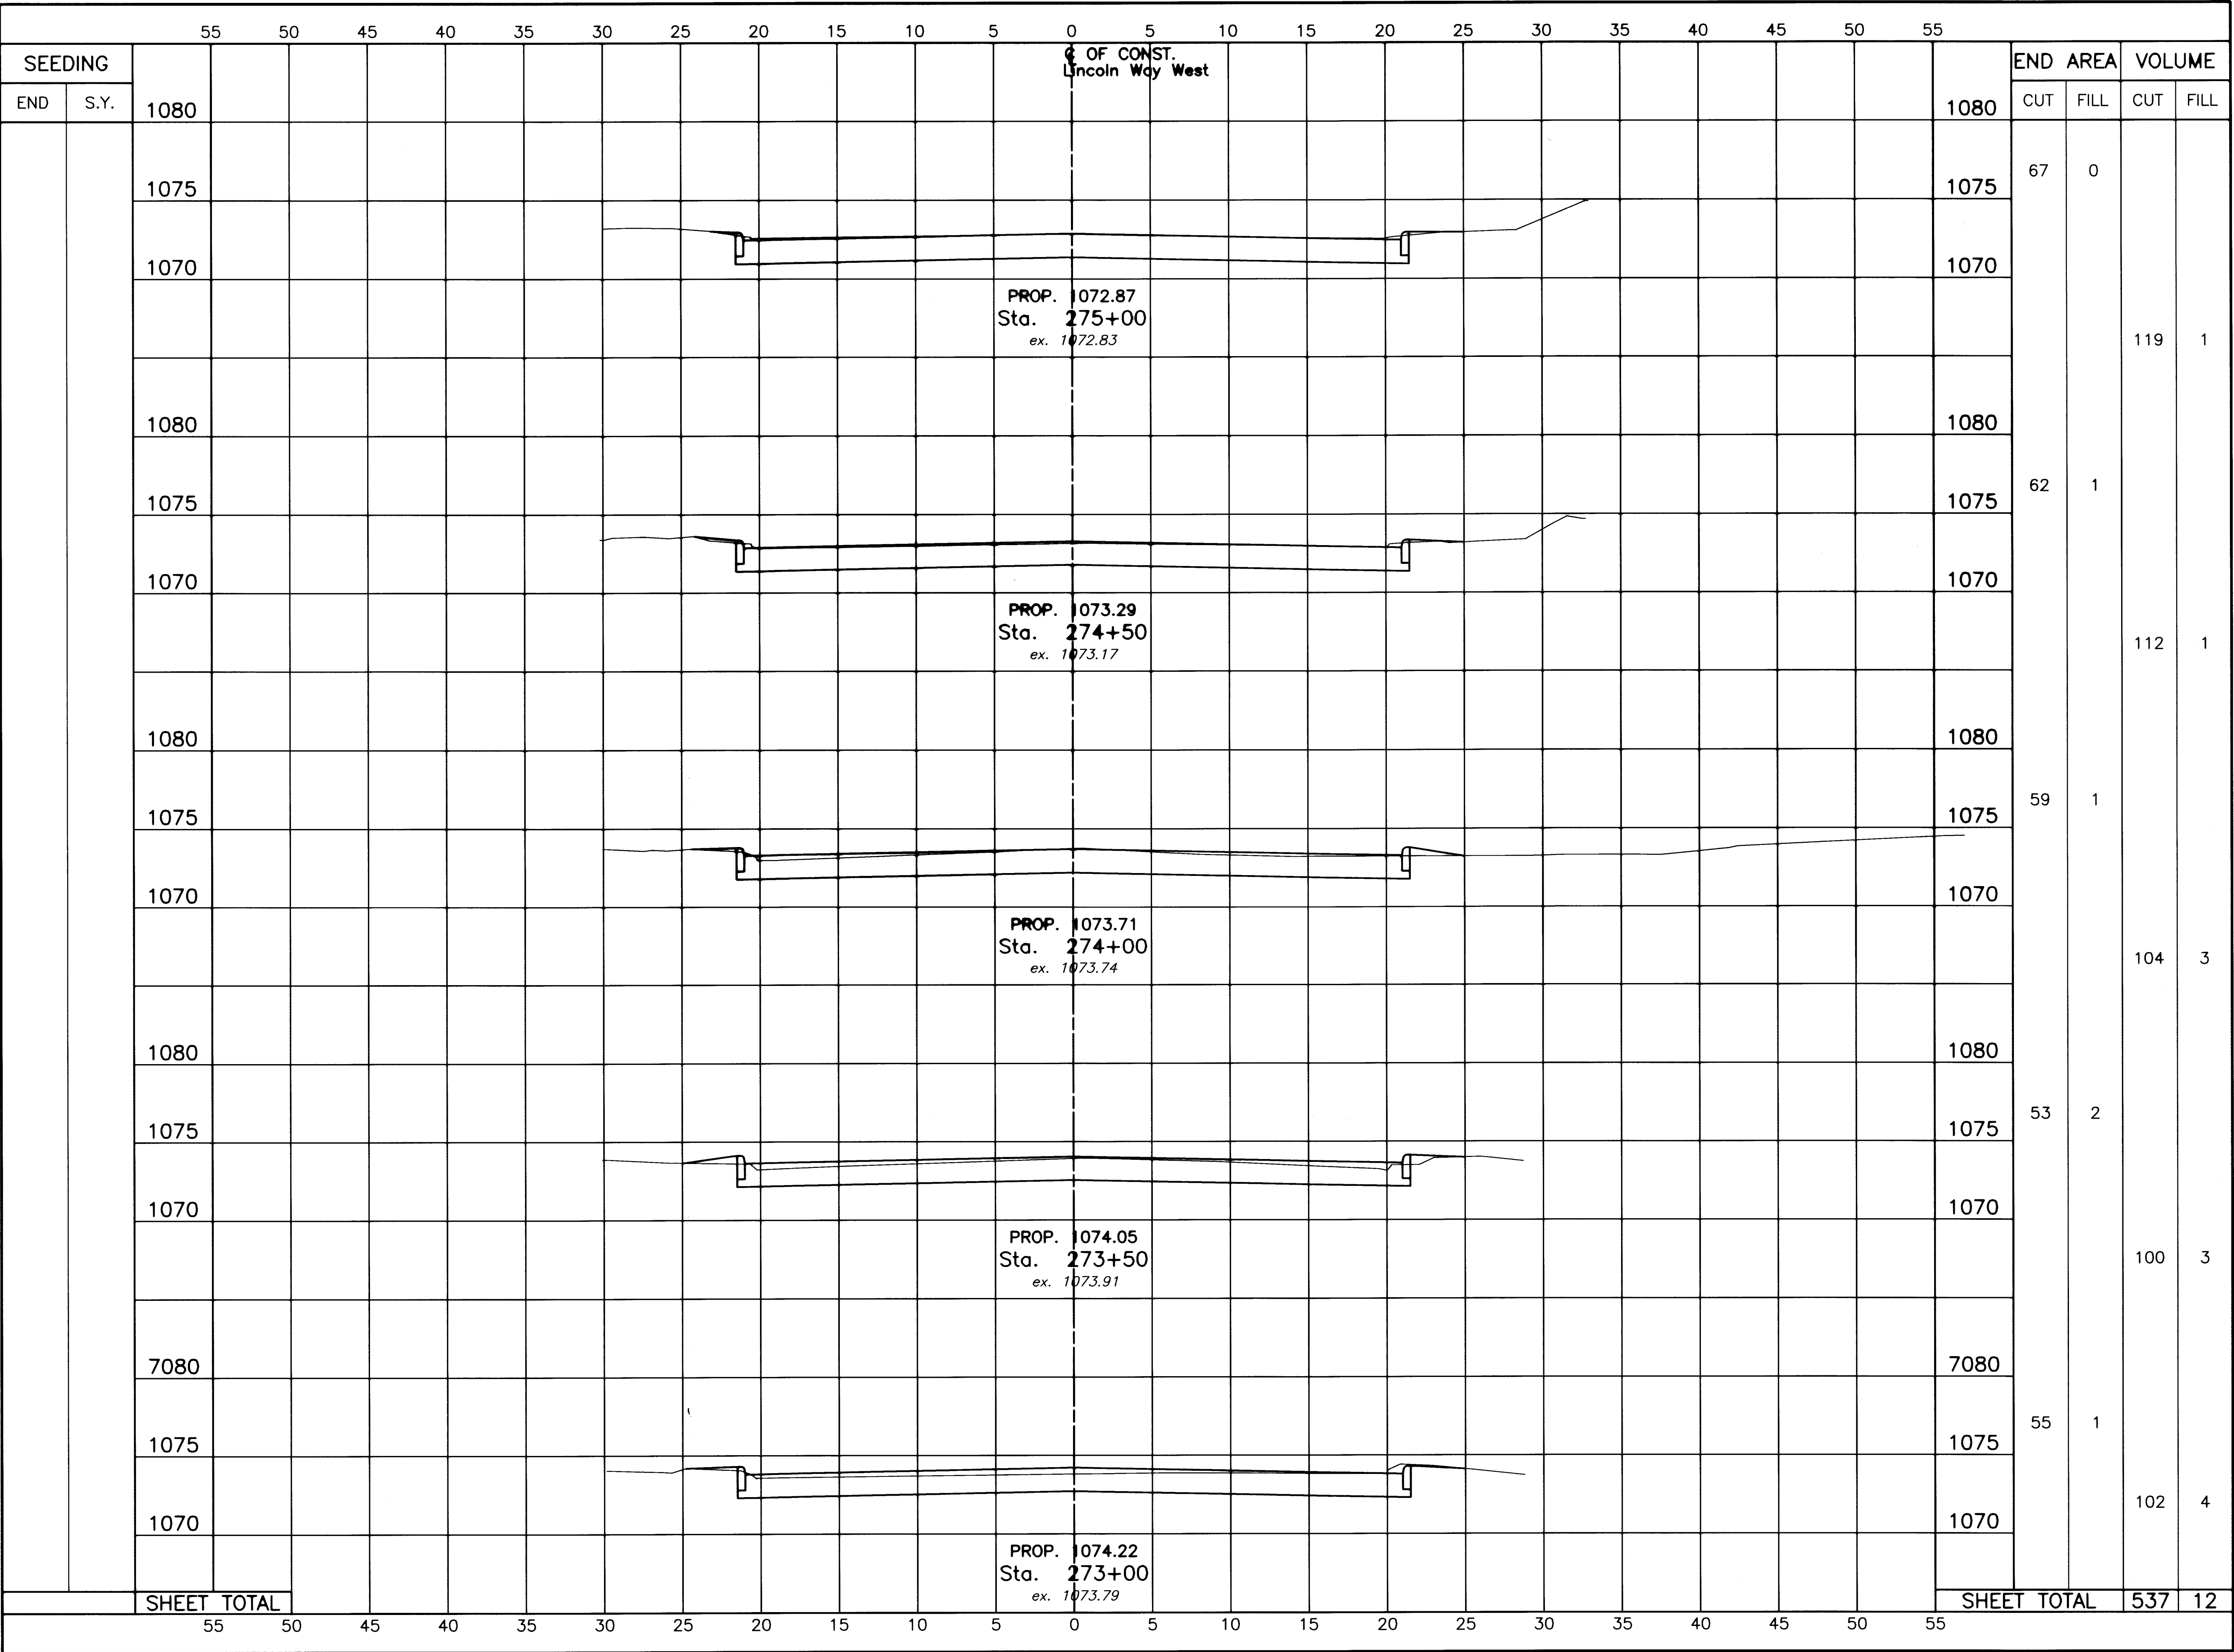

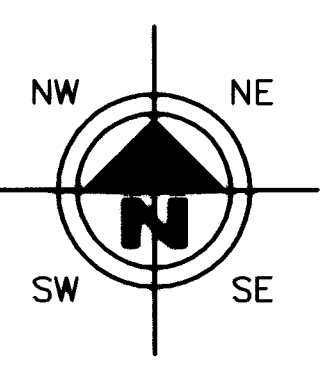

SCALE
IN FEET
0 2.5 5 10

 

HORIZONTAL
SCALE IN FEET

DRAWN BY:
FPW

CHECKED BY:
SDH

DATE:
May 27, 2003

DATE:
June 11, 2003

Lincoln Way West Rehabilitation
Lincoln Way West Cross Section (Sta. 273+00 to Sta. 275+00)
City of Massillon
Stark County, Ohio

Francis H. Cicchinelli, Jr.
Mayor




REVISIONS:

DATE	DESCRIPTION

ELECTRONIC FILE NAME:
03ST0342.DWG

ACCOUNT NUMBER
03ST03

42 / 90

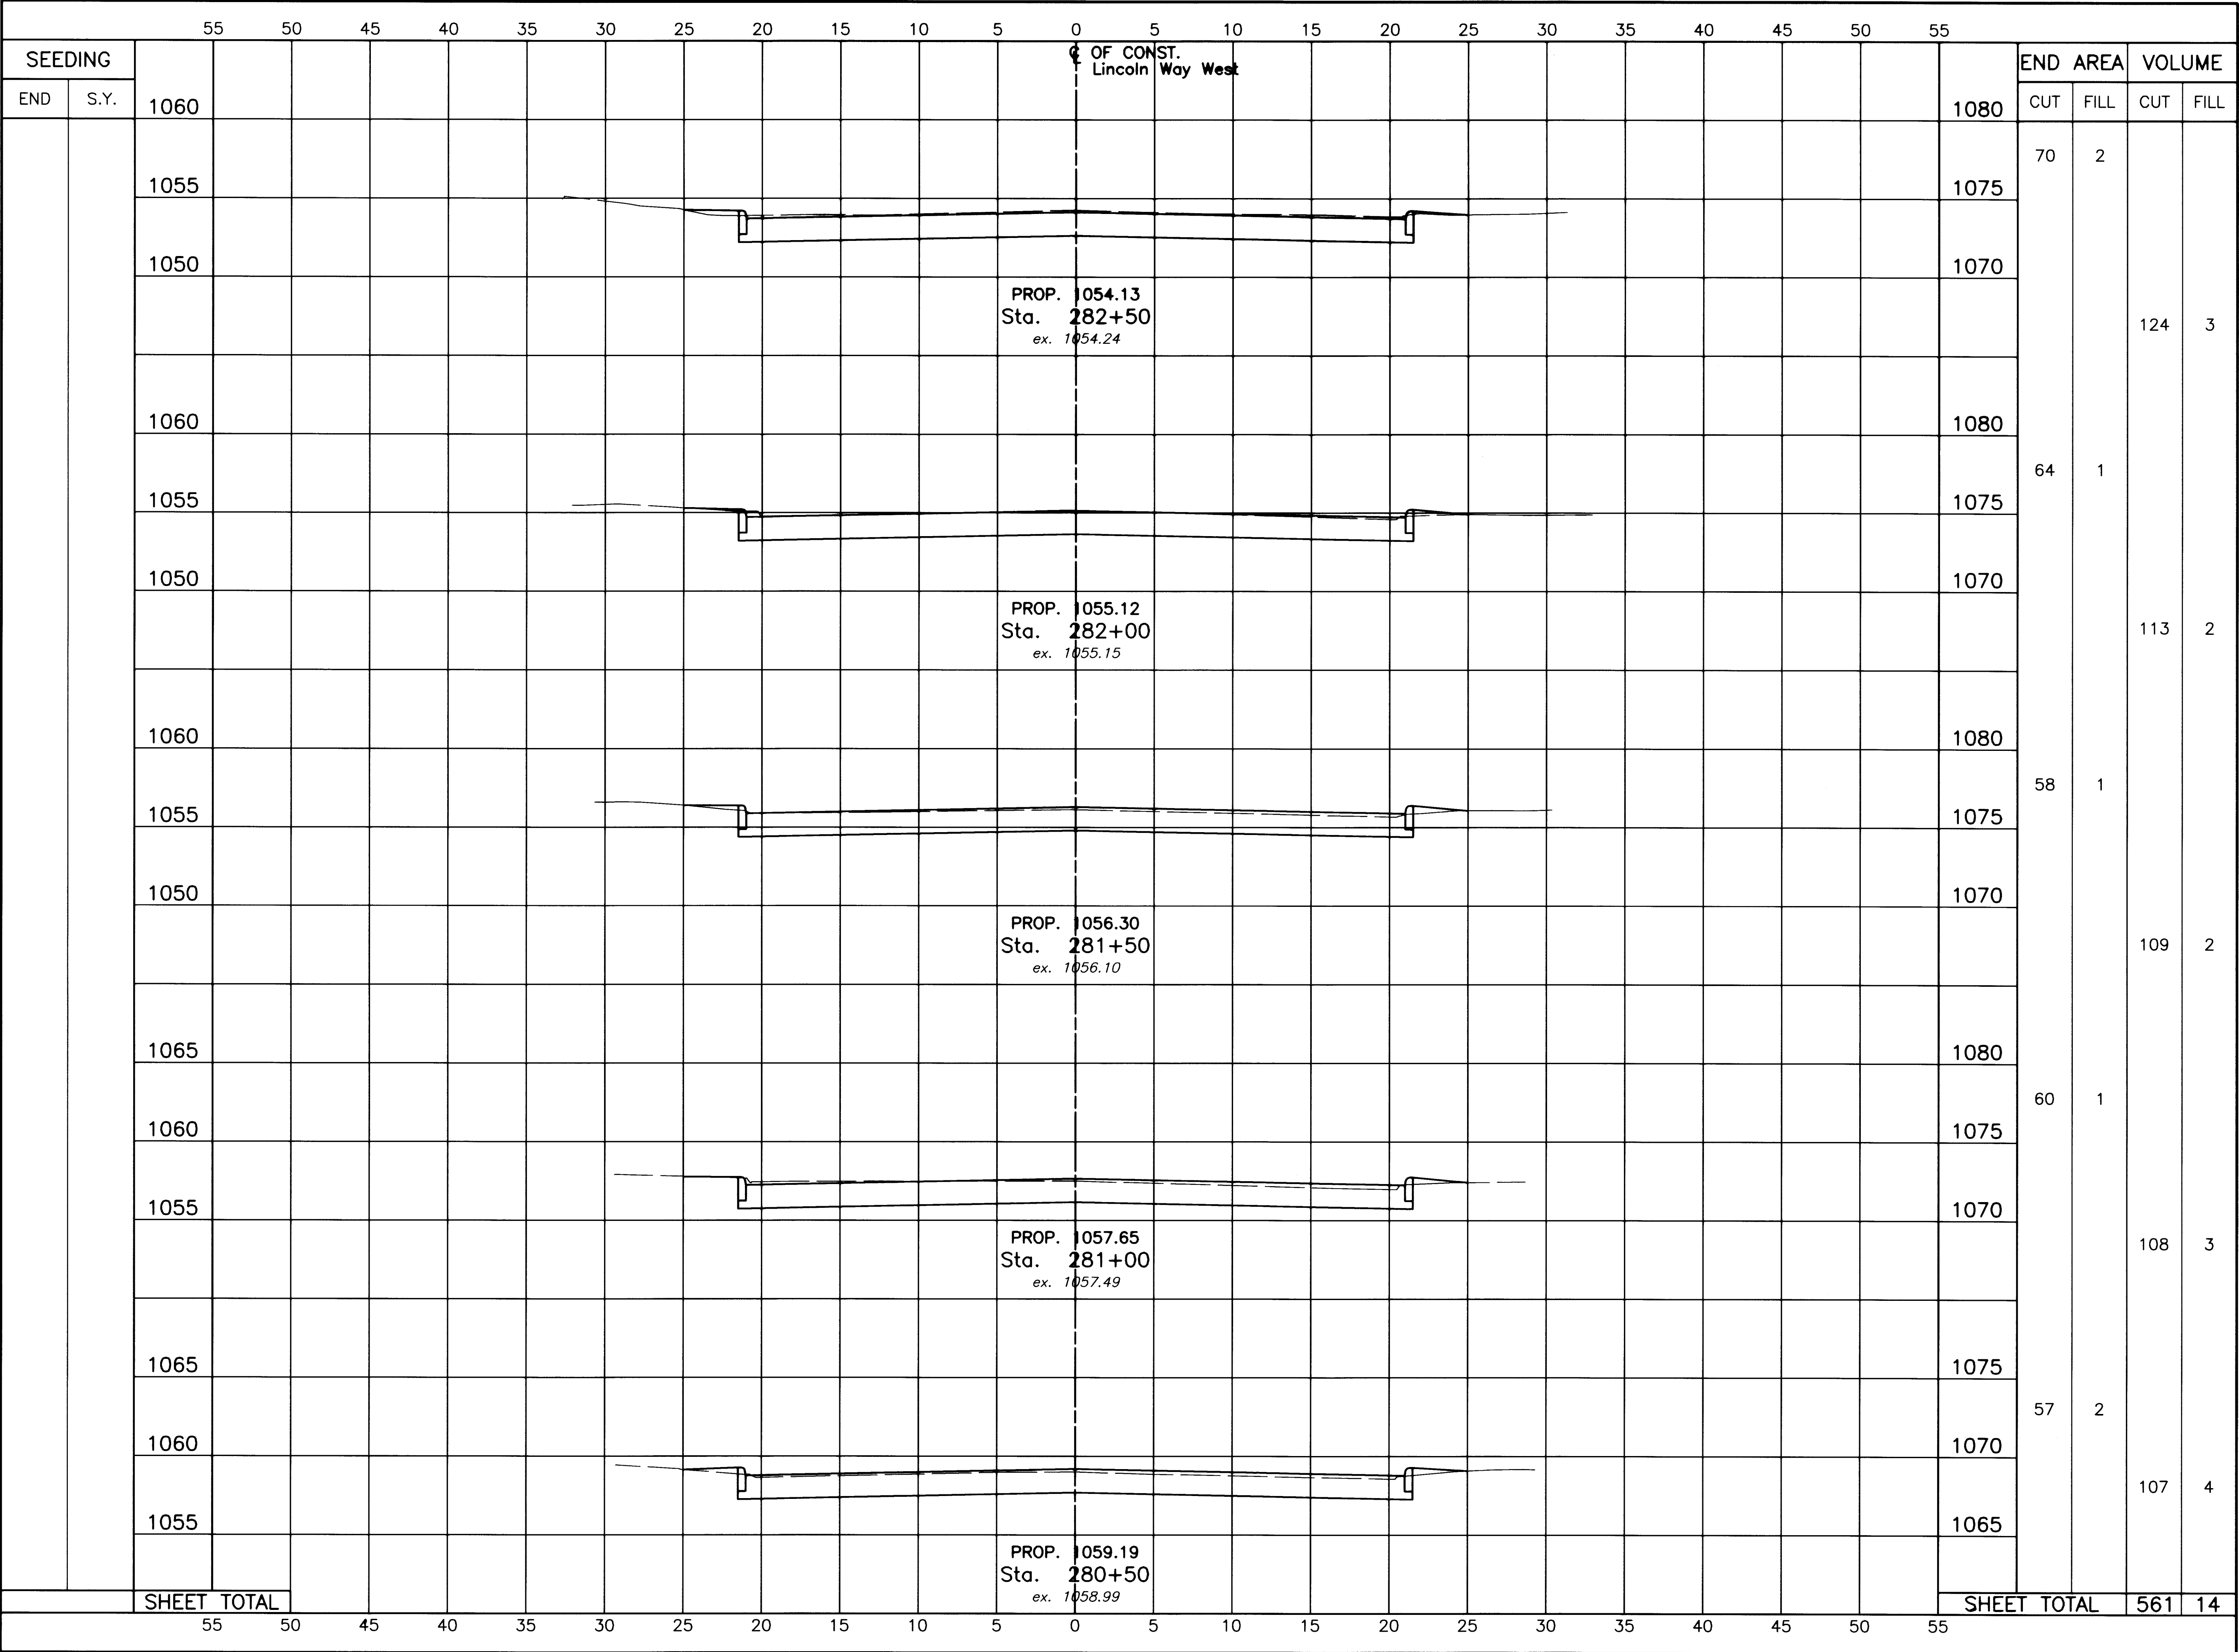

VERTICAL SCALE IN FEET

10
5
0
-2.5

HORIZONTAL SCALE IN FEET

5 2.5 0 2.5 5

DRAWN BY: FPW

CHECKED BY: SDH

DATE: May 27, 2003

DATE: June 11, 2003

Lincoln Way West Rehabilitation

Lincoln Way West Cross Section (Sta. 280+50 to Sta. 282+50)

City of Massillon
Stark County, Ohio

Francis H. Cicchinelli, Jr.
Mayor


REVISIONS:

DATE	DESCRIPTION

ELECTRONIC FILE NAME:
03ST0345.DWG

ACCOUNT NUMBER
03ST03

45 / 90

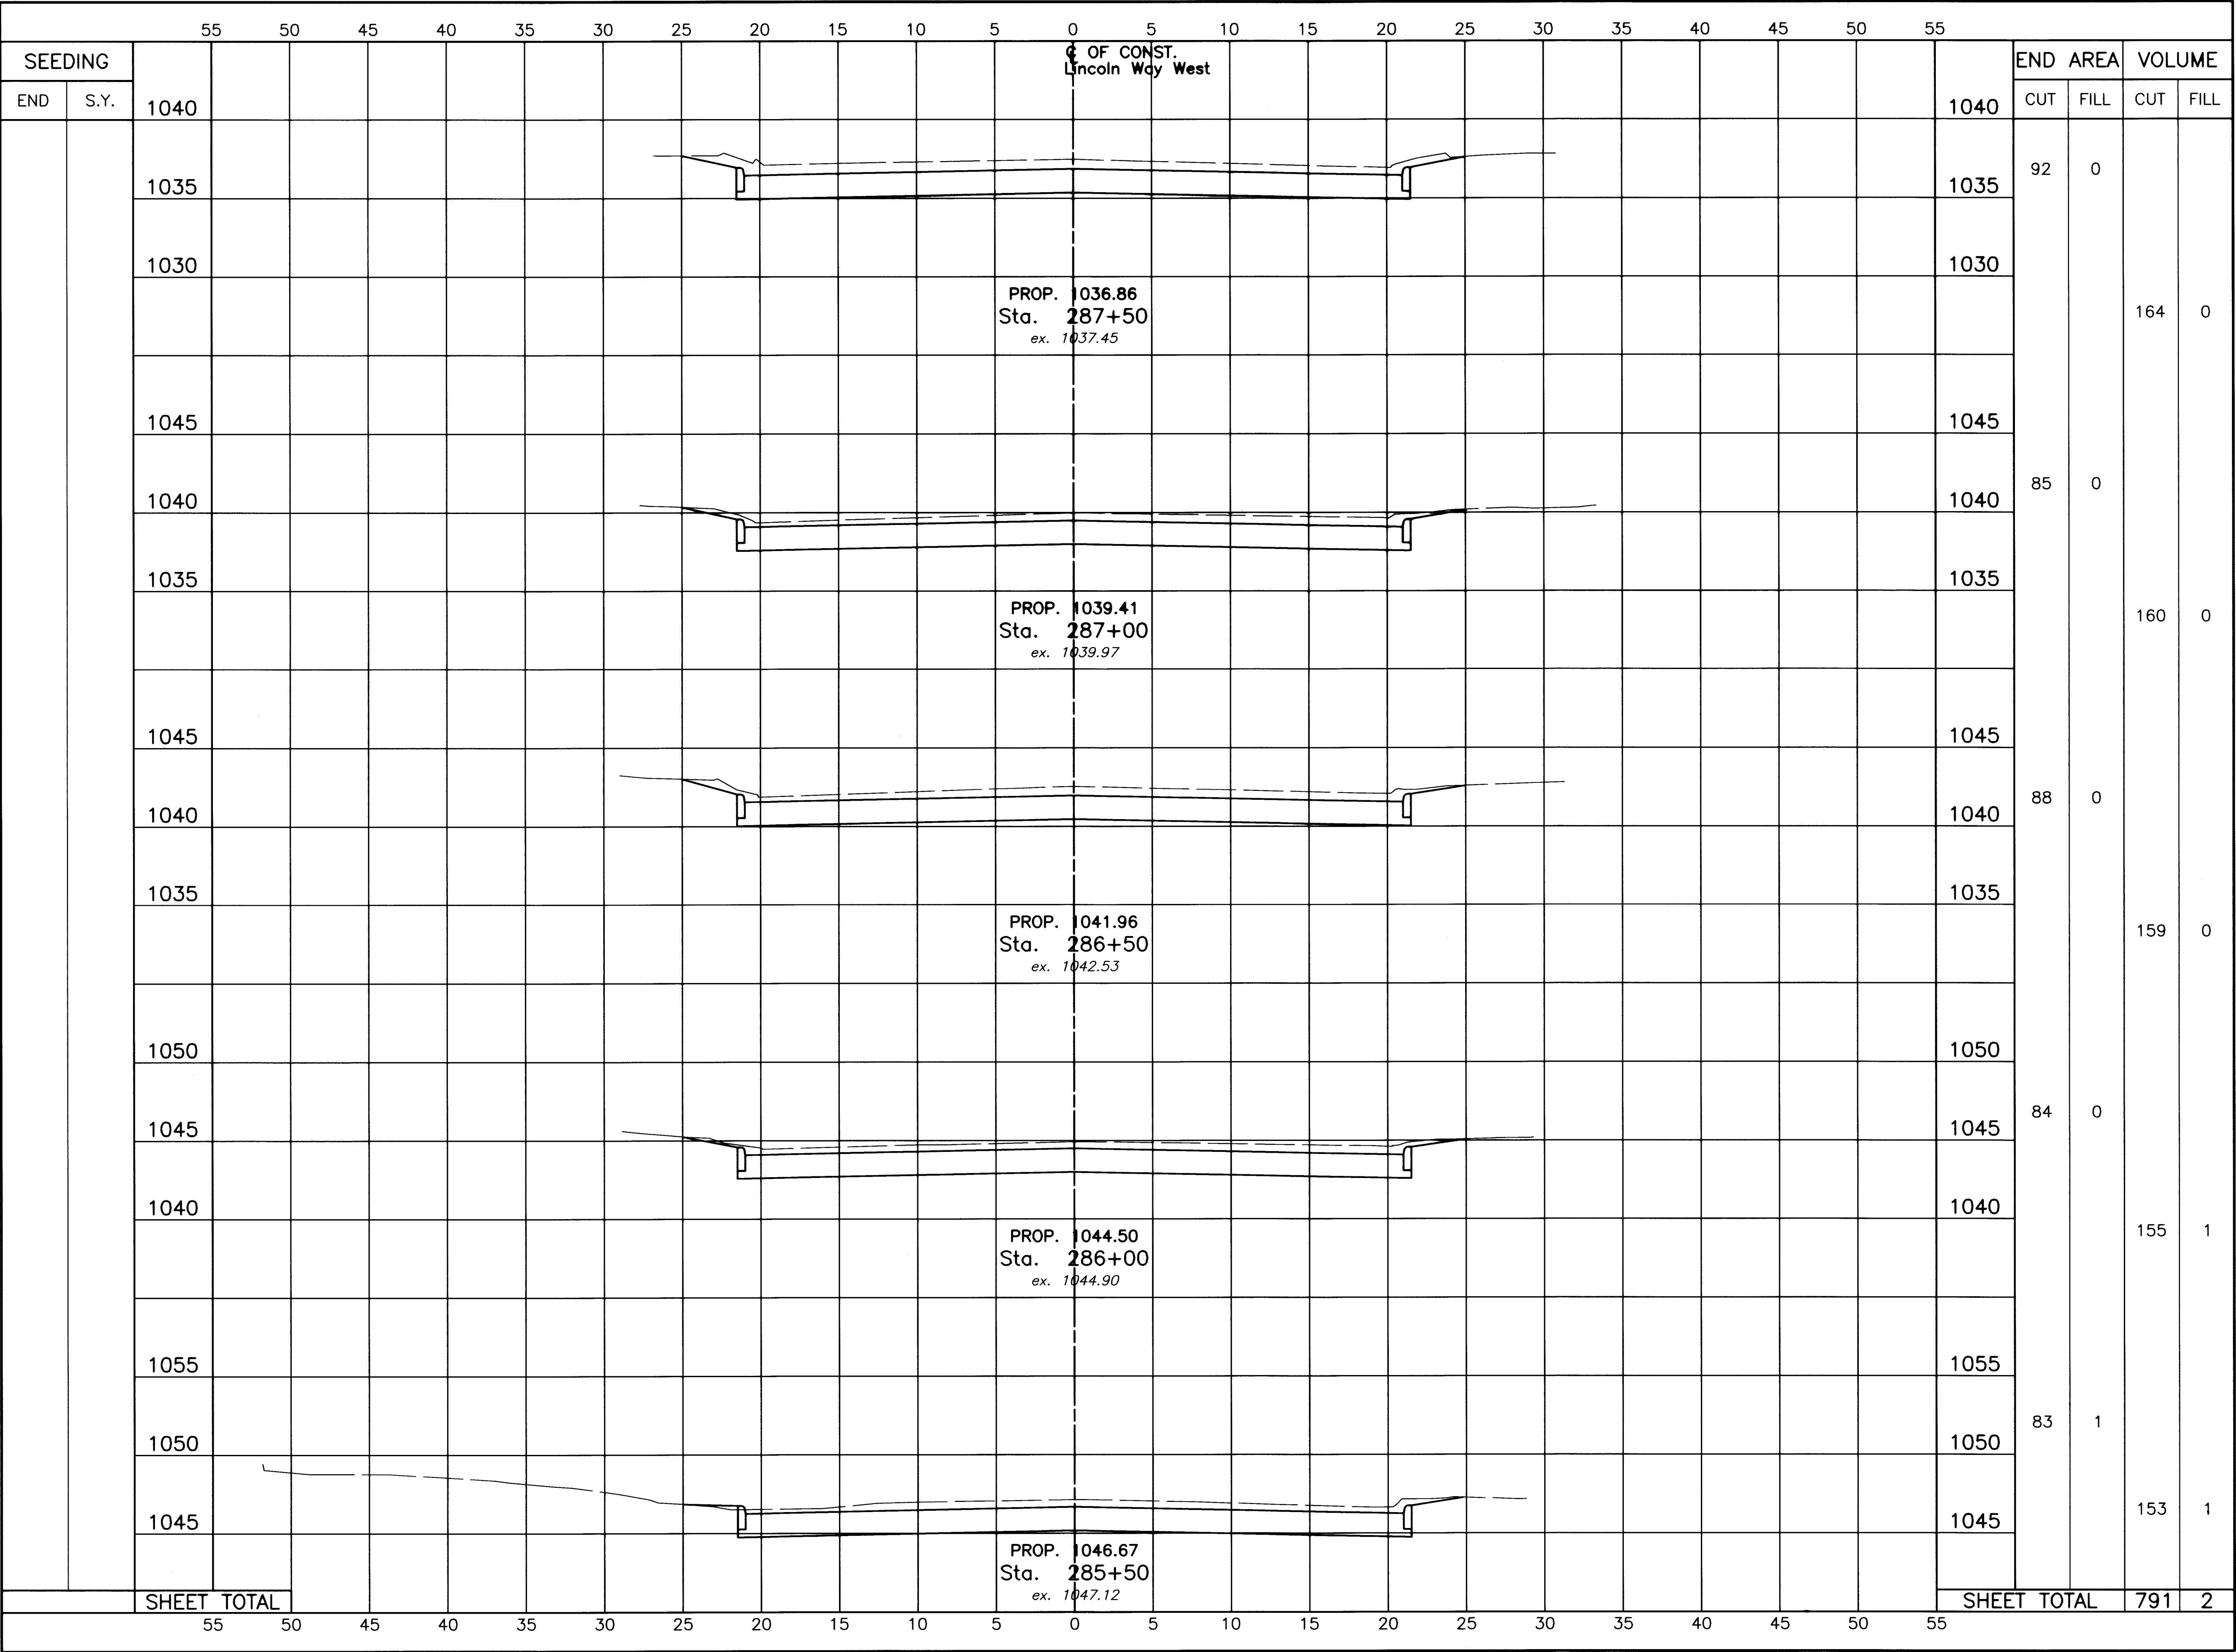

NWNE
SWSE

N

VERTICAL
SCALE
IN FEET
10
5
2.5
0

52.50

HORIZONTAL
SCALE IN FEET

DRAWN BY:
FPW

CHECKED BY:
SDH

DATE:
May 27, 2003

DATE:
June 11, 2003

Lincoln Way West Rehabilitation
Lincoln Way West Cross Section (Sta. 285+50 to Sta. 287+50)
City of Massillon
Stark County, Ohio

Francis H. Cicchinelli, Jr.
Mayor


Massillon
Means More!

REVISIONS:

DATE	DESCRIPTION


ELECTRONIC FILE NAME:


03ST0347.DWG

ACCOUNT NUMBER


03ST03

47 / 90

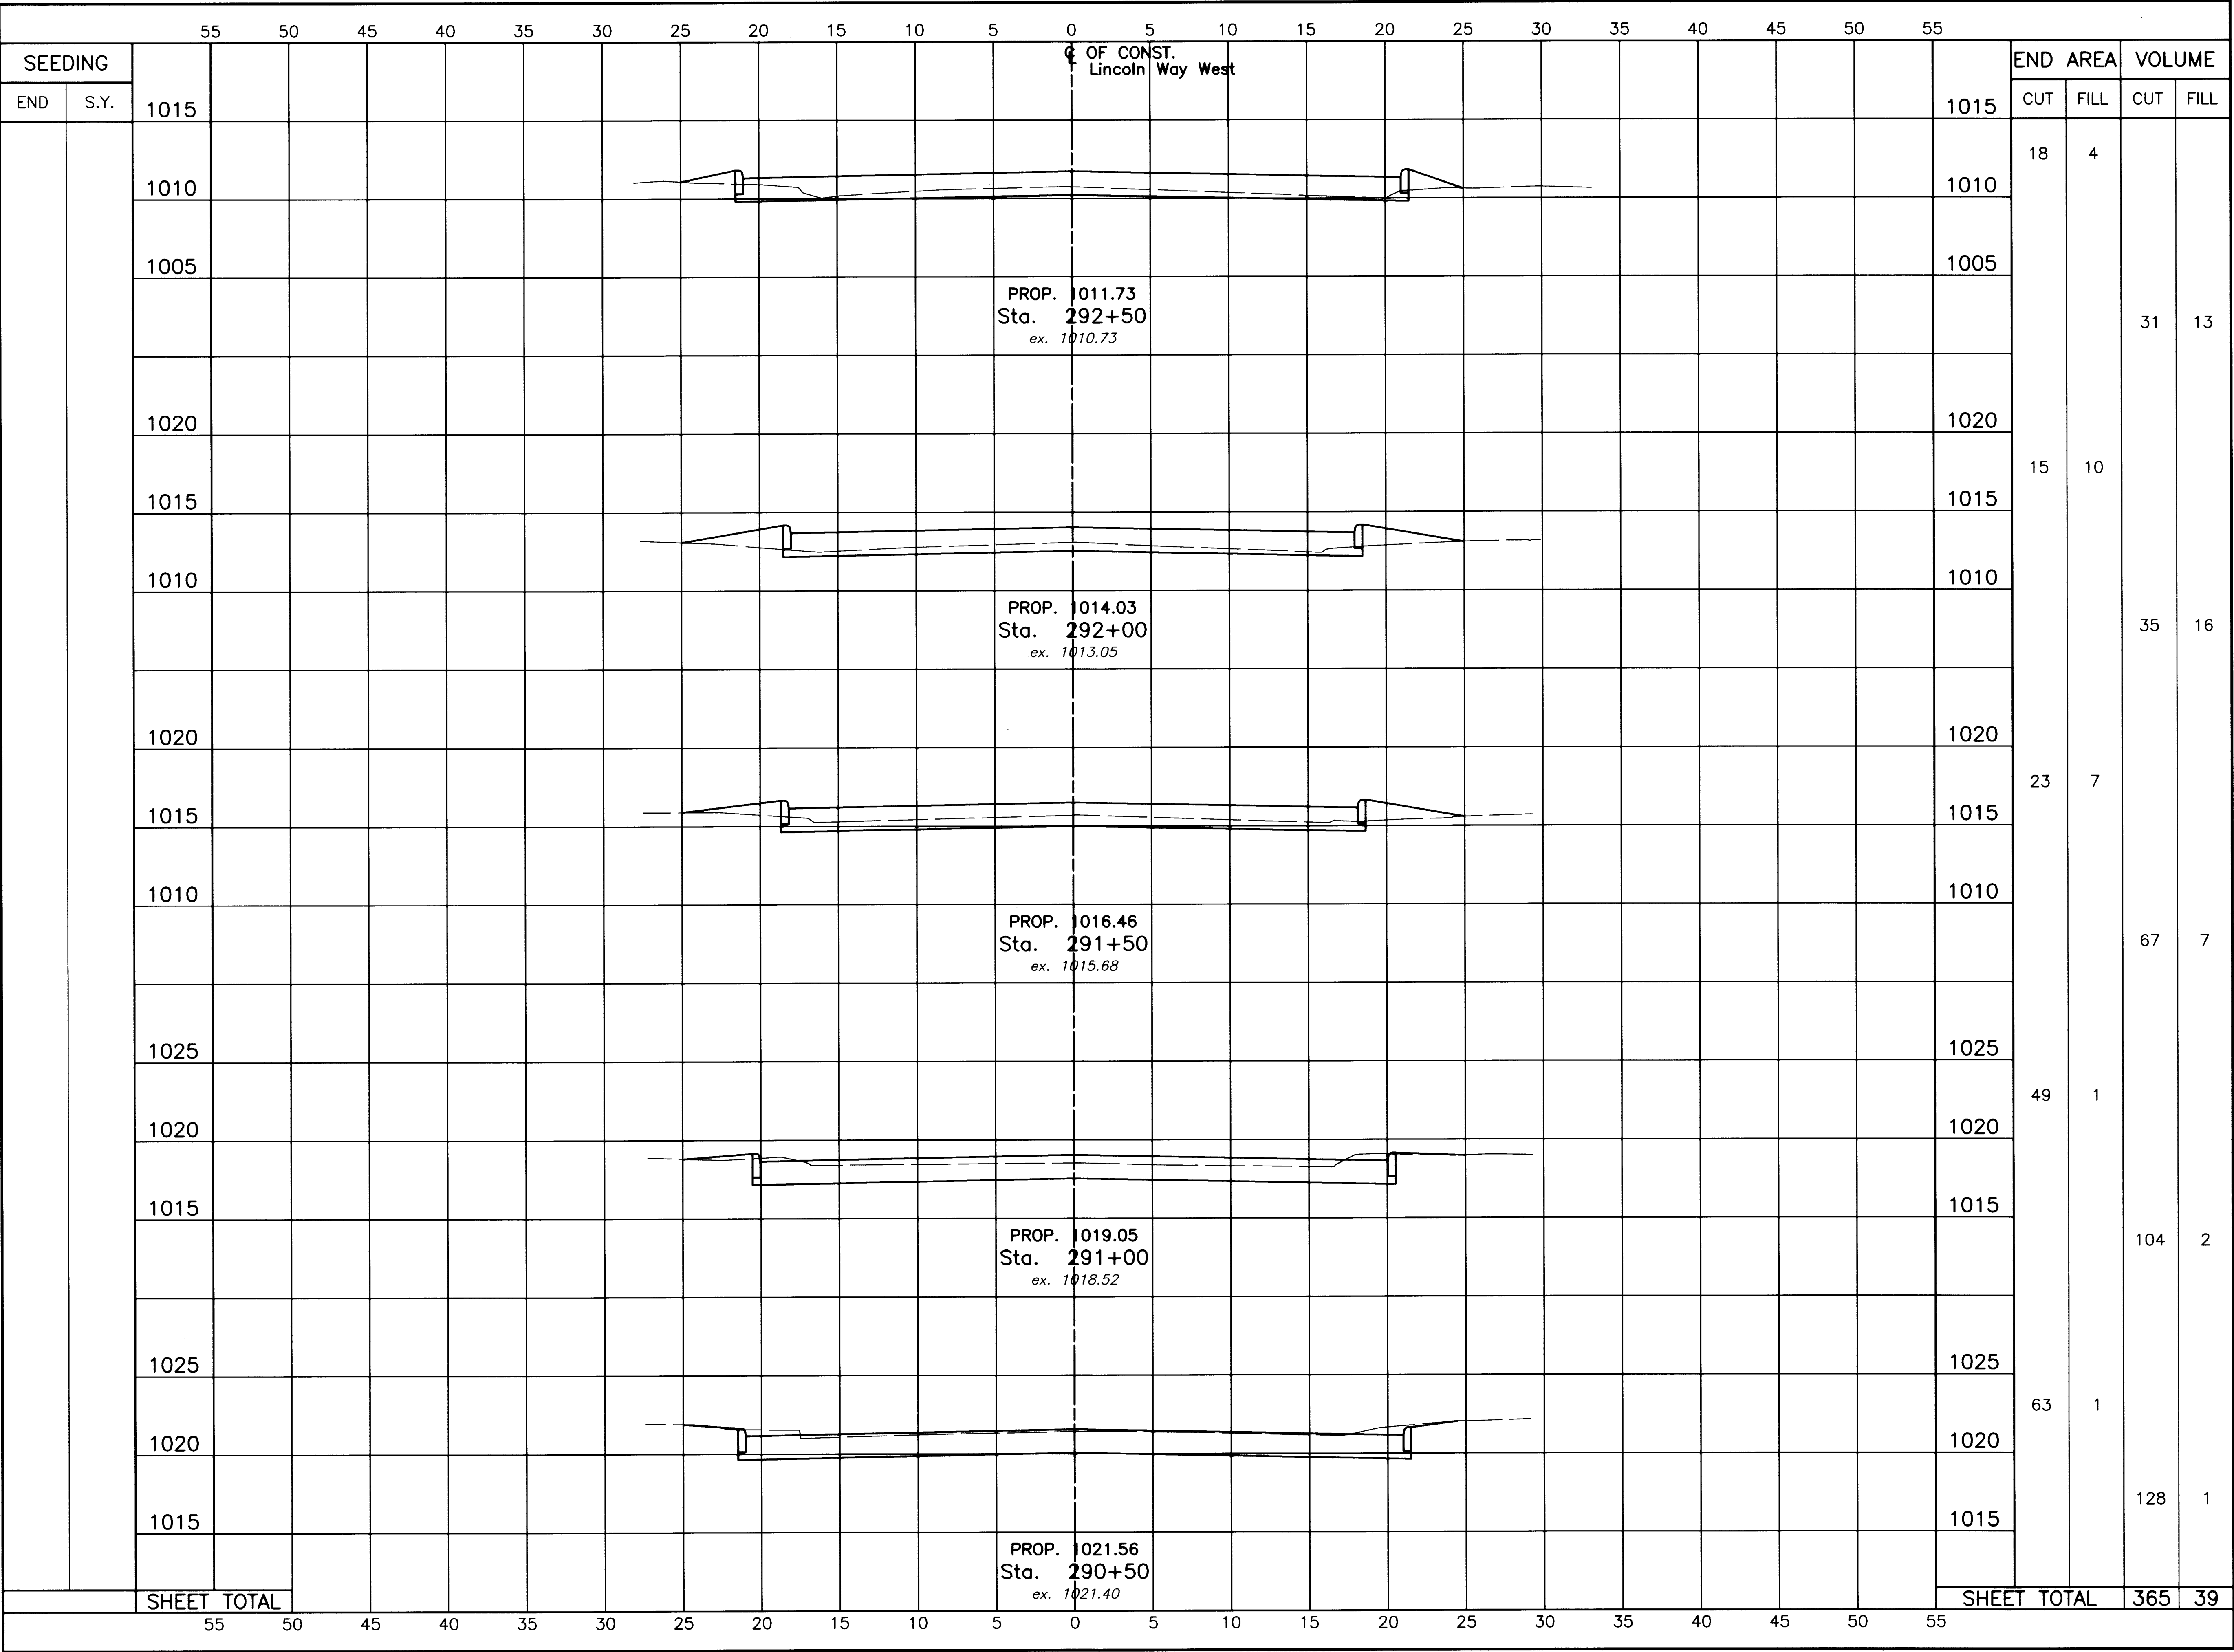

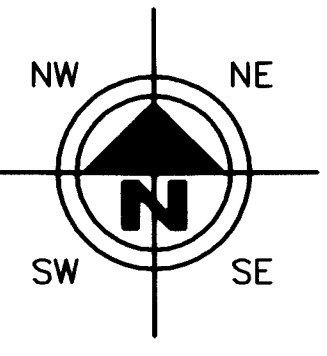

SCALE
IN FEET
0 2.5 5 10

 

HORIZONTAL
SCALE IN FEET

DRAWN BY:
FPW

CHECKED BY:
SDH

DATE:
May 27, 2003

DATE:
June 11, 2003

Lincoln Way West Rehabilitation
Lincoln Way West Cross Section (Sta. 290+50 to Sta. 292+50)
City of Massillon
Stark County, Ohio



Francis H. Cicchinelli, Jr.

REVISIONS:


DATE	DESCRIPTION


ELECTRONIC FILE NAME:
03ST0349.DWG

ACCOUNT NUMBER
03ST03


49

90

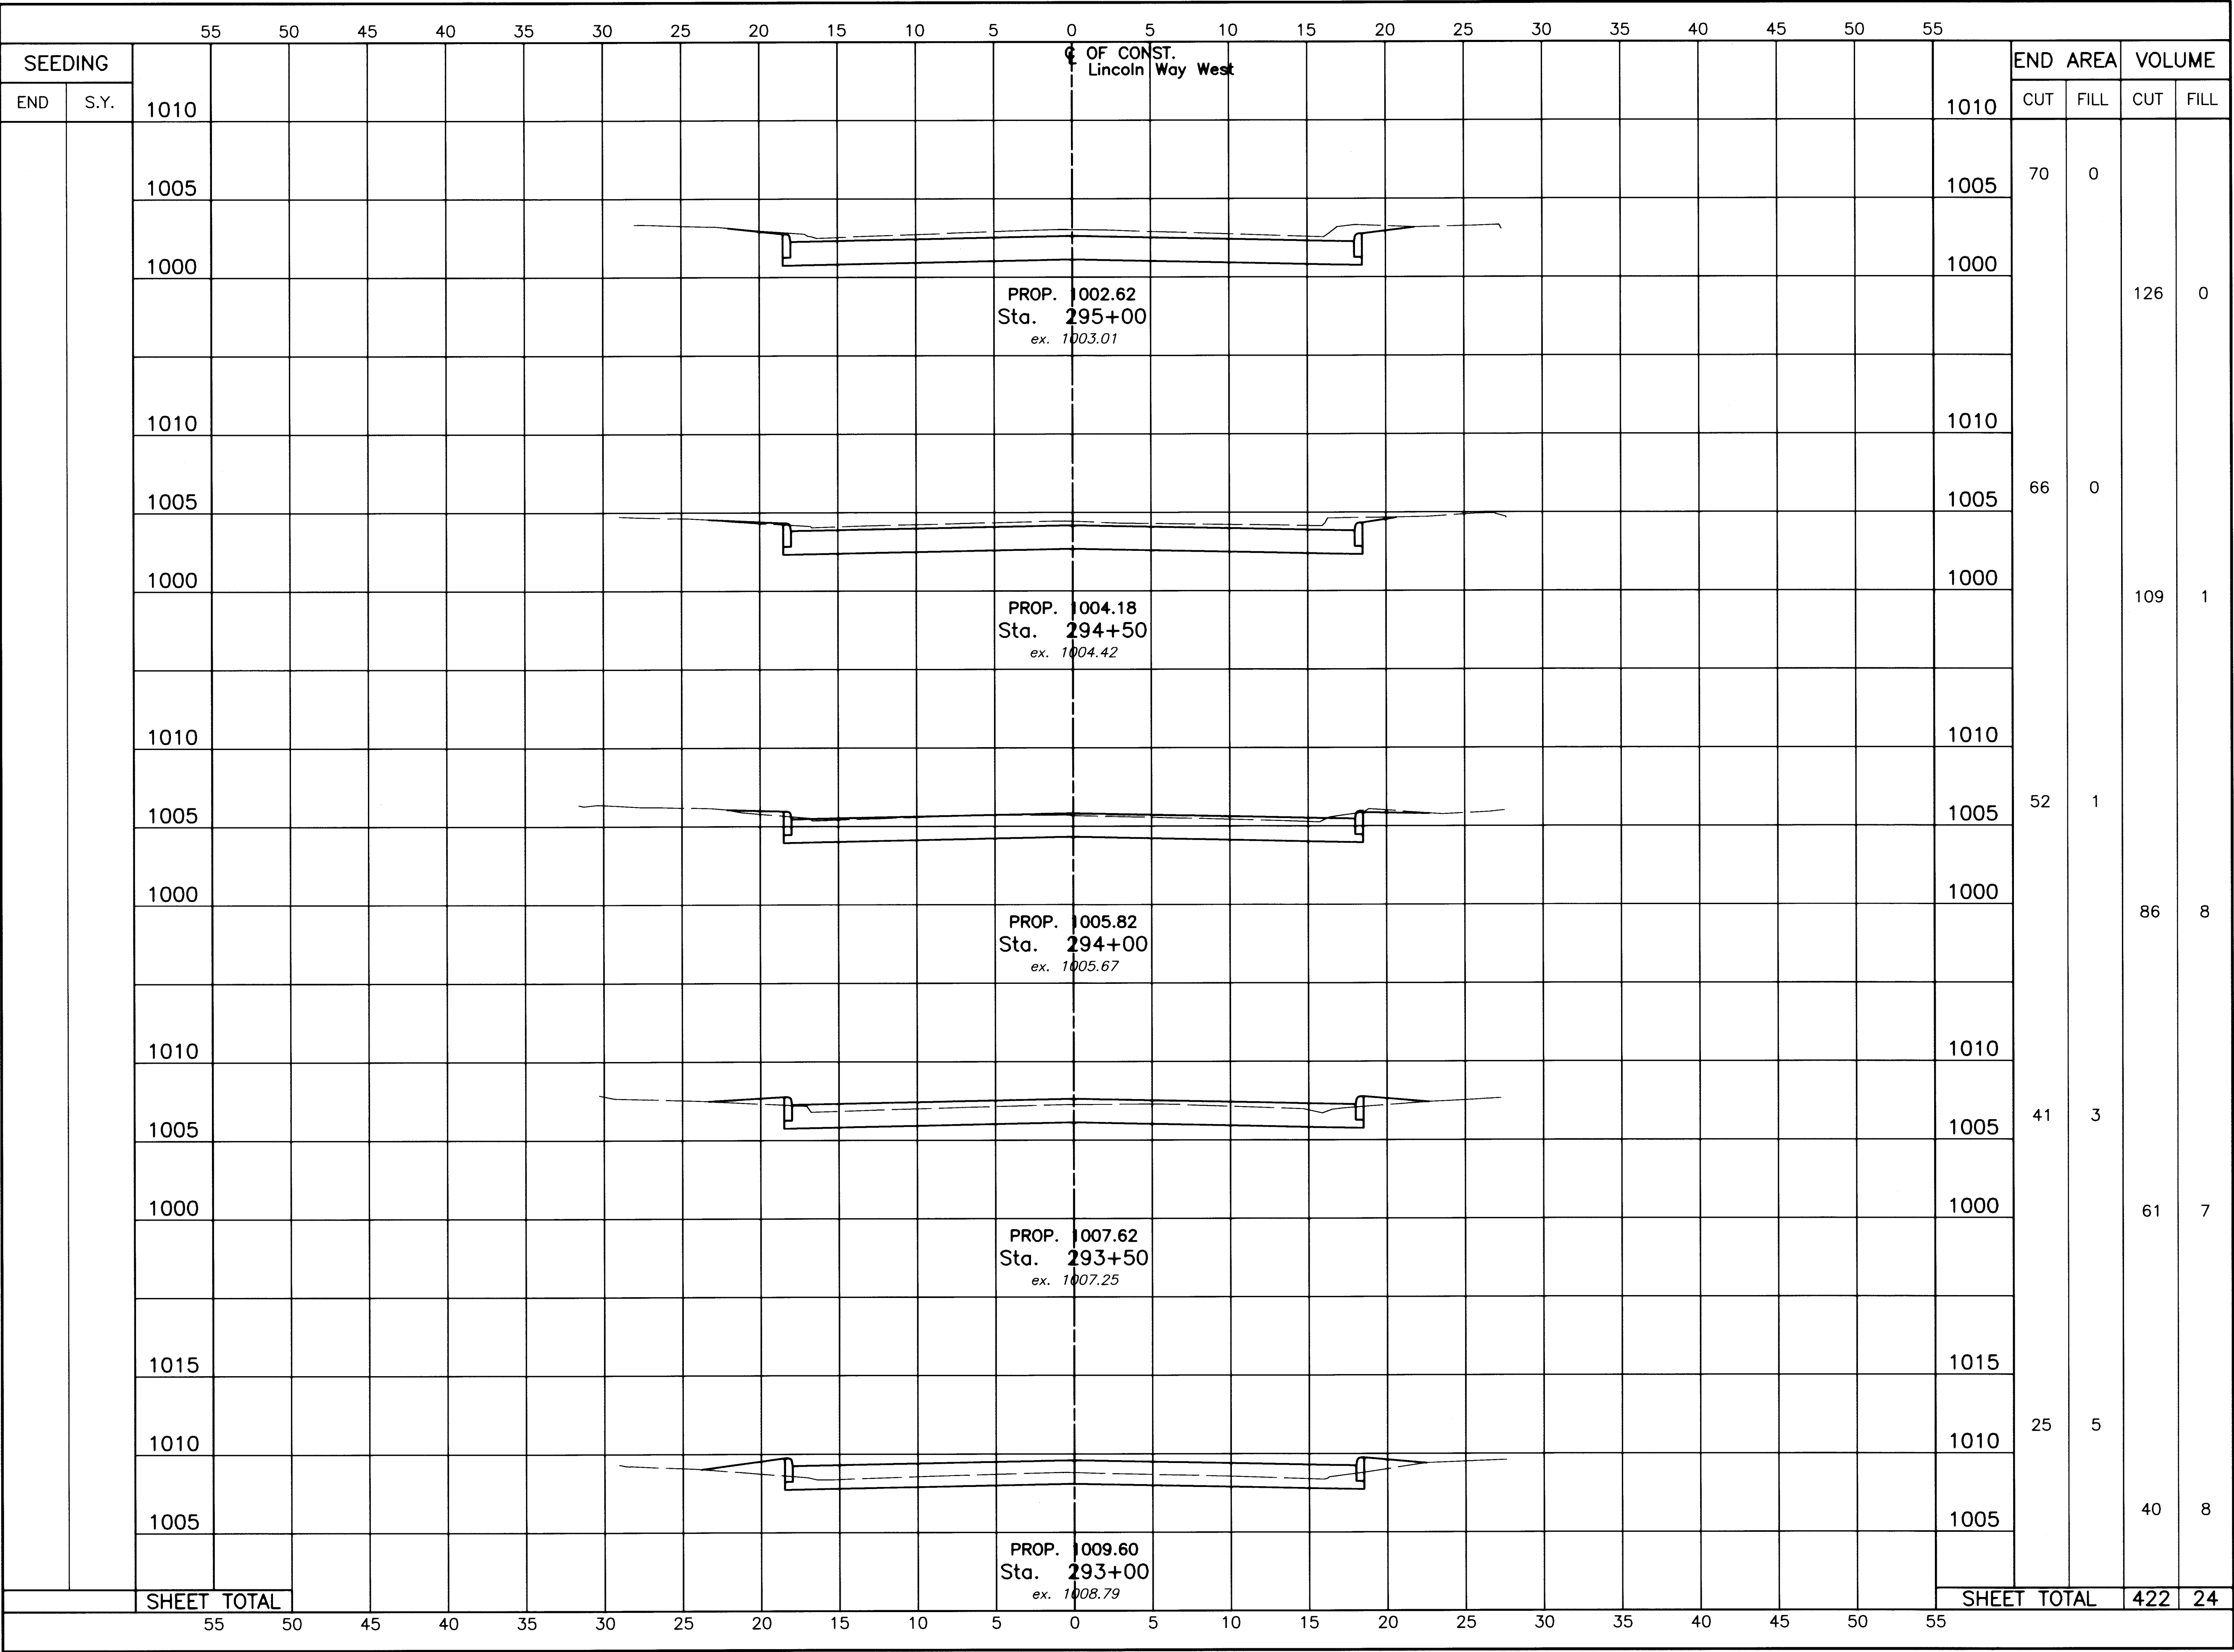

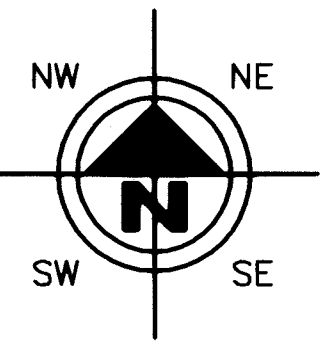

SCALE
IN FEET
0 5 10
2.5

 

HORIZONTAL
SCALE IN FEET

DRAWN BY:
FPW

CHECKED BY:
SDH

DATE:
May 27, 2003

DATE:
June 11, 2003

Lincoln Way West Rehabilitation
Lincoln Way West Cross Section (Sta. 293+00 to Sta. 295+00)
City of Massillon
Stark County, Ohio

Francis H. Cicchinelli, Jr.
Lic. No. 10000






REVISIONS:

DATE	DESCRIPTION

FILE NAME:
03ST0350.DWG

ACCOUNT NUMBER
03ST03

50 / 90

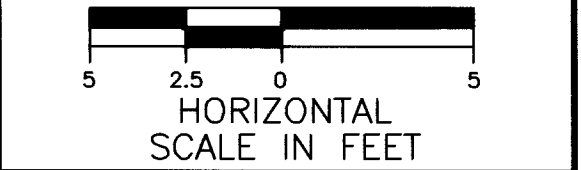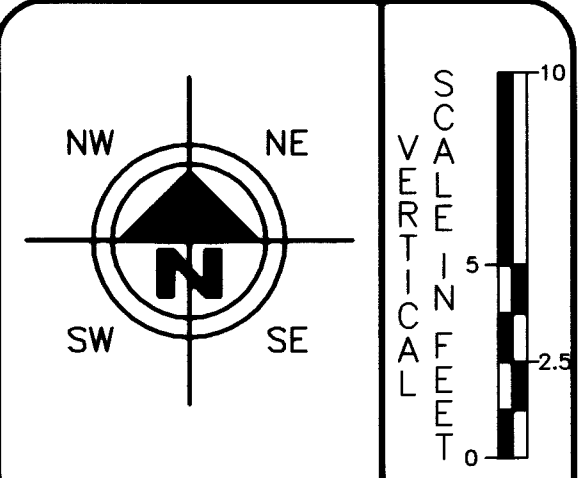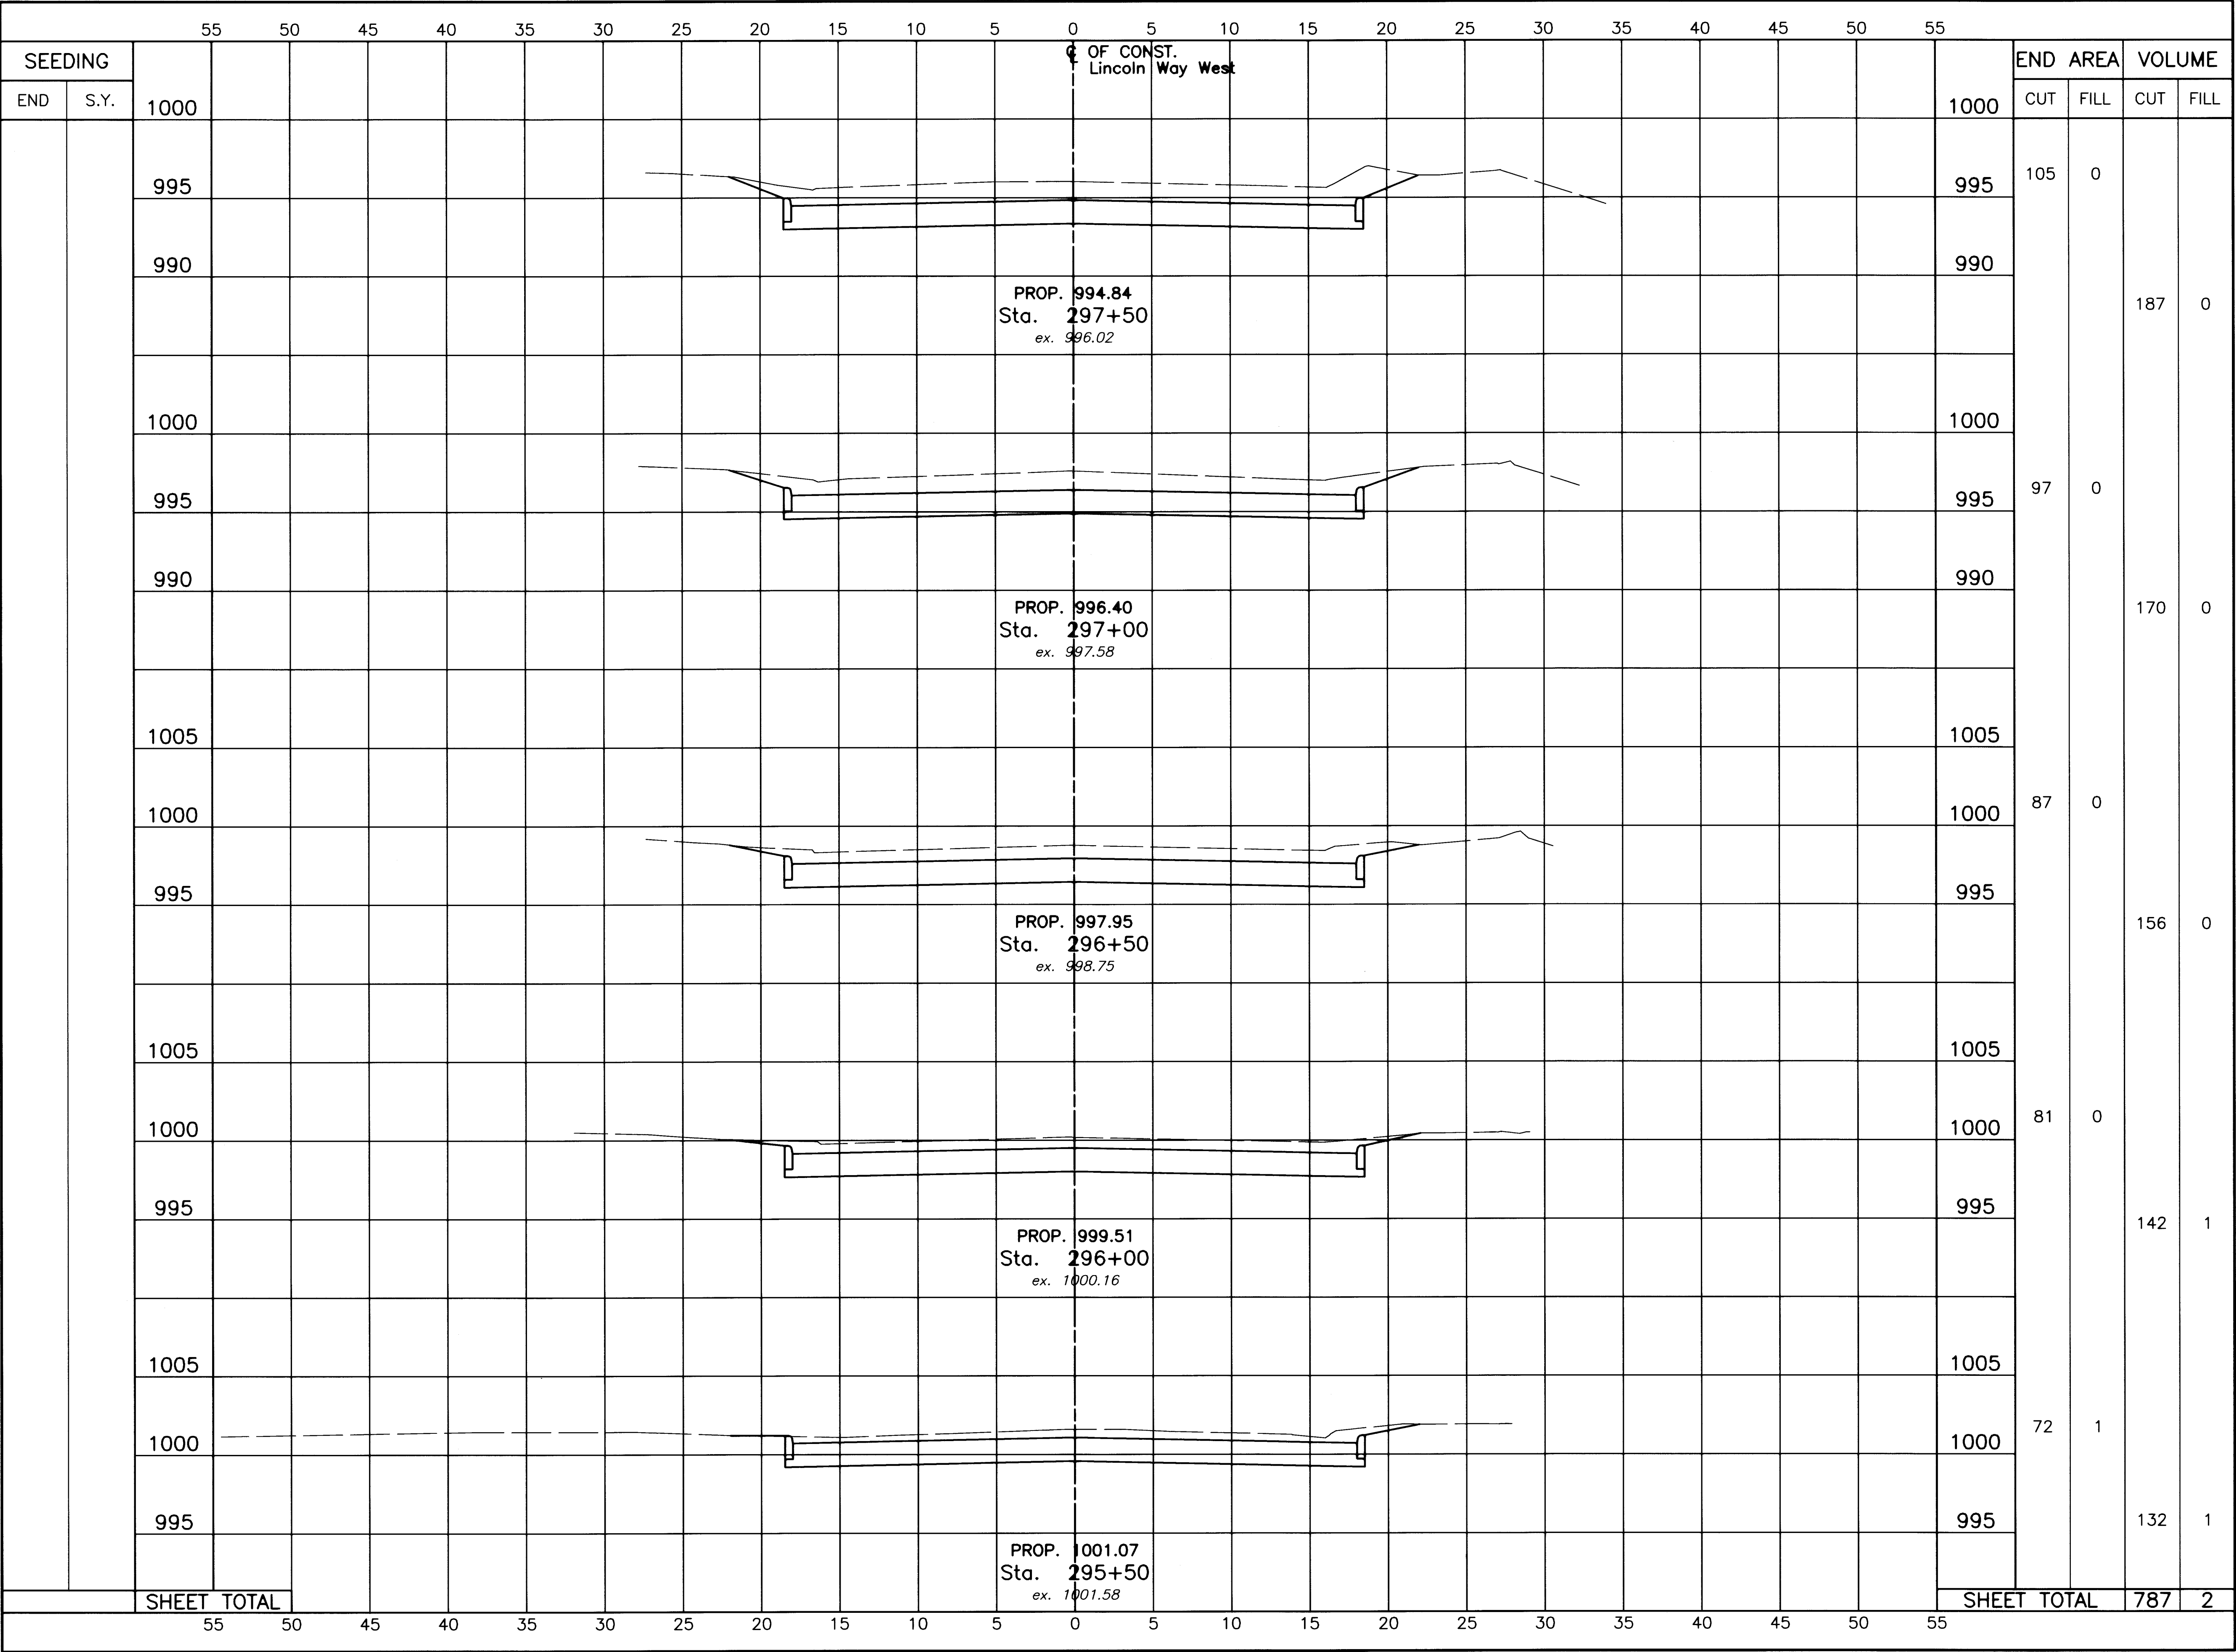

DRAWN BY: FFW
CHECKED BY: SDH




DATE: May 27, 2003
DATE: June 11, 2003

Lincoln Way West Rehabilitation
Lincoln Way West Cross Section (Sta. 295+50 to Sta. 297+50)
City of Massillon
Stark County, Ohio



REVISIONS:	
DATE	DESCRIPTION


FILE NAME: 03ST0351.DWG
ACCOUNT NUMBER: 03ST03

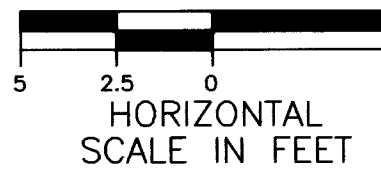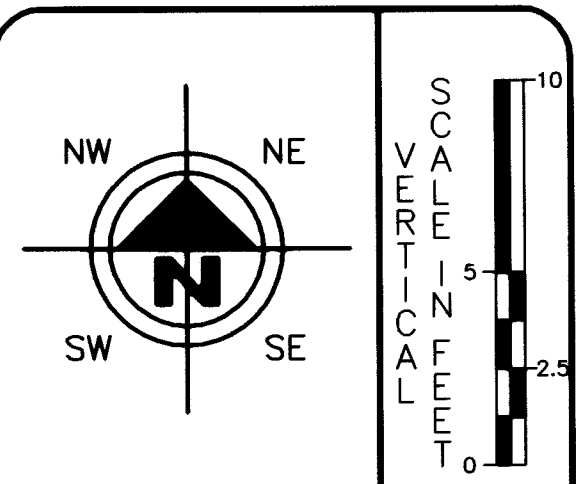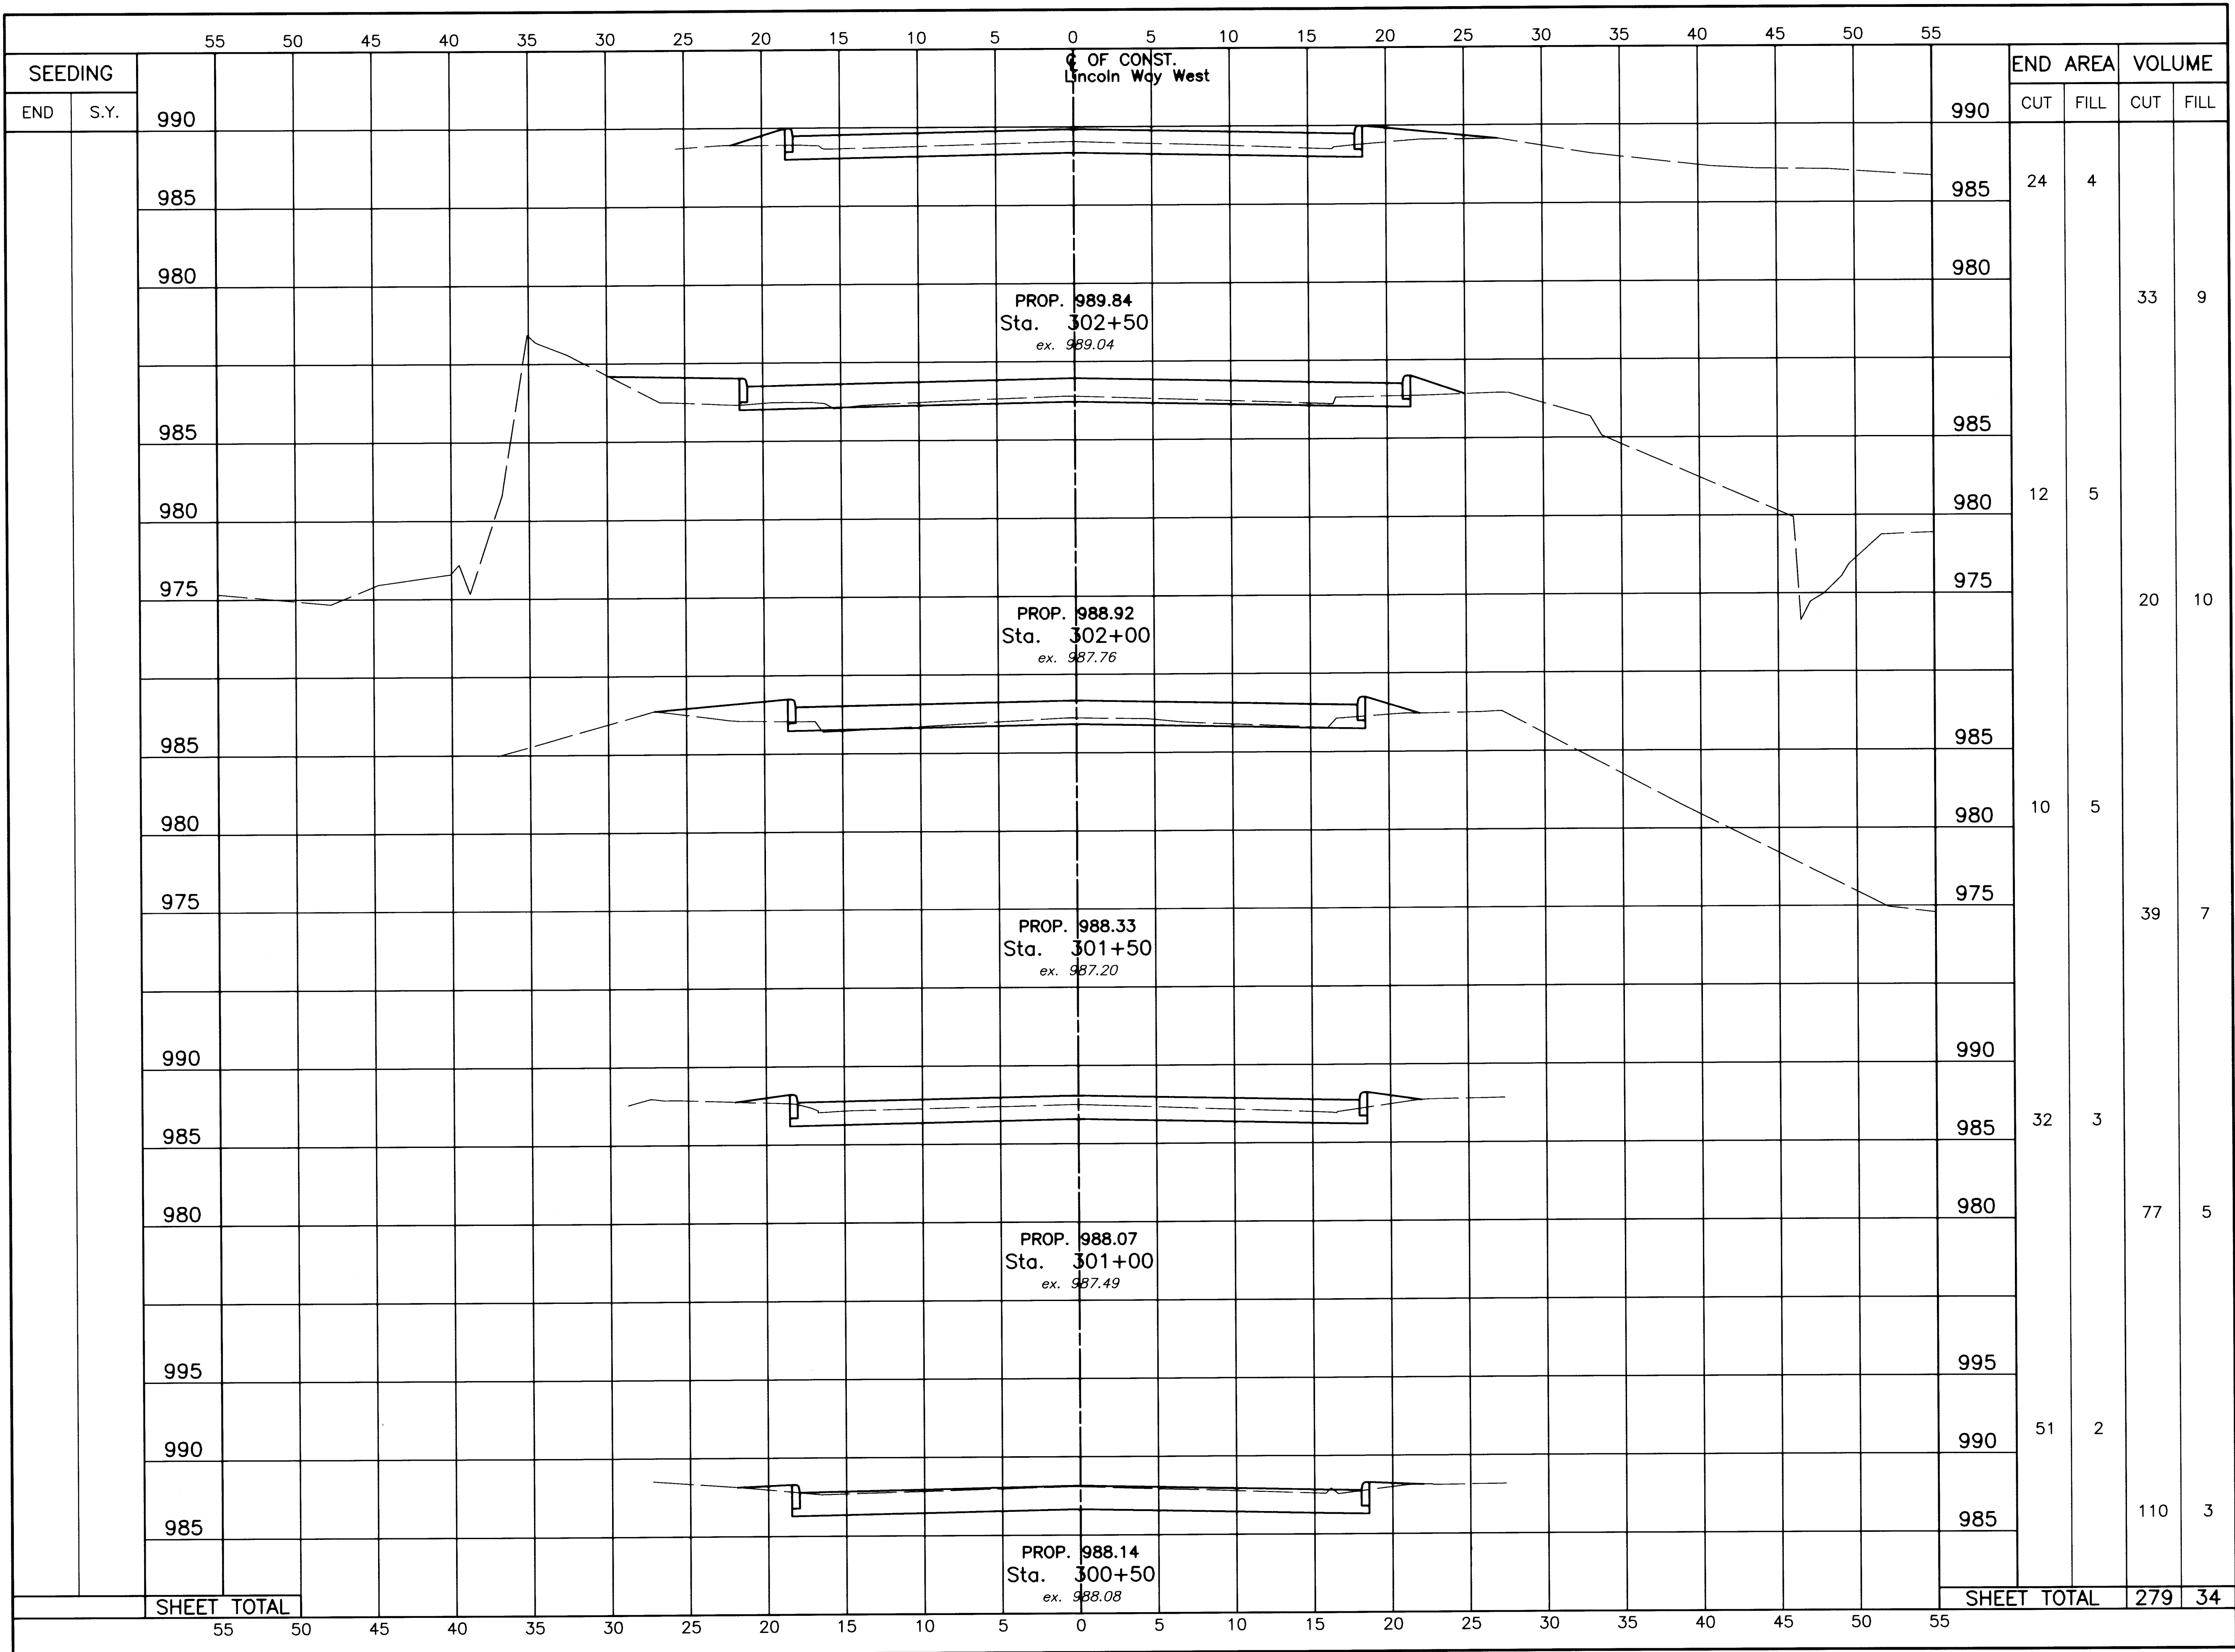

DRAWN BY: FPW
CHECKED BY: SDH
DATE: May 27, 2003
DATE: June 11, 2003


Lincoln Way West Rehabilitation
Lincoln Way West Cross Section (Sta. 300+50 to Sta. 302+50)
City of Massillon
Stark County, Ohio


Francis H. Cicchinelli, Jr.
Mayor

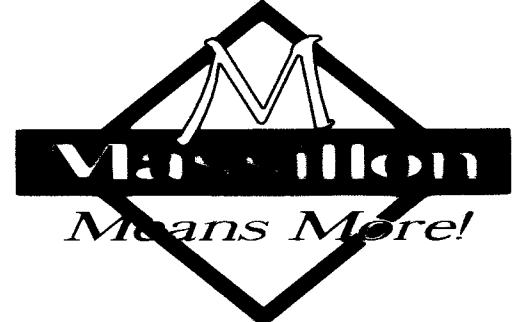


REVISIONS:	
DATE	DESCRIPTION

ELECTRONIC FILE NAME:
03ST0353.DWG
ACCOUNT NUMBER
03ST03

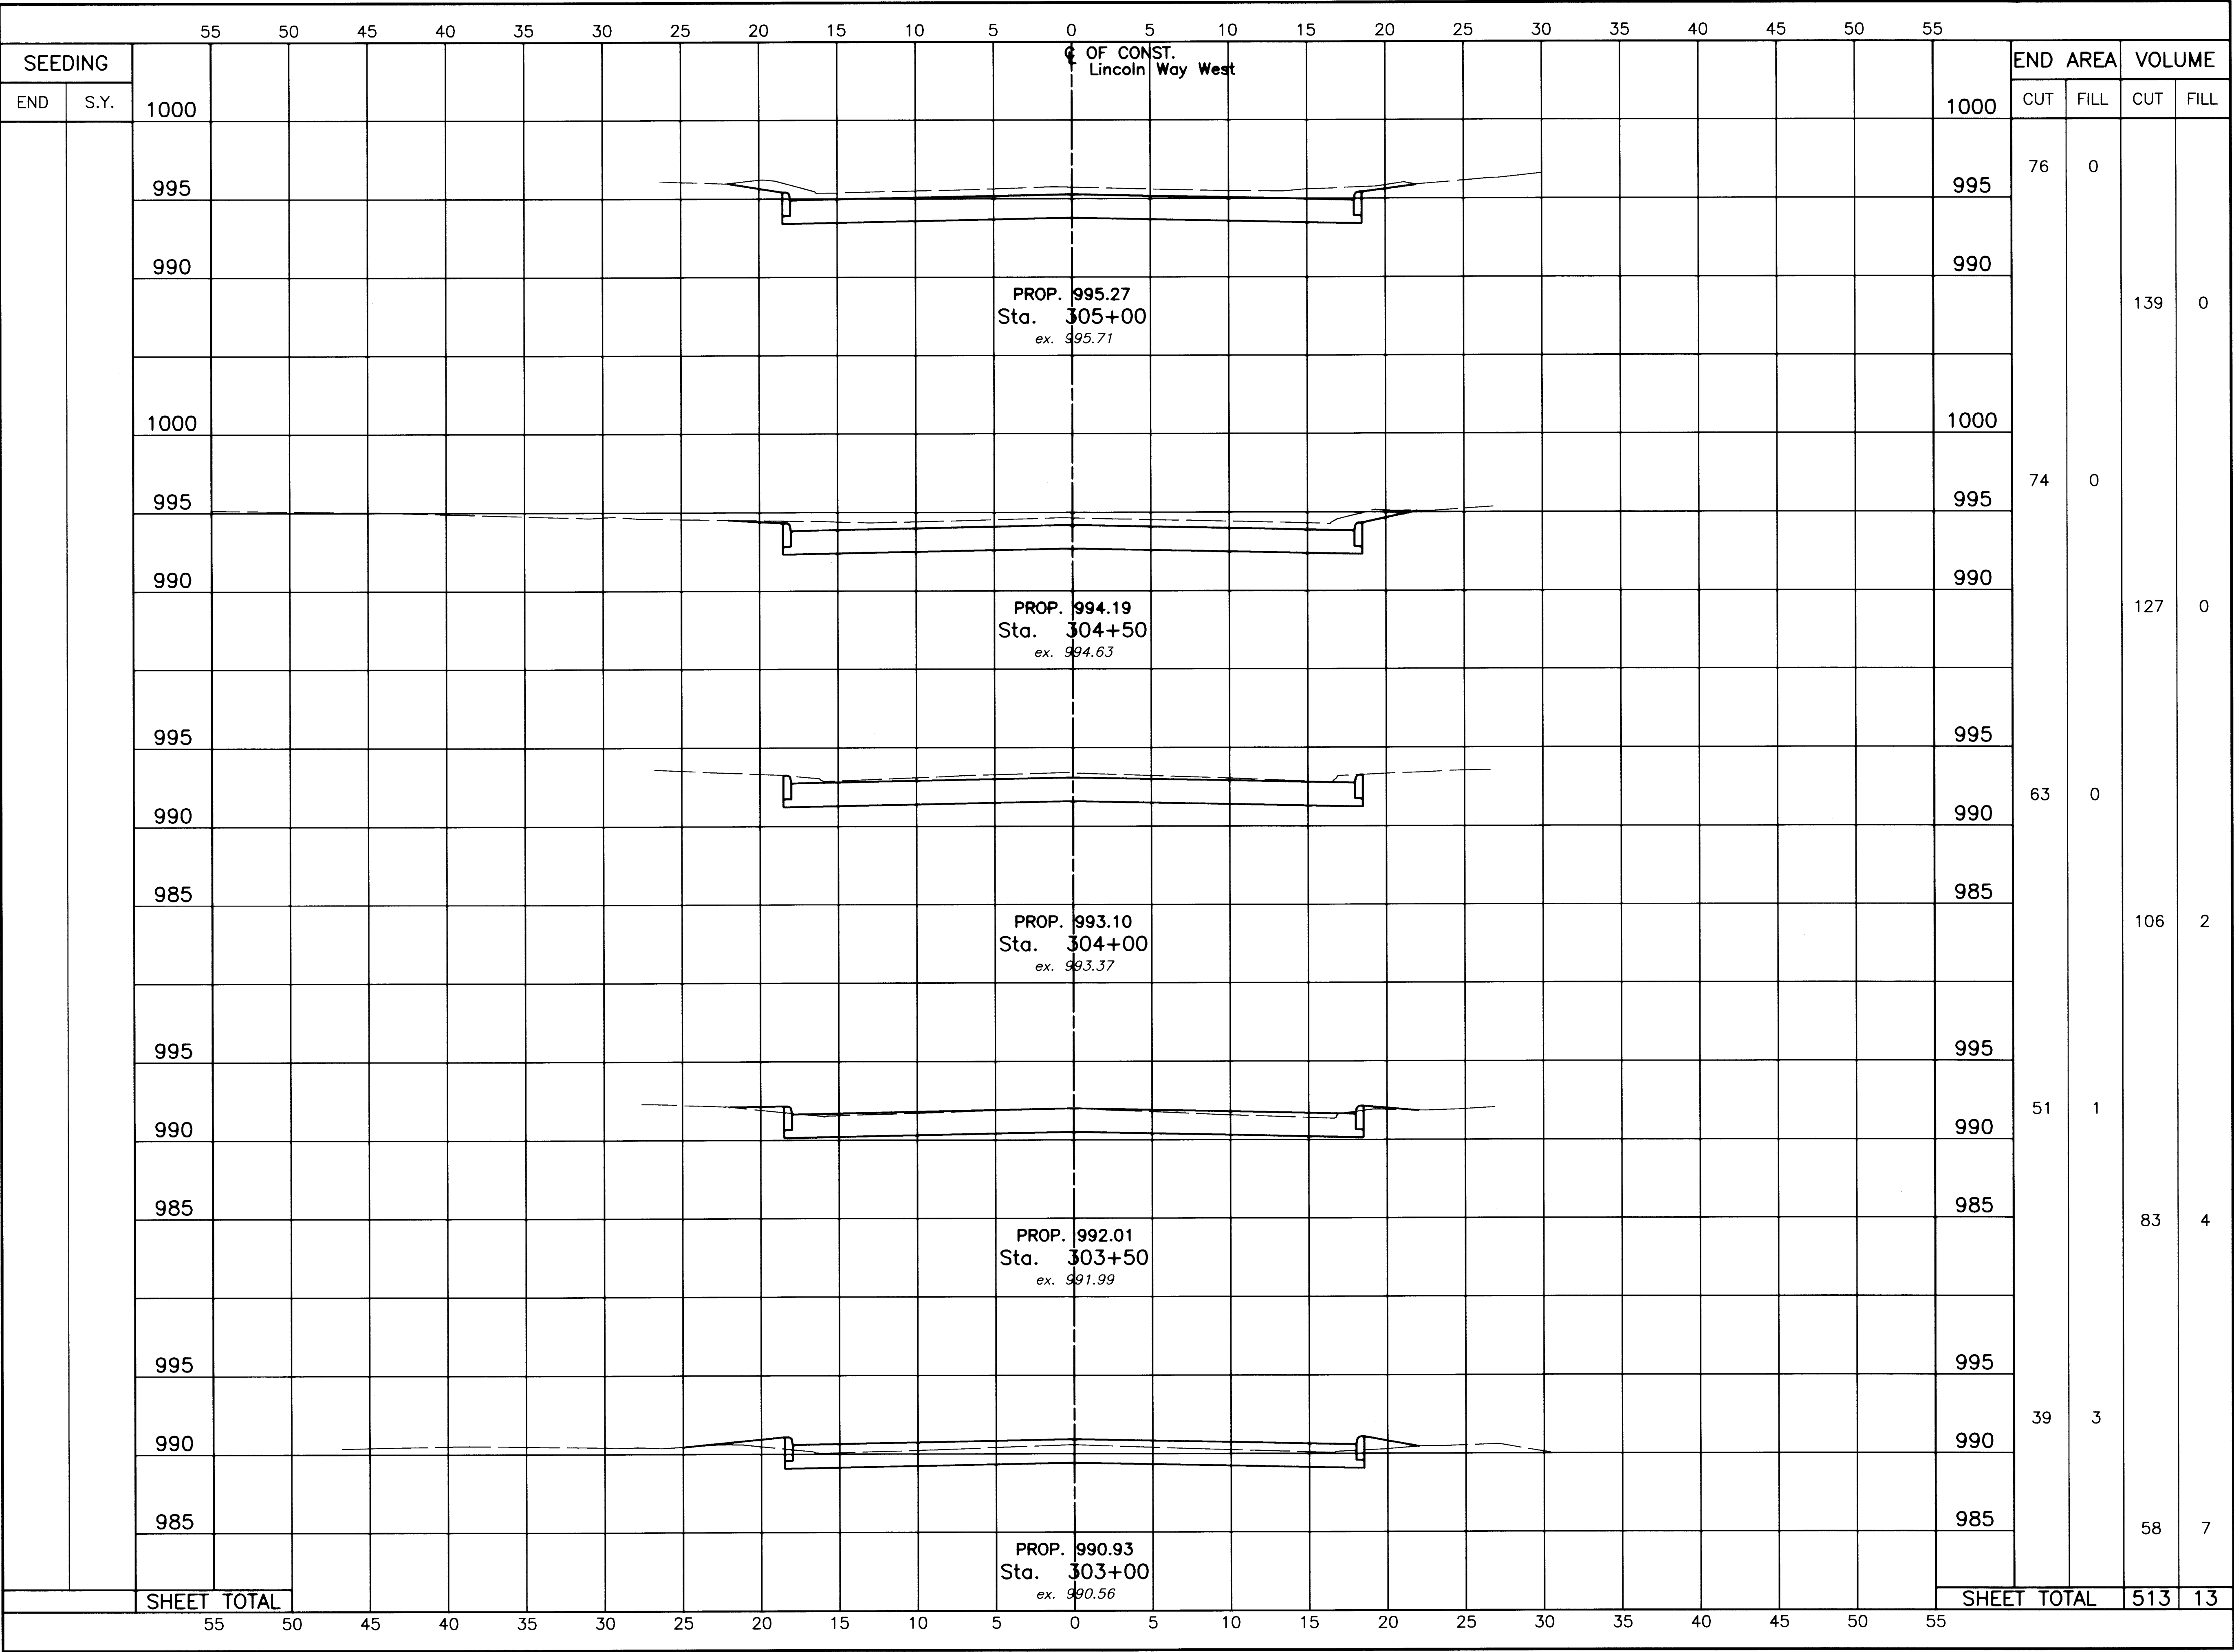

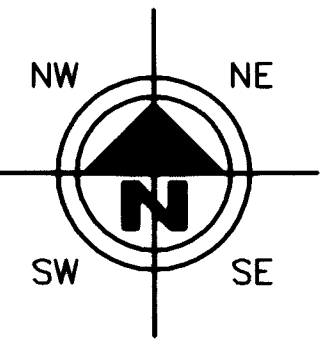

SCALE
IN FEET
0 2.5 5 10

 

HORIZONTAL
SCALE IN FEET

DRAWN BY:
FPW

CHECKED BY:
SDH

DATE:
May 27, 2003

DATE:
June 11, 2003

Lincoln Way West Rehabilitation
Lincoln Way West Cross Section (Sta. 303+00 to Sta. 305+00)
City of Massillon
Stark County, Ohio



Francis H. Cicchinelli, Jr.
Mayor

REVISIONS:


DATE	DESCRIPTION

ELECTRONIC FILE NAME:
03ST0354.DWG

ACCOUNT NUMBER
03ST03

54

90

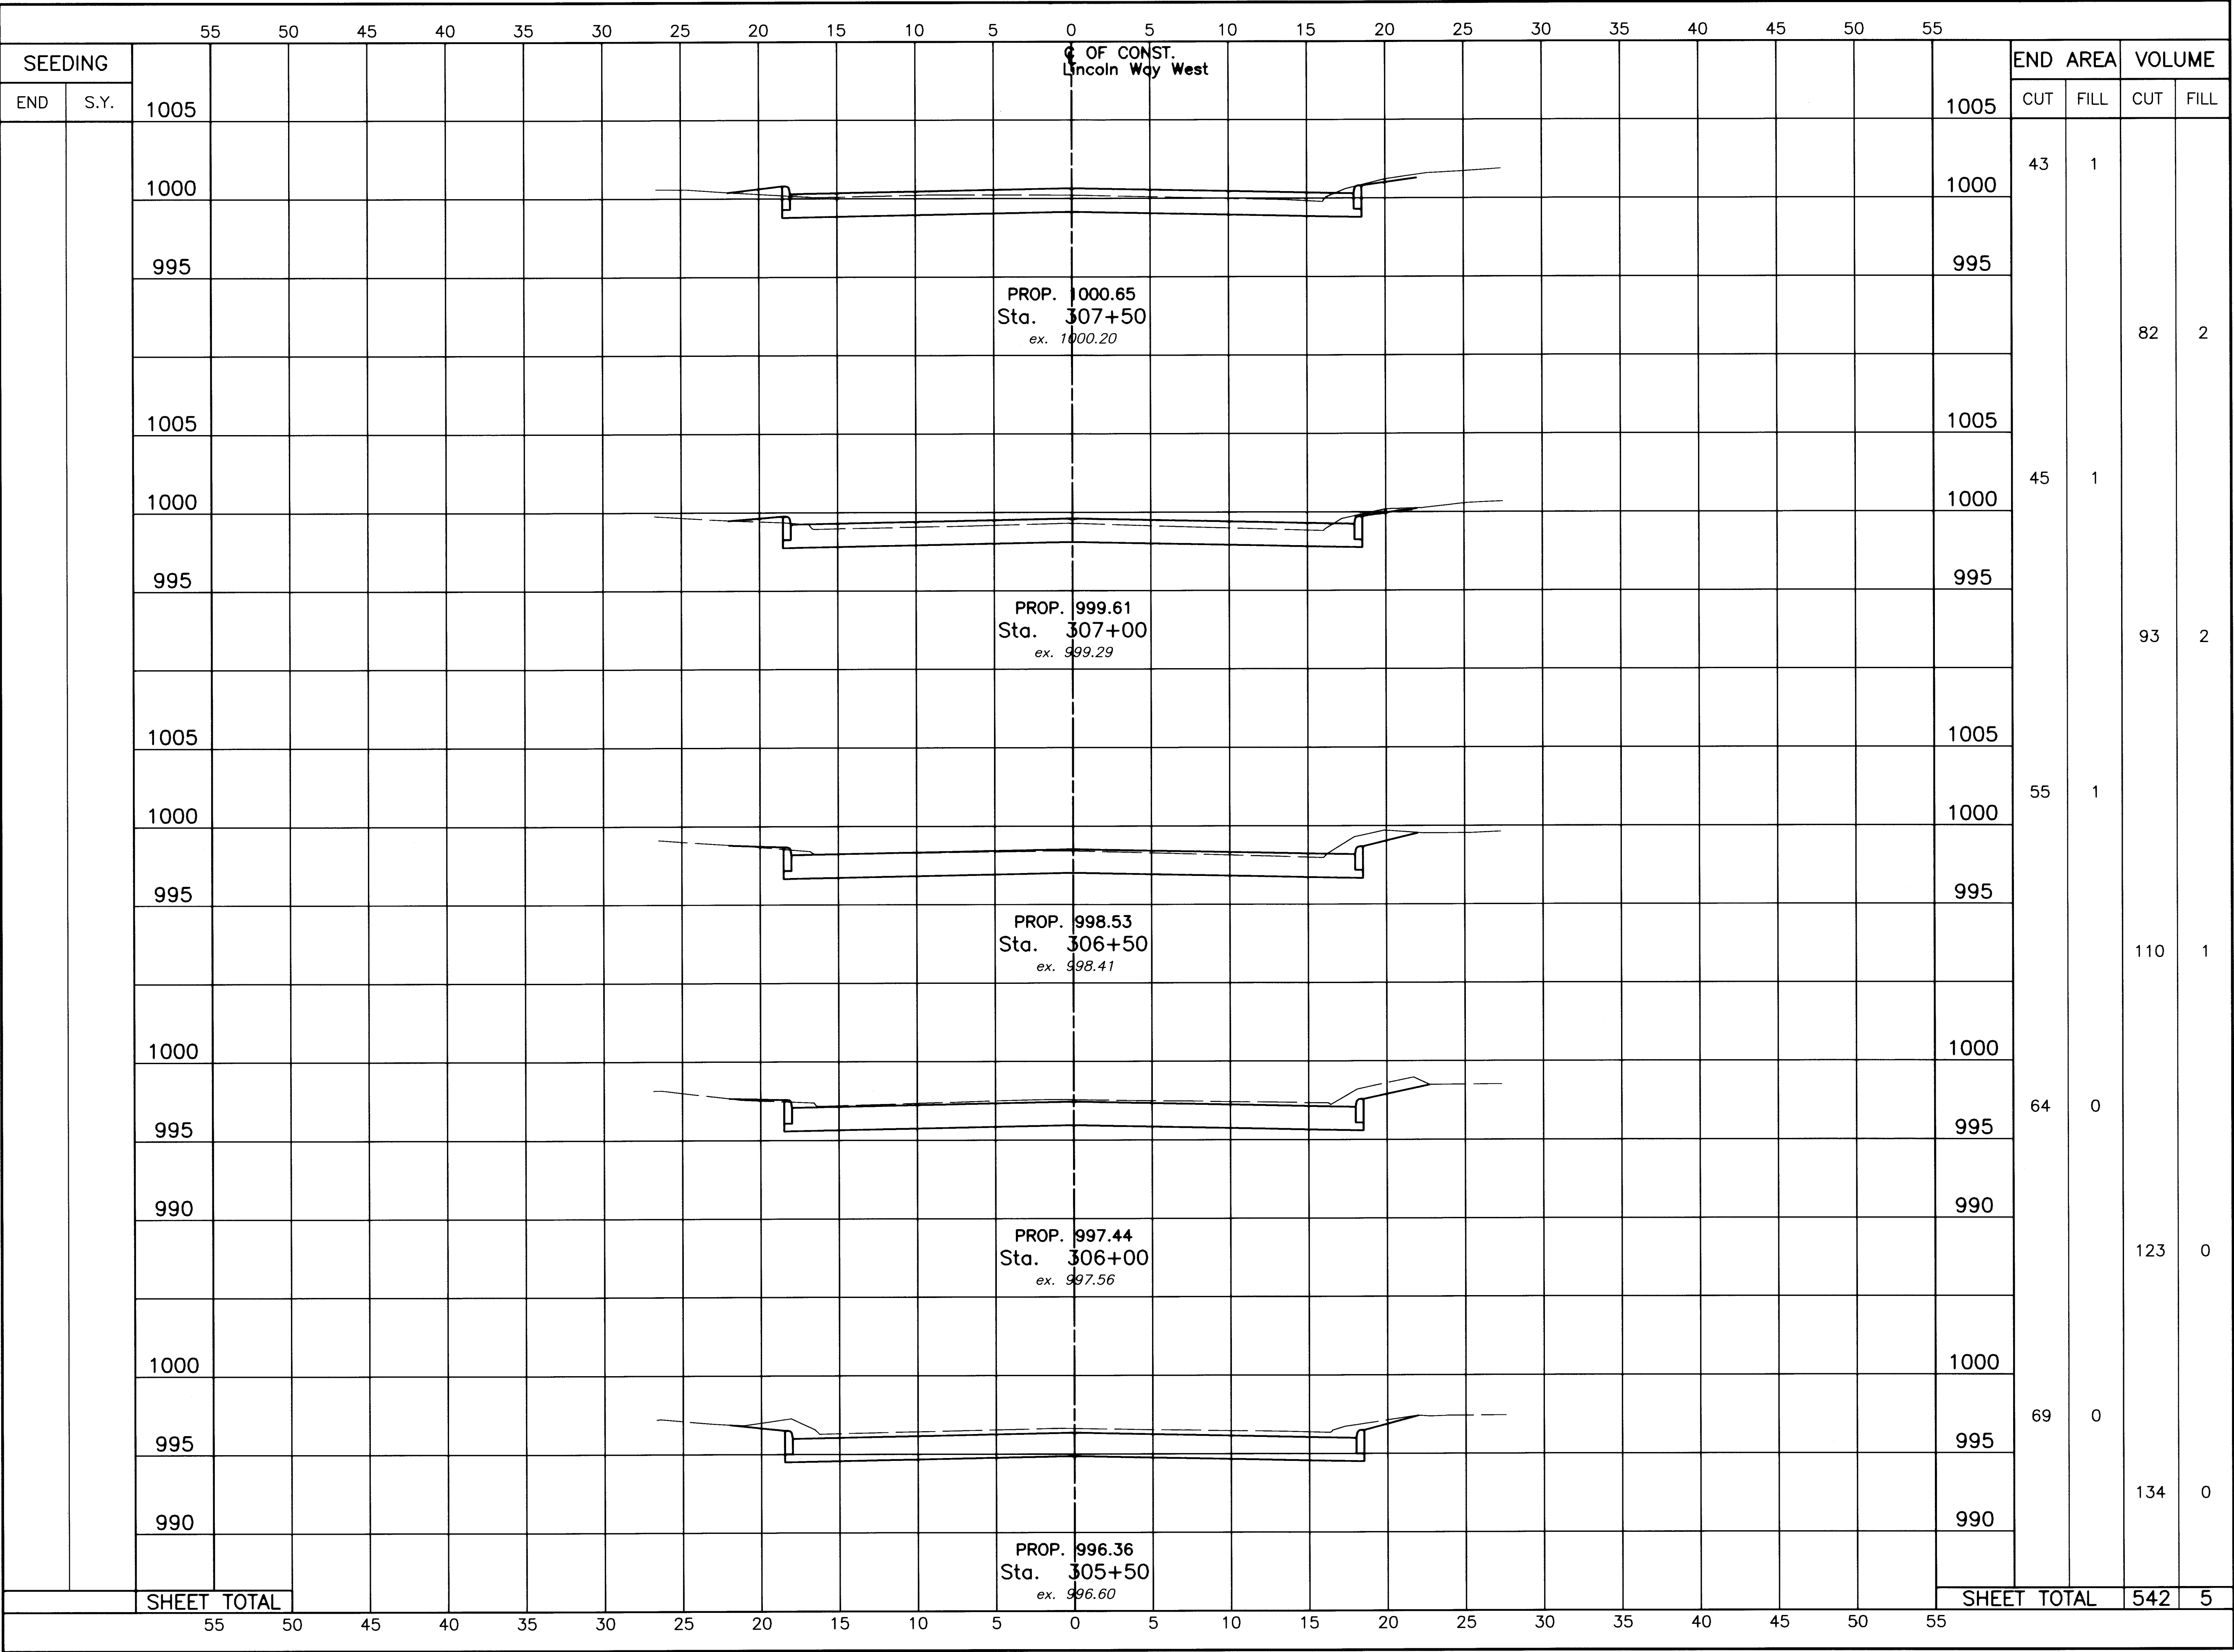

NWNE
SWSE

0510
2.5

VERTICAL
SCALE IN FEET

52.505
HORIZONTAL
SCALE IN FEET

DRAWN BY:
FPW

CHECKED BY:
SDH

DATE:
May 27, 2003

DATE:
June 11, 2003

Lincoln Way West Rehabilitation
Lincoln Way West Cross Section (Sta. 305+50 to Sta. 307+50)
City of Massillon
Stark County, Ohio

Francis H. Cicchinelli, Jr.
Lic. No. 10000


REVISIONS:


DATE	DESCRIPTION

FILE NAME:
03ST0355.DWG


ACCOUNT NUMBER
03ST03

55 / 90

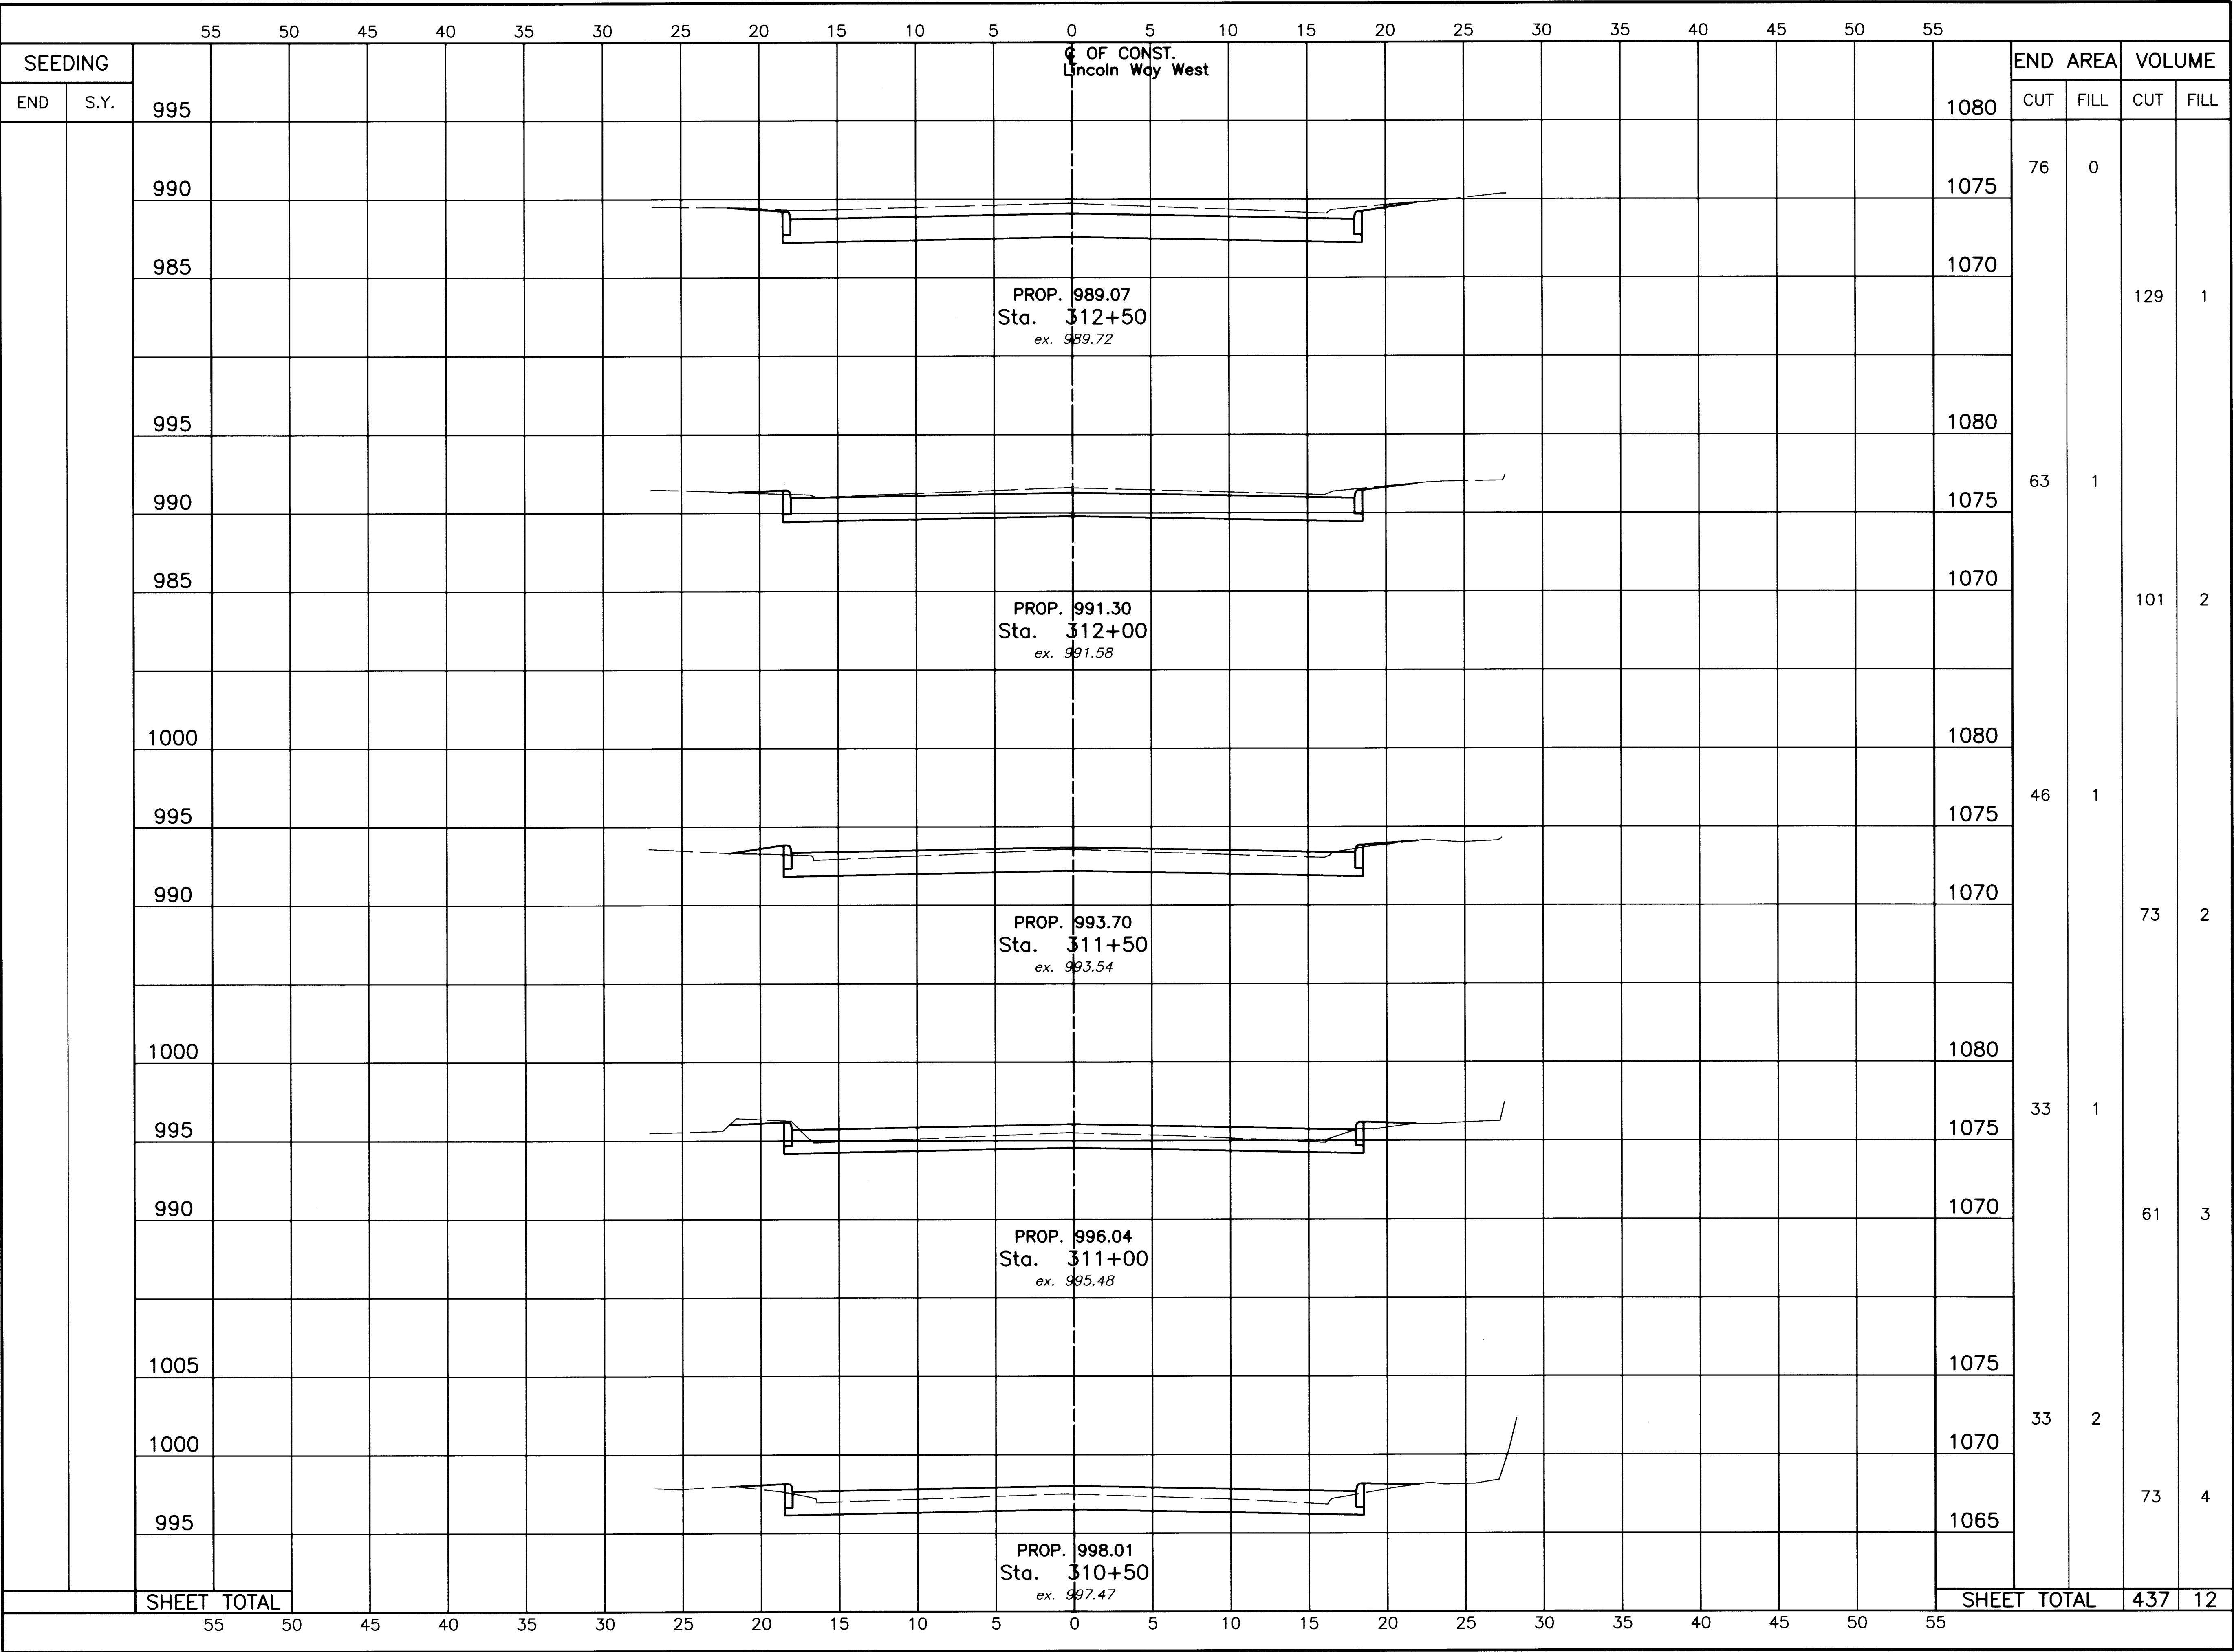

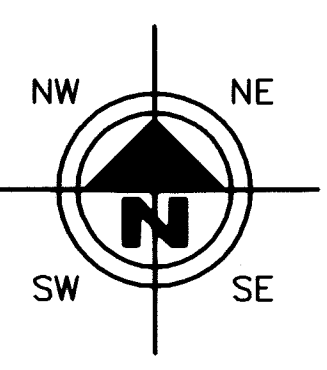

SCALE
IN FEET
0 2.5 5 10

 

HORIZONTAL
SCALE IN FEET

DRAWN BY:
FPW

CHECKED BY:
SDH

DATE:
May 27, 2003

DATE:
June 11, 2003

Lincoln Way West Rehabilitation
Lincoln Way West Cross Section (Sta. 310+50 to Sta. 312+50)
City of Massillon
Stark County, Ohio

Francis H. Cicchinelli, Jr.
Mayor




REVISIONS:


DATE	DESCRIPTION

FILE NAME:
03ST0357.DWG


ACCOUNT NUMBER
03ST03

57 / 90

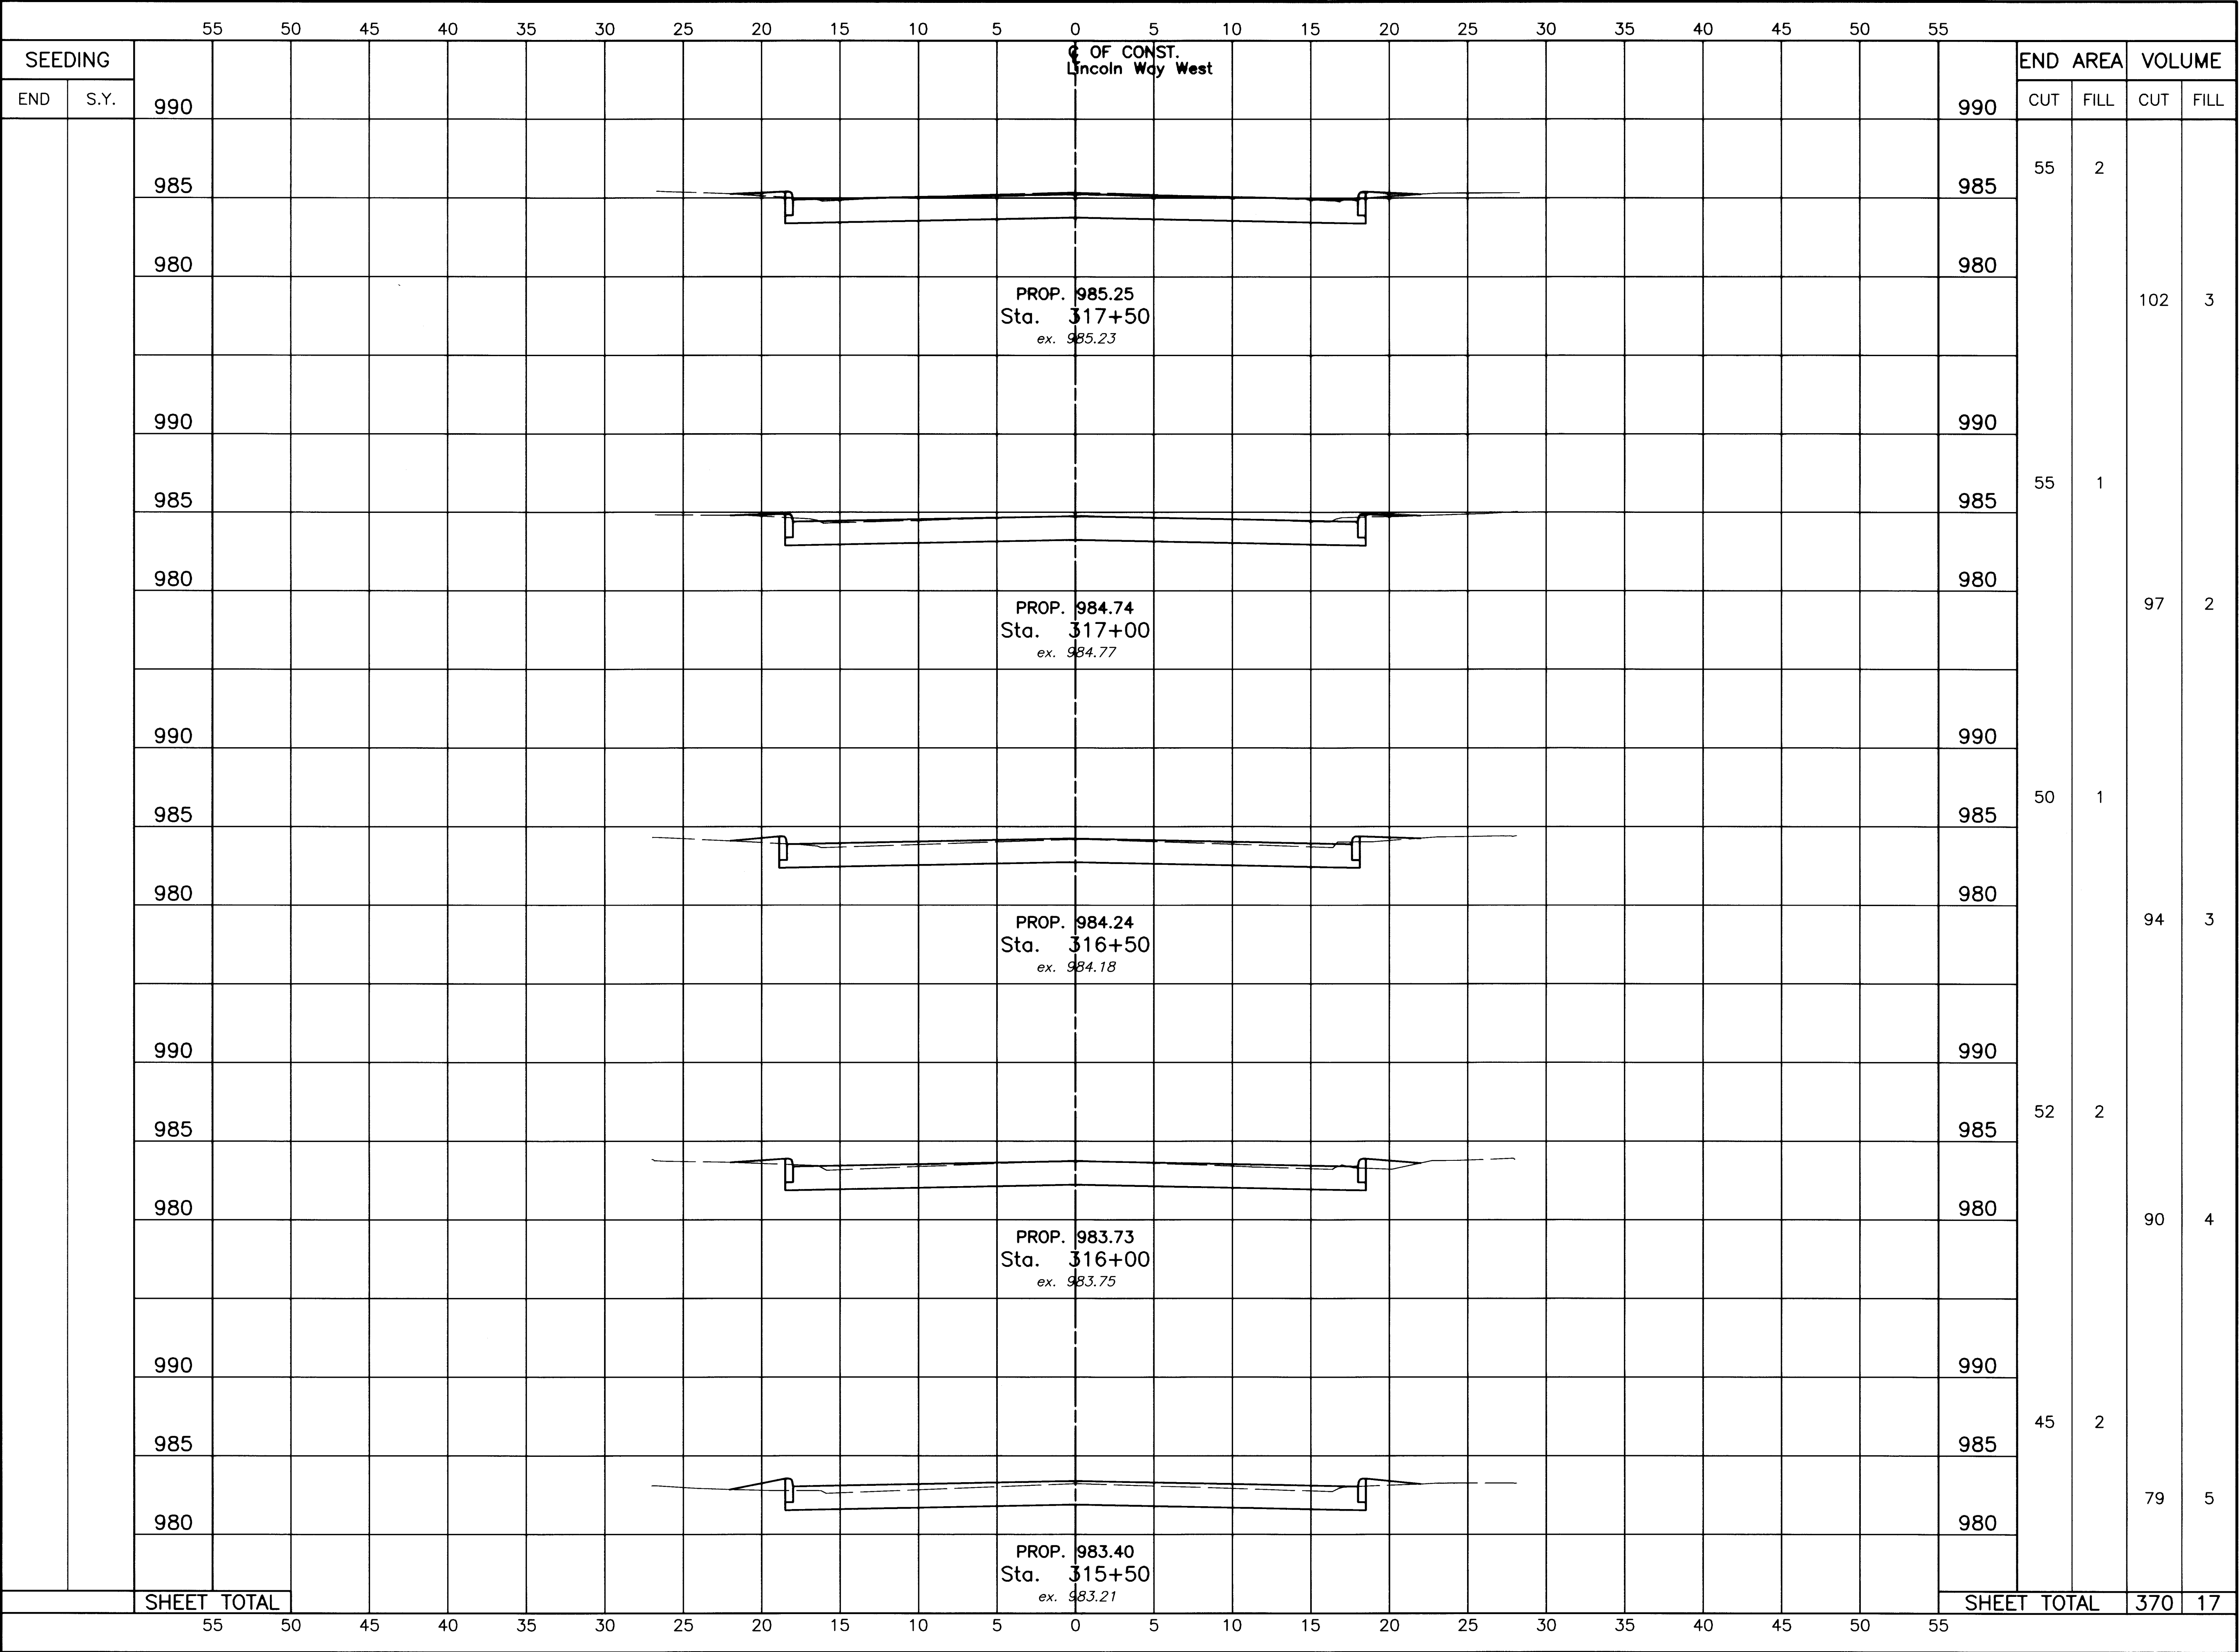

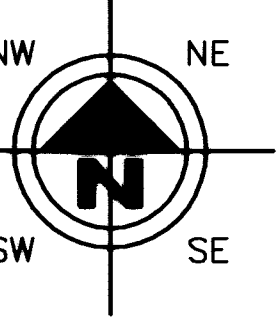

SCALE
VERTICAL
IN FEET
0 2.5 5 10

 

HORIZONTAL
SCALE IN FEET

DRAWN BY:
FPW

CHECKED BY:
SDH

DATE:
May 27, 2003

DATE:
June 11, 2003

Lincoln Way West Rehabilitation
Lincoln Way West Cross Section (Sta. 315+50 to Sta. 317+50)
City of Massillon
Stark County, Ohio

Francis H. Cicchinelli, Jr.
Mayor



Massillon
Means More!


REVISIONS:

DATE	DESCRIPTION

FILE NAME:
03ST0359.DWG

ACCOUNT NUMBER
03ST03

59 / 90

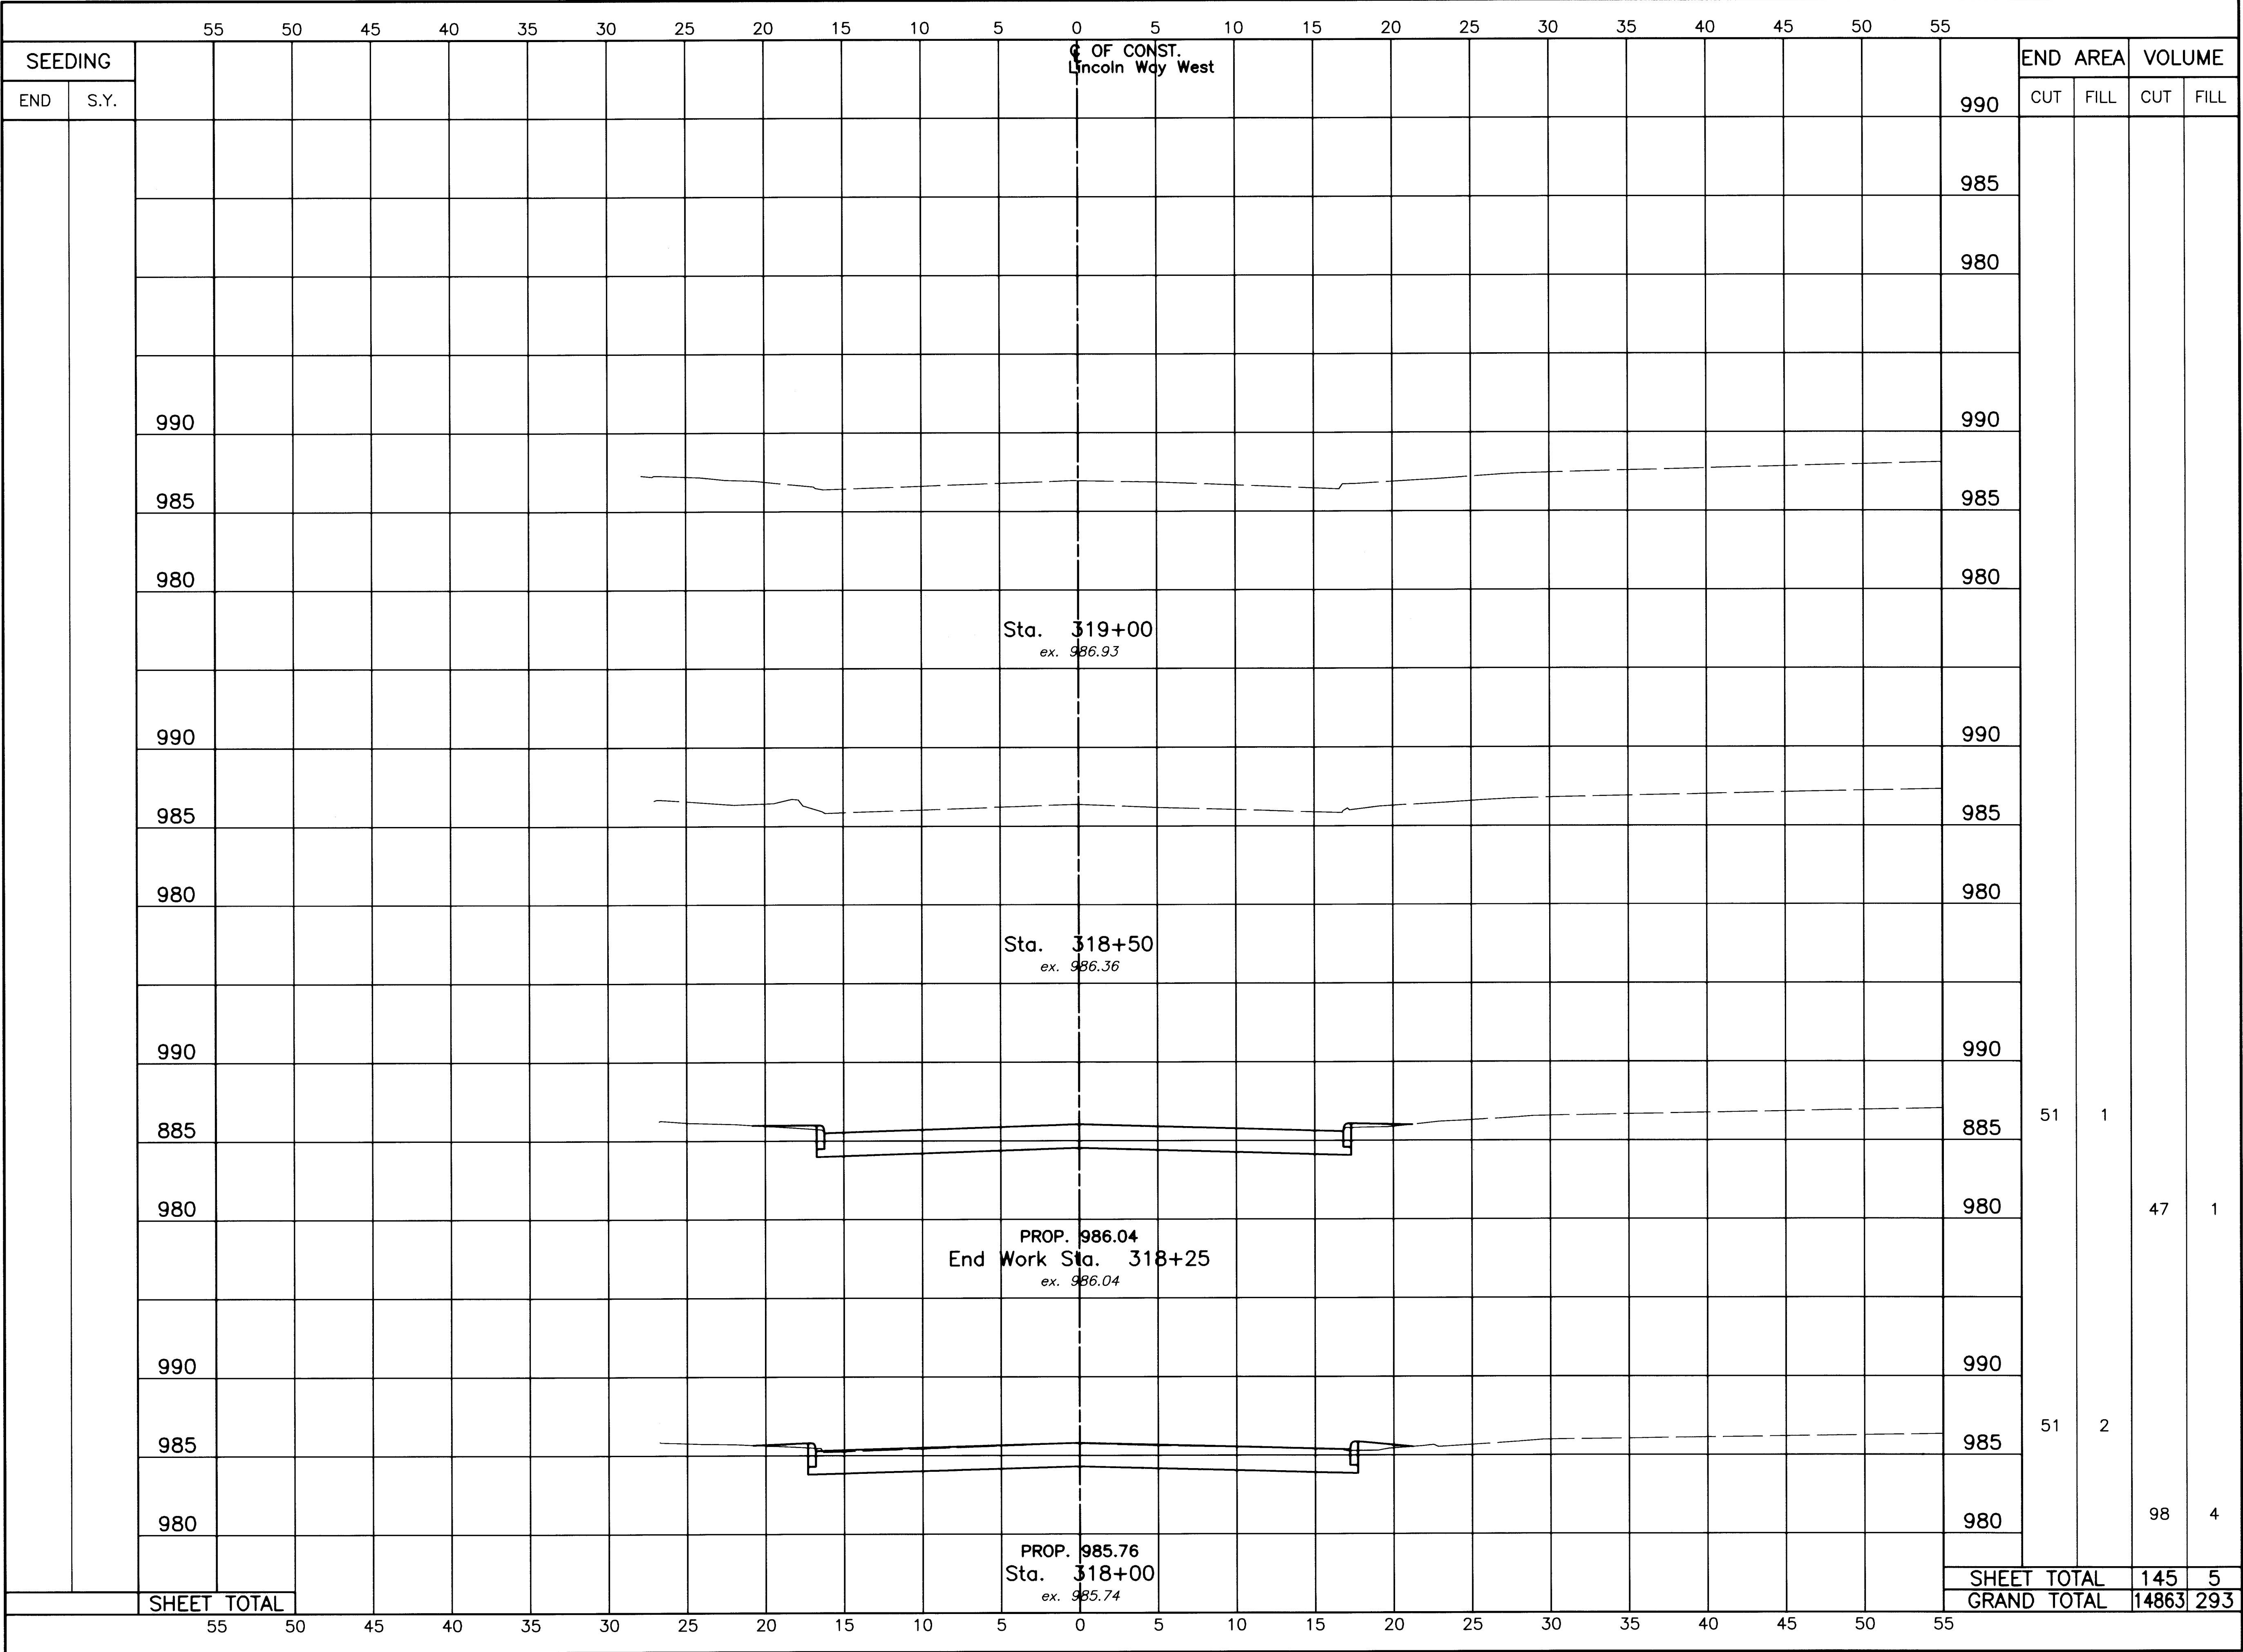

SCALE
VERTICAL
IN FEET
0 2.5 5 10

HORIZONTAL
SCALE IN FEET
0 2.5 5

DRAWN BY:
FPW

CHECKED BY:
SDH

DATE:
May 27, 2003

DATE:
June 11, 2003

Lincoln Way West Rehabilitation
Lincoln Way West Cross Section (Sta. 318+00 to Sta. 319+00)
City of Massillon
Stark County, Ohio

Francis H. Cicchinelli, Jr.
Mayor

REVISIONS:


DATE	DESCRIPTION

ELECTRONIC FILE NAME:
xxxxxx.DWG

ACCOUNT NUMBER
xxxxxxx

60 / 90



LINCOLN WAY NW

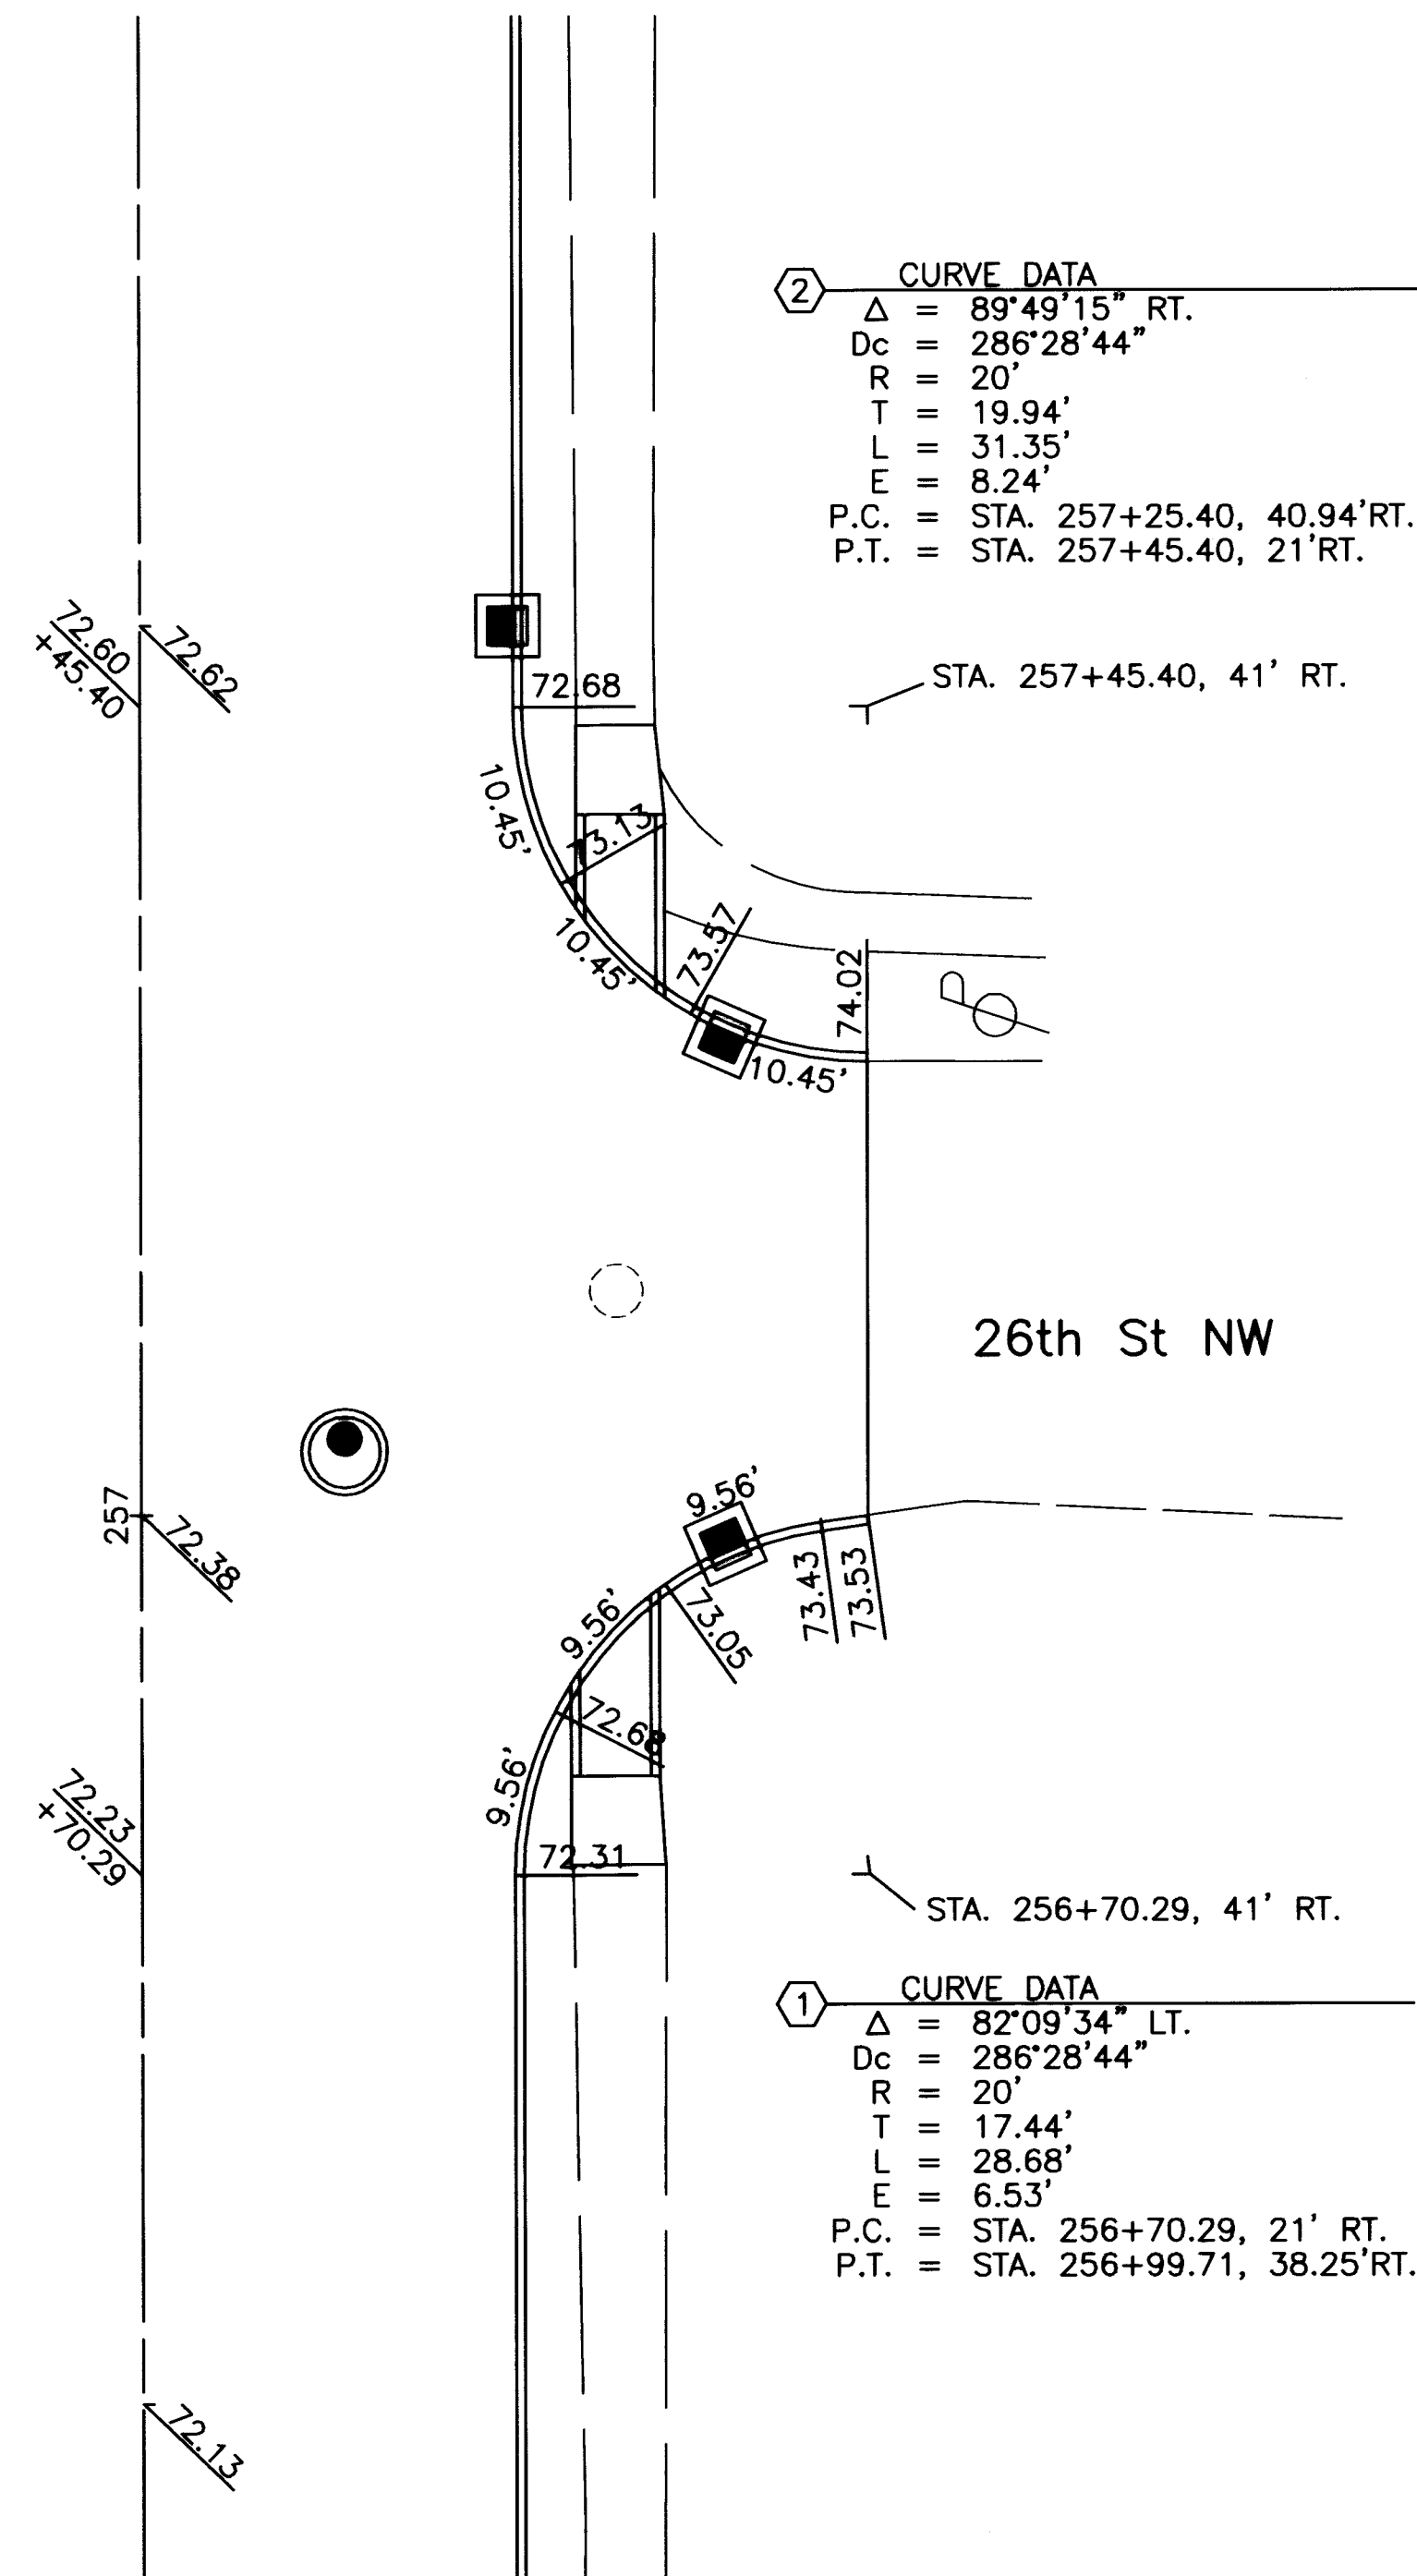

NOTE:

- ALL ELEVATION ALONG CURB LINE ARE TOP OF CURB AND REPRESENT NO DEVIATION FOR DROP CURBS
- ADD 1000' TO ALL ELEVATIONS.
- CURB RAMPS AS PER CITY OF MASSILLON STANDARDS.

LINCOLN WAY NW

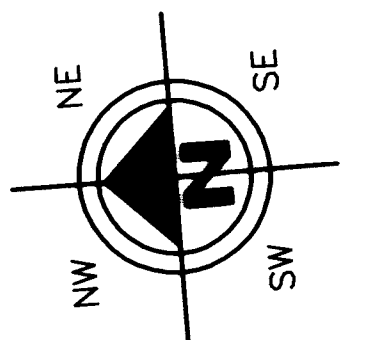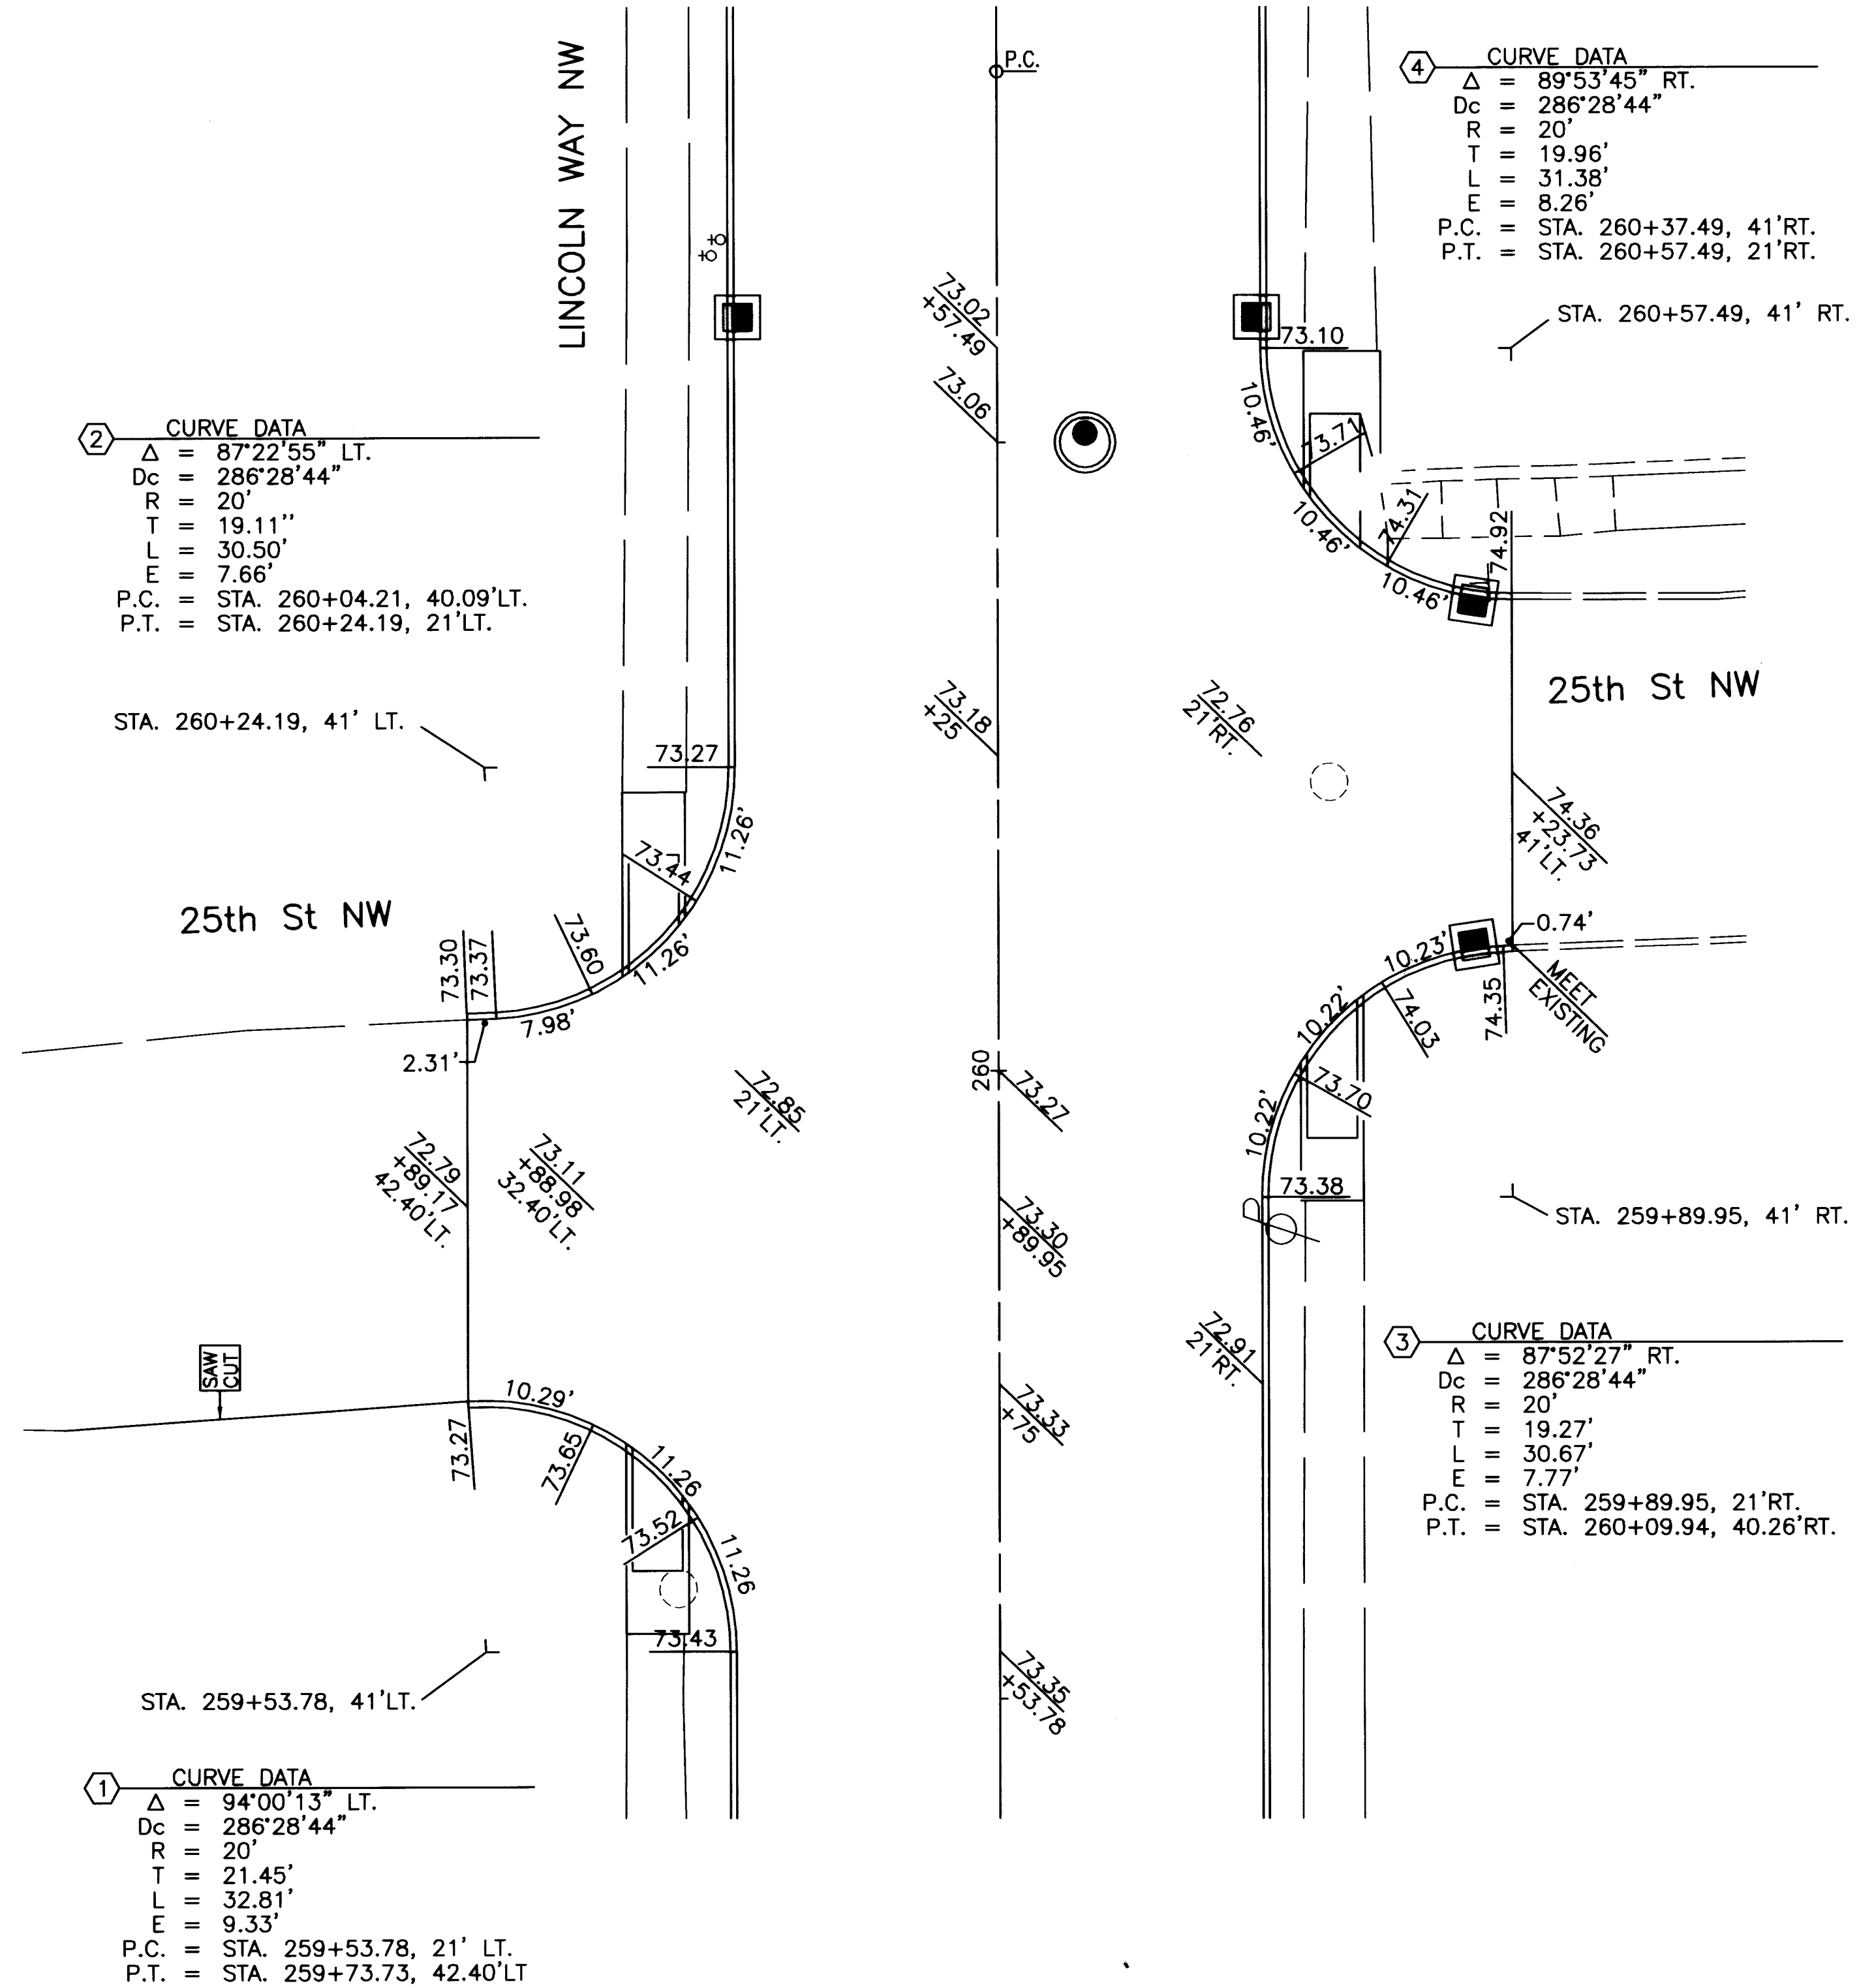

HORIZONTAL
SCALE IN FEET

DRAWN BY: FPW
CHECKED BY: SDH
DATE: June 13, 2003
DATE: June, 2003




Lincoln Way West Rehabilitation
26th St. NW and 25th St NW with Lincoln Way NW Intersection Details
City of Massillon
Stark County, Ohio


Francis H. Cicchinelli, Jr.
Mayor



REVISIONS:	
DATE	DESCRIPTION

FILE NAME: 03ST0361.DWG
ACCOUNT NUMBER 03ST03

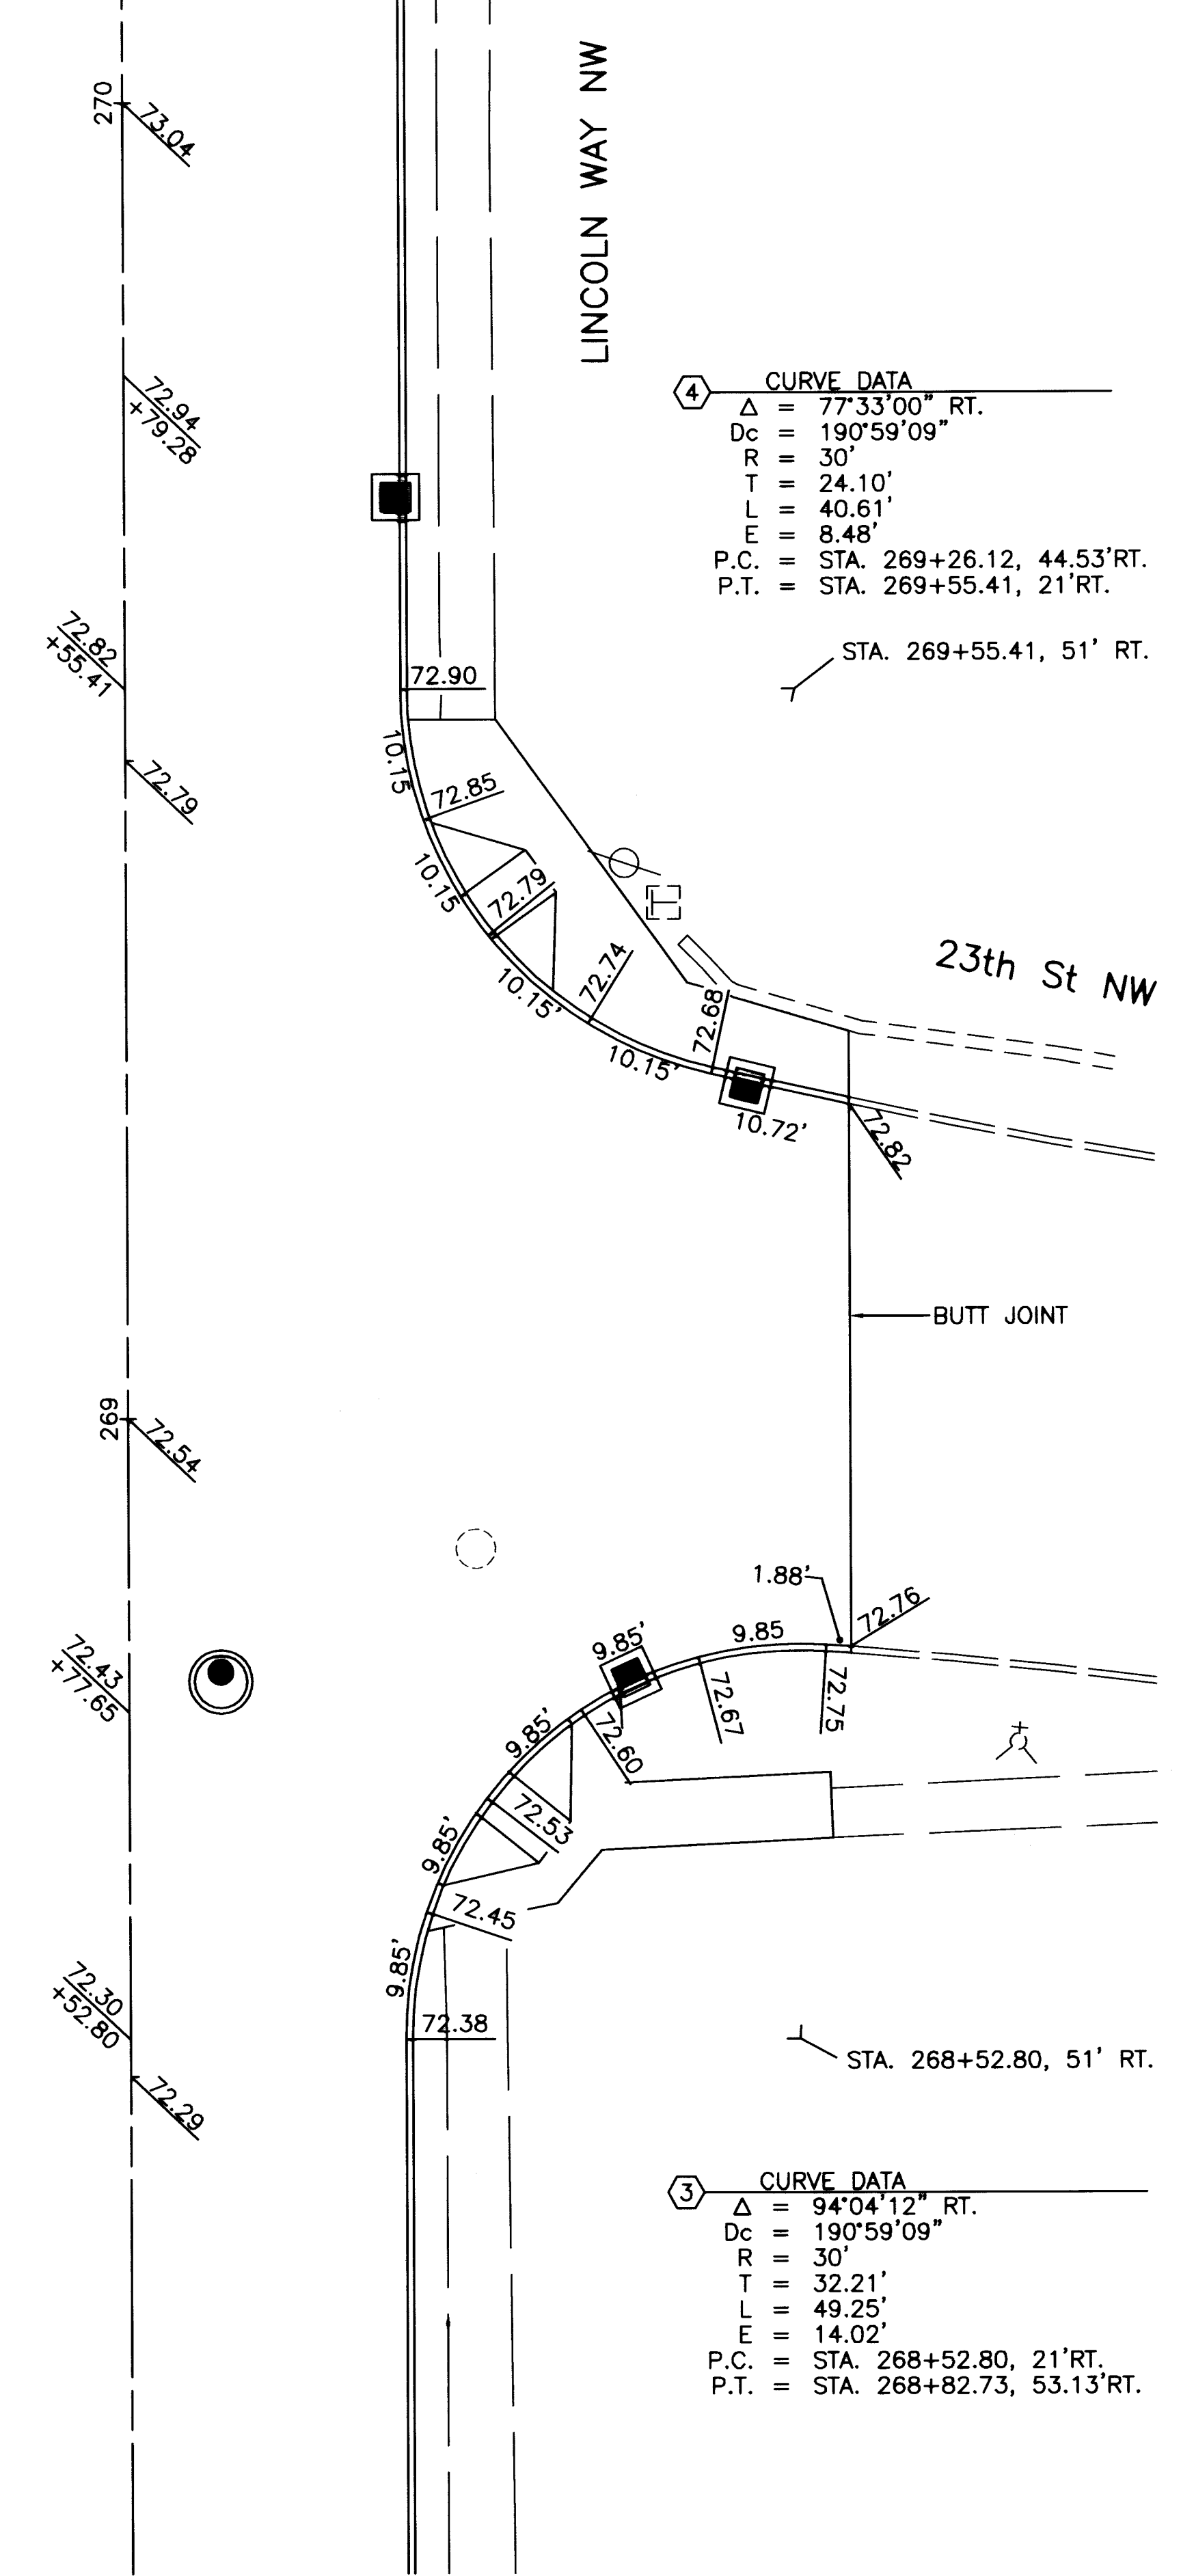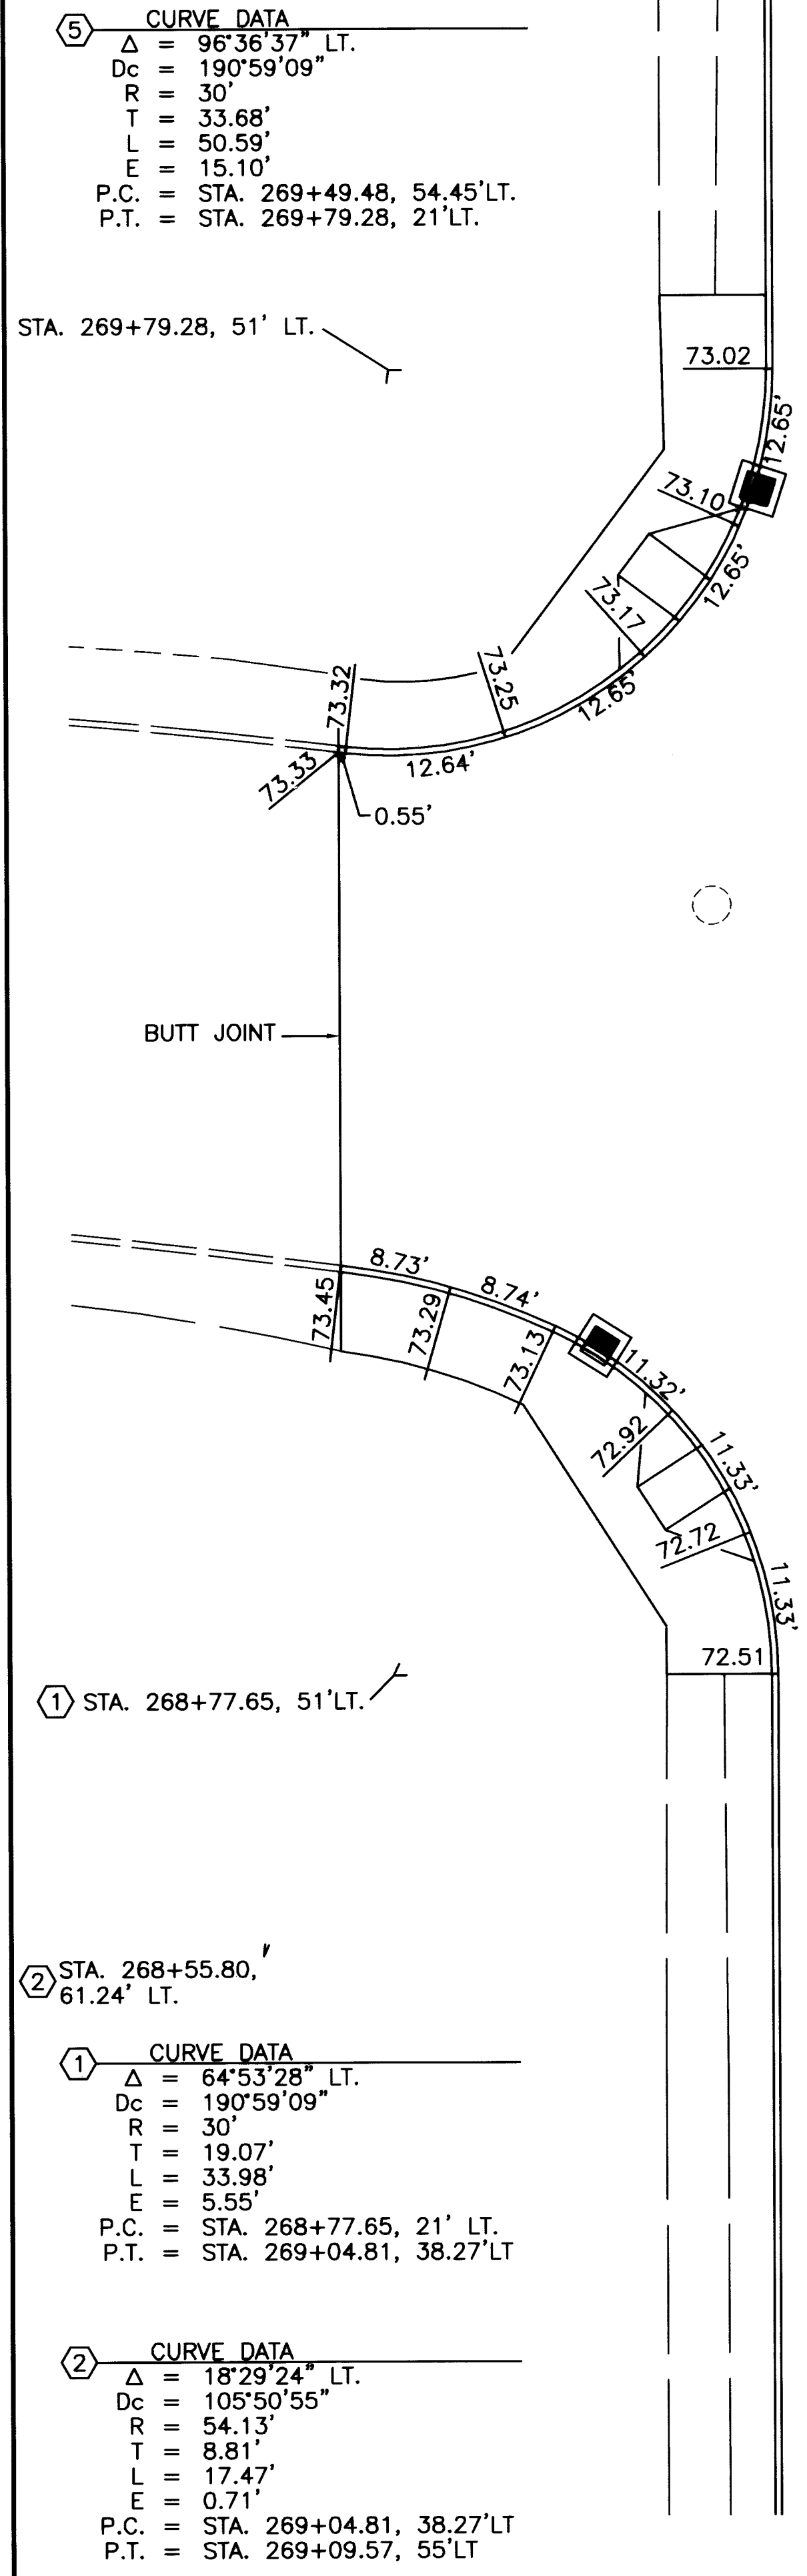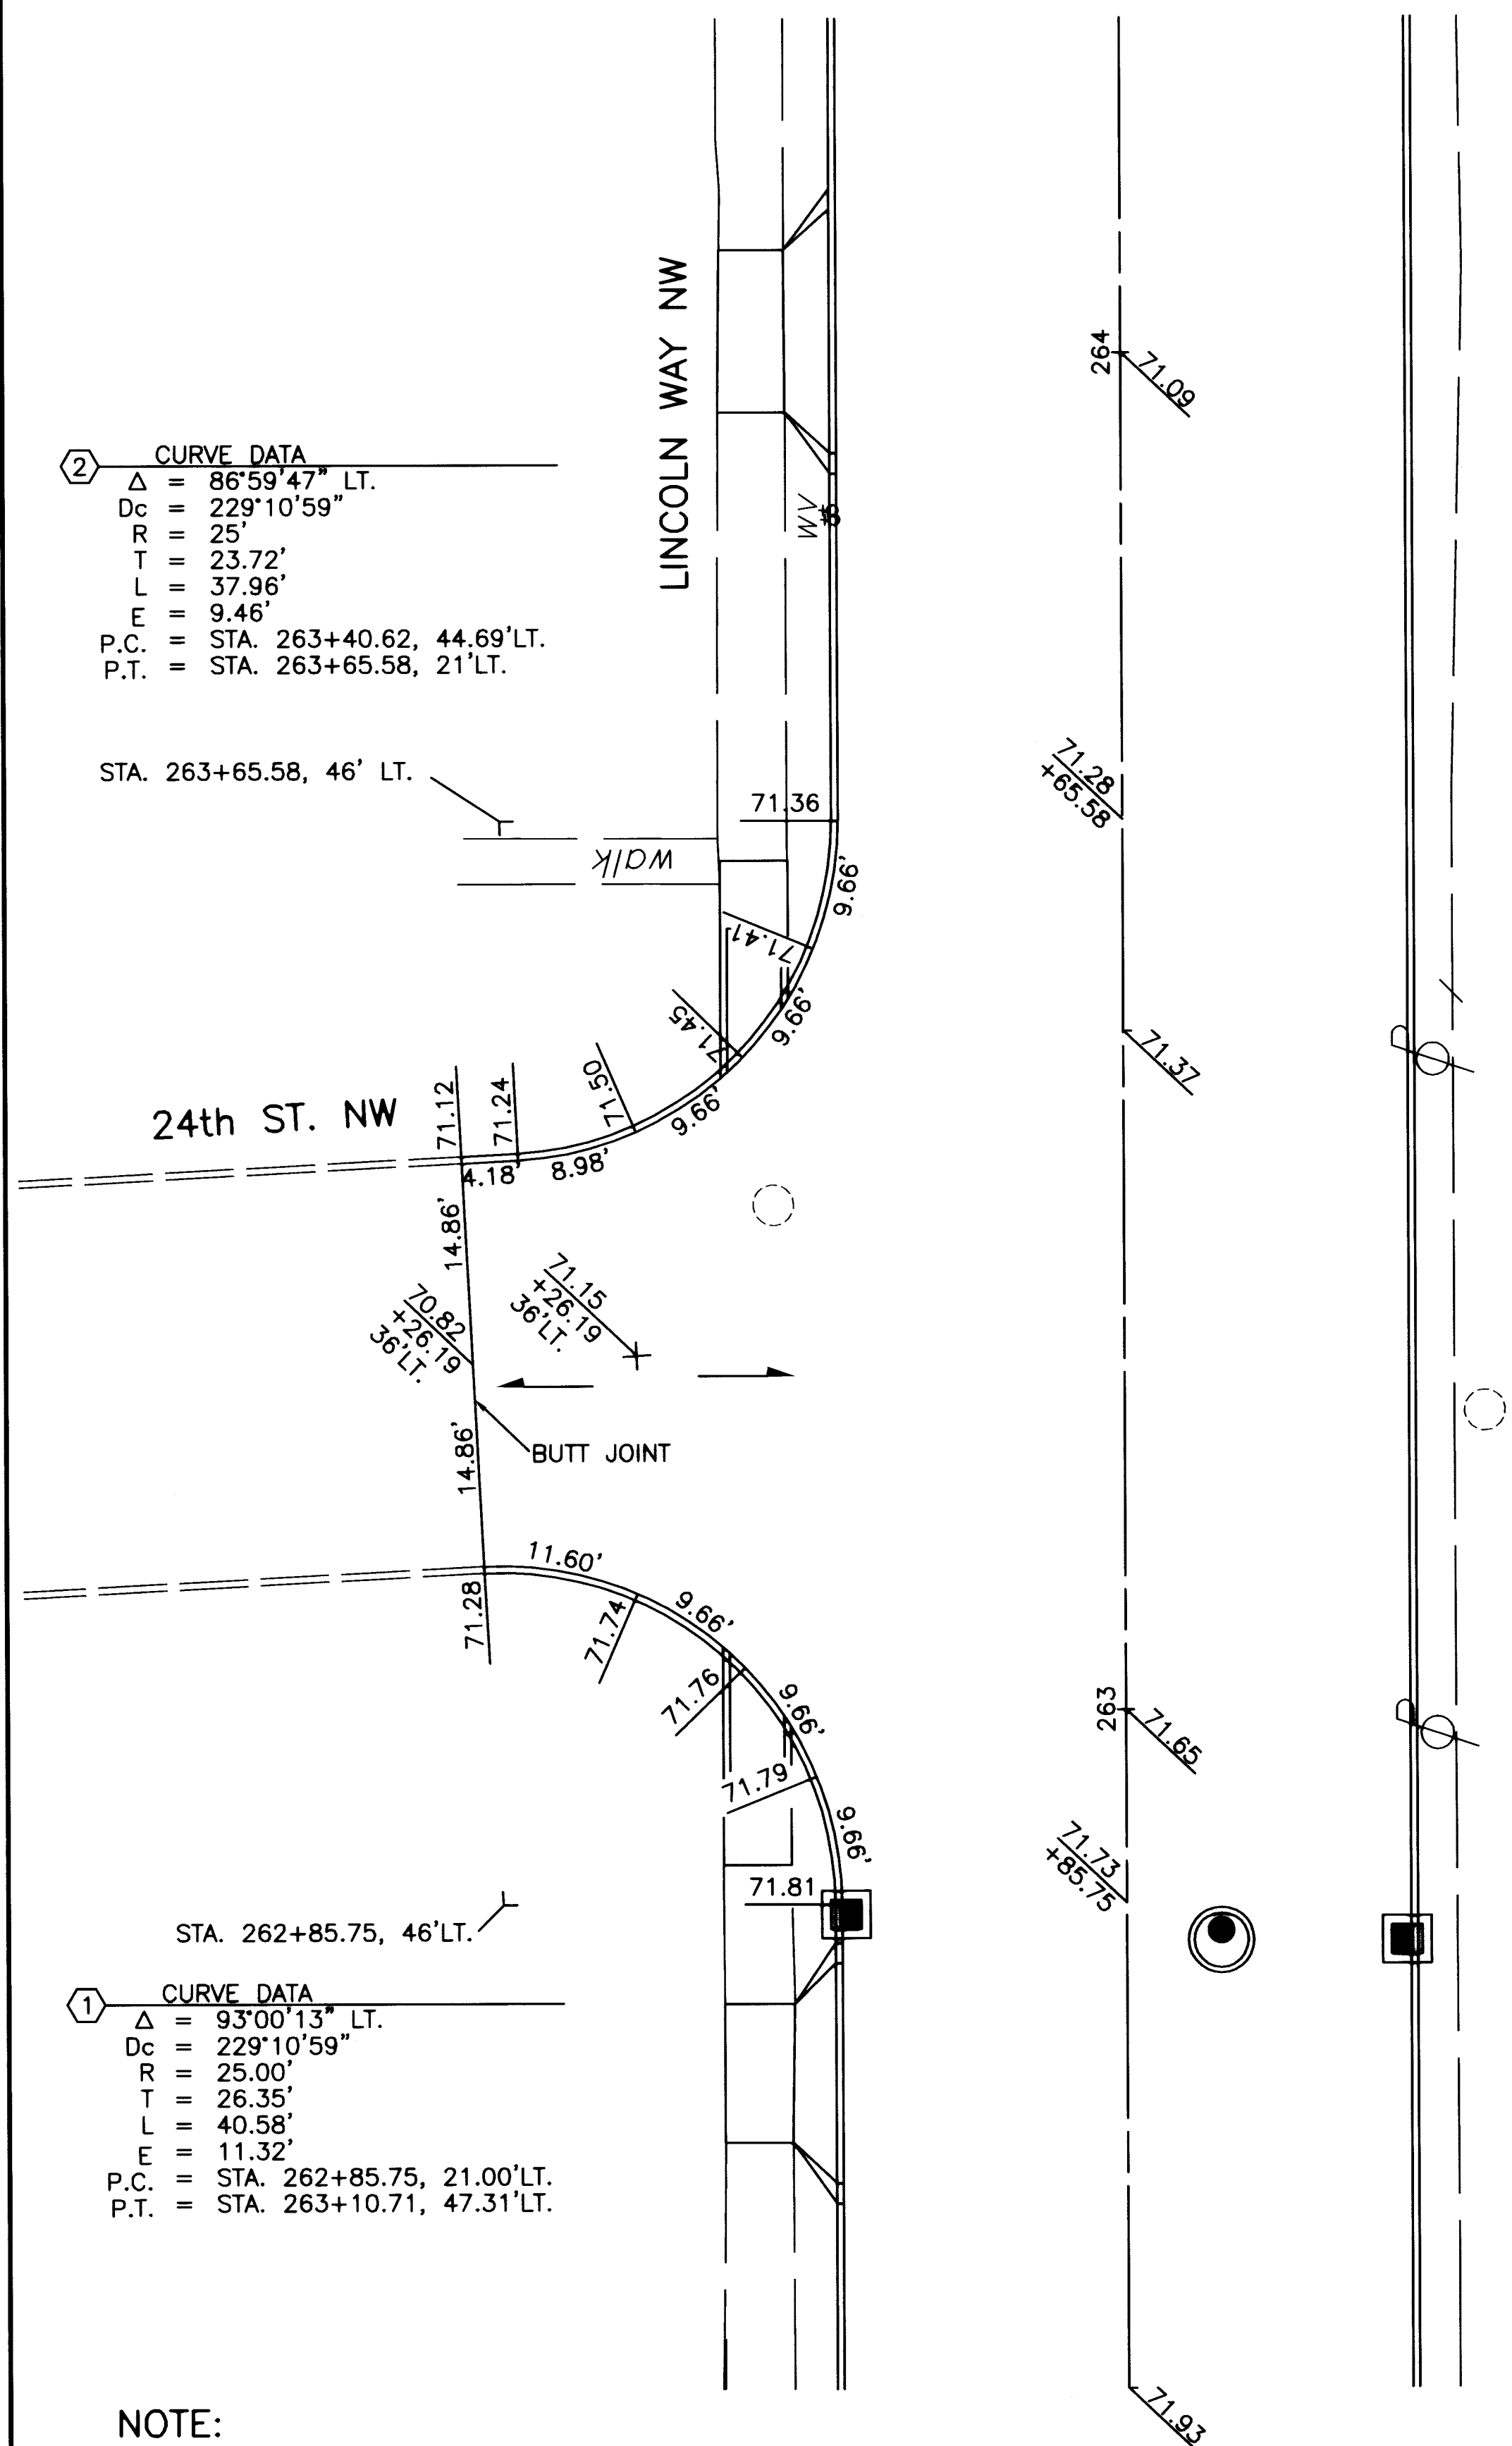

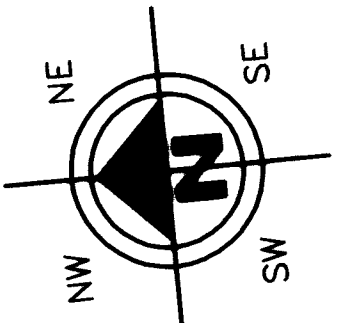

HORIZONTAL SCALE IN FEET

10 5 0 10

DRAWN BY: FPW		CHECKED BY: SDH	
DATE: June 13, 2003		DATE: June, 2003	

Lincoln Way West Rehabilitation

26th St. NW and 25th St NW with Lincoln Way NW Intersection Details

City of Massillon
Stark County, Ohio



Francis H. Cicchinelli, Jr.




REVISIONS:	
DATE	DESCRIPTION

FILE NAME: 03ST0362.DWG

ACCOUNT NUMBER: 03ST03

62
90

1. ALL ELEVATION ALONG CURB LINE ARE TOP OF CURB AND REPRESENT NO DEVIATION FOR DROP CURBS
2. ADD 1000' TO ALL ELEVATIONS.
3. CURB RAMPS AS PER CITY OF MASSILLON STANDARDS.

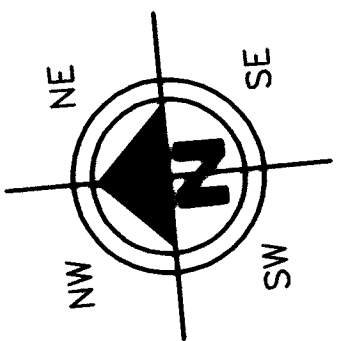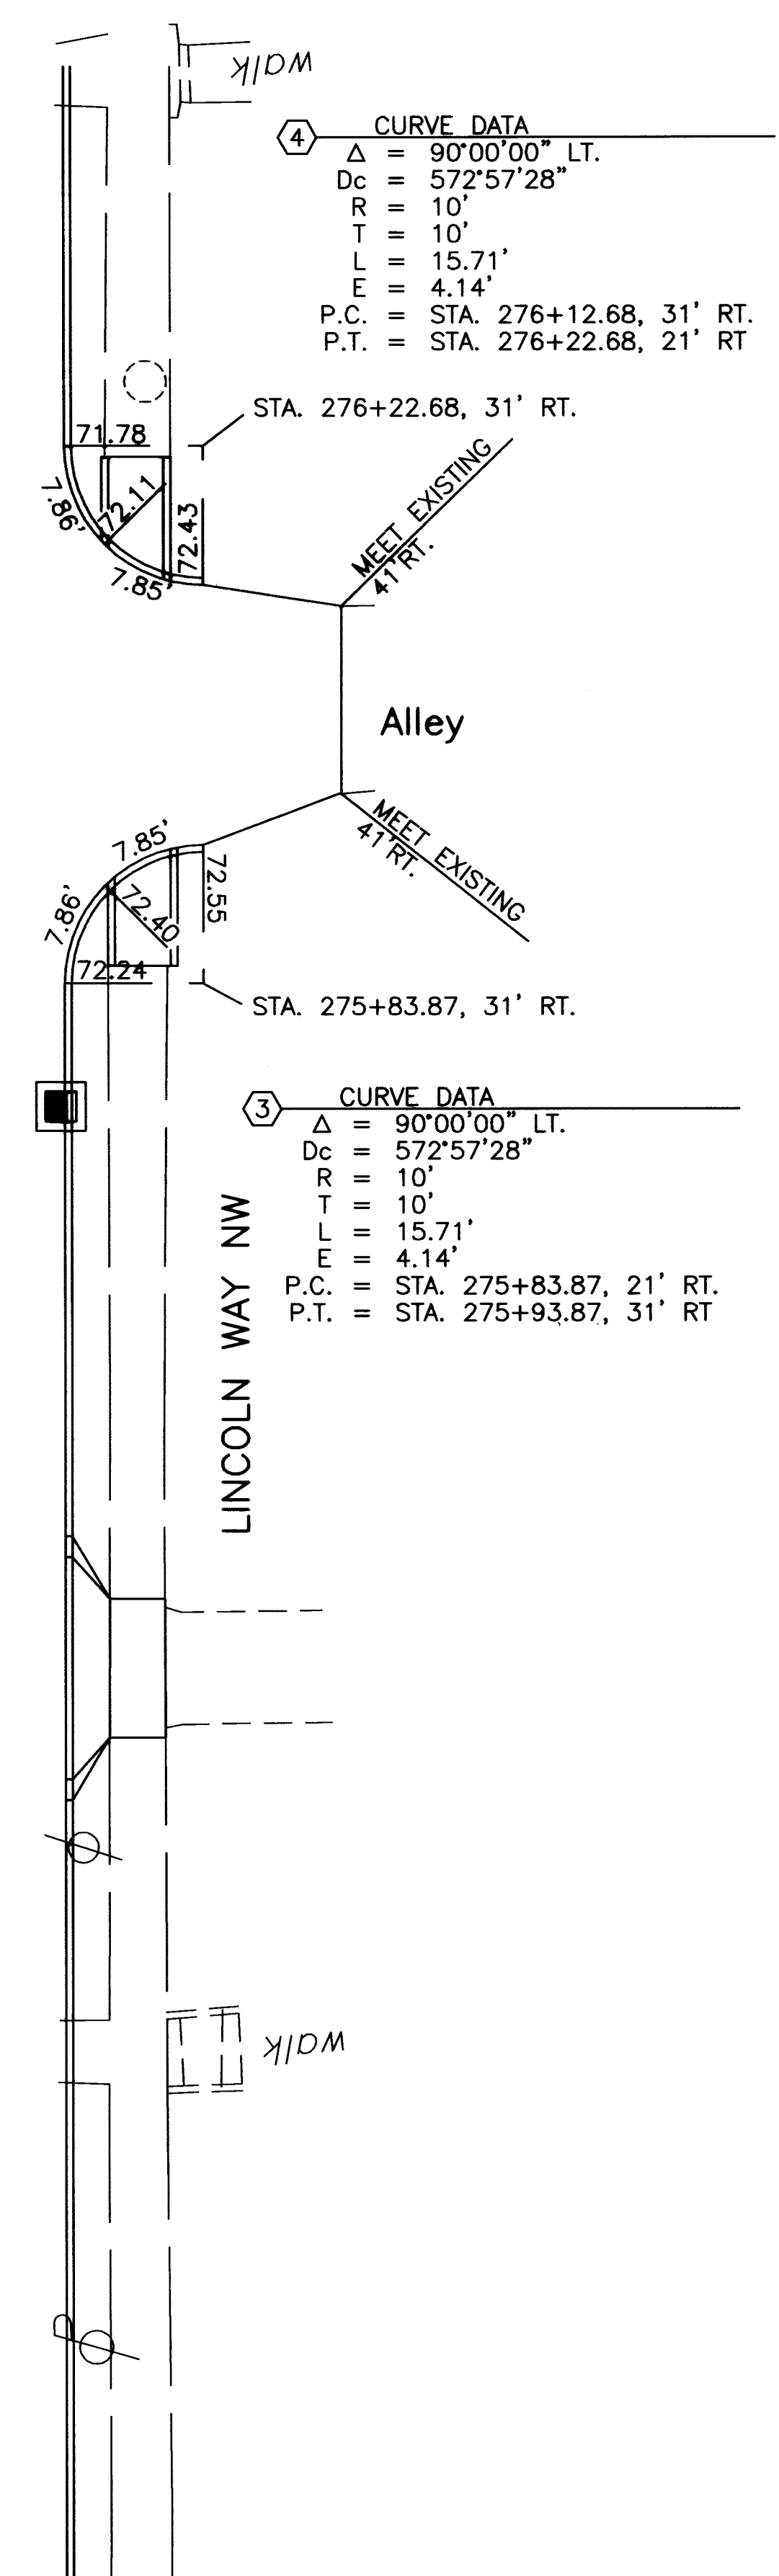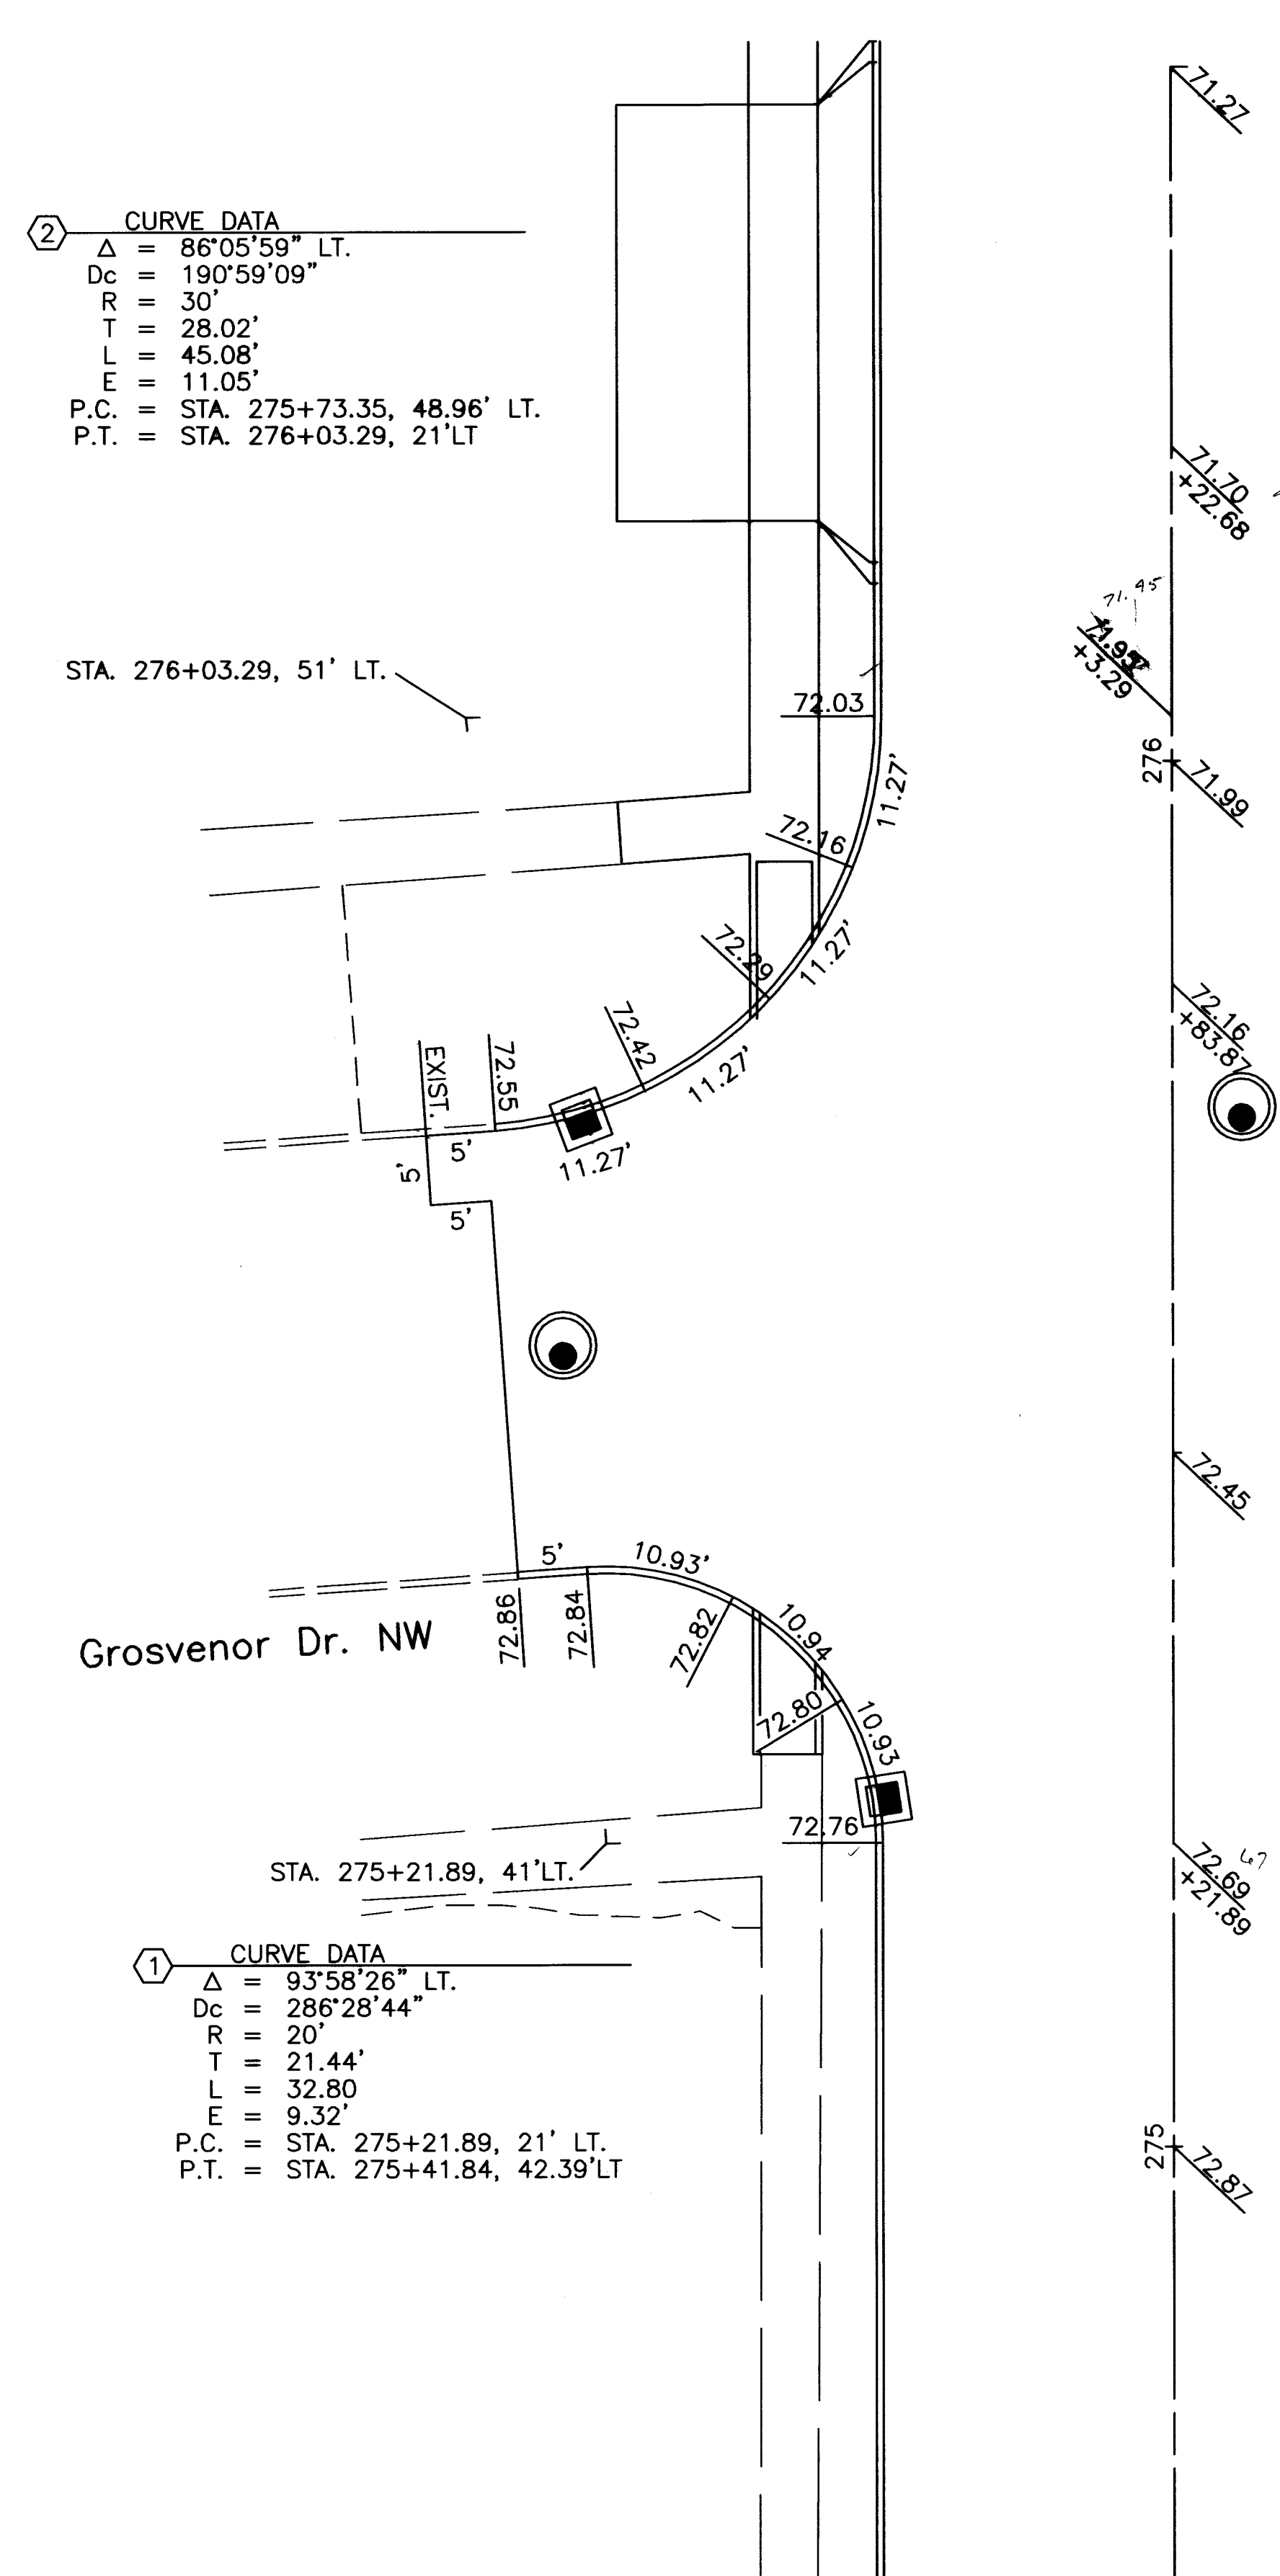

A horizontal scale in feet, ranging from 10 to 0 to 10. The scale is marked with 10, 5, 0, and 10. The distance from 0 to 10 on either side is 10 feet.

DRAWN BY: FPW

DATE:	D
June 13, 2003	

CHECKED BY:
SDH

DATE: June, 2003

Lincoln Way West Rehabilitation
222nd St. NW and Grosvenor Dr. NW / Alley with Lincoln Way NW Intersection Details
City of Massillon
Stark County, Ohio

Francis H. Cicchinelli, Jr.
Mayor



REVISIONS:



DATE	DESCRIPTION
------	-------------

FILE NAME:

03ST0363.DWG

ACCOUNT NUMBER

03ST03

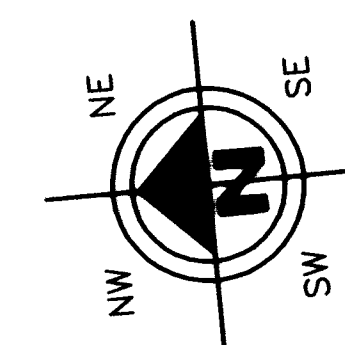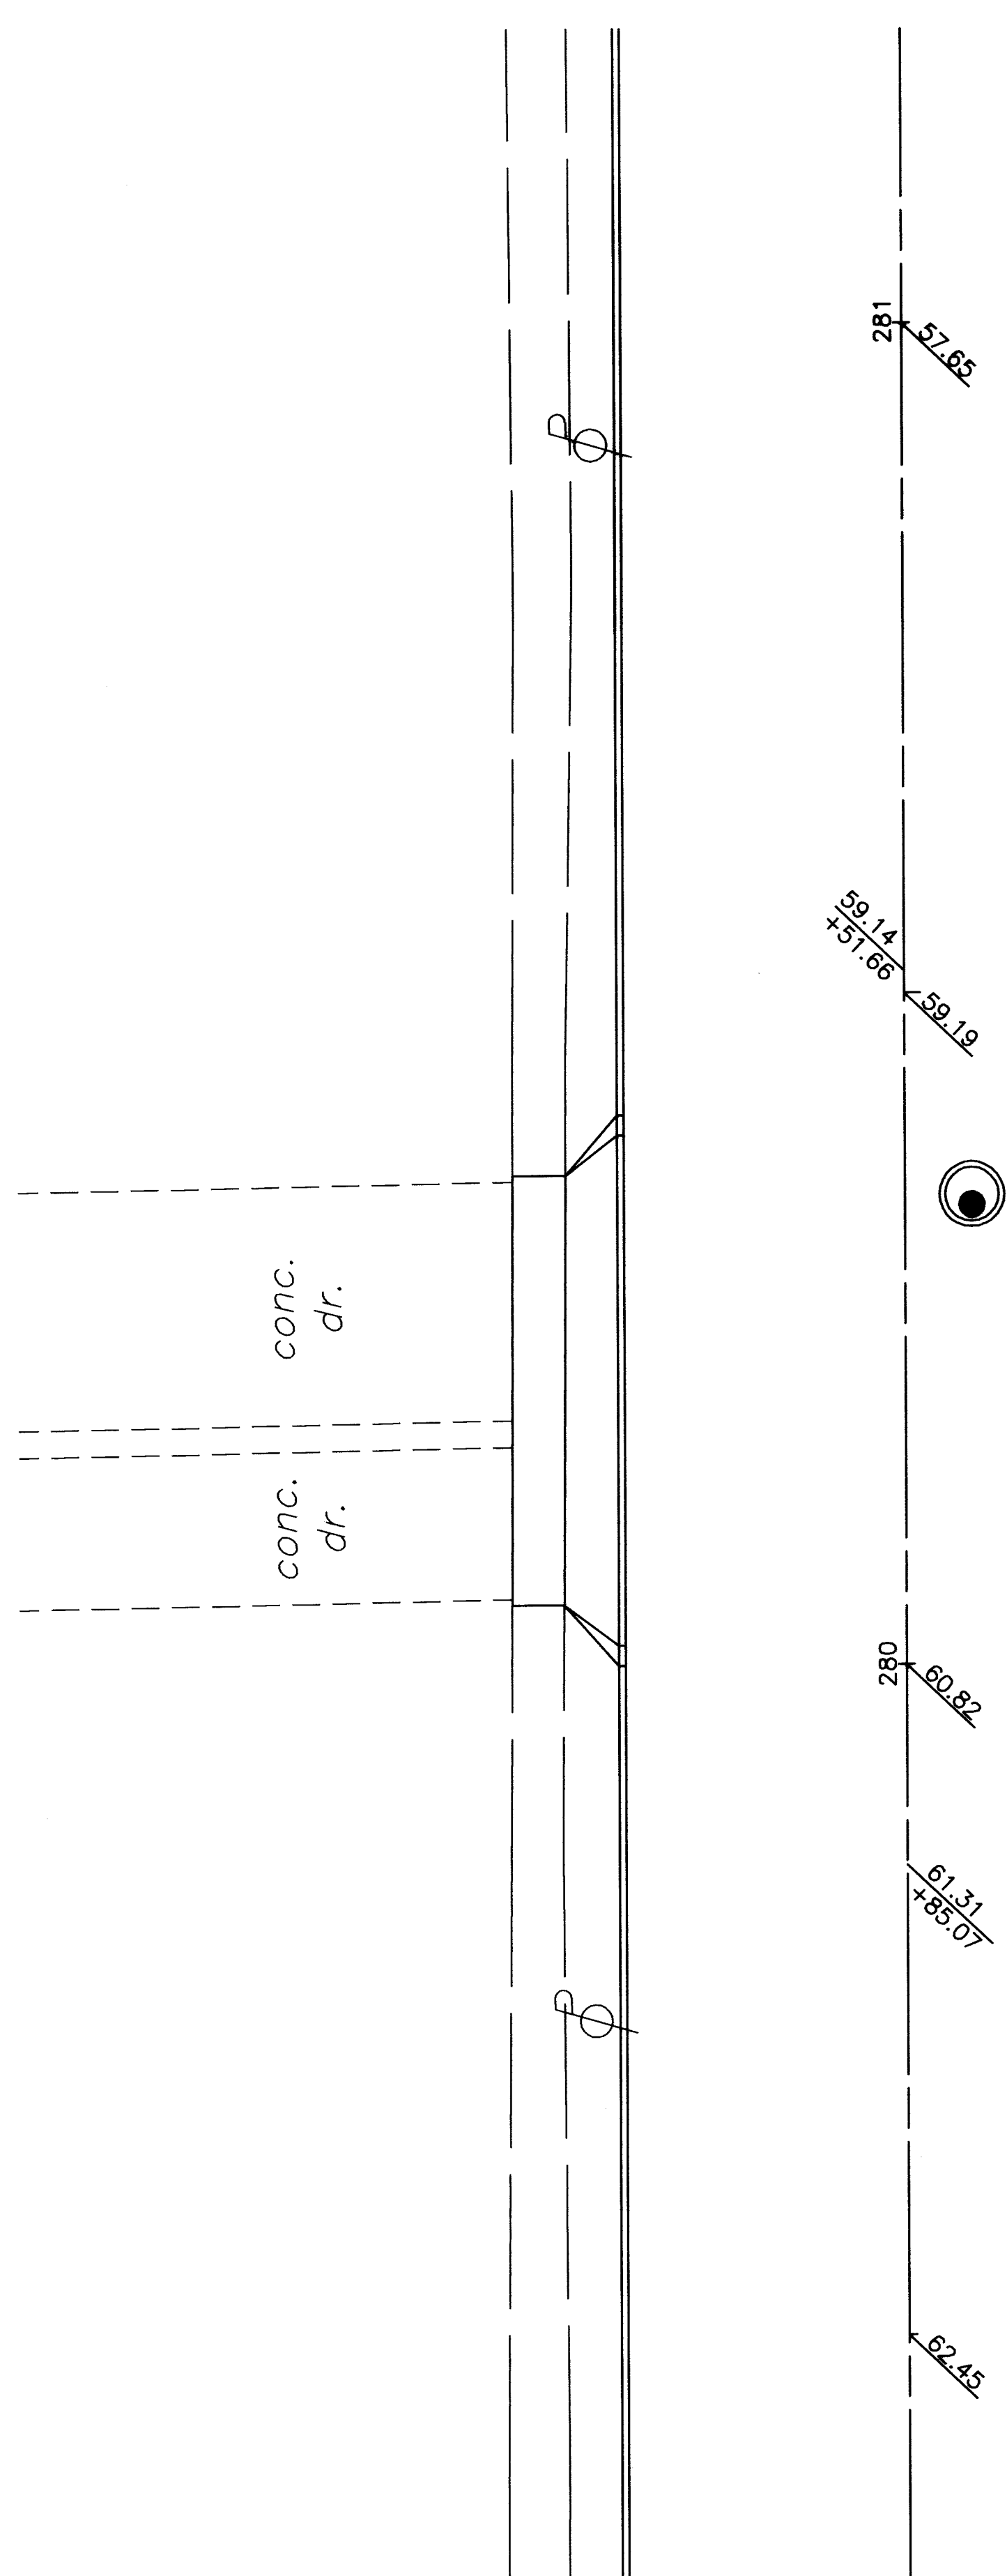

HORIZONTAL
SCALE IN FEET

DRAWN BY:
FPW

CHECKED BY:
SDH


DATE: June 13, 2003

DATE:	June, 2003
-------	------------

Lincoln Way West Rehabilitation

Lincoln Way West Interconnection
222th St. NW and Grosvenor Dr. NW / Alley with Lincoln Way NW Intersection Details
City of Massillon
Stark County, Ohio

Francis H. Cicchinelli, Jr.

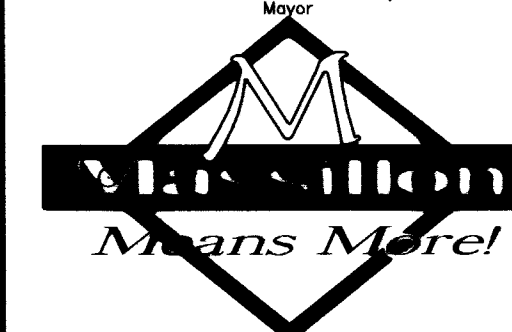

REVISIONS:

[illegible]

FILE NAME:

03ST0364.DWG

ACCOUNT NUMBER

03ST03

NOTE:

1. ALL ELEVATION ALONG CURB LINE ARE TOP OF CURB AND REPRESENT NO DEVIATION FOR DROP CURBS
2. ADD 1000' TO ALL ELEVATIONS.
3. CURB RAMPS AS PER CITY OF MASSILLON STANDARDS.

② CURVE DATA
 $\Delta = 86^{\circ}05'14''$ LT.
 $D_c = 286^{\circ}28'44''$
 $R = 20'$
 $T = 18.68'$
 $L = 30.05'$
 $E = 7.37'$
P.C. = STA. 282+45.91, 39.64'LT.
P.T. = STA. 282+65.86, 21'LT.

STA. 282+65.86, 41' LT.

19th St NW

① CURVE DATA
 $\Delta = 93^{\circ}54'46''$ LT.
 $D_c = 286^{\circ}28'44''$
 $R = 20'$
 $T = 21.42'$
 $L = 32.78'$
 $E = 9.30'$
P.C. = STA. 282+01.67, 21'LT.
P.T. = STA. 282+21.62, 42.36'LT.

STA. 282+01.67, 41'LT.

NOTE:

1. ALL ELEVATION ALONG CURB LINE ARE TOP OF CURB AND REPRESENT NO DEVIATION FOR DROP CURBS
2. ADD 1000' TO ALL ELEVATIONS.
3. CURB RAMPS AS PER CITY OF MASSILLON STANDARDS.


③ CURVE DATA
 $\Delta = 85^{\circ}44'12''$ LT.
 $D_c = 286^{\circ}28'44''$
 $R = 20'$
 $T = 18.57'$
 $L = 29.93'$
 $E = 7.29'$
P.C. = STA. 285+74.49, 39.51'LT.
P.T. = STA. 285+94.40, 21'LT.

STA. 285+94.40, 41' LT.

18th St NW

④ CURVE DATA
 $\Delta = 94^{\circ}15'48''$ LT.
 $D_c = 286^{\circ}28'44''$
 $R = 20'$
 $T = 21.55'$
 $L = 32.90'$
 $E = 9.40'$
P.C. = STA. 285+30.47, 21'LT.
P.T. = STA. 285+50.41, 42.49'LT.

STA. 285+30.47, 41'LT.

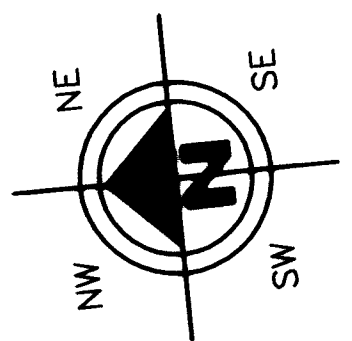

HORIZONTAL
SCALE IN FEET

DRAWN BY: FPW	CHECKED BY: SDH
DATE: June 13, 2003	DATE: June, 2003


Lincoln Way West Rehabilitation
19th St. NW and 18th St. NW / Lincoln Way NW Intersection Details
City of Massillon
Stark County, Ohio

Francis H. Cicchinelli, Jr.
Mayor




REVISIONS:	
DATE	DESCRIPTION

FILE NAME:
03ST0365.DWG
ACCOUNT NUMBER
03ST03

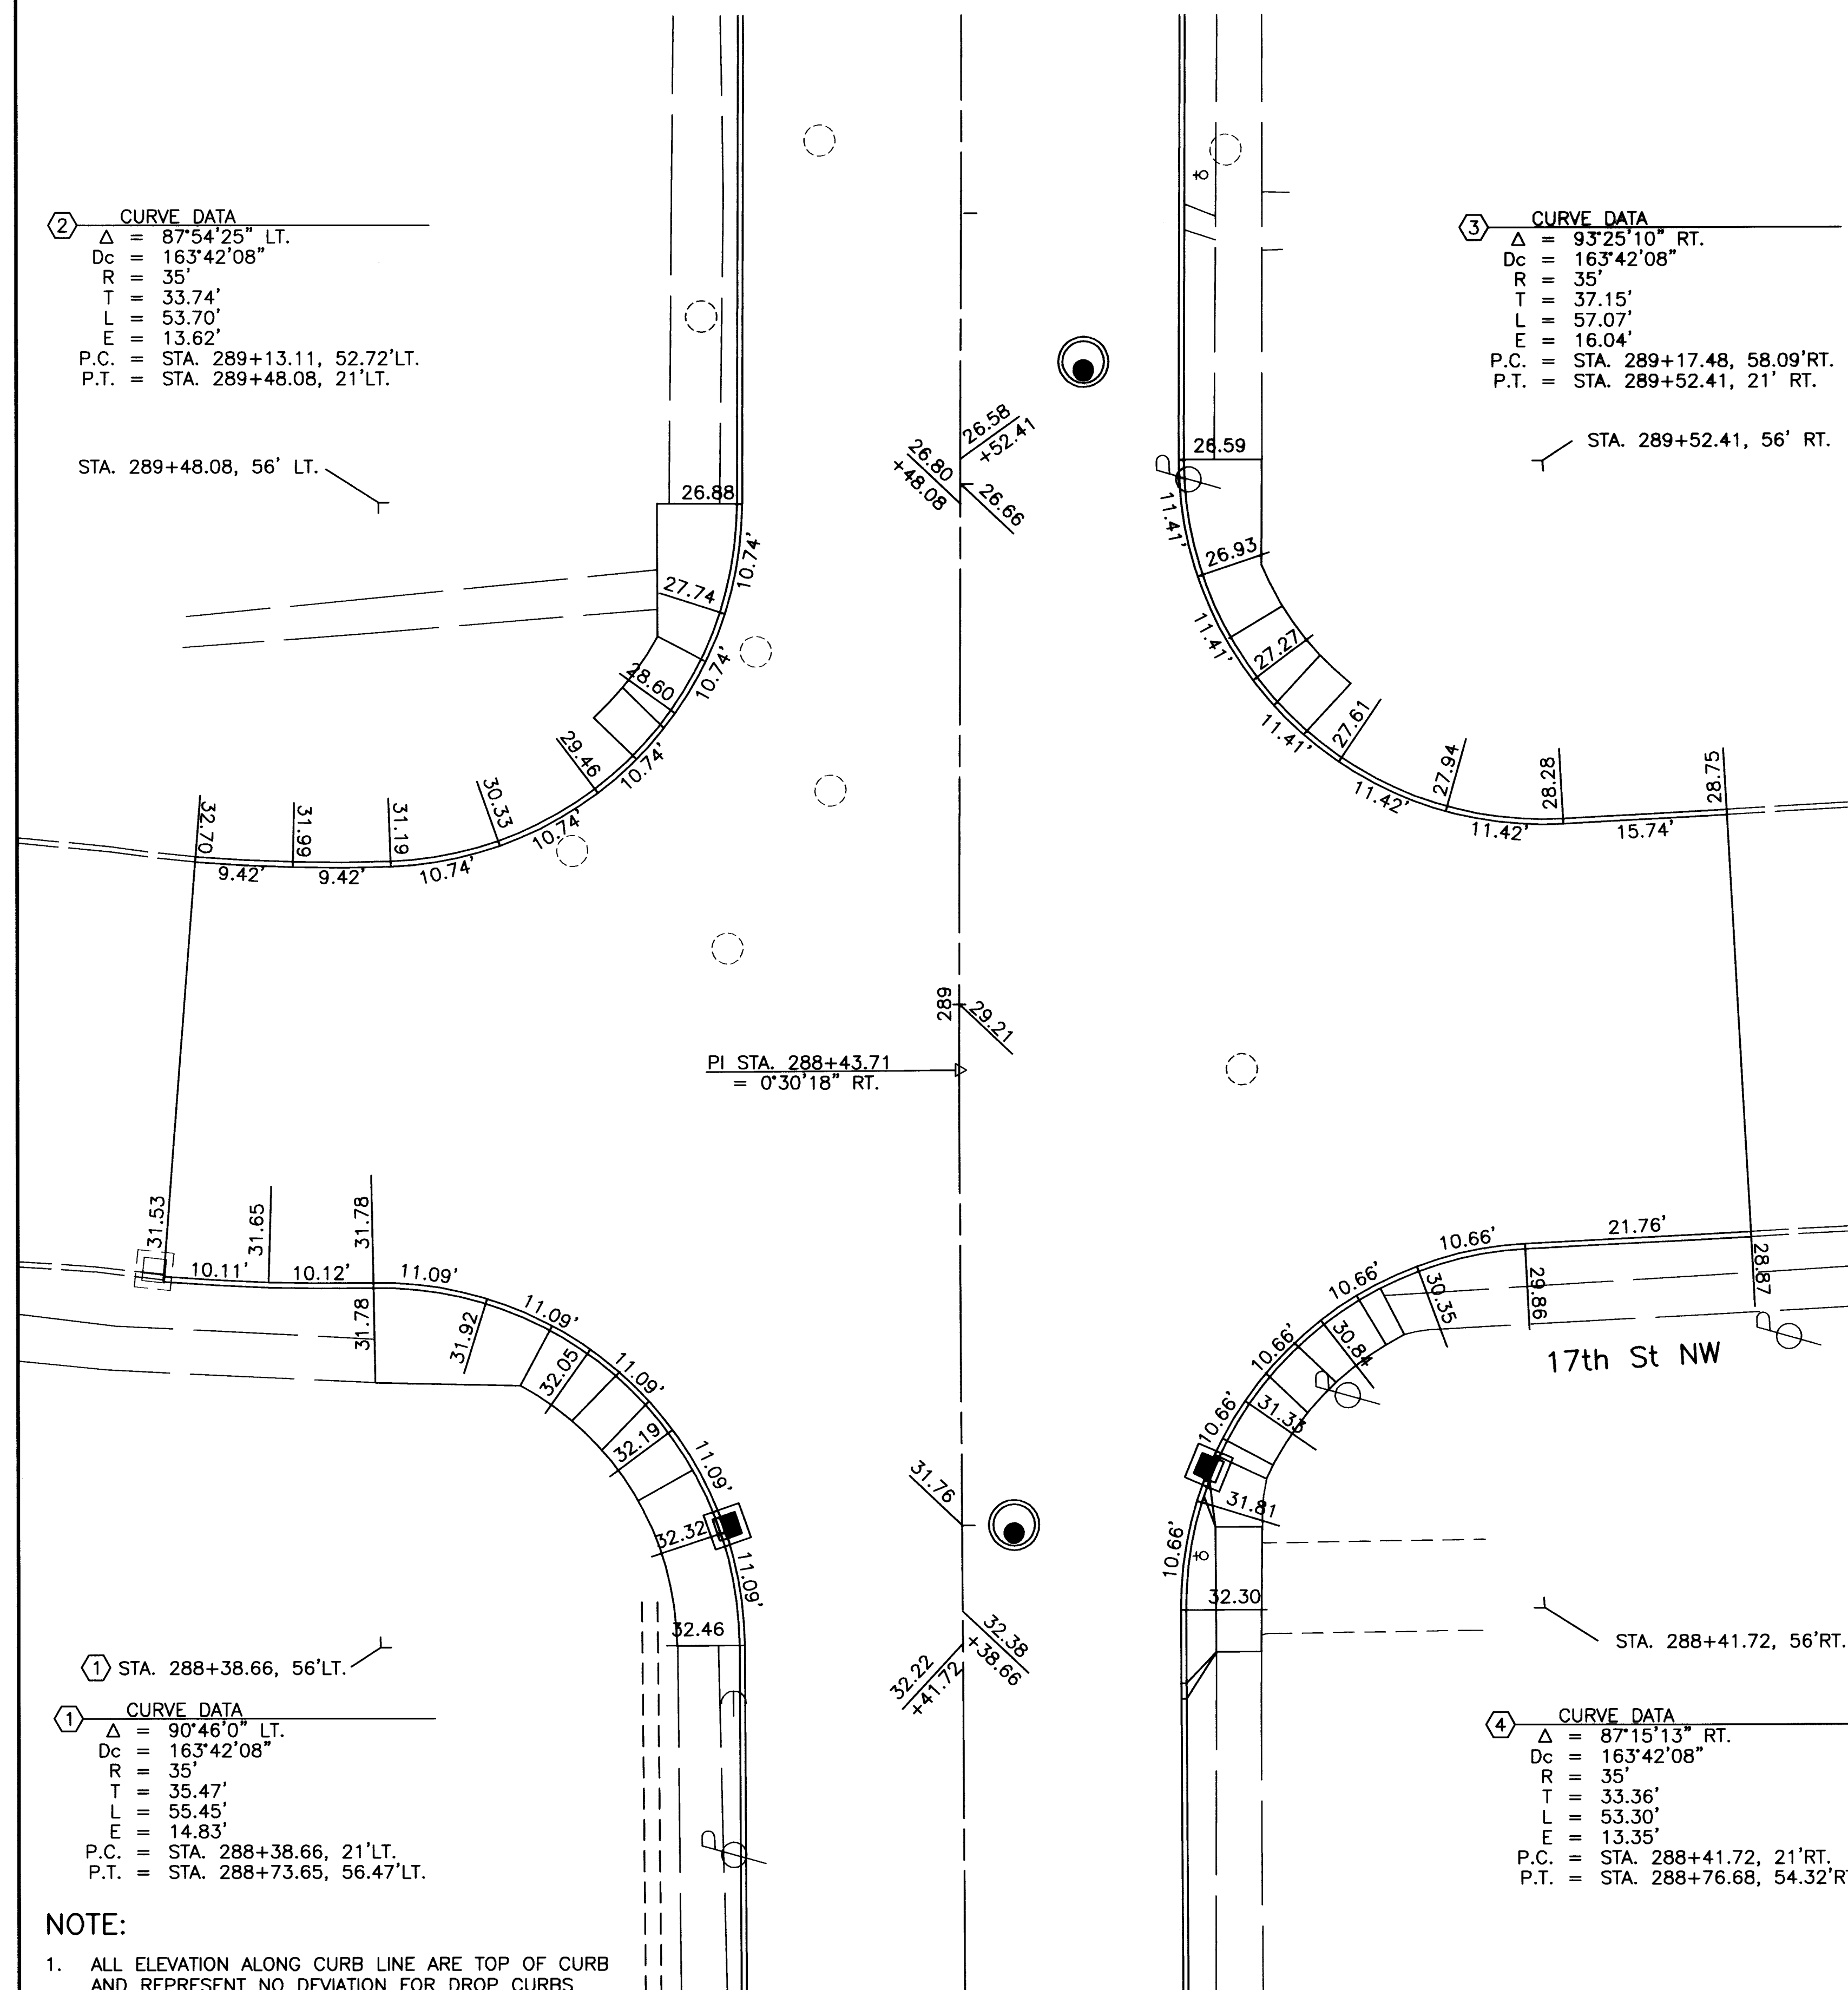

- NOTE:**
1. ALL ELEVATION ALONG CURB LINE ARE TOP OF CURB AND REPRESENT NO DEVIATION FOR DROP CURBS
 2. ADD 1000' TO ALL ELEVATIONS.
 3. CURB RAMPS AS PER CITY OF MASSILLON STANDARDS.

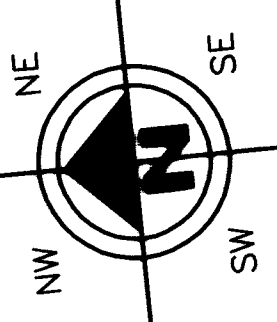


10 5 0 5 10
HORIZONTAL SCALE IN FEET

DRAWN BY: FPW	CHECKED BY: SDH
DATE: June 13, 2003	DATE: June, 2003

Lincoln Way West Rehabilitation

17th St. NW and 15th St. NW / Lincoln Way NW Intersection Details

City of Massillon
Stark County, Ohio

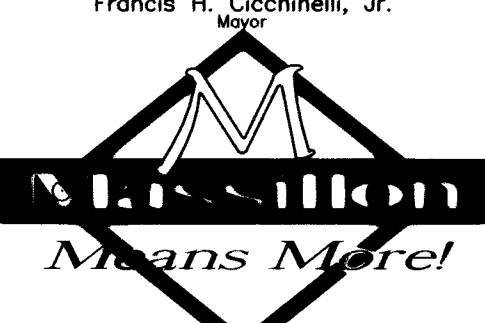

Francis H. Cicchinelli, Jr.
Mayor

REVISIONS:	
DATE	DESCRIPTION

FILE NAME:
03ST0366.DWG

ACCOUNT NUMBER
03ST03

66 / 90

② CURVE DATA
Δ = 89°03'22" LT.
Dc = 381'58'19"
R = 15'
T = 14.76'
L = 23.32'
E = 6.04'
P.C. = STA. 295+56.76, 32.75'LT.
P.T. = STA. 295+71.76, 21'LT.

② STA. 295+71.76, 33' LT.

Linden St. NW

① STA. 295+22.12, 33'LT.


① CURVE DATA
Δ = 89°26'52" LT.
Dc = 381'58'19"
R = 15'
T = 14.86'
L = 23.42'
E = 6.11'
P.C. = STA. 295+22.12, 21'LT.
P.T. = STA. 295+37.12, 32.86'LT.

NOTE:

1. ALL ELEVATION ALONG CURB LINE ARE TOP OF CURB AND REPRESENT NO DEVIATION FOR DROP CURBS
2. ADD 1000' TO ALL ELEVATIONS.
3. CURB RAMPS AS PER CITY OF MASSILLON STANDARDS.

NOTE:

1. ALL ELEVATION ALONG CURB LINE ARE TOP OF CURB AND REPRESENT NO DEVIATION FOR DROP CURBS
2. ADD 900' TO ALL ELEVATIONS.
3. CURB RAMPS AS PER CITY OF MASSILLON STANDARDS.

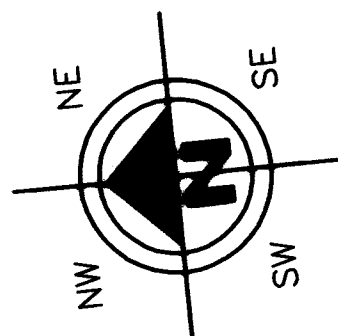

HORIZONTAL
SCALE IN FEET

DRAWN BY: FPW
CHECKED BY: SDH
DATE: June 13, 2003
DATE: June, 2003

Lincoln Way West Rehabilitation
Linden St. NW and 14th St. NW / Lincoln Way NW Intersection Details
City of Massillon
Stark County, Ohio

Francis H. Cicchinelli, Jr.
Mayor



REVISIONS:

DATE	DESCRIPTION

FILE NAME: 03ST0367.DWG

ACCOUNT NUMBER: 03ST03

② CURVE DATA
 $\Delta = 89^{\circ}44'19''$ LT.
 $D_c = 381'58'19''$
 $R = 15'$
 $T = 14.93'$
 $L = 23.49'$
 $E = 6.17'$
P.C. = STA. 298+59.75, 32.93'LT.
P.T. = STA. 298+74.75, 18'LT.

STA. 298+74.75, 33' LT.

Monroe St. NW

① CURVE DATA
 $\Delta = 89^{\circ}44'22''$ LT.
 $D_c = 381'58'19''$
 $R = 15'$
 $T = 14.93'$
 $L = 23.49'$
 $E = 6.17'$
P.C. = STA. 298+20.38, 33'LT.
P.T. = STA. 298+35.38, 32.93'LT.

STA. 298+20.38, 33'LT.

NOTE:

1. ALL ELEVATION ALONG CURB LINE ARE TOP OF CURB AND REPRESENT NO DEVIATION FOR DROP CURBS
2. ADD 900' TO ALL ELEVATIONS.
3. CURB RAMPS AS PER CITY OF MASSILLON STANDARDS.

② CURVE DATA
 $\Delta = 84^{\circ}47'01''$ LT.
 $D_c = 381'58'19''$
 $R = 15'$
 $T = 13.69'$
 $L = 25.20'$
 $E = 5.31'$
P.C. = STA. 304+52.94, 31.64'LT.
P.T. = STA. 304+67.88, 18'LT.

STA. 304+67.88, 33' LT.

12th St. NW

① CURVE DATA
 $\Delta = 94^{\circ}46'51''$ LT.
 $D_c = 381'58'19''$
 $R = 15'$
 $T = 16.31'$
 $L = 24.81'$
 $E = 7.16'$
P.C. = STA. 304+13.63, 33.95'LT.
P.T. = STA. 304+28.60, 18'LT.

STA. 304+13.63, 33'LT.


② CURVE DATA
 $\Delta = 93^{\circ}50'27''$ RT.
 $D_c = 318'18'36''$
 $R = 18'$
 $T = 19.25'$
 $L = 29.48'$
 $E = 8.35'$
P.C. = STA. 304+96.30, 37.21'RT.
P.T. = STA. 305+14.26, 18'RT.

STA. 305+14.26, 36' RT.

12th St. NW

① CURVE DATA
 $\Delta = 84^{\circ}30'44''$ RT.
 $D_c = 286'28'44''$
 $R = 20'$
 $T = 18.17'$
 $L = 29.50'$
 $E = 7.02'$
P.C. = STA. 304+45.75, 18'RT.
P.T. = STA. 304+65.66, 36.09'RT

STA. 304+45.75, 38'RT.

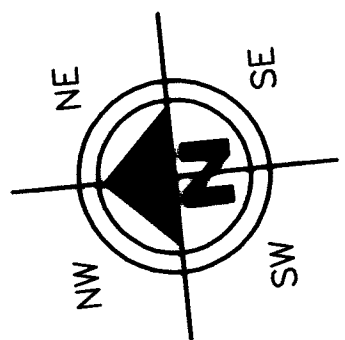

HORIZONTAL SCALE IN FEET
10 5 0 5 10

DRAWN BY: FPW	CHECKED BY: SDH
DATE: June 13, 2003	DATE: June, 2003

Lincoln Way West Rehabilitation
Monroe St. NW and 12th St. NW / Lincoln Way NW Intersection Details
City of Massillon
Stark County, Ohio



REVISIONS:	
DATE	DESCRIPTION

FILE NAME:
03ST0368.DWG

ACCOUNT NUMBER
03ST03

② CURVE DATA
 $\Delta = 90^{\circ}00'00''$ LT.
 $D_c = 381'58'19''$
 $R = 15'$
 $T = 15'$
 $L = 23.56'$
 $E = 6.21'$
P.C. = STA. 310+07.84, 33'LT.
P.T. = STA. 310+22.84, 18'LT.

STA. 310+22.84, 33'LT.

Orange St. NW

① STA. 309+67.28, 33'LT.
 ① CURVE DATA
 $\Delta = 90^{\circ}00'00''$ LT.
 $D_c = 381'58'19''$
 $R = 15'$
 $T = 15'$
 $L = 23.56'$
 $E = 6.21'$
P.C. = STA. 309+67.28, 18'LT.
P.T. = STA. 309+82.28, 33'LT.

NOTE:

- ALL ELEVATION ALONG CURB LINE ARE TOP OF CURB AND REPRESENT NO DEVIATION FOR DROP CURBS
- ADD 1000' TO ALL ELEVATIONS GREATER THAN 70 ADD 900 TO ALL ELEVATIONS LESS THAN 70
- CURB RAMPS AS PER CITY OF MASSILLON STANDARDS.


① CURVE DATA
 $\Delta = 115^{\circ}27'59''$ RT.
 $D_c = 572'57'28''$
 $R = 10'$
 $T = 15.84'$
 $L = 20.15'$
 $E = 8.73'$
P.C. = STA. 318+08.95, 31.38'RT.
P.T. = STA. 318+17.76, 16.94'RT.

STA. 318+17.91, 32.69'RT.

8th St. N.W.

STA. 317+69.80, 17.69'RT.

① CURVE DATA
 $\Delta = 64^{\circ}17'03''$ RT.
 $D_c = 381'58'19''$
 $R = 15'$
 $T = 9.43'$
 $L = 16.83'$
 $E = 2.72'$
P.C. = STA. 317+69.56, 21'RT.
P.T. = STA. 317+83.21, 25.97'RT

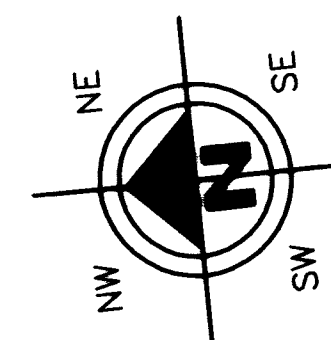

HORIZONTAL SCALE IN FEET
 10 5 0 5 10

DRAWN BY: FPW
 CHECKED BY: SDH
 DATE: June 13, 2003
 DATE: June, 2003

Lincoln Way West Rehabilitation
 Orange St. NW and 8th St. NW / Lincoln Way NW Intersection Details
 City of Massillon
 Stark County, Ohio

Francis H. Cicchinelli, Jr.
 Mayor



REVISIONS:

DATE	DESCRIPTION

FILE NAME:
 03ST0369.DWG

ACCOUNT NUMBER
 03ST03



- NOTES

SURFACE TEXTURE: Texture of concrete surfaces shall be obtained by coarse brooming transverse to the ramp slopes and shall be rougher than the adjacent walk

TRUNCATED DOMES: Install detectable warnings (truncated domes) for a distance of 24" from the back of curb for the entire width of the ramp opening.

Pavers will meet ASTM C 902 Class SX, Type 1, or C 936, or C 1272 Type R.

ACCEPTABLE MANUFACTURERS AND PRODUCTS ARE AS FOLLOWS:

- 1.) Whitacre-Greer Fireproofing Company
1400 South Mahoning Ave.
Alliance, OH 44601
1-800-WG PAVER
ADA Paver, 4"x8"x2-1/4" Clear Red, Rustic, #30
- 2.) Hanover Architectural Products
240 Bender Road
Hanover, PA 17331
(717) 637-0500
Detectable Warning Paver, 12"x12"x2" or
24"x24"x2", Red or Quarry Red
- 3.) Endicott Clay Products
P.O. Box 17
Fairbury, NE 68352
(402) 729-5804
Handicap Detectable Warning Paver,
4"x8"x2-1/4", Red Blend

Pavers will be laid on top of a 4" unreinforced concrete base. Setting bed and joints to be mortared in accordance with manufacturer's instruction, or with a maximum 1/2" thick bed of latex modified cement mortar. Mortar joints to a width not greater than 5/32" and not less than 1/16". Pavers shall not be directly touching each other unless they have spacing bars.

Mortared joints are to be flush with top surface and struck so as to give a smooth surface. Pavers shall be laid such that joints are level with adjoining joints so as to provide a smooth transition from brick to brick and brick to concrete surface.

The surface of any two adjacent units should not differ by more than 1/8" in height. Bricks shall be placed in a running bond pattern. Face of all brick shall be clean of cement and protected so as to avoid chipping during construction.

EXPANSION JOINTS: shall be provided in the curb ramp as extensions of walk joints and consistent with item 608.03 requirements for a new concrete walk. A 1/2" Item 705.03 expansion joint filler shall be provided around the edge of ramps built in existing concrete walk. Lines shown on this drawing indicate the ramp edge and slope changes and are not necessarily joint lines.

RELIEF JOINTS: must be provide at all points of continuous slope changes in Curb Type A and Type C.

PAYMENT: Item 608, CURB RAMP, EACH, shall include the cost of furnishing and installing all materials (including truncated domes,) grading, forming and finishing of the curb and walk of the curb ramp and removal of any existing material to perform such work


DRAWN BY: JAH	CHECKED BY: FPW
DATE: Dec. 03, 2002	DATE: Dec. 03, 2002

Lincoln Way West Rehabilitation

Francis H. Cicchinelli, Jr.



REVISIONS:	
DATE	DESCRIPTION
FILE NAME: 03ST0371.DWG	
ACCOUNT NUMBER 03ST03	

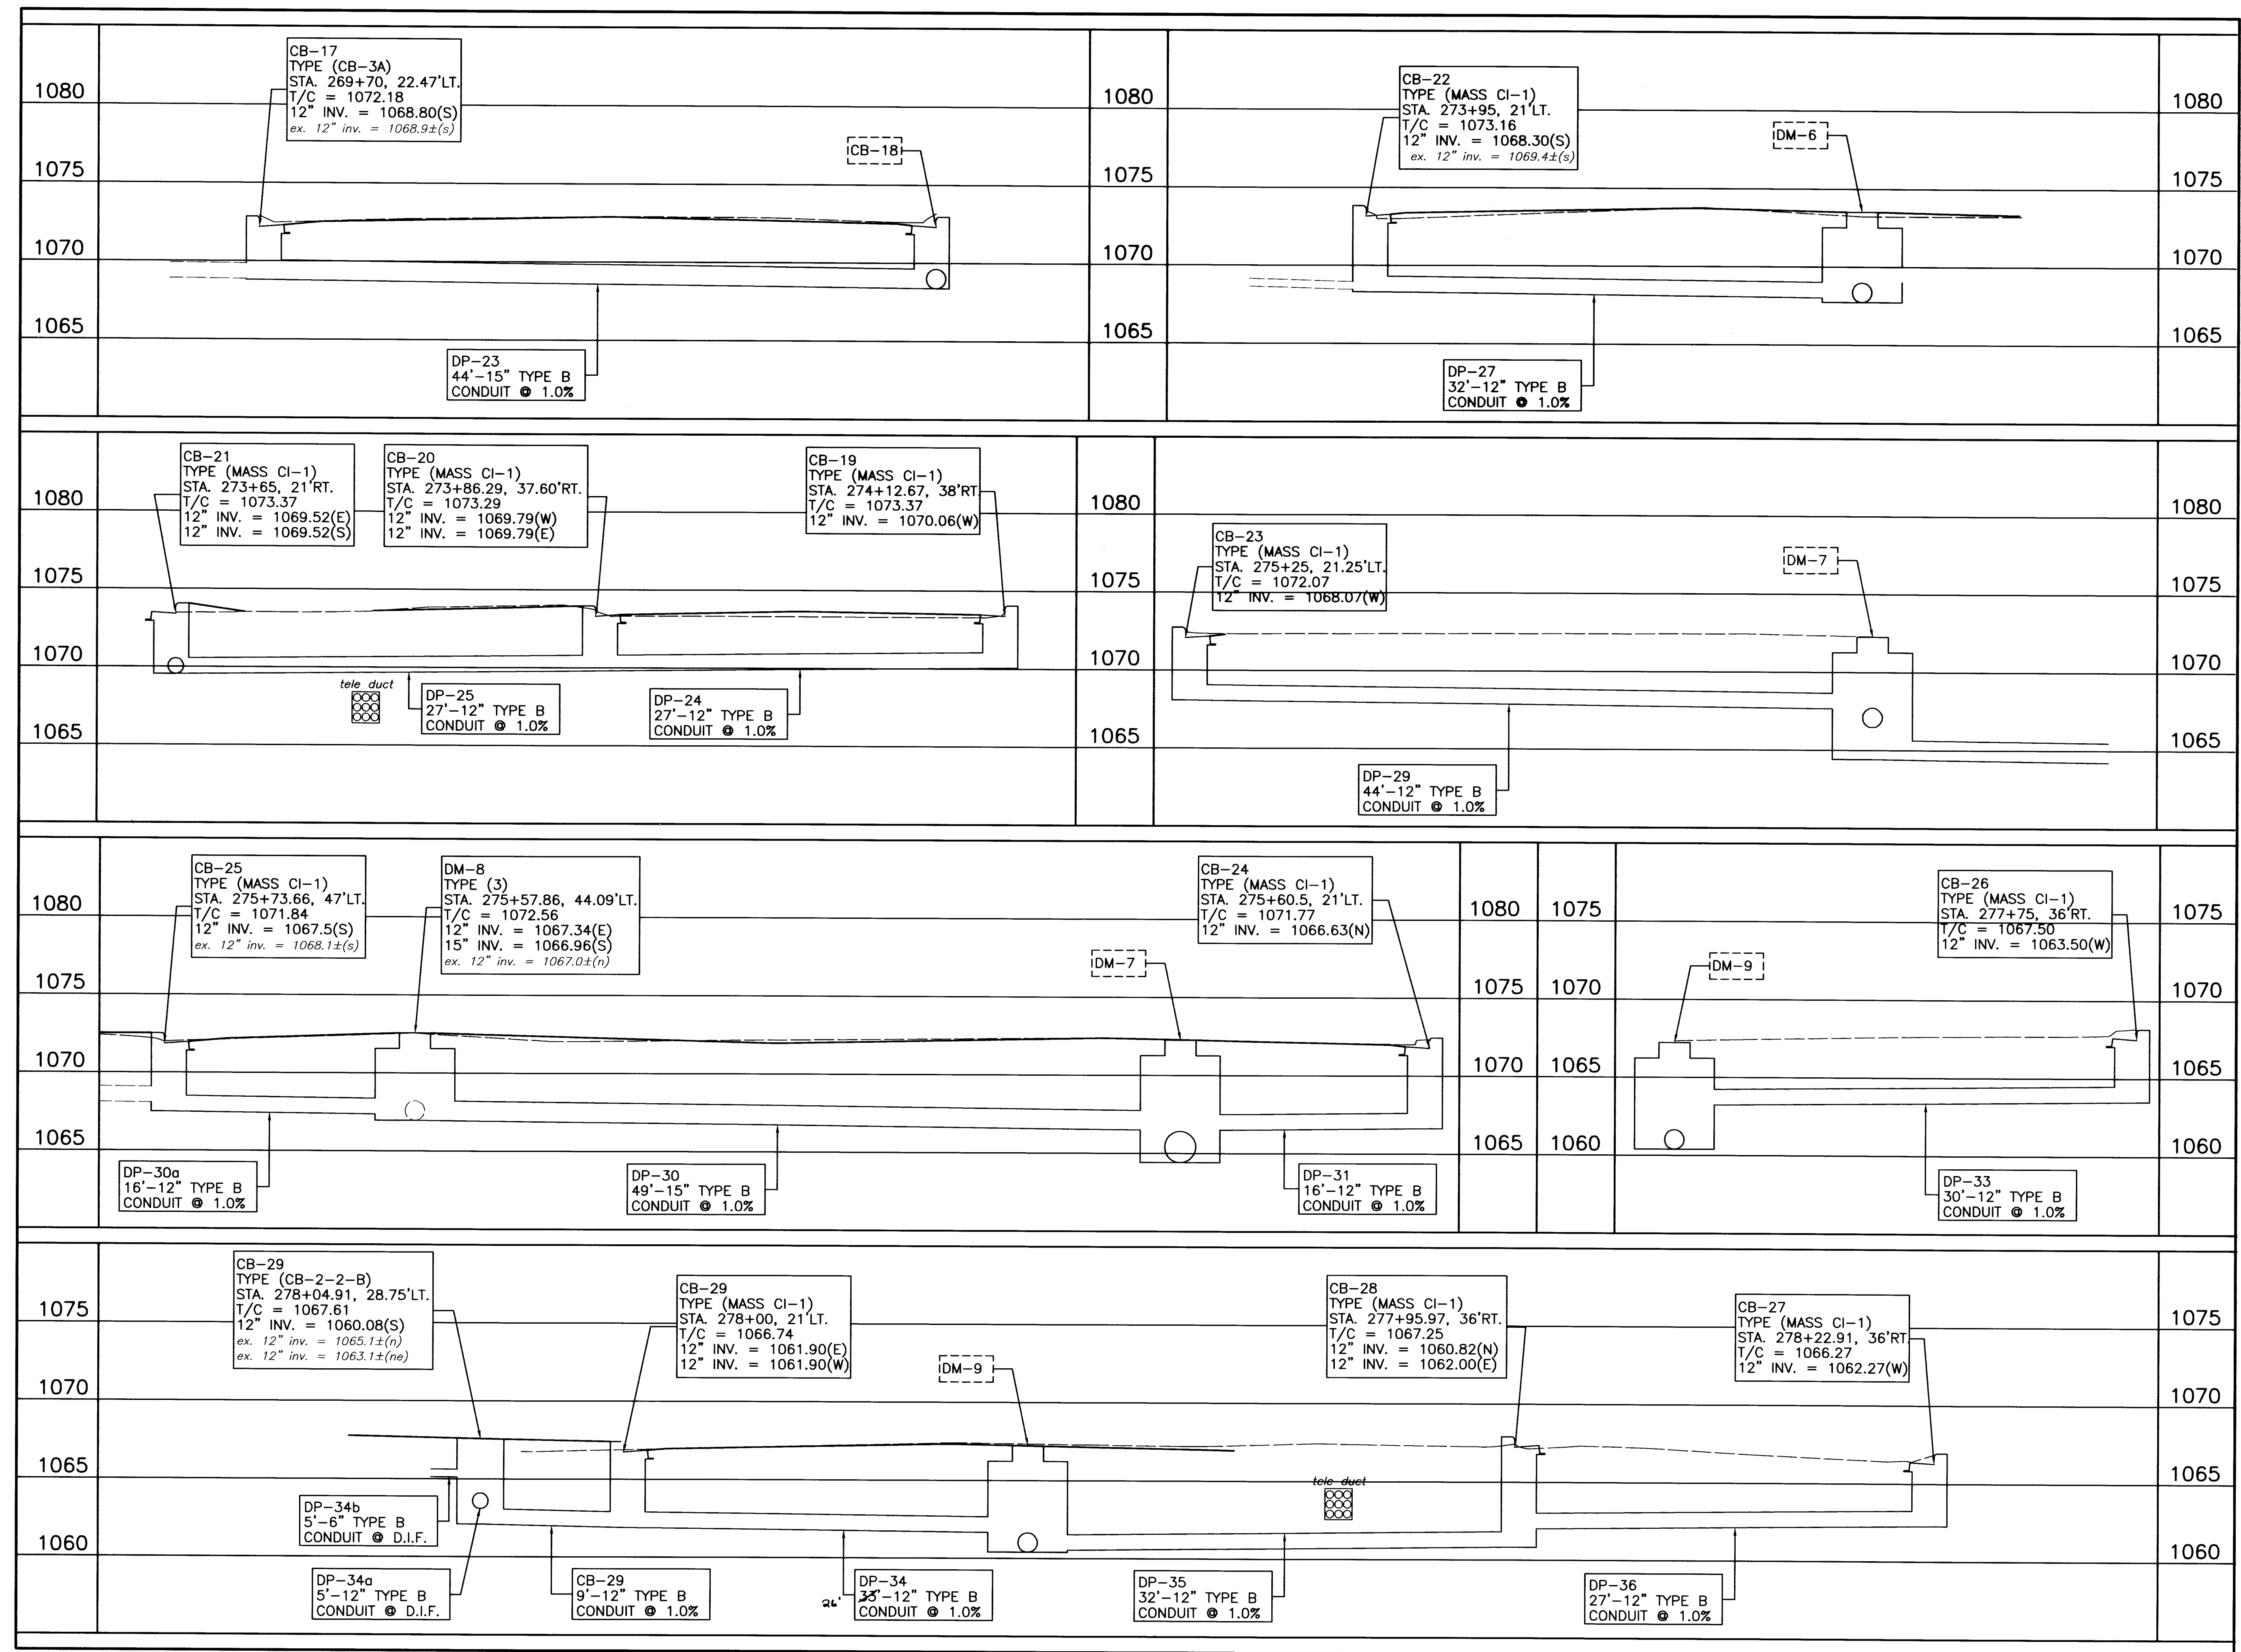

Lincoln Way West Rehabilitation
 Lincoln Way West Drainage Details
 City of Massillon
 Stark County, Ohio

SCALE
 VERTICAL
 0 2.5 5 10
 FEET

HORIZONTAL
 0 2.5 5
 FEET

DRAWN BY: FWP
 CHECKED BY: SDH
 DATE: May 27, 2003
 DATE: June 11, 2003


Francis H. Cicchinelli, Jr.
 Mayor

REVISIONS:	
DATE	DESCRIPTION

ELECTRONIC FILE NAME:
03ST0373.DWG

ACCOUNT NUMBER
03ST03

73
90

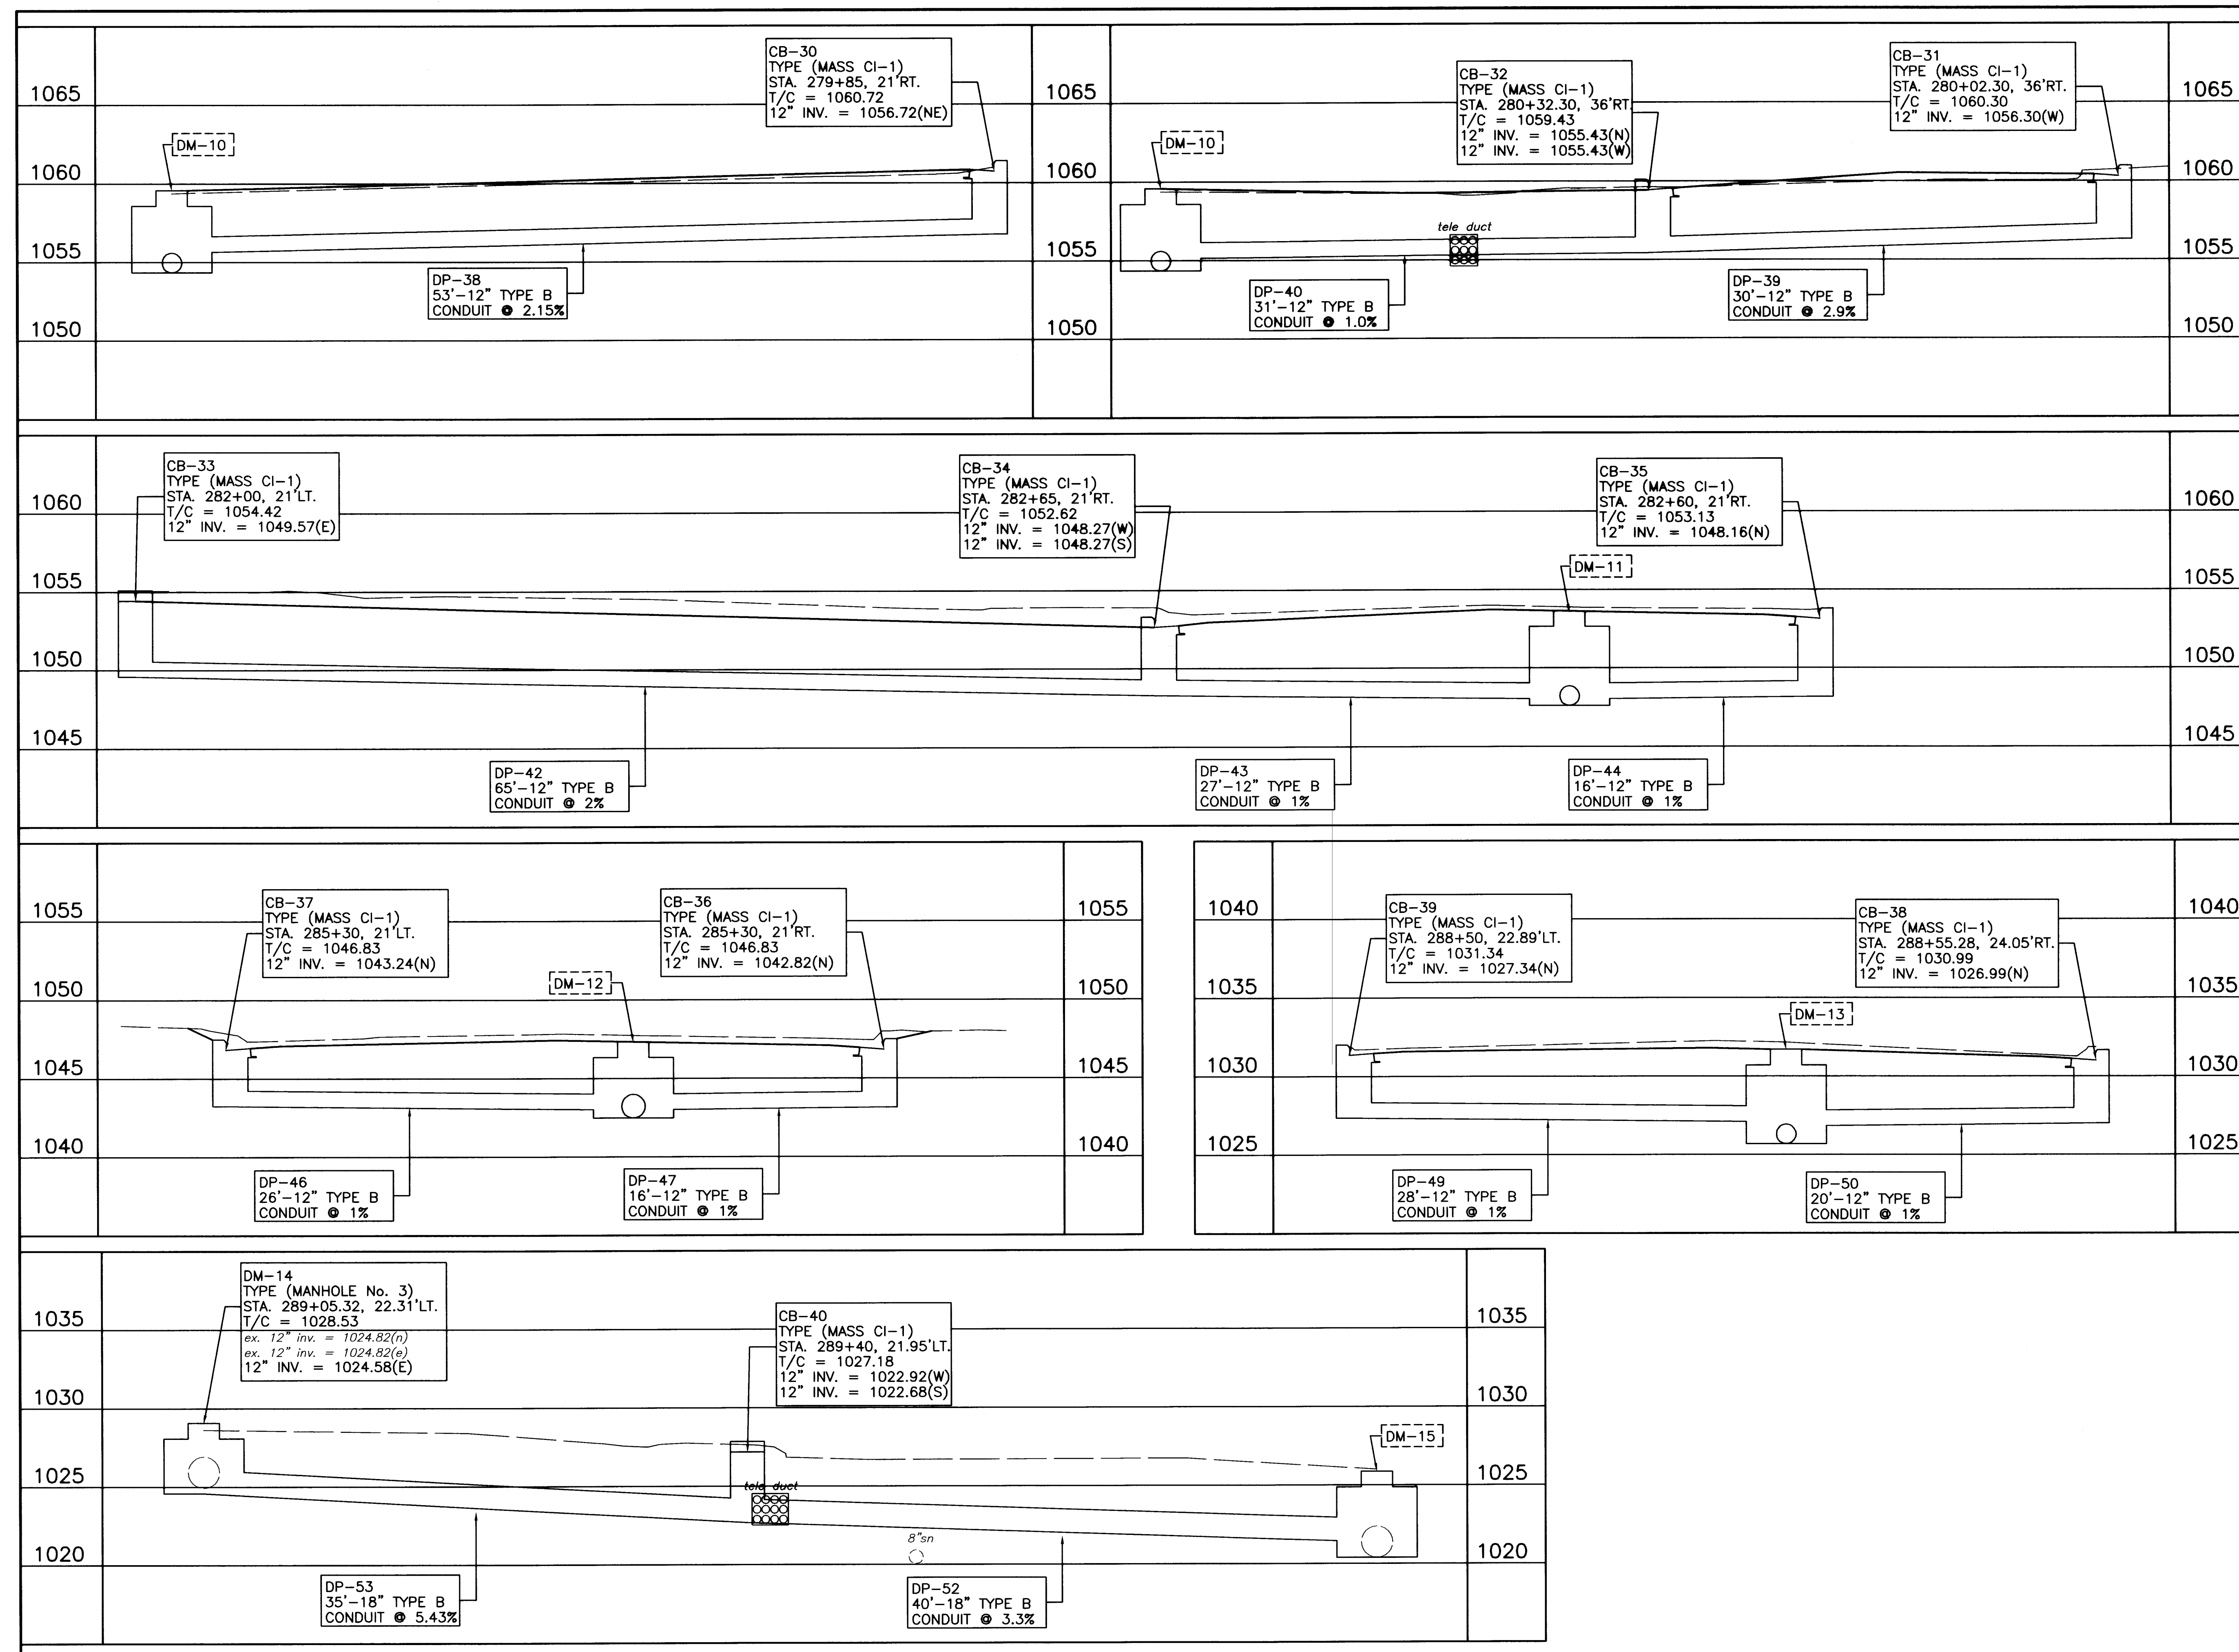

Lincoln Way West Rehabilitation
City of Massillon
Stark County, Ohio

SCALE
VERTICAL
1" = 10'
HORIZONTAL
1" = 25'

DRAWN BY: FPW
DATE: May 27, 2003







CHECKED BY: SDH
DATE: June 11, 2003

REVISIONS:

DATE	DESCRIPTION

FILE NAME: 03ST0374.DWG
ACCOUNT NUMBER: 03ST03

74 / 90

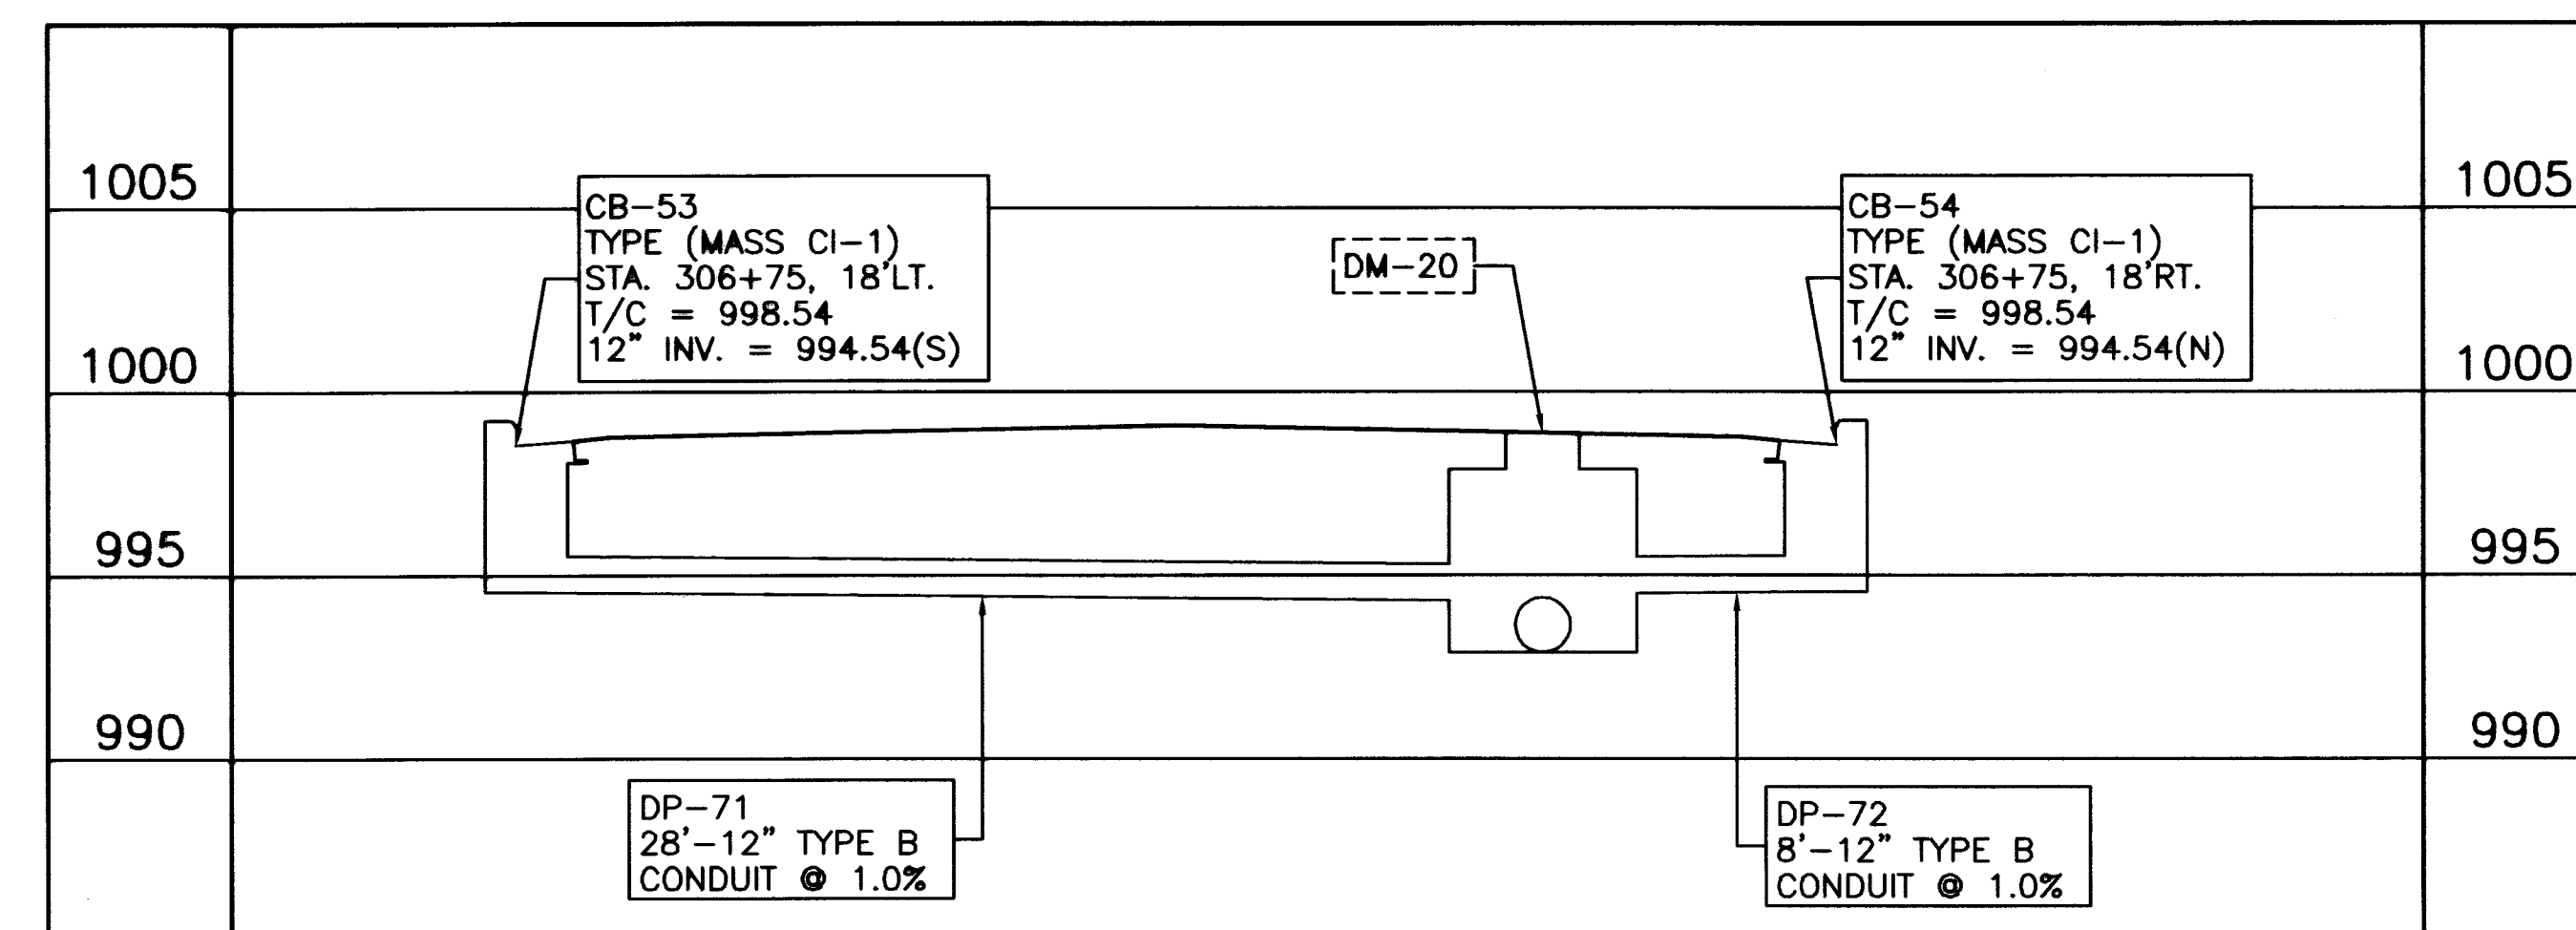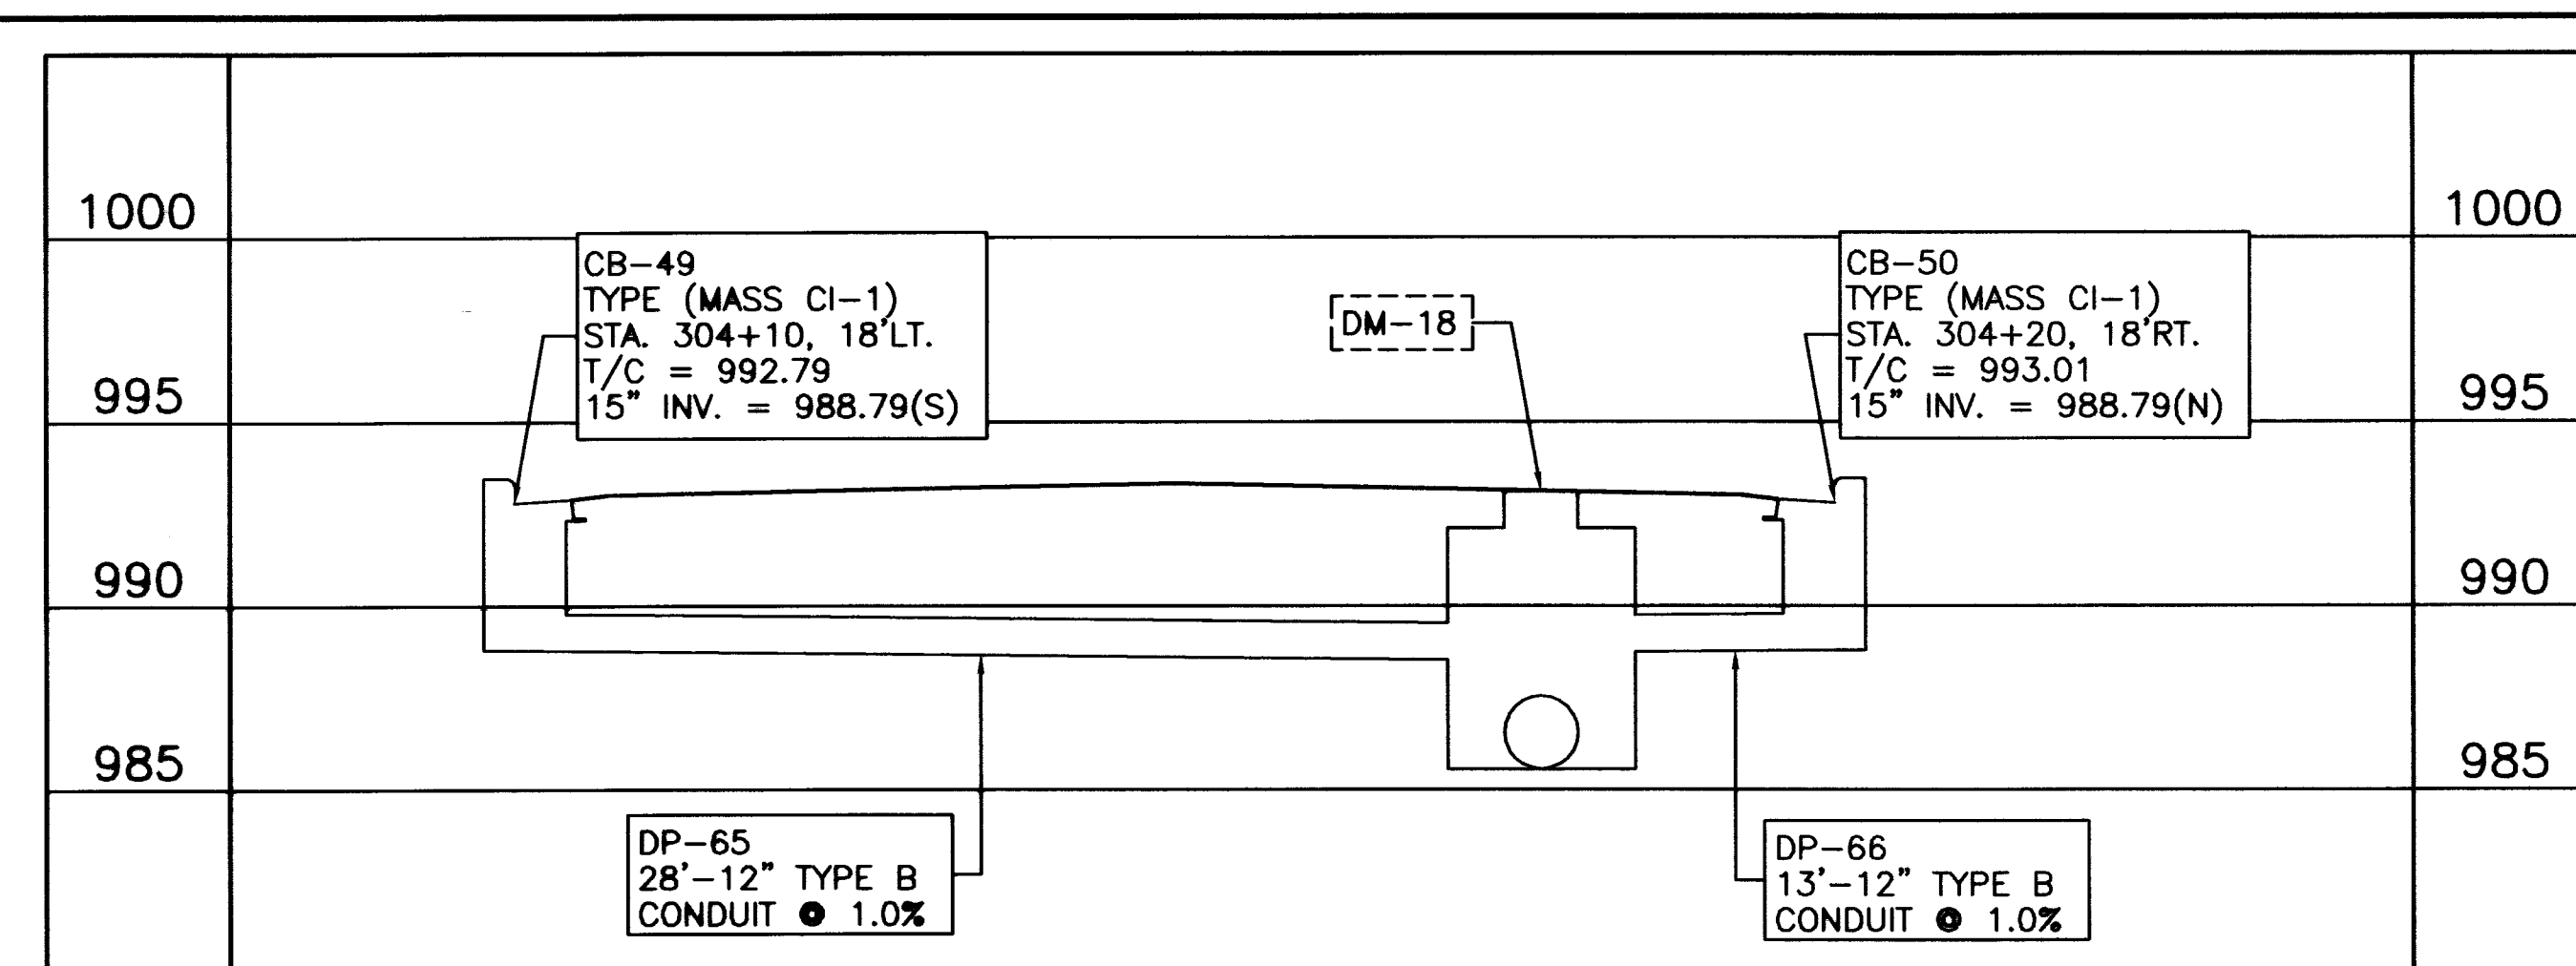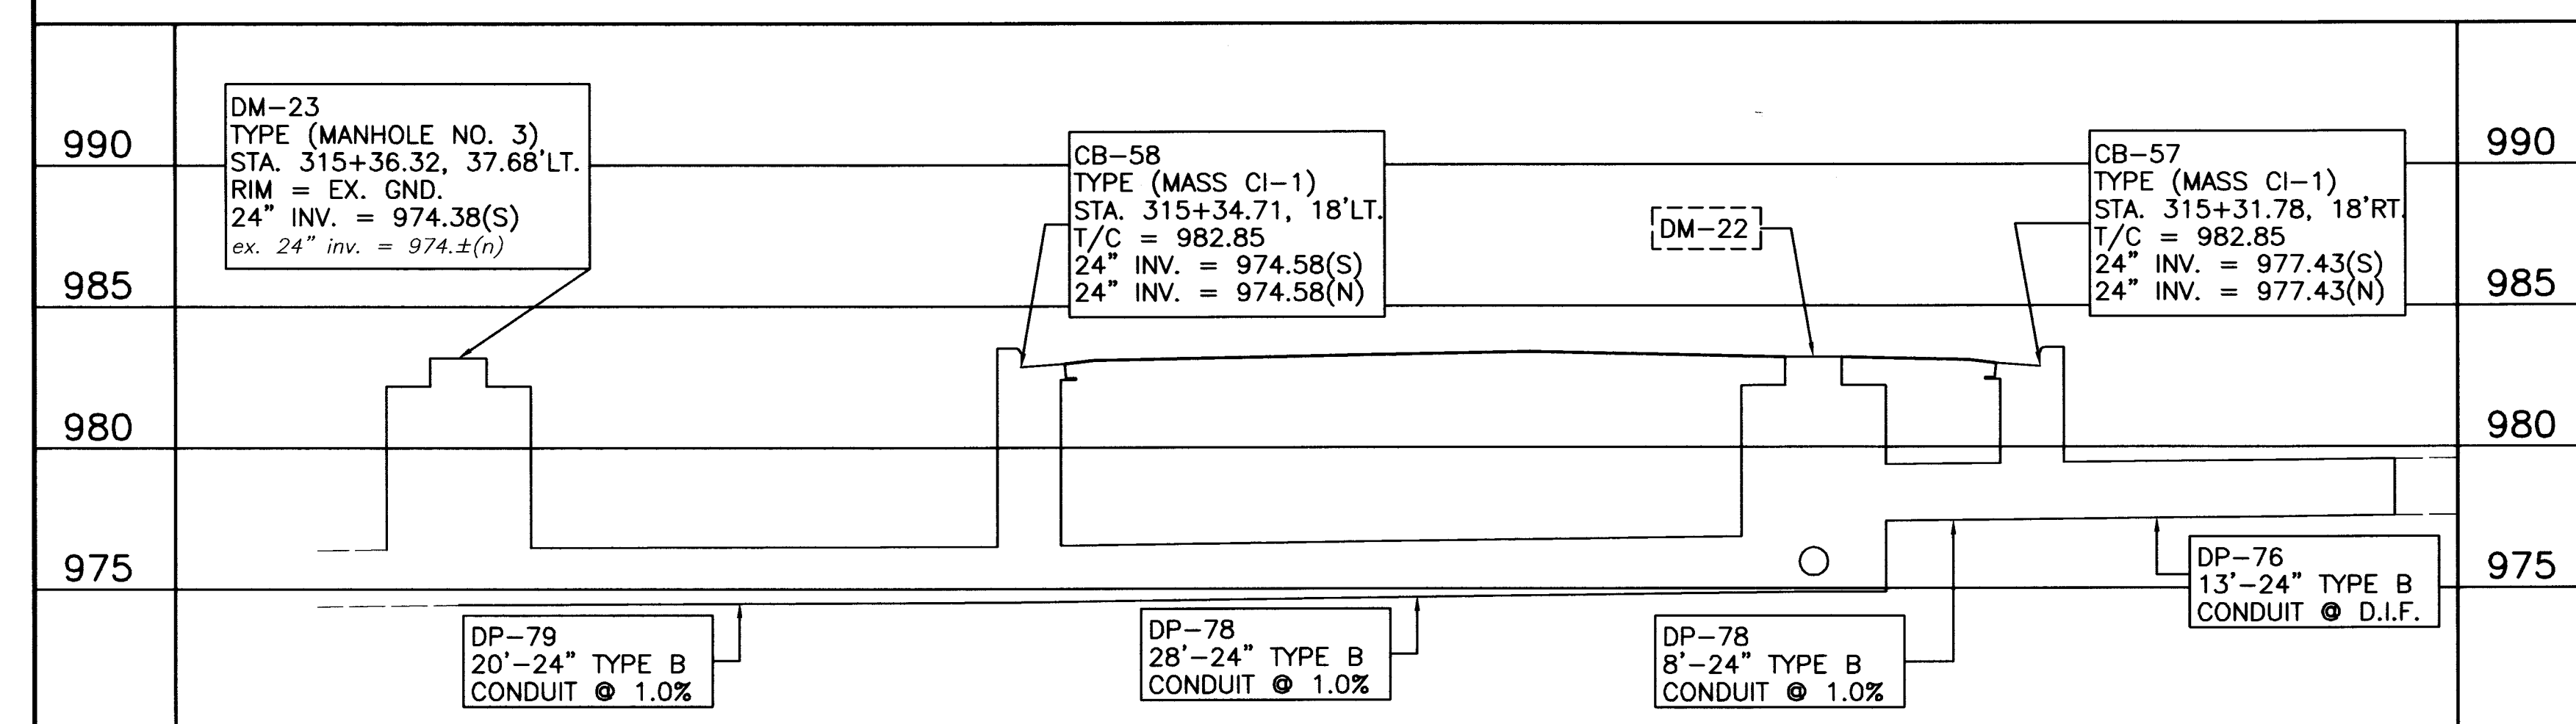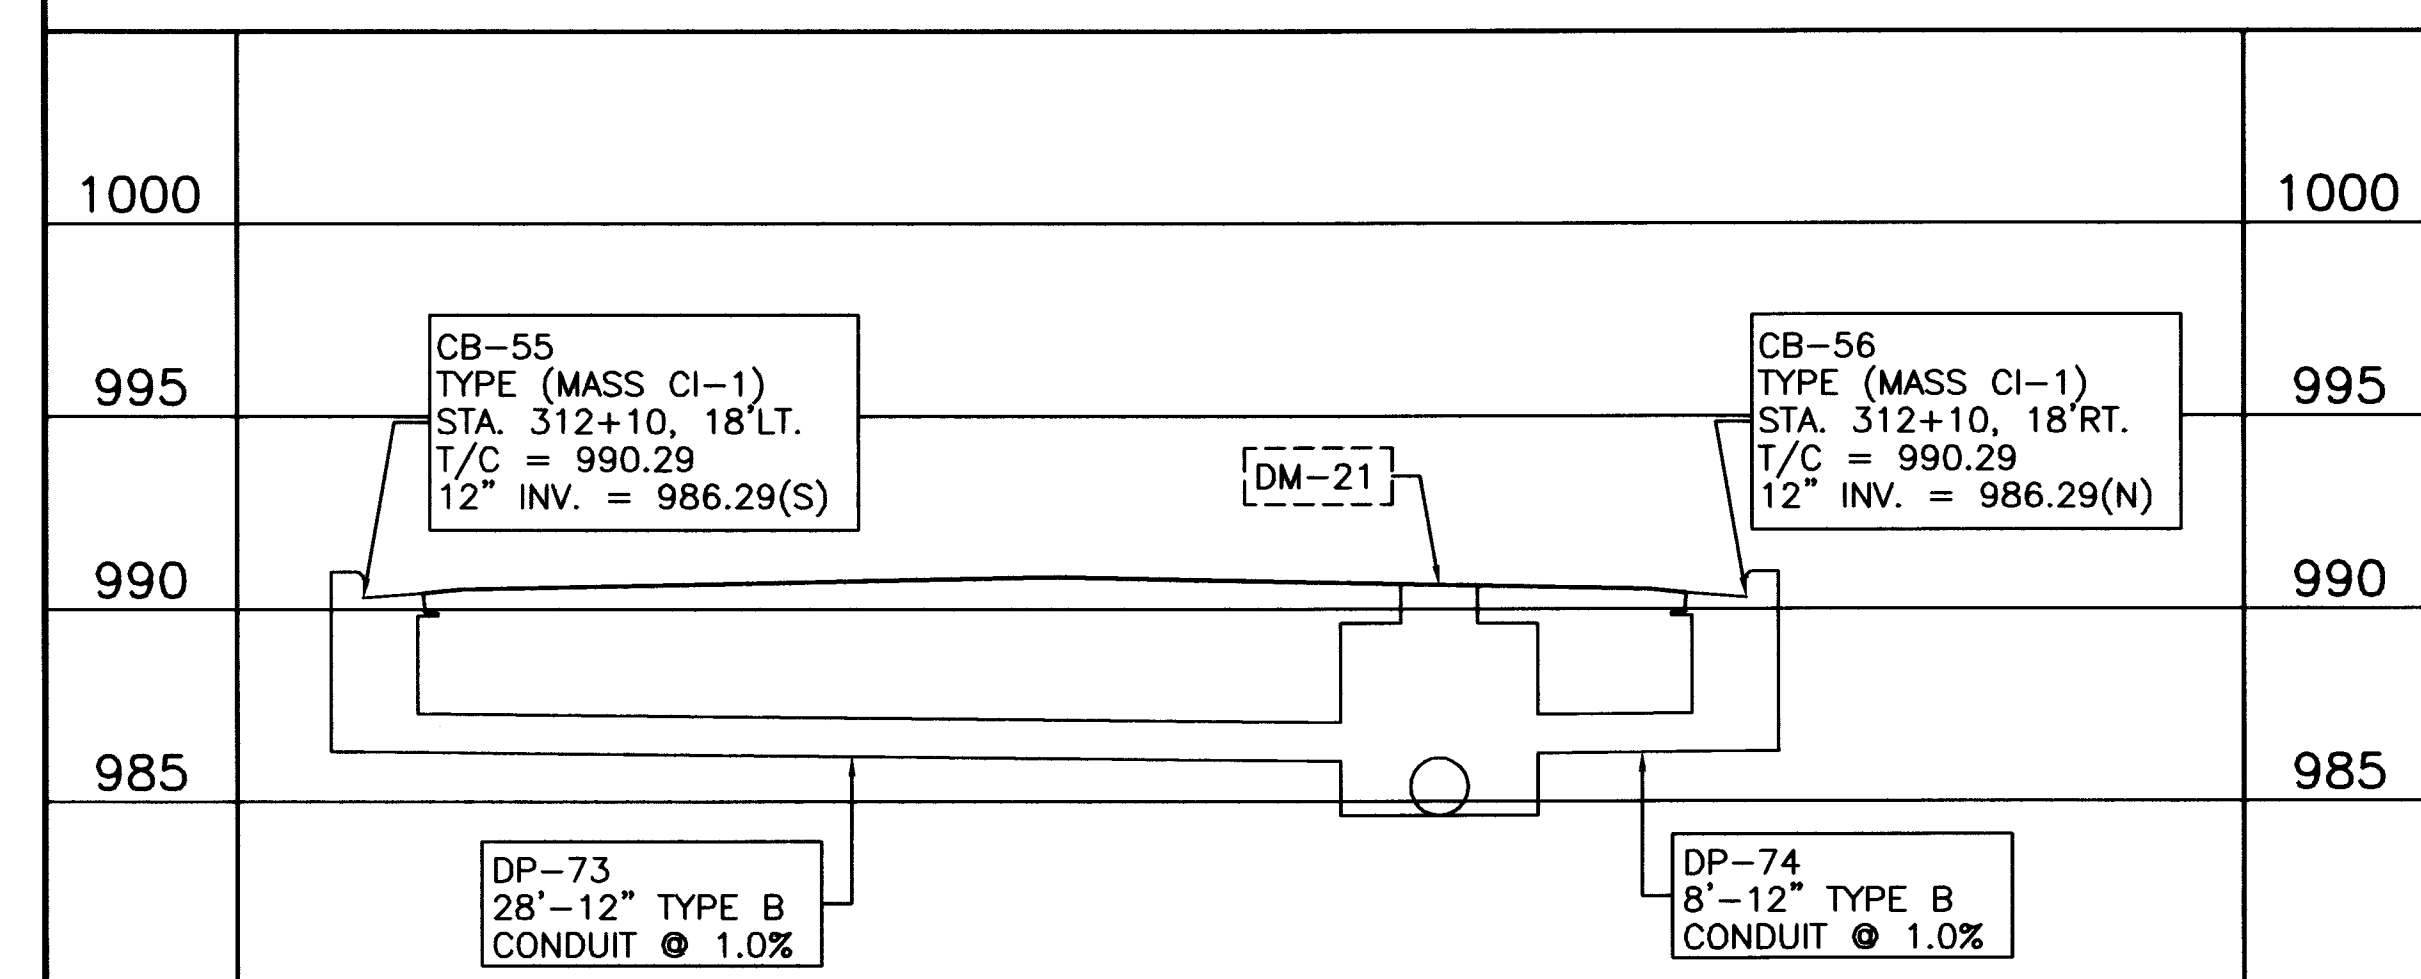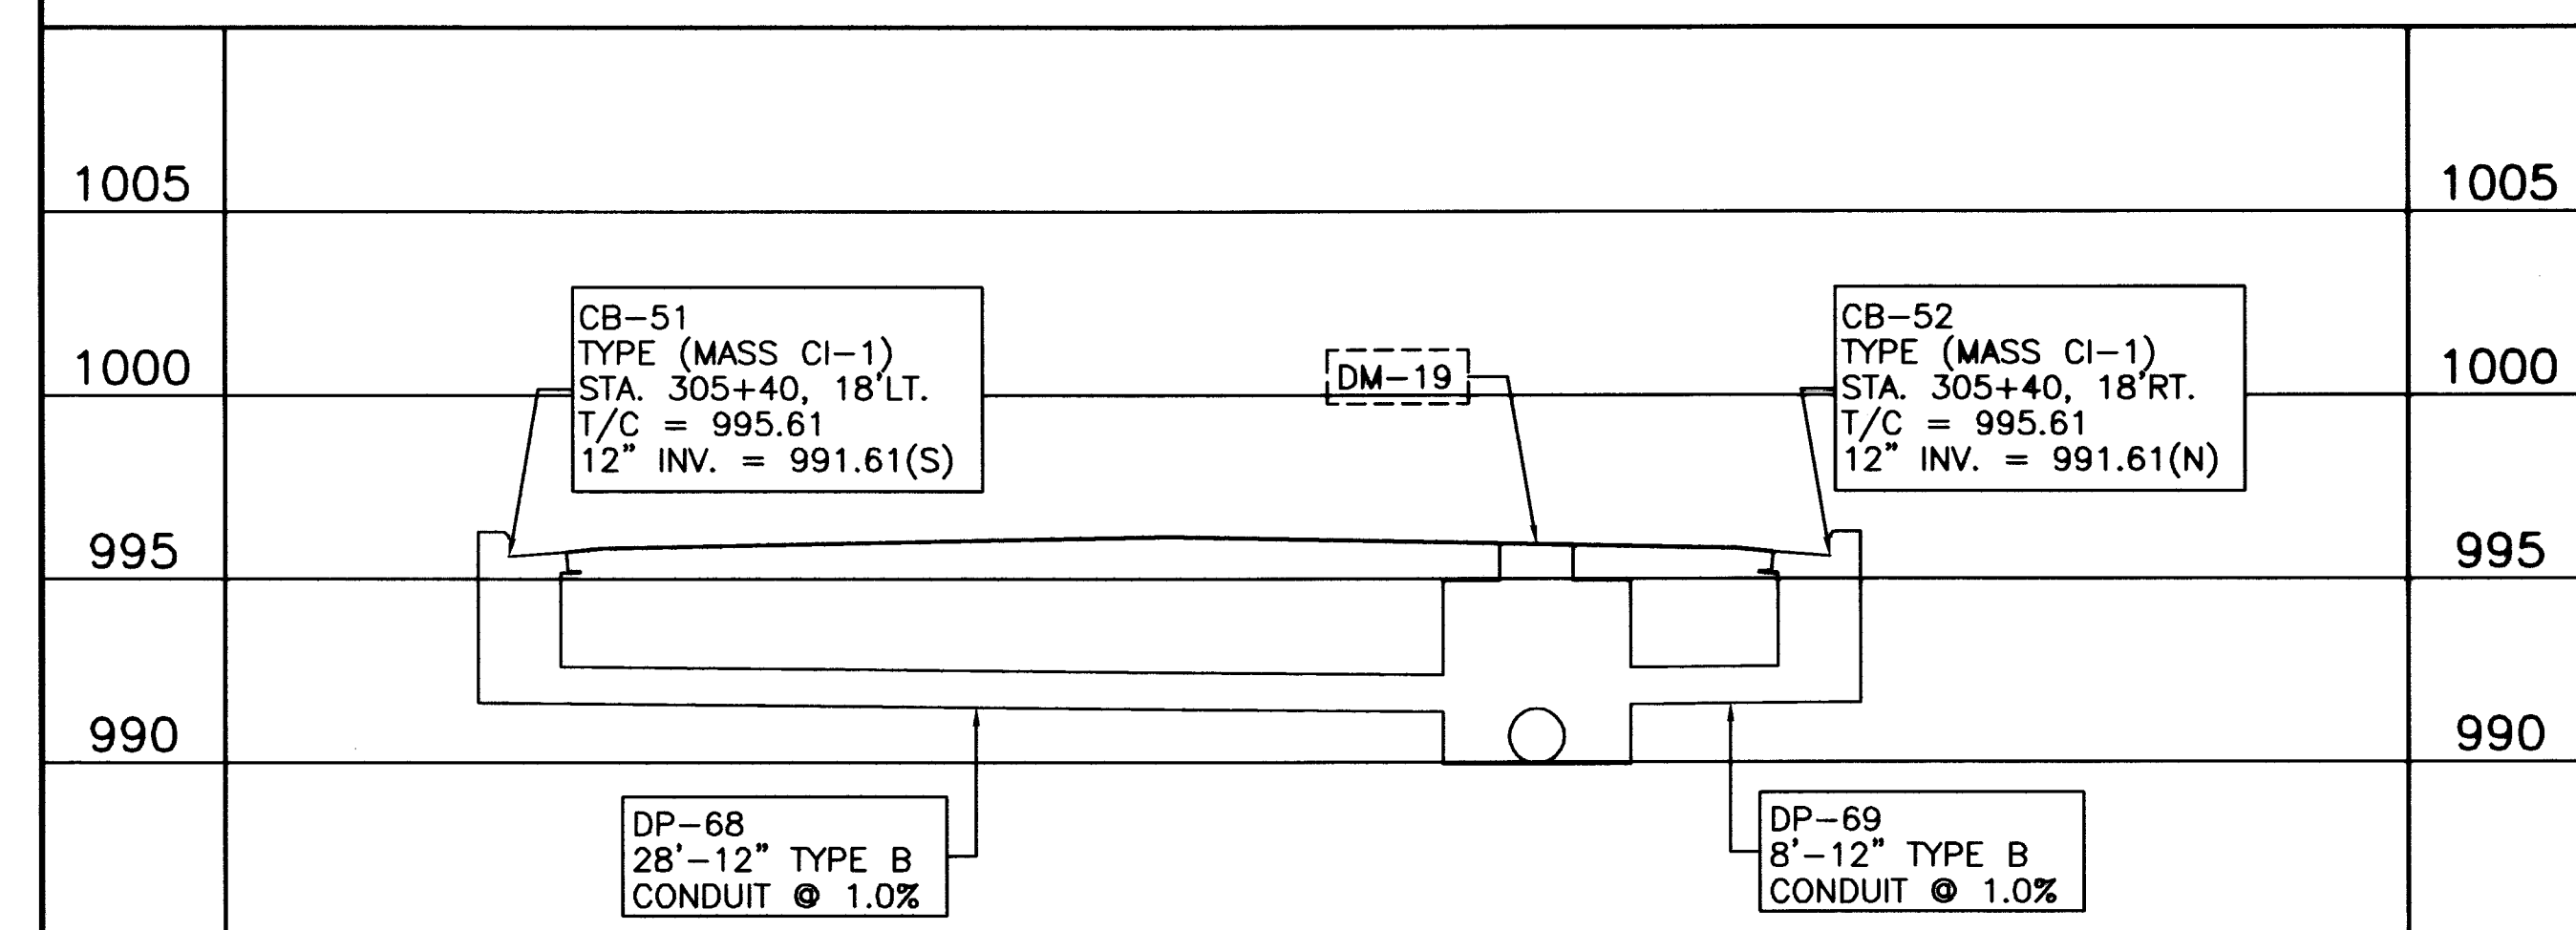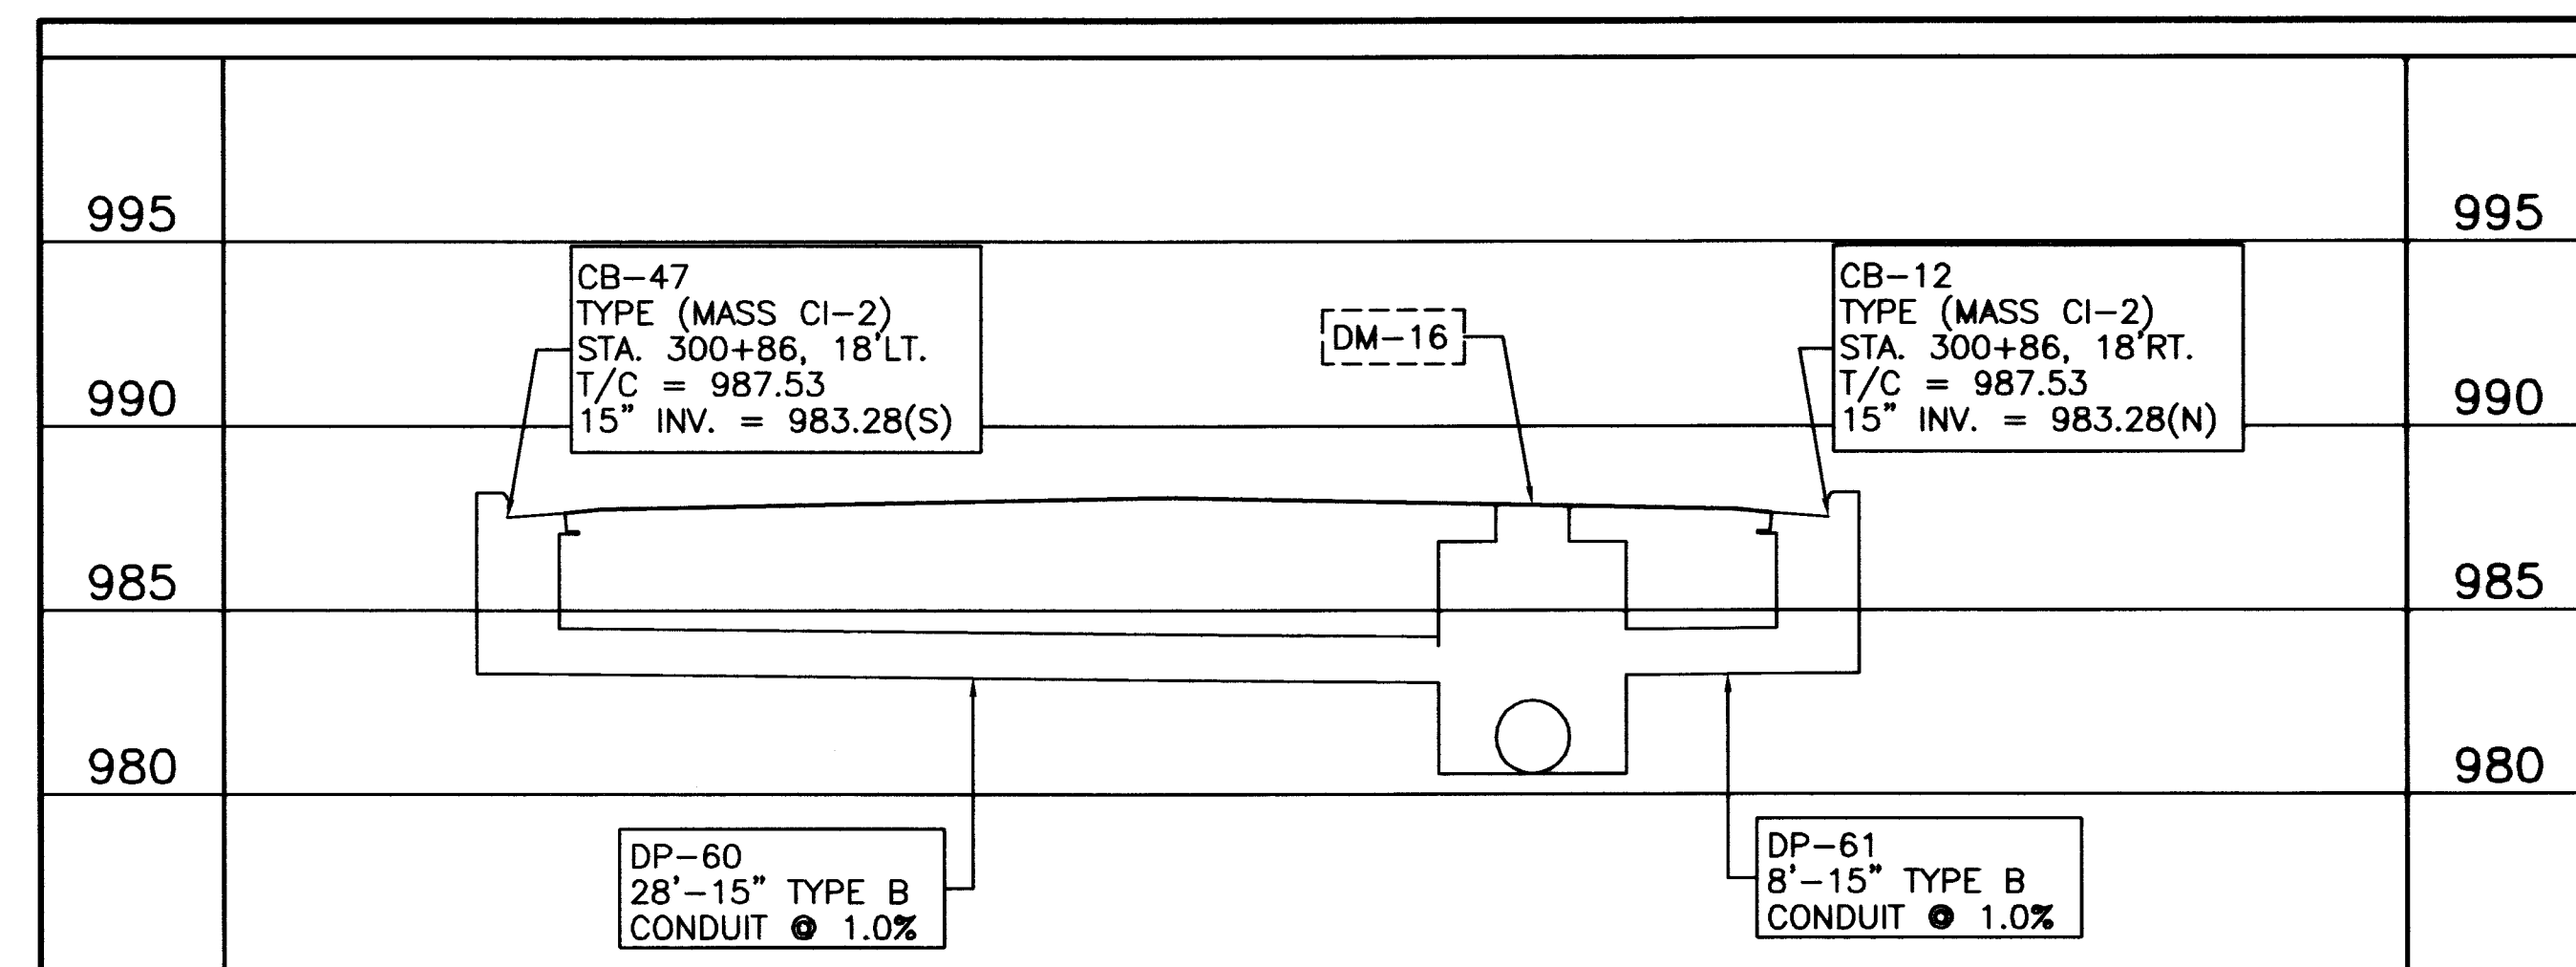

VERTICAL SCALE
 0 2.5 5 10
 FEET

HORIZONTAL SCALE IN FEET
 0 2.5 5

DRAWN BY:
FPW

CHECKED BY:
SDH

DATE:
May 27, 2003

DATE:
June 11, 2003

Lincoln Way West Rehabilitation

Lincoln Way West Drainage Details
City of Massillon
Stark County, Ohio



REVISIONS:	
DATE	DESCRIPTION

FILE NAME:
03ST0375.DWG


ACCOUNT NUMBER
03ST03

75

90

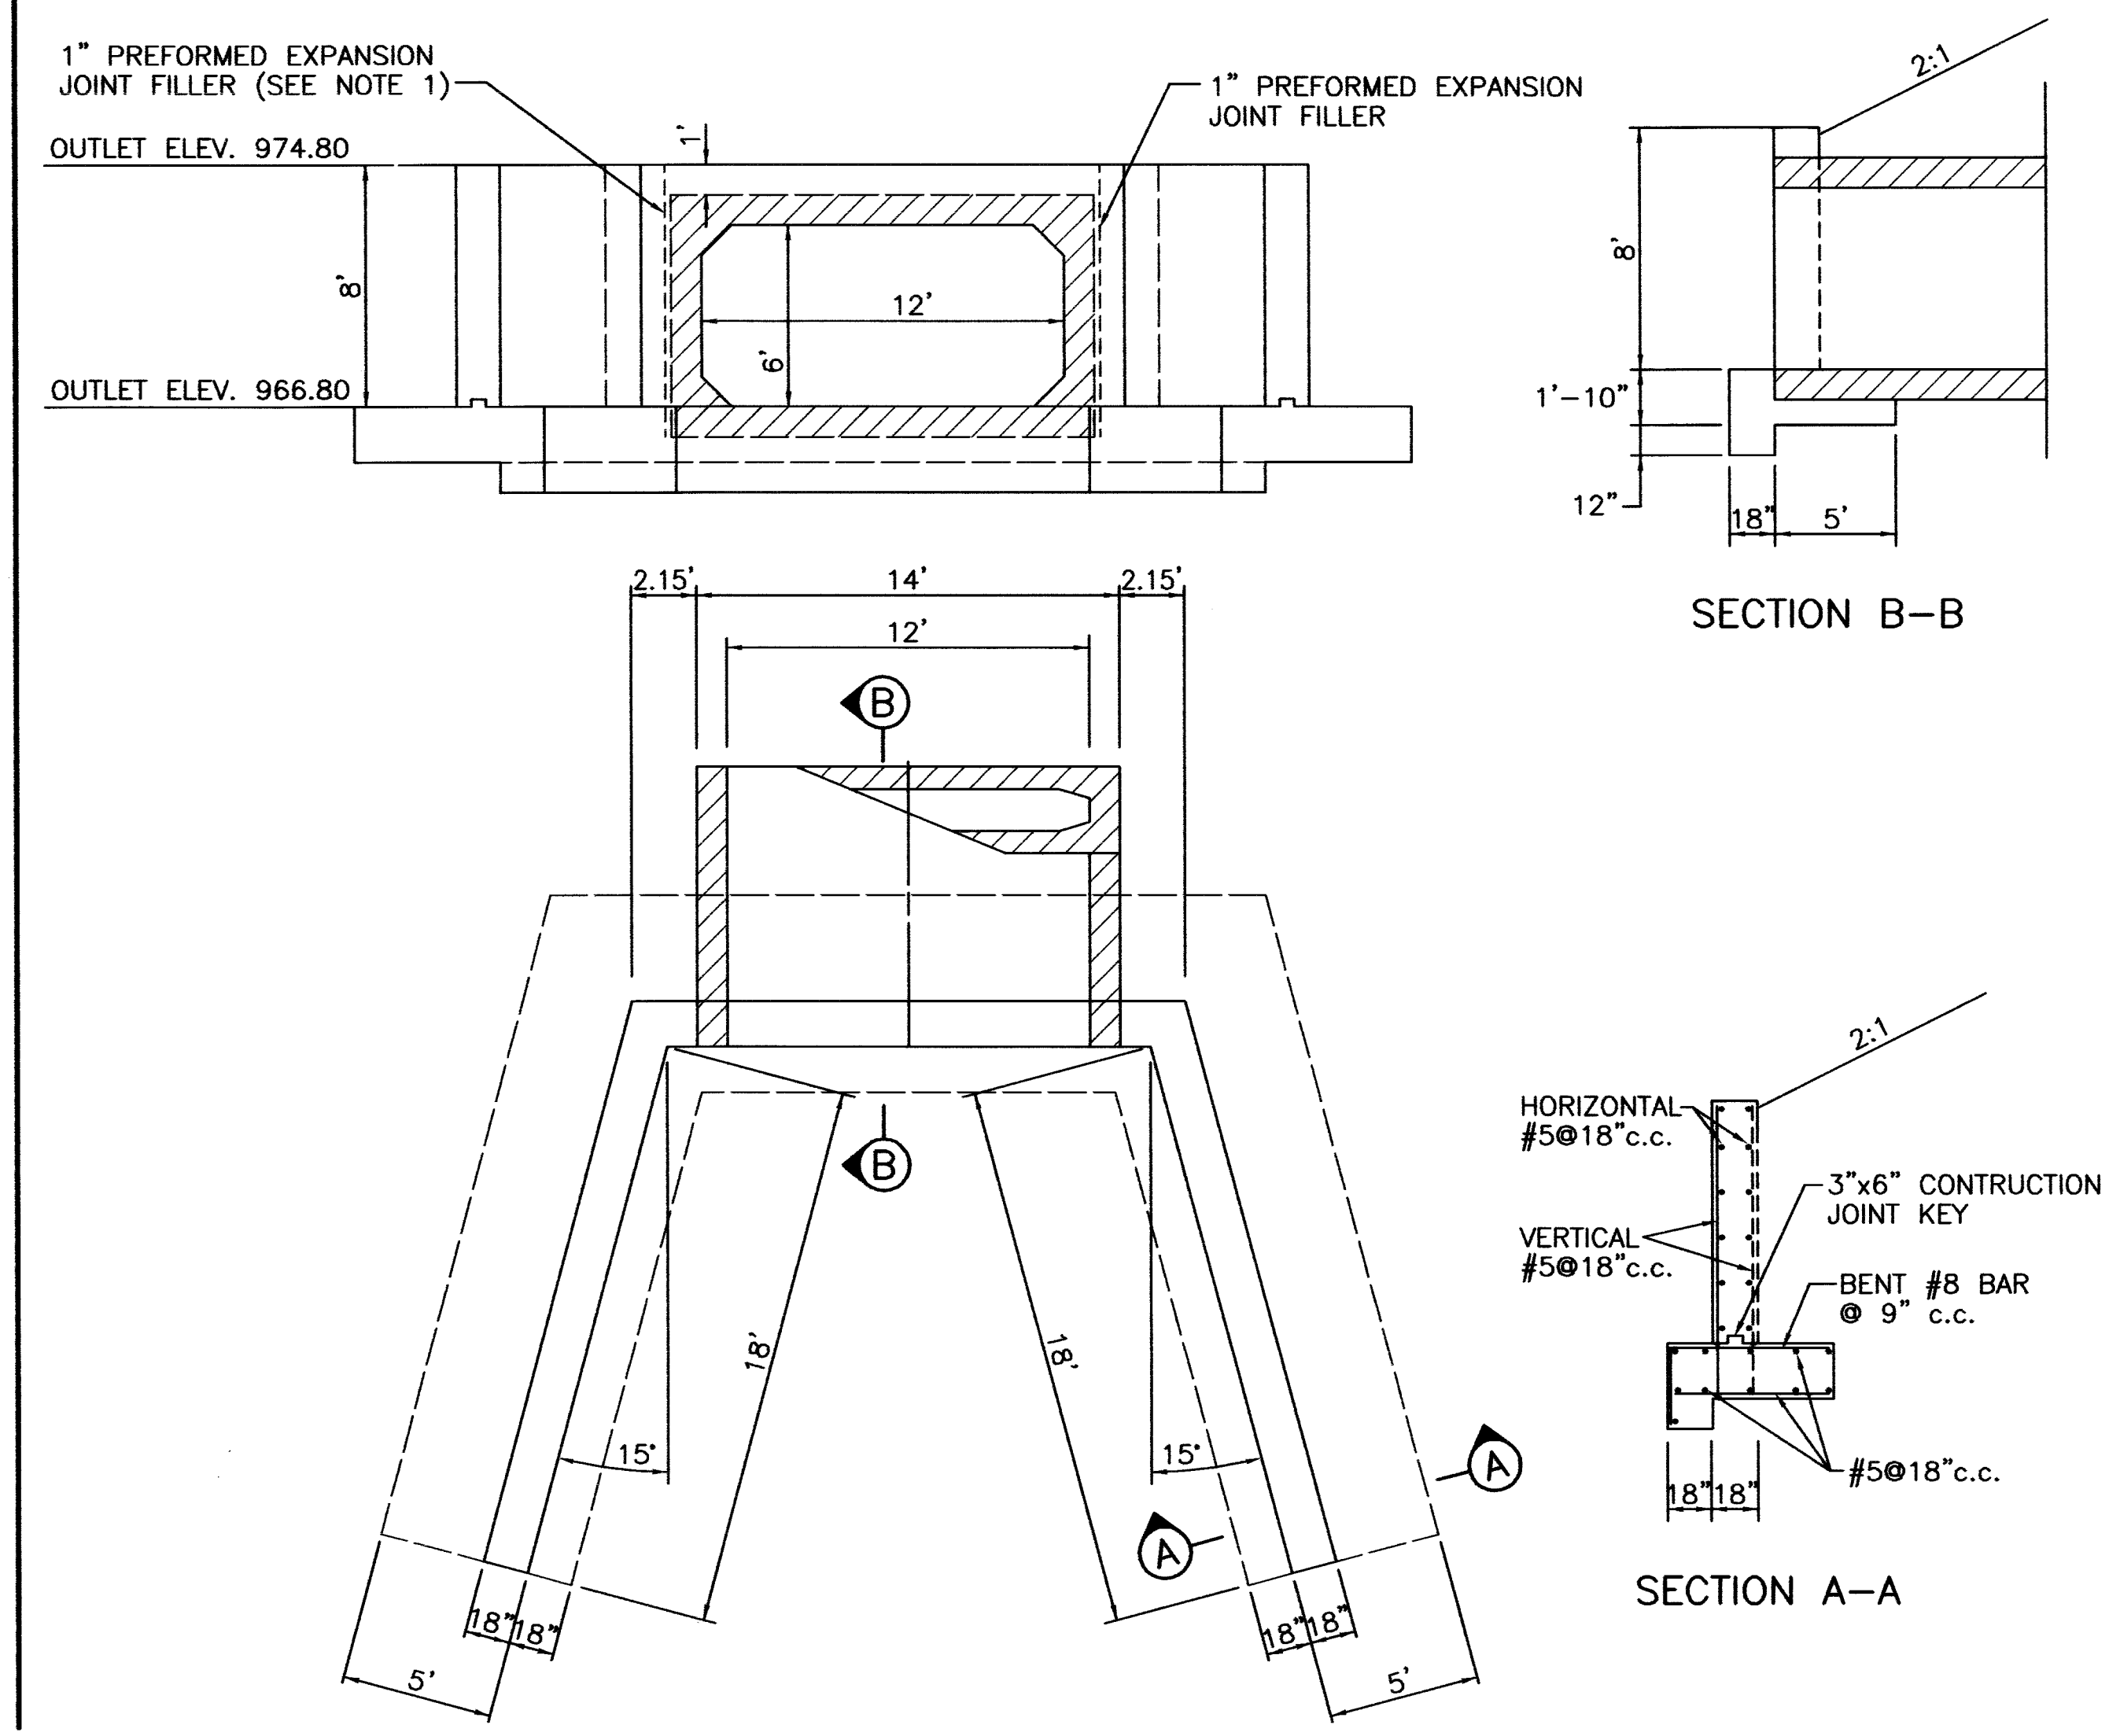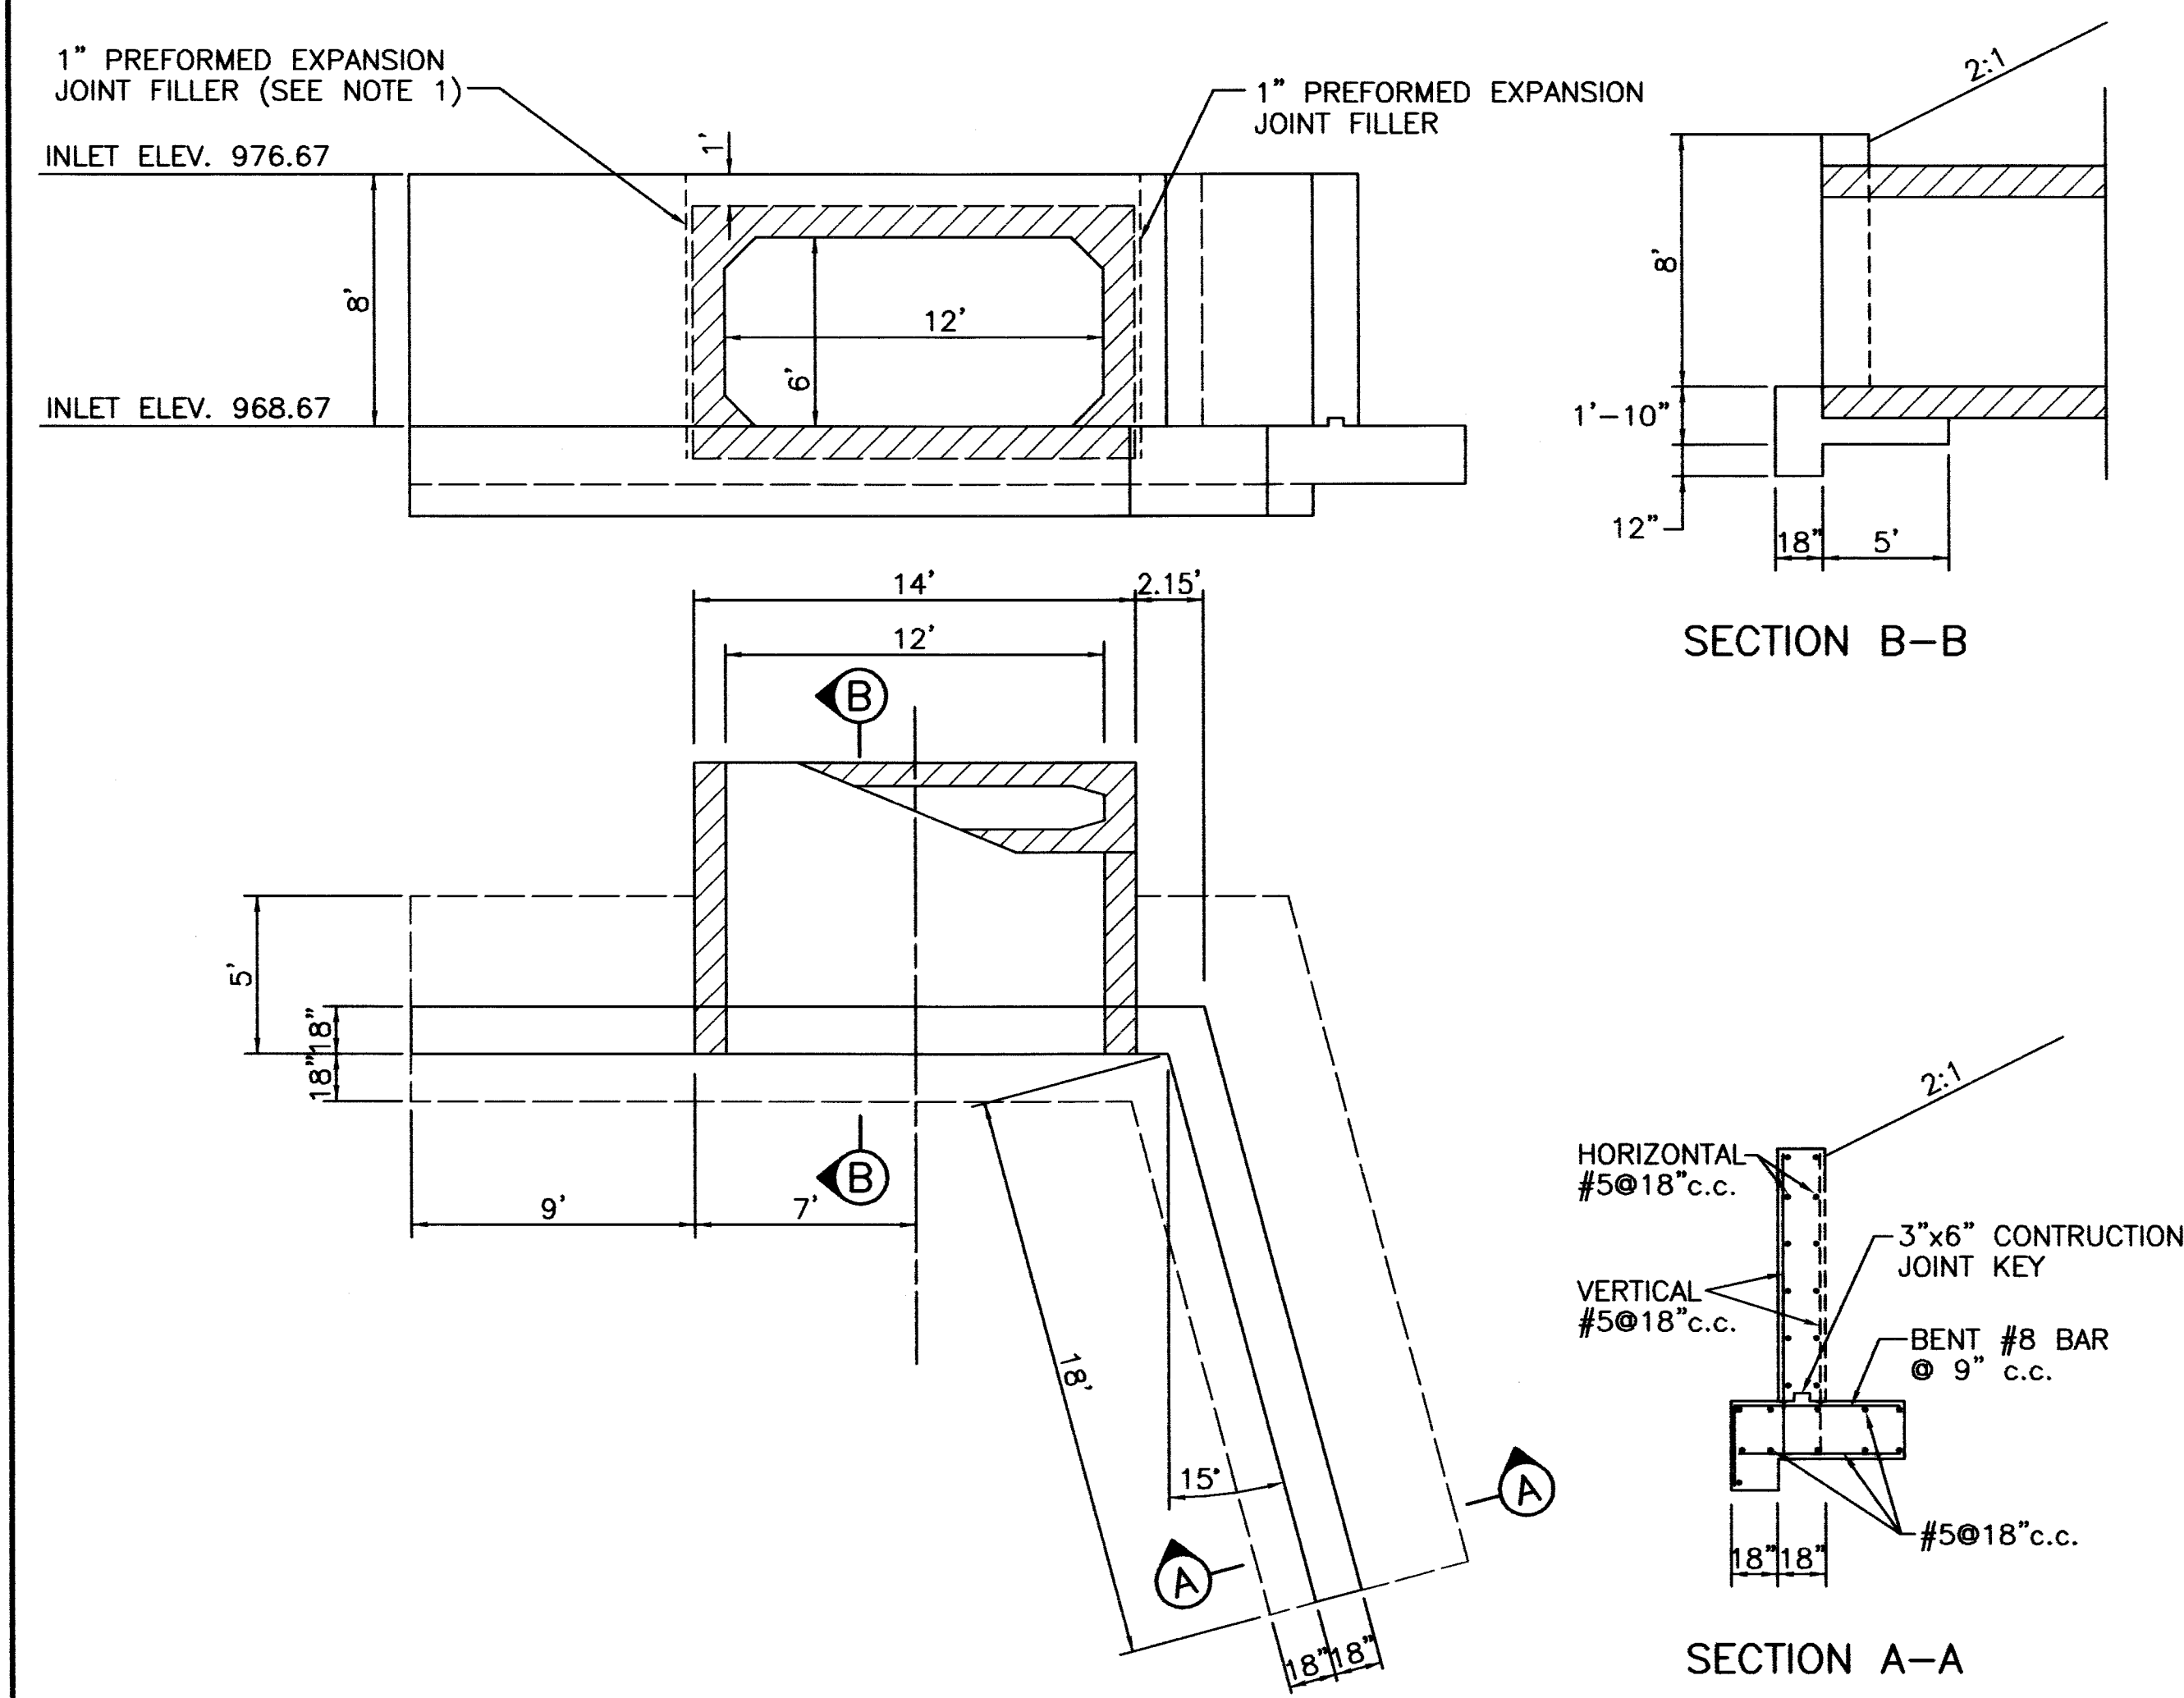

- NOTE**
1. 1" PREFORMED EXPANSION JOINT FILLER SHALL BE EXTENDED FROM TOP OF FOOTER TO TOP OF WALL.
 2. ALL CONCRETE SURFACES SHALL BE SEALED WITH (EPOXY-URETHANE)
 3. HEADWALL BASED ON O.D.O.T. STANDARD CONSTRUCTION DRAWING HW-3(6-1-65) ALL REBAR SHALL BE EPOXY COATED, FOR ANY ADDITIONAL INFORMATION SEE SAID DRAWING HW-3.

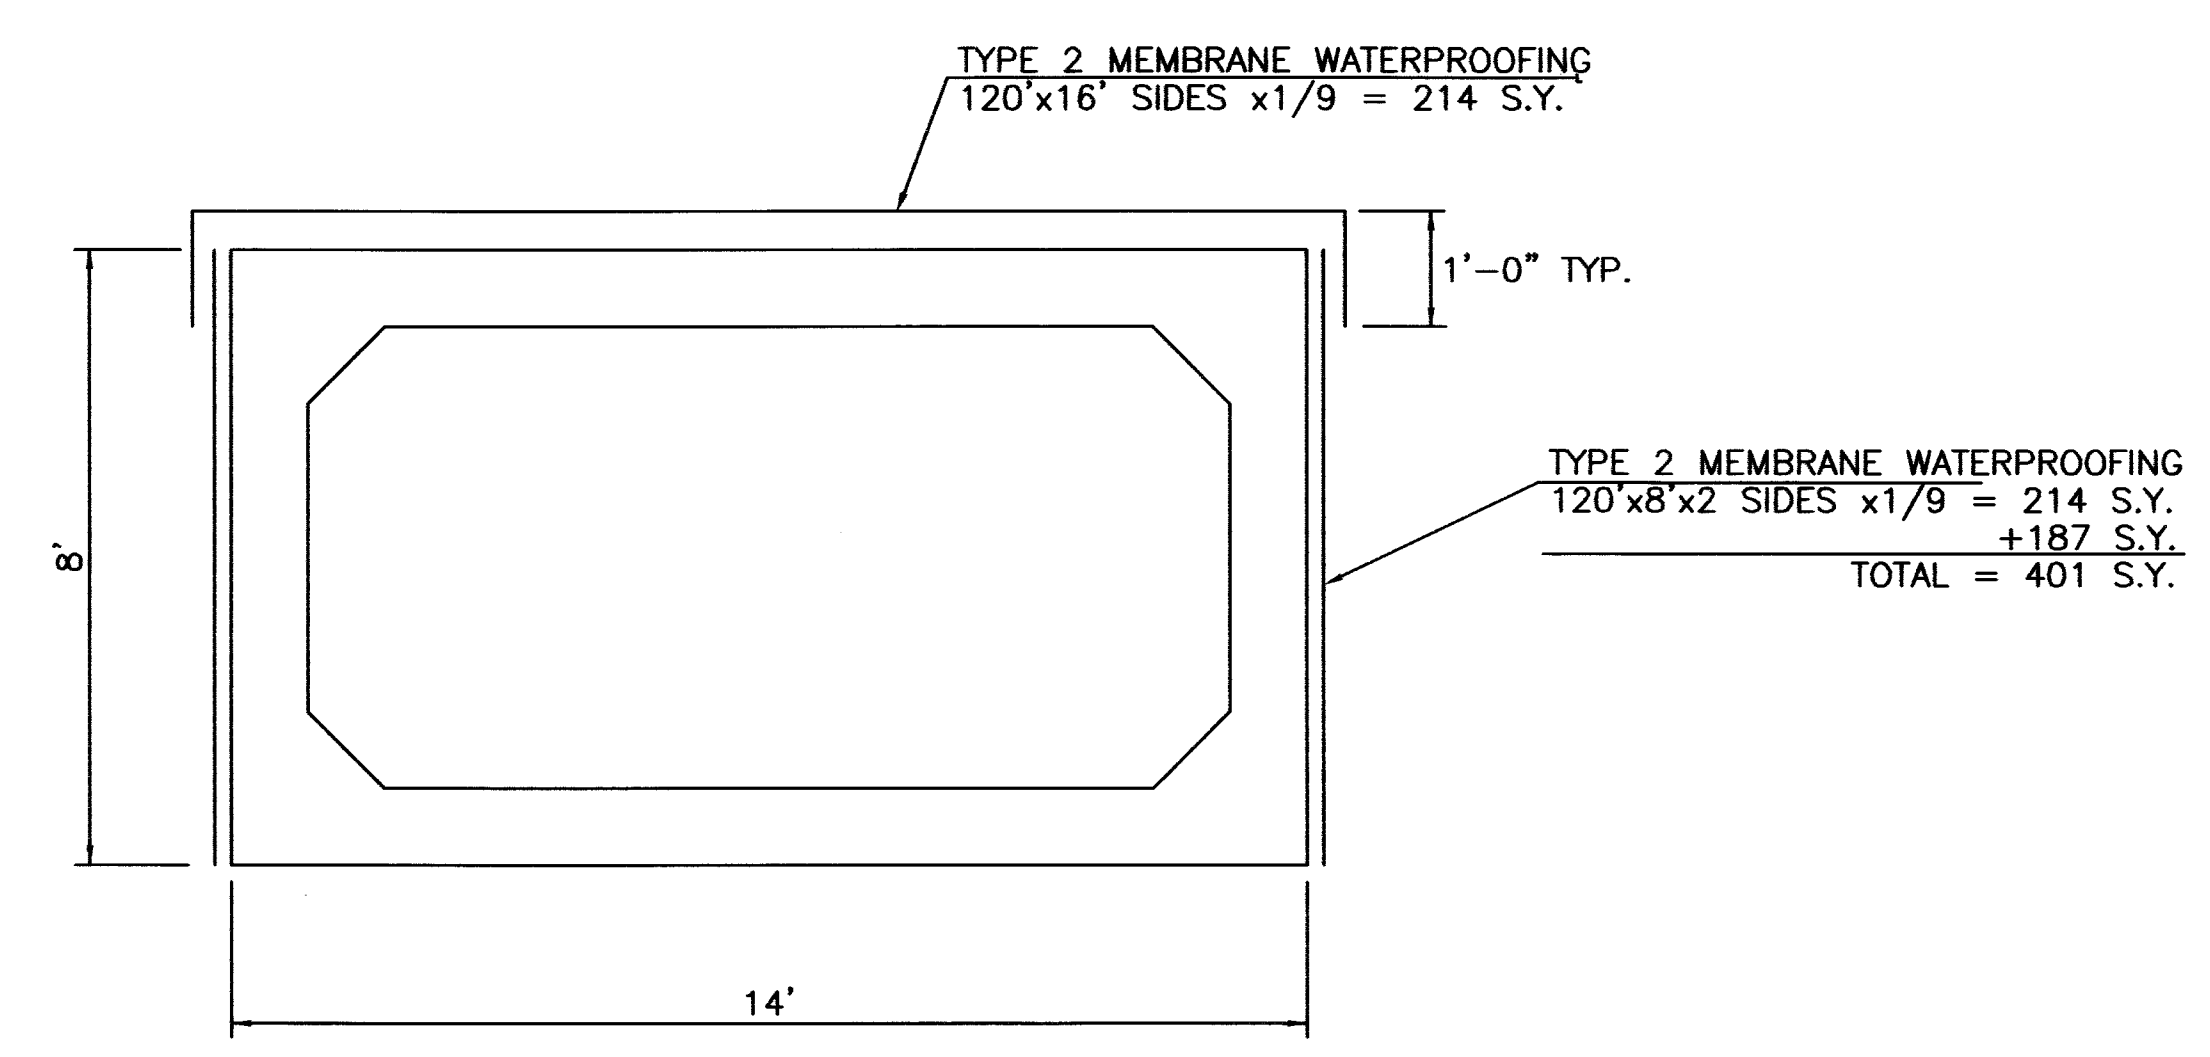


PRECAST CONCRETE BOX CULVERT:
THE WALL, BASE, AND TOP SLAB THICKNESSES SHOWN ON PLANS WERE OBTAINED FROM THE MANUFACTURER AT THE TIME THE PLANS WERE PREPARED. IF THE WALL, BASE, AND/OR SLAB THICKNESSES OF THE PROPOSED CULVERT ARE DIFFERENT FROM WHAT IS SHOWN ON THE PLANS, A MARKED COPY OF THE PROJECT PLANS, INCLUDING ALL PLAN NOTES AND DETAILS SHOWING ALL ITEMS AFFECTED BY DIFFERENT CULVERT DIMENSION SHALL BE SUBMITTED FOR APPROVAL WITH THE SHOP DRAWING. ALL WORK REQUIRED TO ACCOMMODATE ANY REVISED DIMENSIONS SHALL BE AT NO EXTRA COST TO THE CITY.

ITEM 512 TYPE 2 MEMBRANE WATERPROOFING
TYPE 2 WATERPROOFING SHALL BE APPLIED TO THE TOP SURFACE OF THE PRECAST CULVERT SECTIONS AND SHALL EXTEND 1' DOWN EACH VERTICAL SIDE FOR ALL PORTIONS OF THE CULVERT WHICH SHALL BE IN CONTACT WITH THE BACKFILL. IT SHALL ALSO BE APPLIED VERTICALLY DOWN THE ENTIRE SIDES FOR ALL PORTIONS OF THE CULVERT WHICH SHAA BE IN CONTACT WITH THE BACKFILL AND SHALL BE EXTENDED 1' ONTO THE WINGWALLS. APPLICATION AND MATERIALS SHALL PER AS PER ITEM 512 MEMBRANE WATERPROOFING. PAYMENT SHALL BE INCLUDED IN ITEM 603 12x6 PRECAST BOX CULVERT.

ITEM 603 12'x6' CONCRETE BOX CULVERT, 706.05
JOINT WRAP AS SPECIFIED IN 603.08 AND CONCRETE SEALING AS SPECIFIED IN 603.08 ARE NOT REQUIRED UNDER THE LIMITS OF THE TYPE 2 MEMBRANE WATERPROOFING. THE EXTERIOR JOINT GAP ON THE TOP AND SIDES BETWEEN THE PRECAST CULVERT SECTIONS SHALL BE FILLED WITH PORTLAND CEMENT MORTAR PRIOR TO INSTALLING THE TYPE 2 MEMBRANE WATERPROOFING.


NONE SCALE	
DRAWN BY: FPW	CHECKED BY: SDH
DATE: Aug., 2004	DATE: Aug., 2004

Lincoln Way West Rehabilitation
Headwalls and Box Culvert Detail
City of Massillon
Stark County, Ohio

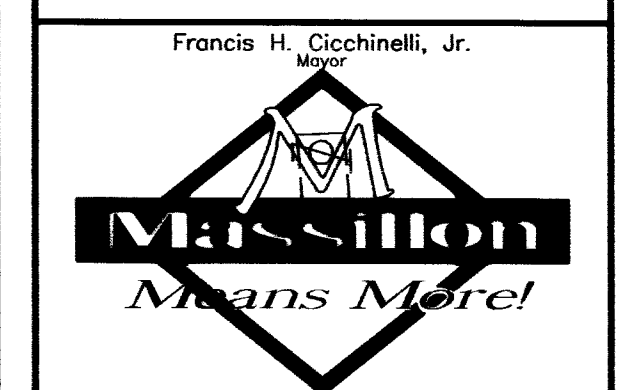

REVISIONS:	
DATE	DESCRIPTION

FILE NAME: 03ST0377.DWG
ACCOUNT NUMBER: 03ST03

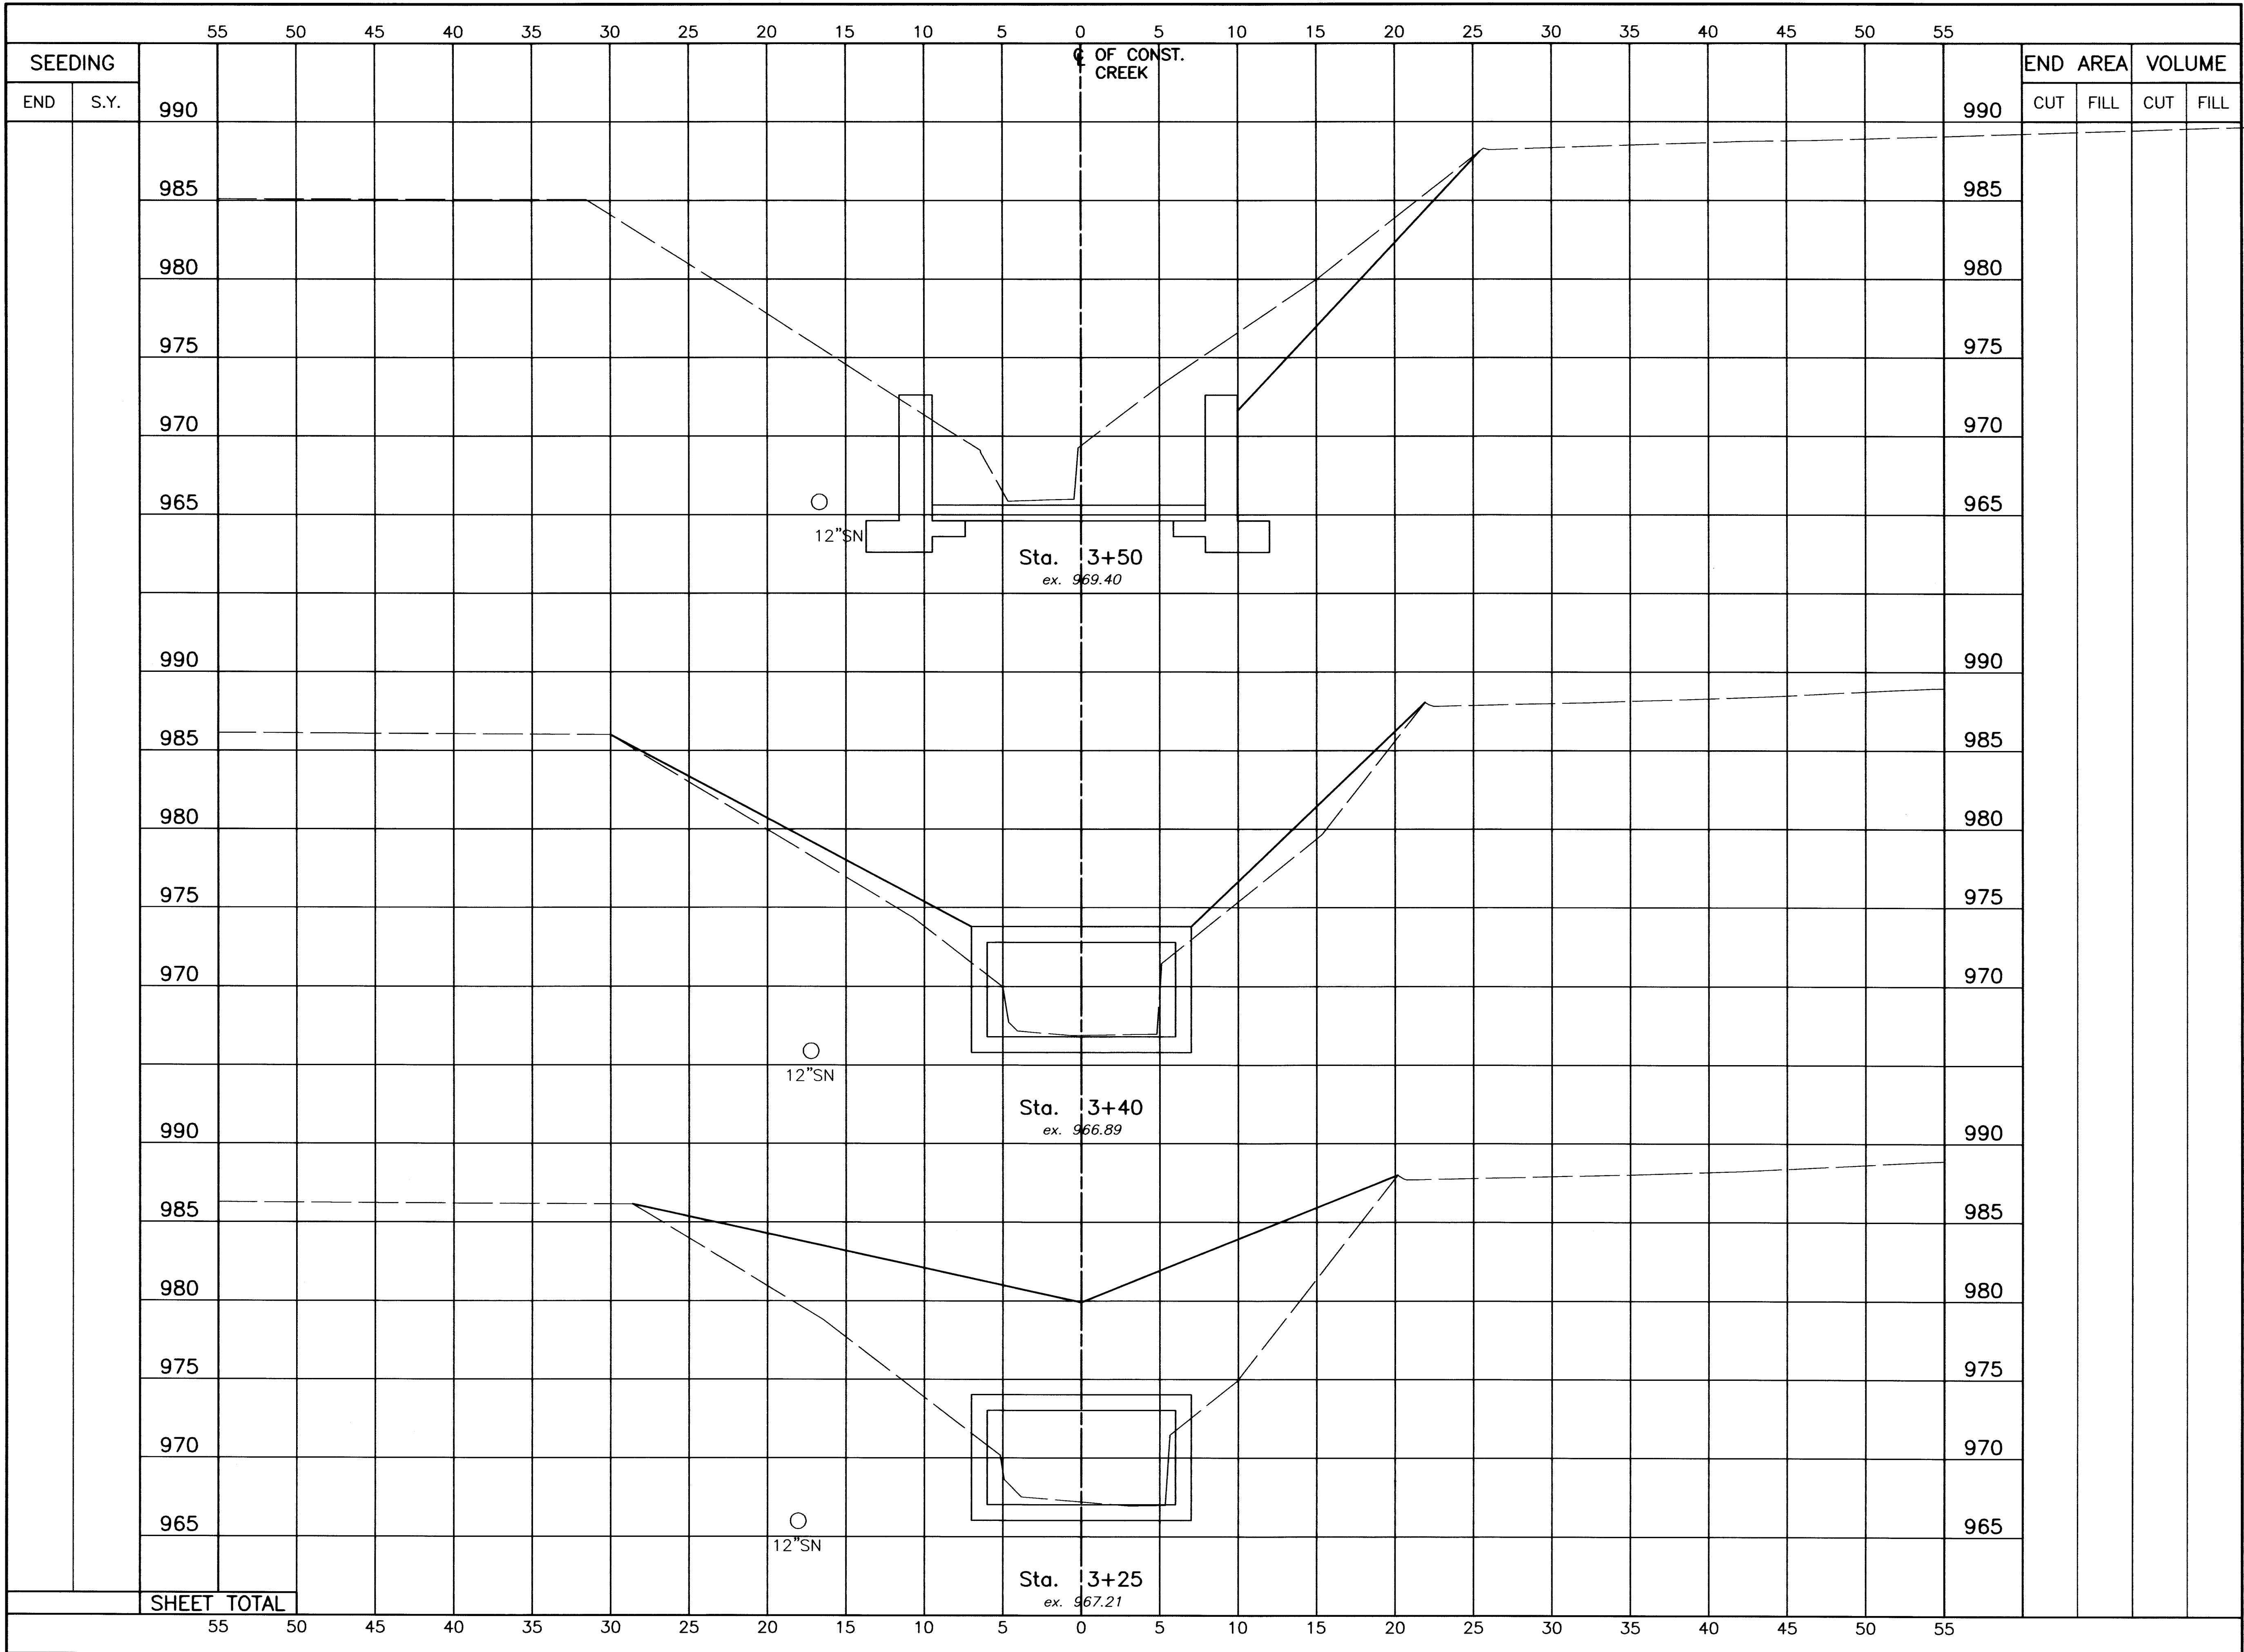

NW

NE

SW

SE

SCALE IN FEET

0 2.5 5 10

5 2.5 0 2.5 5

HORIZONTAL SCALE IN FEET

DRAWN BY:

FPW

CHECKED BY:

SDH

DATE:

Aug, 2004

DATE:

Aug., 2004

Lincoln Way West Rehabilitation

Ditch Cross Section (Sta. 3+25 to Sta. 3+50)

City of Massillon
Stark County, Ohio

Francis H. Cicchinelli, Jr.

Mayor

Massillon Means More!

REVISIONS:

DATE	DESCRIPTION




ELECTRONIC FILE NAME:

03ST0380.DWG

ACCOUNT NUMBER

03ST03

80 / 90

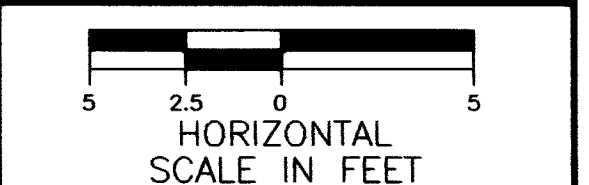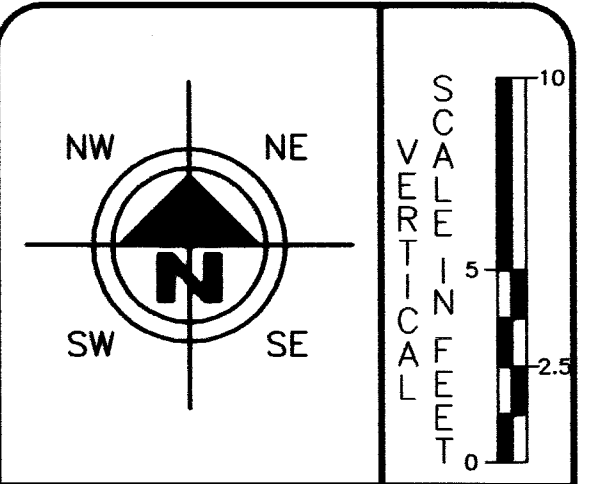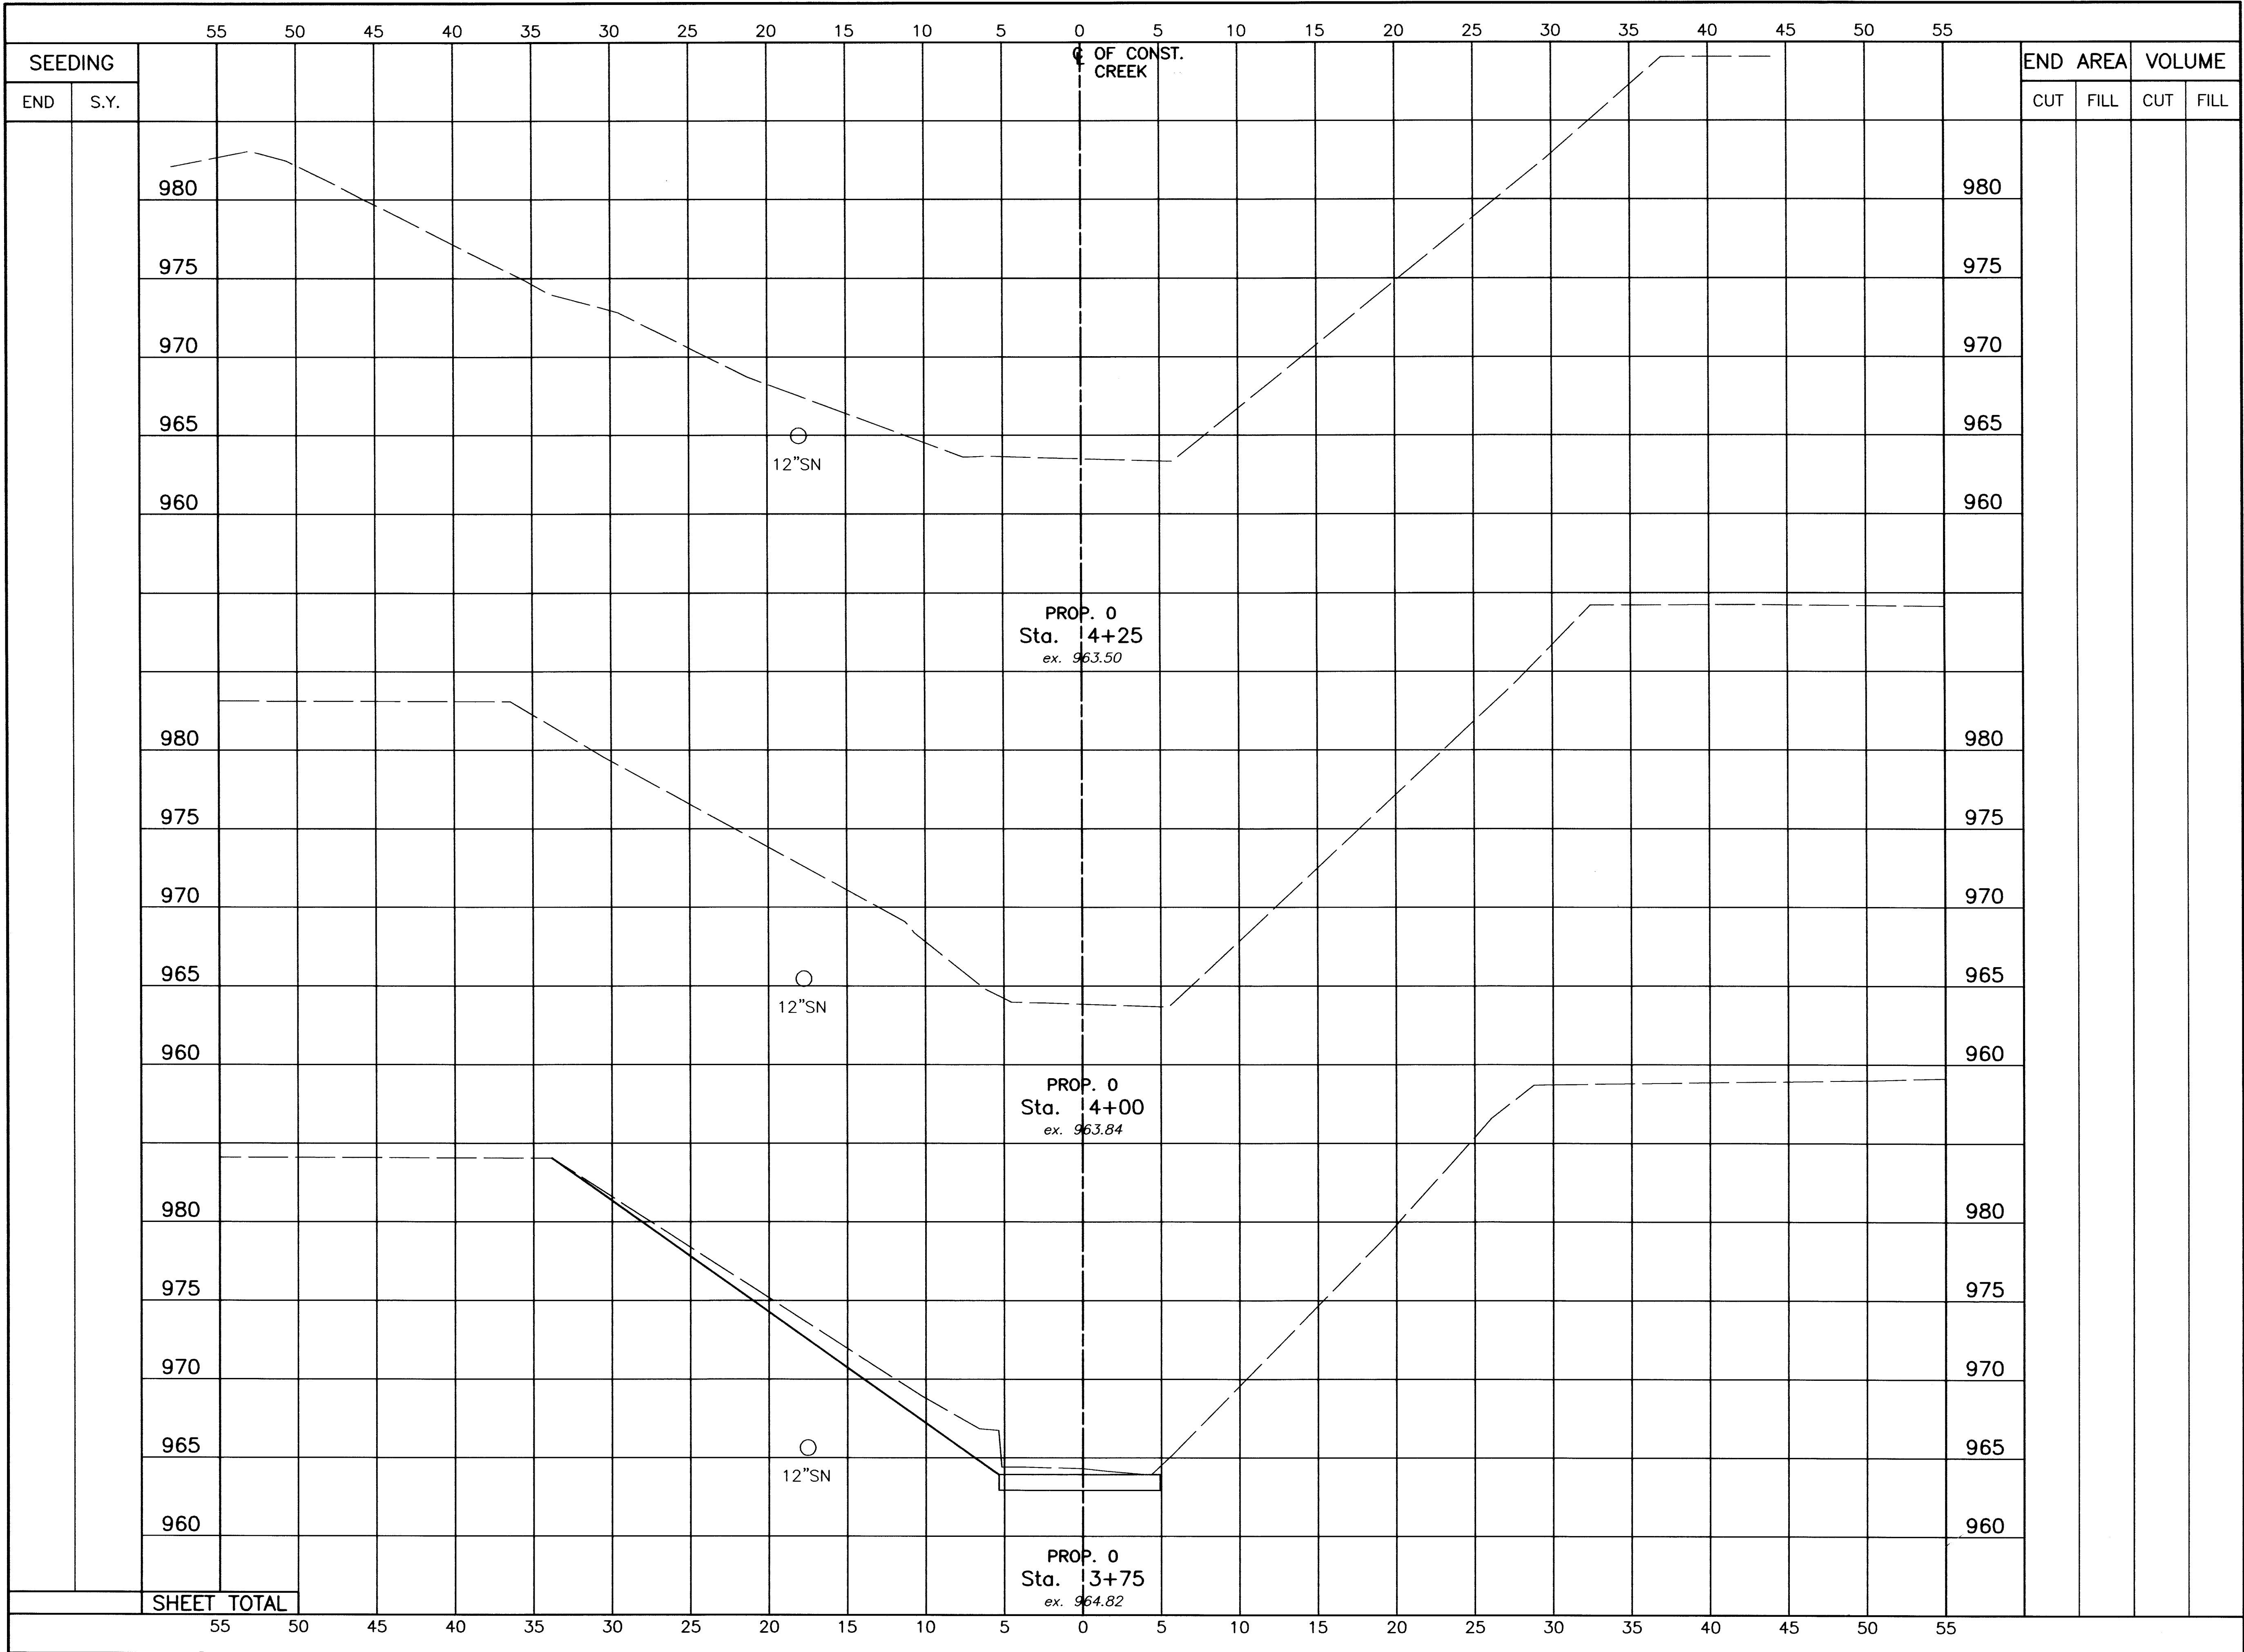






DRAWN BY:	CHECKED BY:
FPW	SDH
DATE:	DATE:
Aug., 2004	Aug., 2004

Lincoln Way West Rehabilitation
Lincoln Way West Cross Section (Sta. xx+xx to Sta. 255+50)
City of Massillon
Stark County, Ohio




REVISIONS:	
DATE	DESCRIPTION

ELECTRONIC FILE NAME:
03ST0381.DWG
ACCOUNT NUMBER
03ST03

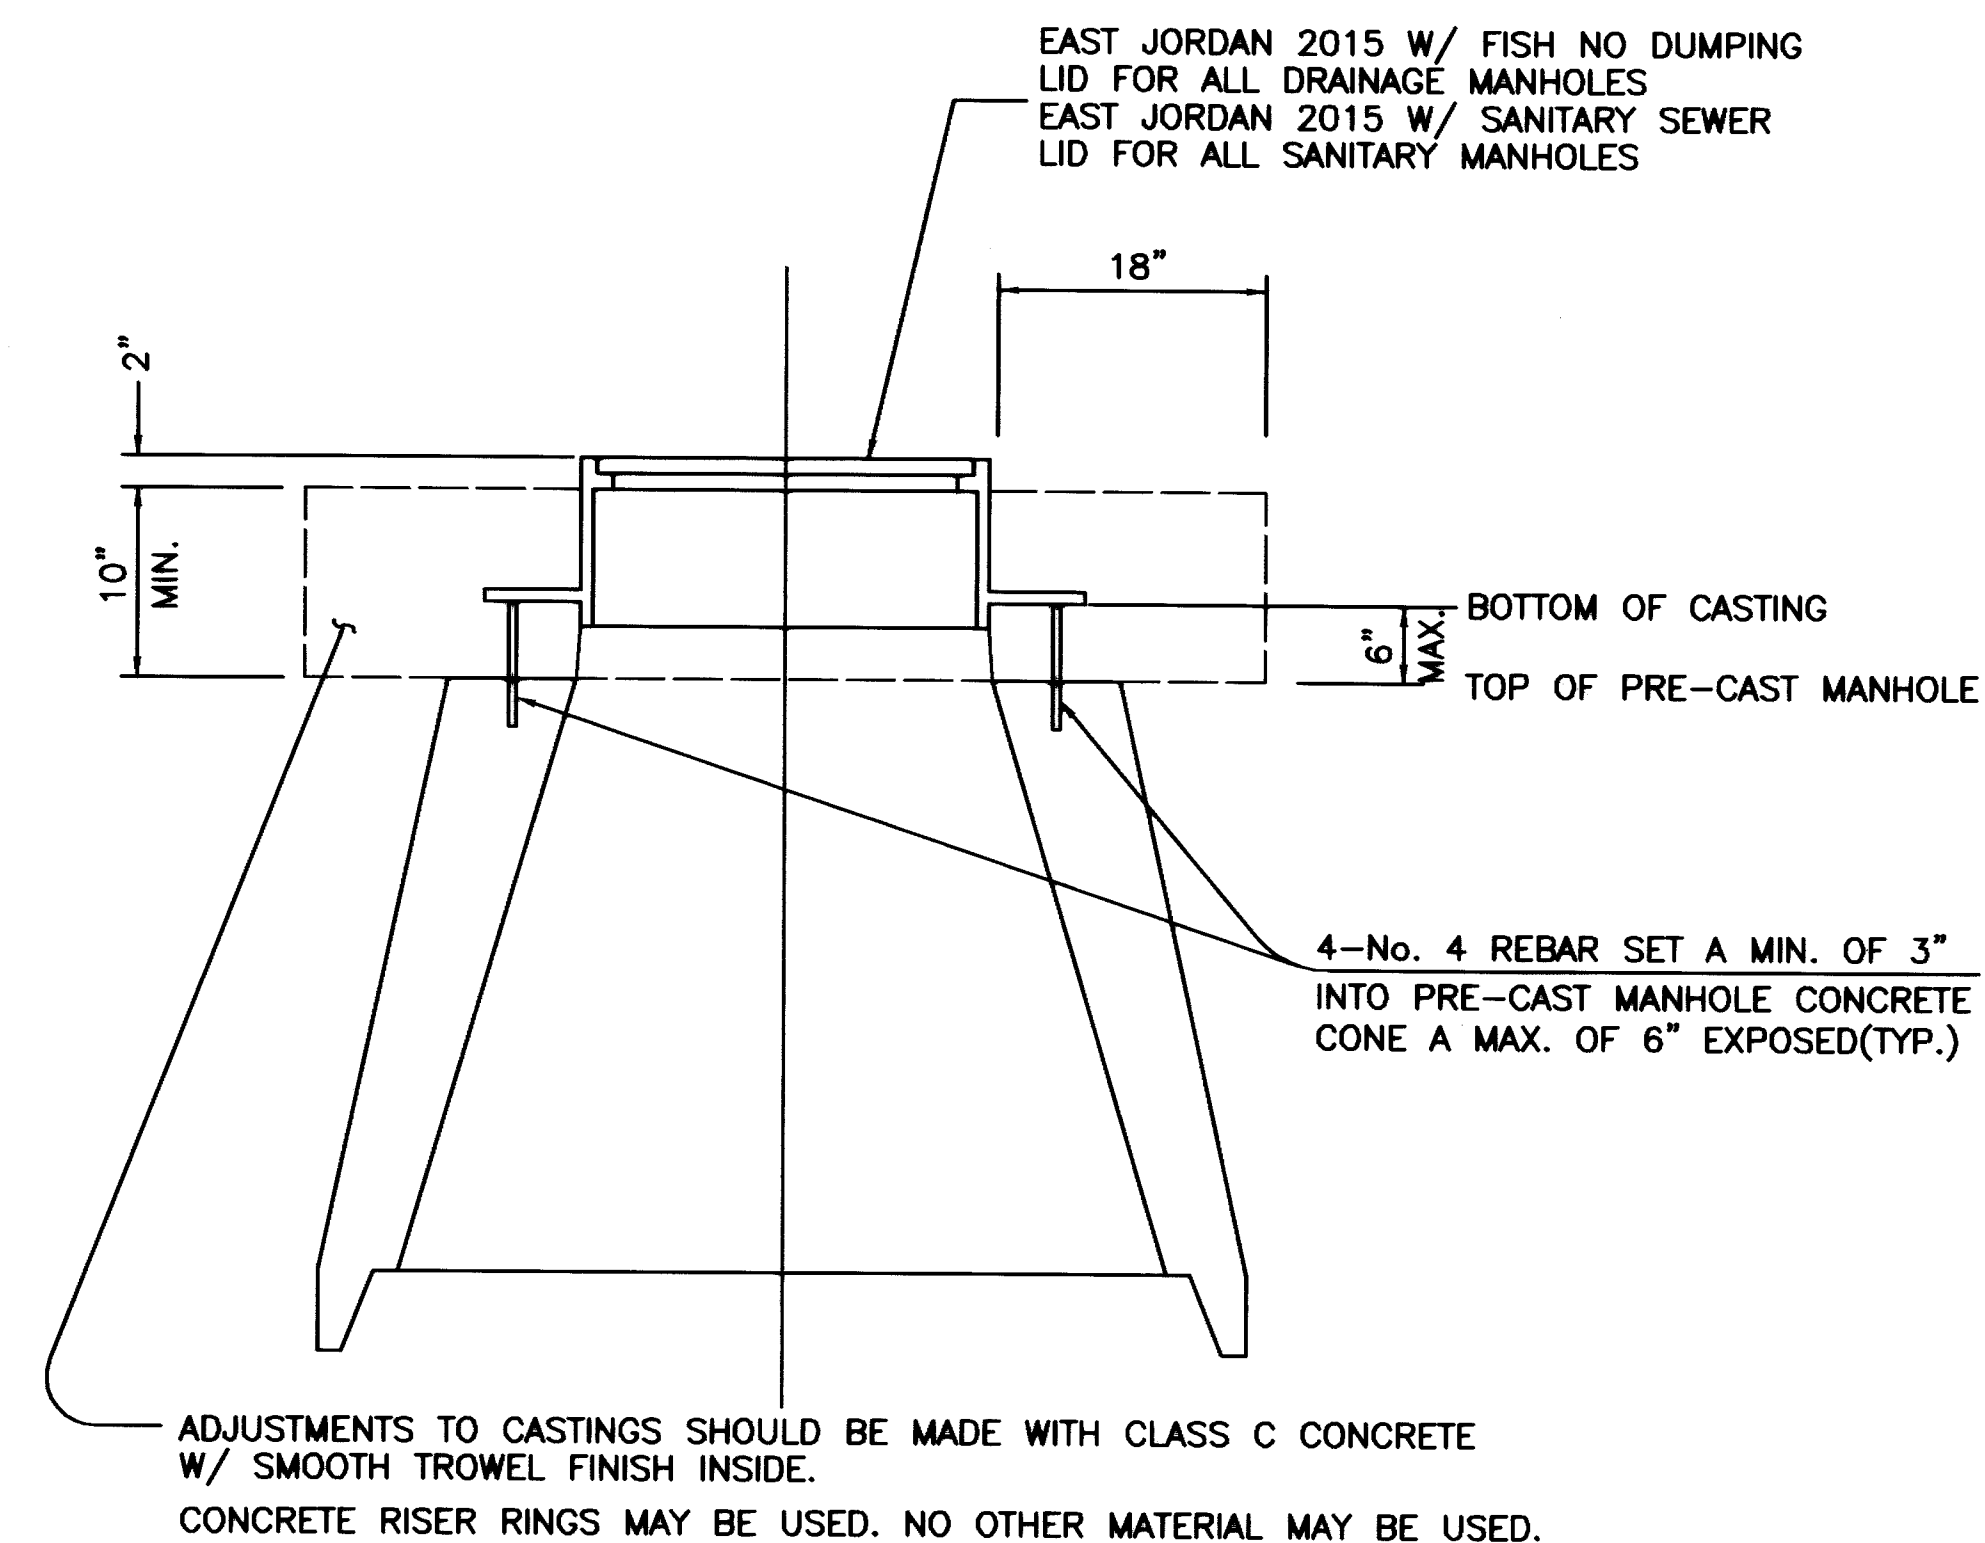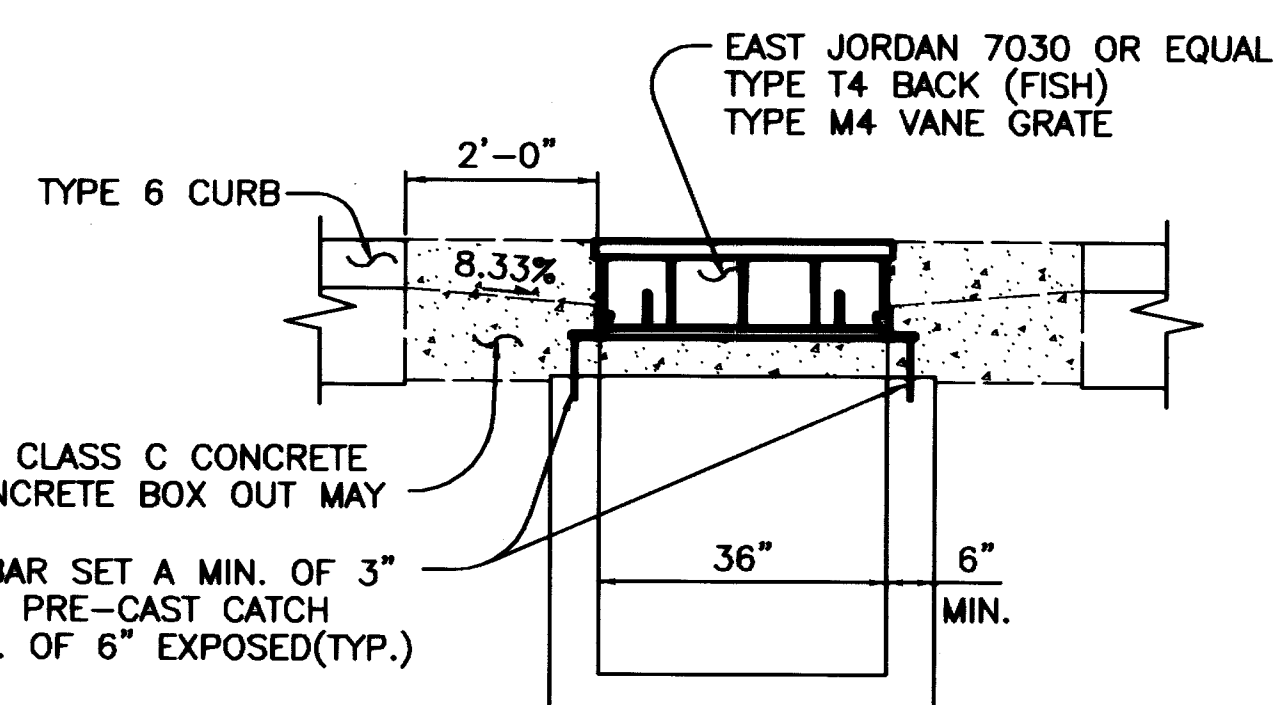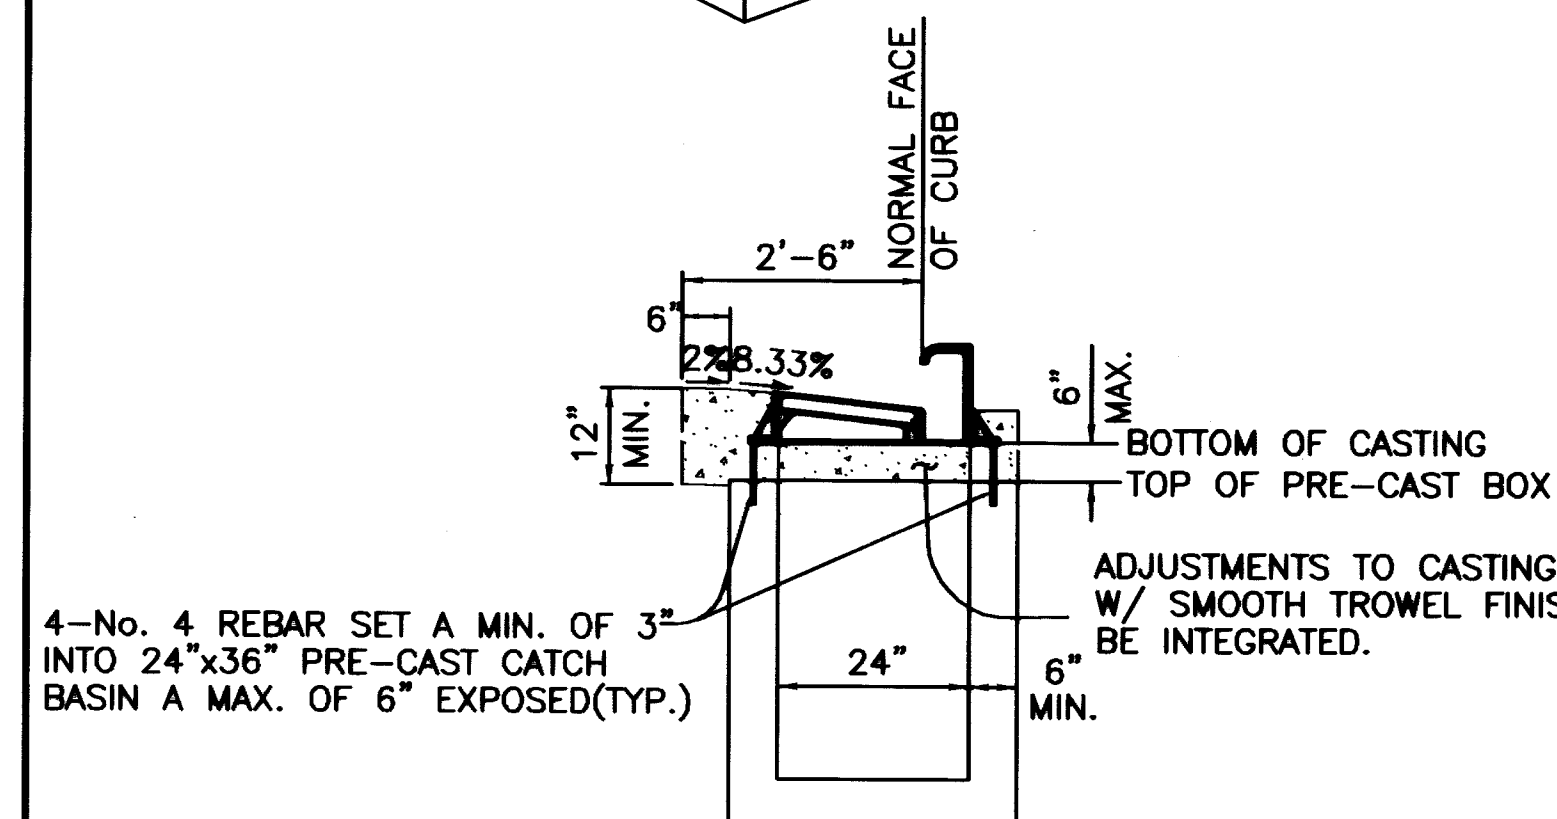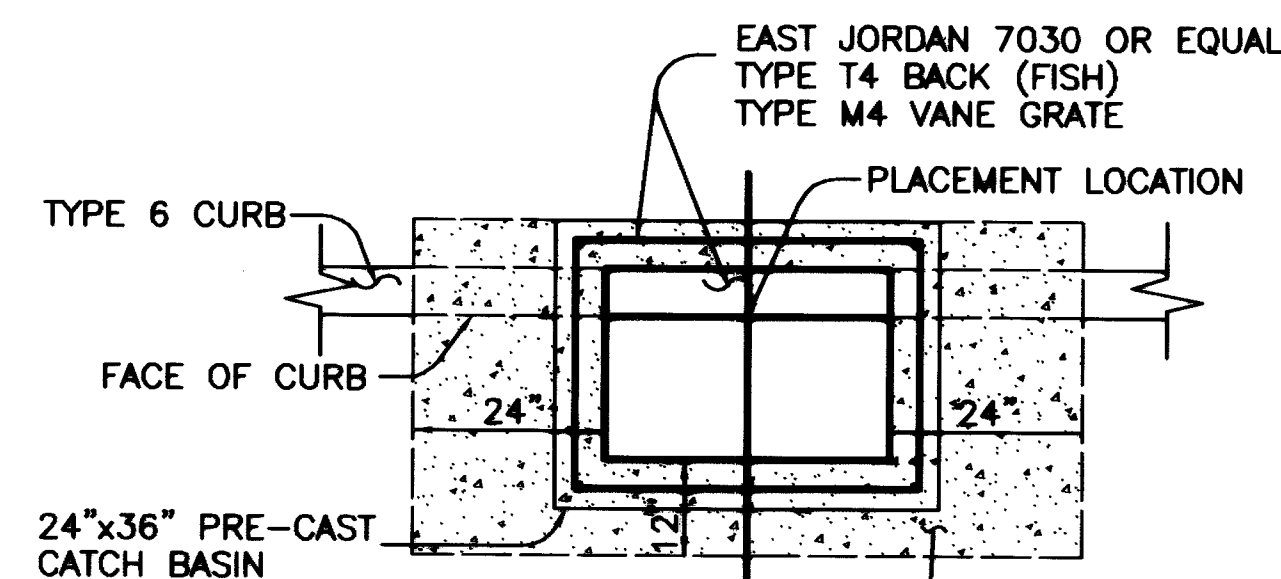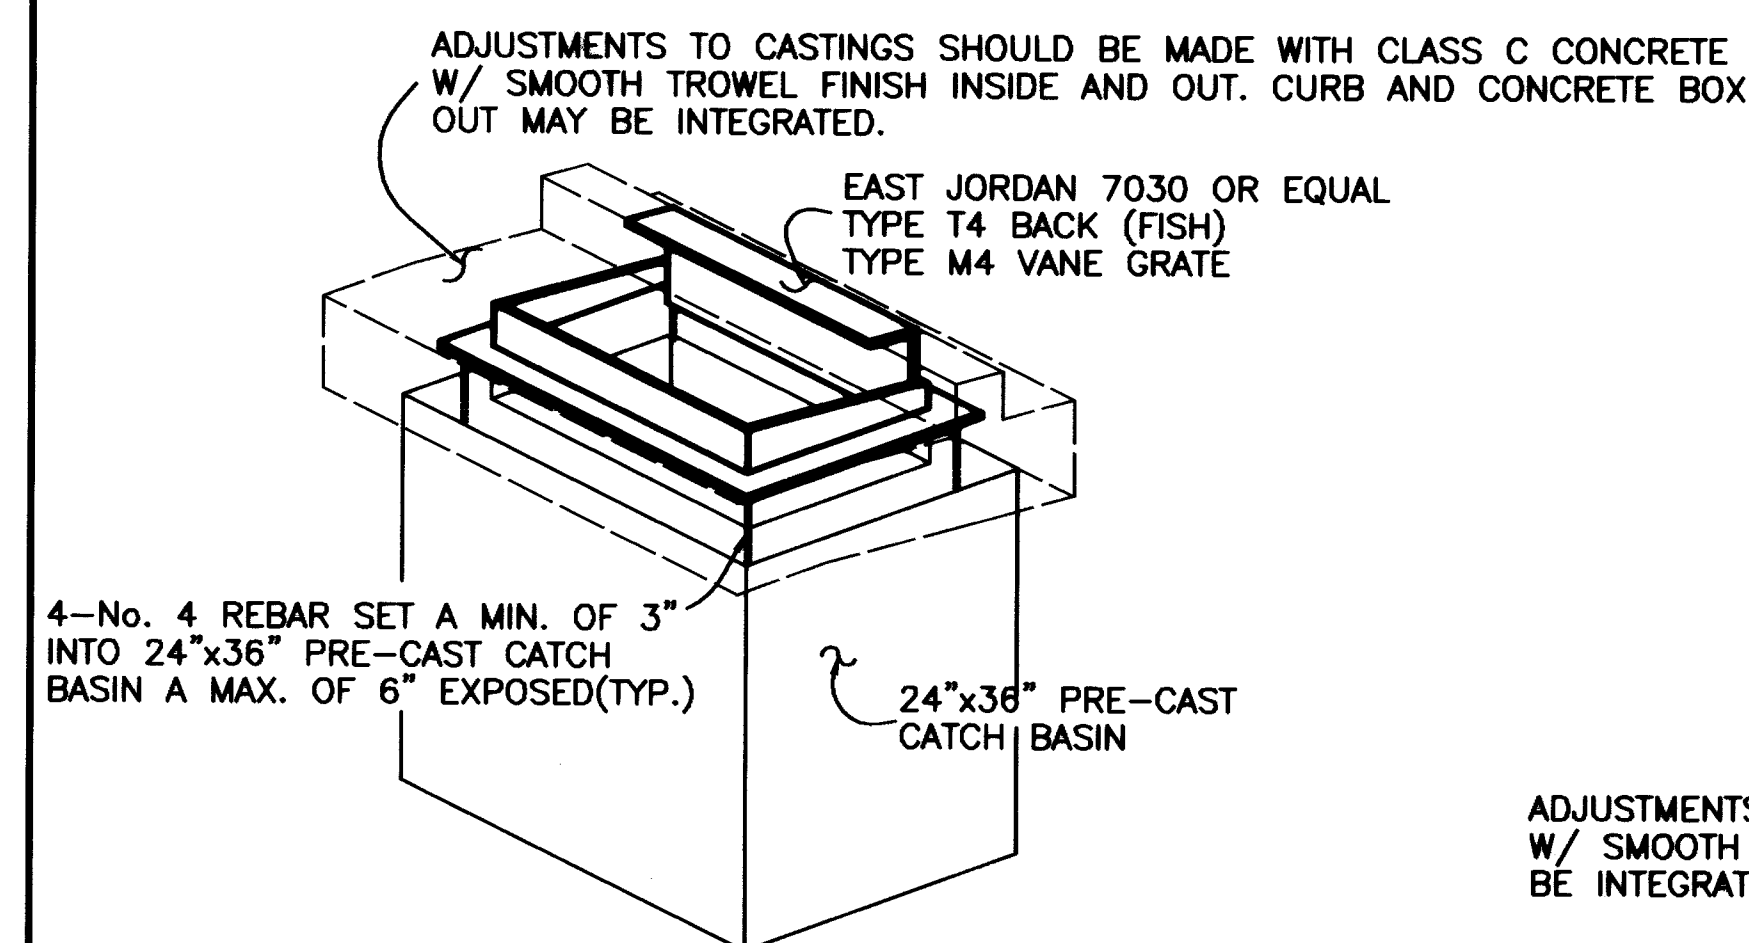

Massillon Manhole Casting Set


Massillon Curb Inlet (MASS CI-1)

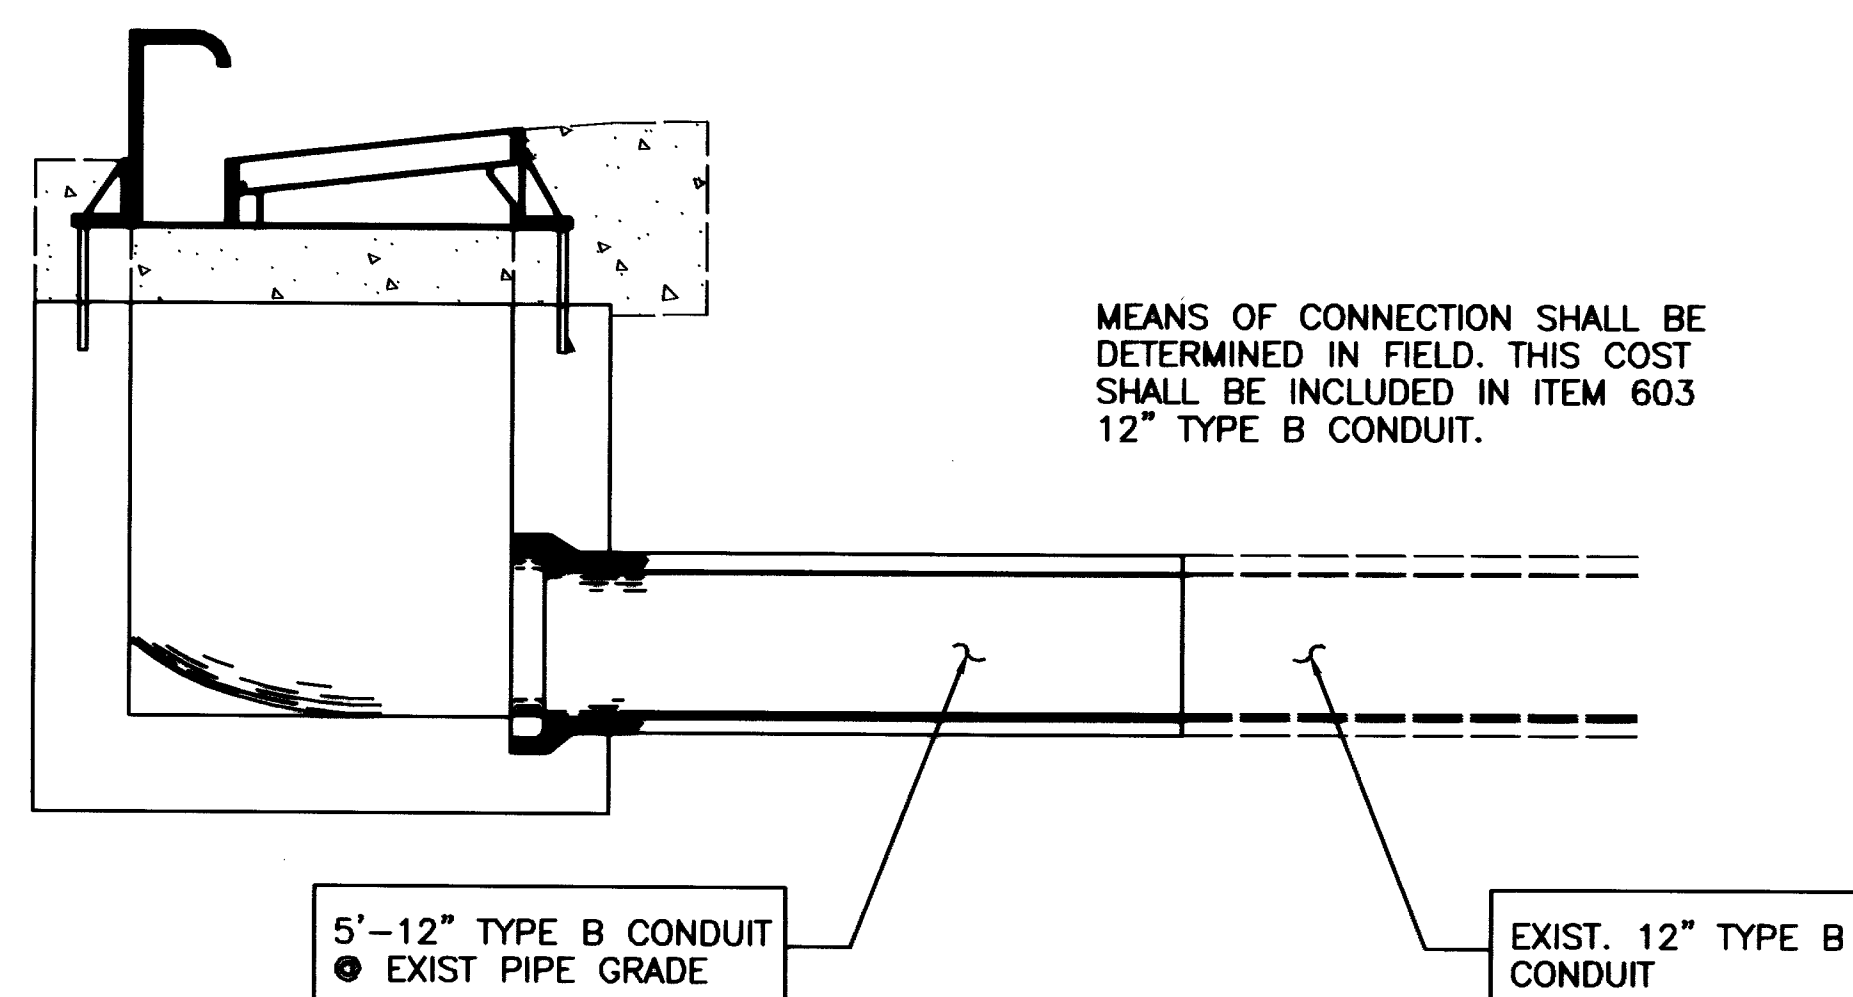


REF.	TYPE	LOCATION	T/C	INVERTS
CB-41	MASS CI-1	292+34.04, 18'LT.	1011.92	D.I.F.
CB-42	MASS CI-1	292+27.38, 18'RT.	1012.23	D.I.F.
CB-43	MASS CI-1	295+19.66, 18'LT.	1001.49	D.I.F.
CB-44	MASS CI-1	295+36.54, 18'RT.	1000.97	D.I.F.
CB-45	MASS CI-1	298+80.30, 18'LT.	990.31	D.I.F.
CB-46	MASS CI-1	298+80.87, 18'RT.	990.30	D.I.F.

D.I.F. - THE CONTRACTOR SHALL DETERMINED ALL INVERTS BASED ON EXISTING INFORMATION IN FIELD. BOTTOM OF CATCH BASIN SHALL BE EQUALED TO THE LOWEST PIPE.

(MASS CI-1) INFORMATION NOT IN PROFILES OR DETAILS

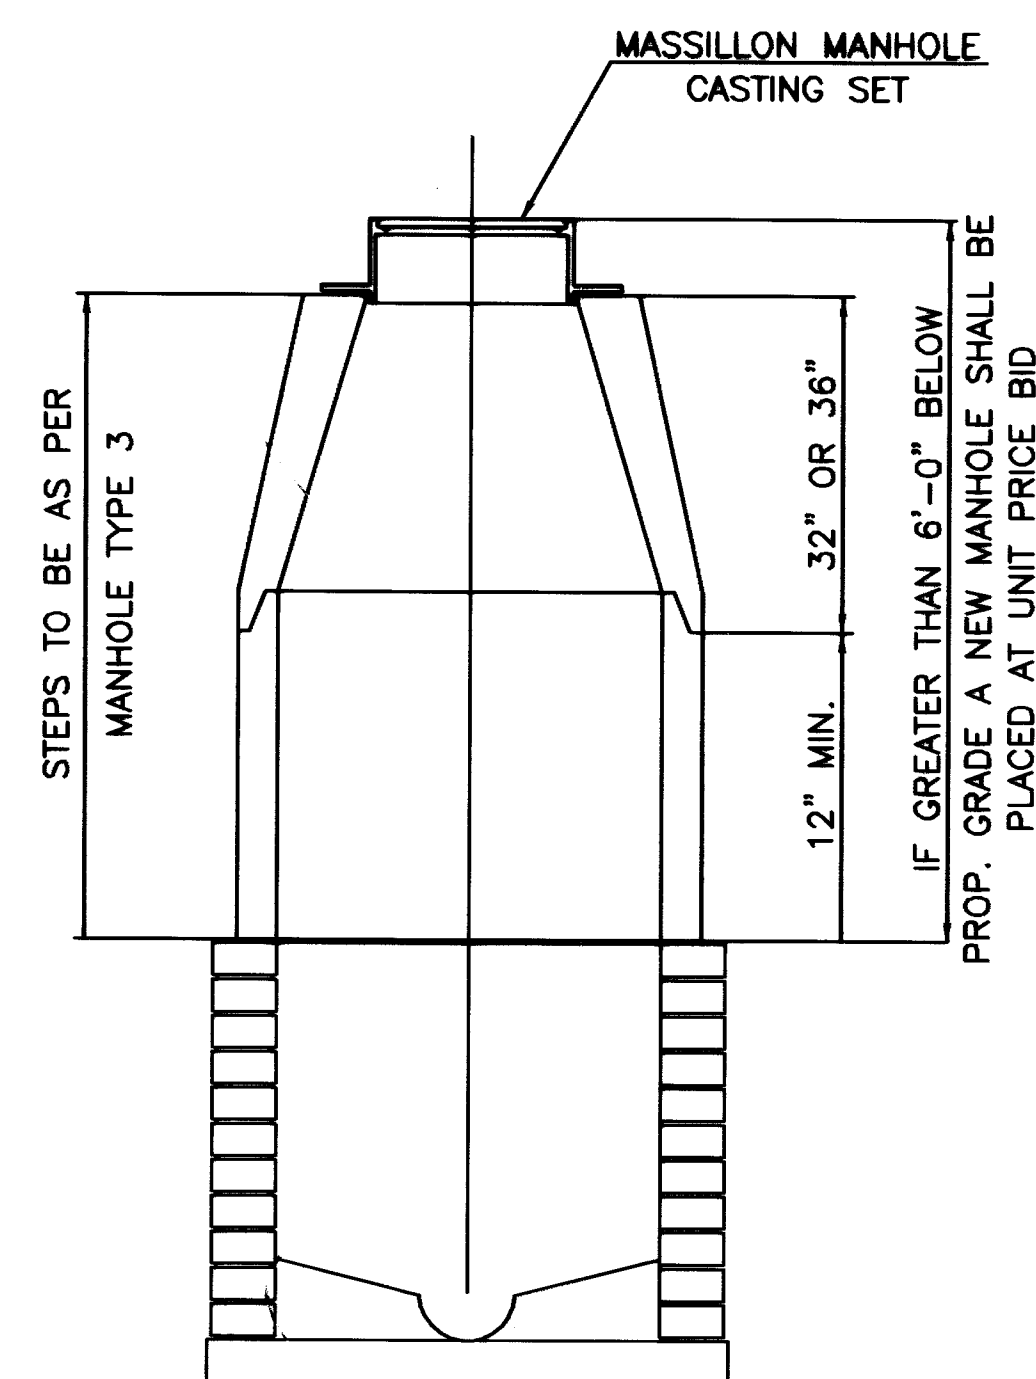

Massillon Manhole Rehabilitation

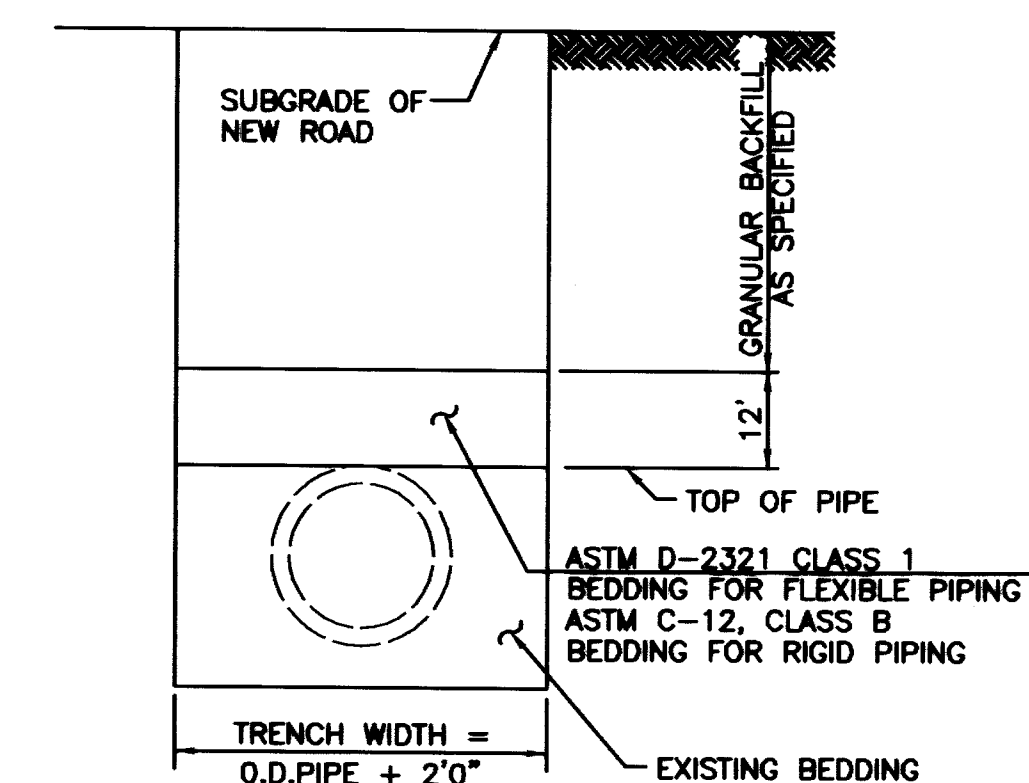

Trench Rehabilitation

NOTES
ALL PIPE JOINTS MUST BE FIXED AS DIRECTED IN FIELD

Lincoln Way West Rehabilitation

Details

City of Massillon

Stark County, Ohio

SCALE
VERTICAL
SCALE
HORIZONTAL
SCALE IN FEET

2 0 2

10
5
2.5
0

DRAWN BY: FPW

DATE: May 27, 2003

CHECKED BY: SDH

DATE: June 11, 2003

Francis H. Cicchinetti, Jr.

Mayor

Massillon

Means More!



REVISIONS:	
DATE	DESCRIPTION


ELECTRONIC FILE NAME:

03ST0382.DWG

ACCOUNT NUMBER

03ST03

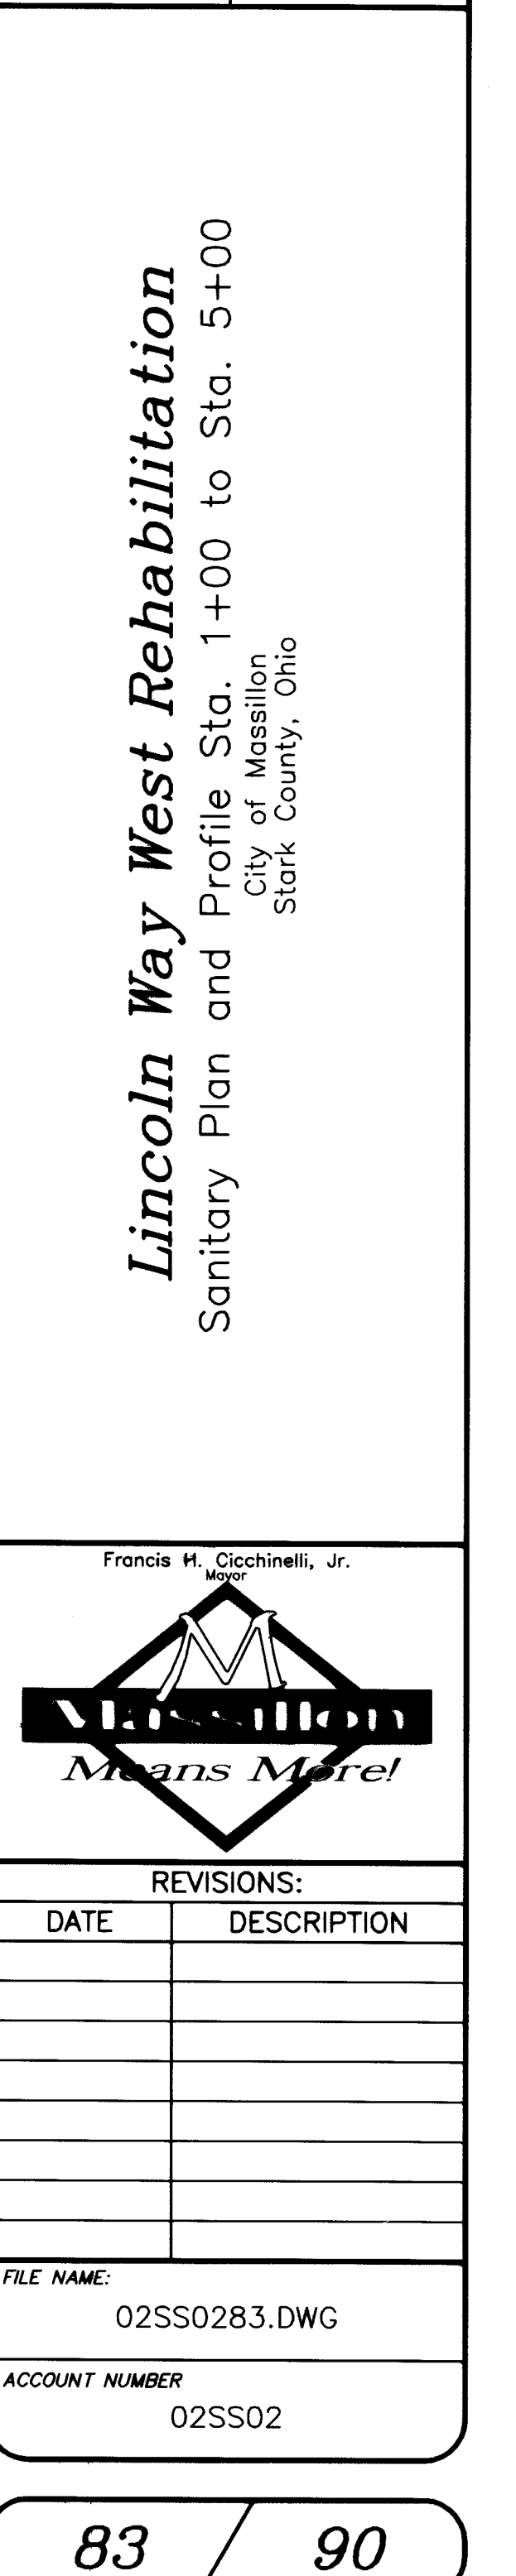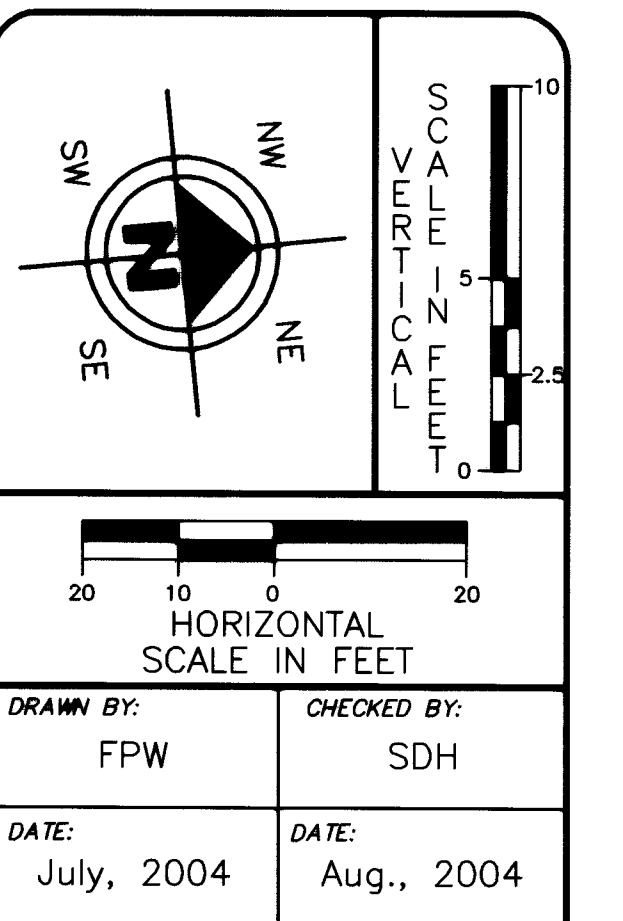

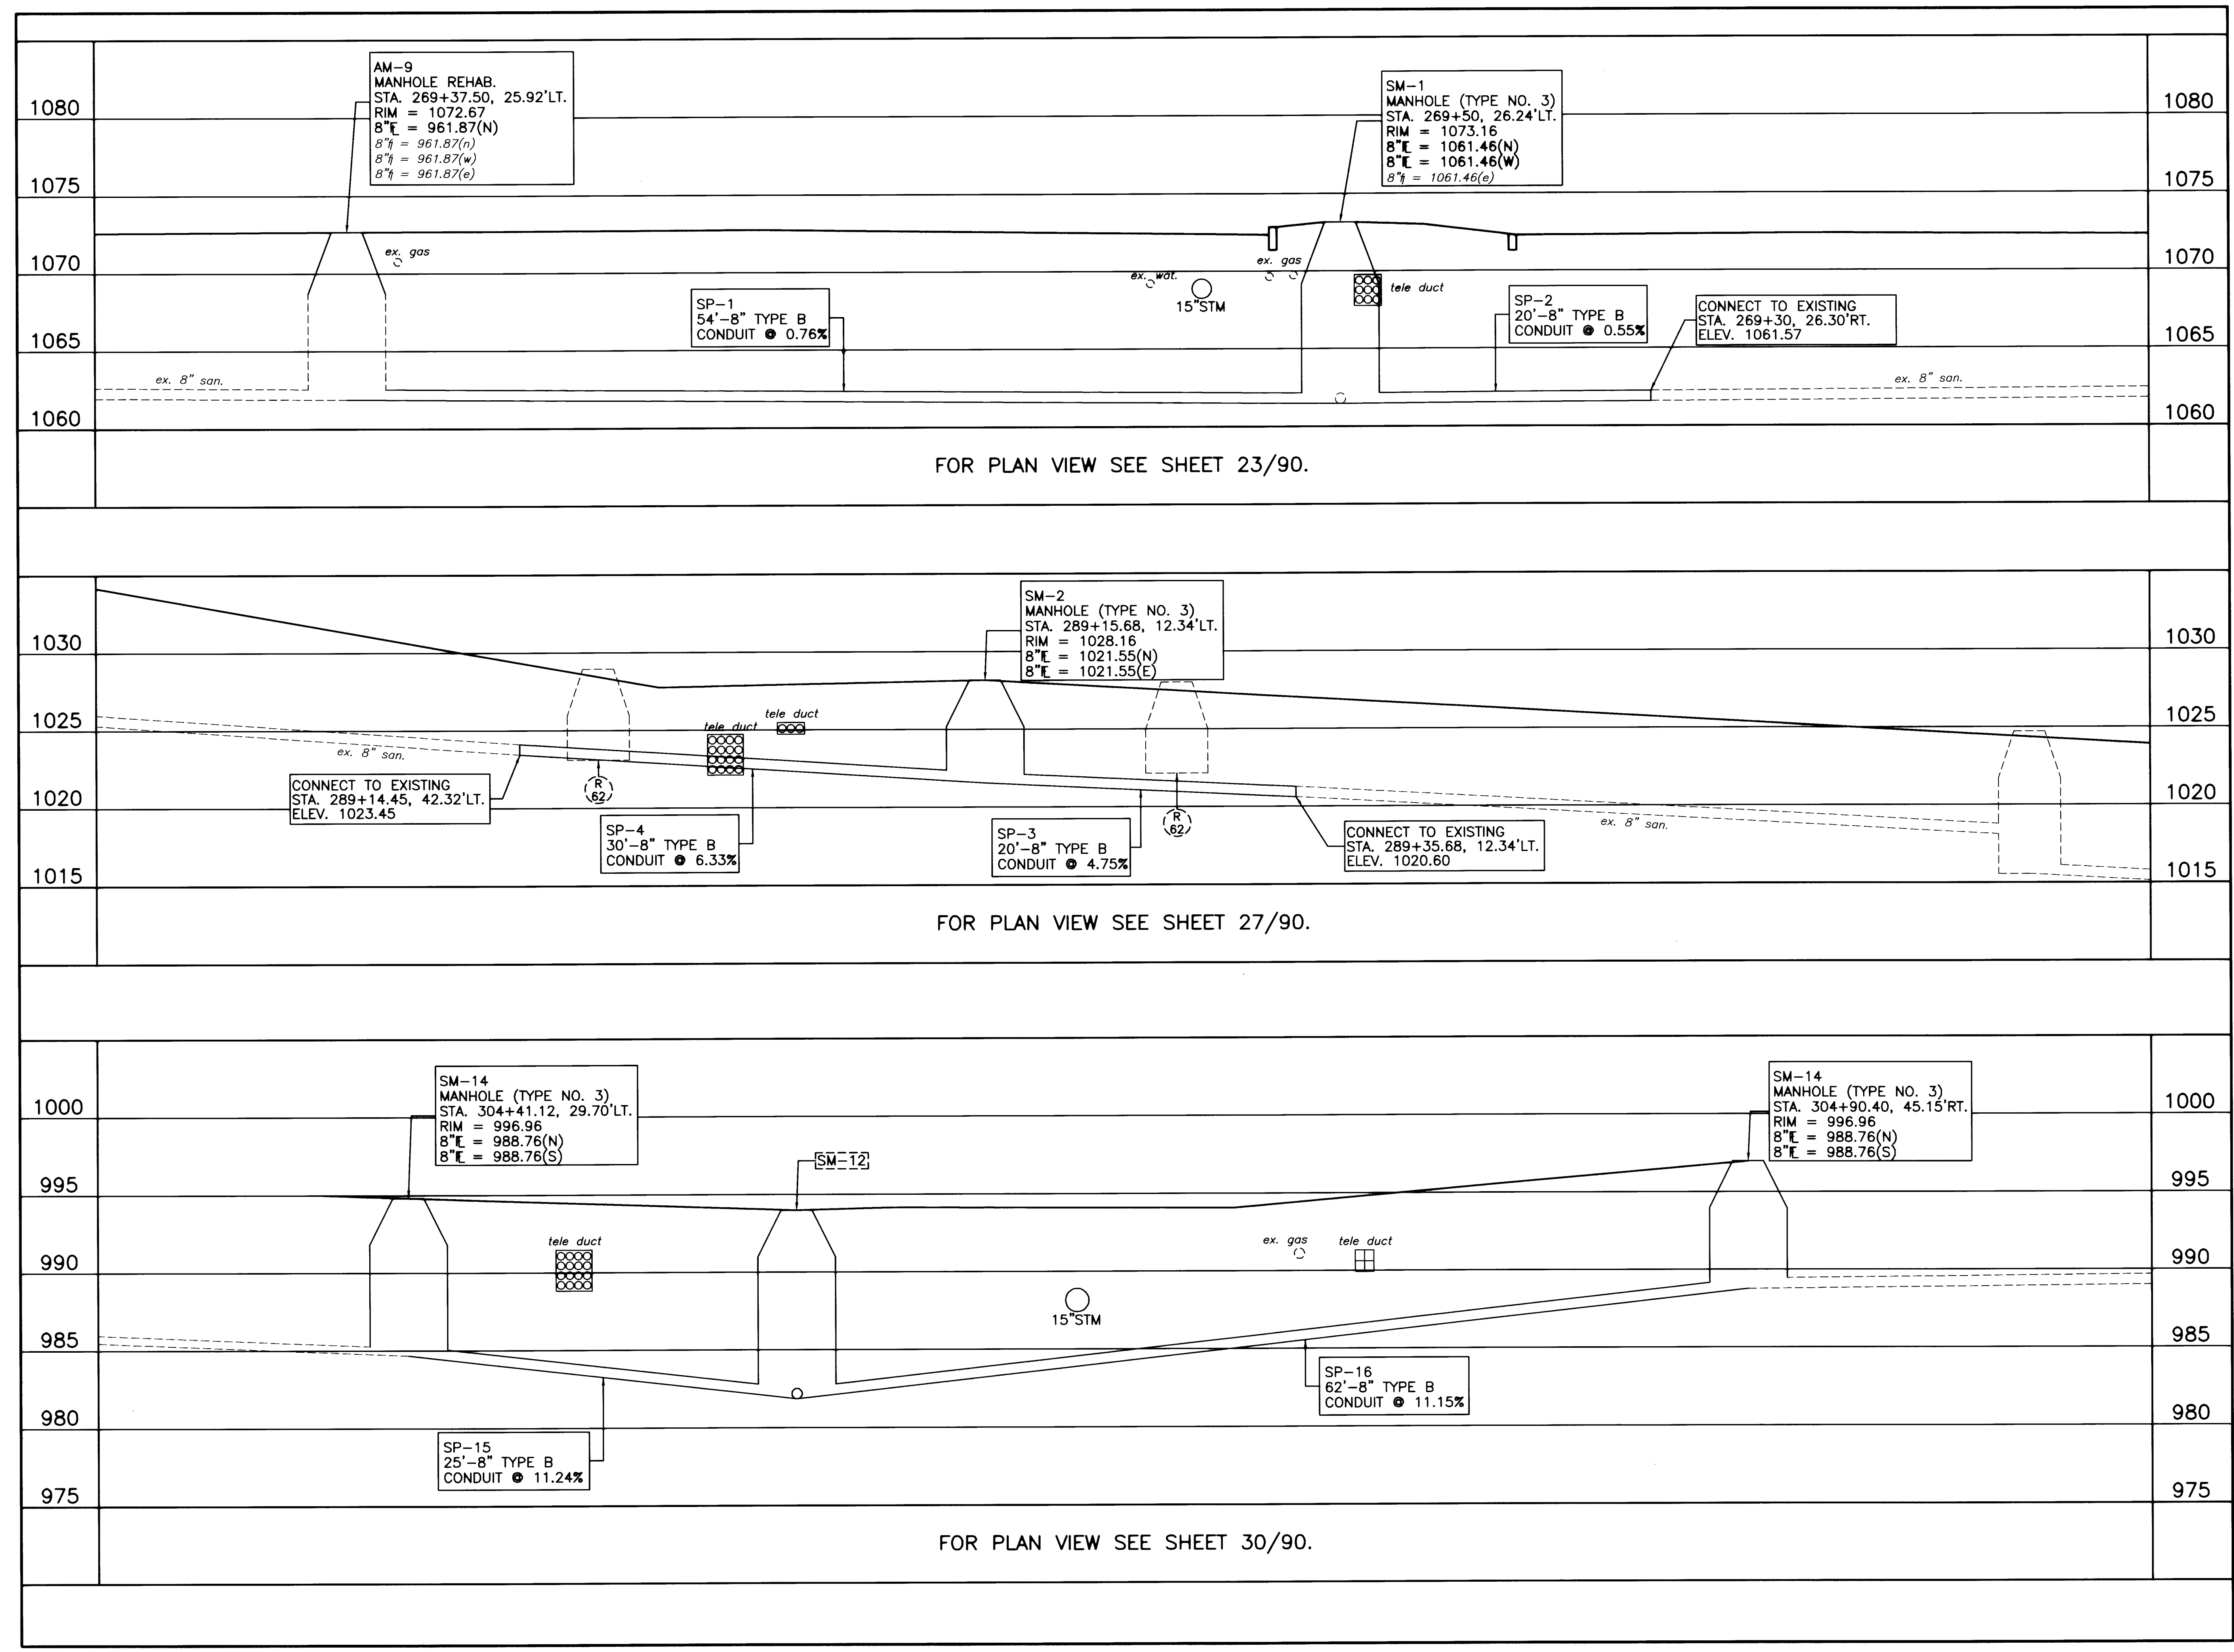

10

5

0

5

10

VERTICAL SCALE IN FEET

5

2.5

0

2.5

5

HORIZONTAL SCALE IN FEET

DRAWN BY:
FPW

CHECKED BY:
SDH

DATE:
May 27, 2003

DATE:
June 11, 2003

Lincoln Way West Rehabilitation

Lincoln Way West Drainage Details

City of Massillon
Stark County, Ohio

Francis H. Cicchinelli, Jr.
Mayor


REVISIONS:

DATE	DESCRIPTION

ELECTRONIC FILE NAME:
03ST0384a.DWG

ACCOUNT NUMBER
03ST03

84a / 90

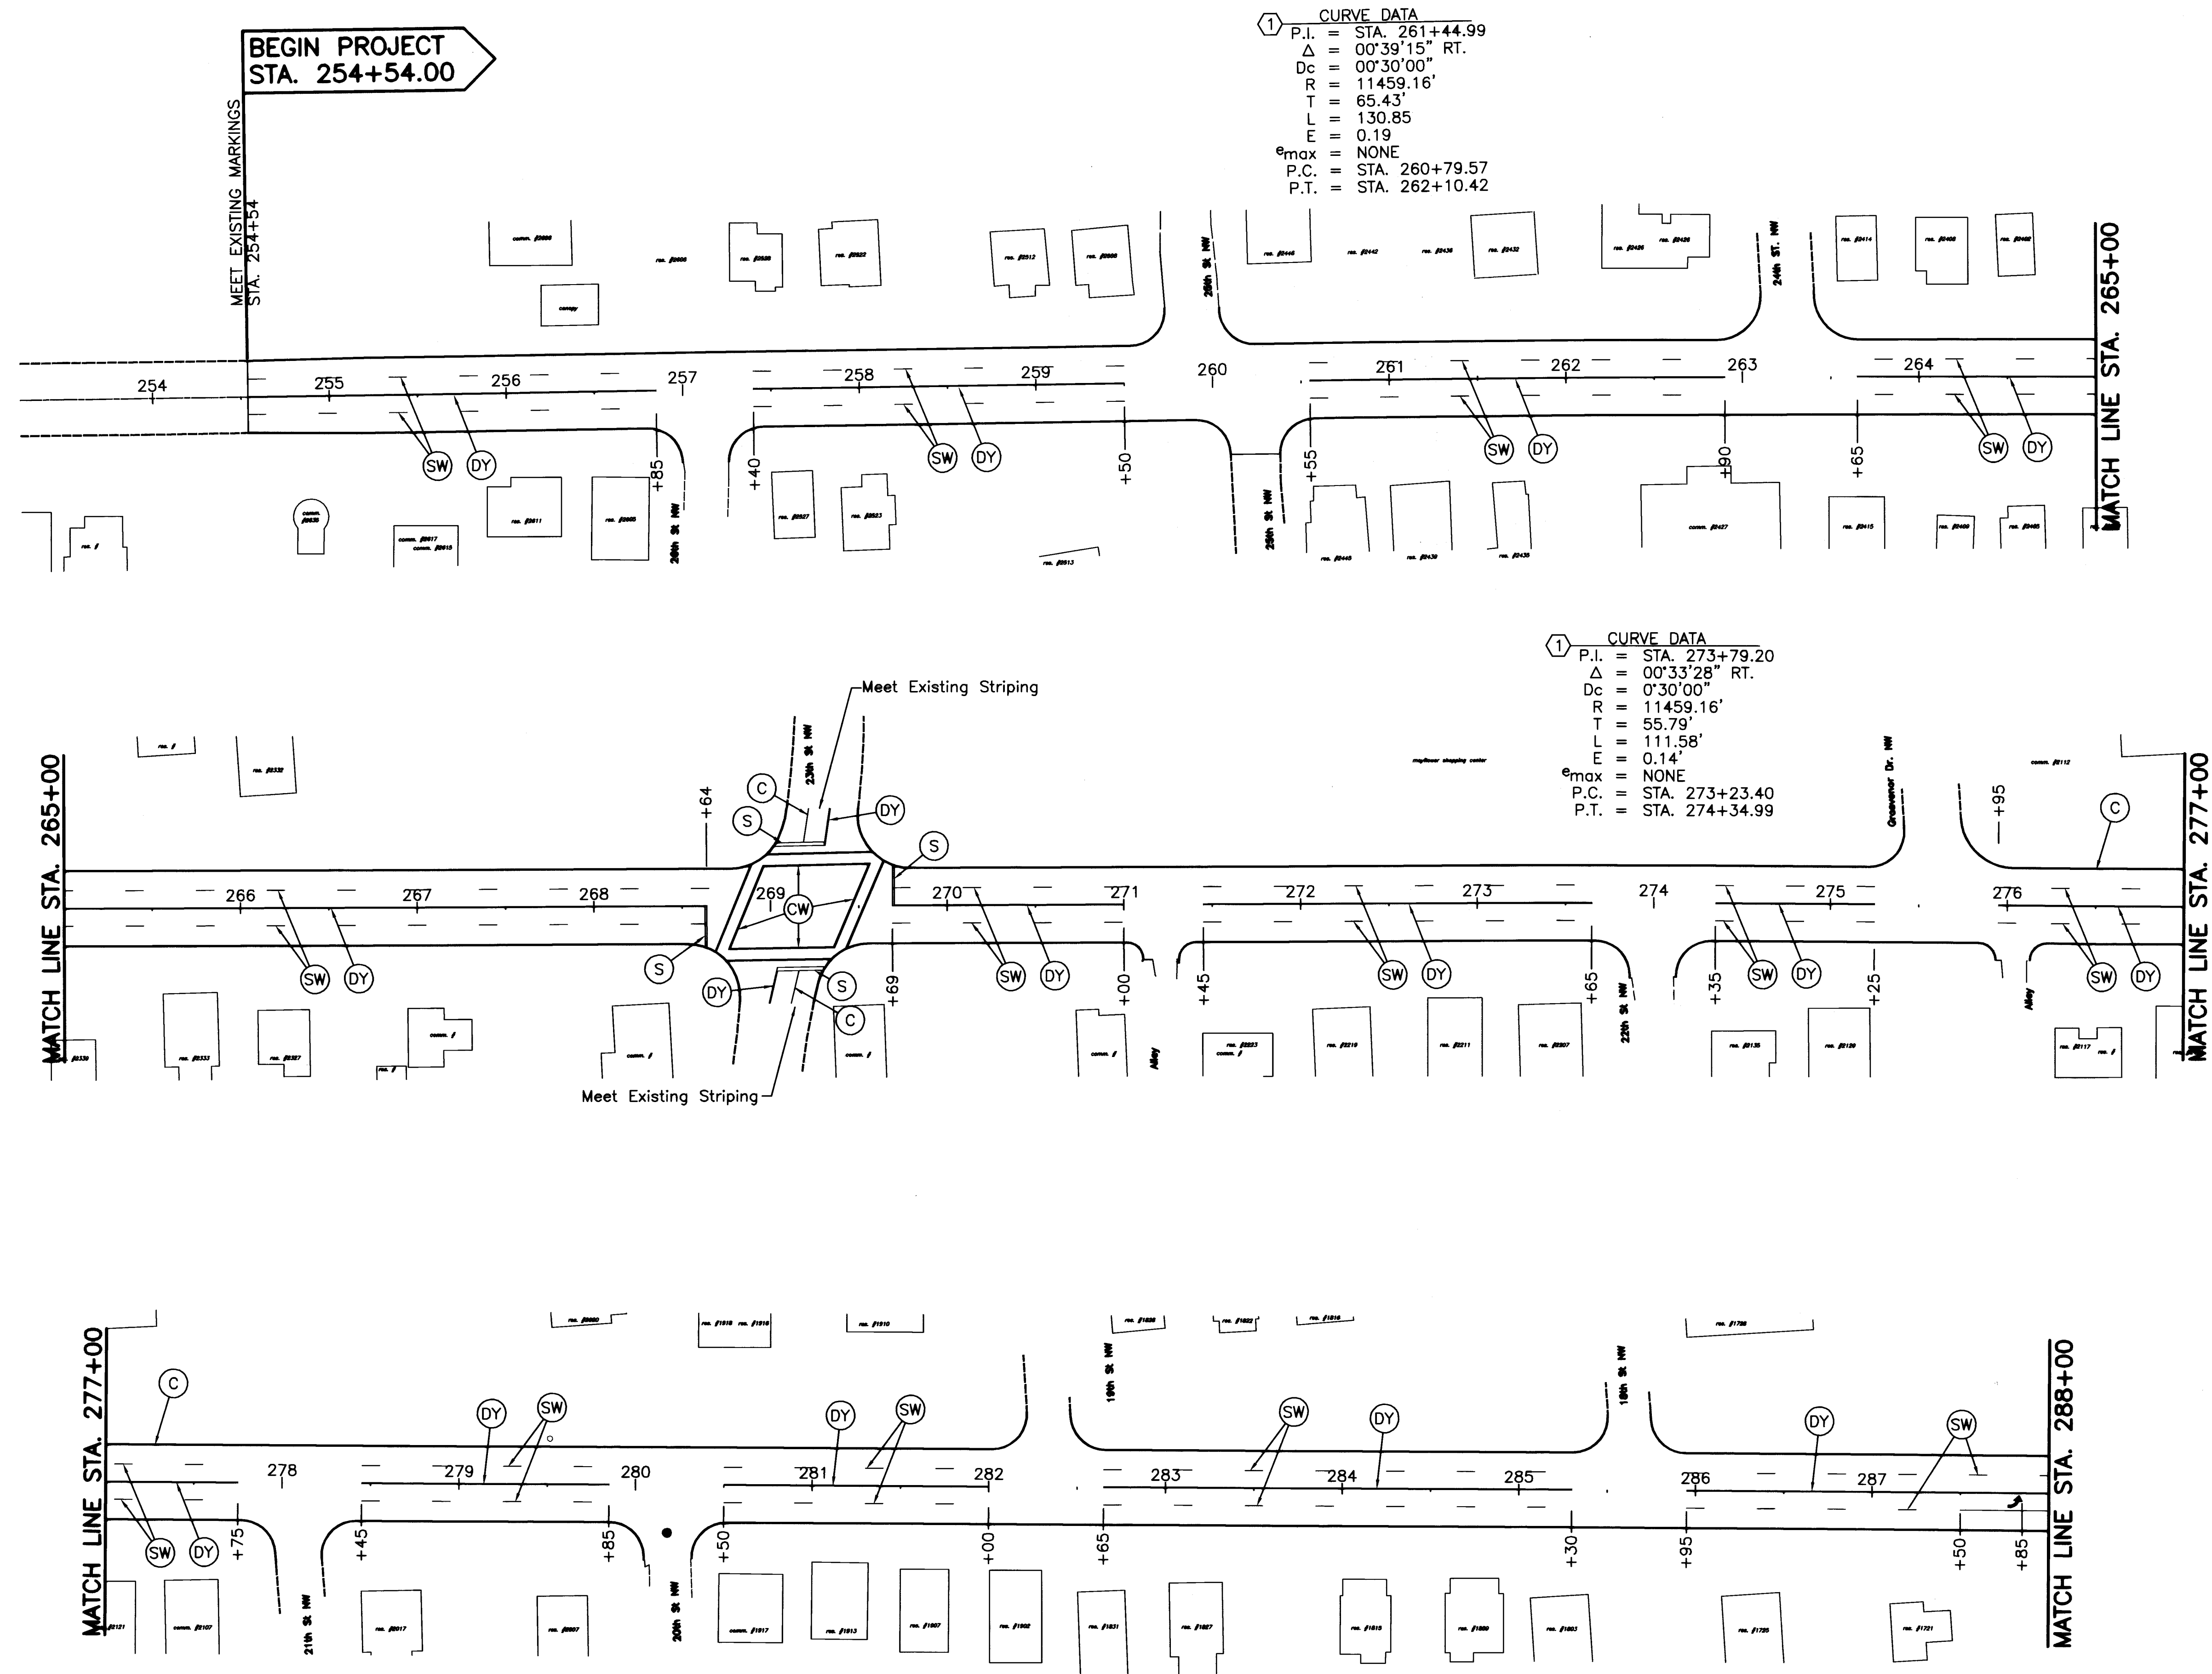

DRAWN BY: FPW	CHECKED BY: SDH
DATE: June 11, 2003	DATE: June 2003

Lincoln Way West Rehabilitation

Striping Plan Sta. 254+00 to Sta. 288+00
 City of Massillon
 Stark County, Ohio

REVISIONS:	
DATE	DESCRIPTION

FILE NAME: 03ST0385.DWG


ACCOUNT NUMBER: 03ST03

85 / 90



LEGEND

- (S) - 12" STOP LINE (WHITE) - 280 L.F.
- (C) - WIDE SOLID WHITE CHANNELIZING LINE (8") - 452 L.F.
- (CW) - SOLID WHITE CROSS WALK 6' APART (8") - 494 L.F.
- (DY) - TWO-DIRECTION, NO-PASSING MARKING (YELLOW)(4") - 0.58 Mi.
- (SY) - ONE-DIRECTION, NO-PASSING MARKING (YELLOW)(4") - 0.86 Mi.
- (SW) - DASHED WHITE LANE LINE(4") - 0.97 Mi.
- ↑ ↑ - THERMOPLASTIC ARROWS - 32 Each
- - THERMOPLASTIC WORD - 4 Each

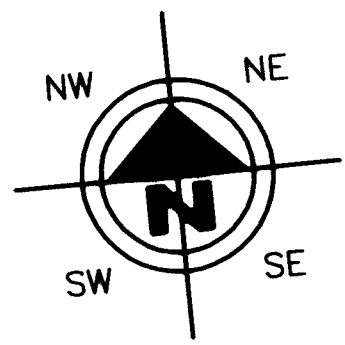

DRAWN BY: FPW	CHECKED BY: SDH
DATE: June 11, 2003	DATE: June 2003

Lincoln Way West Rehabilitation Striping Plan Sta. 288+00 to Sta. 319+00 City of Massillon Stark County, Ohio

Francis H. Cicchinelli, Jr.
Mayor





REVISIONS:

DATE	DESCRIPTION

FILE NAME:
03ST0386.DWG

ACCOUNT NUMBER
03ST03

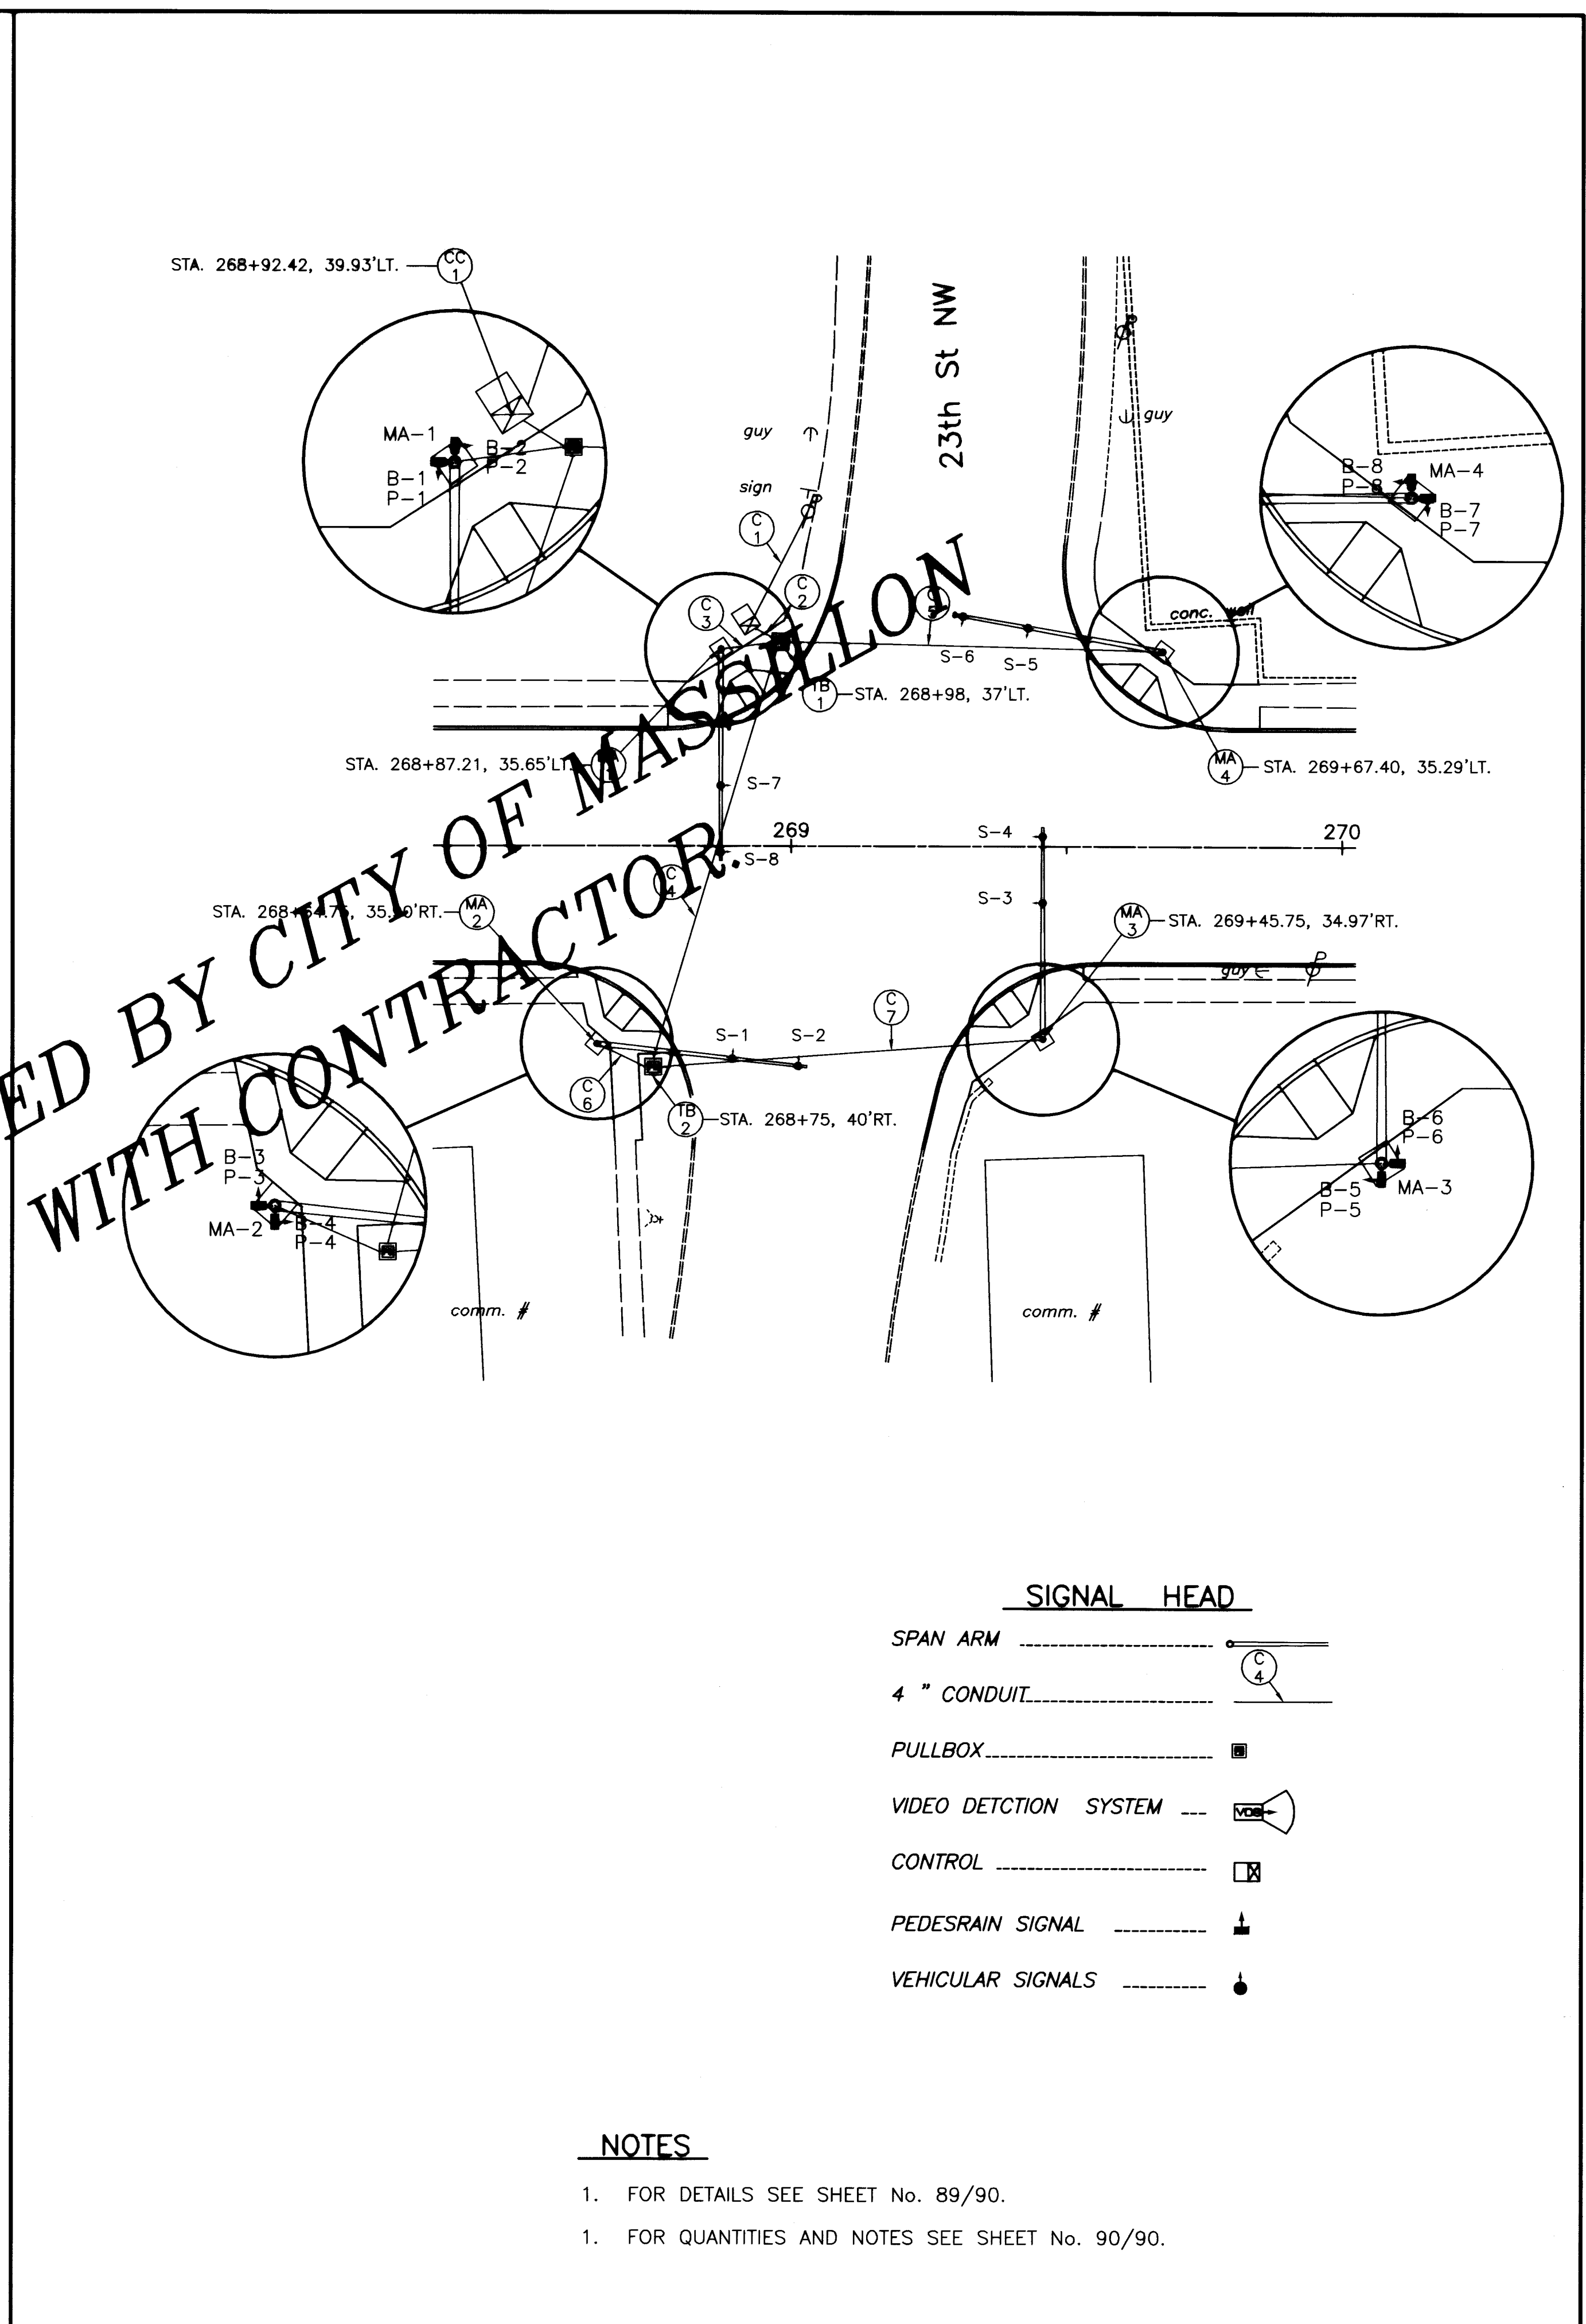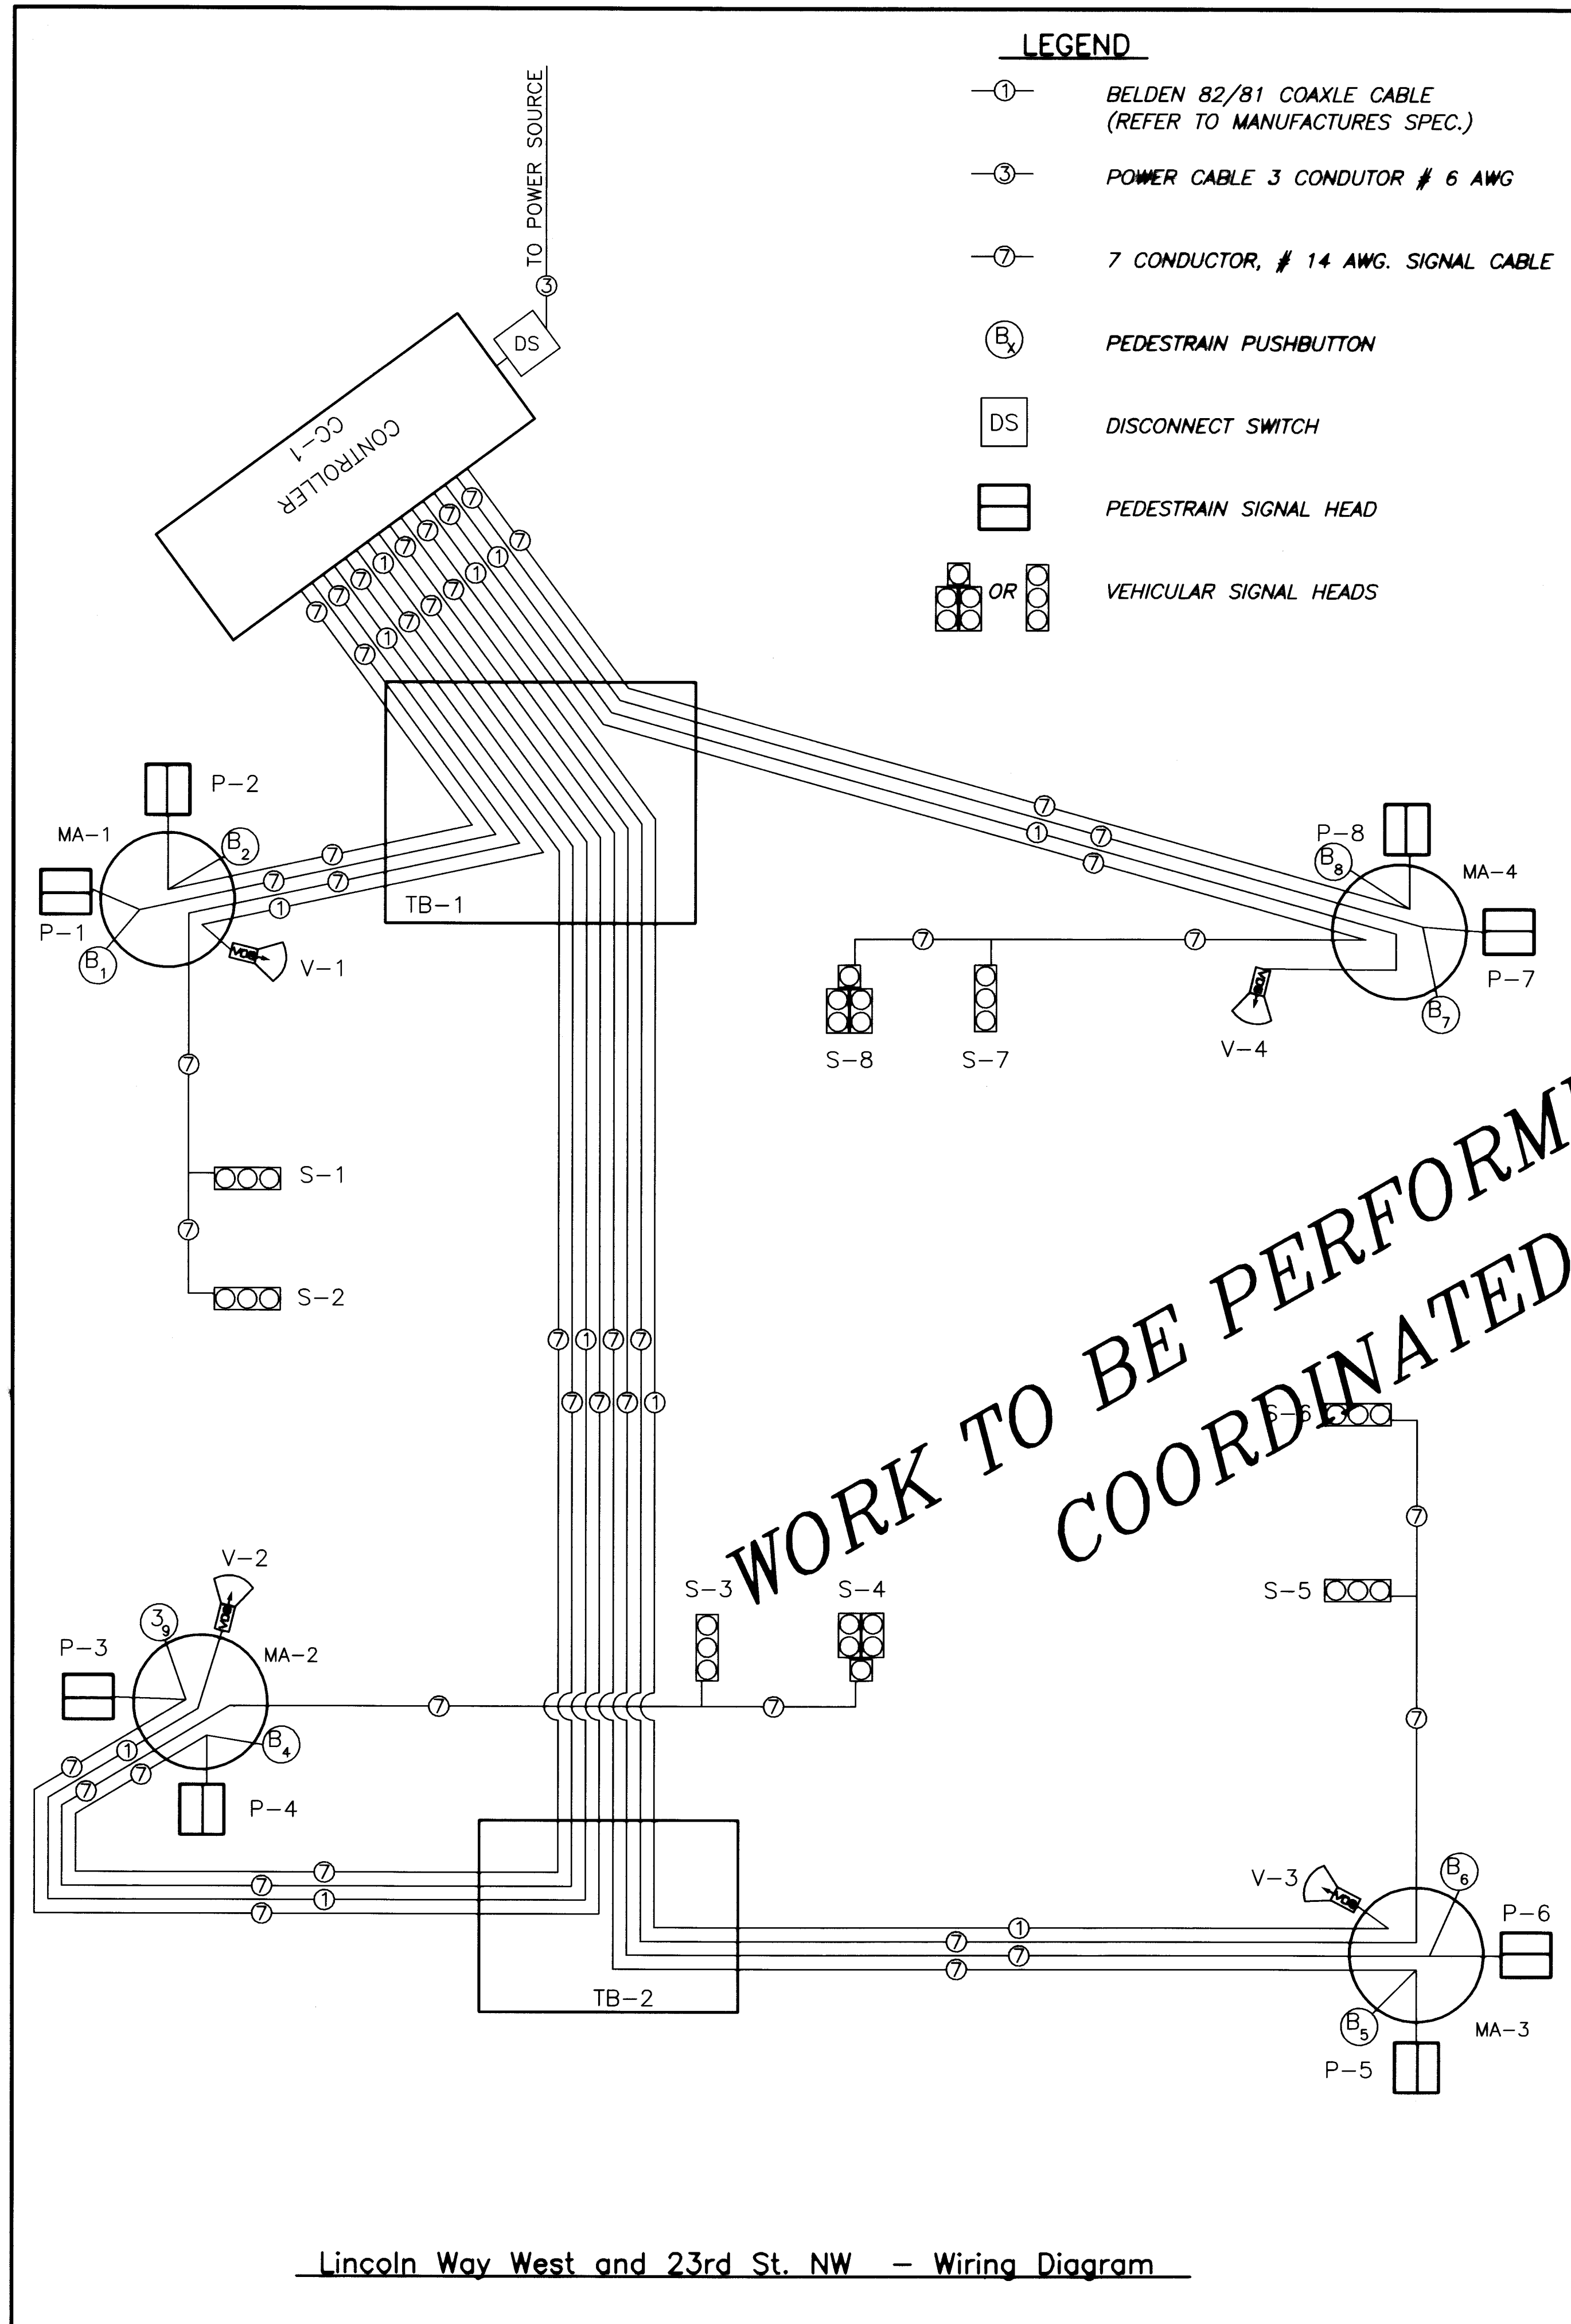

20 10 0 10 20
HORIZONTAL SCALE IN FEET

DRAWN BY: FPW CHECKED BY: SDH

DATE: Aug., 2004 DATE: Aug., 2004

Lincoln Way West Rehabilitation
23rd St. NW and Lincoln Way West Traffic Signal Plan
City of Massillon
Stark County, Ohio

Francis H. Cicchinelli, Jr.
Mayor


REVISIONS:

DATE	DESCRIPTION



FILE NAME: 03ST0387.DWG

ACCOUNT NUMBER: 03ST03

87 / 90

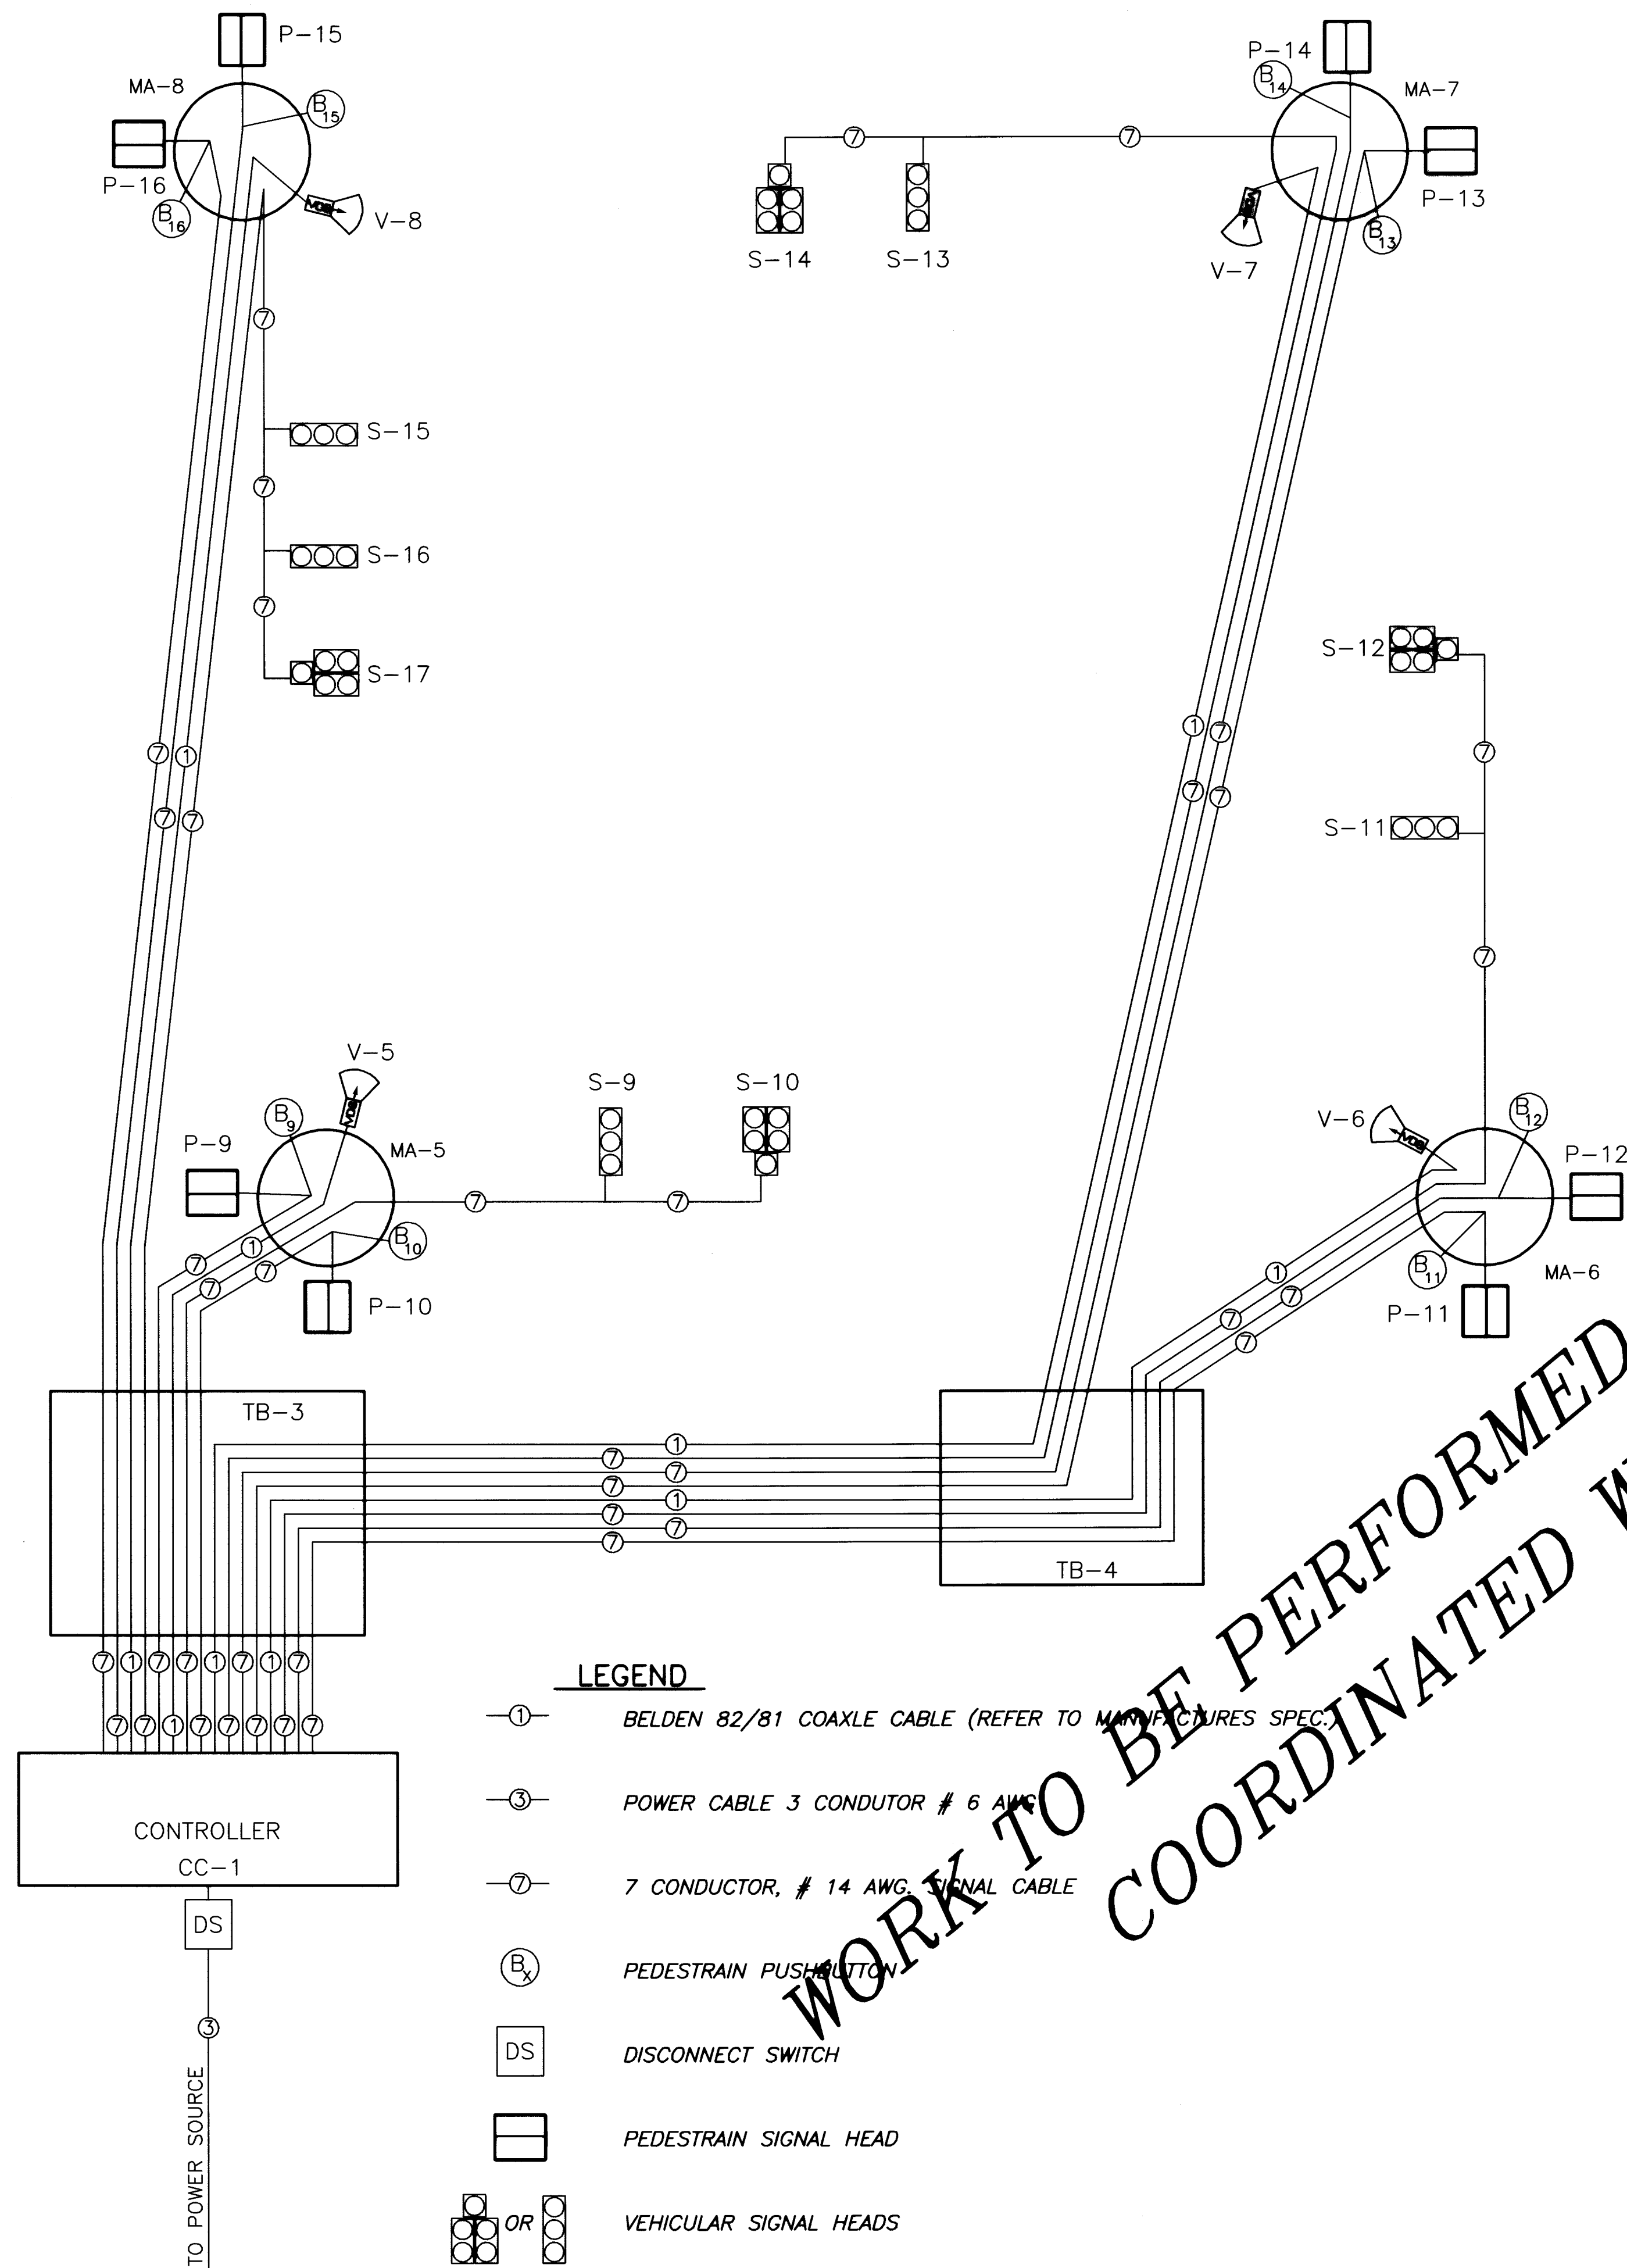

Lincoln Way West and 17th St. NW - Wiring Diagram

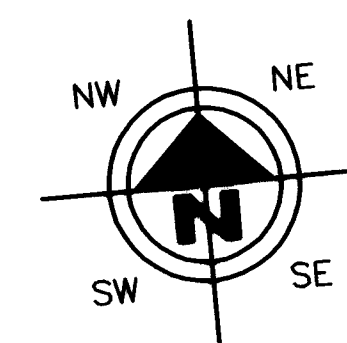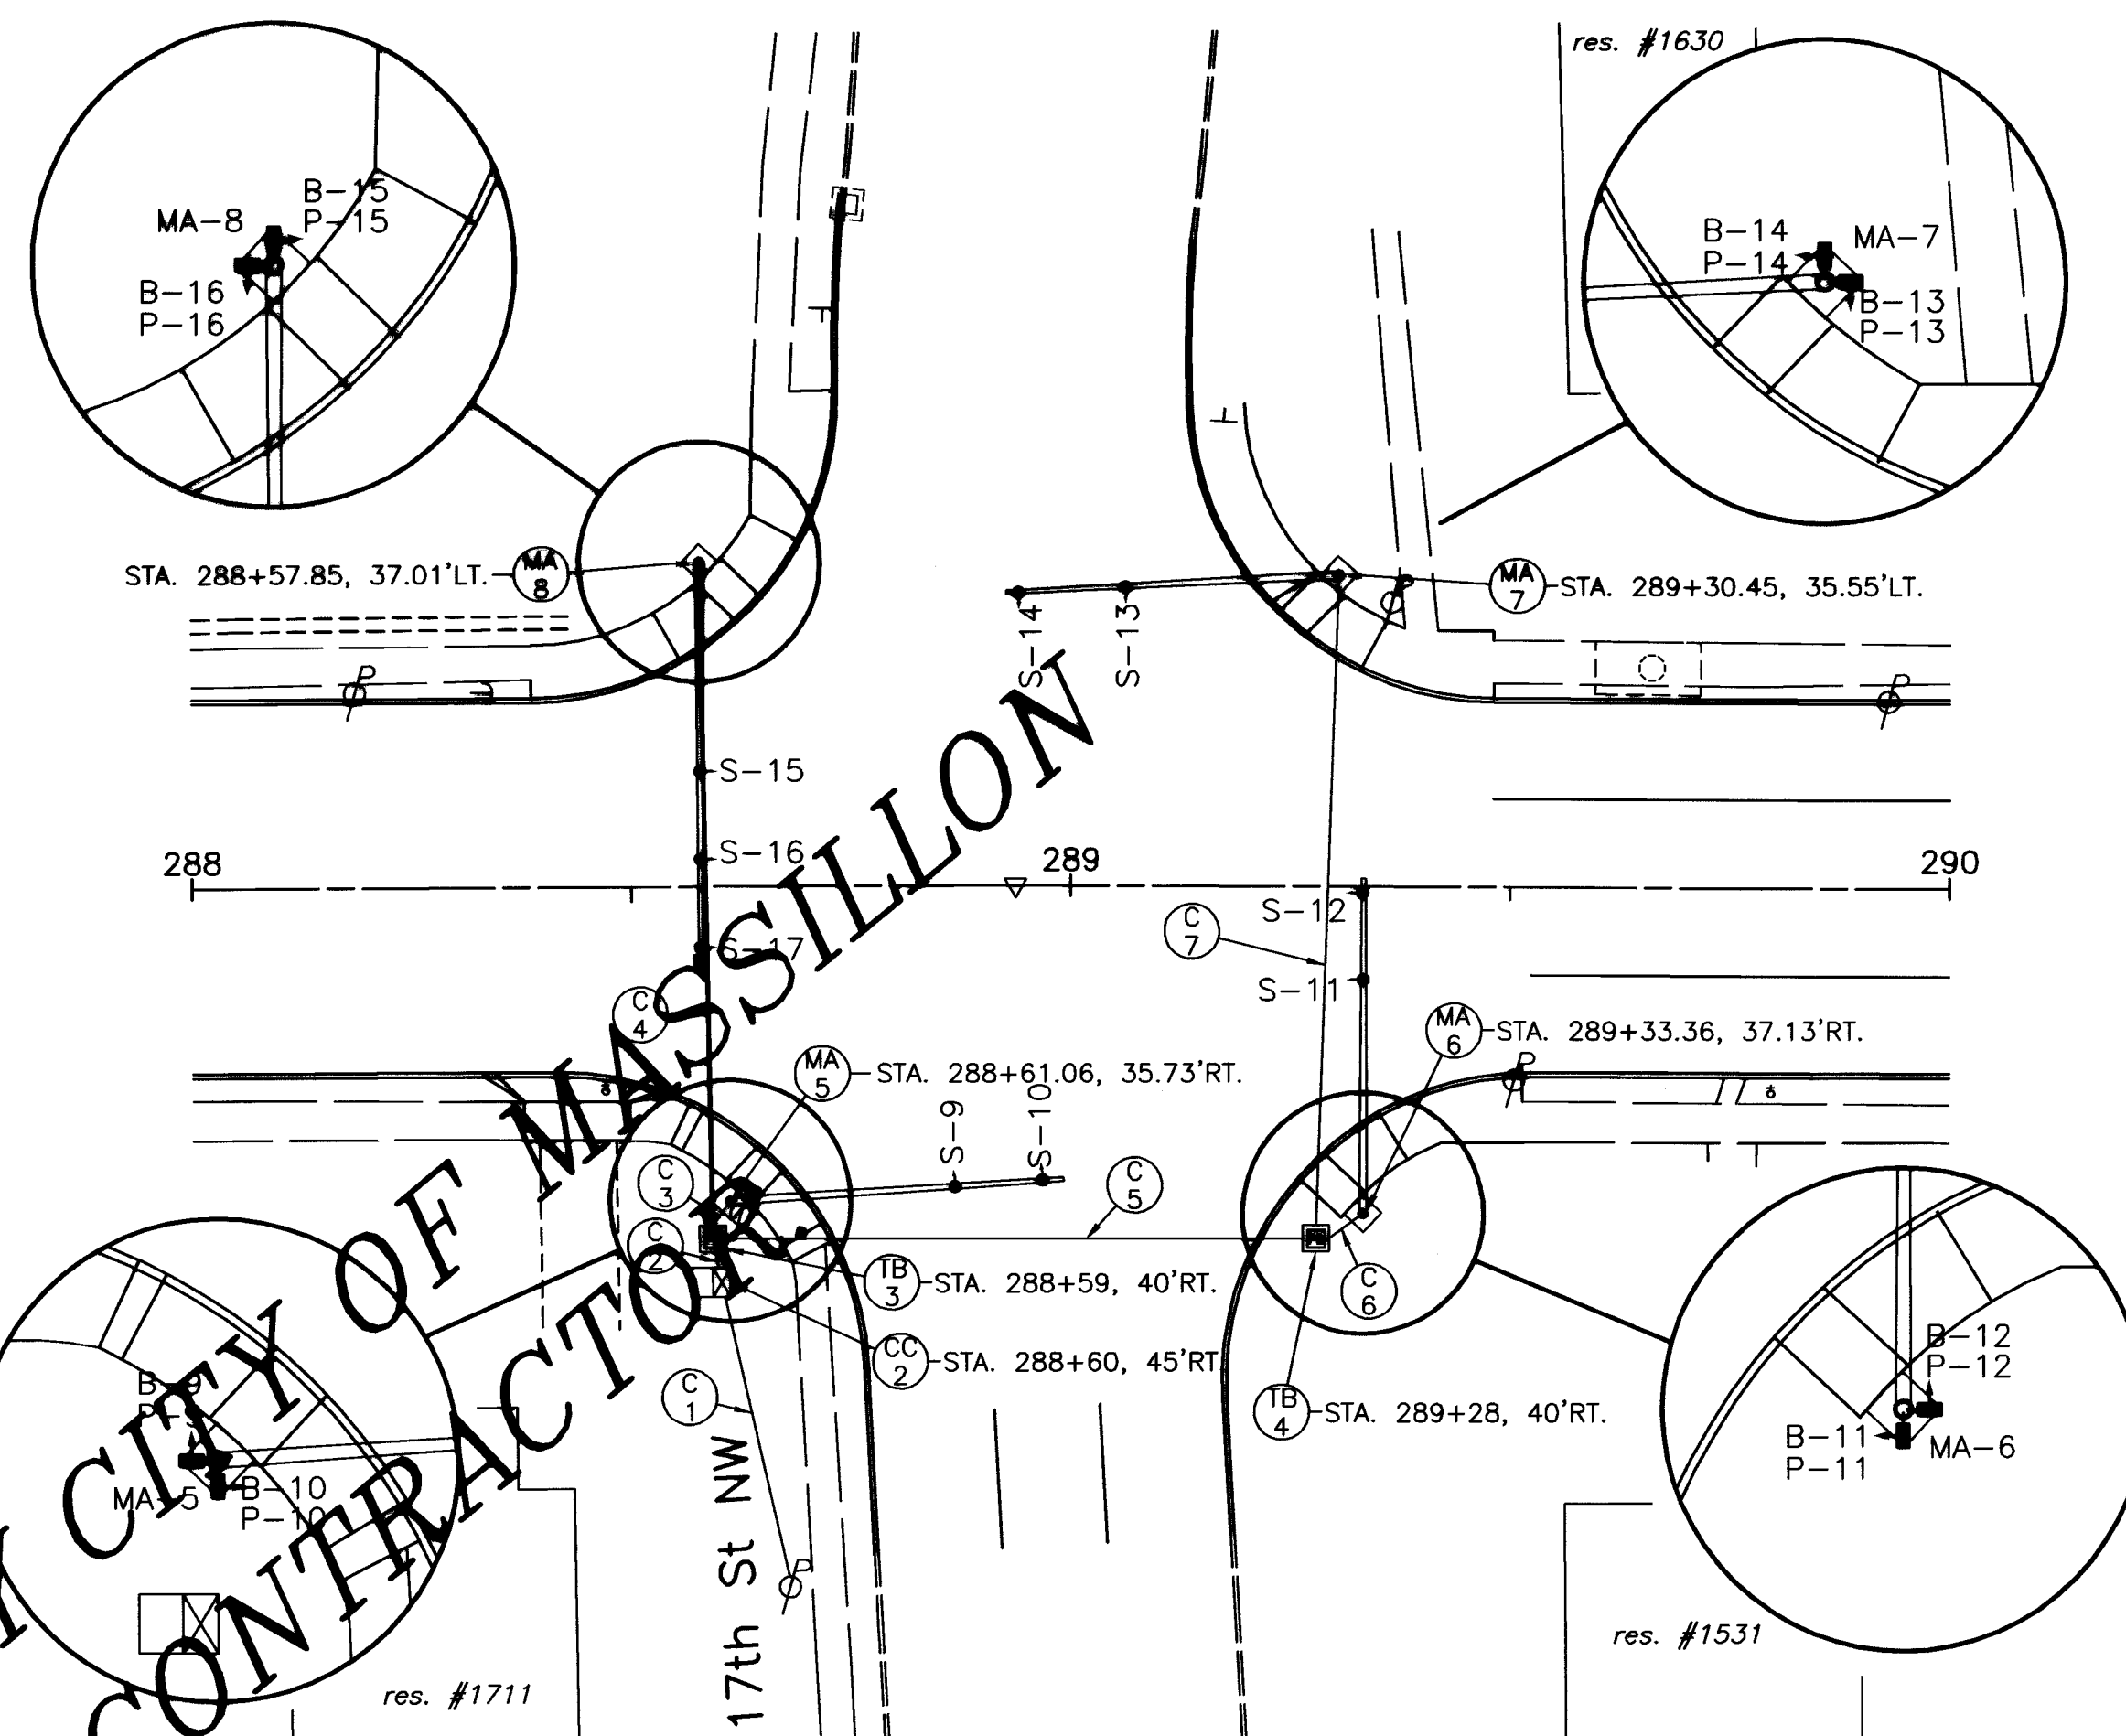


HORIZONTAL
SCALE IN FEET

DRAWN BY: FPW
CHECKED BY: SDH
DATE: Aug., 2004
DATE: Aug., 2004

Lincoln Way West Rehabilitation
17th St. NW and Lincoln Way West Traffic Signal Plan
City of Massillon
Stark County, Ohio

Francis H. Cicchinelli, Jr.


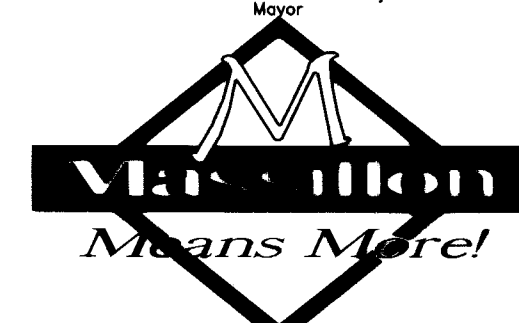


REVISIONS:


DATE	DESCRIPTION

FILE NAME:
03ST0388.DWG

ACCOUNT NUMBER
03ST03

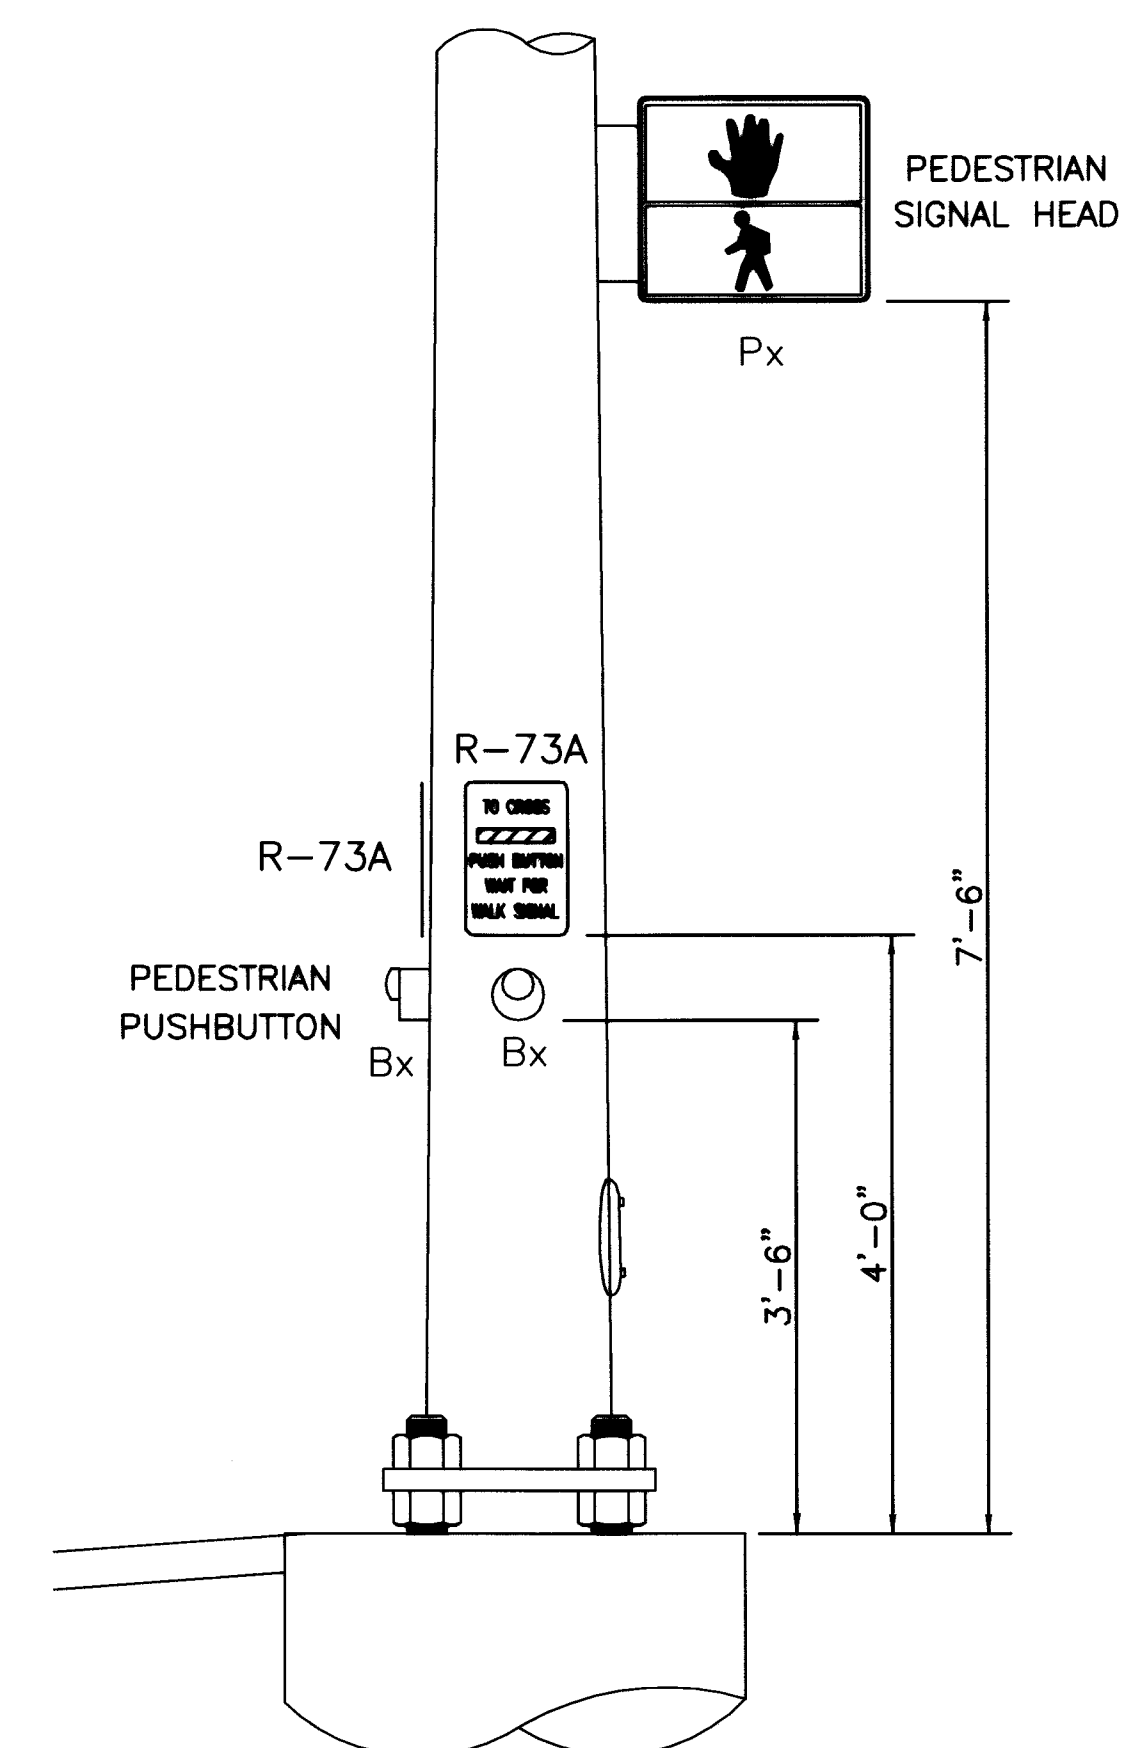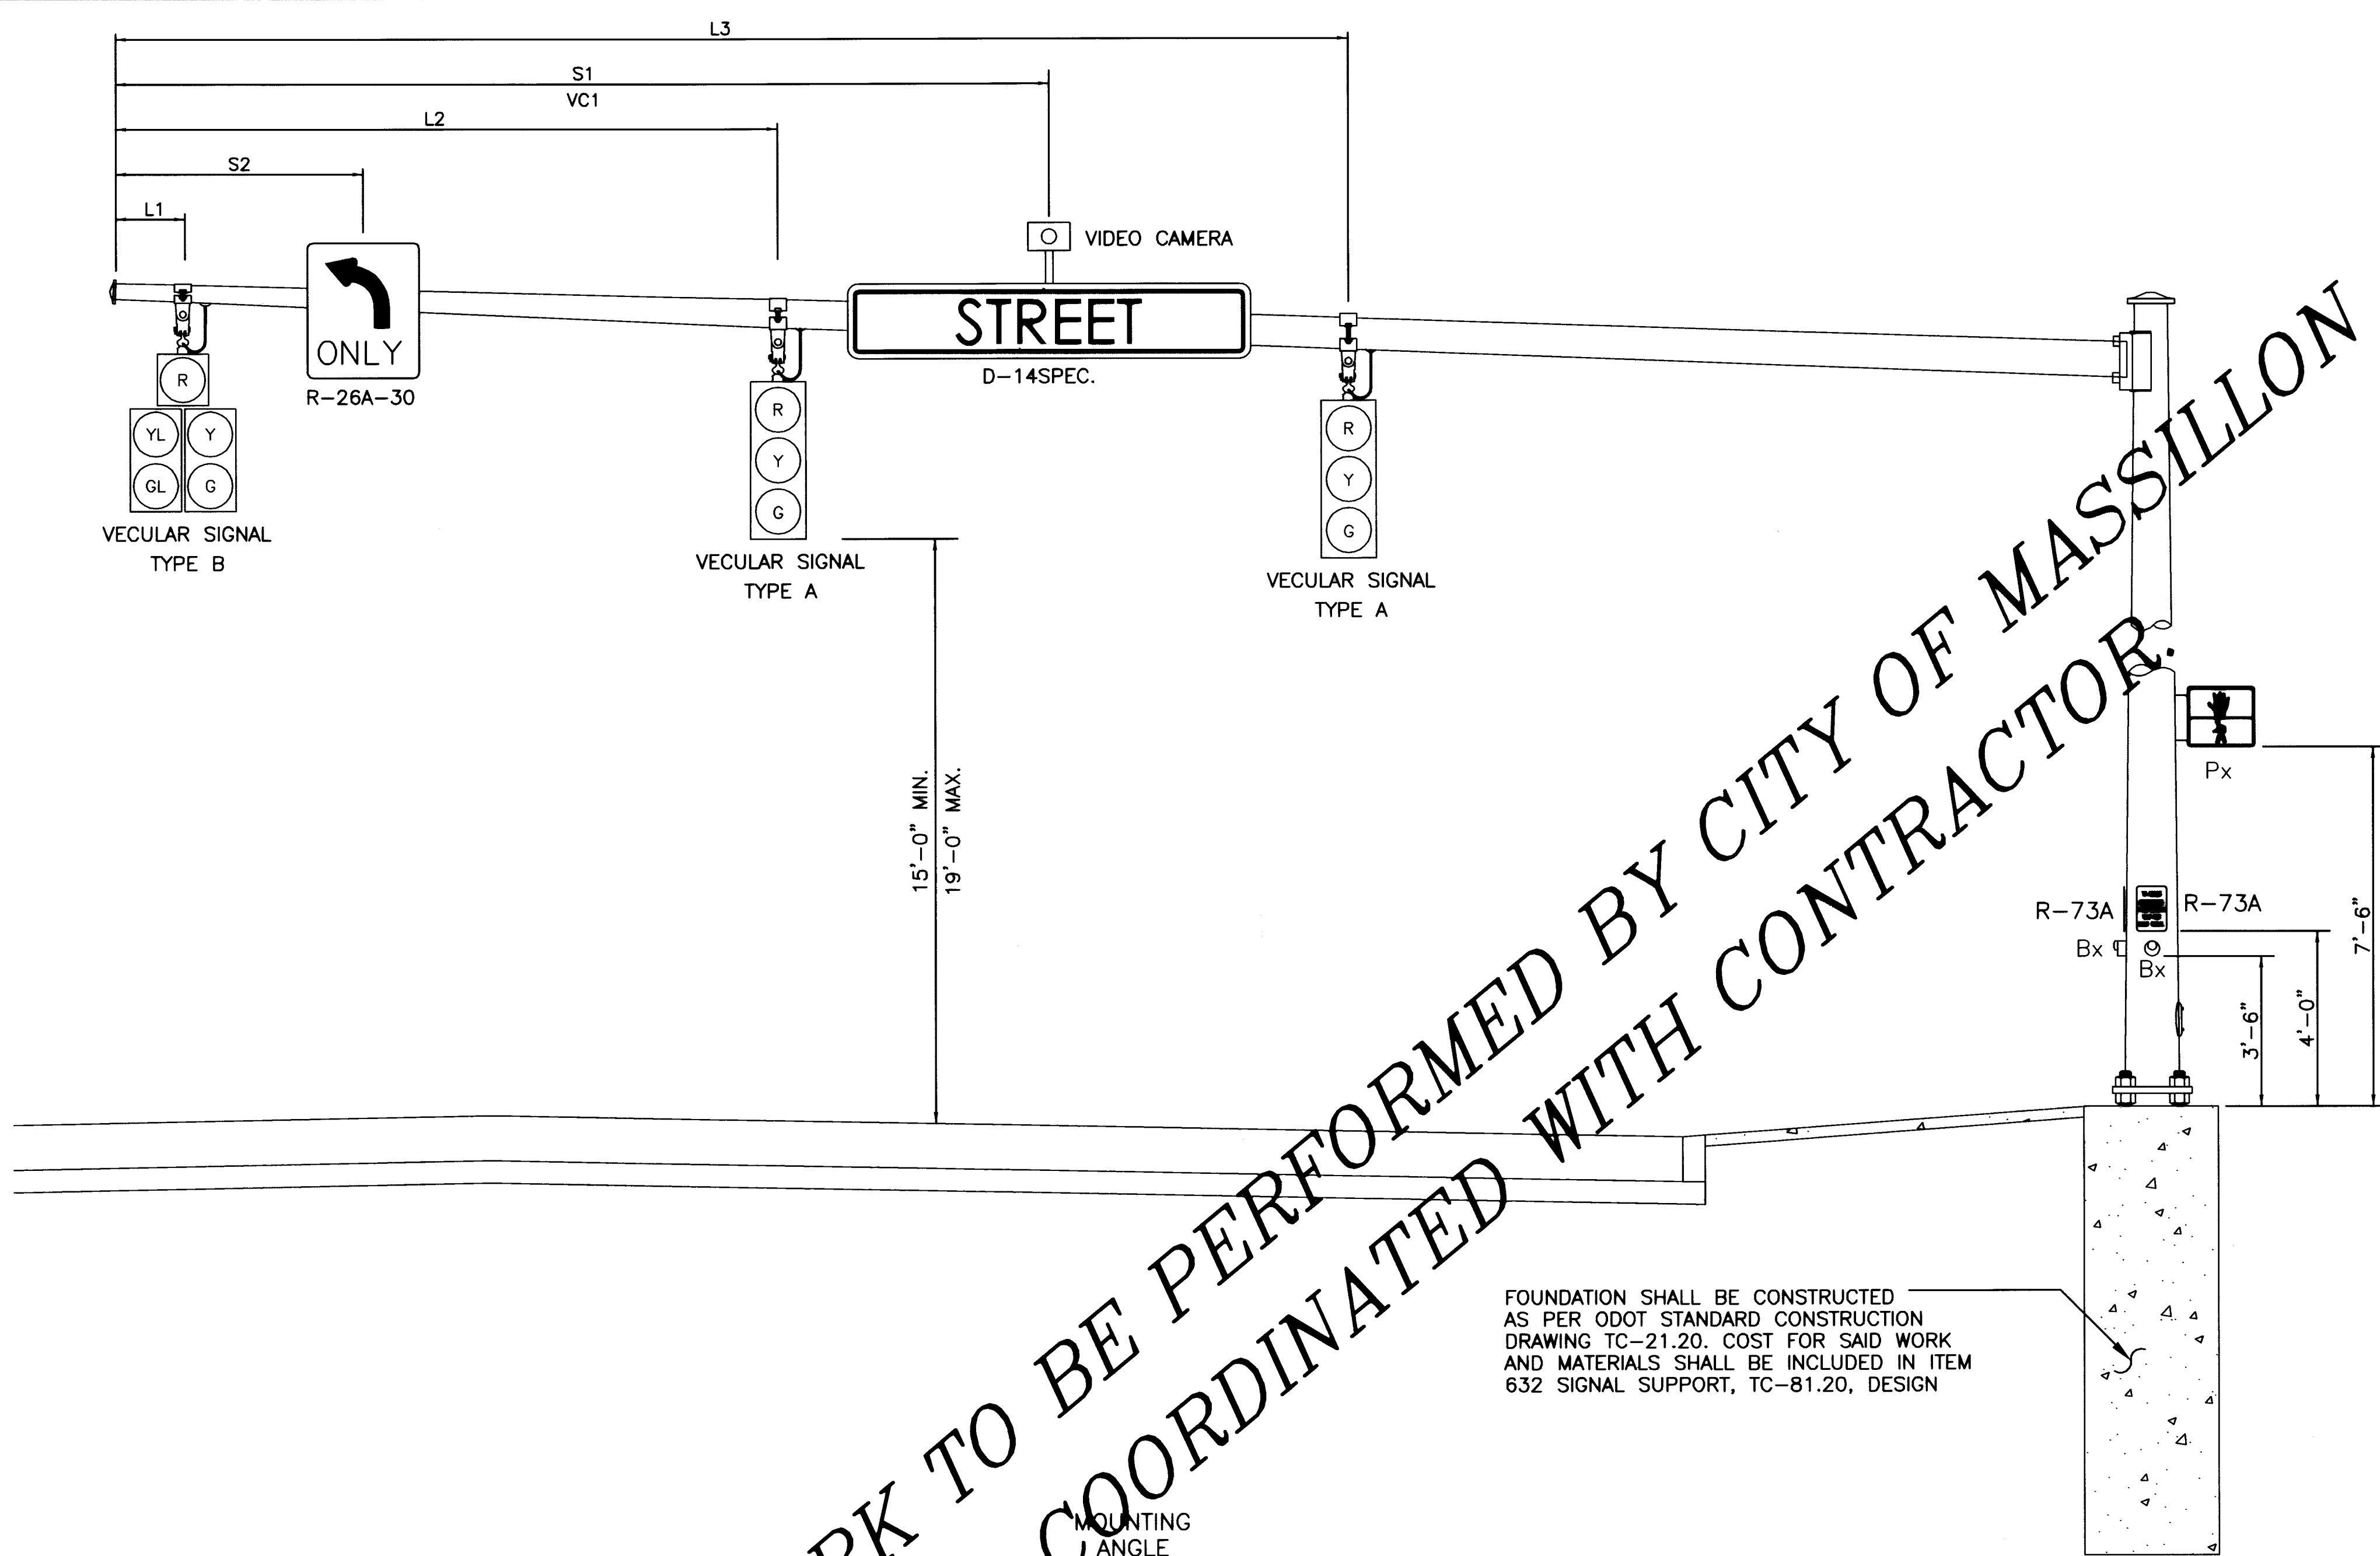

FOUNDATION SHALL BE CONSTRUCTED AS PER ODOT STANDARD CONSTRUCTION DRAWING TC-21.20. COST FOR SAID WORK AND MATERIALS SHALL BE INCLUDED IN ITEM 632 SIGNAL SUPPORT, TC-81.20, DESIGN

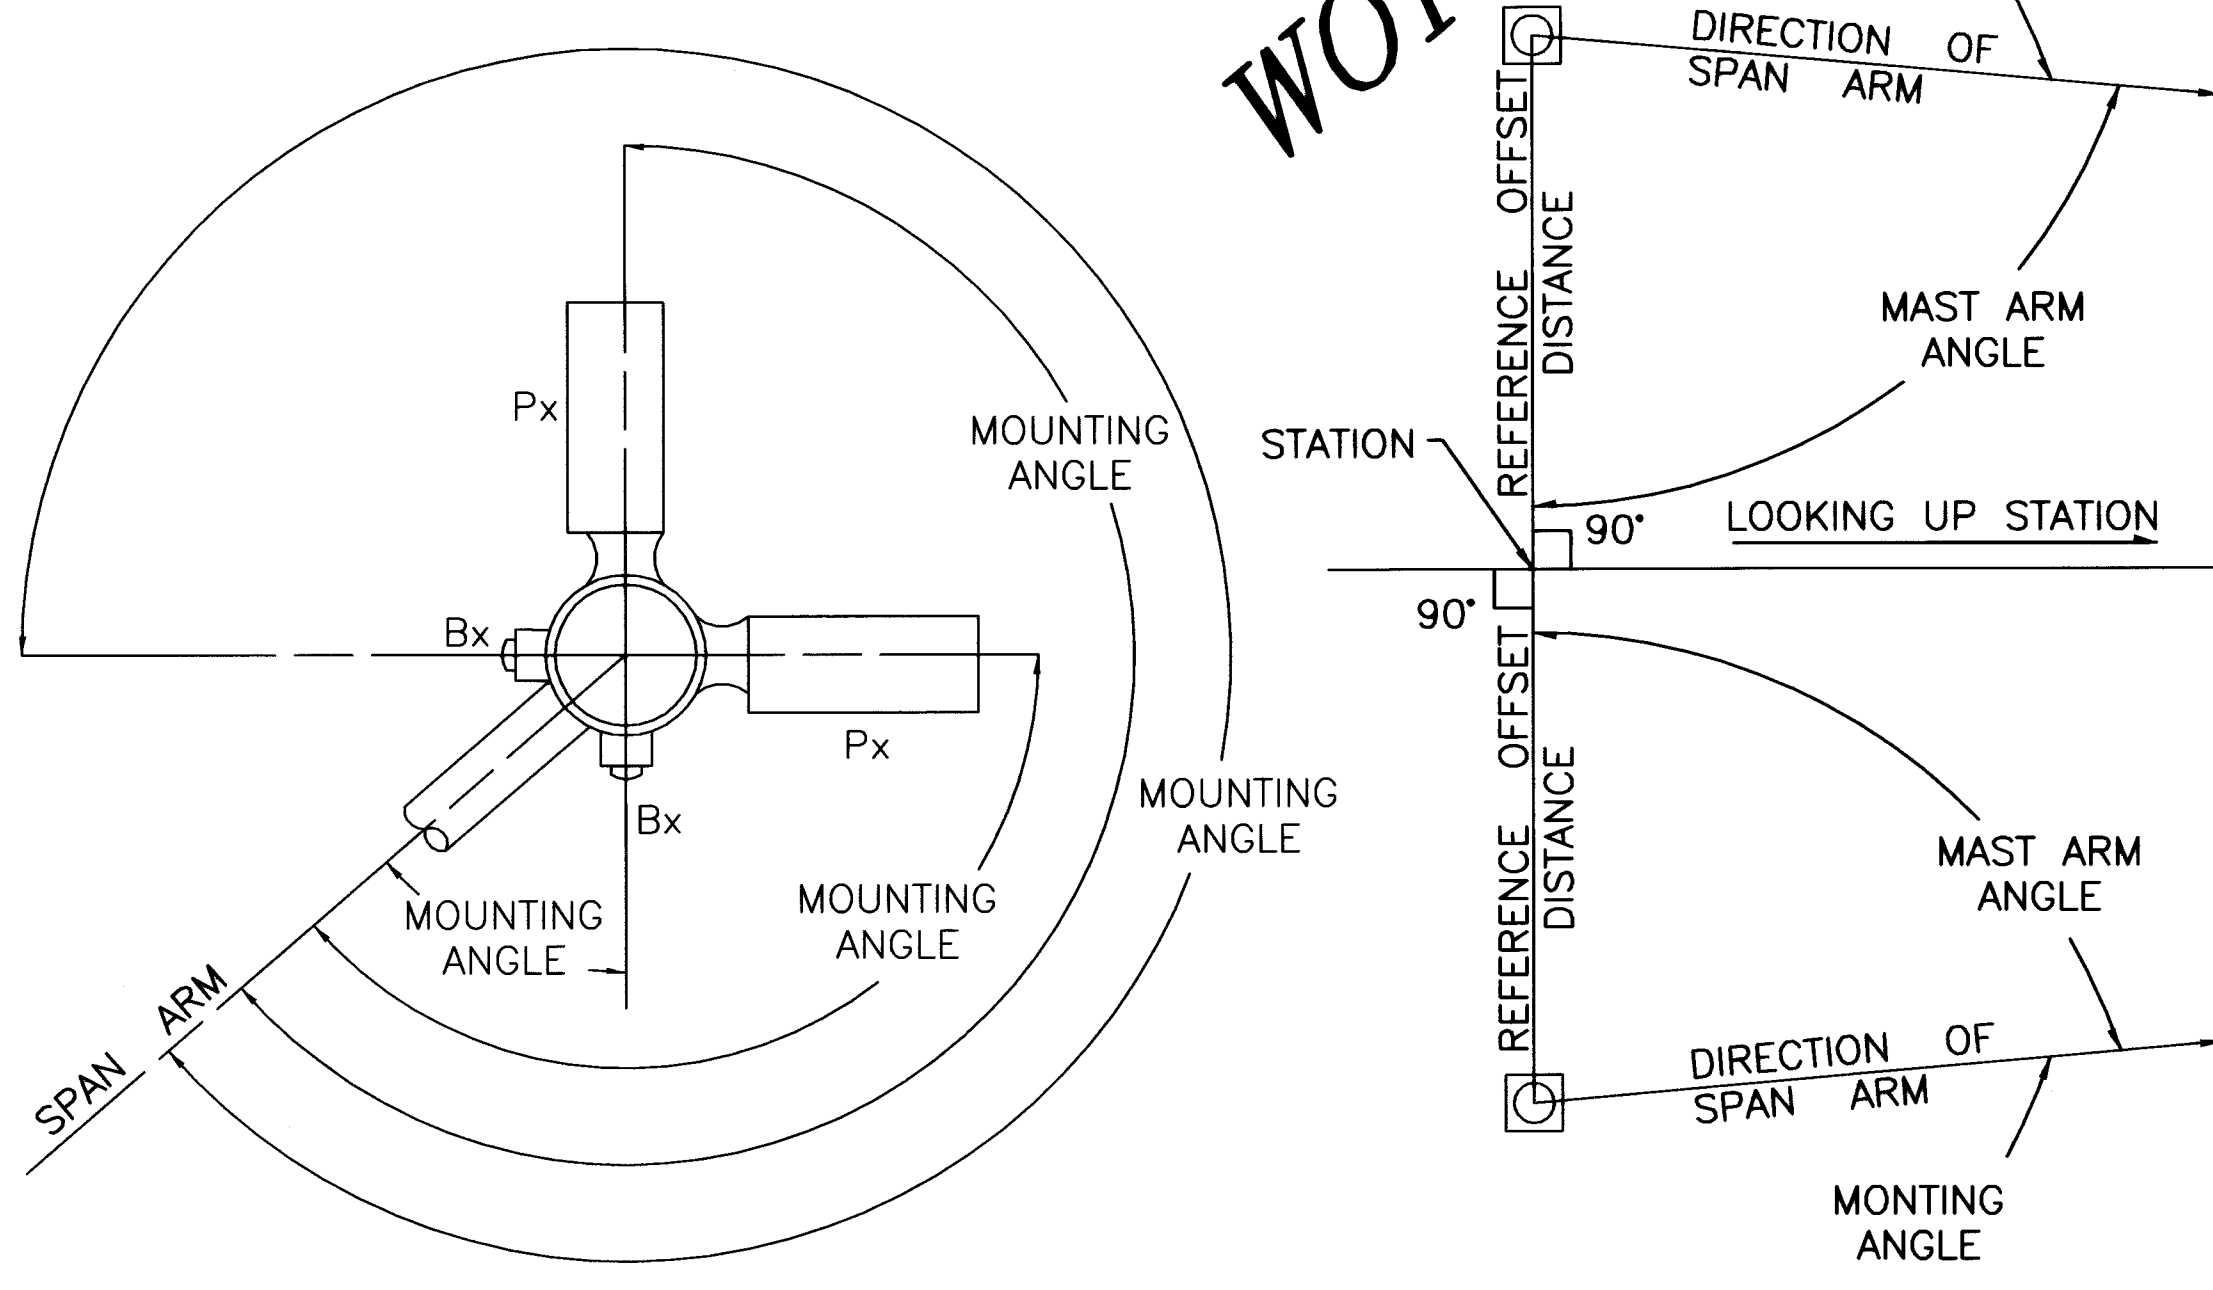


SIGNAL SUPPORT TC-81.20 (O.D.O.T. STANDARD CONSTRUCTION DRAWING)																
SHEET	POLE REF. No.	℄ OF CONST.	STATION	OFFSET	POLE DESIGN No.	MAST ARM ANGLE	SIGNAL SPACING			SIGN SPACING		MOUNTING ANGLE				CAMERA MOUNT
							L1	L2	L3	S1	S2	Px	Px	Bx	Bx	
87	MA-1	Lincoln Way West	268+87.21	35.65'LT	3	0°		1.5'	13.5'	7.5'		180°	270°	90°	0°	7.5'
87	MA-2	Lincoln Way West	268+64.75	35.90'RT	3	96°09'43"		1.5'	13.5'	7.5'		84°	174°	246°	354°	7.5'
87	MA-3	Lincoln Way West	269+45.75	34.97'RT	3	0°		1.5'	13.5'	7.5'		90°	180°	270°	0°	7.5'
87	MA-4	Lincoln Way West	269+67.40	35.29'LT	3	260°00'00"		1.5'	13.5'	7.5'		179°	269°	89°	359°	7.5'
88	MA-5	Lincoln Way West	288+61.06	35.73'RT	3	86°29'21"	1.5'	11.5'		16.5'	4.5'	93°	184°	4°	273°	16.5'
88	MA-6	Lincoln Way West	289+33.36	37.13'RT	3	0°	1.5'	11.5'		16.5'	4.5'	89°	180°	0°	270°	16.5'
88	MA-7	Lincoln Way West	289+30.45	35.55'LT	3	273°15'05"	1.5'	11.5'		16.5'	4.5'	180°	270°	90°	0°	16.5'
88	MA-8	Lincoln Way West	288+57.85	37.01'LT	11	0°	1.5'	11.5'	21.5'	16.5'	4.5'	183°	273°	93°	3°	16.5'

NOTE:
 1. ALL MOUNTING BRACKETS, HARDWARE, WIRING AND ASSEMBLY I.E. SHALL BE INCLUDED IN THE PERTINENT ITEM UNIT PRICE BID.
 2. FOUNDATIONS WITH ALL APPURTENANCES SHALL BE AS PER ODOT STANDARD CONSTRUCTION DRAWING TC-21.20. PAYMENT FOR SAID WORK SHALL BE INCLUDED IN ITEM 632 SIGNAL SUPPORT.

NOT TO SCALE
 HORIZONTAL SCALE IN FEET
 DRAWN BY: FPW
 CHECKED BY: SDH
 DATE: Aug., 2004
 DATE: Aug., 2004

Lincoln Way West Rehabilitation
 Traffic Signal Details
 City of Massillon
 Stark County, Ohio

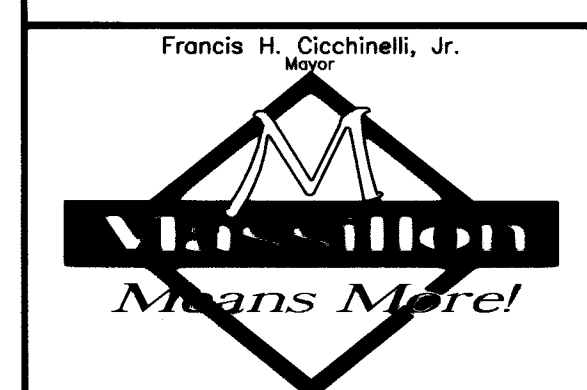

REVISIONS:	
DATE	DESCRIPTION

FILE NAME: 03ST0389.DWG
 ACCOUNT NUMBER: 03ST03

630 SIGNING, MISC: STREET NAME SIGN, MAST ARM MOUNTED

STREET NAME SIGNS SHALL BE SINGLE SIDED ON AN ALUMINUM SIGN BLANK, 3M SERIES 3990 VIP DIAMOND GRADE (OR APPROVED EQUAL) REFLECTIVE WHITE SHEETING WITH 3M ELECTROCUTE FILM, SERIES 1170 (OR APPROVED EQUAL) SHALL BE USED, (EC FILM COLOR: 1175-FHWA BLUE) A WHITE BORDER SHALL BE USED, WHERE LARGE QUANTITIES OF A SINGLE SIGN ARE TO BE MANUFACTURED, THE SIGN FABRICATOR MAY USE A SILK SCREENING PROCESS USING 3M 8831 BLUE INK IN LIEU OF EC FILM, SUBJECT TO THE APPROVAL OF THE CITY ENGINEER.

BACK GROUND = BLUE
OUTLINE = WHITE
LETTERS = WHITE

STREET NAME LEGENDS, PREFIXES, AND SUFFIXES SHALL BE PRINTED IN UPPER/LOWER CASE SERIES "C" LETTERING, GOTHIC FONT STYLE. LEGENDS, PREFIXES, AND SUFFIXES SHALL BE CENTERED HORIZONTALLY AND VERTICALLY. THE STREET NAME SIGNS SHALL HAVE A STANDARD FONT HEIGHT OF 12" WITH A SIGN HEIGHT OF 20". THE NUMBER OF LETTERS IN THE STREET NAME, INCLUDING PREFIXES AND SUFFIXES, SHALL DETERMINE THE SIGN LENGTH. THE NAMEPLATE SHALL HAVE A MINIMUM LENGTH OF 72" WITH A MAXIMUM LENGTH OF 108"

IF LETTERING WILL NOT FIT ON MAXIMUM BLADE LENGTH, SERIES "B" LETTERING AND/OR SMALLER LETTERING SHALL BE USED, SUBJECT TO THE APPROVAL OF THE CITY ENGINEER.

TWO CANTILEVERED BRACKETS AND DOUBLE TEE STIFFENERS (SIGN-FIX, ACCESSORIES SQUARED, OR APPROVED EQUAL) SHALL BE USED FOR EACH STREET NAME SIGN. STANDARD SQUARE BRACKETS SHALL BE USED FOR ALL UNSIGNALIZED INSTALLATIONS, AND ROUND BRACKETS SHALL BE USED FOR ALL SIGNALIZED INSTALLATIONS.

THE STREET NAME SIGN INSTALLATION FOR A SIGNALIZED INTERSECTION SHALL BE A 15-FOOT VERTICAL CLEARANCE BETWEEN ADJACENT TOP OF CURB OR PAVEMENT LEVEL AND BOTTOM OF LOWEST SIGN. THERE SHALL BE TWO PAIRS OF SIGNS PER EACH INTERSECTION.

PAYMENT FOR THE STREET NAME SIGNS SHALL BE PER EACH AND SHALL INCLUDE BRACKETS, STIFFENERS, AND ALL INCIDENTAL HARDWARE NEEDED TO MOUNT THE SIGN ON A SUPPORT.

THE SIGN FABRICATOR MUST SUBMIT THE PRELIMINARY LAYOUT OF THE STREET NAME SIGNS TO THE CITY OF MASSILLON, (PHONE 330-832-1176) BEFORE MANUFACTURING THE SIGNS.

632. REMOVAL OF TRAFFIC SIGNAL INSTALLATION, AS PER PLAN

TRAFFIC SIGNAL INSTALLATIONS, INCLUDING SIGNAL HEADS, CABLE, MESSENGER WIRE, STRAIN POLES, CABINET, CONTROLLER, ETC., SHALL BE REMOVED IN ACCORDANCE WITH CMS ITEM 632.25 AND AS INDICATED ON THE PLANS. REMOVED ITEMS SHALL BE STORED ON THE PROJECT FOR SALVAGE BY:

CITY OF MASSILLON, OHIO
ATTENTION: JOHN HAUSER
PHONE : 330-832-1176

IN THE EVENT THE ITEMS STORED ON THE PROJECT FOR SALVAGE BY THE LOCAL AGENCY ARE NOT REMOVED, THE CONTRACTOR SHALL, WHEN DIRECTED BY THE ENGINEER IN WRITING, REMOVE AND DISPOSE OF THE ITEMS AT NO ADDITIONAL COST TO THE PROJECT.

VEHICULAR SIGNAL HEAD, 3 SECTION, 5 SECTION, 12" LENS, 1-WAY, POLYCARBONATE, AS PER PLAN

CMS ITEM 732.01 IS MODIFIED FOR THIS PROJECT AS FOLLOWS:

- SIGNAL HEADS AND VISORS SHALL BE CONSTRUCTED OF POLYCARBONATE PLASTIC AND MEET ITE SPECIFICATIONS
- GLASS LENSES SHALL BE USED
- PIPE, SPACERS AND FITTINGS CONSTRUCTED OF POLYCARBONATE PLASTIC MAY BE USED IN LIEU OF GALVANIZED STEEL OR ALUMINUM
- PROPER EXTERIOR COLORS SHALL BE OBTAINED BY USE OF COLORED PLASTIC MATERIAL RATHER THAN PAINTING

632 PEDESTRIAN PUSH BUTTON, AS PER PLAN

IN ORDER TO CONFORM TO THE AMERICAN WITH DISABILITIES ACT (ADA) THE REQUIREMENTS OF CMS ITEMS 632.08 AND 732.06 ARE MODIFIED AS FOLLOWS:

- THE MAXIMUM FORCE REQUIRED TO OPERATE THE PUSH BUTTON SHALL BE 5 POUNDS PER FOOT
- THE PUSH BUTTON SHALL BE RAISED OR FLUSH AND SHALL BE A MINIMUM OF 2 INCHES AT ITS SMALLEST DIMENSION

GUARANTEE

THE CONTRACTOR SHALL GUARANTEE THAT THE TRAFFIC CONTROL SYSTEM INSTALLED AS PART OF THIS CONTRACT SHALL OPERATE SATISFACTORILY FOR A PERIOD OF 180 DAYS FOLLOWING COMPLETION OF ODOT'S CMS 632.27 TESTS. IN THE EVENT OF UNSATISFACTORY OPERATION THE CONTRACTOR SHALL CORRECT FAULTY INSTALLATIONS, MAKE REPAIRS AND REPLACE DEFECTIVE PARTS WITH NEW PARTS OF EQUAL OR BETTER QUALITY. EQUIPMENT MATERIAL, AND LABOR COSTS INCURRED IN CORRECTING AN UNSATISFACTORY OPERATION SHALL BE BORNE BY THE CONTRACTOR.

THE GUARANTEE SHALL COVER THE FOLLOWING ITEMS OF THE TRAFFIC SYSTEM: CONTROLLERS AND ASSOCIATED EQUIPMENT, DETECTOR UNITS, INTERCONNECTION ITEMS AND MASTER CONTROL EQUIPMENT.

CUSTOMARY MANUFACTURER'S GUARANTEES FOR THE FOREGOING ITEMS SHALL BE TURNED OVER TO THE STATE OR THE MAINTAINING AGENCY FOLLOWING ACCEPTANCE OF THE EQUIPMENT.

THE COST OF GUARANTEEING THE TRAFFIC CONTROL SYSTEM WILL BE INCIDENTAL TO AND INCLUDED IN THE CONTRACT UNIT PRICE OF THE VARIOUS ITEMS MAKING UP THE SYSTEM.

632 POWER SERVICE, AS PER PLAN

POWER SERVICE SHALL BE AS PER CMS ITEMS 632 AND SCD TC-83.10 WITH THE FOLLOWING EXCEPTIONS:

- THE METER BASE MOUNTING HEIGHT SHALL BE NO MORE THAN 5 FEET HIGH TO THE CENTER OF THE METER BASE FROM THE GROUND
- THE CONTRACTOR SHALL SUPPLY THE NECESSARY METER BASES
- ALL POWER SERVICES SHALL BE METERED. THE METER SHALL HAVE A LEVER OPERATED BYPASS

DISCONNECT SWITCH ENCLOSURES FURNISHED IN ACCORDANCE WITH CMS ITEM 632 POWER SERVICE, AS PER PLAN, SHALL INCLUDE A PADLOCK EQUAL TO MASTER NO. 4BKA OR WILSON BOHANNON 660, WITH LOCK BODY OF BRASS OR BRASS AND KEYING SHALL BE TO THE STATE AND OR CITY MASTER.

THE CONTRACTOR SHALL CONTACT THE METER SECTION OF THE POWER COMPANY FOR INFORMATION REGARDING THE METER BASE INSTALLATION PRIOR TO ORDERING POLES. THE CONTRACTOR WILL BE RESPONSIBLE FOR REQUESTING AND SCHEDULING ANY INSPECTIONS THE POWER COMPANY MAY REQUIRE FOR THE POWER SERVICE HOOK UP. THE CONTRACTOR SHALL BE RESPONSIBLE FOR CONTACTING THE POWER COMPANY FOR THE ELECTRICAL SERVICE CONNECTION. UNDER NO CIRCUMSTANCES SHALL THE CONTRACTOR SPLICE POWER CABLE INTO THE POWER COMPANY'S CIRCUITS. THE VOLTAGE SUPPLIED SHALL BE NOMINALLY 120 VOLTS. THE CONTRACTOR IS RESPONSIBLE FOR OBTAINING ANY NECESSARY PERMITS AND THE PAYING OF ALL FEES. THE CONTRACTOR SHALL PAY OF ALL POWER CHARGES UNTIL THE SIGNAL IS ACCEPTED BY MAINTAINING AGENCY.

632 PEDESTRIAN SIGNAL HEADS, TYPE D2

PEDESTRIAN SIGNAL HEADS SHALL BE LED SYMBOLIC UNITS, FULLY FILLED HAND/MAN DISPLAY, MODEL #2225 WHICH IS MADE PRECISION SOLAR CONTROLS, OR SIMILAR. HEADS SHALL BE DARK BRONZE AND SHALL BE MOUNTED ON DARK BRONZE, TWO-HANDED TYPE BRACKETS WHICH ARE BOLTED OR Banded (2 BANDS PER BRACKET) TO THE STRAIN POLE OR CENTER MOUNTED WITH A SLIP FITTER TO THE TOP OF THE PEDESTAL POLE. THE HOUSING SHALL BE FIELD DRILLED AND REINFORCED (MANUFACTURER TO SUPPLY REINFORCEMENT) SO IT FITS TO THE HINGED BRACKET.

WHEN TWO PEDESTRIAN HEADS ARE ATTACHED TO A SINGLE POLE, THE BOTTOM OF THE MAINLINE HEAD SHALL BE MOUNTED AS SHOWN ON SHT. 89/90 OF THE PLAN SET AND THE SECOND SIDE STREET HEAD MOUNTED ONE-HALF ITS HOUSING HEIGHT ABOVE THE FIRST. THE BRACKETS SHALL BE HINGED TO ALLOW THE PEDESTRIAN HEADS TO SWING AWAY FROM EACH OTHER.

THE DISPLAY, CONTAINED IN A SINGLE FACE, SHALL BE CHANGEABLE BETWEEN THAT OF A HAND AND A WALKING MAN. EACH DISPLAY SHALL BE COMPLETELY FILLED TO FORM A SOLID IMAGE. THE DISPLAYS SHALL GENERALLY CONFORM TO THE REQUIREMENTS OF THE ITE SPECIFICATION "VEHICLE TRAFFIC CONTROL SIGNAL HEADS-PART 2, LIGHT EMITTING DIODE (LED) VEHICLE SIGNAL MODULES" IN TERMS OF CONSTRUCTION, ENVIRONMENTAL REQUIREMENTS, ELECTRICAL OPERATING REQUIREMENTS, AND QUALITY ASSURANCE.

CHROMATICITY REQUIREMENTS SHALL BE AS FOLLOWS:

HAND DISPLAY: 605 NM
WALKING MAN DISPLAY: XY .33

LOAD SWITCH COMPATIBILITY
AT LEAST TWO OF THE FURNISHED PEDESTRIAN HEADS SHALL BE TESTED FOR COMPATIBILITY WITH THE LOAD SWITCHES FURNISHED WITH THE CONTROLLER CABINET. EACH SIGNAL MODULE SHALL BE CONNECTED TO AN AC VOLTAGE SUPPLY BETWEEN THE VALUES OF 80 VAC AND 135 VAC, AND THE LINE CURRENT SHALL BE MEASURED UNDER CONDITIONS WHERE THE LED SIGNAL MODULE HAS THE MINIMUM POWER CONSUMPTION. WITHIN EACH HALF LINE CYCLE, THE LOAD CURRENT SHALL AFTER REACHING 150mA REMAIN CONTINUOUSLY ABOVE 100mA FOR A TIME SPAN LONG ENOUGH TO ENSURE THAT THE RMS LOAD CURRENT DURING THIS TIME SPAN IS AT LEAST 50% OF THE TOTAL RMS LOAD CURRENT.

WARRANTY
ALL WARRANTIES SHALL BE ASSIGNED TO THE CITY OF MASSILLON. ALL WARRANTY INFORMATION SHALL BE TURNED OVER TO THE CITY ENGINEER PRIOR TO ACCEPTANCE OF THE PROJECT.

LED SIGNAL MODULES SHALL BE REPLACED OR REPAIRED IF AN LED SIGNAL MODULE FAILS TO FUNCTION AS INTENDED DUE TO WORKMANSHIP OF MATERIAL DEFECTS WITHIN THE FIRST 60 MONTHS FROM THE DATE OF ACCEPTANCE.

LED SIGNAL MODULES WHICH EXHIBIT A LOSS IN LUMINOUS INTENSITIES NOTICEABLE TO THE CITY ENGINEER, WHEN OPERATED WITHIN THE RANGE OF VOLTAGES SPECIFIED BY ITE, WITHIN THE FIRST 36 MONTHS FROM THE DATE OF ACCEPTANCE SHALL BE REPLACED OR REPAIRED AT NO EXPENSE TO THE CITY.

SHT No.	REF. No.	SIDE	STATION		632	632	632	632	632	725	725	633	632SPEC	725	630	630	630	632
			FROM	TO	PEDS- TRAIN PUSH-BUTTON	PEDS- TRAIN SIGNAL	SIGNAL SUPPORT TC-81.20 DESIGN, 3	VEHICULAR SIGNAL TYPE A	VEHICULAR SIGNAL TYPE B	18"x18" TRAFFIC PULLBOX, 725.07	24"x24" TRAFFIC PULLBOX, 725.07	CONTROLLER W/ CABINET FOUNDATION WORK PAD	VIDEO DETECTION SYSTEM	4" CONDUIT	D-14 SPEC.	R-73A-9 SPEC.	R-26A-30 SPEC.	SIGNAL SUPPORT TC-81.20 DESIGN, 11
87	MA-1	LT.	268+87.21		2	2	1	2							1	2		
87	MA-2	RT.	268+64.75		2	2	1	2							1	2		
87	MA-3	RT.	269+45.75		2	2	1	2							1	2		
87	MA-4	LT.	269+67.40		2	2	1	2							1	2		
87	TB-1	LT.	268+98								1							
87	TB-2	RT.	268+75							1								
87	C-1	LT.	POWER	266+92.42										25				
87	C-2	LT.	266+92.42	268+98										8				
87	C-3	LT.	268+98	268+87.21										11				
87	C-4	RT./LT.	268+98	268+75										83				
87	C-5	LT.	268+98	269+67.40										70				
87	C-6	RT.	268+75	268+64.75										12				
87	C-7	RT.	268+75	269+45.75										73				
87	CC-1	LT.	268+92.42									1						
	V?	RT./LT.	INTERSECTION 23RD.										1					
88	MA-5	LT.	288+61.06		2	2	1	1	1						1	2	1	
88	MA-6	RT.	289+33.36		2	2	1	1	1						1	2	1	
88	MA-7	RT.	289+30.45		2	2	1	1	1						1	2	1	
88	MA-8	LT.	288+57.85		2	2		2	1						1	2	1	1
88	TB-3	LT.	288+59								1							
88	TB-4	RT.	289+28							1								
88	C-1	LT.	POWER	288+60										36				
88	C-2	LT.	288+60	288+59										5				
88	C-3	LT.	288+59	288+61.06										5				
88	C-4	RT./LT.	288+59	288+57.85										78				
88	C-5	LT.	288+59	289+28										69				
88	C-6	RT.	289+28	289+33.36										6				
88	C-7	RT.	289+28	289+30.45										76				
88	CC-2	RT.	288+60									1						
88	V?	RT./LT.	INTERSECTION 17th										1					
TOTALS CARRIED TO GENERAL SUMMARY					16	16	7	13	4	2	2	2	2	557	8	16	4	1

DRAWN BY:
FPW


CHECKED BY:
SDH

DATE:
May 27, 2003

DATE:
June 11, 2003

Lincoln Way West Rehabilitation
Traffic Control Notes and Quantities
City of Massillon
Stark County, Ohio

Francis H. Cicchinelli, Jr.

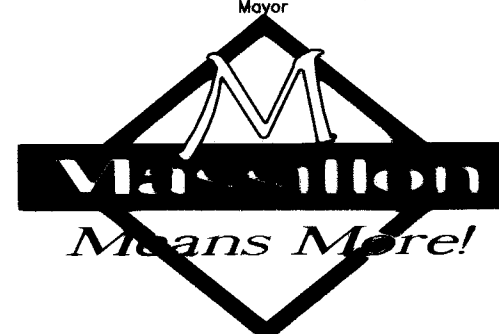

REVISIONS:

DATE	DESCRIPTION

FILE NAME:


03ST0390.DWG

ACCOUNT NUMBER

03ST03



90

90

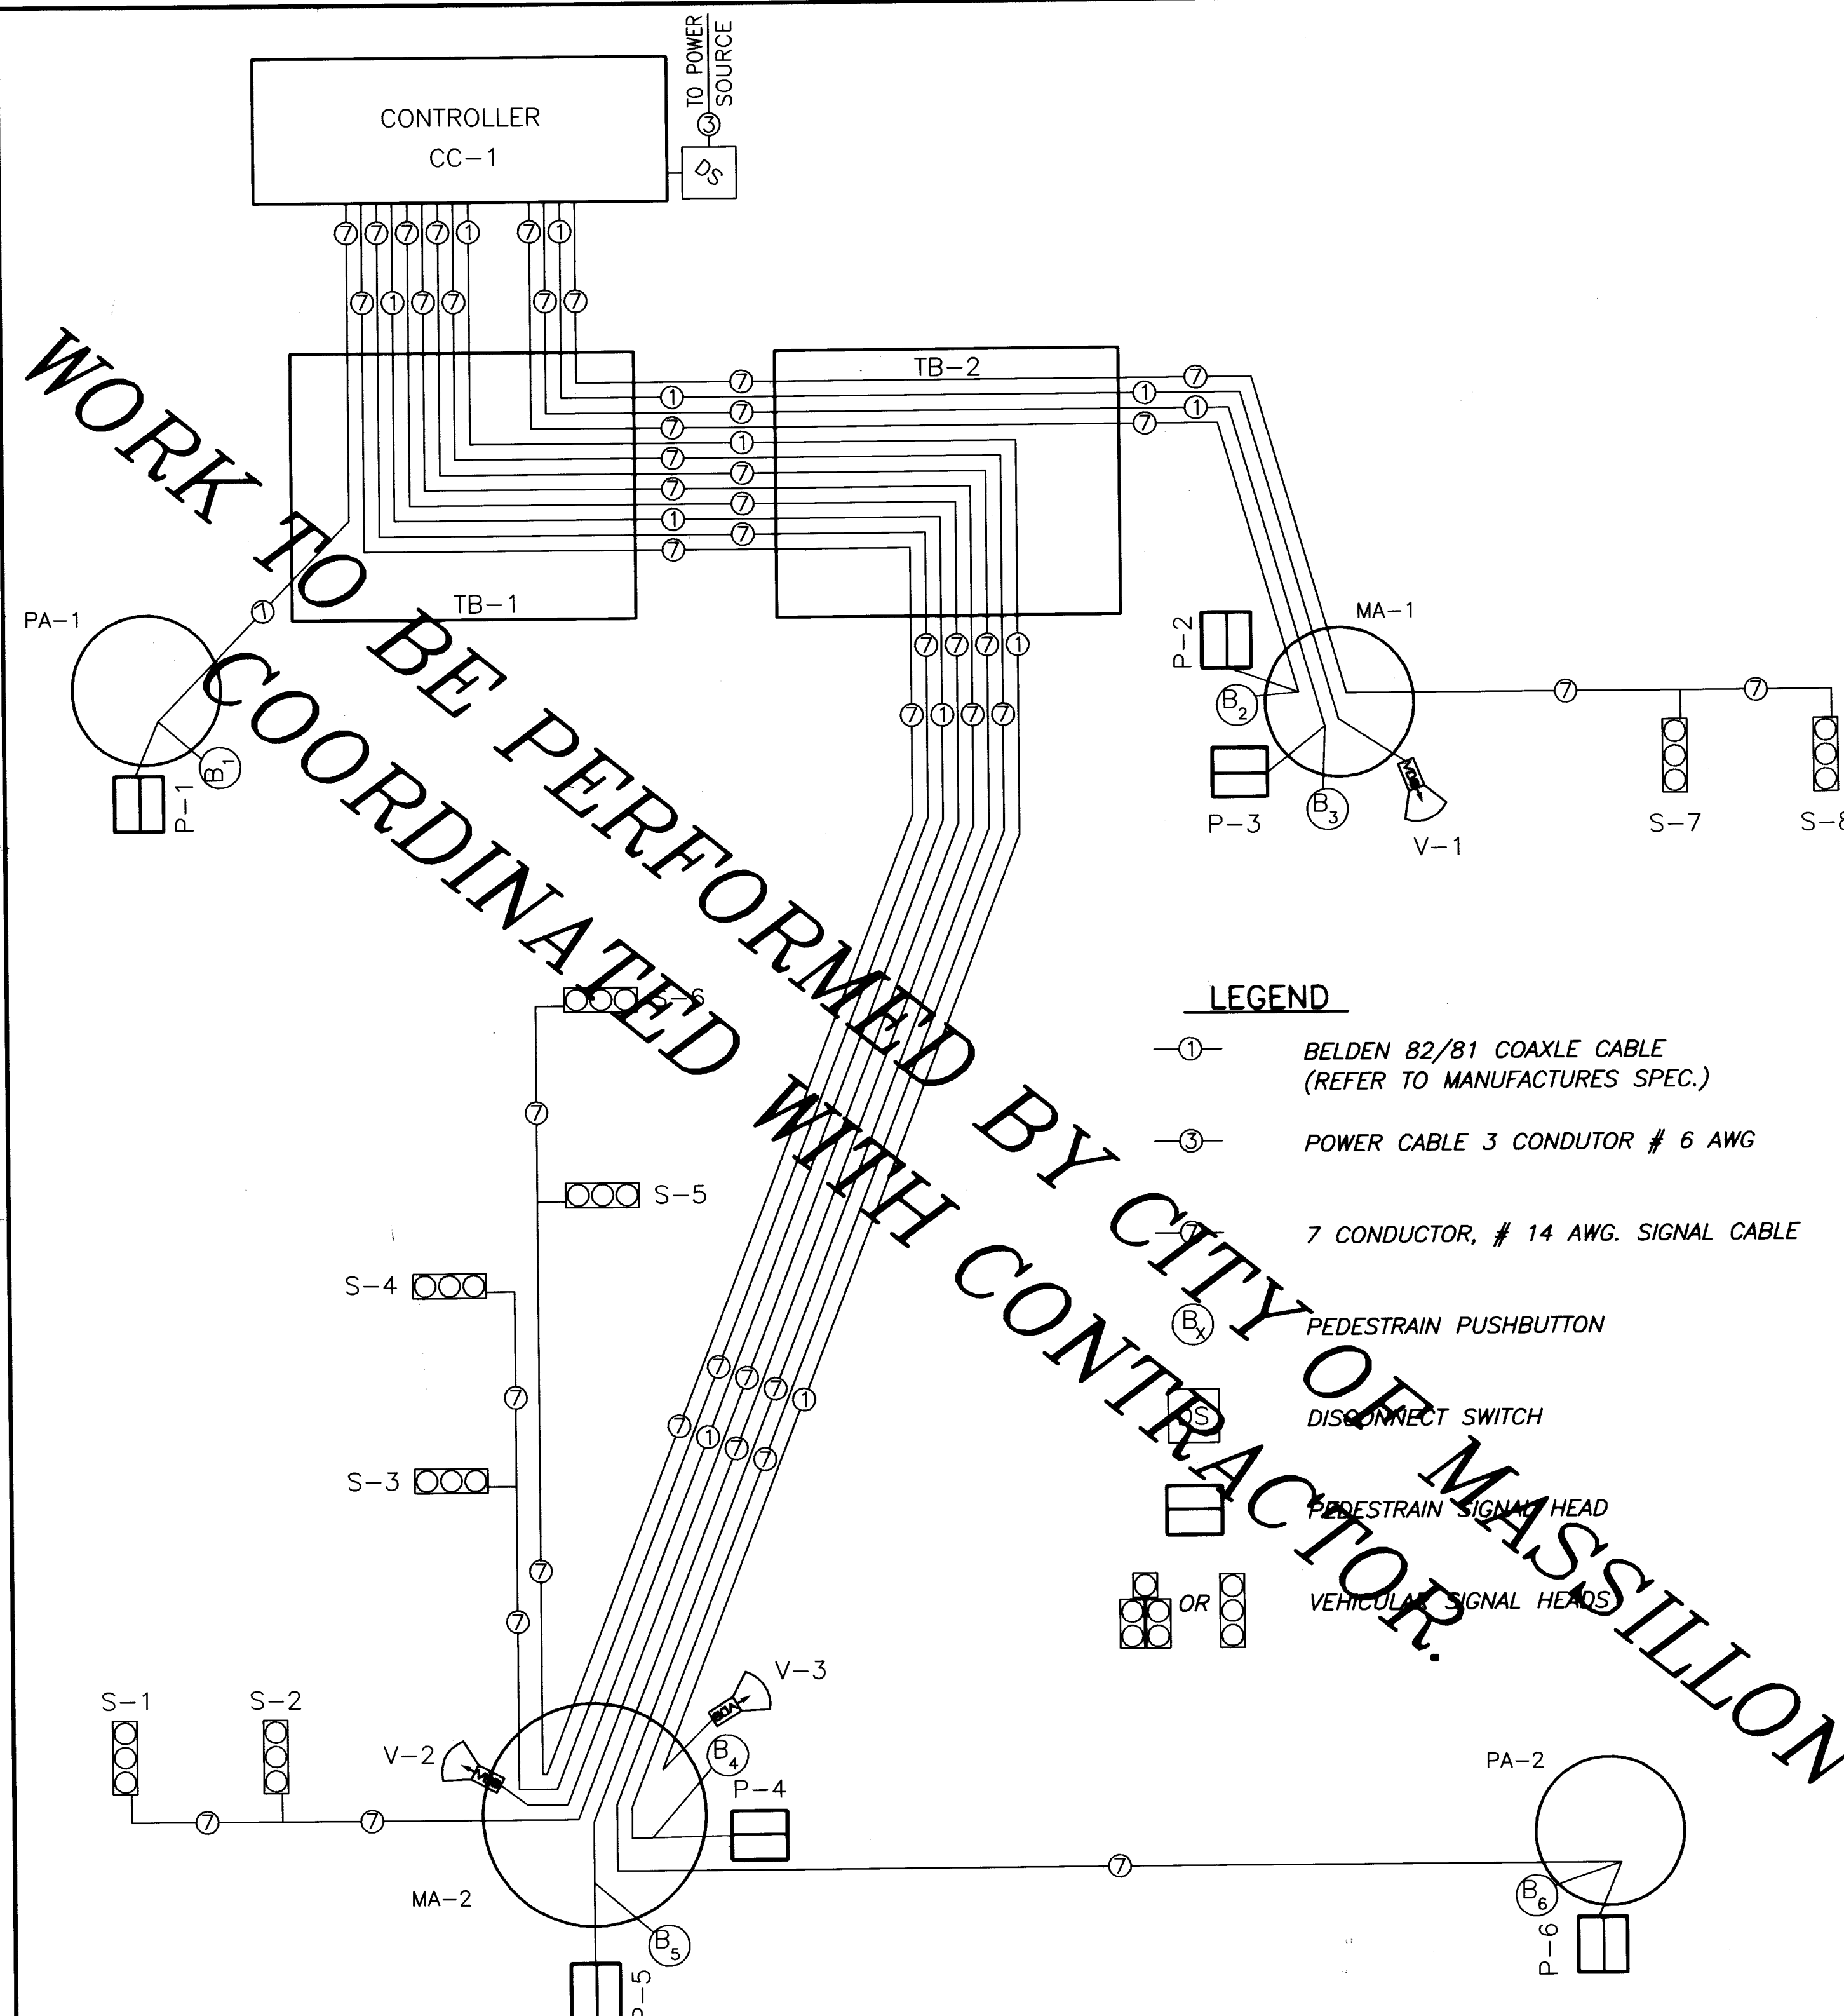

Lincoln Way West and Grosvenor Dr. NW - Wiring Diagram

ITEM	TOTAL	UNIT	DESCRIPTION
630	8	EACH	SIGN D-14SPEC.
630	8	EACH	SIGN R-73A-95SPEC.
632	8	EACH	PEDESTRIAN PUSHBUTTON
632	8	EACH	PEDESTRIAN SIGNALS
632	8	EACH	VEHICULAR SIGNAL TYPE A
632	2	EACH	PEDESTRIAN SIGNAL SUPPORT
632	1	EACH	SIGNAL SUPPORT TC-81.20, DESIGN, 1
632	1	EACH	(COMBINATION)SIGNAL SUPPORT, TYPE TC-12.30 DESIGN 5 POLE WITH MAST ARMS TC-81.20 DESIGN 4 AND TC-81.20 DESIGN 1
632SPEC.	1	EACH	VIDEO DETECTION SYSTEM COMPLETE
633	1	EACH	8 PHASE CONTROLLER W/ CABINET, FOUNDATION, AND WORK PAD
725	2	EACH	24"x24" TRAFFIC PULLBOX, 725.07
725	180	LF	4" CONDUIT

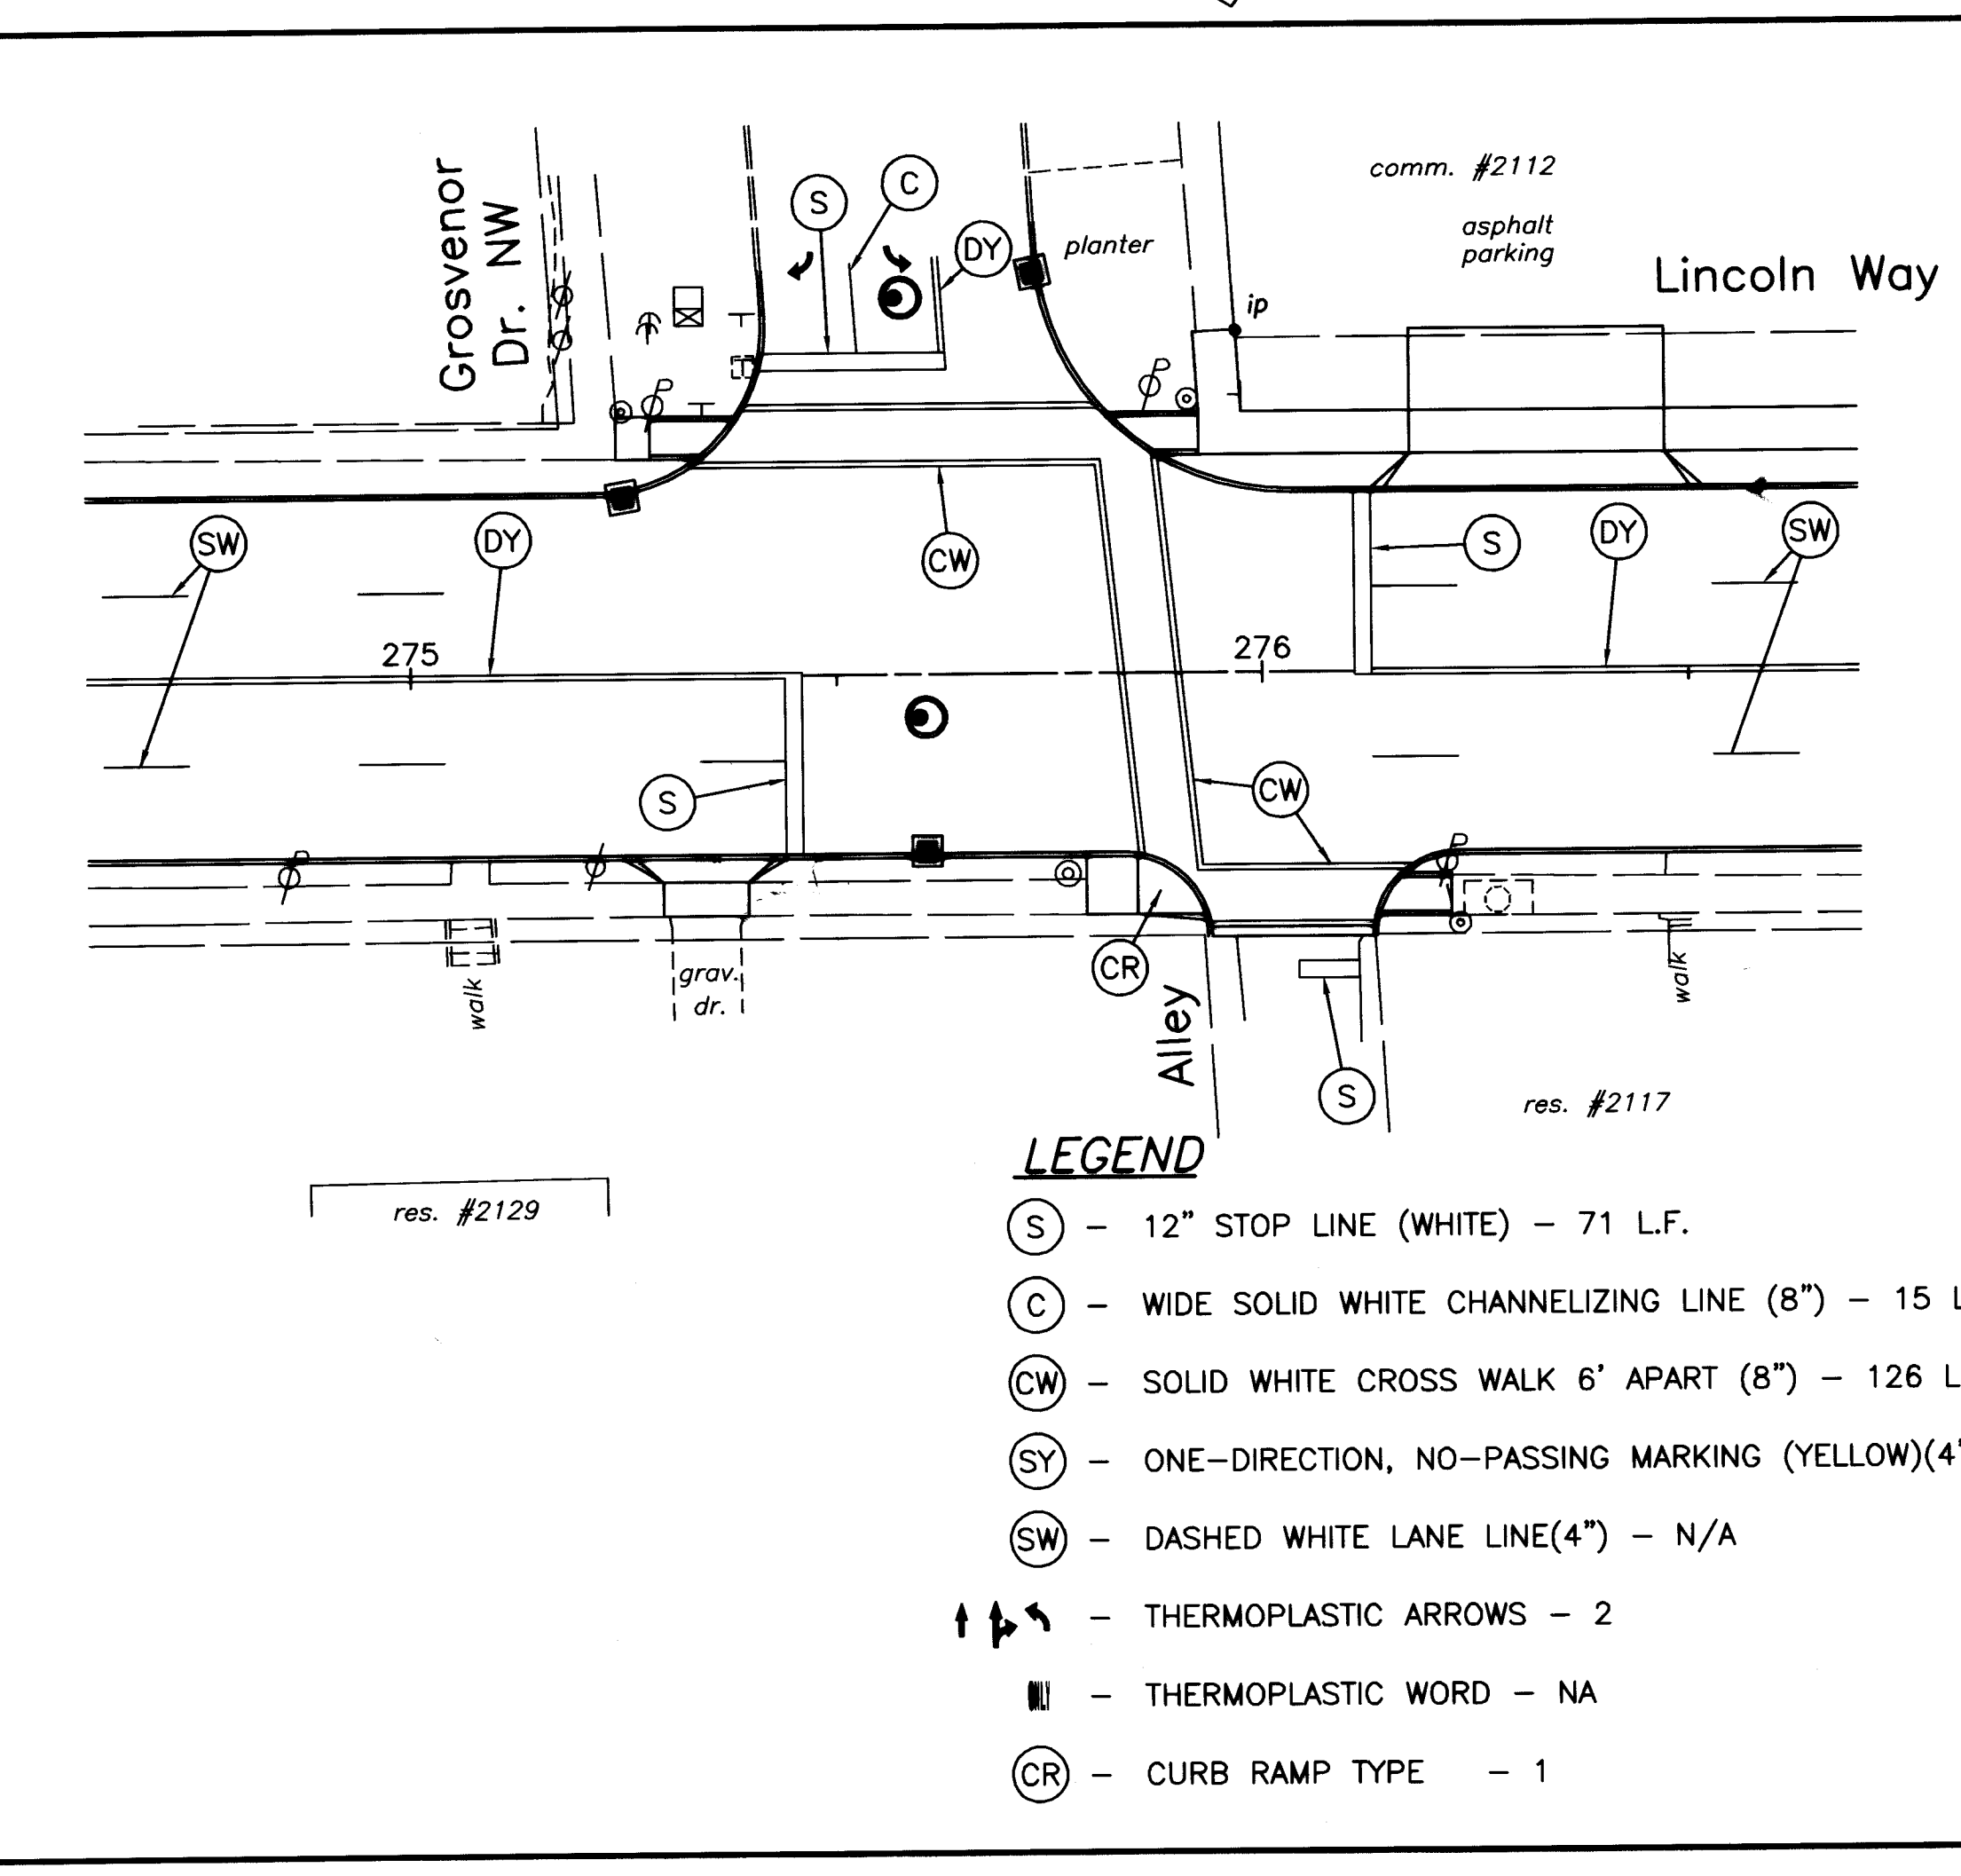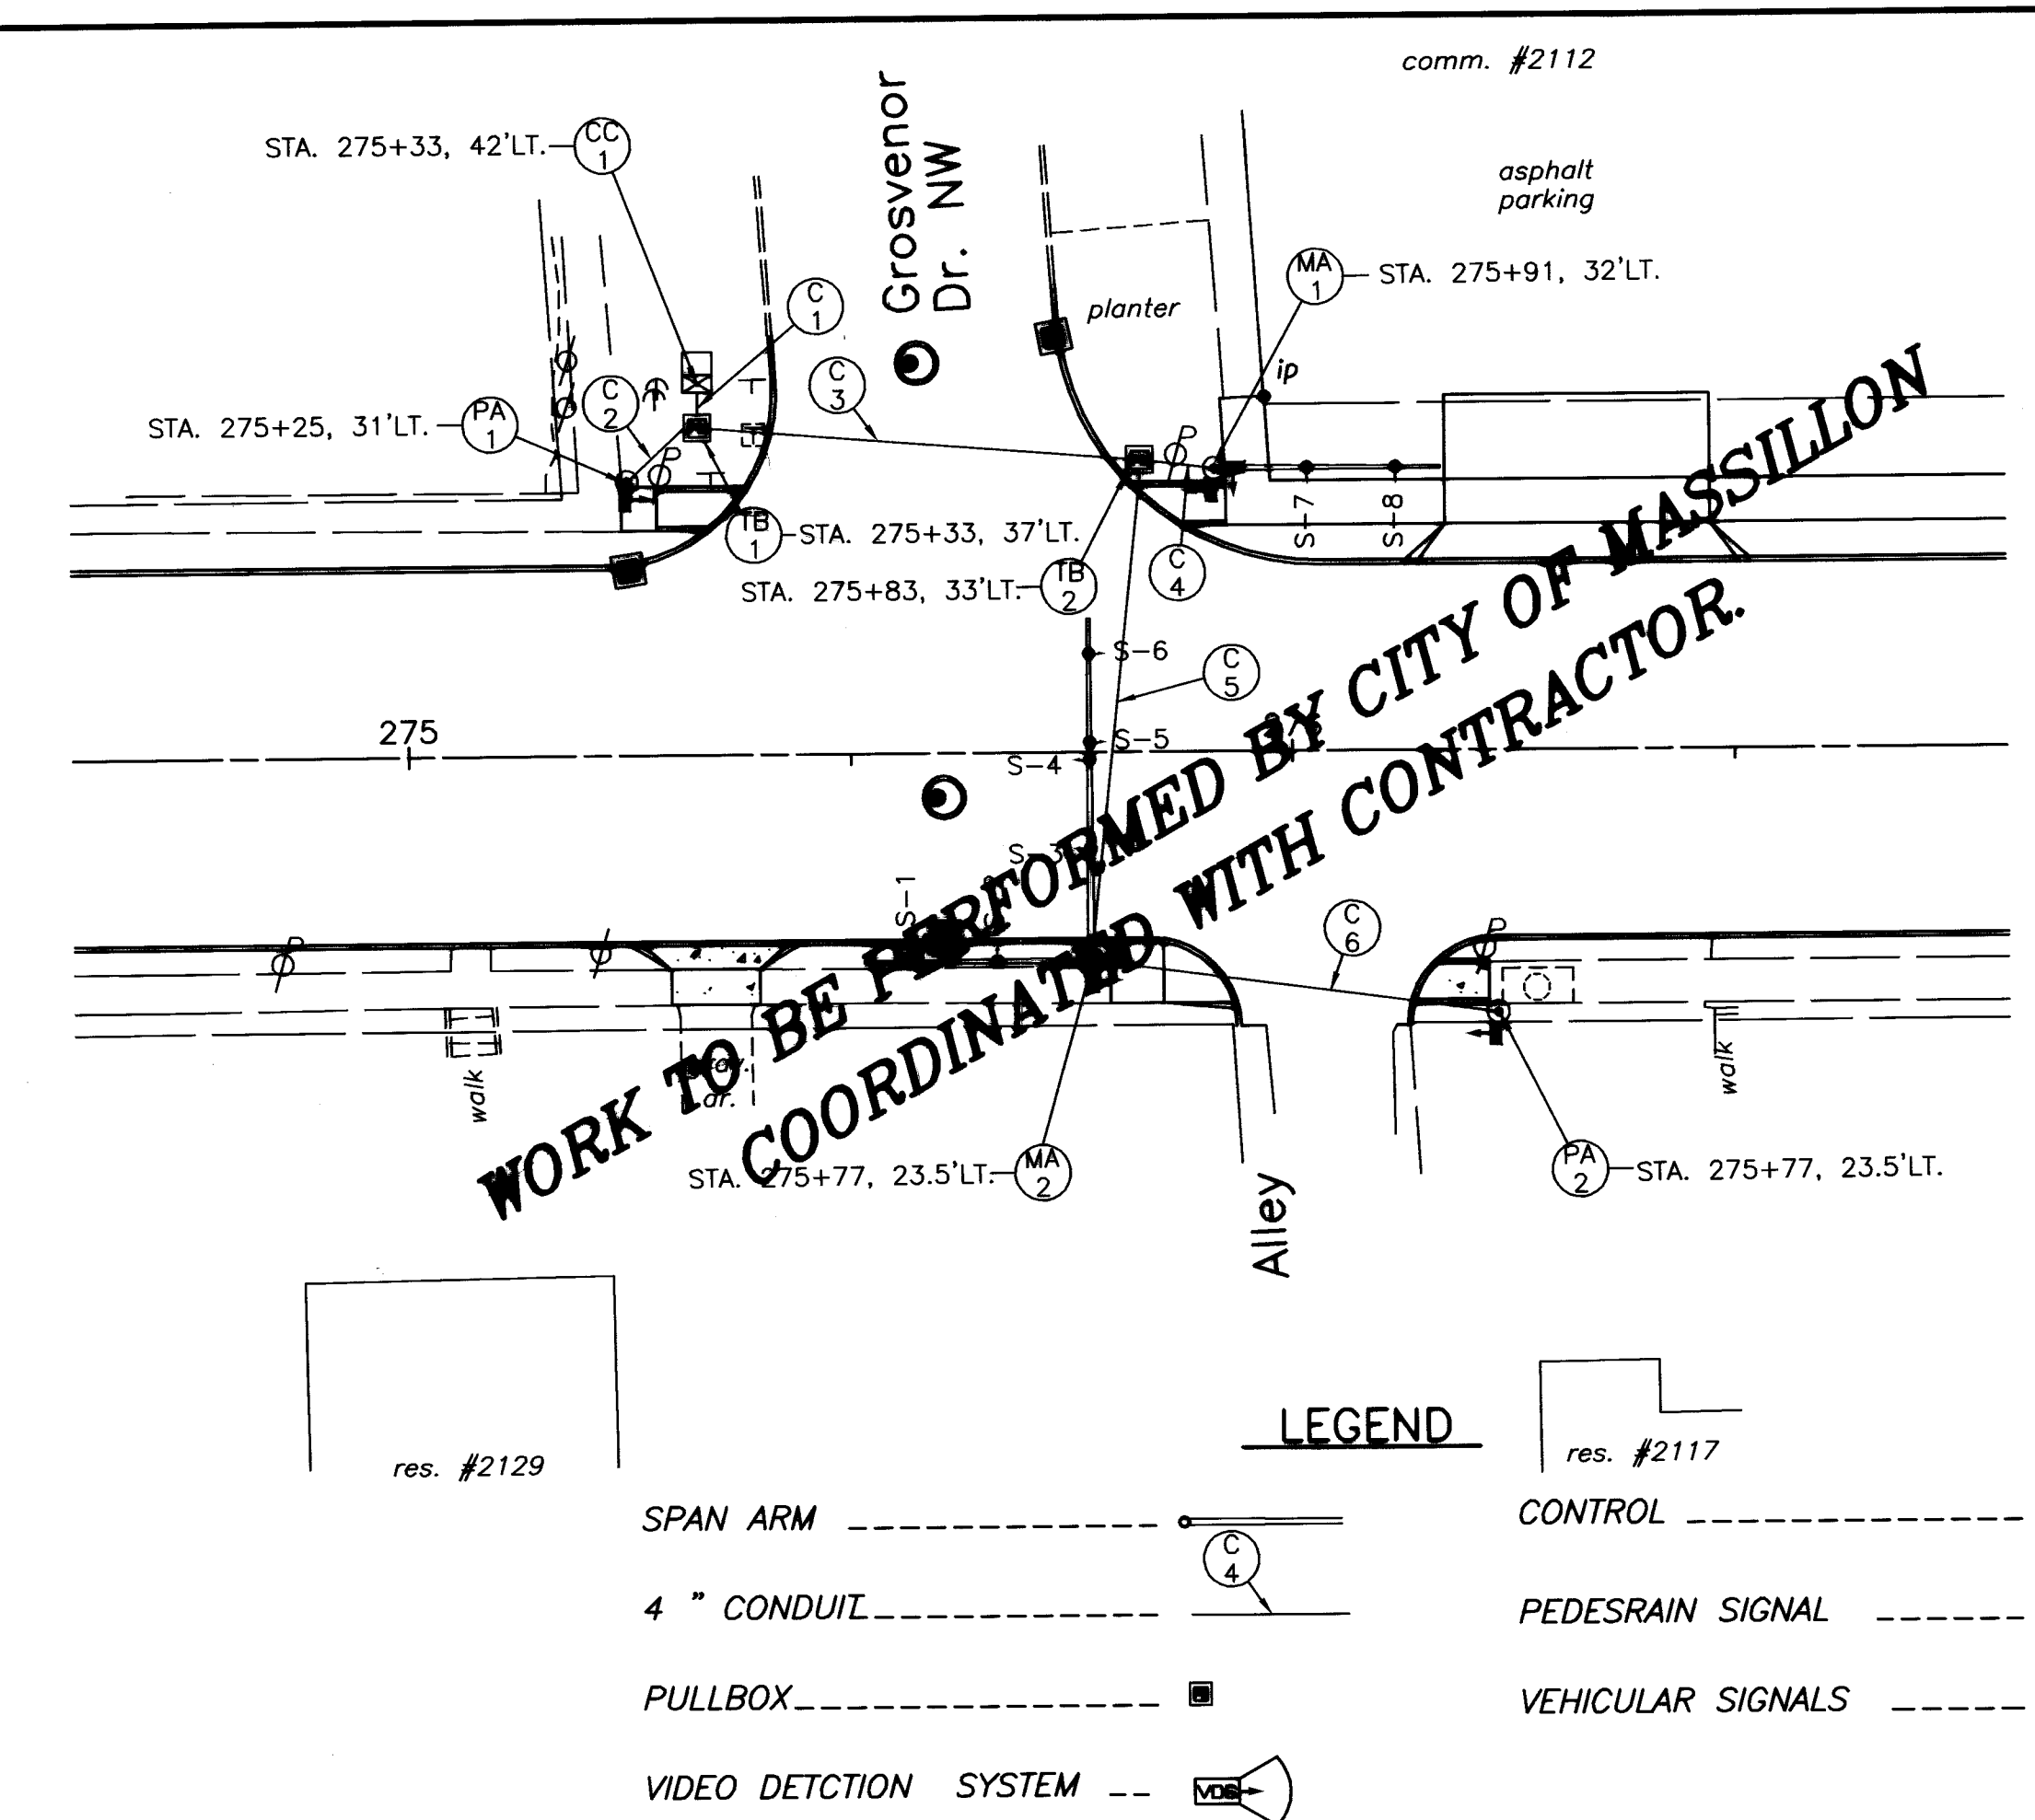

- LEGEND**
- (S) - 12" STOP LINE (WHITE) - 71 L.F.
 - (C) - WIDE SOLID WHITE CHANNELIZING LINE (8") - 15 L.F.
 - (CW) - SOLID WHITE CROSS WALK 6' APART (8") - 126 L.F.
 - (SY) - ONE-DIRECTION, NO-PASSING MARKING (YELLOW)(4") - 15 L.F.
 - (SW) - DASHED WHITE LANE LINE(4") - N/A
 - ↑ ↓ - THERMOPLASTIC ARROWS - 2
 - - THERMOPLASTIC WORD - NA
 - (CR) - CURB RAMP TYPE - 1

NW NE
SW SE

SCALE
VERTICAL
1" = 10'

0 5 10

20 10 0 10 20

HORIZONTAL
SCALE IN FEET

DRAWN BY: FPW		CHECKED BY: SDH	
DATE: July, 2004		DATE: July, 2004	

Lincoln Way West Rehabilitation

Grosvenor Dr. Signal Intersection
City of Massillon
Stark County, Ohio

REVISIONS:	
DATE	DESCRIPTION

FILE NAME:

ACCOUNT NUMBER

ALTERNATE "B"