



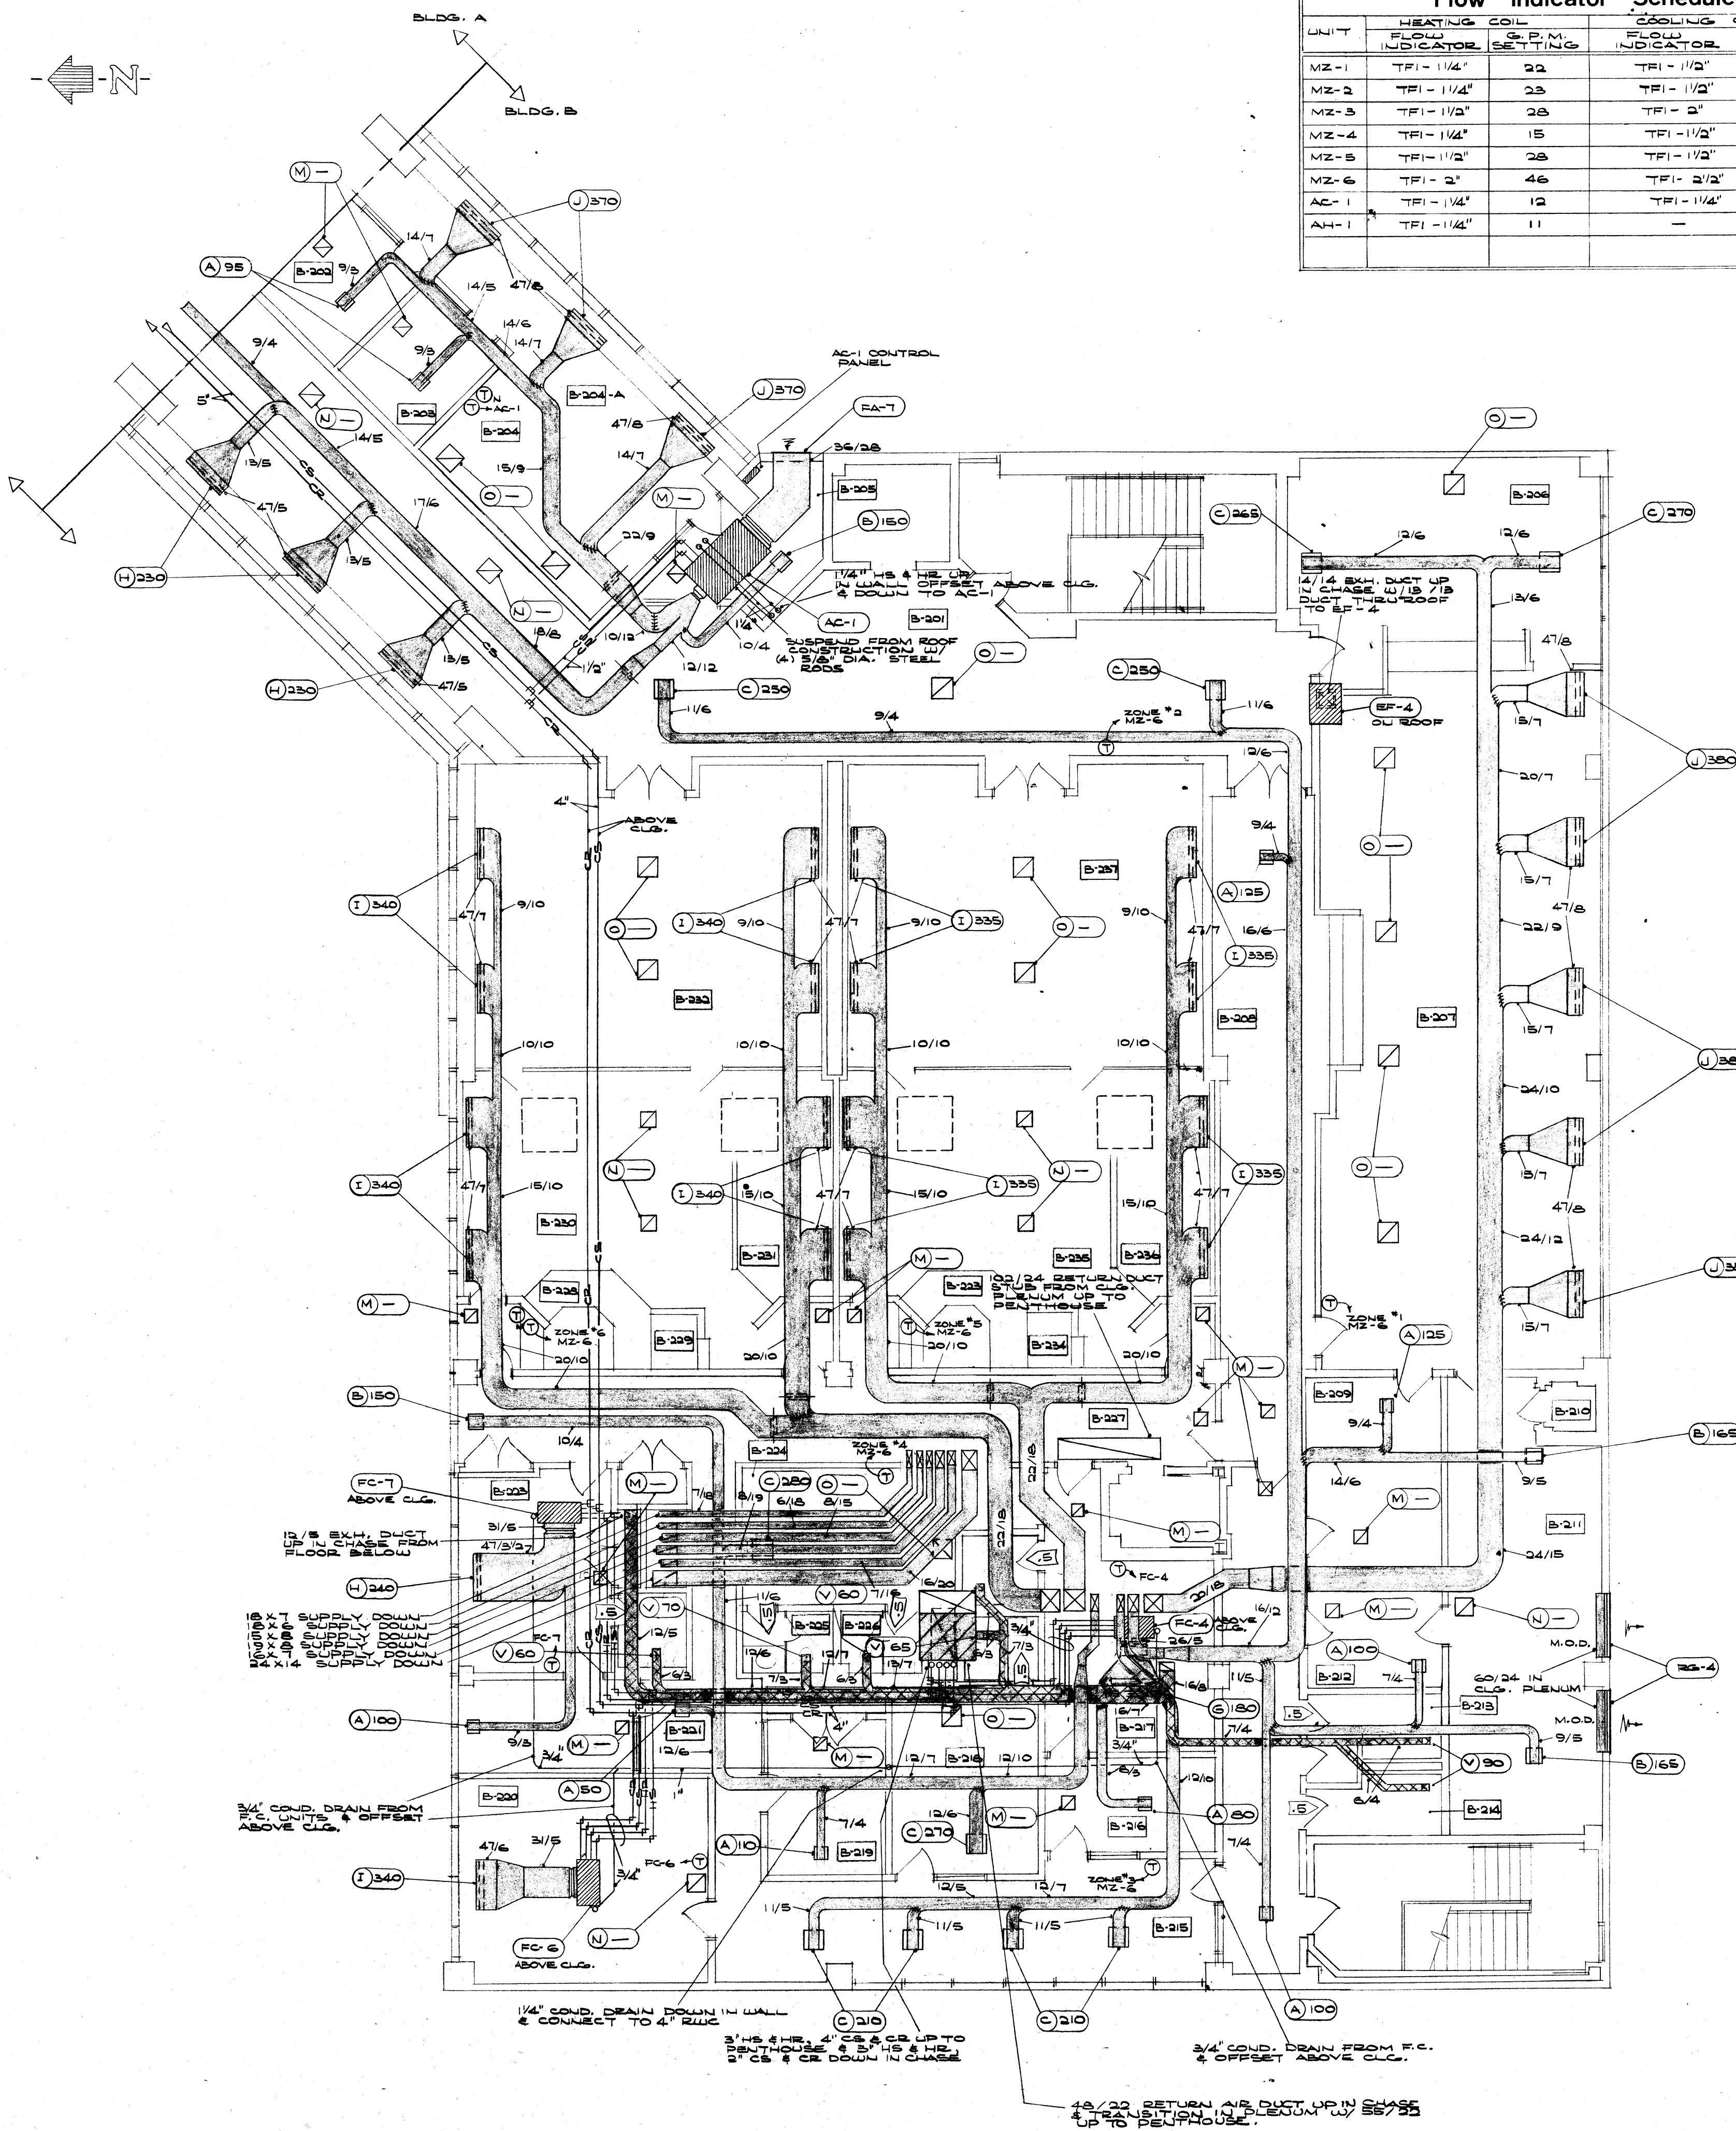


Upper Level Floor Plan - Bldg. B
SCALE 1/8" = 1'-0"


Flow Indicator Schedule				
UNIT	HEATING COIL FLOW INDICATOR	G.P.M. SETTING	COOLING COIL FLOW INDICATOR	G.P.M. SETTING
MZ-1	TFI-1/4"	22	TFI-1/2"	29
MZ-2	TFI-1/4"	23	TFI-1/2"	41
MZ-3	TFI-1/2"	28	TFI-2"	45
MZ-4	TFI-1/4"	15	TFI-1/2"	30
MZ-5	TFI-1/2"	28	TFI-1/2"	40
MZ-6	TFI-2"	46	TFI-2 1/2"	75
AC-1	TFI-1/4"	12	TFI-1/4"	16
AH-1	TFI-1/4"	11	-	-

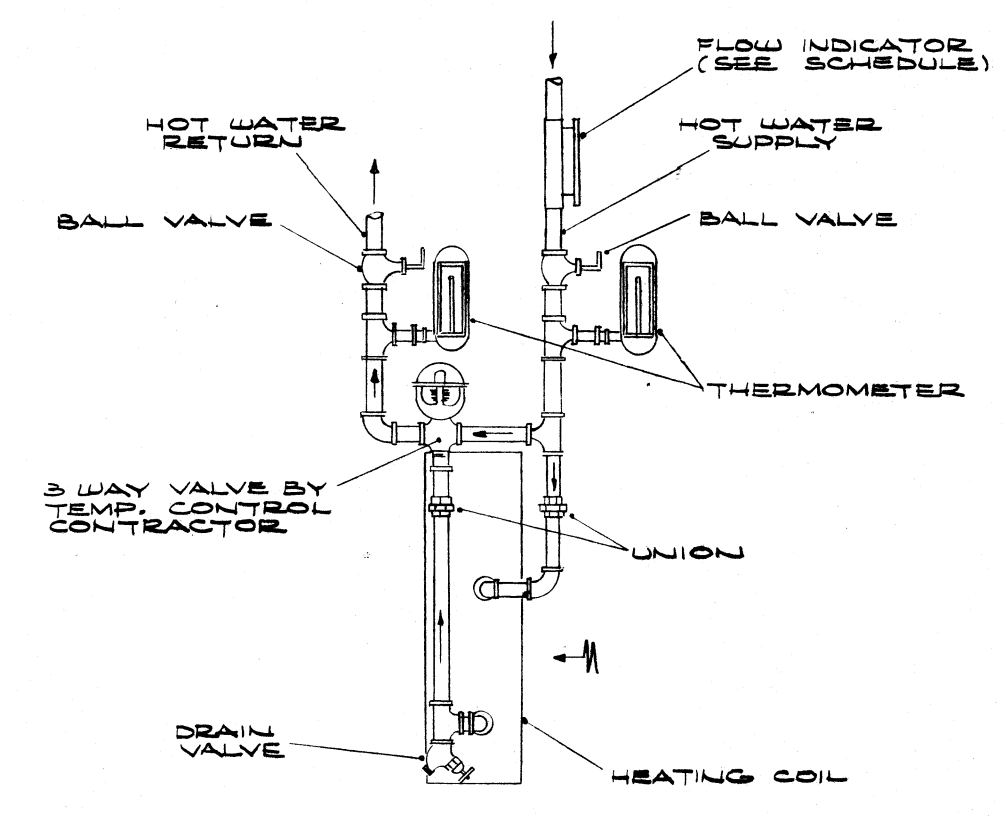


Heating Coil
Piping Detail
NO SCALE

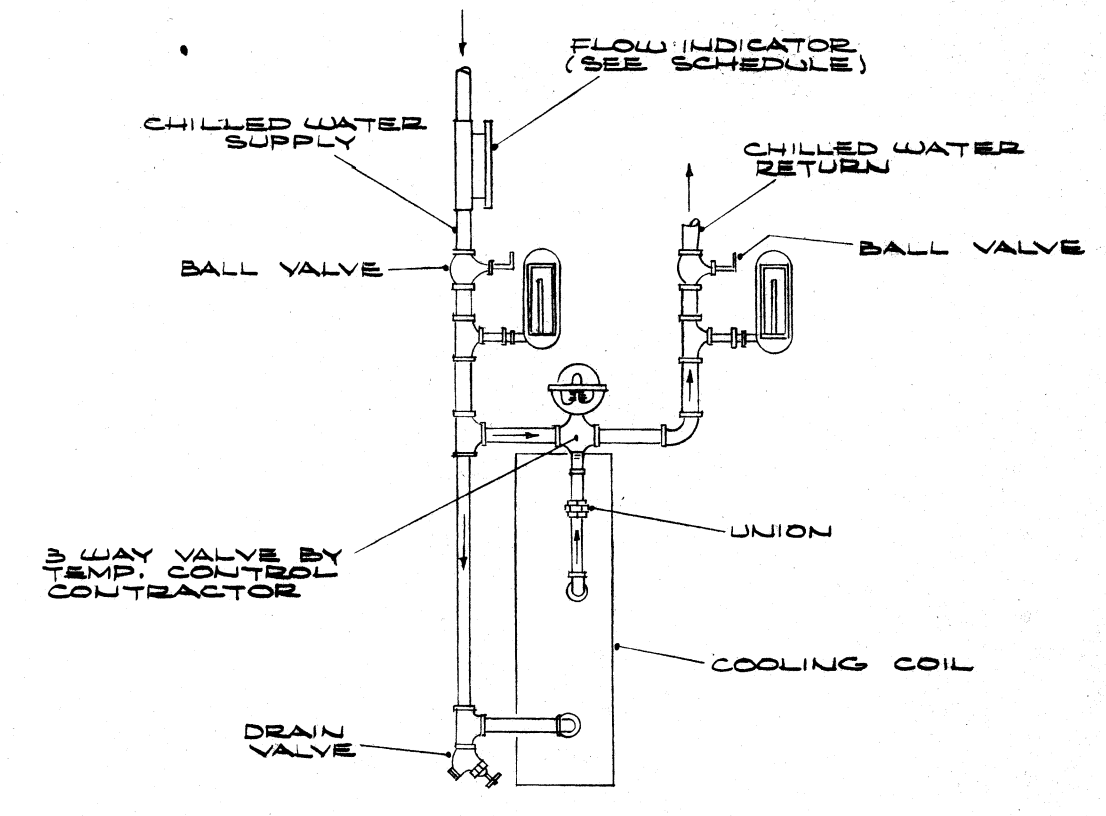


Cooling Coil
Piping Detail
NO SCALE

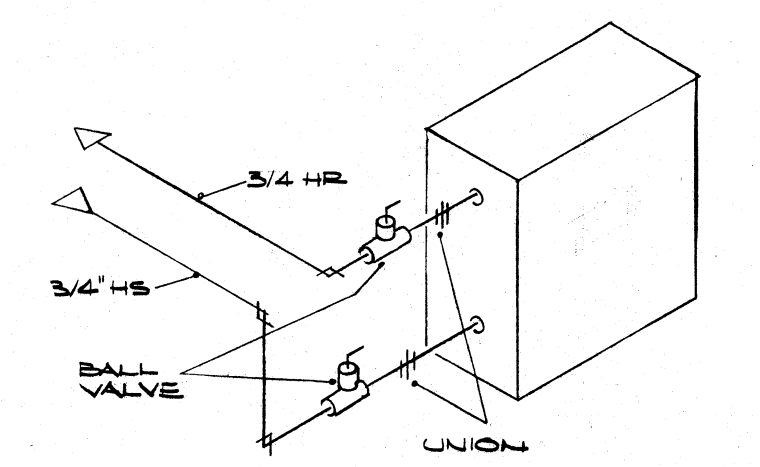



Unit Heater
Piping Isometric
NO SCALE

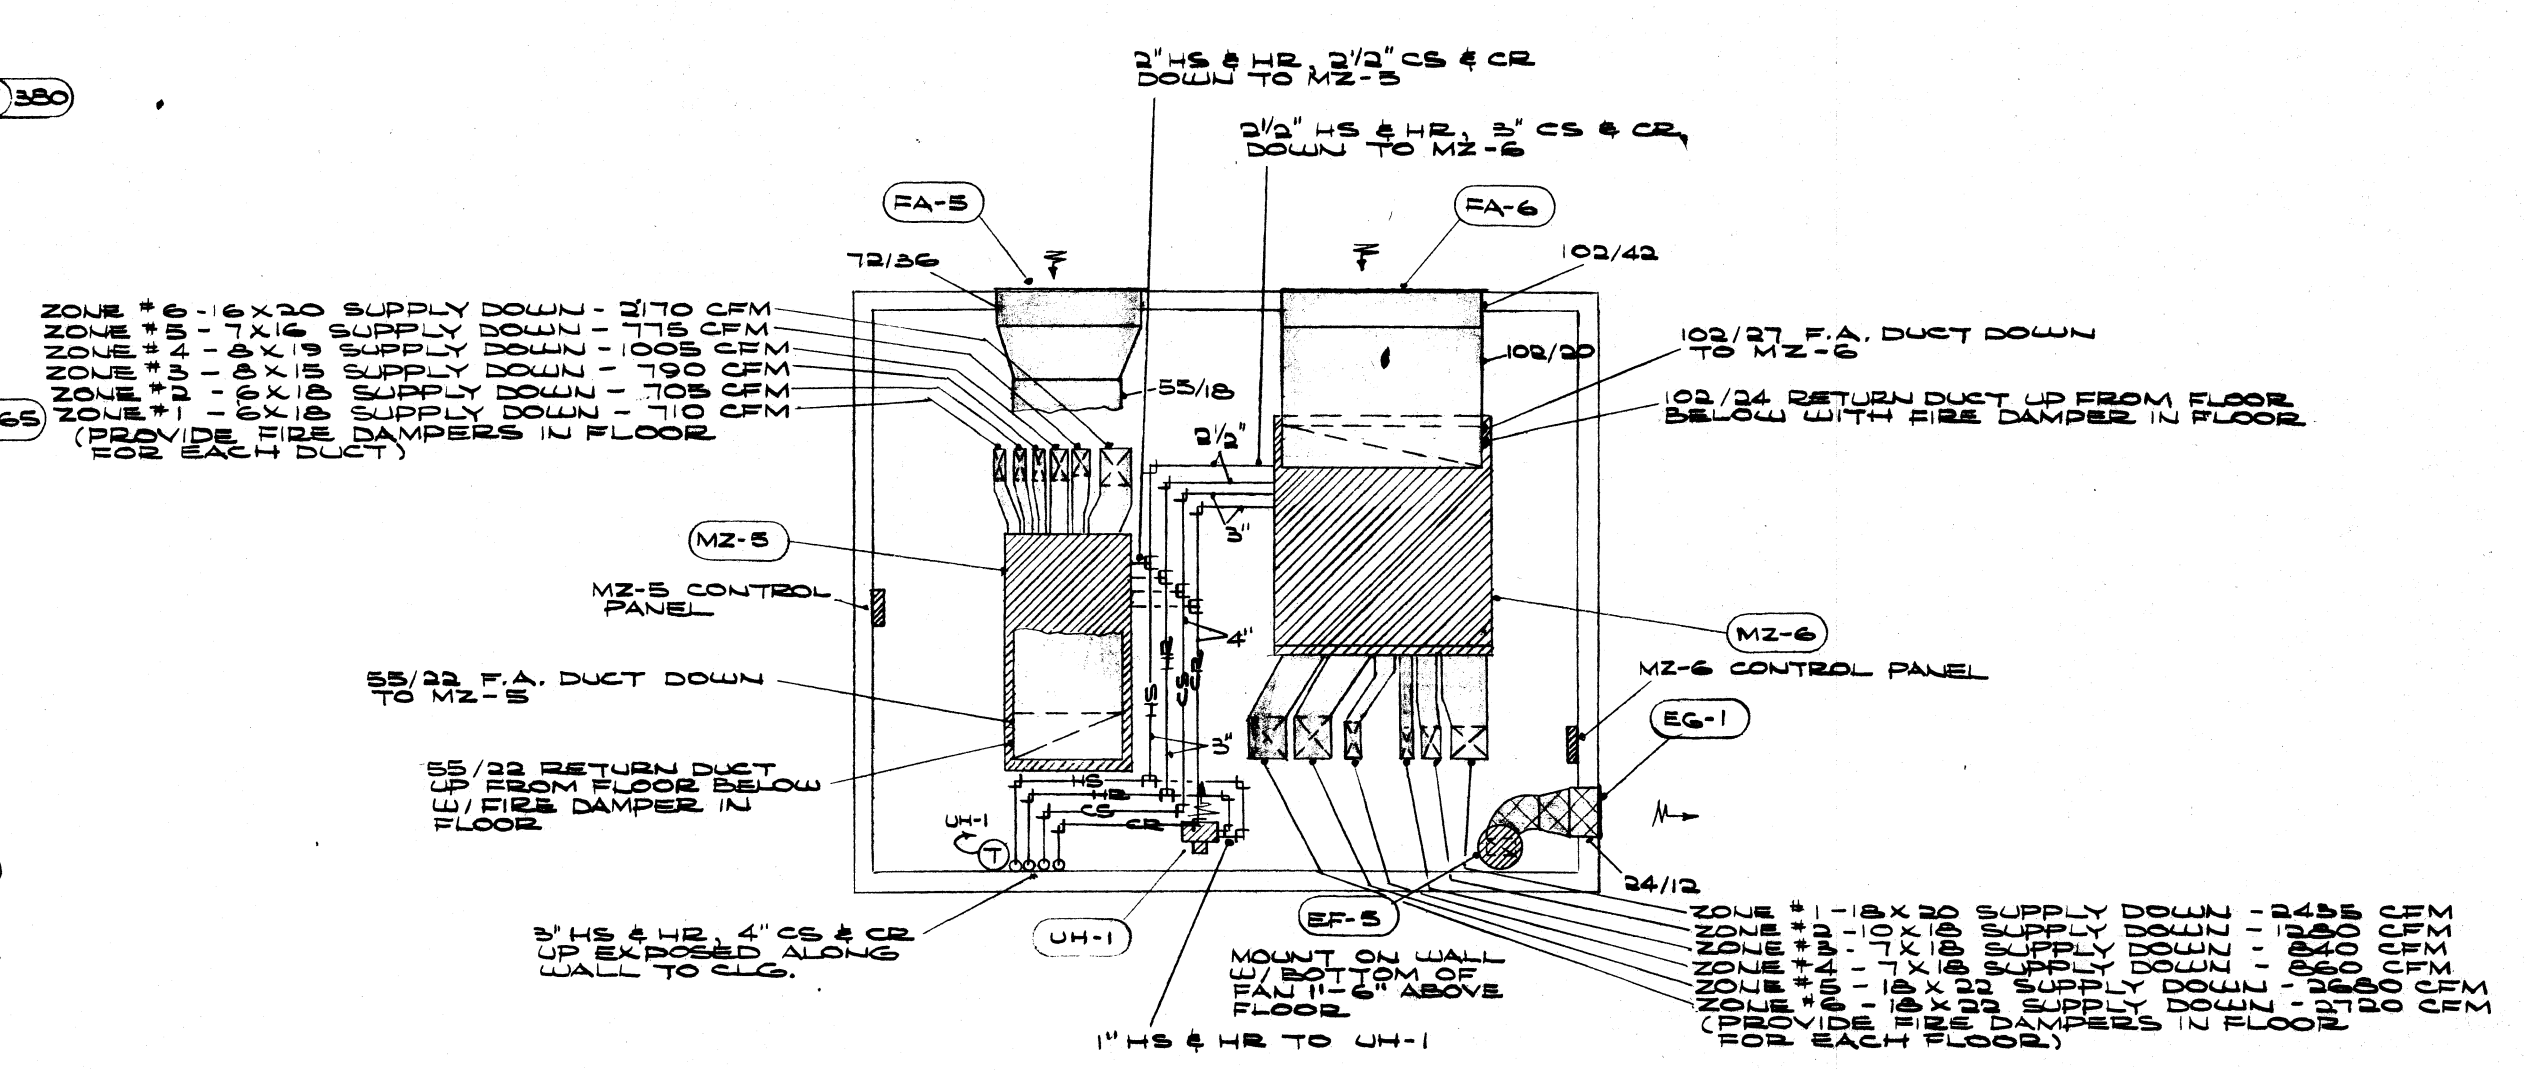

Penthouse Floor Plan - Bldg. B
SCALE 1/8" = 1'-0"

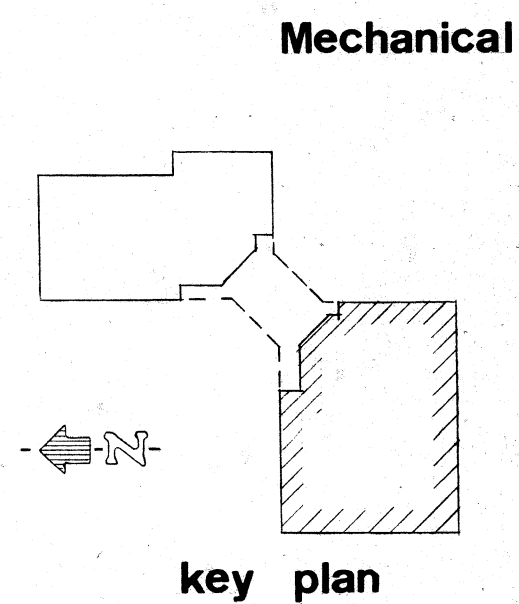


Mechanical

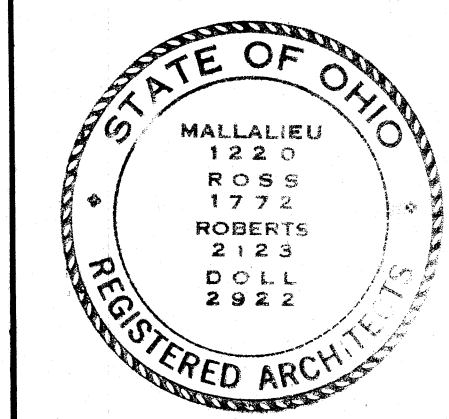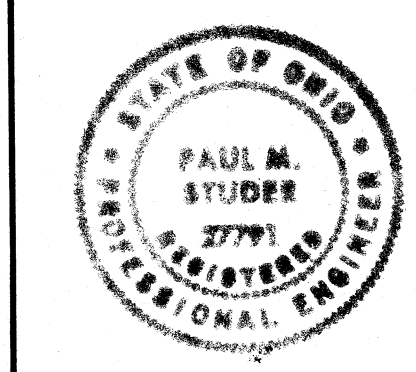

MUNICIPAL GOVERNMENT CENTER MASSILLON, OHIO		COMM. 7117 DATE 4-4-74 SHEET 66
MALLALIEU ROSS ROBERTS DOLL AKRON - MASSILLON MEMBER OF THE AMERICAN INSTITUTE OF ARCHITECTS		OHIO AIA ARCHITECTS M618


SEE ARCHITECTURAL DETAILS FOR EXACT LOCATIONS AND DIMENSIONS OF EQUIPMENT, FIXTURES, OPENINGS AND OUTLETS.

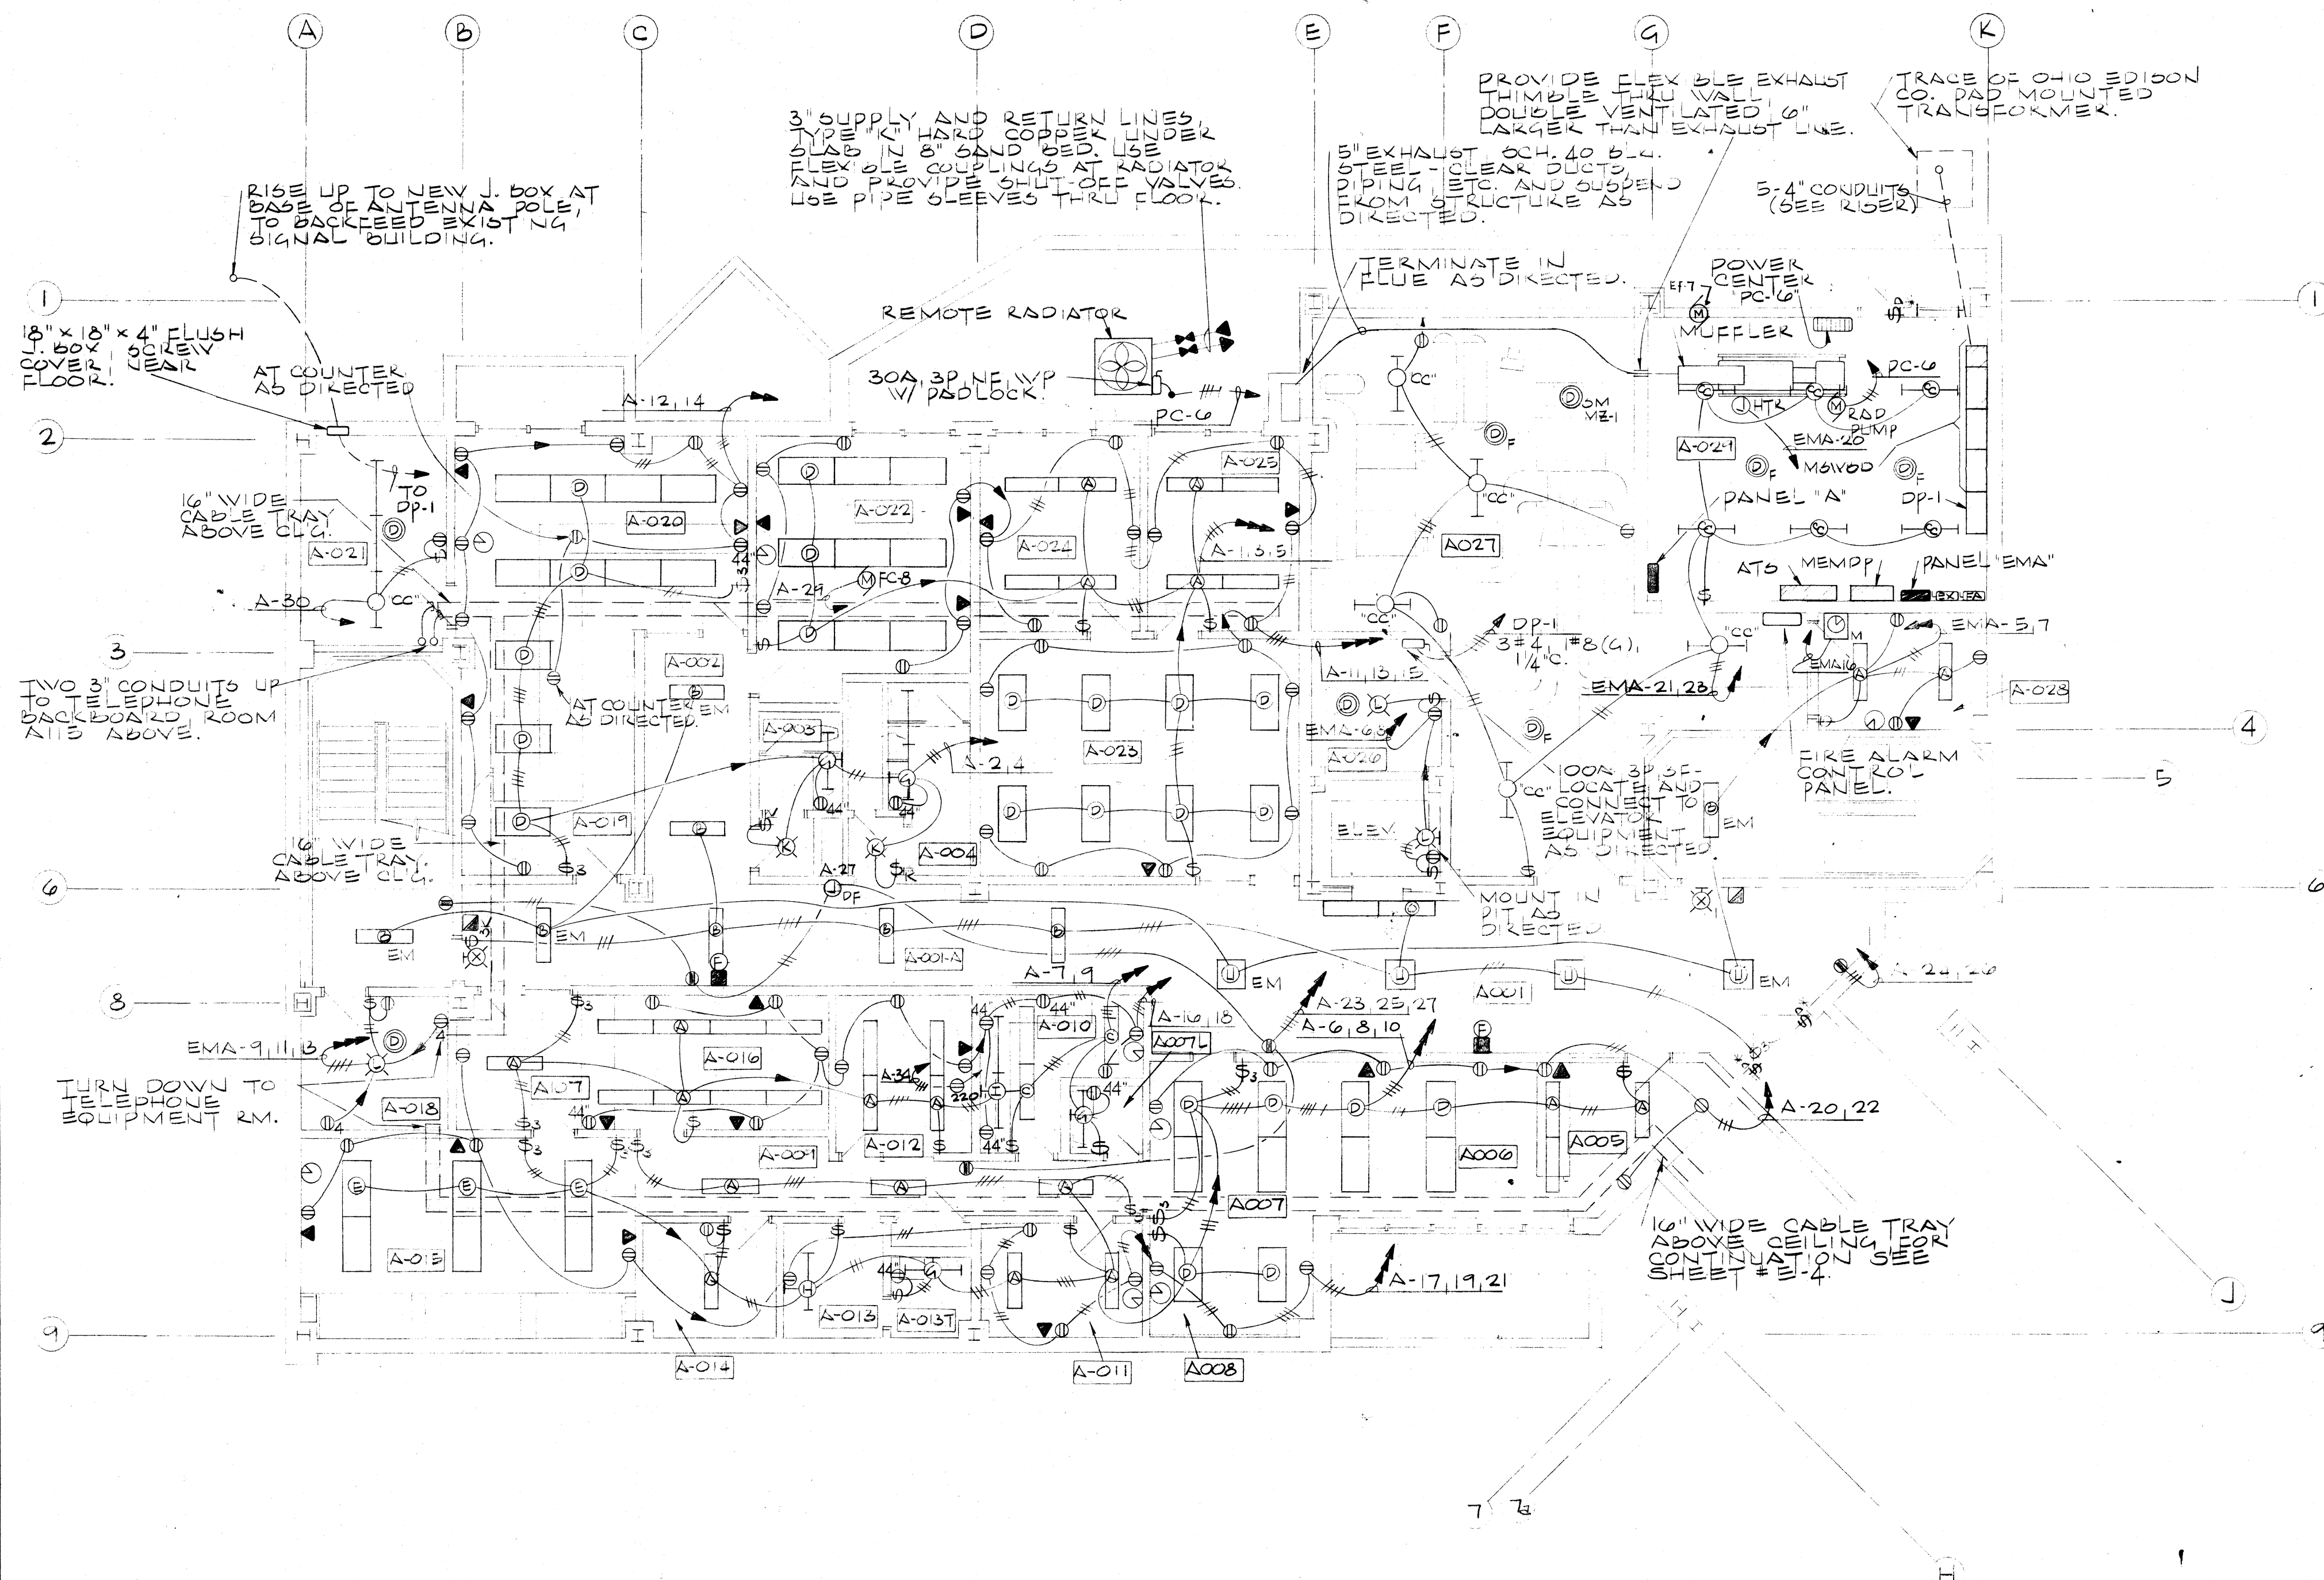


BLDG 'A' LOWER LEVEL FLOOR PLAN
1/8"=1'-0"




* INDICATES DOOR
ANNUNCIATION ONLY

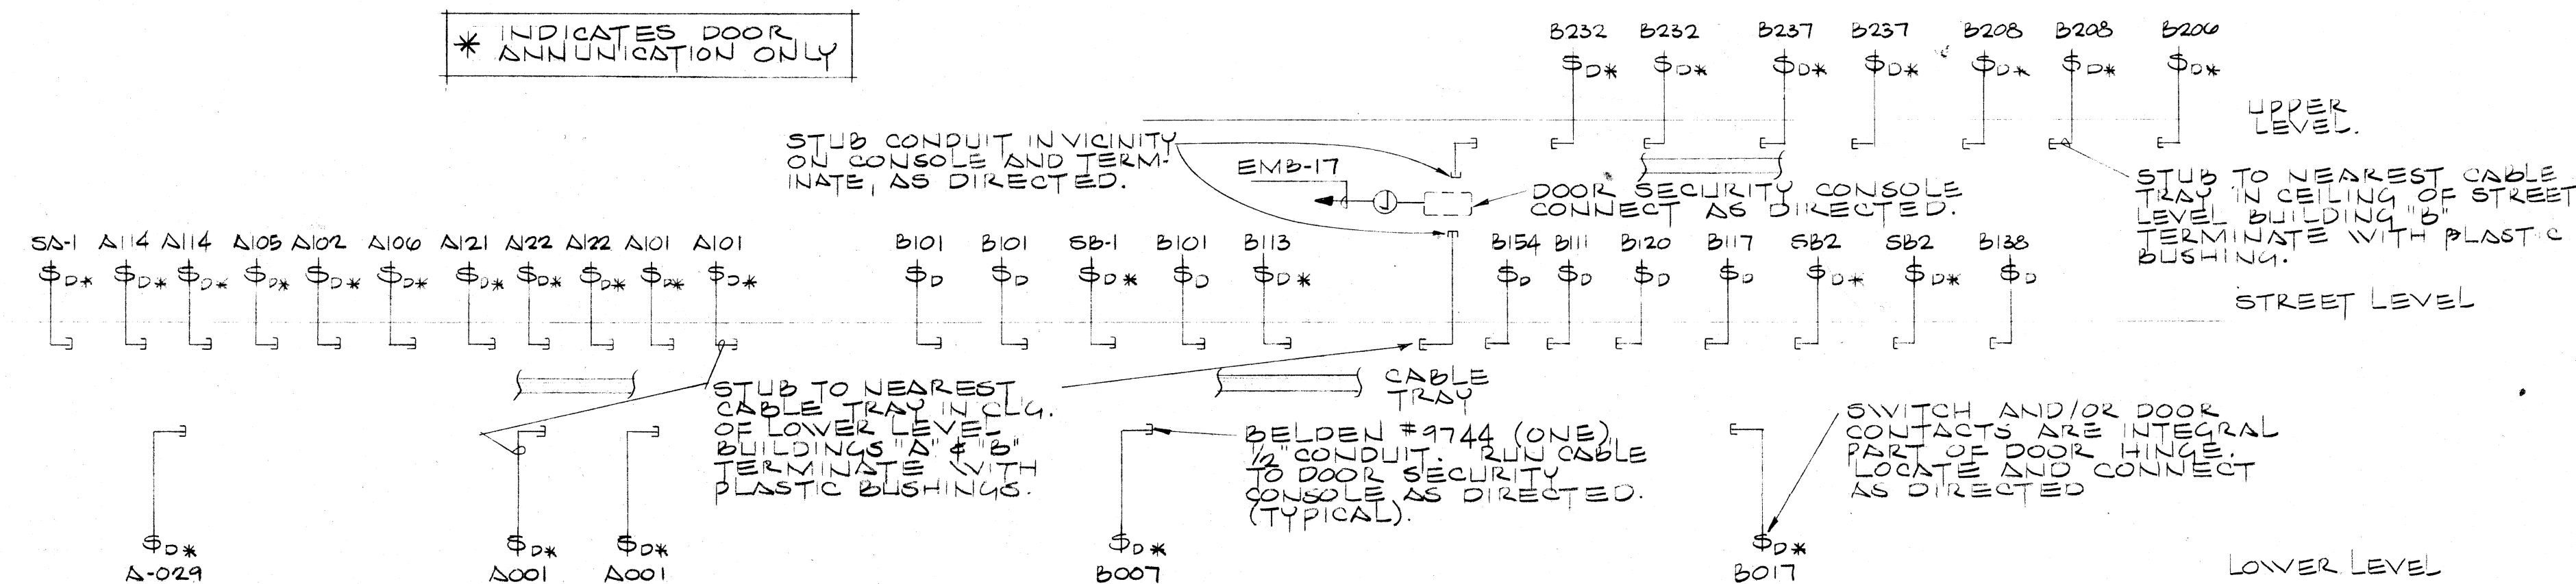


DOOR SECURITY SYSTEM RISER DIAGRAM
NO SCALE

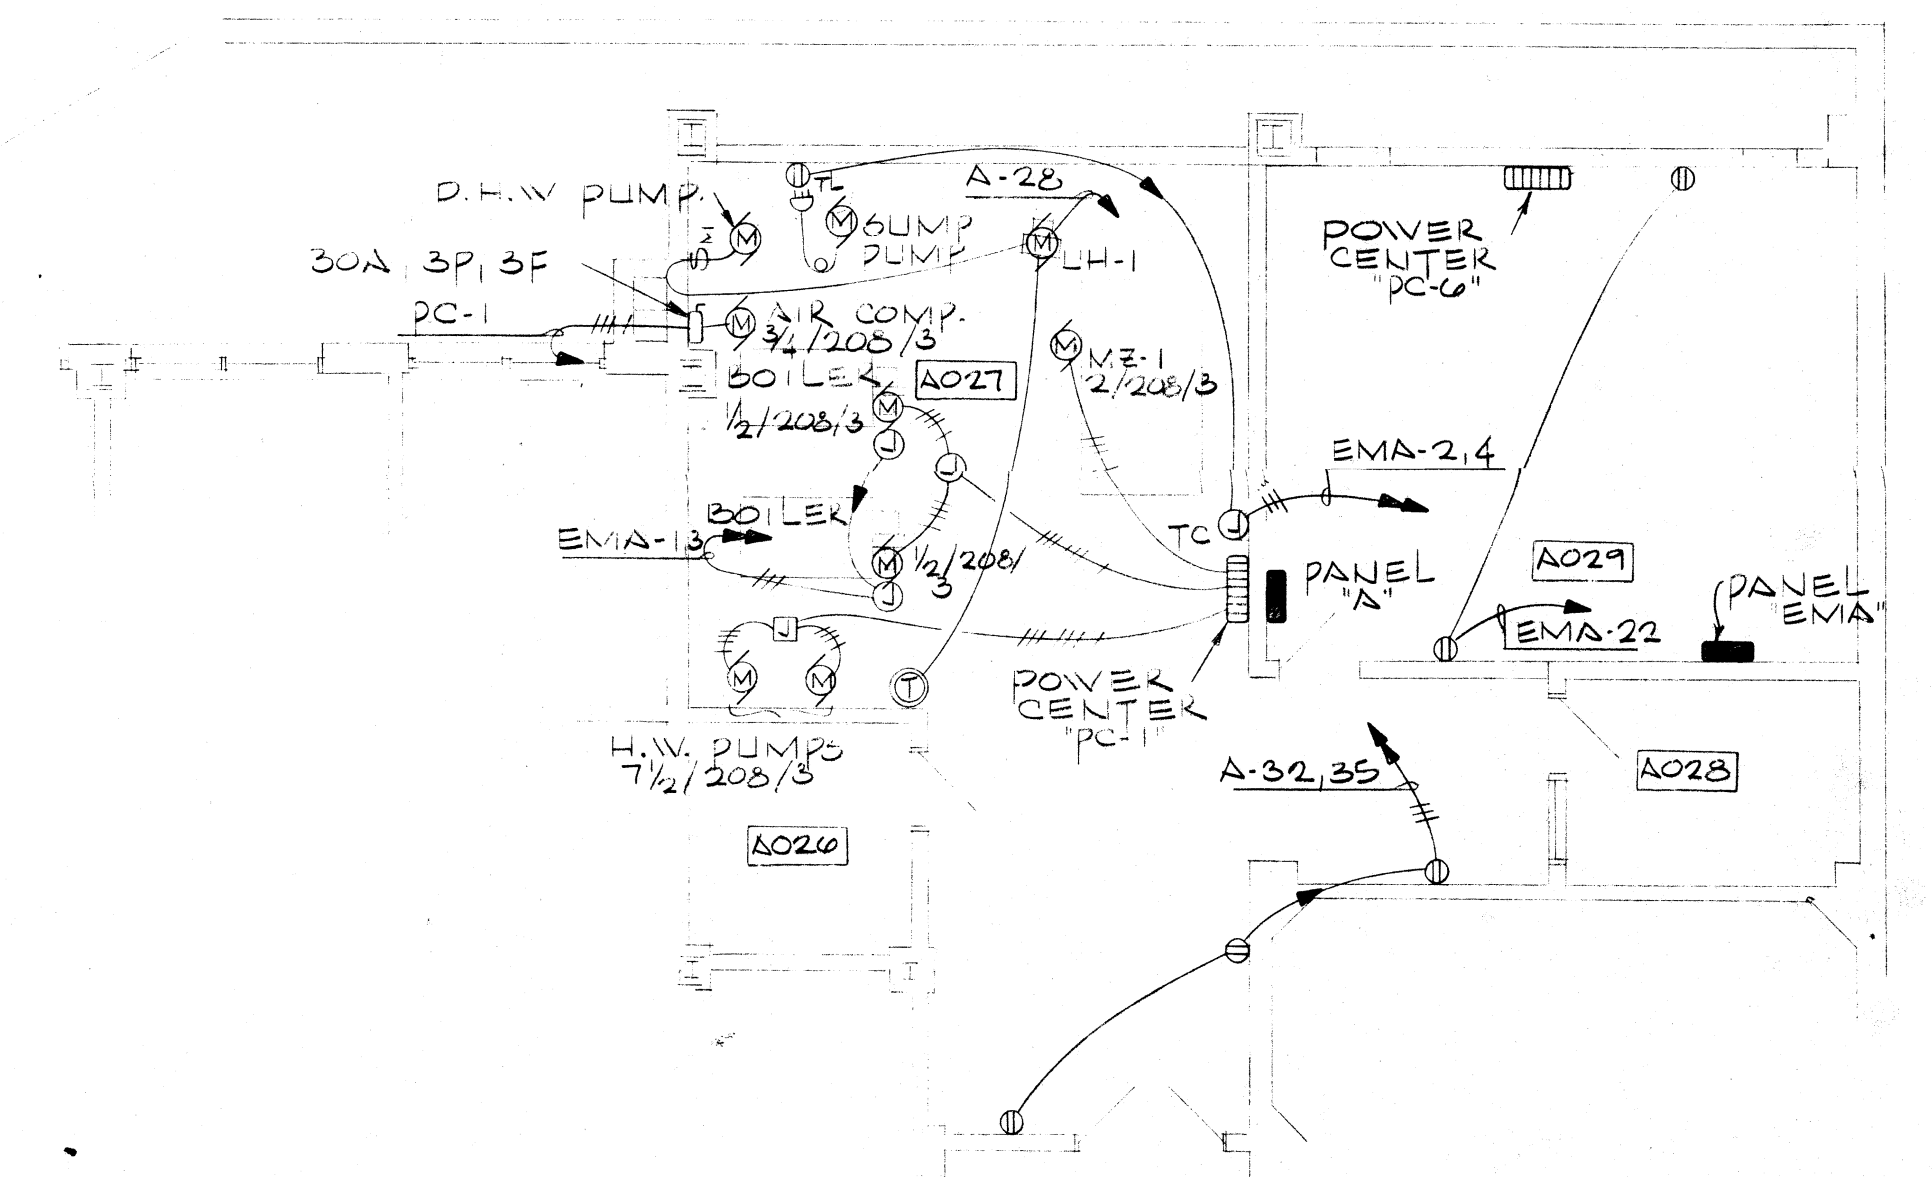



MECHANICAL EQUIP. ROOM OUTLET DETAIL
SCALE 1/8"=1'-0"

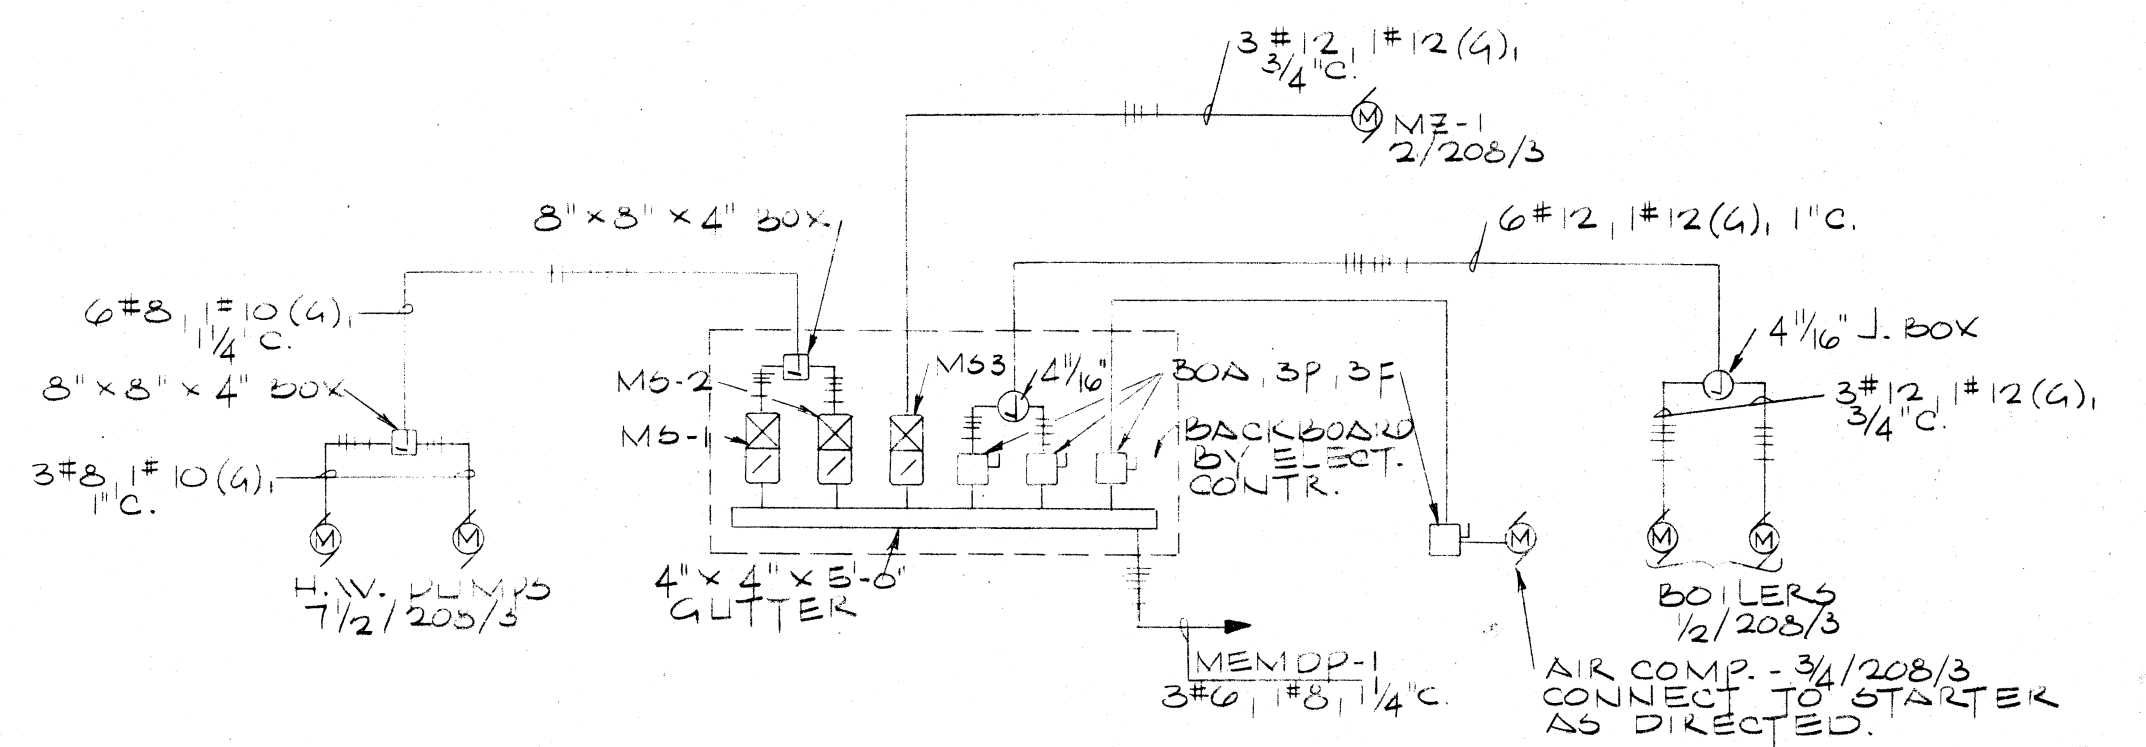

POWER CENTER "PC-1" (BLDG 'A') RM. A027
NO SCALE

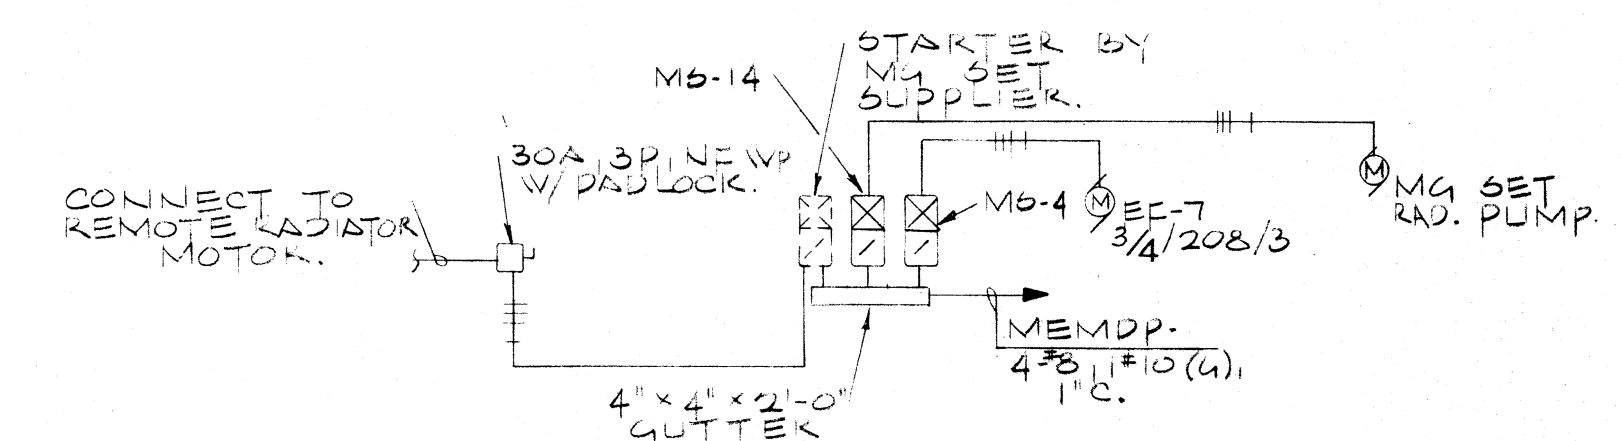


POWER CENTER "PC-6" (RM. A029)
NO SCALE

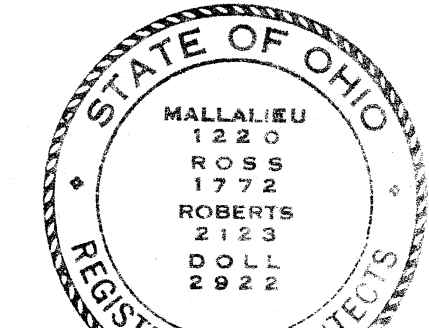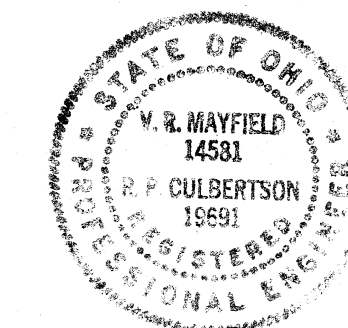

MUNICIPAL GOVERNMENT
CENTER
MASSILLON, OHIO

MALLALIEU
ROSS
ROBERTS
DOLL

AKRON - MASSILLON

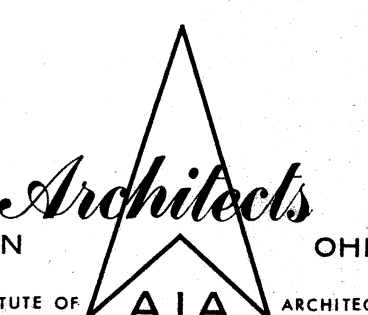

COMM.

7117

DATE


4-4-74

SHEET


67

E19


REVISIONS
1. 2/10/84
2. 3/10/84
3. 4/10/84
4. 5/10/84
5. 6/10/84
6. 7/10/84
7. 8/10/84
8. 9/10/84
9. 10/10/84
10. 11/10/84
11. 12/10/84
12. 1/10/85
13. 2/10/85
14. 3/10/85
15. 4/10/85
16. 5/10/85
17. 6/10/85
18. 7/10/85
19. 8/10/85
20. 9/10/85
21. 10/10/85
22. 11/10/85
23. 12/10/85
24. 1/10/86
25. 2/10/86
26. 3/10/86
27. 4/10/86
28. 5/10/86
29. 6/10/86
30. 7/10/86
31. 8/10/86
32. 9/10/86
33. 10/10/86
34. 11/10/86
35. 12/10/86
36. 1/10/87
37. 2/10/87
38. 3/10/87
39. 4/10/87
40. 5/10/87
41. 6/10/87
42. 7/10/87
43. 8/10/87
44. 9/10/87
45. 10/10/87
46. 11/10/87
47. 12/10/87
48. 1/10/88
49. 2/10/88
50. 3/10/88
51. 4/10/88
52. 5/10/88
53. 6/10/88
54. 7/10/88
55. 8/10/88
56. 9/10/88
57. 10/10/88
58. 11/10/88
59. 12/10/88
60. 1/10/89
61. 2/10/89
62. 3/10/89
63. 4/10/89
64. 5/10/89
65. 6/10/89
66. 7/10/89
67. 8/10/89
68. 9/10/89
69. 10/10/89
70. 11/10/89
71. 12/10/89
72. 1/10/90
73. 2/10/90
74. 3/10/90
75. 4/10/90
76. 5/10/90
77. 6/10/90
78. 7/10/90
79. 8/10/90
80. 9/10/90
81. 10/10/90
82. 11/10/90
83. 12/10/90
84. 1/10/91
85. 2/10/91
86. 3/10/91
87. 4/10/91
88. 5/10/91
89. 6/10/91
90. 7/10/91
91. 8/10/91
92. 9/10/91
93. 10/10/91
94. 11/10/91
95. 12/10/91
96. 1/10/92
97. 2/10/92
98. 3/10/92
99. 4/10/92
100. 5/10/92
101. 6/10/92
102. 7/10/92
103. 8/10/92
104. 9/10/92
105. 10/10/92
106. 11/10/92
107. 12/10/92
108. 1/10/93
109. 2/10/93
110. 3/10/93
111. 4/10/93
112. 5/10/93
113. 6/10/93
114. 7/10/93
115. 8/10/93
116. 9/10/93
117. 10/10/93
118. 11/10/93
119. 12/10/93
120. 1/10/94
121. 2/10/94
122. 3/10/94
123. 4/10/94
124. 5/10/94
125. 6/10/94
126. 7/10/94
127. 8/10/94
128. 9/10/94
129. 10/10/94
130. 11/10/94
131. 12/10/94
132. 1/10/95
133. 2/10/95
134. 3/10/95
135. 4/10/95
136. 5/10/95
137. 6/10/95
138. 7/10/95
139. 8/10/95
140. 9/10/95
141. 10/10/95
142. 11/10/95
143. 12/10/95
144. 1/10/96
145. 2/10/96
146. 3/10/96
147. 4/10/96
148. 5/10/96
149. 6/10/96
150. 7/10/96
151. 8/10/96
152. 9/10/96
153. 10/10/96
154. 11/10/96
155. 12/10/96
156. 1/10/97
157. 2/10/97
158. 3/10/97
159. 4/10/97
160. 5/10/97
161. 6/10/97
162. 7/10/97
163. 8/10/97
164. 9/10/97
165. 10/10/97
166. 11/10/97
167. 12/10/97
168. 1/10/98
169. 2/10/98
170. 3/10/98
171. 4/10/98
172. 5/10/98
173. 6/10/98
174. 7/10/98
175. 8/10/98
176. 9/10/98
177. 10/10/98
178. 11/10/98
179. 12/10/98
180. 1/10/99
181. 2/10/99
182. 3/10/99
183. 4/10/99
184. 5/10/99
185. 6/10/99
186. 7/10/99
187. 8/10/99
188. 9/10/99
189. 10/10/99
190. 11/10/99
191. 12/10/99
192. 1/10/00
193. 2/10/00
194. 3/10/00
195. 4/10/00
196. 5/10/00
197. 6/10/00
198. 7/10/00
199. 8/10/00
200. 9/10/00
201. 10/10/00
202. 11/10/00
203. 12/10/00
204. 1/10/01
205. 2/10/01
206. 3/10/01
207. 4/10/01
208. 5/10/01
209. 6/10/01
210. 7/10/01
211. 8/10/01
212. 9/10/01
213. 10/10/01
214. 11/10/01
215. 12/10/01
216. 1/10/02
217. 2/10/02
218. 3/10/02
219. 4/10/02
220. 5/10/02
221. 6/10/02
222. 7/10/02
223. 8/10/02
224. 9/10/02
225. 10/10/02
226. 11/10/02
227. 12/10/02
228. 1/10/03
229. 2/10/03
230. 3/10/03
231. 4/10/03
232. 5/10/03
233. 6/10/03
234. 7/10/03
235. 8/10/03
236. 9/10/03
237. 10/10/03
238. 11/10/03
239. 12/10/03
240. 1/10/04
241. 2/10/04
242. 3/10/04
243. 4/10/04
244. 5/10/04
245. 6/10/04
246. 7/10/04
247. 8/10/04
248. 9/10/04
249. 10/10/04
250. 11/10/04
251. 12/10/04
252. 1/10/05
253. 2/10/05
254. 3/10/05
255. 4/10/05
256. 5/10/05
257. 6/10/05
258. 7/10/05
259. 8/10/05
260. 9/10/05
261. 10/10/05
262. 11/10/05
263. 12/10/05
264. 1/10/06
265. 2/10/06
266. 3/10/06
267. 4/10/06
268. 5/10/06
269. 6/10/06
270. 7/10/06
271. 8/10/06
272. 9/10/06
273. 10/10/06
274. 11/10/06
275. 12/10/06
276. 1/10/07
277. 2/10/07
278. 3/10/07
279. 4/10/07
280. 5/10/07
281. 6/10/07
282. 7/10/07
283. 8/10/07
284. 9/10/07
285. 10/10/07
286. 11/10/07
287. 12/10/07
288. 1/10/08
289. 2/10/08
290. 3/10/08
291. 4/10/08
292. 5/10/08
293. 6/10/08
294. 7/10/08
295. 8/10/08
296. 9/10/08
297. 10/10/08
298. 11/10/08
299. 12/10/08
300. 1/10/09
301. 2/10/09
302. 3/10/09
303. 4/10/09
304. 5/10/09
305. 6/10/09
306. 7/10/09
307. 8/10/09
308. 9/10/09
309. 10/10/09
310. 11/10/09
311. 12/10/09
312. 1/10/10
313. 2/10/10
314. 3/10/10
315. 4/10/10
316. 5/10/10
317. 6/10/10
318. 7/10/10
319. 8/10/10
320. 9/10/10
321. 10/10/10
322. 11/10/10
323. 12/10/10
324. 1/10/11
325. 2/10/11
326. 3/10/11
327. 4/10/11
328. 5/10/11
329. 6/10/11
330. 7/10/11
331. 8/10/11
332. 9/10/11
333. 10/10/11
334. 11/10/11
335. 12/10/11
336. 1/10/12
337. 2/10/12
338. 3/10/12
339. 4/10/12
340. 5/10/12
341. 6/10/12
342. 7/10/12
343. 8/10/12
344. 9/10/12
345. 10/10/12
346. 11/10/12
347. 12/10/12
348. 1/10/13
349. 2/10/13
350. 3/10/13
351. 4/10/13
352. 5/10/13
353. 6/10/13
354. 7/10/13
355. 8/10/13
356. 9/10/13
357. 10/10/13
358. 11/10/13
359. 12/10/13
360. 1/10/14
361. 2/10/14
362. 3/10/14
363. 4/10/14
364. 5/10/14
365. 6/10/14
366. 7/10/14
367. 8/10/14
368. 9/10/14
369. 10/10/14
370. 11/10/14
371. 12/10/14
372. 1/10/15
373. 2/10/15
374. 3/10/15
375. 4/10/15
376. 5/10/15
377. 6/10/15
378. 7/10/15
379. 8/10/15
380. 9/10/15
381. 10/10/15
382. 11/10/15
383. 12/10/15
384. 1/10/16
385. 2/10/16
386. 3/10/16
387. 4/10/16
388. 5/10/16
389. 6/10/16
390. 7/10/16
391. 8/10/16
392. 9/10/16
393. 10/10/16
394. 11/10/16
395. 12/10/16
396. 1/10/17
397. 2/10/17
398. 3/10/17
399. 4/10/17
400. 5/10/17
401. 6/10/17
402. 7/10/17
403. 8/10/17
404. 9/10/17
405. 10/10/17
406. 11/10/17
407. 12/10/17
408. 1/10/18
409. 2/10/18
410. 3/10/18
411. 4/10/18
412. 5/10/18
413. 6/10/18
414. 7/10/18
415. 8/10/18
416. 9/10/18
417. 10/10/18
418. 11/10/18
419. 12/10/18
420. 1/10/19
421. 2/10/19
422. 3/10/19
423. 4/10/19
424. 5/10/19
425. 6/10/19
426. 7/10/19
427. 8/10/19
428. 9/10/19
429. 10/10/19
430. 11/10/19
431. 12/10/19
432. 1/10/20
433. 2/10/20
434. 3/10/20
435. 4/10/20
436. 5/10/20
437. 6/10/20
438. 7/10/20
439. 8/10/20
440. 9/10/20
441. 10/10/20
442. 11/10/20
443. 12/10/20
444. 1/10/21
445. 2/10/21
446. 3/10/21
447. 4/10/21
448. 5/10/21
449. 6/10/21
450. 7/10/21
451. 8/10/21
452. 9/10/21
453. 10/10/21
454. 11/10/21
455. 12/10/21
456. 1/10/22
457. 2/10/22
458. 3/10/22
459. 4/10/22
460. 5/10/22
461. 6/10/22
462. 7/10/22
463. 8/10/22
464. 9/10/22
465. 10/10/22
466. 11/10/22
467. 12/10/22
468. 1/10/23
469. 2/10/23
470. 3/10/23
471. 4/10/23
472. 5/10/23
473. 6/10/23
474. 7/10/23
475. 8/10/23
476. 9/10/23
477. 10/10/23
478. 11/10/23
479. 12/10/23
480. 1/10/24
481. 2/10/24
482. 3/10/24
483. 4/10/24
484. 5/10/24
485. 6/10/24
486. 7/10/24
487. 8/10/24
488. 9/10/24
489. 10/10/24
490. 11/10/24
491. 12/10/24
492. 1/10/25
493. 2/10/25
494. 3/10/25
495. 4/10/25
496. 5/10/25
497. 6/10/25
498. 7/10/25
499. 8/10/25
500. 9/10/25
501. 10/10/25
502. 11/10/25
503. 12/10/25
504. 1/10/26
505. 2/10/26
506. 3/10/26
507. 4/10/26
508. 5/10/26
509. 6/10/26
510. 7/10/26
511. 8/10/26
512. 9/10/26
513. 10/10/26
514. 11/10/26
515. 12/10/26
516. 1/10/27
517. 2/10/27
518. 3/10/27
519. 4/10/27
520. 5/10/27
521. 6/10/27
522. 7/10/27
523. 8/10/27
524. 9/10/27
525. 10/10/27
526. 11/10/27
527. 12/10/27
528. 1/10/28
529. 2/10/28
530. 3/10/28
531. 4/10/28
532. 5/10/28
533. 6/10/28
534. 7/10/28
535. 8/10/28
536. 9/10/28
537. 10/10/28
538. 11/10/28
539. 12/10/28
540. 1/10/29
541. 2/10/29
542. 3/10/29
543. 4/10/29
544. 5/10/29
545. 6/10/29
546. 7/10/29
547. 8/10/29
548. 9/10/29
549. 10/10/29
550. 11/10/29
551. 12/10/29
552. 1/10/30
553. 2/10/30
554. 3/10/30
555. 4/10/30
556. 5/10/30
557. 6/10/30
558. 7/10/30
559. 8/10/30
560. 9/10/30
561. 10/10/30
562. 11/10/30
563. 12/10/30
564. 1/10/31
565. 2/10/31
566. 3/10/31
567. 4/10/31
568. 5/10/31
569. 6/10/31
570. 7/10/31
571. 8/10/31
572. 9/10/31
573. 10/10/31
574. 11/10/31
575. 12/10/31
576. 1/10/32
577. 2/10/32
578. 3/10/32
579. 4/10/32
580. 5/10/32
581. 6/10/32
582. 7/10/32
583. 8/10/32
584. 9/10/32
585. 10/10/32
586. 11/10/32
587. 12/10/32
588. 1/10/33
589. 2/10/33
590. 3/10/33
591. 4/10/33
592. 5/10/33
593. 6/10/33
594. 7/10/33
595. 8/10/33
596. 9/10/33
597. 10/10/33
598. 11/10/33
599. 12/10/33
600. 1/10/34
601. 2/10/34
602. 3/10/34
603. 4/10/34
604. 5/10/34
605. 6/10/34
606. 7/10/34
607. 8/10/34
608. 9/10/34
609. 10/10/34
610. 11/10/34
611. 12/10/34
612. 1/10/35
613. 2/10/35
614. 3/10/35
615. 4/10/35
616. 5/10/35
617. 6/10/35
618. 7/10/35
619. 8/10/35
620. 9/10/35
621. 10/10/35
622. 11/10/35
623. 12/10/35
624. 1/10/36
625. 2/10/36
626. 3/10/36
627. 4/10/36
628. 5/10/36
629. 6/10/36
630. 7/10/36
631. 8/10/36
632. 9/10/36
633. 10/10/36
634. 11/10/36
635. 12/10/36
636. 1/10/37
637. 2/10/37
638. 3/10/37
639. 4/10/37
640. 5/10/37
641. 6/10/37
642. 7/10/37
643. 8/10/37
644. 9/10/37
645. 10/10/37
646. 11/10/37
647. 12/10/37
648. 1/10/38
649. 2/10/38
650. 3/10/38
651. 4/10/38
652. 5/10/38
653. 6/10/38
654. 7/10/38
655. 8/10/38
656. 9/10/38
657. 10/10/38
658. 11/10/38
659. 12/10/38
660. 1/10/39
661. 2/10/39
662. 3/10/39
663. 4/10/39
664. 5/10/39
665. 6/10/39
666. 7/10/39
667. 8/10/39
668. 9/10/39
669. 10/10/39
670. 11/10/39
671. 12/10/39
672. 1/10/40
673. 2/10/40
674. 3/10/40
675. 4/10/40
676. 5/10/40
677. 6/10/40
678. 7/10/40
679. 8/10/40
680. 9/10/40
681. 10/10/40
682. 11/10/40
683. 12/10/40
684. 1/10/41
685. 2/10/41
686. 3/10/41
687. 4/10/41
688. 5/10/41
689. 6/10/41
690. 7/10/41
691. 8/10/41
692. 9/10/41
693. 10/10/41
694. 11/10/41
695. 12/10/41
696. 1/10/42
697. 2/10/42
698. 3/10/42
699. 4/10/42
700. 5/10/42
701. 6/10/42
702. 7/10/42
703. 8/10/42
704. 9/10/42
705. 10/10/42
706. 11/10/42
707. 12/10/42
708. 1/10/43
709. 2/10/43
710. 3/10/43
711. 4/10/43
712. 5/10/43
713. 6/10/43
714. 7/10/43
715. 8/10/43
716. 9/10/43
717. 10/10/43
718. 11/10/43
719. 12/10/43
720. 1/10/44
721. 2/10/44
722. 3/10/44
723. 4/10/44
724. 5/10/44
725. 6/10/44
726. 7/10/44
727. 8/10/44
728. 9/10/44
729. 10/10/44
730. 11/10/44
731. 12/10/44
732. 1/10/45
733. 2/10/45
734. 3/10/45
735. 4/10/45
736. 5/10/45
737. 6/10/45
738. 7/10/45
739. 8/10/45
740. 9/10/45
741. 10/10/45
742. 11/10/45
743. 12/10/45
744. 1/10/46
745. 2/10/46
746. 3/10/46
747. 4/10/46
748. 5/10/46
749. 6/10/46
750. 7/10/46
751. 8/10/46
752. 9/10/46
753. 10/10/46
754. 11/10/46
755. 12/10/46
756. 1/10/47
757. 2/10/47
758. 3/10/47
759. 4/10/47
760. 5/10/47
761. 6/10/47
762. 7/10/47
763. 8/10/47
764. 9/10/47
765. 10/10/47
766. 11/10/47
767. 12/10/47
768. 1/10/48
769. 2/10/48
770. 3/10/48
771. 4/10/48
772. 5/10/48
773. 6/10/48
774. 7/10/48
775. 8/10/48
776. 9/10/48
777. 10/10/48
778. 11/10/48
779. 12/10/48
780. 1/10/49
781. 2/10/49
782. 3/10/49
783. 4/10/49
784. 5/10/49
785. 6/10/49
786. 7/10/49
787. 8/10/49
788. 9/10/49
789. 10/10/49
790. 11/10/49
791. 12/10/49
792. 1/10/50
793. 2/10/50
794. 3/10/50
795. 4/10/50
796. 5/10/50
797. 6/10/50
798. 7/10/50
799. 8/10/50
800. 9/10/50
801. 10/10/50
802. 11/10/50
803. 12/10/50
804. 1/10/51
805. 2/10/51
806. 3/10/51
807. 4/10/51
808. 5/10/51
809. 6/10/51
810. 7/10/51
811. 8/10/51
812. 9/10/51
813. 10/10/51
814. 11/10/51
815. 12/10/51
816. 1/10/52
817. 2/10/52
818. 3/10/52
819. 4/10/52
820. 5/10/52
821. 6/10/52
822. 7/10/52
823. 8/10/52
824. 9/10/52
825. 10/10/52
826. 11/10/52
827. 12/10/52
828. 1/10/53
829. 2/10/53
830. 3/10/53
831. 4/10/53
832. 5/10/53
833. 6/10/53
834. 7/10/53
835. 8/10/53
836. 9/10/53
837. 10/10/53
838. 11/10/53
839. 12/10/53
840. 1/10/54
841. 2/10/54
842. 3/10/54
843. 4/10/54
844. 5/10/54
845. 6/10/54
846. 7/10/54
847. 8/10/54
848. 9/10/54
849. 10/10/54
850. 11/10/54
851. 12/10/54
852. 1/10/55
853. 2/10/55
854. 3/10/55
855. 4/10/55
856. 5/10/55
857. 6/10/55
858. 7/10/55
859. 8/10/55
860. 9/10/55
861. 10/10/55
862. 11/10/55
863. 12/10/55
864. 1/10/56
865. 2/10/56
866. 3/10/56
867. 4/10/56
868. 5/10/56
869. 6/10/56
870. 7/10/56
871. 8/10/56
872. 9/10/56
873. 10/10/56
874. 11/10/56
875. 12/1

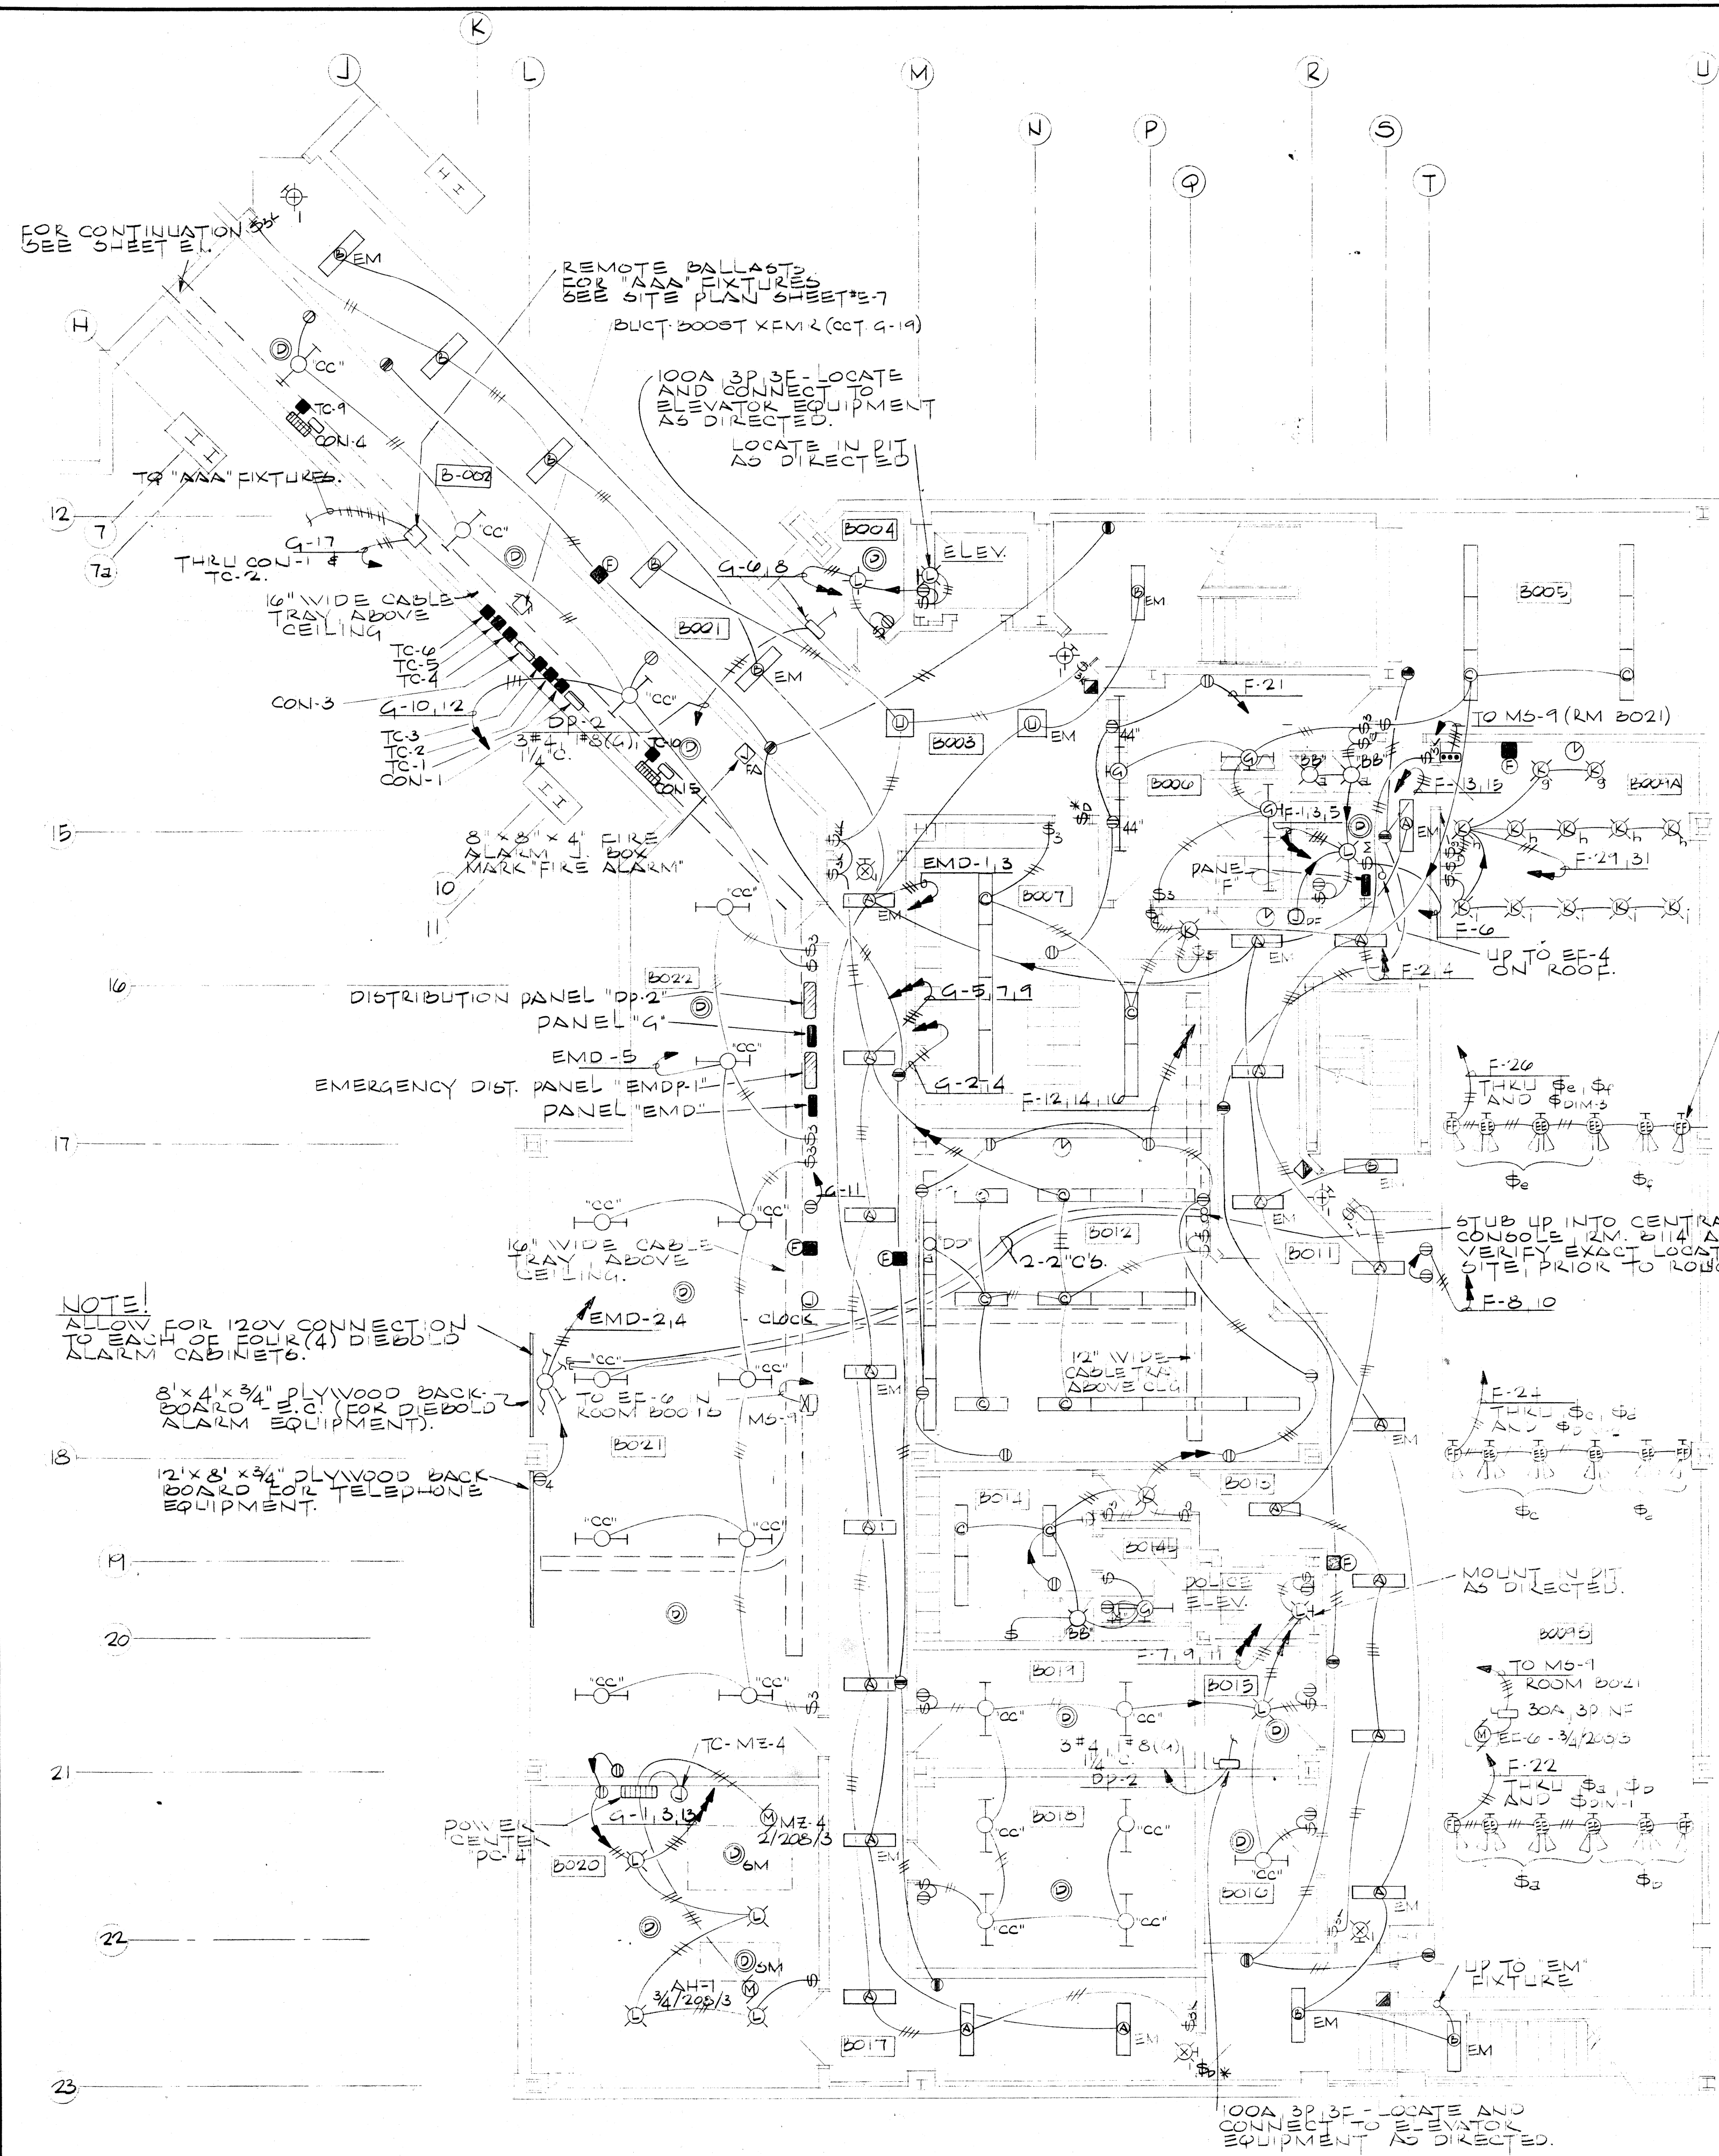


BLDG. "B" - LOWER LEVEL FLOOR PLAN
1/8" = 1'-0"

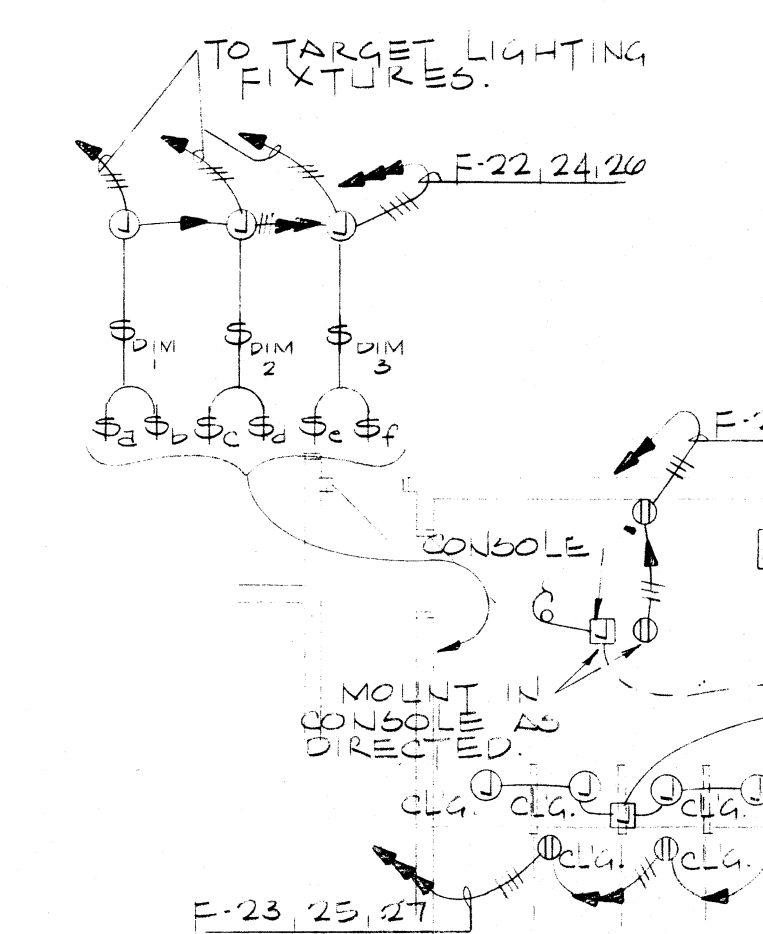


PISTOL RANGE - OUTLET DETAIL
NO SCALE

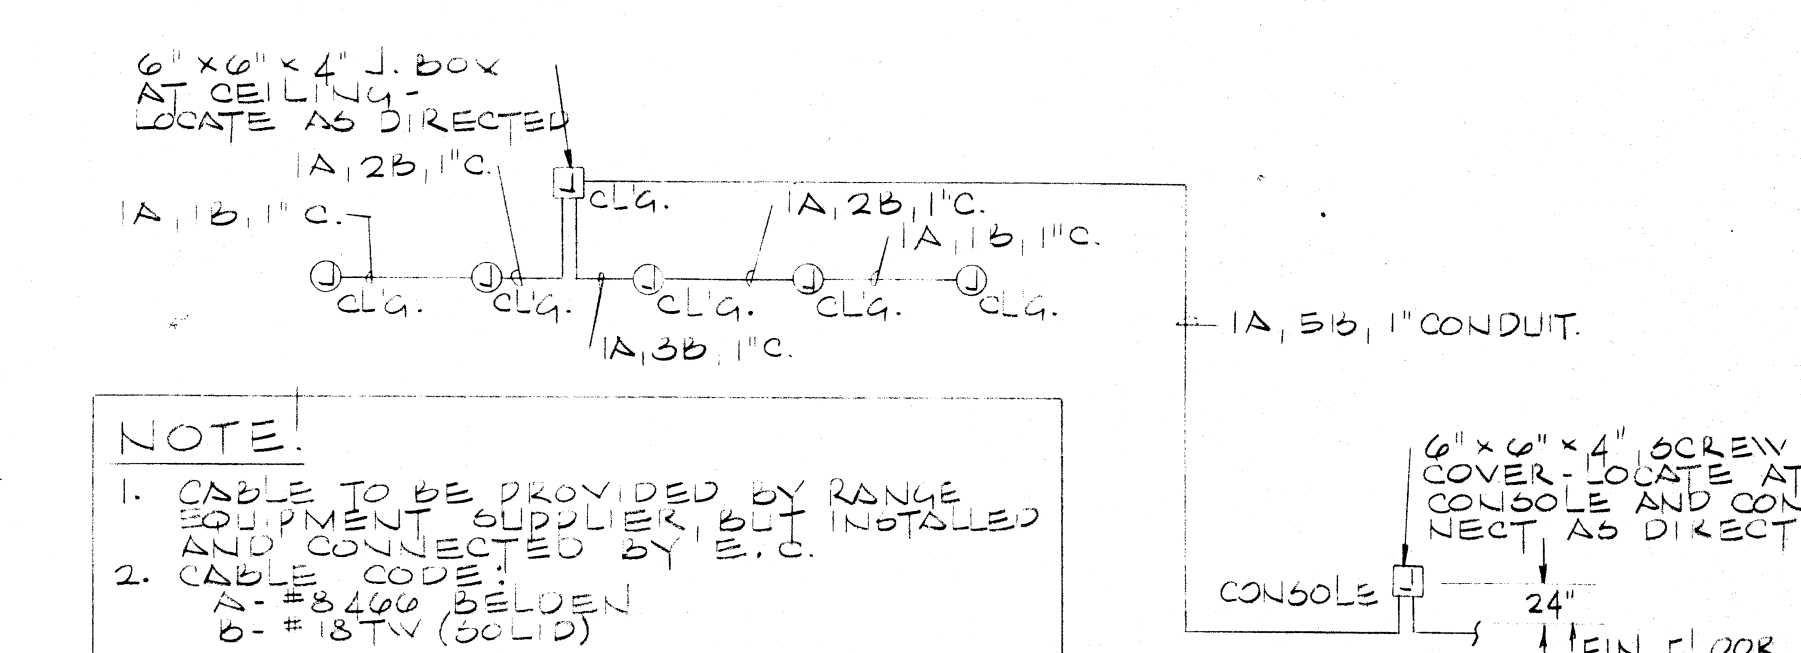


PISTOL RANGE CONTROL RISER
NO SCALE

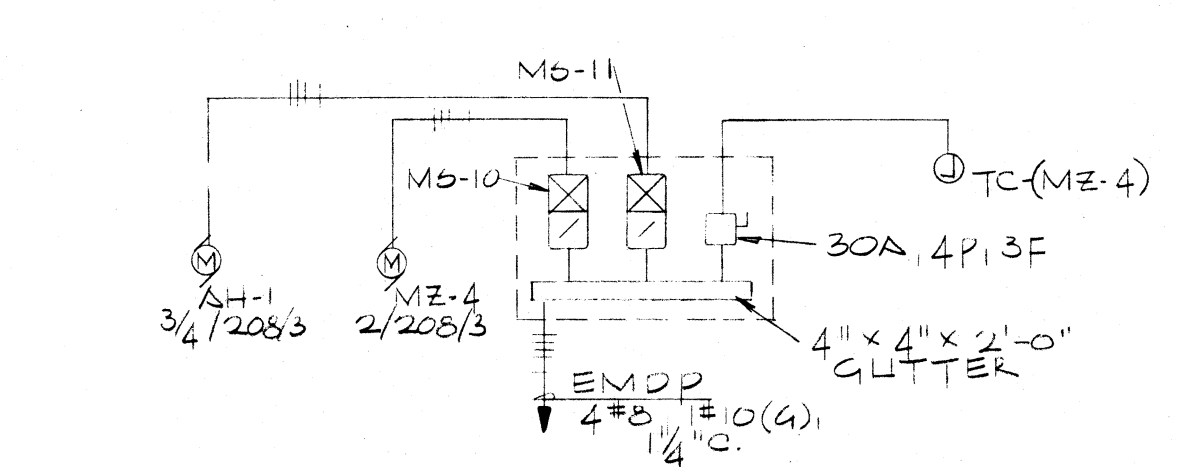



POWER CENTER "PC-4" (RM. B-020)
NO SCALE

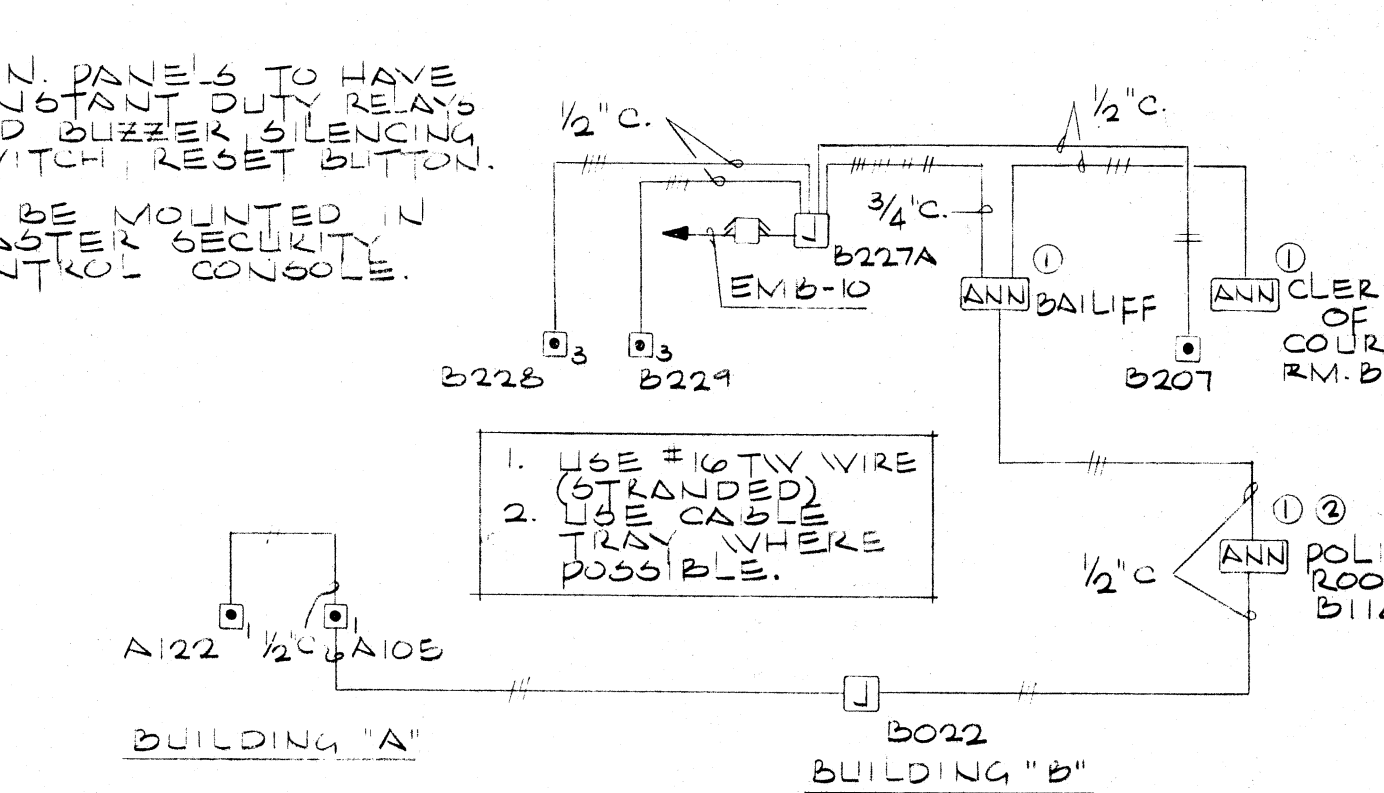

SIGNAL SYSTEM RISER DIAGRAM (POLICE CALL)
NO SCALE

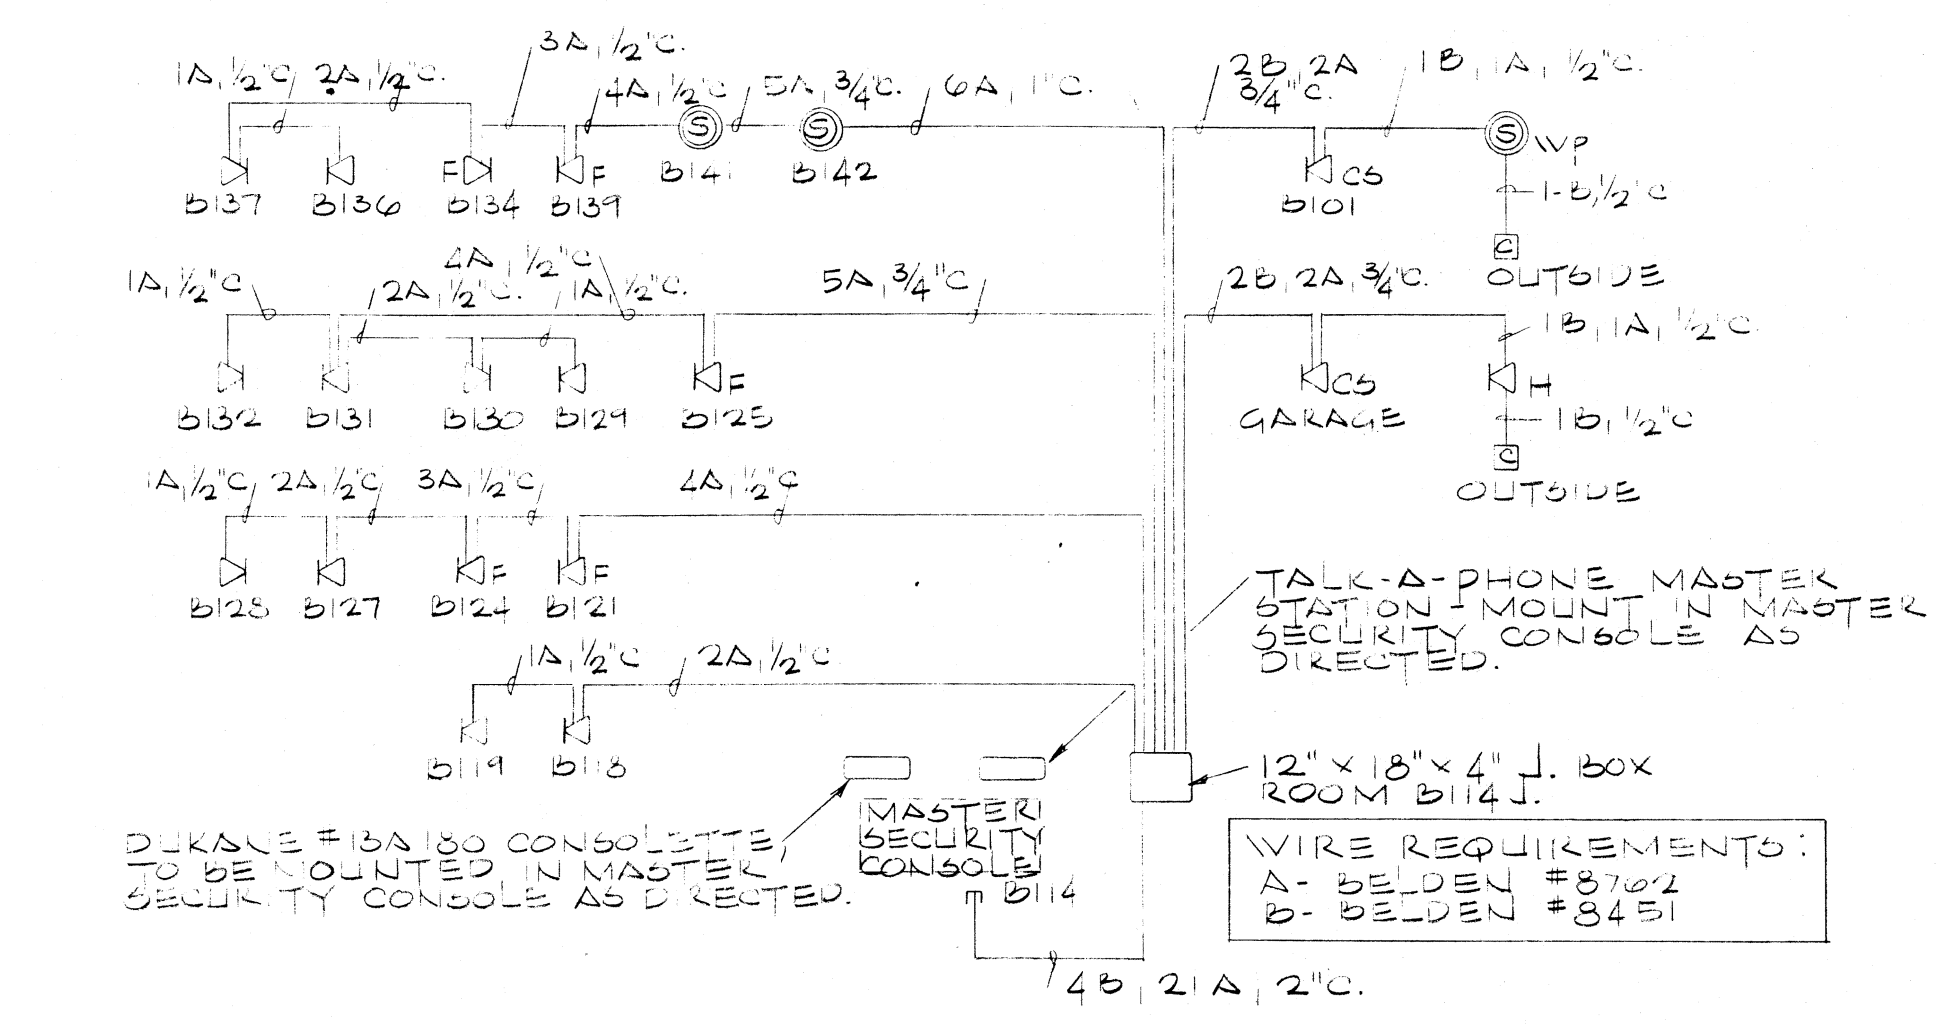

COMMUNICATIONS SYSTEMS RISER DIAGRAM (JAIL AREA)
NO SCALE

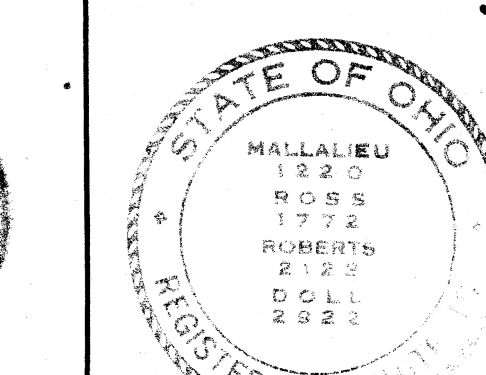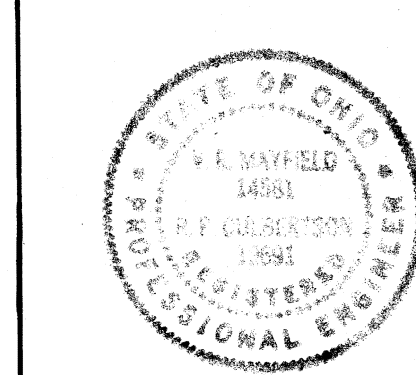

MUNICIPAL GOVERNMENT CENTER MASSILLON, OHIO




MALLALIEU
ROSS
ROBERTS
DOLL

Architects
AKRON • MASSILLON

MEMBER OF THE AMERICAN INSTITUTE OF ARCHITECTS

COMM. 7117
DATE 4-4-74
SHEET 70
E49

NOTE: MINIMUM SIZE CONDUIT AND WIRE SHALL BE USED. ALL WIRE SHALL BE LISTED. MINIMUM SIZE CONDUIT AND WIRE SHALL BE USED. ALL WIRE SHALL BE LISTED.

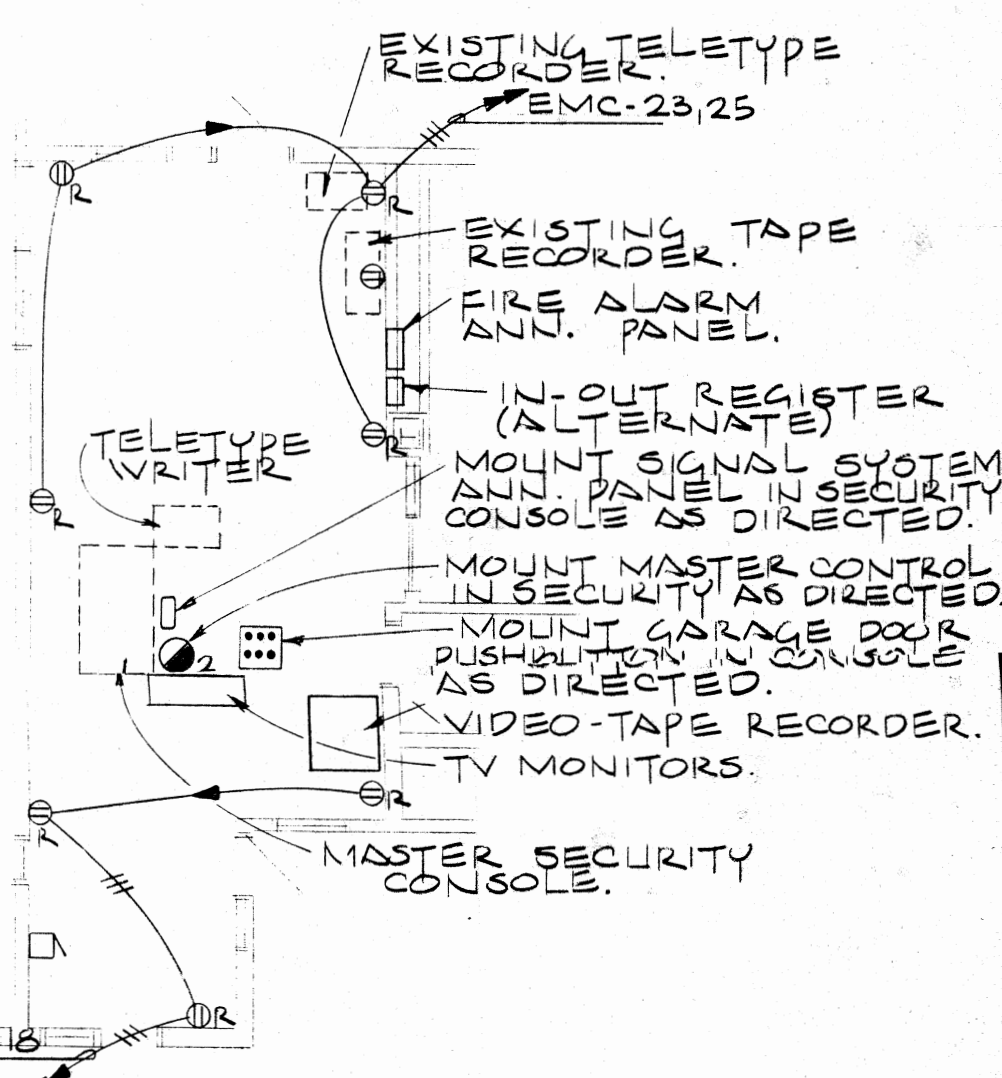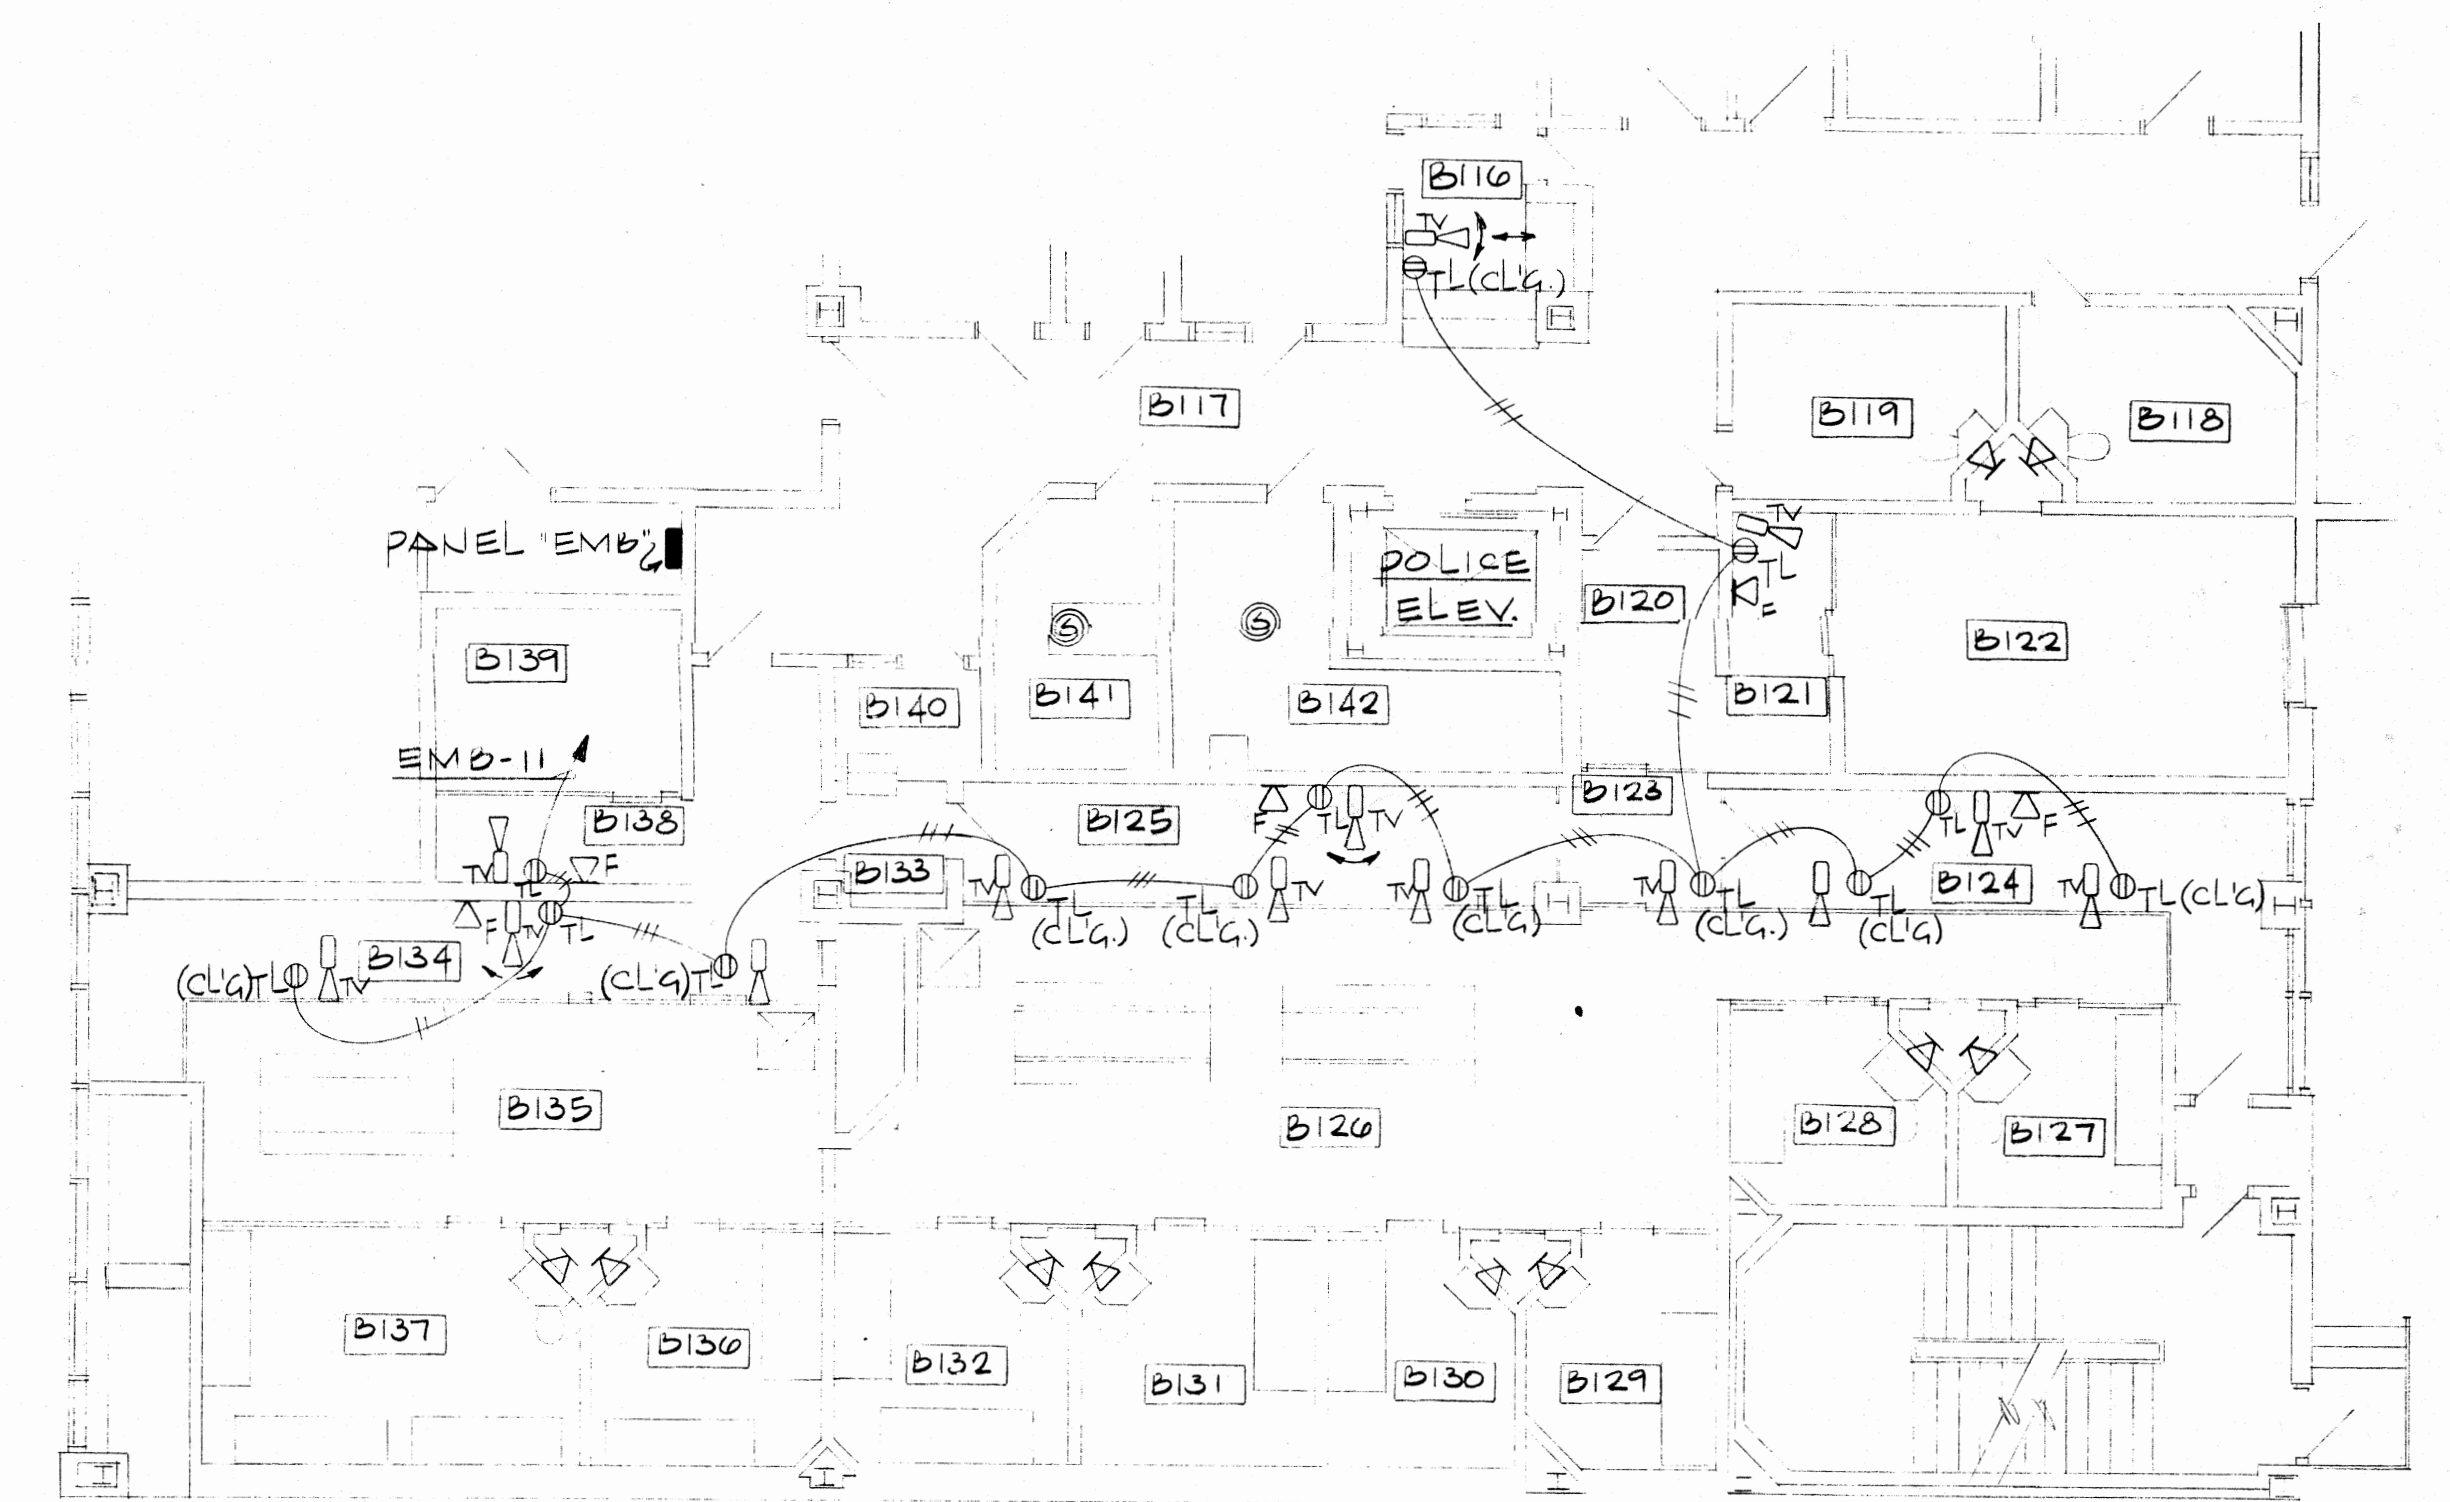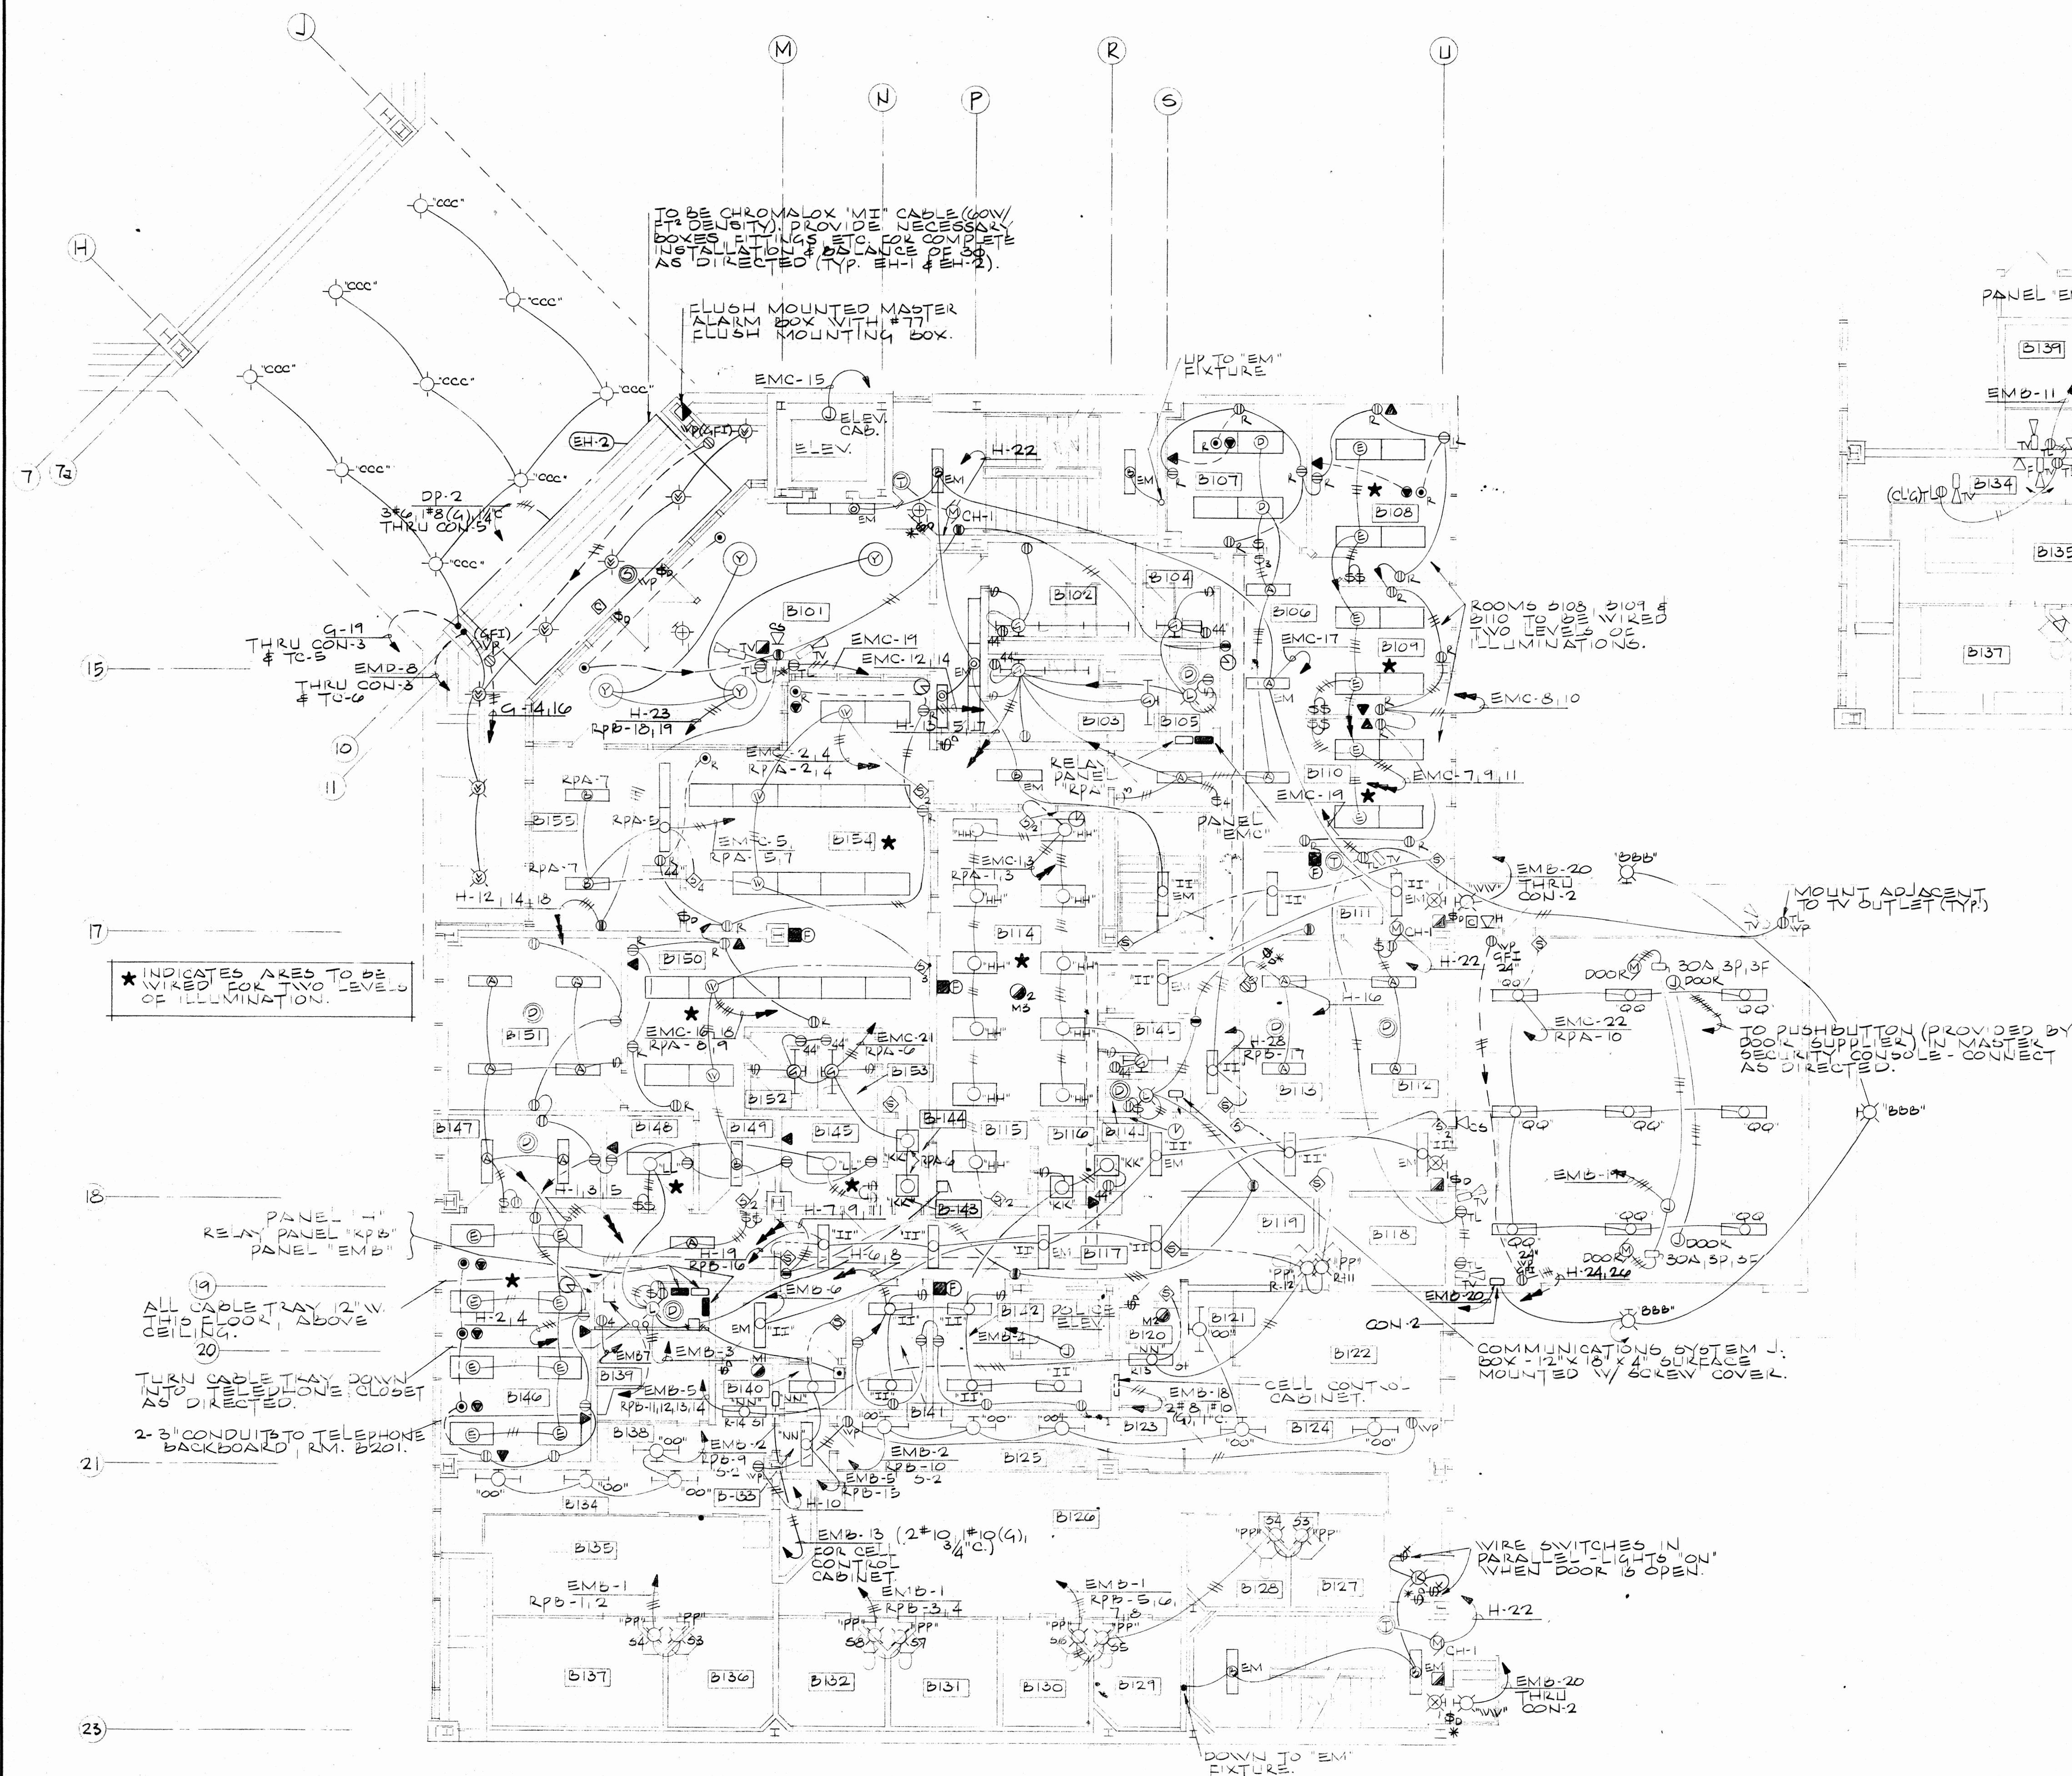

NOTE:
MINIMUM SIZE CONDUIT ¾" AND
MINIMUM SIZE WIRE #12 AWG
UNLESS NOTED OTHERWISE

