NORTH

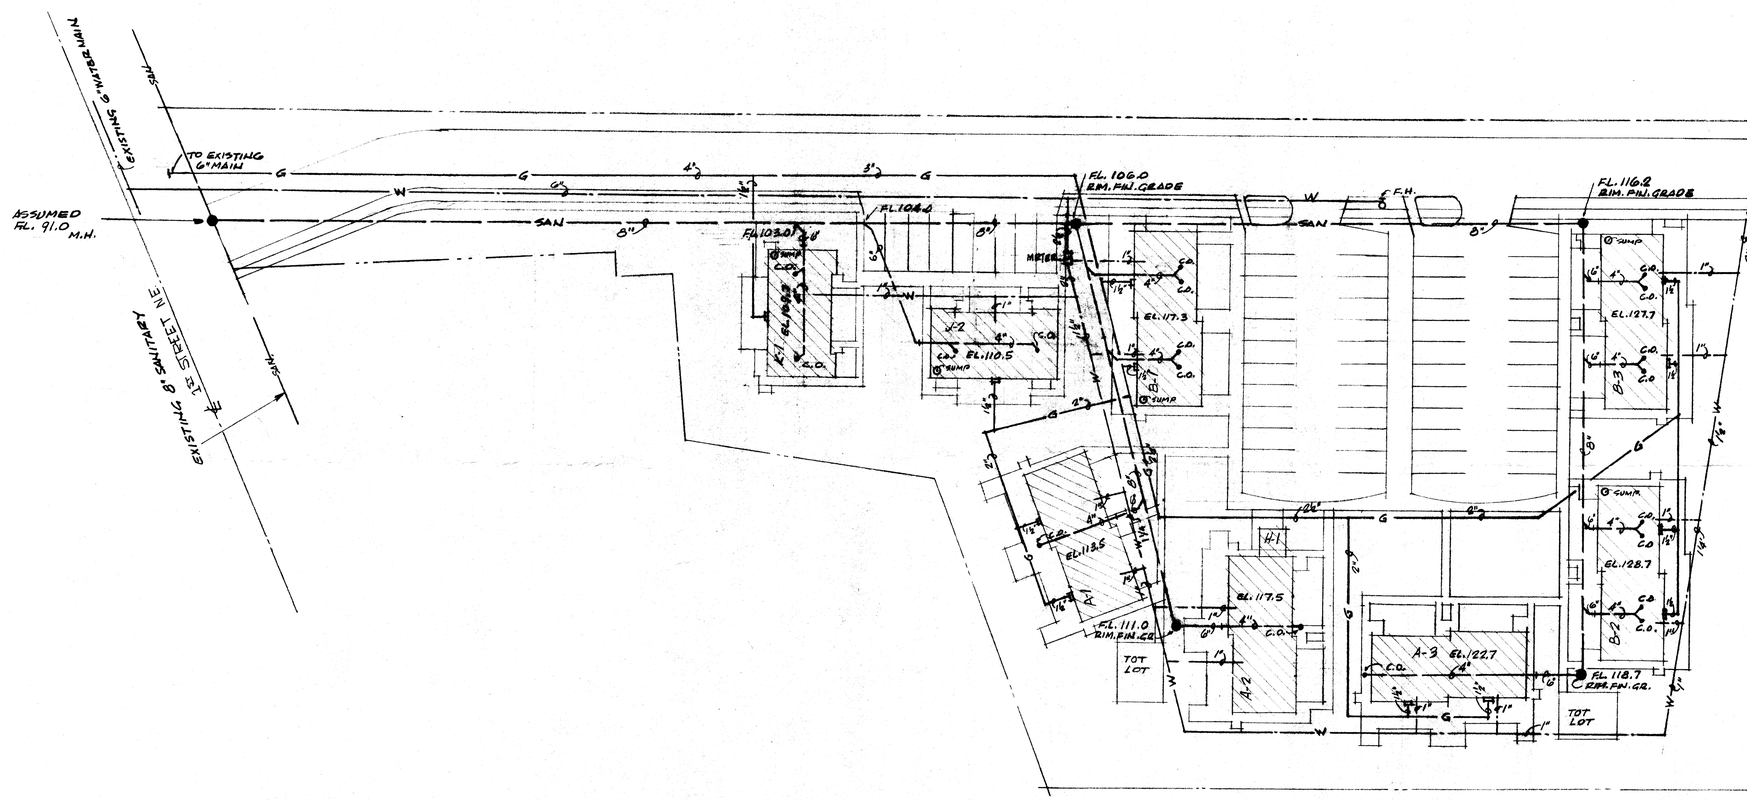

SITE #1 — UTILITY PLAN

SCALE 1"=30'

LEGEND

- G — GAS
- SAN — SANITARY
- W — WATER

NOTE:
SEE ELECT. FOR CONNECTION

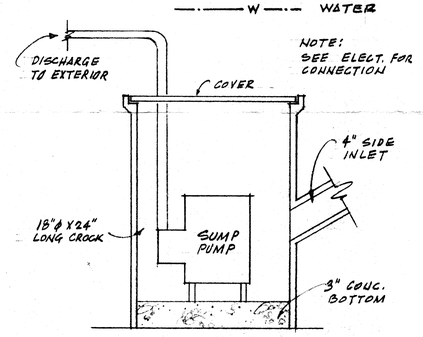

SUMP PIT

NO SCALE

NOTE: CONSTRUCTION SHALL MEET CITY REQUIREMENTS.

NOTE

1. ALL PIPING TO MEET CITY CODE AS PAR AS DISTANCE FROM BUILDINGS, PIPE MATERIAL, PRESSURE REGULATORS WHERE NECESSARY.
2. INSTALL A SUMP PUMP IN ALL BUILDINGS WITH FOOTING DRAINS, IN PROTECTED PIT - DISCHARGE AT LEAST 10' FROM BUILDING FOUNDATION TO POSITIVE DRAINAGE SWALE. FOR LOCATION - SEE THIS DWG.

DATE
2-18-72
3-9-72

SITE #1 UTILITY PLAN

FAMILY HOUSING
STARK METROPOLITAN HOUSING AUTHORITY
CANTON, OHIO

George S. Heinrich
ARA — NCARB — ARCHITECT
CLEVELAND, OHIO 44115 216/771-0940

STATE OF OHIO · GEORGE STEVE HEINRICH · 2395 · REGISTERED ARCHITECT

710R-3 | 2-14-72 | 18-11 | P-1

SANITARY AS OTHER SHEETS

NORTH

- NOTE -

BENCH MARK:
TOP OF HYDRANT ON SOUTH SIDE OF UTE AVE. BETWEEN 16TH ST. & ARAPAHOE
ELEV. = 204.69

TOP OF HYDRANT ON SITE = 196.95

UNDERGROUND INFORMATION TAKEN FROM RECORDS IS NOT GUARANTEED.

SANITARY SEWER MANHOLE LOCATIONS DO NOT AGREE WITH CITY RECORDS. SEWER CONNECTIONS WERE LOCATED BY MEASUREMENTS FROM M.H. AT 4 UTE.

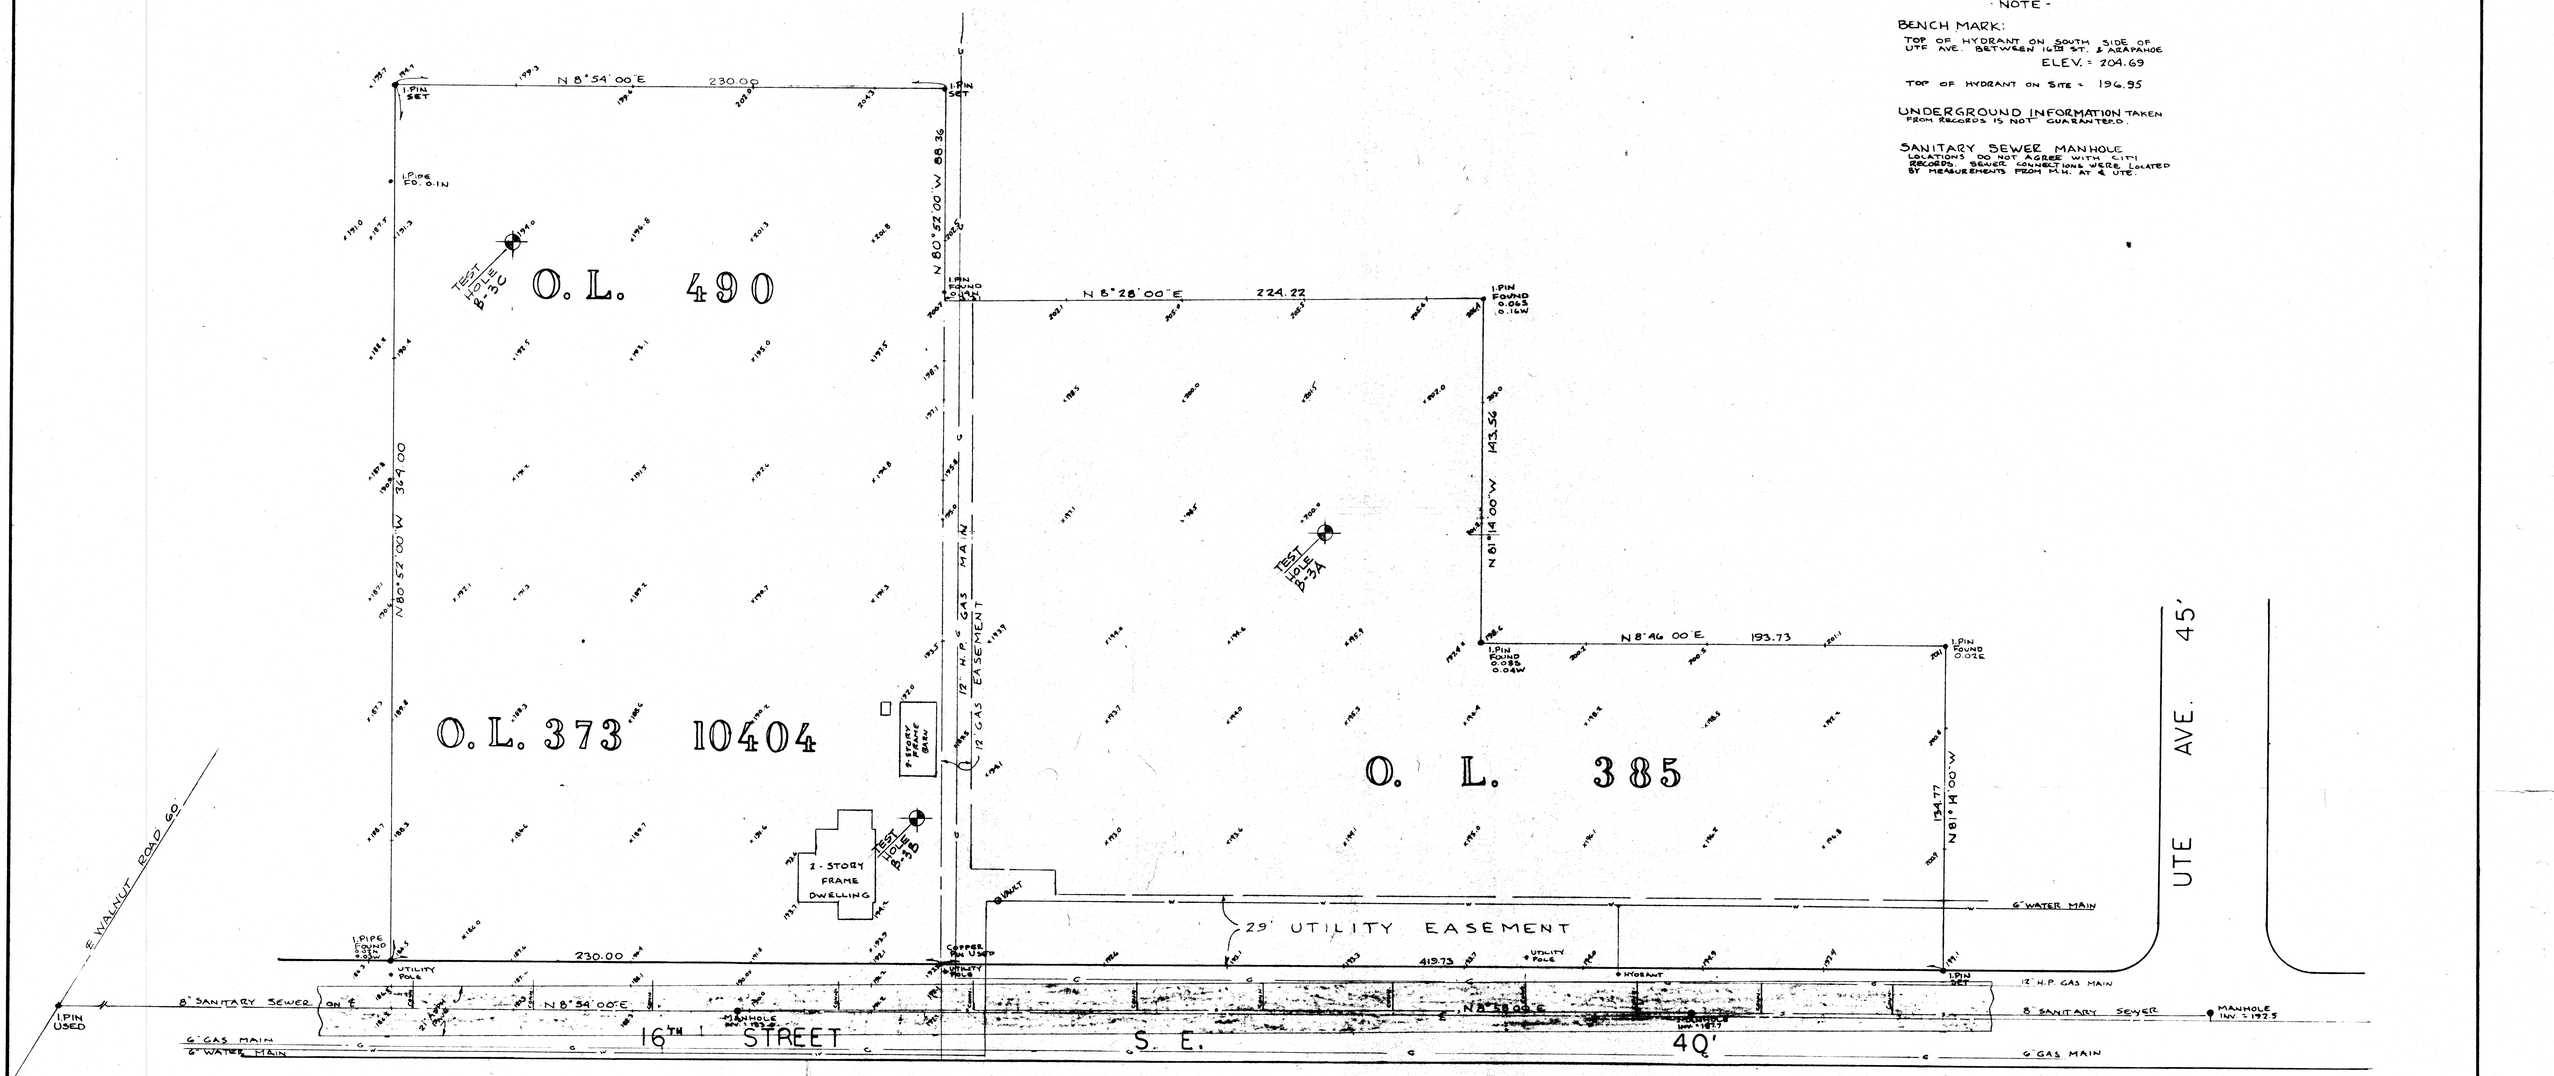

NOTE:
1. THIS DRAWING IS A REPRODUCTION OF THE SURVEY & MAP PREPARED BY THE HENRY G. REITZ ENGINEERING CO. AS NOTED.
2. TEST HOLES SHOWN THUS ⊕ WERE ADDED. THE LOCATIONS AS SHOWN ARE APPROXIMATE & WERE TAKEN BY PITTSBURGH TESTING LAB, PITTSBURGH, PA.

STATE OF OHIO
PAUL T. SAYLER, JR.
4605
REGISTERED SURVEYOR

SURVEY
OF
ALL OF LOT NO 10404 & OL. NO. 385
AND PARTS OF OL NOS 373 & 490
IN
MASSILLON, STARK COUNTY, OHIO
FOR
ORLEAN-SCOTT JOINT VENTURE
BY
THE HENRY G. REITZ ENGINEERING CO.
BY P.T. Sayler Jr. SEC. & TREAS.
SCALE 1" = 30' NOV. 1971

DATE 2-18-72

SITE #3 TOPOGRAPHICAL & BOUNDARY SURVEY
FAMILY HOUSING
STARK METROPOLITAN HOUSING AUTHORITY
CANTON, OHIO

George S. Heinrich
ARA – NCARB – ARCHITECT
CLEVELAND, OHIO 44115 216/771-9943

STATE OF OHIO
GEORGE STEVE HEINRICH
2395
REGISTERED ARCHITECT

710R-3 2-14-72

18-11
C-7

NORTH

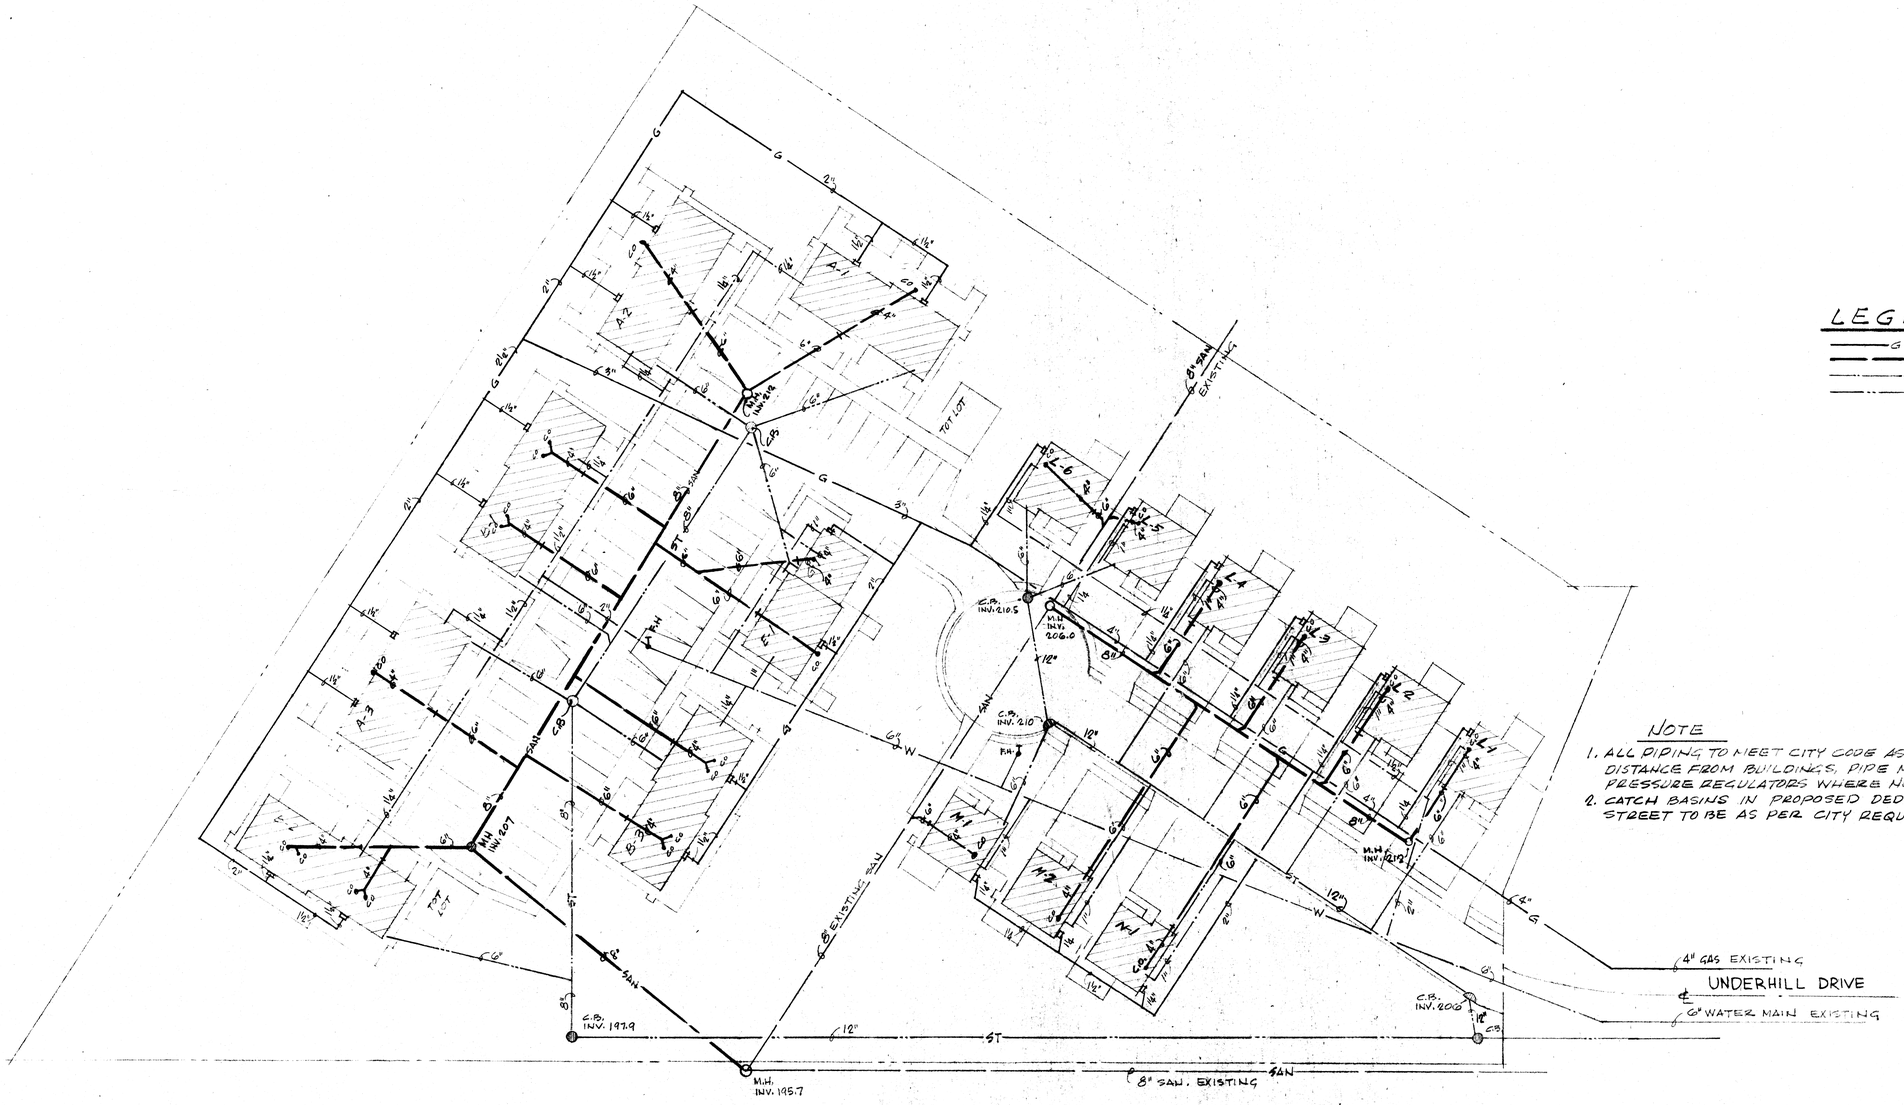

LEGEND

G — GAS
W — WATER
ST — STORM

NOTE

1. ALL PIPING TO MEET CITY CODE AS FAR AS DISTANCE FROM BUILDINGS, PIPE MATERIAL, PRESSURE REGULATORS WHERE NECESSARY.
2. CATCH BASINS IN PROPOSED DEDICATED STREET TO BE AS PER CITY REQUIREMENTS.

DATE
2-18-72
3-10-72

SITE #2 UTILITY PLAN

FAMILY HOUSING
STARK METROPOLITAN HOUSING AUTHORITY
CANTON, OHIO

George S. Heinrich
ARA — NCARB — ARCHITECT
CLEVELAND, OHIO 44115 216/771-0342

STATE OF OHIO
GEORGE STEVE HEINRICH
2395
REGISTERED ARCHITECT

18-11
P-2

10R-3 | 2-14-72

NORTH

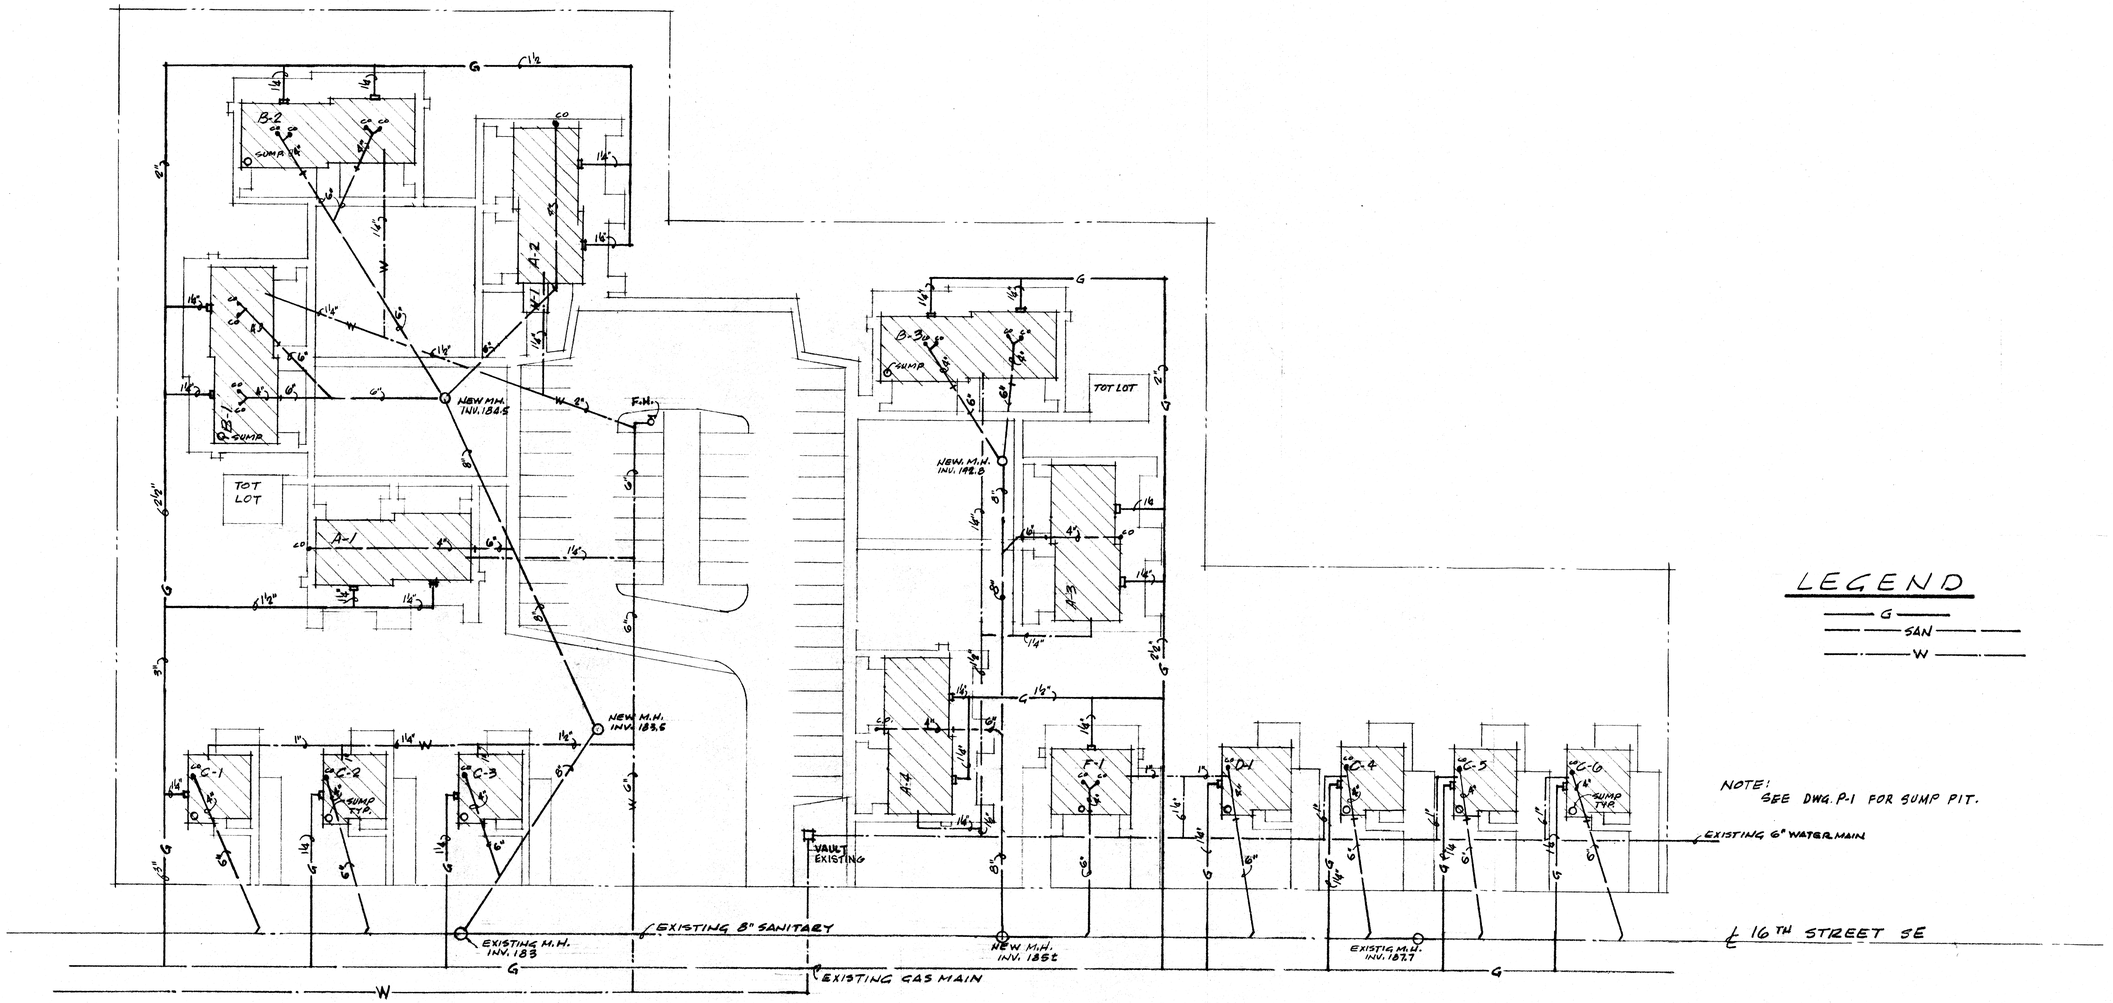

LEGEND

G

SAN

W

NOTE:
SEE DWG. P-1 FOR SUMP PIT.

SITE #3 UTILITY PLAN

SCALE 1" = 30'

NOTE:

1. ALL PIPING TO MEET CITY CODE AS FAR AS DISTANCE FROM BUILDING, PIPE MATERIAL, PRESSURE REGULATORS WHERE NECESSARY.
2. INSTALL A SUMP PUMP IN ALL BUILDINGS WITH FOOTING DRAINS, IN PROTECTED PIT - DISCHARGE AT LEAST 10' FROM BUILDING FOUNDATION TO POSITIVE DRAINAGE SWALE. FOR LOCATION - SEE THIS DWG.

DATE
2-18-72
3-10-72

SITE #3 UTILITY PLAN

FAMILY HOUSING
STARK METROPOLITAN HOUSING AUTHORITY
CANTON, OHIO

George S. Heinrich
ARA – NCARB – ARCHITECT
CLEVELAND, OHIO 44115 216/771-0942

STATE OF OHIO
GEORGE STEVE HEINRICH
2395
REGISTERED ARCHITECT

7/OR-3 2-14-72

18-11

P-3

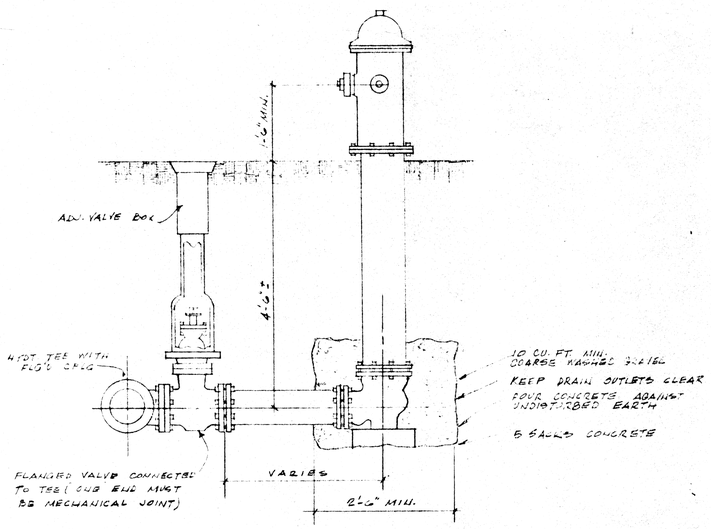

TYPICAL HYDRANT INSTALLATION

SCALE: 3/4" = 1'-0"

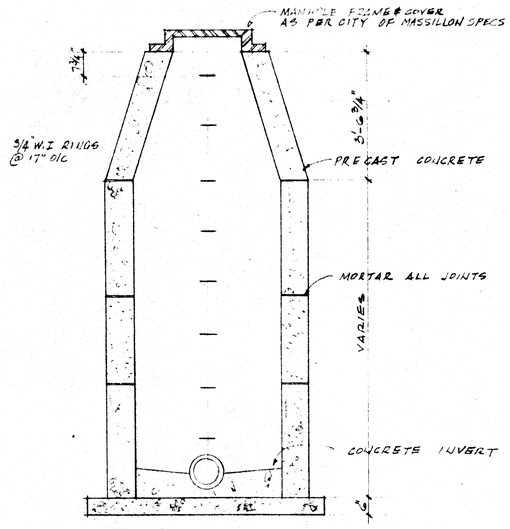

STANDARD DEEP MANHOLE

SCALE: 1/2" = 1'-0"

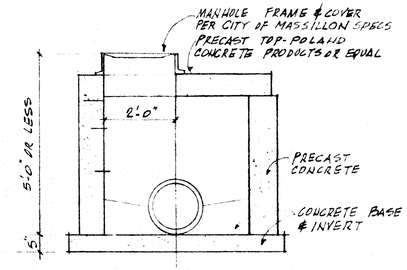

STANDARD SHALLOW MANHOLE

SCALE: 1/2" = 1'-0"

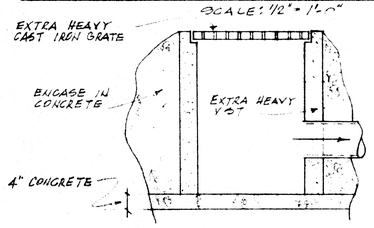

CATCH BASIN

SCALE: 3/4" = 1'-0"

DATE	MISCELLANEOUS SITE DETAILS
2-18-72	FAMILY HOUSING
3-10-72	STARK METROPOLITAN HOUSING AUTHORITY
	CANTON, OHIO
	George S. Heinrich
	ARA – NCARB – ARCHITECT
	CLEVELAND, OHIO 44115 216/771-0942
710R-3 2-14-72	STATE OF OHIO GEORGE STEVE HEINRICH 2305 REGISTERED ARCHITECT
	T 18-11 P-4

NORTH

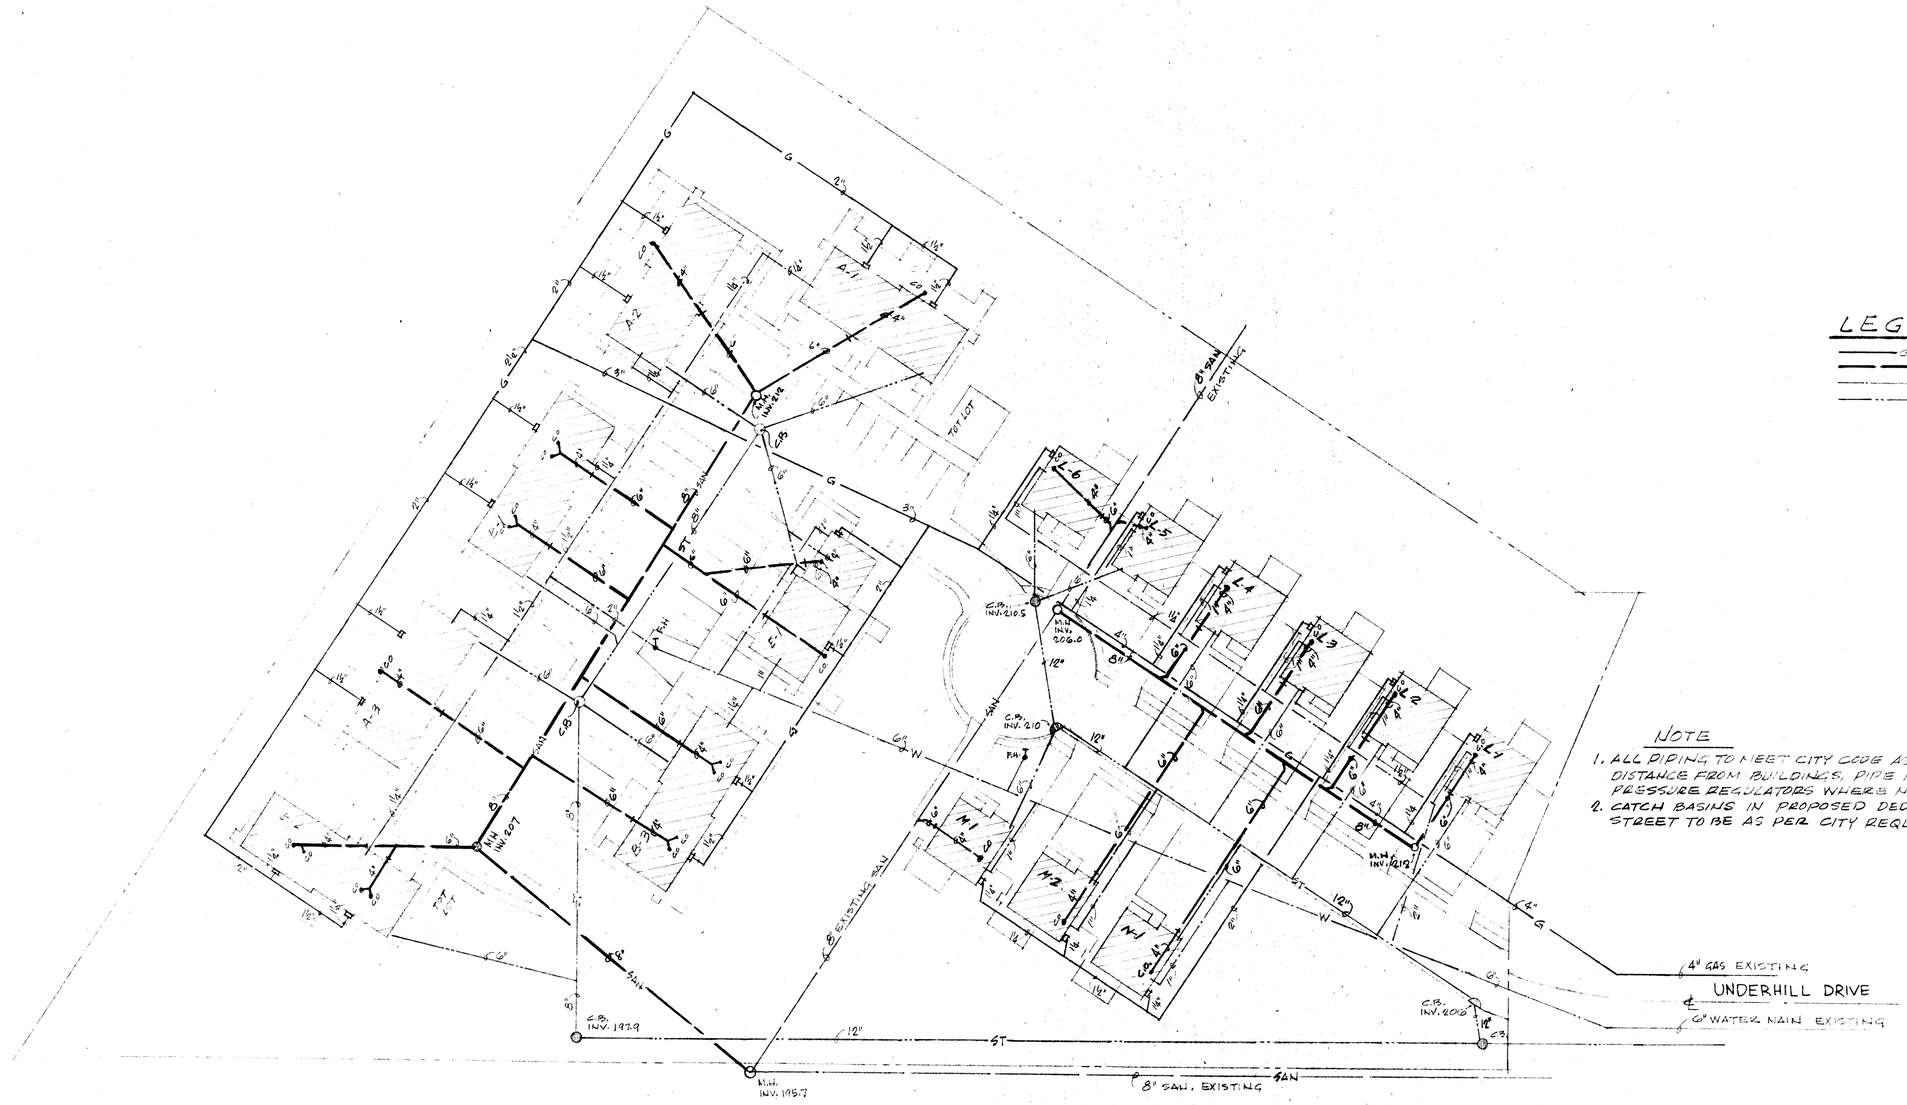

LEGEND

G — GAS
SAN — SAN
W — W
ST — ST

NOTE

1. ALL PIPING TO MEET CITY CODE AS FAR AS DISTANCE FROM BUILDINGS, PIPE MATERIAL, PRESSURE REGULATORS WHERE NECESSARY.
2. CATCH BASINS IN PROPOSED DEDICATED STREET TO BE AS PER CITY REQUIREMENTS.

DATE
2-18-72
3-10-72

SITE #2 UTILITY PLAN

FAMILY HOUSING
STARK METROPOLITAN HOUSING AUTHORITY
CANTON, OHIO

George S. Heinrich
ARA – NCARB – ARCHITECT
CLEVELAND, OHIO 44115 216/721-0342

STATE OF OHIO
GEORGE STEVE HEINRICH 2395
REGISTERED ARCHITECT

18-11

P-2

10&-3 2-14-72

SANITARY ON OTHER SIDE OF RD

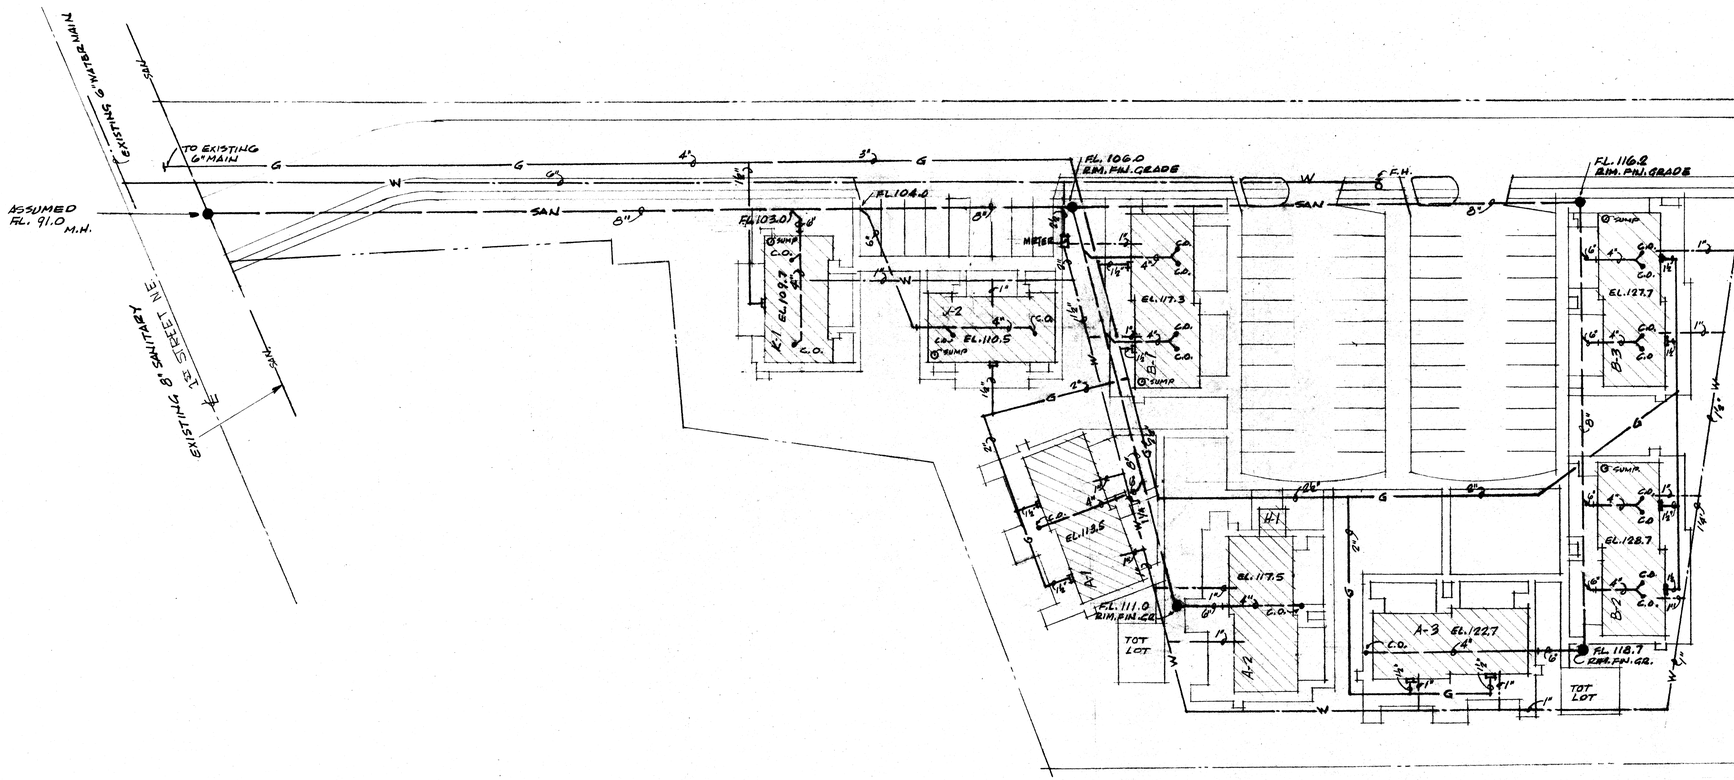

SITE #1 — UTILITY PLAN

SCALE 1"=30'

LEGEND

- G — GAS
- SAN — SANITARY
- W — WATER

NOTE: SEE ELEC'T. FOR CONNECTION

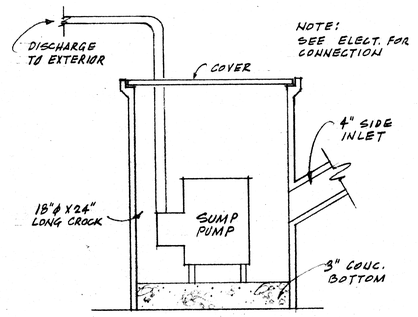

SUMP PIT NO SCALE

NOTE: CONSTRUCTION SHALL MEET CITY REQUIREMENTS.

NOTE

1. ALL PIPING TO MEET CITY CODE AS FAR AS DISTANCE FROM BUILDINGS, PIPE MATERIAL, PRESSURE REGULATORS WHERE NECESSARY.
2. INSTALL A SUMP PUMP IN ALL BUILDINGS WITH FOOTING DRAINS, IN PROTECTED PIT - DISCHARGE AT LEAST 10' FROM BUILDING FOUNDATION TO POSITIVE DRAINAGE SWALE. FOR LOCATION - SEE THIS DWG.

DATE
2-18-72
3-9-72

SITE #1 UTILITY PLAN

FAMILY HOUSING
STARK METROPOLITAN HOUSING AUTHORITY
CANTON, OHIO

George S. Heinrich
ARA — NCARB — ARCHITECT
CLEVELAND, OHIO 44115 216/771-0800

STATE OF OHIO · GEORGE STEVE HEINRICH · 7395 · REGISTERED ARCHITECT

18-11

P-1

710R-3 2-14-72

NORTH

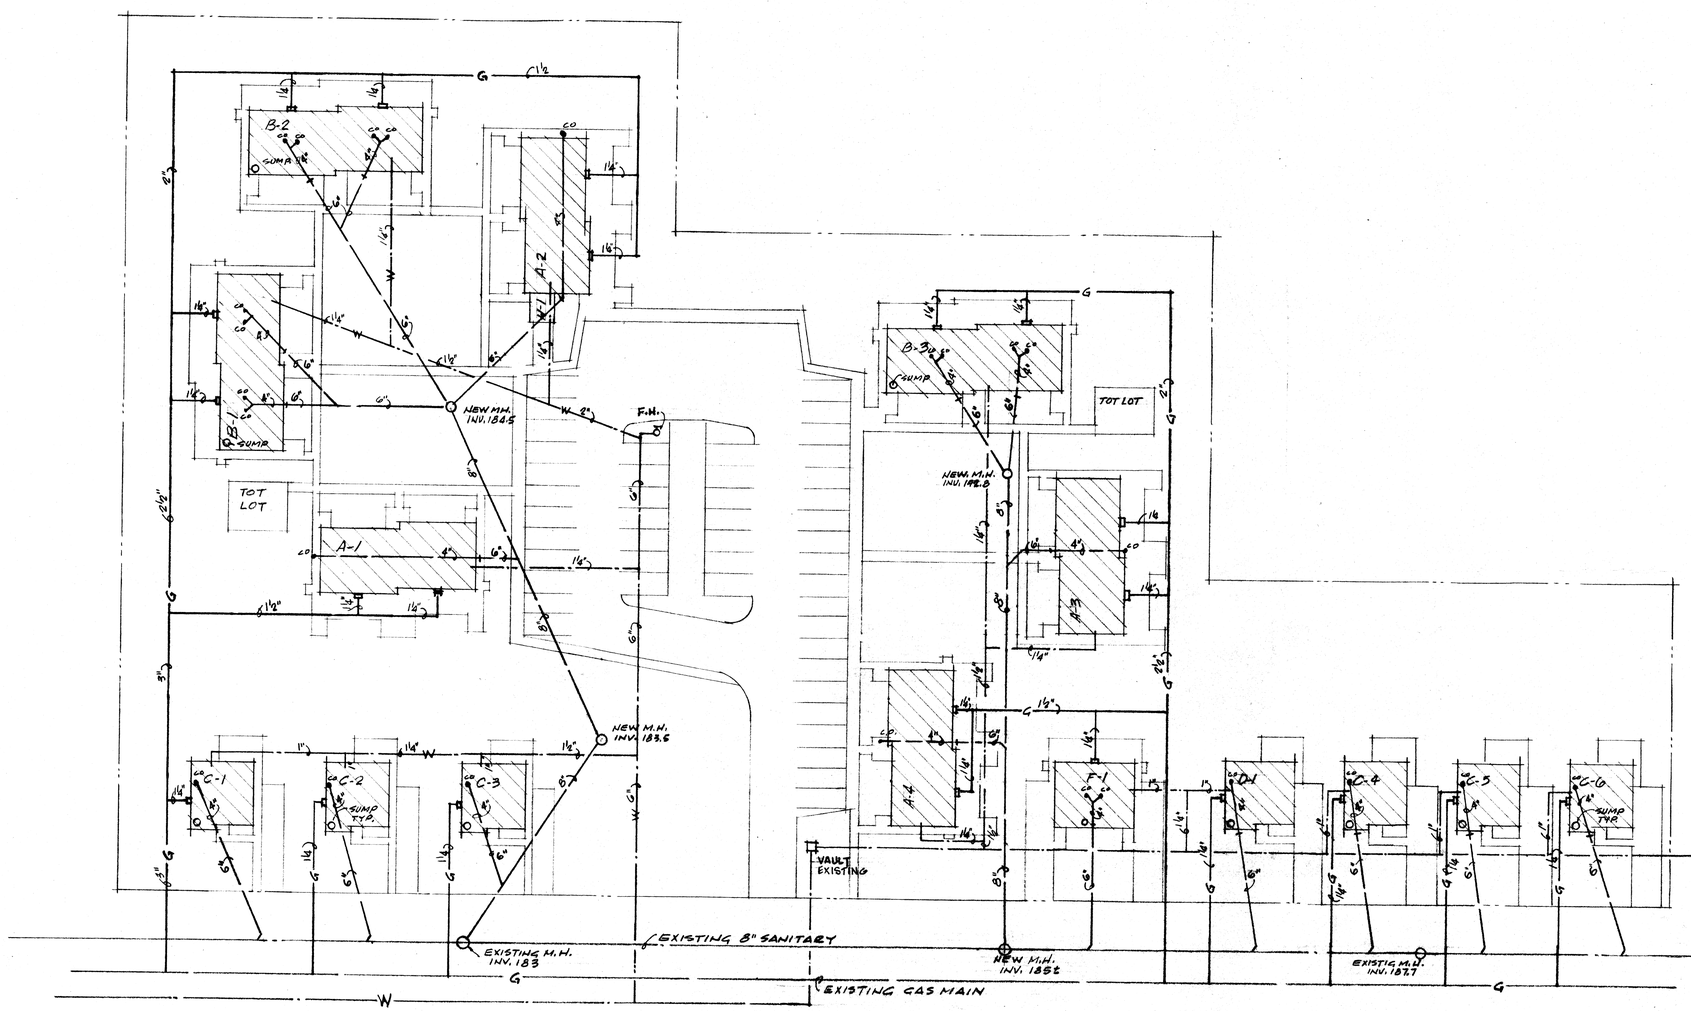

LEGEND

G
SAN
W

NOTE:
SEE DWG. P-1 FOR SUMP PIT.

SITE #3 UTILITY PLAN

SCALE 1" = 30'

NOTE:

1. ALL PIPING TO MEET CITY CODE AS FAR AS DISTANCE FROM BUILDING, PIPE MATERIAL, PRESSURE REGULATORS WHERE NECESSARY.
2. INSTALL A SUMP PUMP IN ALL BUILDINGS WITH FOOTING DRAINS, IN PROTECTED PIT - DISCHARGE AT LEAST 10' FROM BUILDING FOUNDATION TO POSITIVE DRAINAGE SWALE. FOR LOCATION - SEE THIS DWG.

DATE
2-18-72
3-10-72

SITE #3 UTILITY PLAN

FAMILY HOUSING
STARK METROPOLITAN HOUSING AUTHORITY
CANTON, OHIO

George S. Heinrich
ARA – NCARB – ARCHITECT
CLEVELAND, OHIO 44115 216/771-0542

STATE OF OHIO
GEORGE STEVE HEINRICH
2395
REGISTERED ARCHITECT

7108-3 | 2-11-72

18-11
P-3

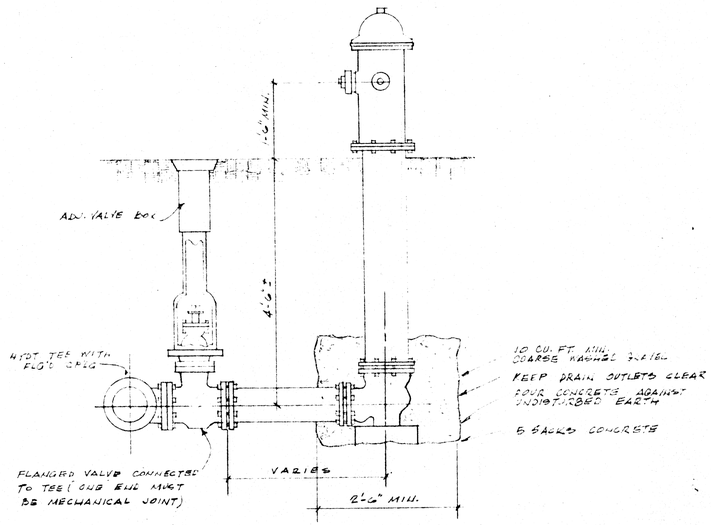

TYPICAL HYDRANT INSTALLATION

SCALE: 3/4" = 1'-0"

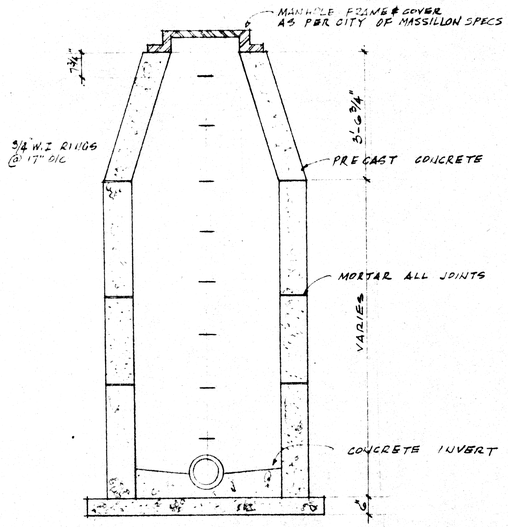

STANDARD DEEP MANHOLE

SCALE: 1/2" = 1'-0"

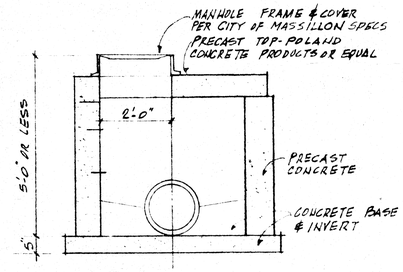

STANDARD SHALLOW MANHOLE

SCALE: 1/2" = 1'-0"

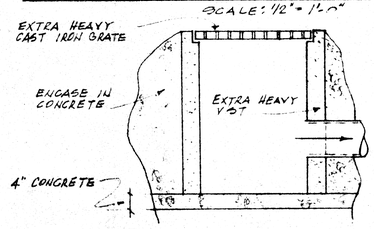

CATCH BASIN

SCALE: 3/4" = 1'-0"

DATE 2-8-72 3-10-72	MISCELLANEOUS SITE DETAILS	T
	FAMILY HOUSING STARK METROPOLITAN HOUSING AUTHORITY CANTON, OHIO	18-11
	George S. Heinrich ARA – NCARB – ARCHITECT CLEVELAND, OHIO 44115 216/771-0562	P-4
710R-3 2-14-72		

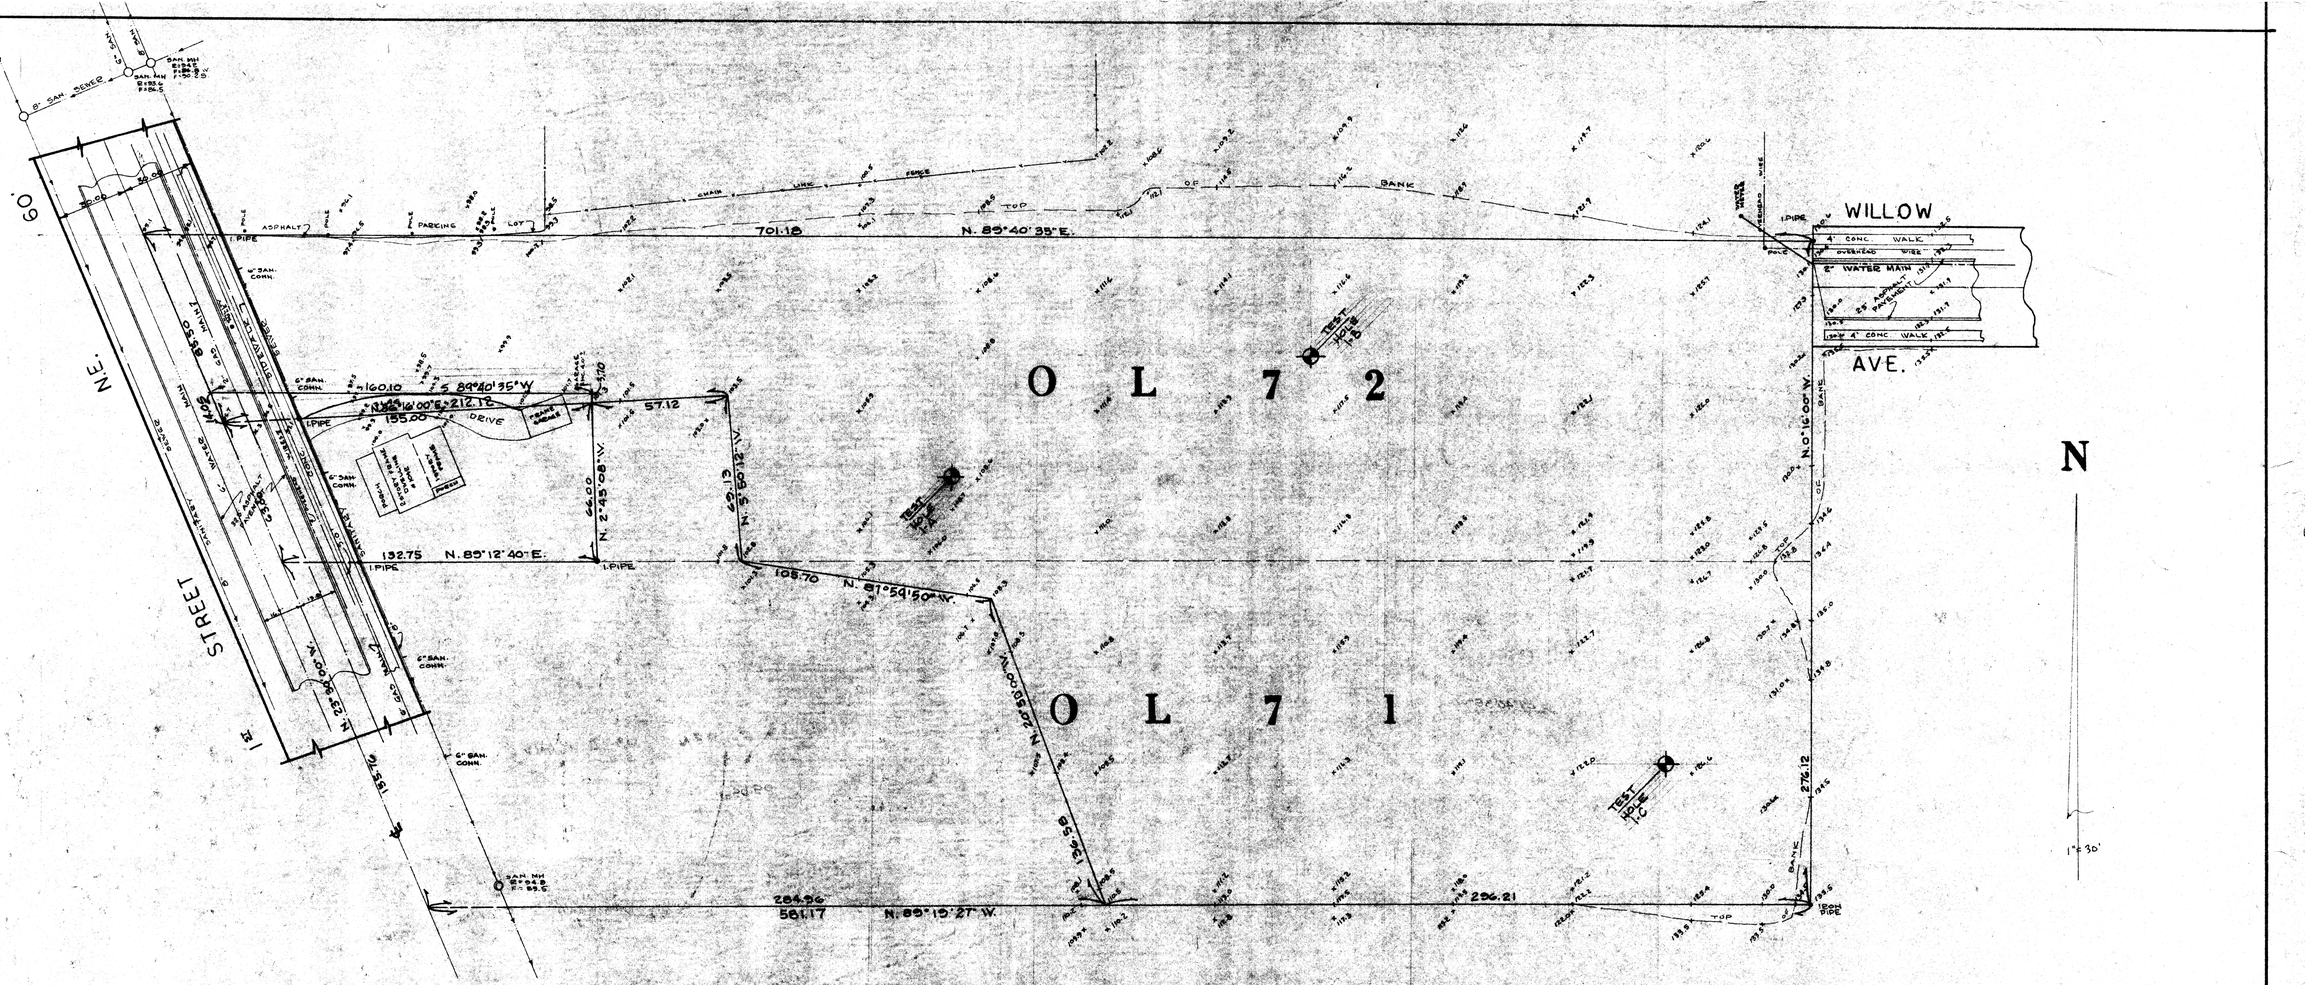

Note

UNDERGROUND INFORMATION TAKEN FROM RECORDS NOT GUARANTEED.

BENCH MARK:

TOP NUT ON HYDRANT AT 1028 1st STREET N.E.

EL. = 38.74

SURVEY
OF
PARTS OF OUTLOTS 71 & 72, MASSILLON, OHIO
STARK COUNTY
FOR
ORLEAN-SCOTT JOINT VENTURE
BY
THE HENRY G. REITZ ENGINEERING CO.
BY Donald E. Woike VICE PRESIDENT
SCALE 1" = 30' OCT. 4, 1971

STATE OF OHIO
DONALD E. WOIKE
5547
REGISTERED
SURVEYOR

NOTE:

1. THIS DRAWING IS A REPRODUCTION OF THE SURVEY & MAP PREPARED BY THE HENRY G. REITZ ENGINEERING CO., AS NOTED ABOVE.
2. TEST HOLES SHOWN THUS ⊕ WERE ADDED. LOCATIONS AS SHOWN ARE APPROXIMATE & WERE TAKEN BY PITTSBURGH TESTING LAB., PITTSBURGH, PA.

DATE 2-18-72

SITE 1 - TOPOGRAPHICAL & BOUNDARY SURVEY

FAMILY HOUSING
STARK METROPOLITAN HOUSING AUTHORITY
CANTON, OHIO

George S. Heinrich
ARA—NCARB—ARCHITECT
CLEVELAND, OHIO 44115 216/771-0942

STATE OF OHIO
GEORGE S. HEINRICH
REGISTERED ARCHITECT

18-11
C-1

TIOR-3 2172

TOPOGRAPHICAL SURVEY
OF PART OF
OUTLOT Nº 326
IN
MASSILLON, STARK CO.,
OHIO
FOR
ORLEAN-SCOTT JOINT VENTURE
BY
THE HENRY G. REITZ ENG. Co
BY P.T. Saylesh. Sec & Treas
SCALE 1"=30' NOV. 1971

STATE OF OHIO
REGISTERED
SURVEYOR

· NOTE ·
UNDERGROUND INFORMATION TAKEN FROM RECORDS IS NOT GUARANTEED.

BENCH MARK: ELEVATION: 228.80
TOP OF HYDRANT AT THE NORTHEAST CORNER OF UNDERHILL & MAC DONALD.

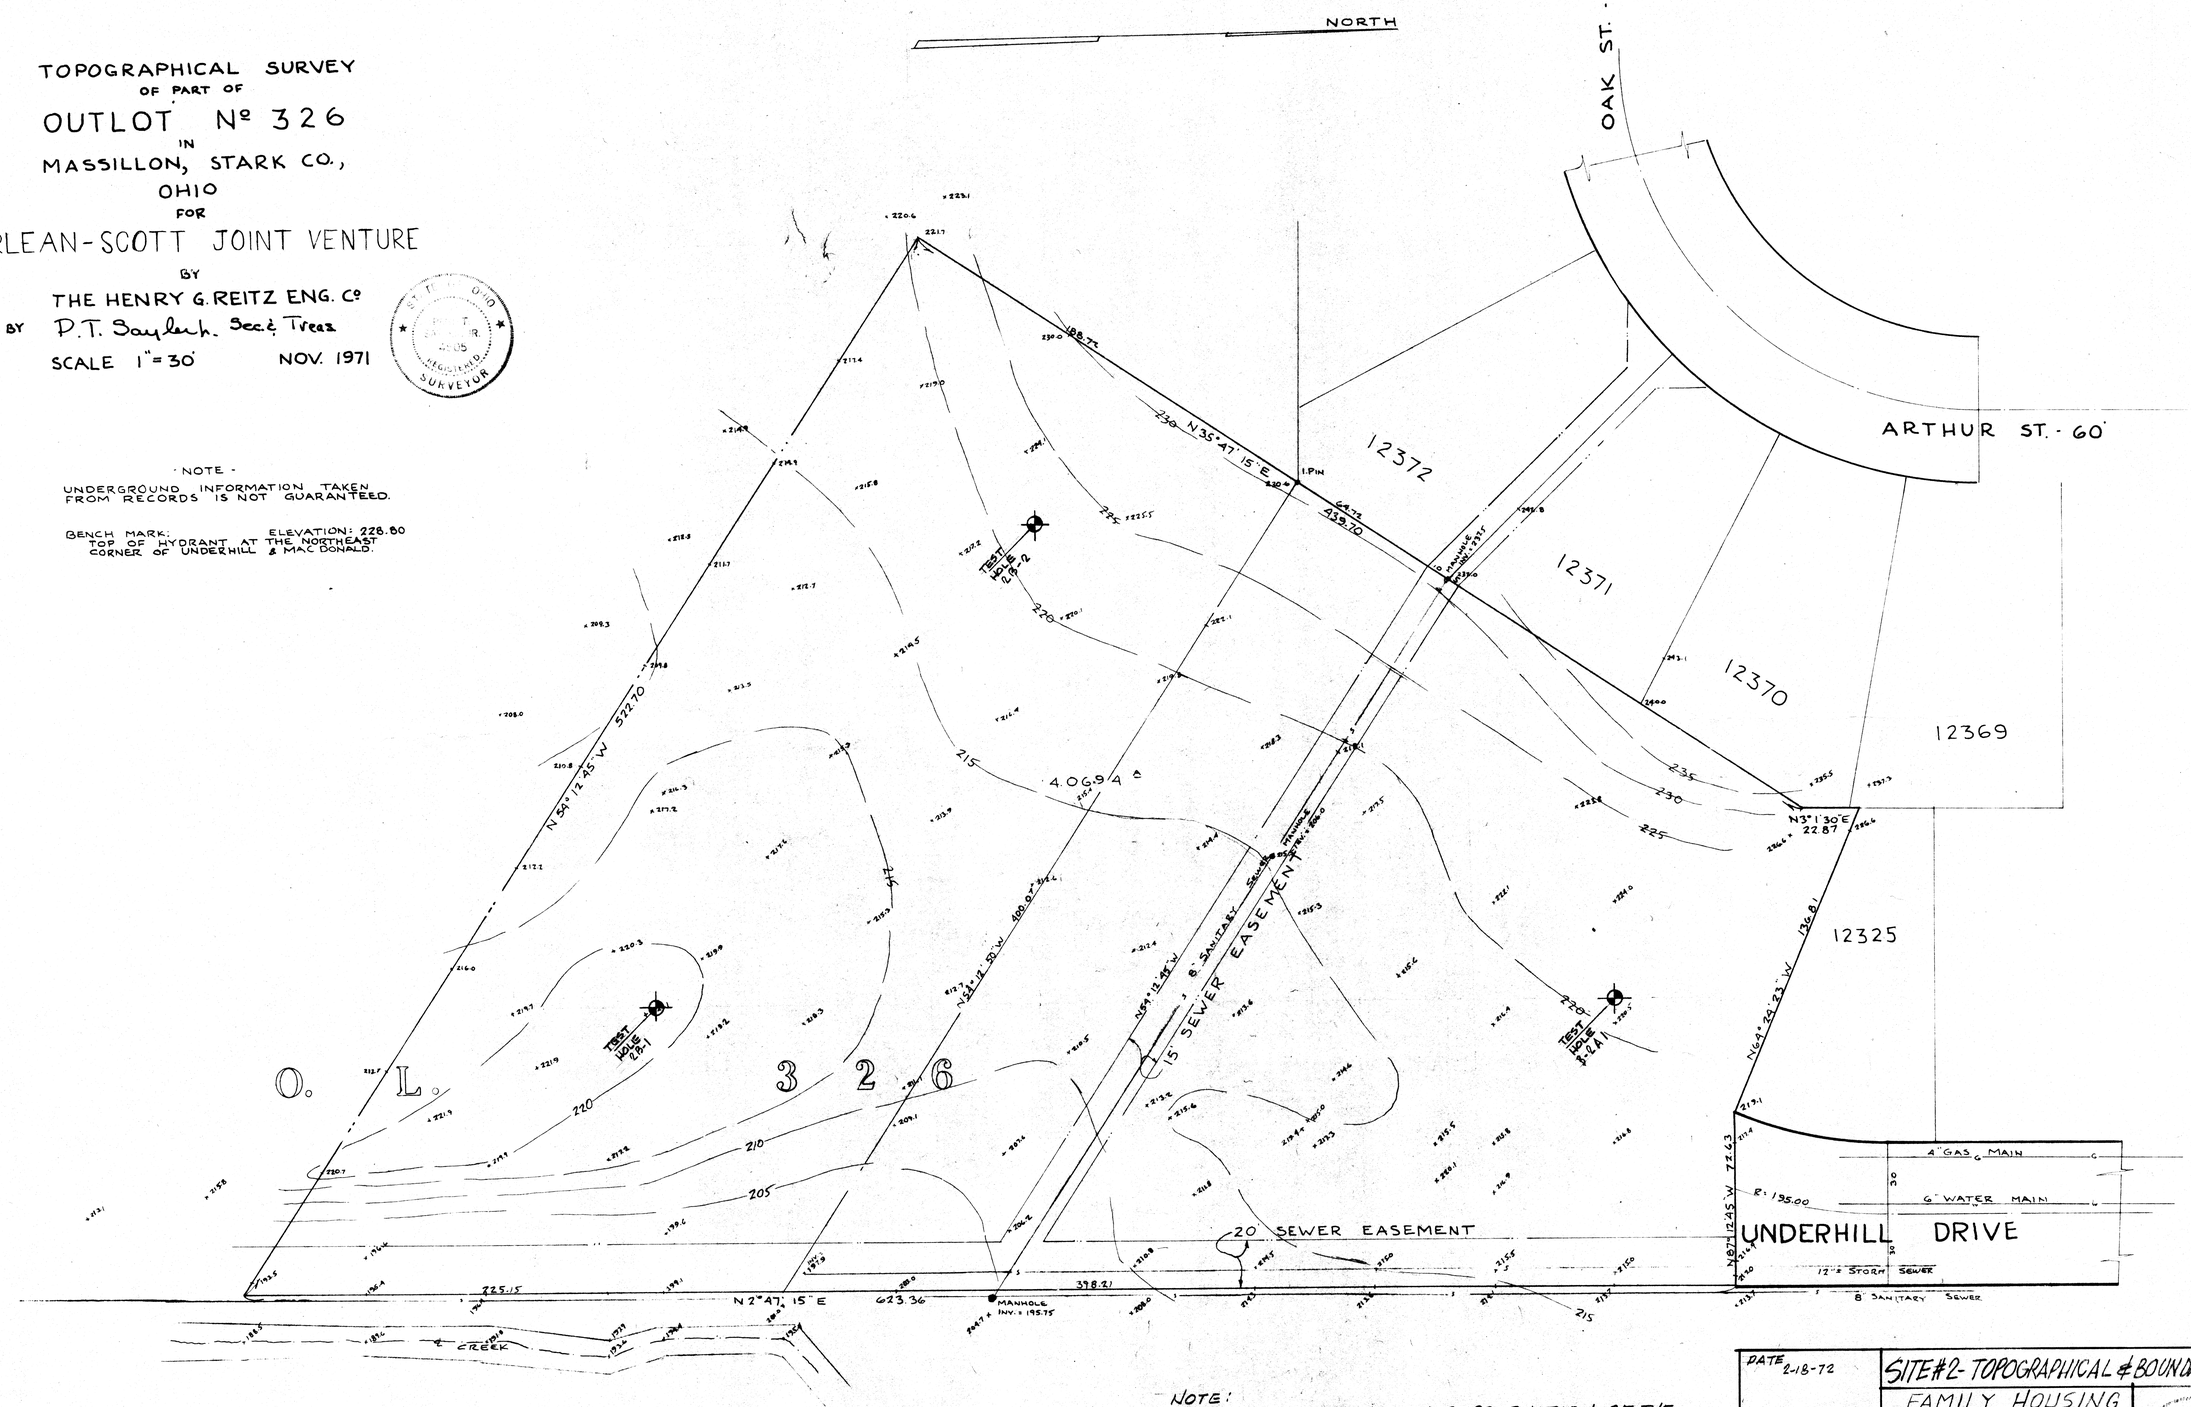

NOTE:
1. THIS DRAWING IS A REPRODUCTION OF THE SURVEY & MAP PREPARED BY THE HENRY G. REITZ ENGINEERING CO. AS NOTED ABOVE.
2. TEST HOLES SHOWN THUS ⊕ WERE ADDED. THE LOCATIONS AS SHOWN ARE APPROXIMATE & WERE TAKEN BY PITTSBURGH TESTING LAB. PITTSBURGH, PA.

DATE 2-18-72

SITE #2 - TOPOGRAPHICAL & BOUNDARY SURVEY
FAMILY HOUSING
STARK METROPOLITAN HOUSING AUTHORITY
CANTON, OHIO

George S. Heinrich
ARA – NCARB – ARCHITECT
CLEVELAND, OHIO 44115 216/771-0512

STATE OF OHIO
GEORGE STEVE HEINRICH
2595
REGISTERED ARCHITECT

18-11
C-4

7/OR-3 2-14-72