R.G. DRAGE CAREER EDUCATION CENTER

THE STARK COUNTY AREA JOINT VOCATIONAL SCHOOL DISTRICT

6805 RICHVILLE DRIVE S.W. MASSILLON, OHIO

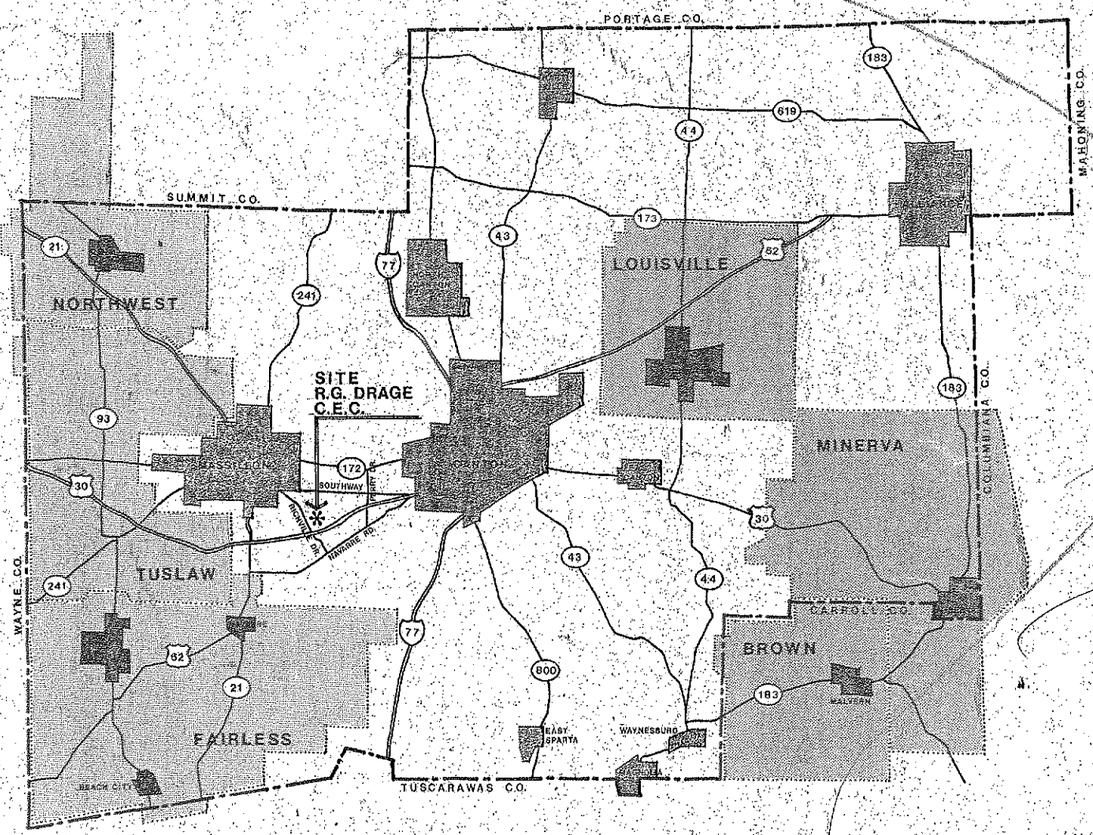

BOARD OF EDUCATION

MR. RICHARD A. HORST	PRESIDENT
MR. WILBUR D. HAAS	VICE PRESIDENT
MRS. JANET SUDEROW	MEMBER
MR. DONALD D. AVDUL	MEMBER
MR. DON DEAN	MEMBER
MR. WALTER E. KURZEN	MEMBER
MR. GEORGE H. KISHMAN	MEMBER
MR. R.G. DRAGE	STARK COUNTY SUPERINTENDENT OF SCHOOLS
MR. JOHN R. IZZI	SUPERINTENDENT
MR. PAUL E. GRIBBLE	CLERK-TREASURER
MR. ANTHONY J. ZUPPE	VOCATIONAL DIRECTOR

LAWRENCE, DYKES, GOODENBERGER & BOWER * ARCHITECTS

PERMITS OFFICE

Doug Maint Sup 8.44-087

FINISH FLOOR ELEVATION 1122.00

TEST BORING B-1

TEST BORING B-2

TEST BORING B-3

TEST BORING B-4

TEST BORING B-5

TEST BORING B-9

TEST BORING B-10

CATCH BASIN TOP 1117.75

CATCH BASIN TOP 1110.50

CHIP AND SEAL SURFACE

ASPHALT

CONCRETE WALK

12' ASPHALT WALK

8' CONCRETE WALK

5' CONCRETE WALK AND CURB DETAIL C-211

10' CONCRETE WALK

8' CONCRETE LANE, 6" THICK W/(2) LAYERS 6x6-W.W.M.

5' CONCRETE RAMP

20' CONC. RAMP

NEW 8" WELL CONCRETE

ASPHALT SURFACE

LIGHT ASPHALT DRIVE

STEPS 8 RISERS

HANDRAIL DETAIL D-211

REFER TO SHEET 211 FOR DETAIL OF THIS AREA

50' FLAG POLE

HOSE POINT

BASE LINE

℄ CURVE DATA
R = 250.00'
Δ = 52°00'00"
T = 121.93'

THE STARK COUNTY AREA JOINT VOCATIONAL SCHOOL DIS

R.G. DRAGE

CAREER EDUCATIONAL CENTER

REVISED ADD'L. 2

PARTIAL SITE PLAN

C-22

2

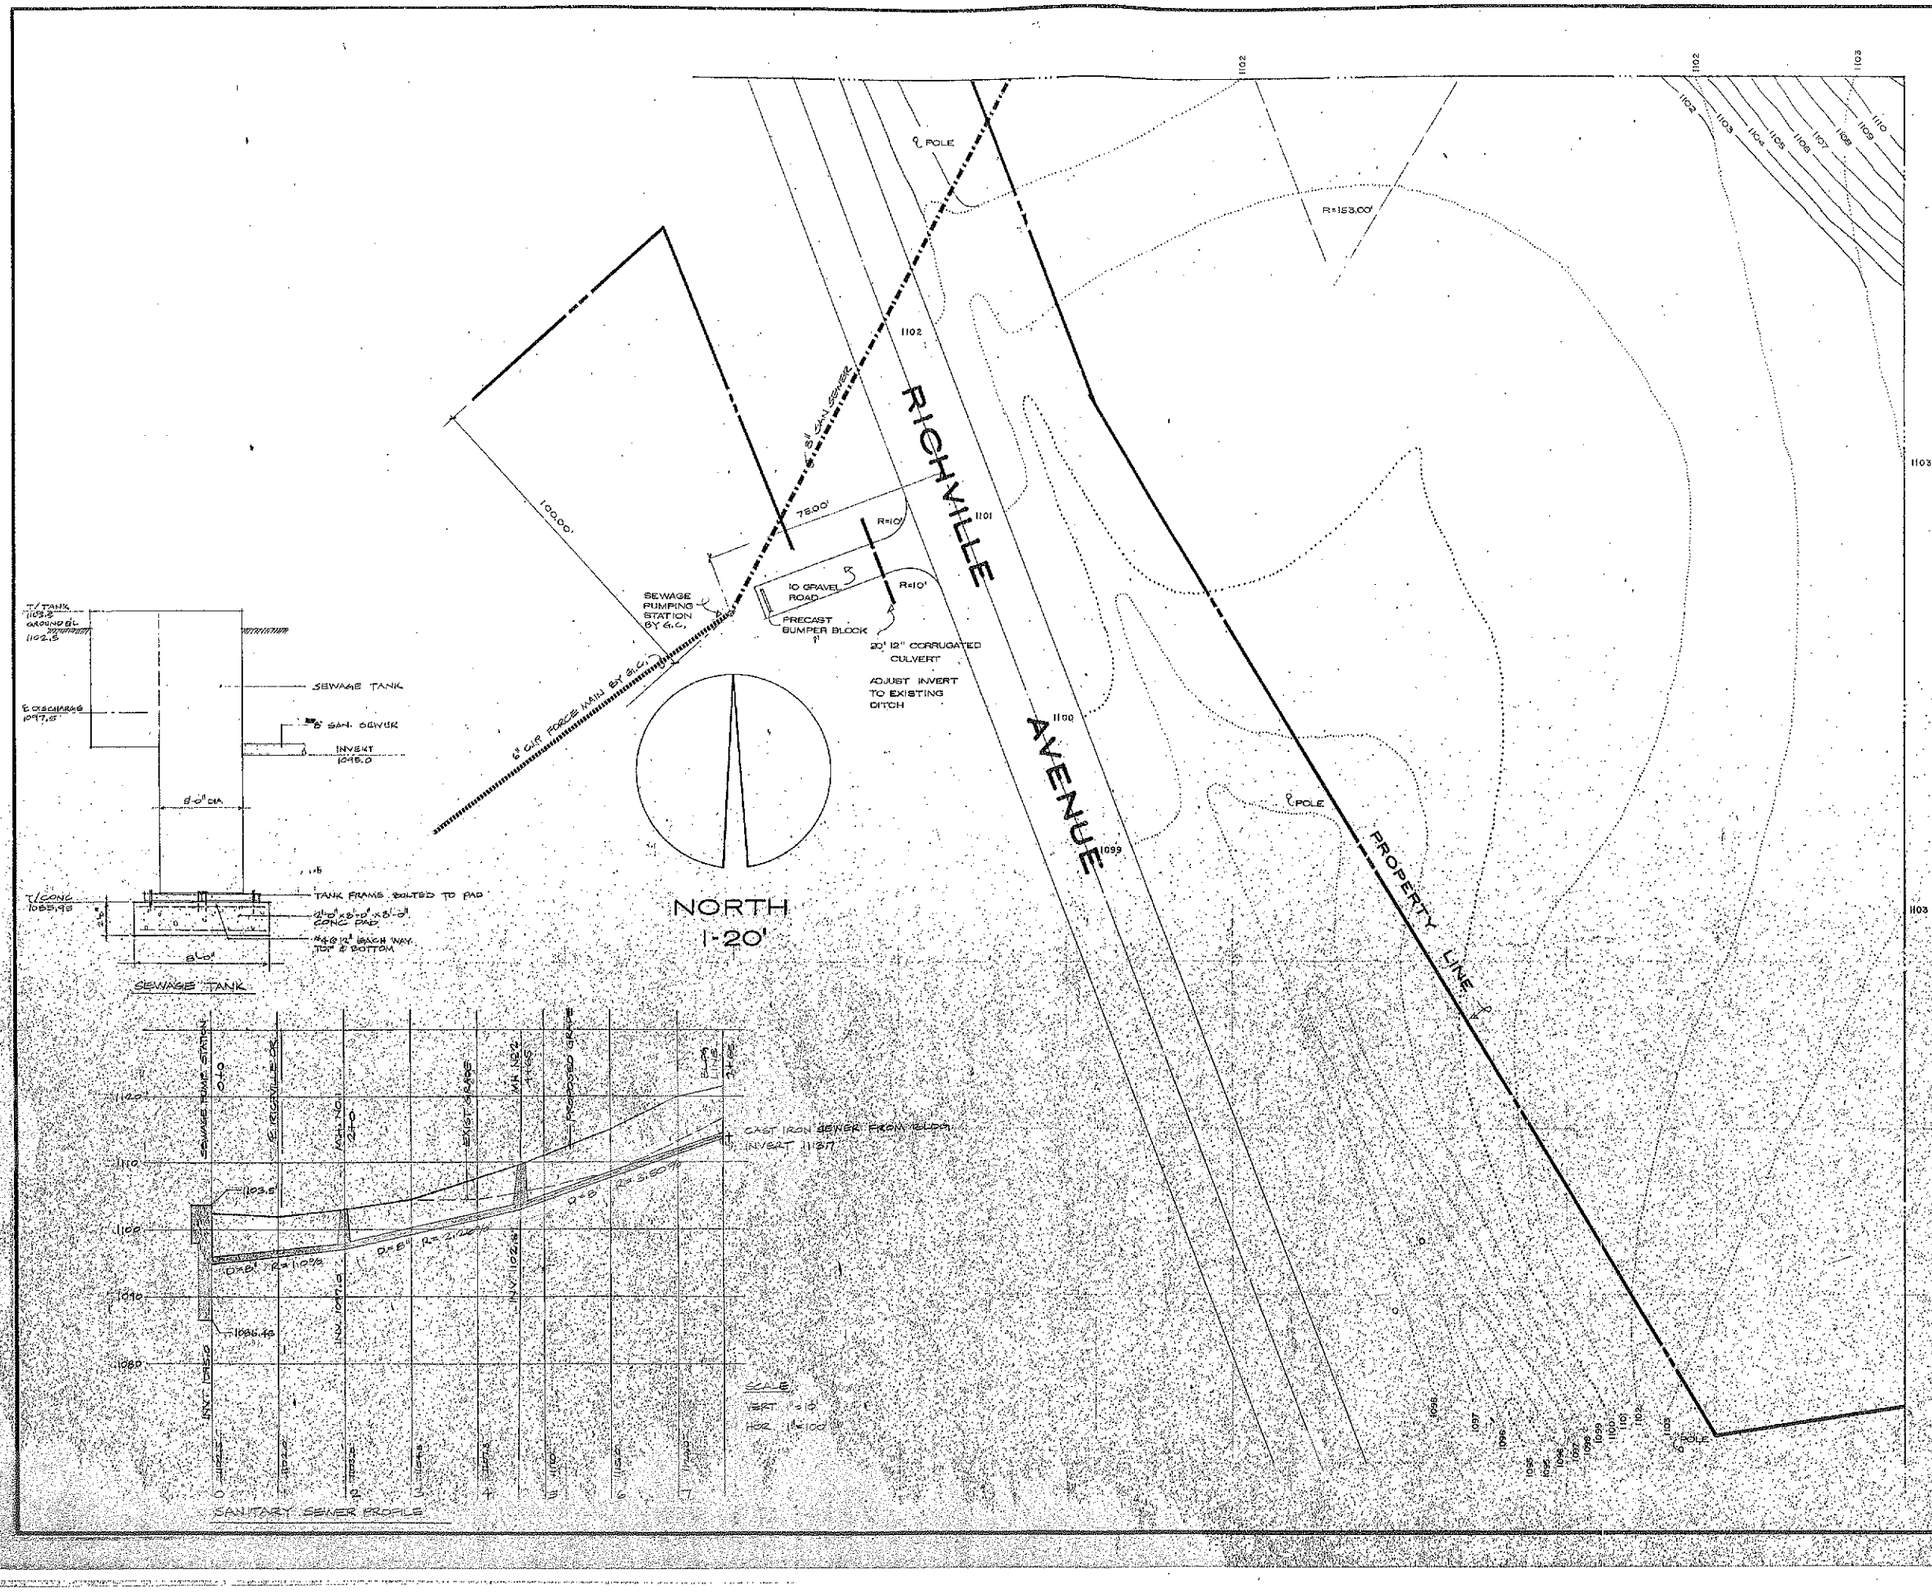

LAWRENCE, DYKES, GOODENBERGER AND BOWER ARCHITECTS

125 VALLEYVIEW N.W.
CANTON, OHIO 44708
TEL. 216-477-8247

STATE OF OHIO
REGISTERED ARCHITECTS
1408 LAWRENCE
1409 DYKES
GOODENBERGER 2120
BOWER 3772

REVISIONS

THE STARK COUNTY AREA JOINT VOCATIONAL SCHOOL DISTRICT

R. G. DRAGE
CAREER EDUCATION CE
GROC RICHVILLE DRIVE S.W.

DRAWN
CHECKED
JOB CAP
DATE

PLAN

28

Approved by

Wm. J. Verosky, Stark County Sanitary Engineer — Date: Mar. 16 1976

By: James C. McCarthy, Deputy

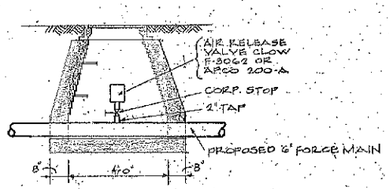

MANHOLE DETAIL (A)

3/8" = 1'-0"

NOTE:
FOR MANHOLE CONSTRUCTION SEE DETAIL 2, SHEET #2.11

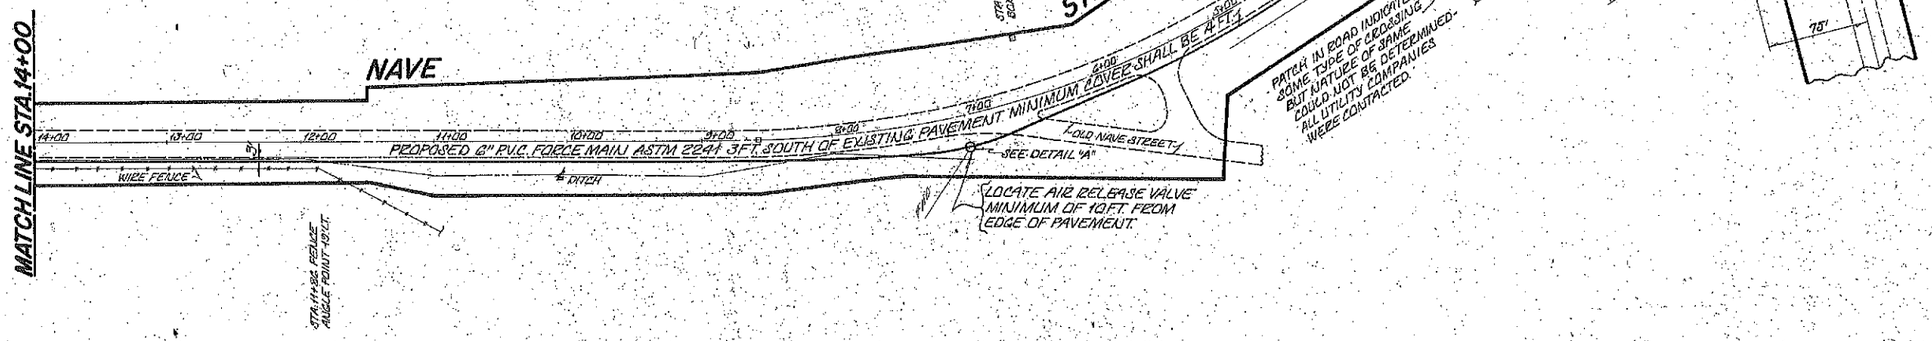

NOTE:
CONTRACTOR SHALL CALL THE OHIO BELL TELEPHONE CO., CANTON, OHIO AT 456-0972 BEFORE DIGGING.

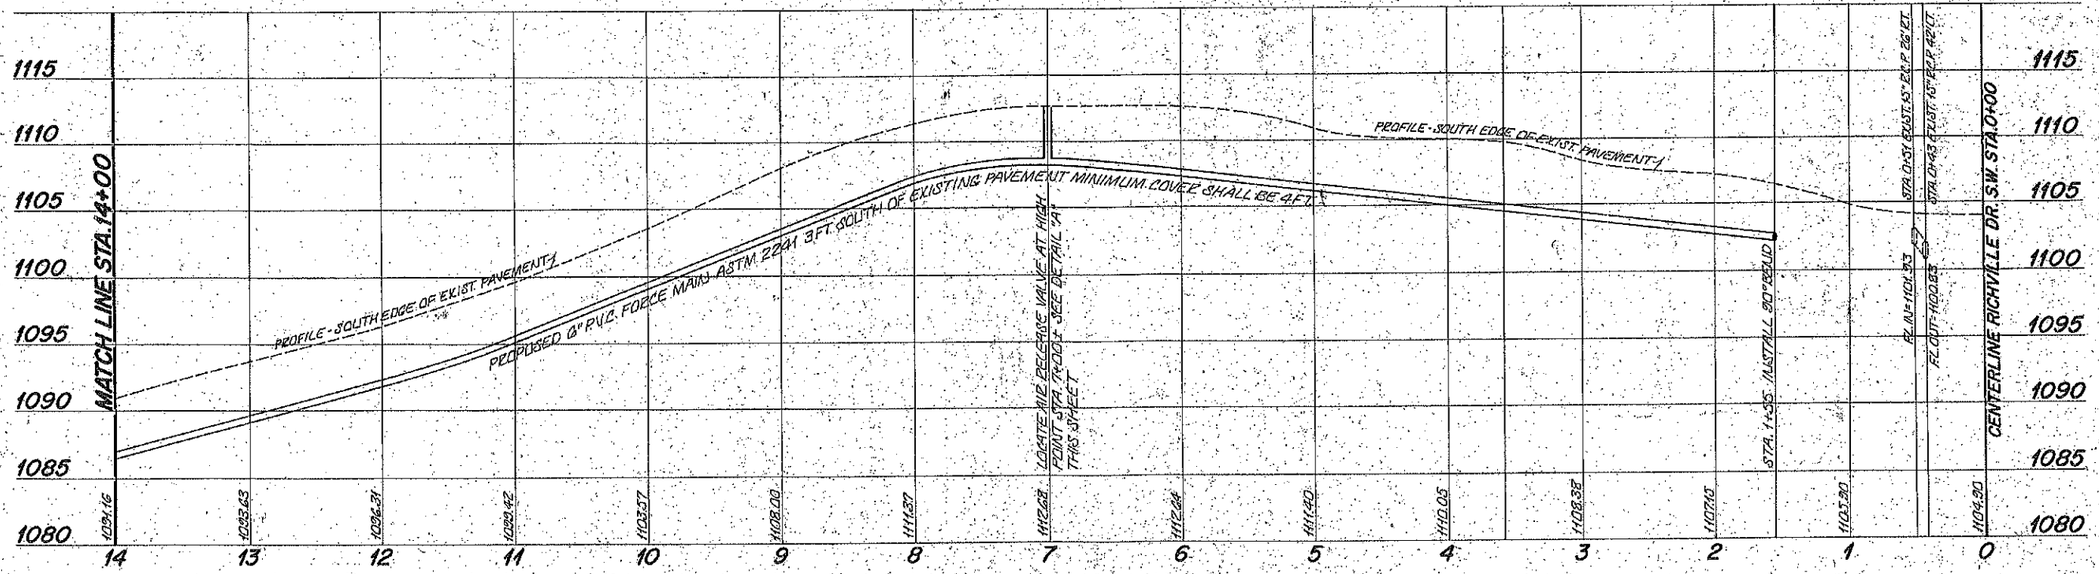

LAWRENCE, DYKES, GOODENBERGER AND BOWER * ARCHITECTS

125 VALLEYVIEW N.W.
CANTON, OHIO 44720
TEL. 216-833-8747

STATE OF OHIO
JAMES LAWRENCE 1408
DYKES 1409
GOODENBERGER 2170
BOWER 3772
REGISTERED ARCHITECTS

REVISIONS

THE STARK COUNTY AREA JOINT VOCATIONAL SCHOOL DISTRICT
R. C. DRAGE CAREER EDUCATION CENTER
NASSILLON
8006 RICHVILLE DRIVE S.W.

JOB NO. 7512
DRAWN WA
CHECKED DBW
JOB CAP TDM
DATE FEB. 24, 1976

SEWERAGE FORCE MAIN
HOR. 1" = 50'-0"
VERT. 1" = 5'-0"

2.13

Approved by

WM. A. VERDISCH, Mar. 16, 1976
Stark County Sanitary Engineer — Date

By: James E. McCarthy, Deputy

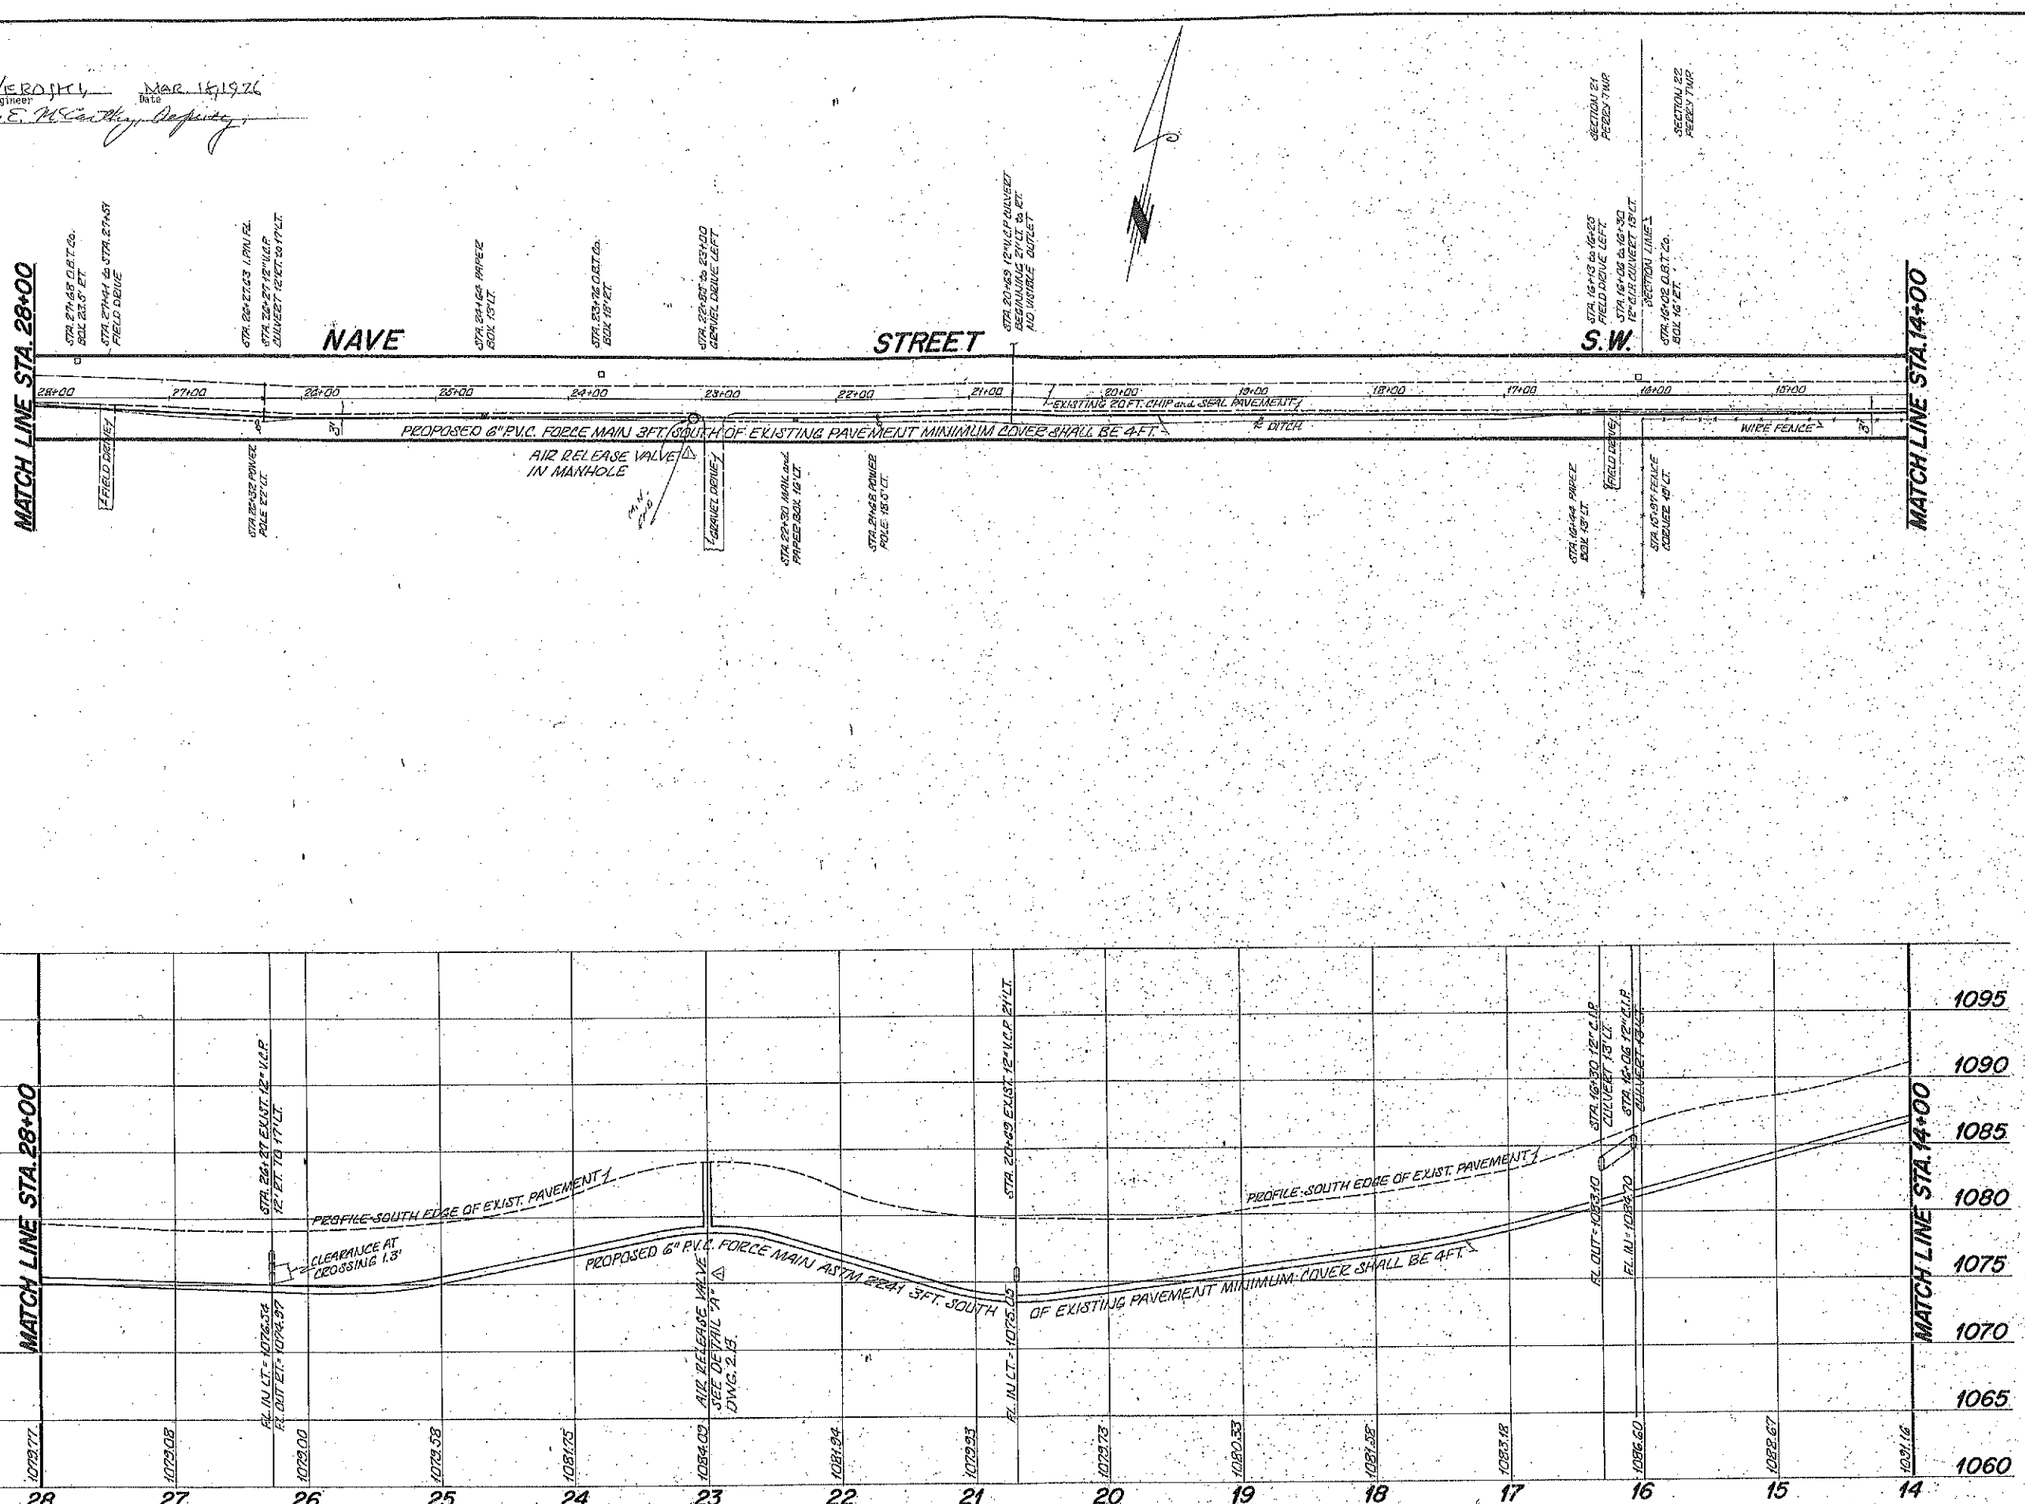

LAWRENCE, DYKES, GOODENBERGER AND BOWER * ARCHITECTS

129 VALLEYVIEW N.W.
CANTON, OHIO 44708
TEL. 216-477-6242

STATE OF OHIO
1408 LAWRENCE
DYKES 1409
GOODENBERGER 2170
BOWER 3272
REGISTERED ARCHITECTS

△ REVISED PER BULL #1 3-10-76
REVISIONS

THE STARK COUNTY AREA JOINT VOCATIONAL SCHOOL DISTRICT
R. C. DRAGE
CAREER EDUCATION CENTER
MASSILLON, OHIO
6805 RICHVILLE DRIVE S.W.

JOB NO. 7512
DRAWN MM
CHECKED DBW
JOB CAP TDM
DATE FEB. 24, 1976

SEWERAGE FORCE MAIN
HOR. 1"=50'-0"
VERT. 1"=5'-0"

2.14

Approved by

WM. A. VERSKI, Stark County Sanitary Engineer — MAR 15, 1976 Date

By: James E. McCarthy, Deputy

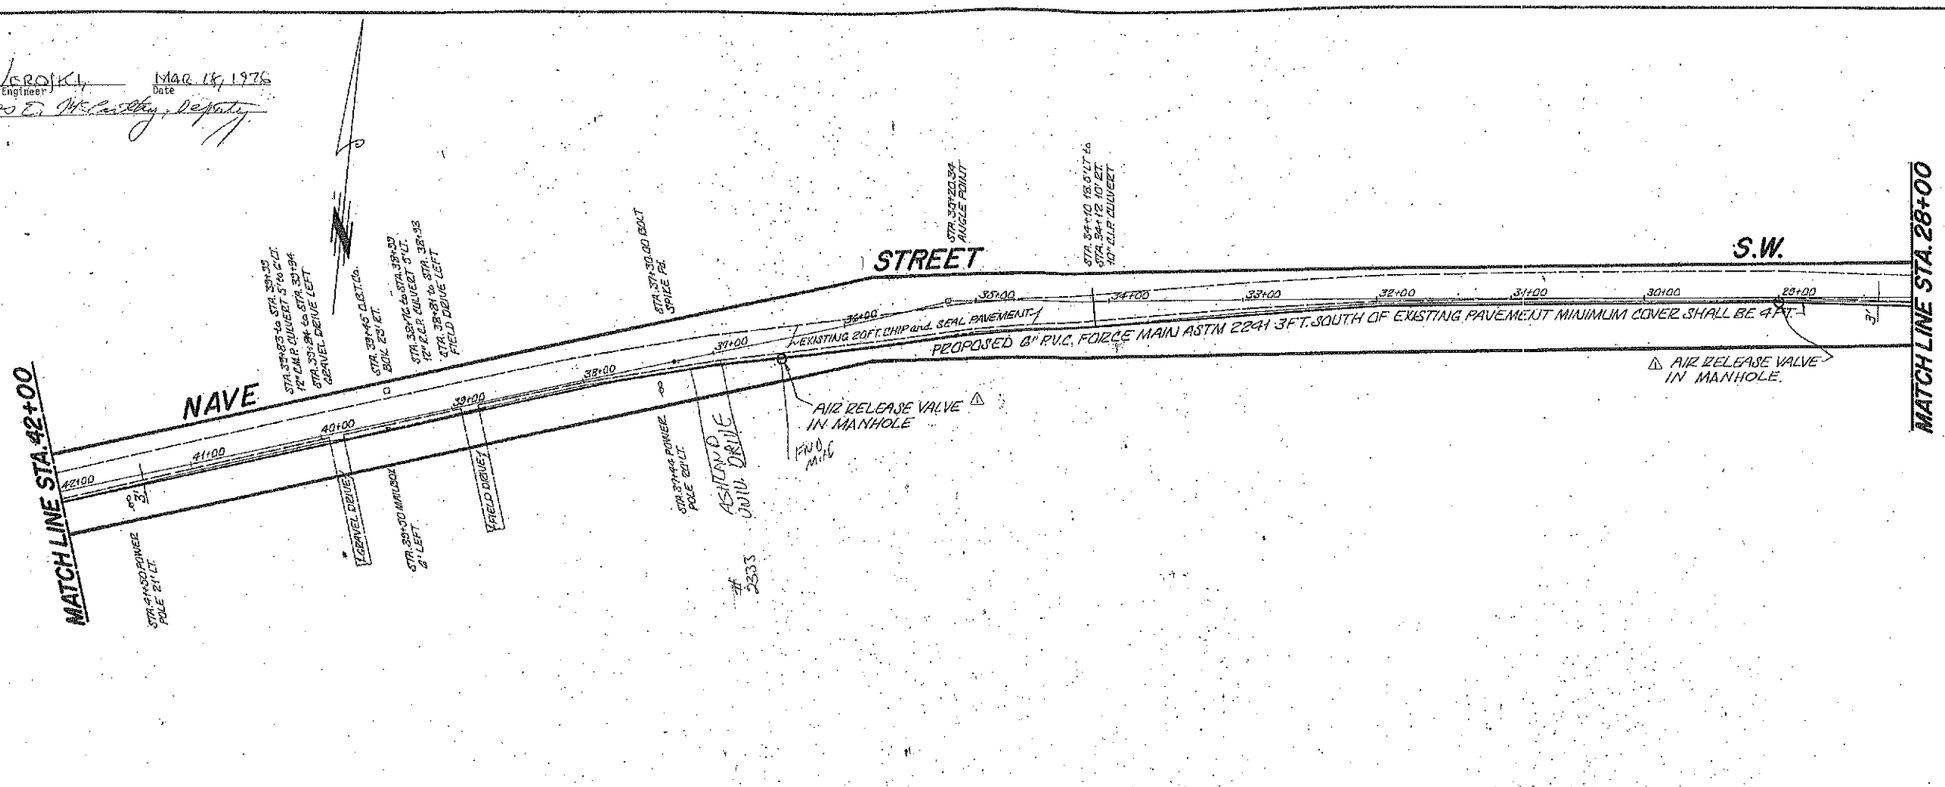

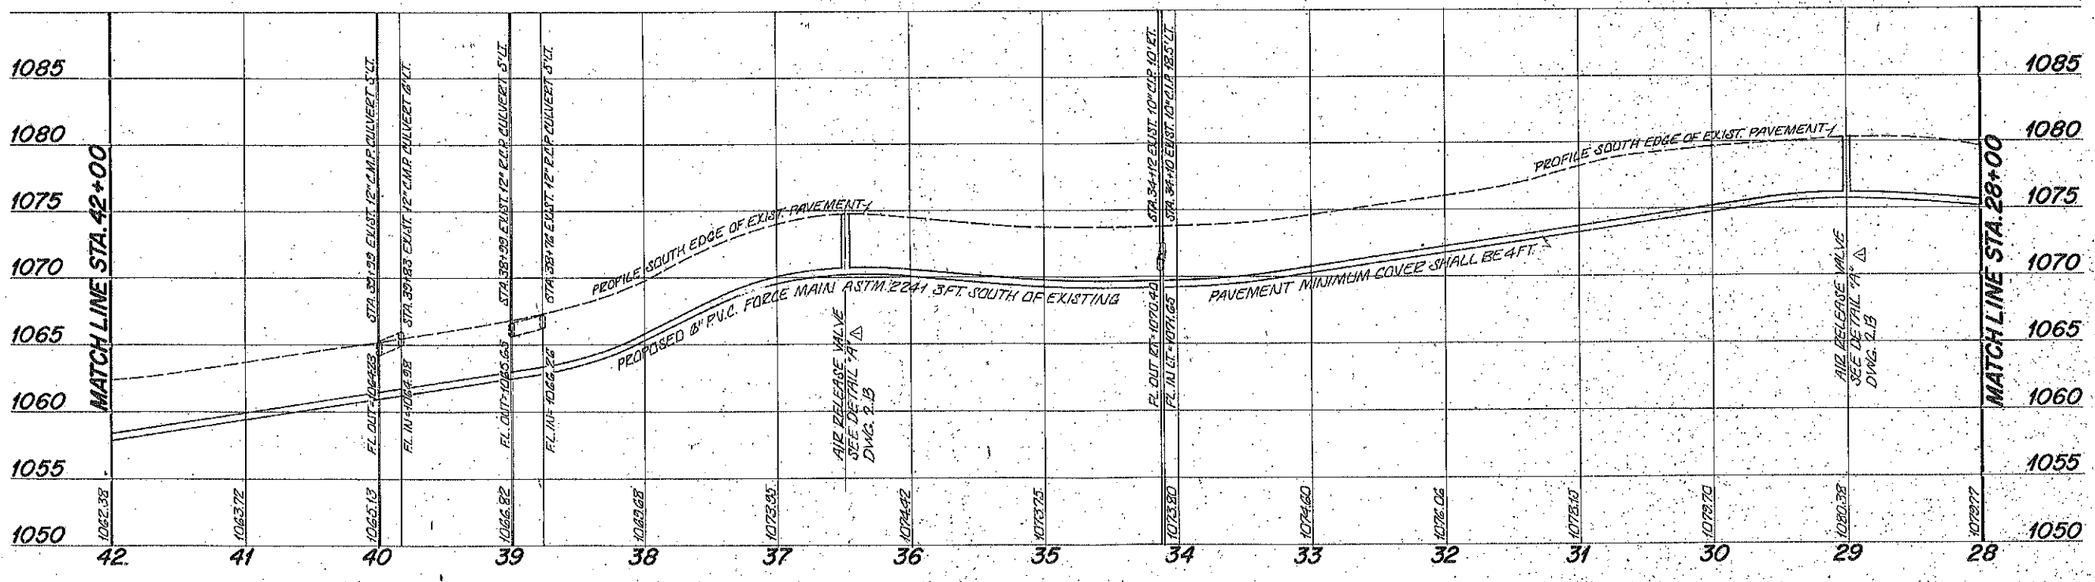

LAWRENCE, DYKES, GOODENBERGER AND BOWER, INC.
ARCHITECTS

125 VALLEYVIEW N.W.
CANTON, OHIO 44720
TEL. 216-477-6647

STATE OF OHIO
1400 LAWRENCE
DYKES 1409
GOODENBERGER 2170
BOWER 3772
REGISTERED ARCHITECTS

△ REVISED PER BULL. # 5-11-76
REVISIONS

THE STARK COUNTY AREA JOINT VOCATIONAL SCHOOL DISTRICT
R. C. DRAGE
CAREER EDUCATION CENTER
MASSILLON, OHIO
6086 RIDGEVILLE DRIVE S.W.

JOB NO. 7514
DRAWN M
CHECKED DBV
JOB CAP. TDM
DATE FEB. 24, 1976

SEWERAGE
FORCE
MAIN
HOR. 1"=50'-0"
VERT. 1"=5'-0"

2.15

Approved by

Wm. J. Verosky, Stark County Sanitary Engineer — Date: MAR 18, 1976

By: James C. McCarthy, Deputy.

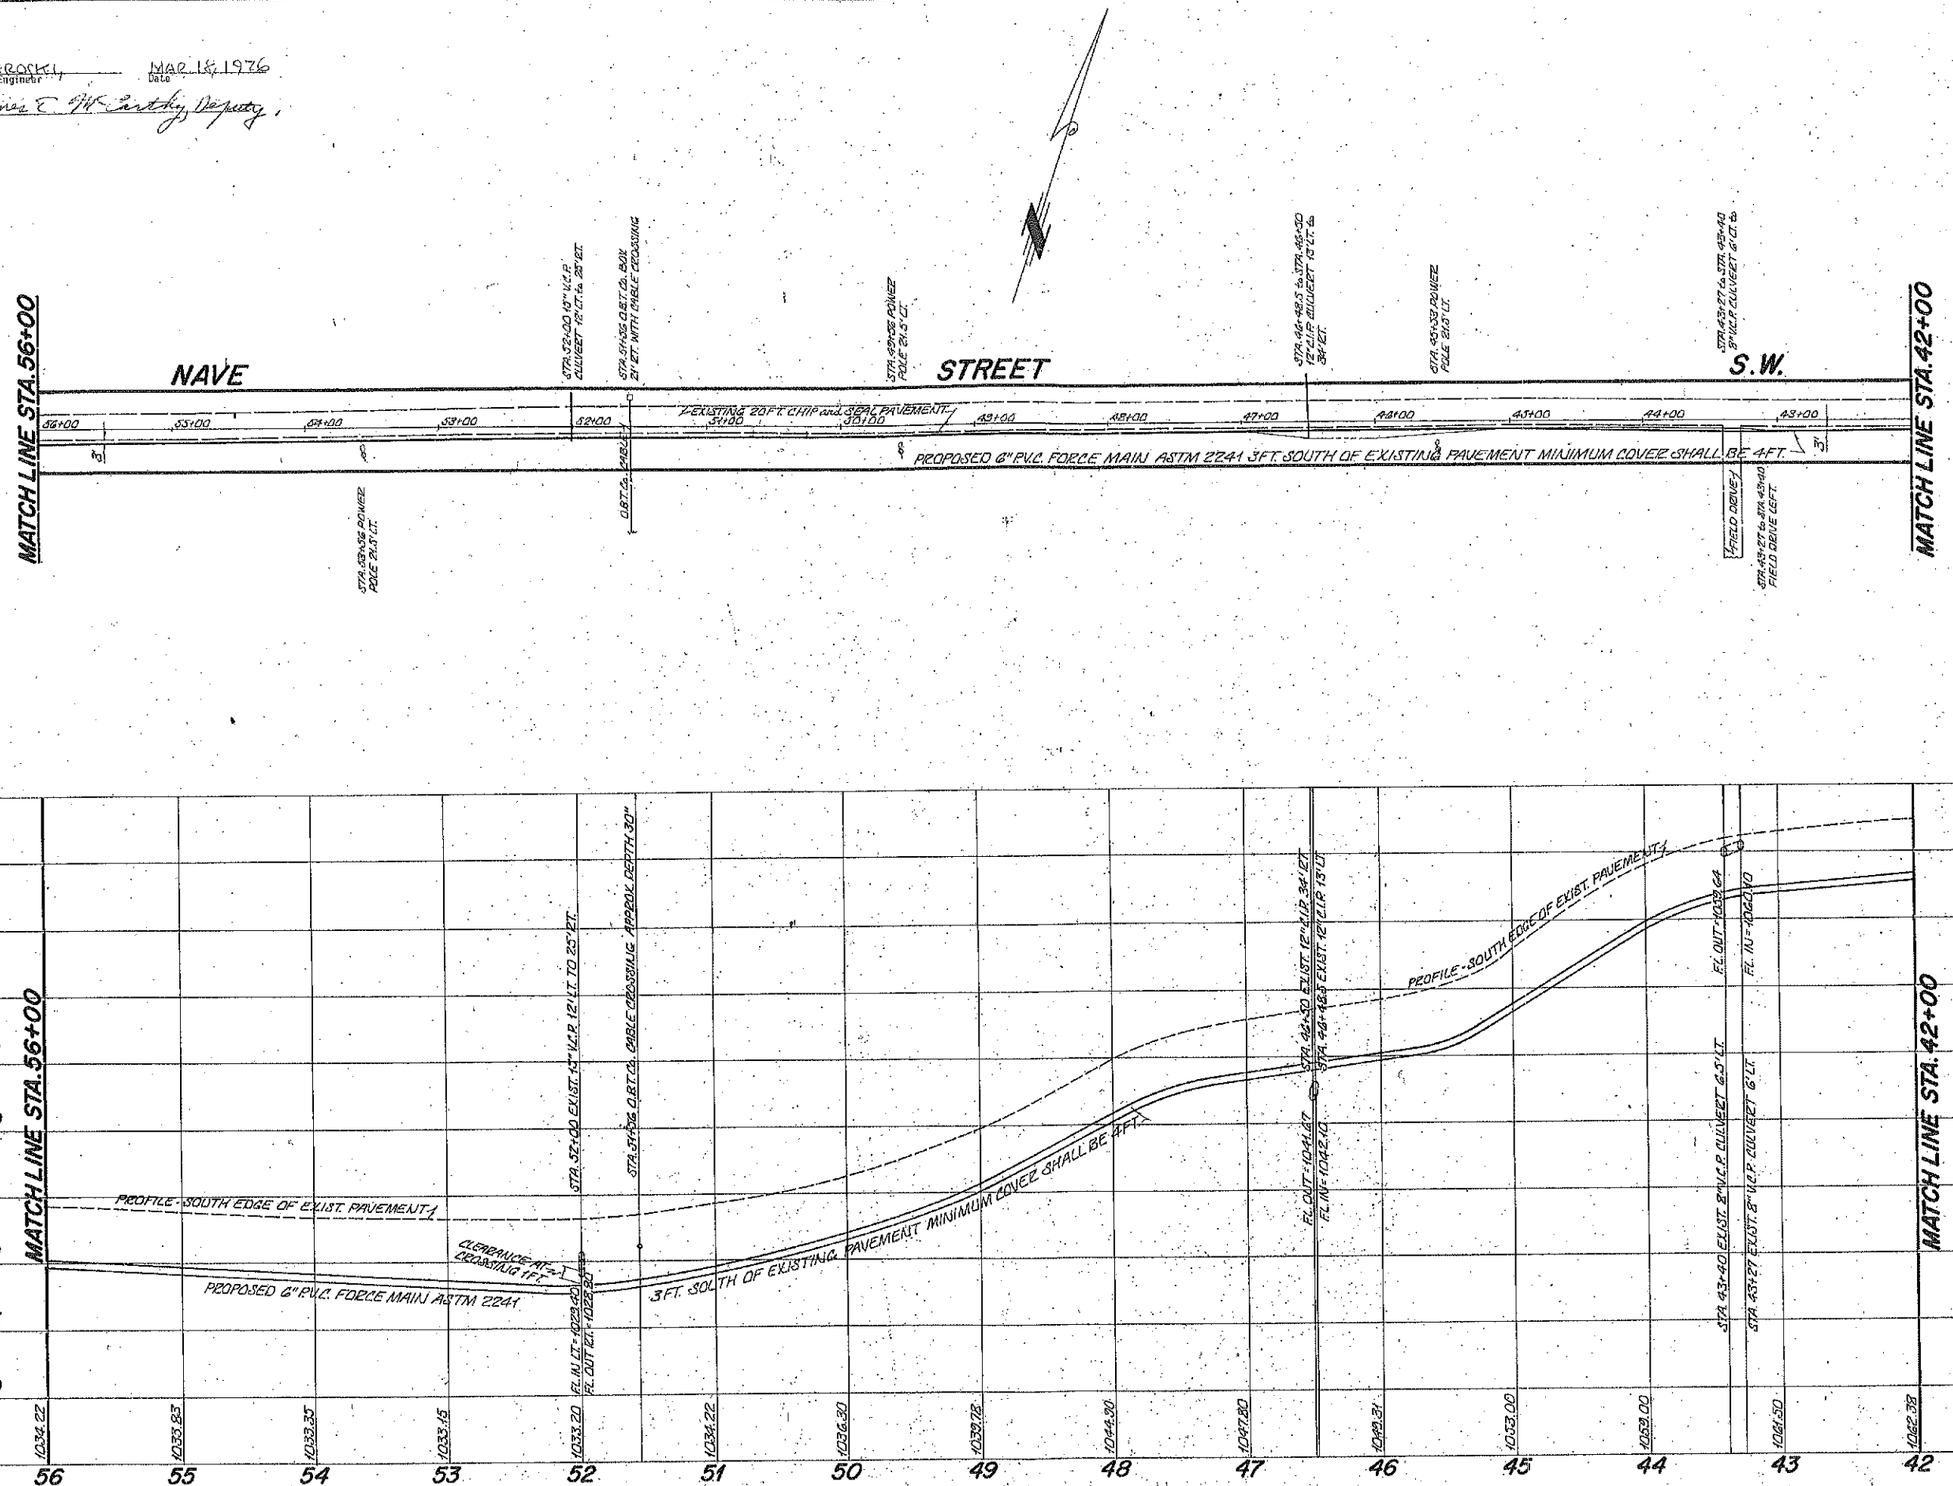

LAW, GOODENBERGER AND BOWER * ARCHITECTS

125 VALLEY VIEW N.W.
CANTON, OHIO 44708
TEL. 216+477-6247

STATE OF OHIO
1408 LAWRENCE DYKES 1409
GOODENBERGER 2170
BOWER 3772
REGISTERED ARCHITECTS

REVISIONS

THE STARK COUNTY AREA JOINT VOCATIONAL SCHOOL DISTRICT
R. C. DRAGE
CAREER EDUCATION CENTER
MASSILLON, OHIO
8005 RICHVILLE DRIVE S.W.

JOB NO	7512
DRAWN	
CHECKED	DBV
JOB CAP	TDM
DATE	FEB. 24 1976

SEWERAGE
FORCE
MAIN
HOR. 1"=50'-0"
VERT. 1"=5'-0"

2.16

Approved by

Wm. J. Veroski, Stark County Sanitary Engineer — Date: Mar. 18, 1976

By: James E. McCarthy, Deputy

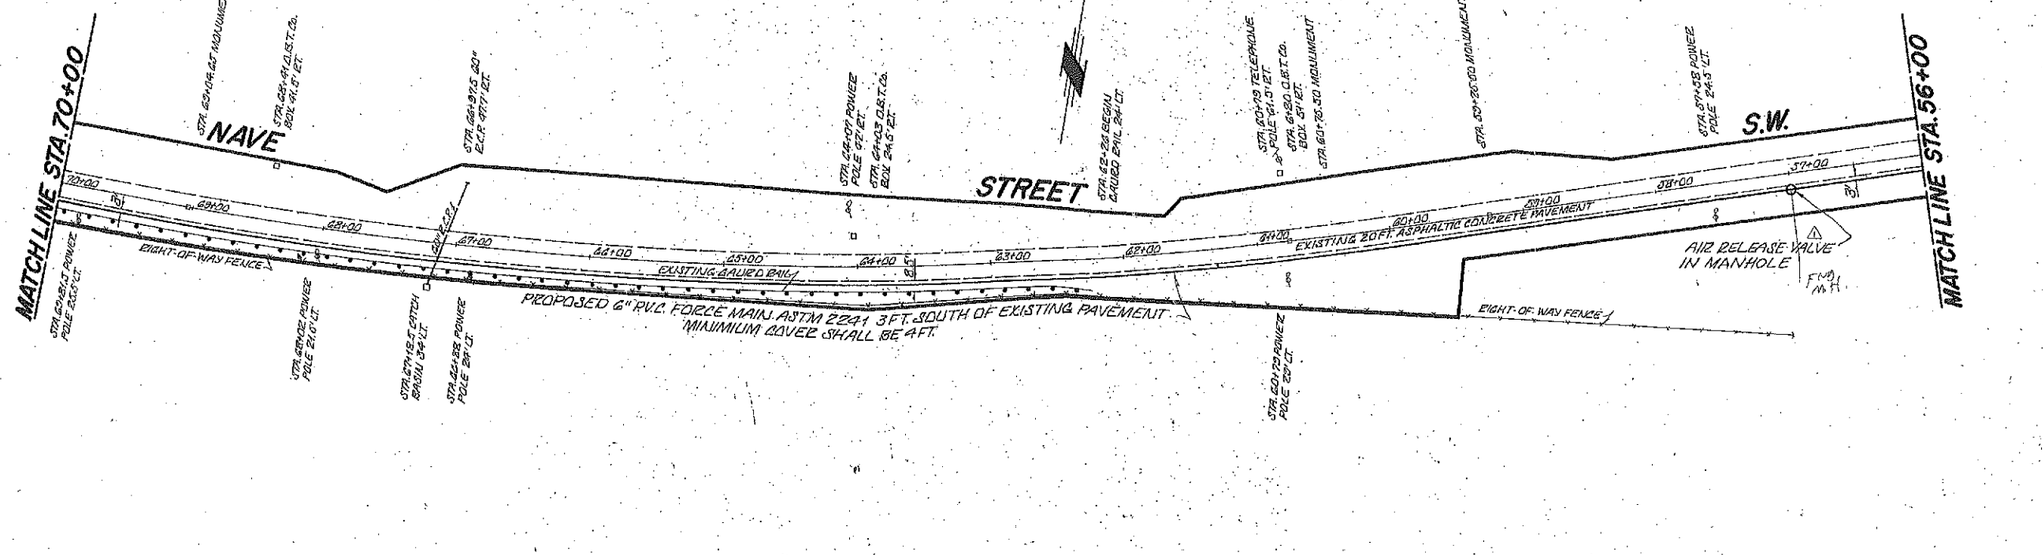

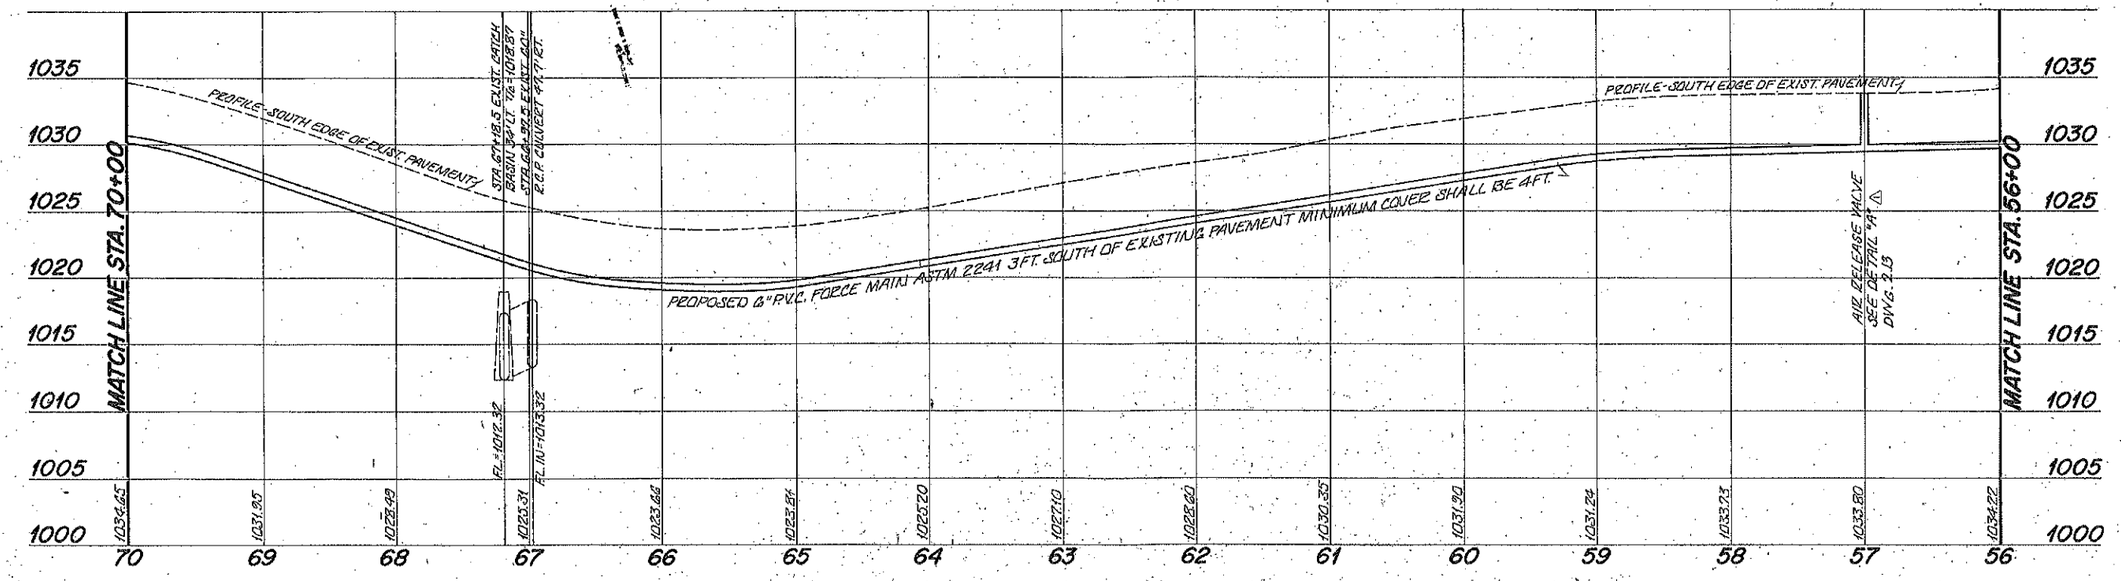

LAWRENCE DYKES GOODENBERGER AND BOWER ARCHITECTS

125 VALLEYVIEW N.W.
CANTON, OHIO 44708
TEL: 216-477-6241

STATE OF OHIO
1408 LAWRENCE DYKES
1409 GOODENBERGER
2170 BOWER
REGISTERED ARCHITECTS

⚠ REVISED PER BULL. #1 3-11-76
REVISIONS

THE STARK COUNTY AREA JOINT VOCATIONAL SCHOOL DISTRICT
R. G. DRAGE CAREER EDUCATION CENTER
6805 HIGHVILLE DRIVE S.W. OHIO

JOB NO. 7512
DRAWN
CHECKED DBW
JOB CAP TDM
DATE FEB. 24, 1976

SEWERAGE FORCE MAIN
HOR. 1"=50'-0"
VERT. 1"=5'-0"

2.17

Approved by

Wm. J. Verdecki, Stark County Sanitary Engineer — Date: Mar. 18, 1976

By: James E. McCarthy, Deputy

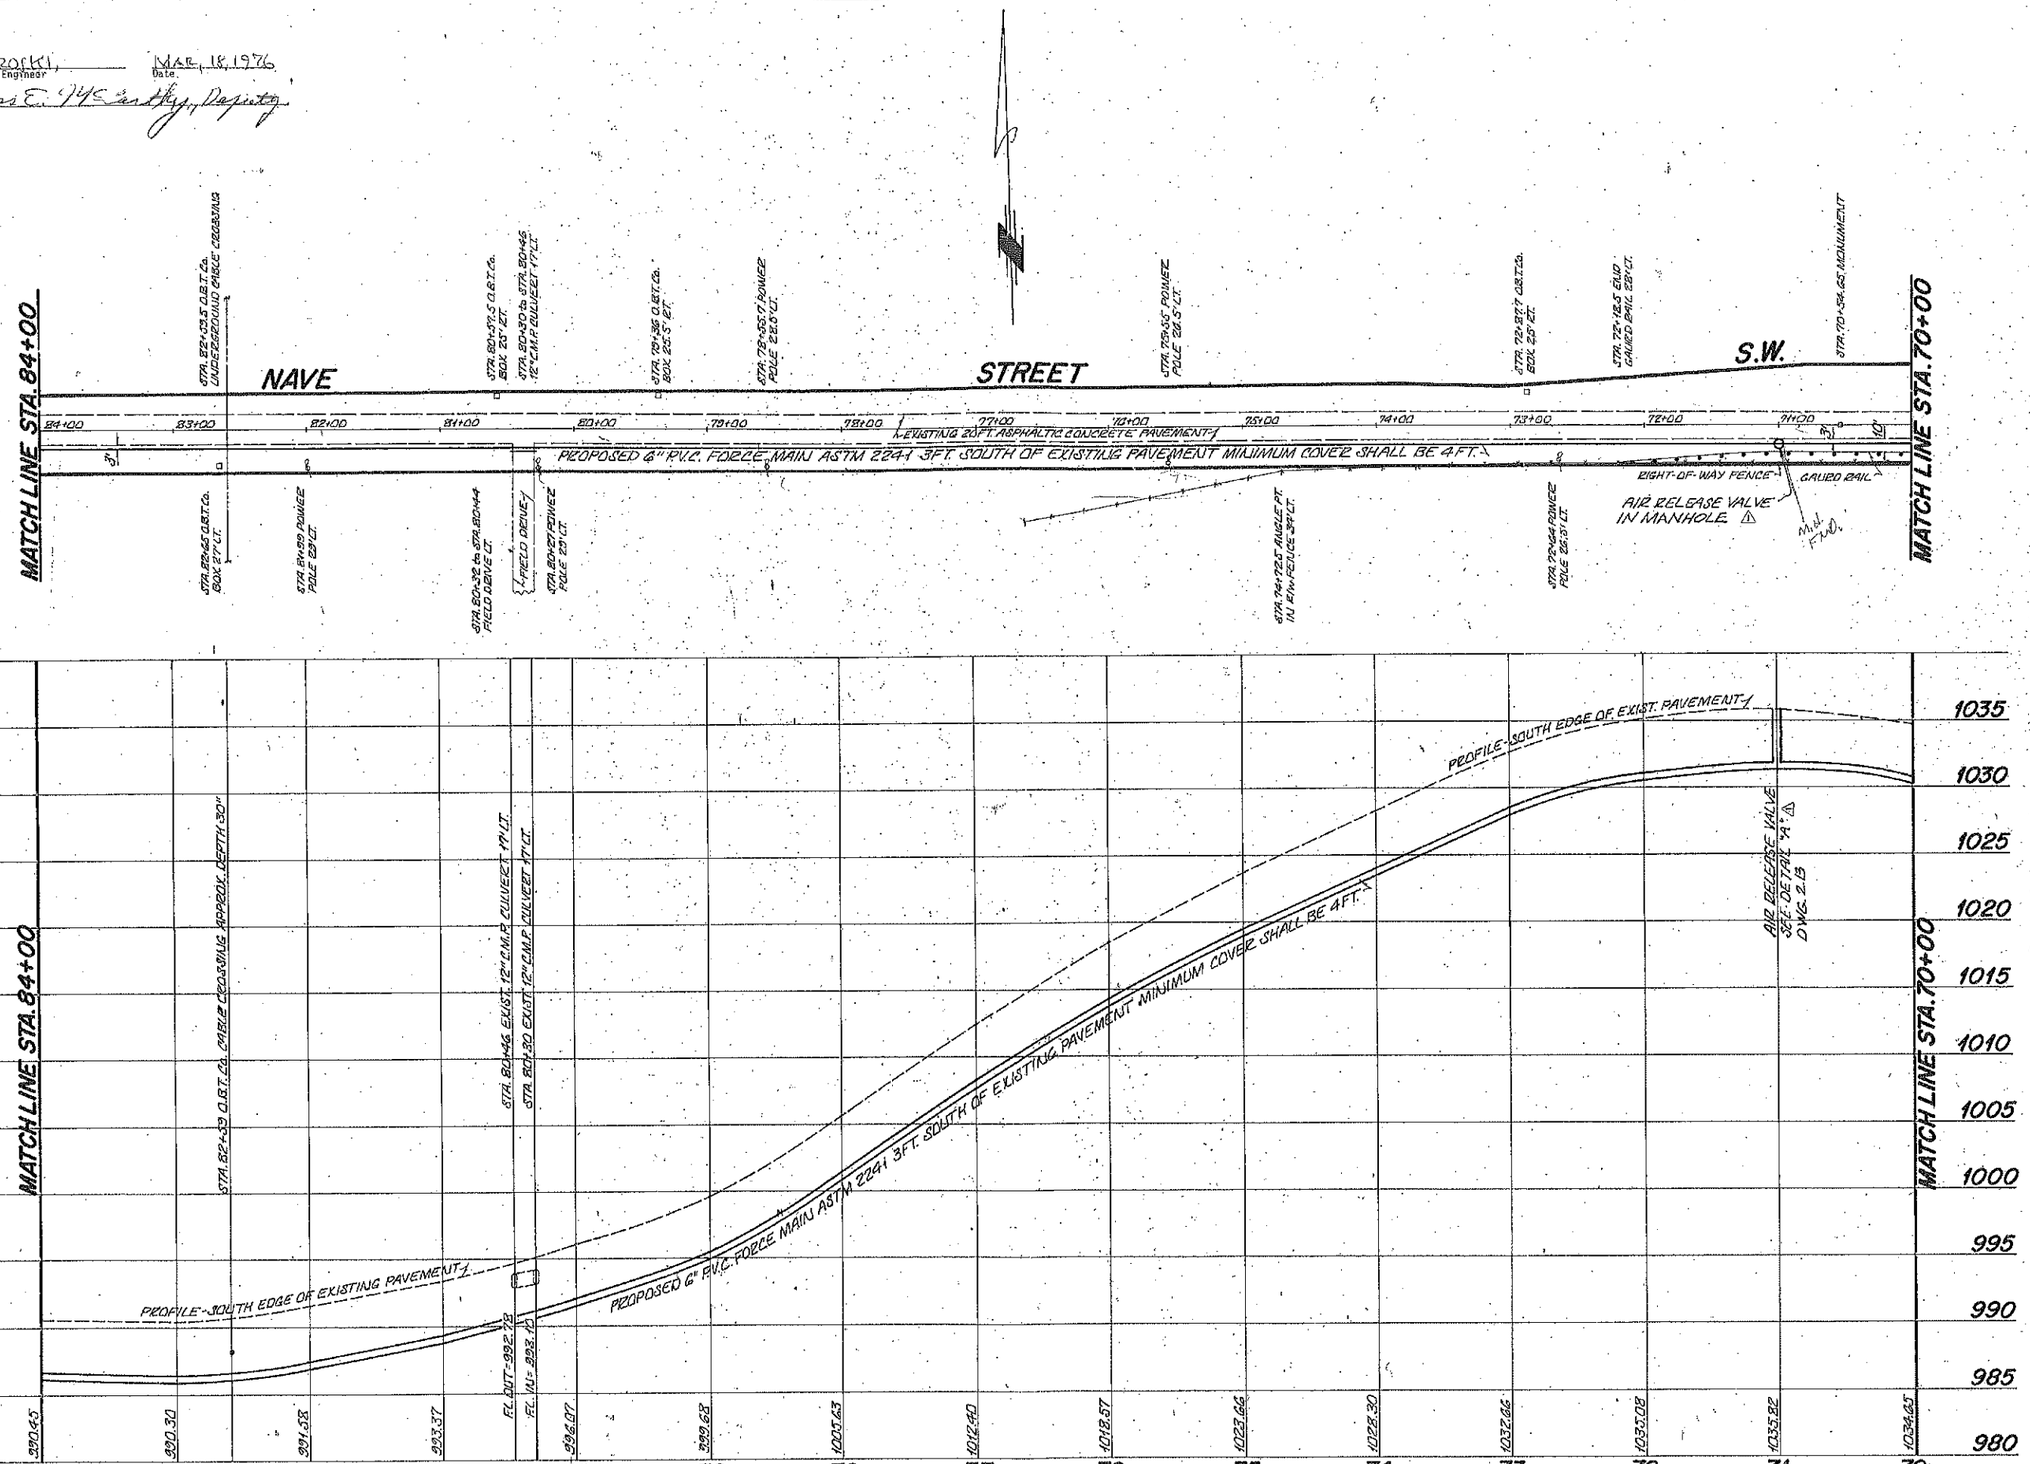

LAWRENCE, DYKES, GOODENBERGER AND BOWER * ARCHITECTS

125 VALLEYVIEW N.W.
CANTON, OHIO 44708
TEL. 216-477-6747

STATE OF OHIO
1408 LAWRENCE
DYKES 1409
GOODENBERGER 2170
BOWER 3272
REGISTERED ARCHITECTS

REVISED PER ENGR. 5-11-76
REVISIONS

THE STARK COUNTY AREA JOINT VOCATIONAL SCHOOL DISTRICT
R. G. DRAGE CAREER EDUCATION CENTER
6805 RICHVILLE DRIVE S.W. MASSILLON, OHIO

JOB NO. 7512
DRAWN WC
CHECKED DBW
JOB CAP TDM
DATE FEB 24 1976

SEWERAGE
FORCE
MAIN
HOR. 1"=50'-0"
VERT. 1"=5'-0"

2.18

Approved by

WM. J. VERDICK, Stark County Sanitary Engineer — Date MAR. 16, 1976

By: James E. McCarthy, Deputy.

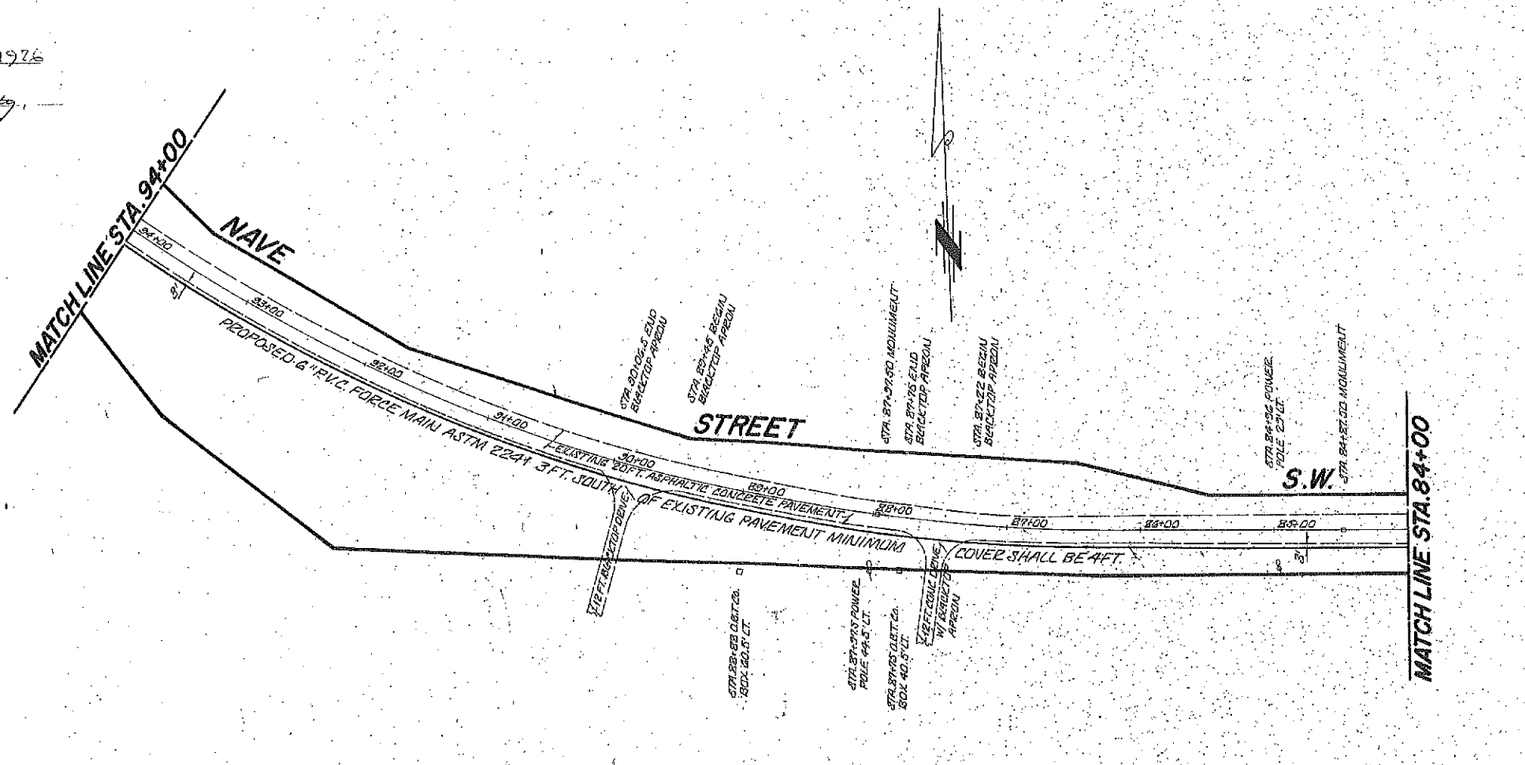

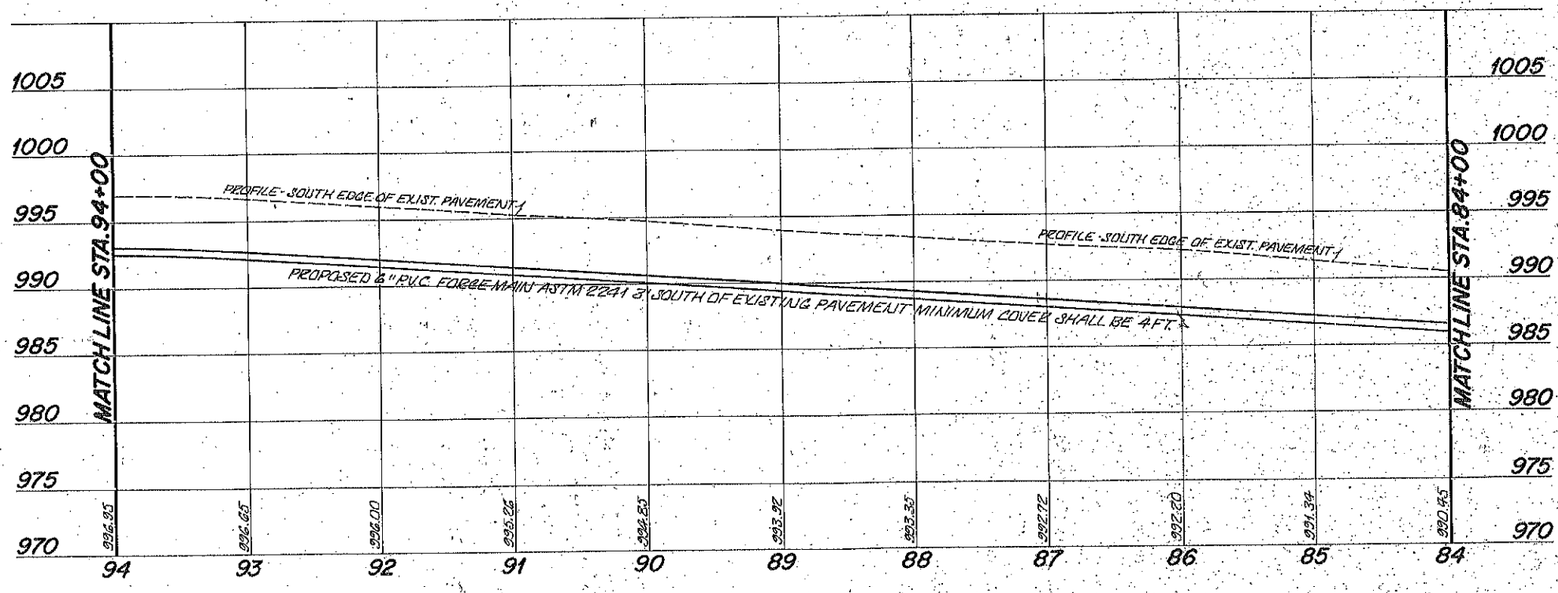

LAWRENCE, DYKES, GOODENBERGER AND BOWER * ARCHITECTS

125 VALLEYVIEW N.W.
CANTON, OHIO 44708
TEL. 216/477-5297

STATE OF OHIO
REGISTERED ARCHITECTS
LAWRENCE DYKES 1409
GOODENBERGER 2170
BOWER 3772

REVISIONS

THE STARK COUNTY AREA JOINT VOCATIONAL SCHOOL DISTRICT
R. G. DRAGE CAREER EDUCATION CENTER
MASSILLON, OHIO
6800 RICHVILLE DRIVE, S.W.

JOB NO. 7512
DRAWN. LL
CHECKED DBW
JOB CAP TDM
DATE FEB. 24, 1976

SEWERAGE
FORCE MAIN
HOR. 1"=50'-0"
VERT. 1"=5'-0"

2.19

Approved by

Wm. J. Verchot, Stark County Sanitary Engineer — Date: MAR. 16, 1976

By: James E. McCarthy, Deputy

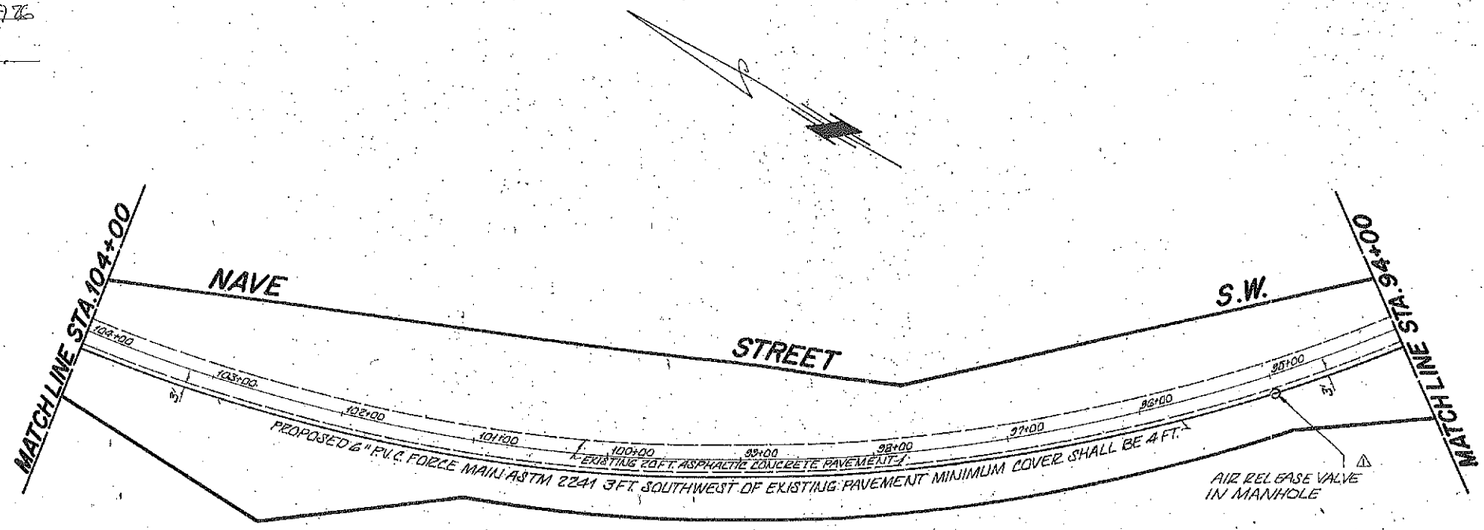

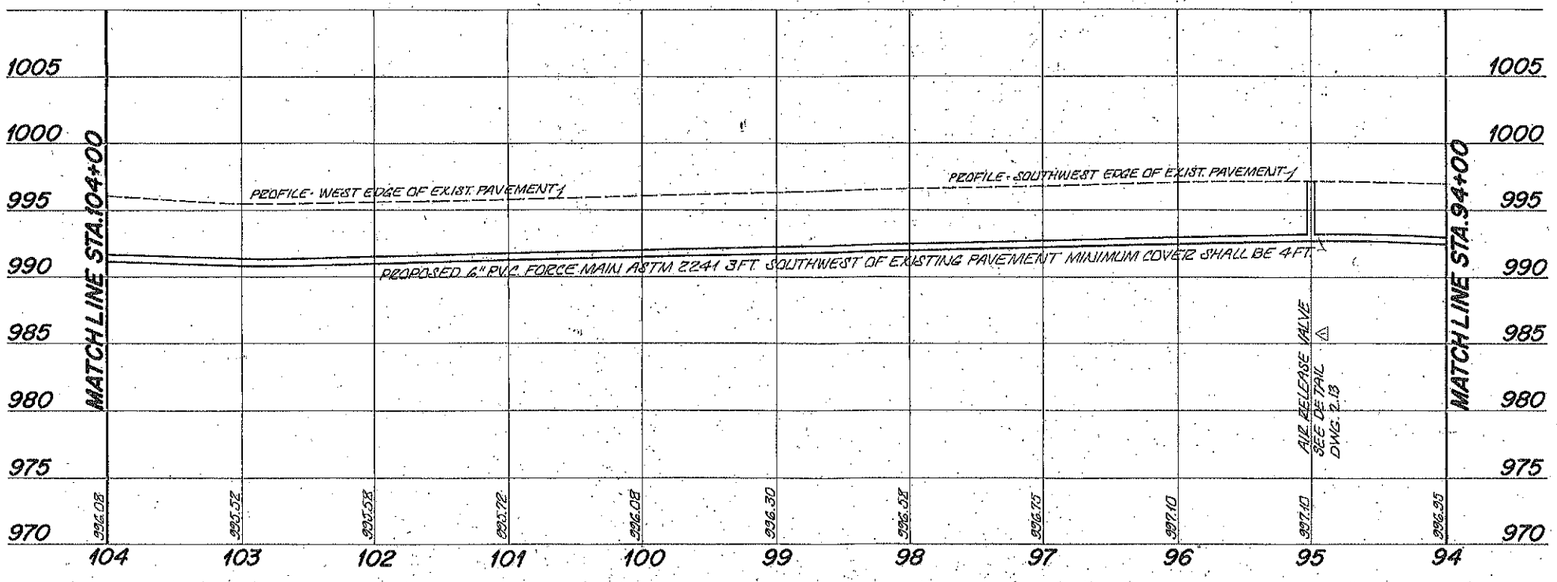

LAWRENCE, DYKES, GOODENBERGER AND BOWER * ARCHITECTS

125 VALLEYVIEW N.W.
CANTON, OHIO 44708
TEL. 216-477-3247

STATE OF OHIO
1406 LAWRENCE
DYKES 1409
GOODENBERGER 2170
BOWER 3772
REGISTERED ARCHITECTS

⚠ 2 REVISED PER BULL. #1, 3-11-76
REVISIONS

THE STARK COUNTY AREA JOINT VOCATIONAL SCHOOL DISTRICT
R. G. DRAGE CAREER EDUCATION CENTER
6805 RICHVILLE DRIVE S.W. MASSILLON, OHIO

JOB NO. 7612
DRAWN
CHECKED DSW
JOB CAP TDM
DATE FEB. 9, 1976

SEWERAGE
FORCE MAIN
HOR. 1"=50'-0"
VERT. 1"=5'-0"

2.20

Approved by

WM. A. VEROSKI, Stark County Sanitary Engineer — Date MAR. 16, 1976

By: James E. McCarthy, Deputy.

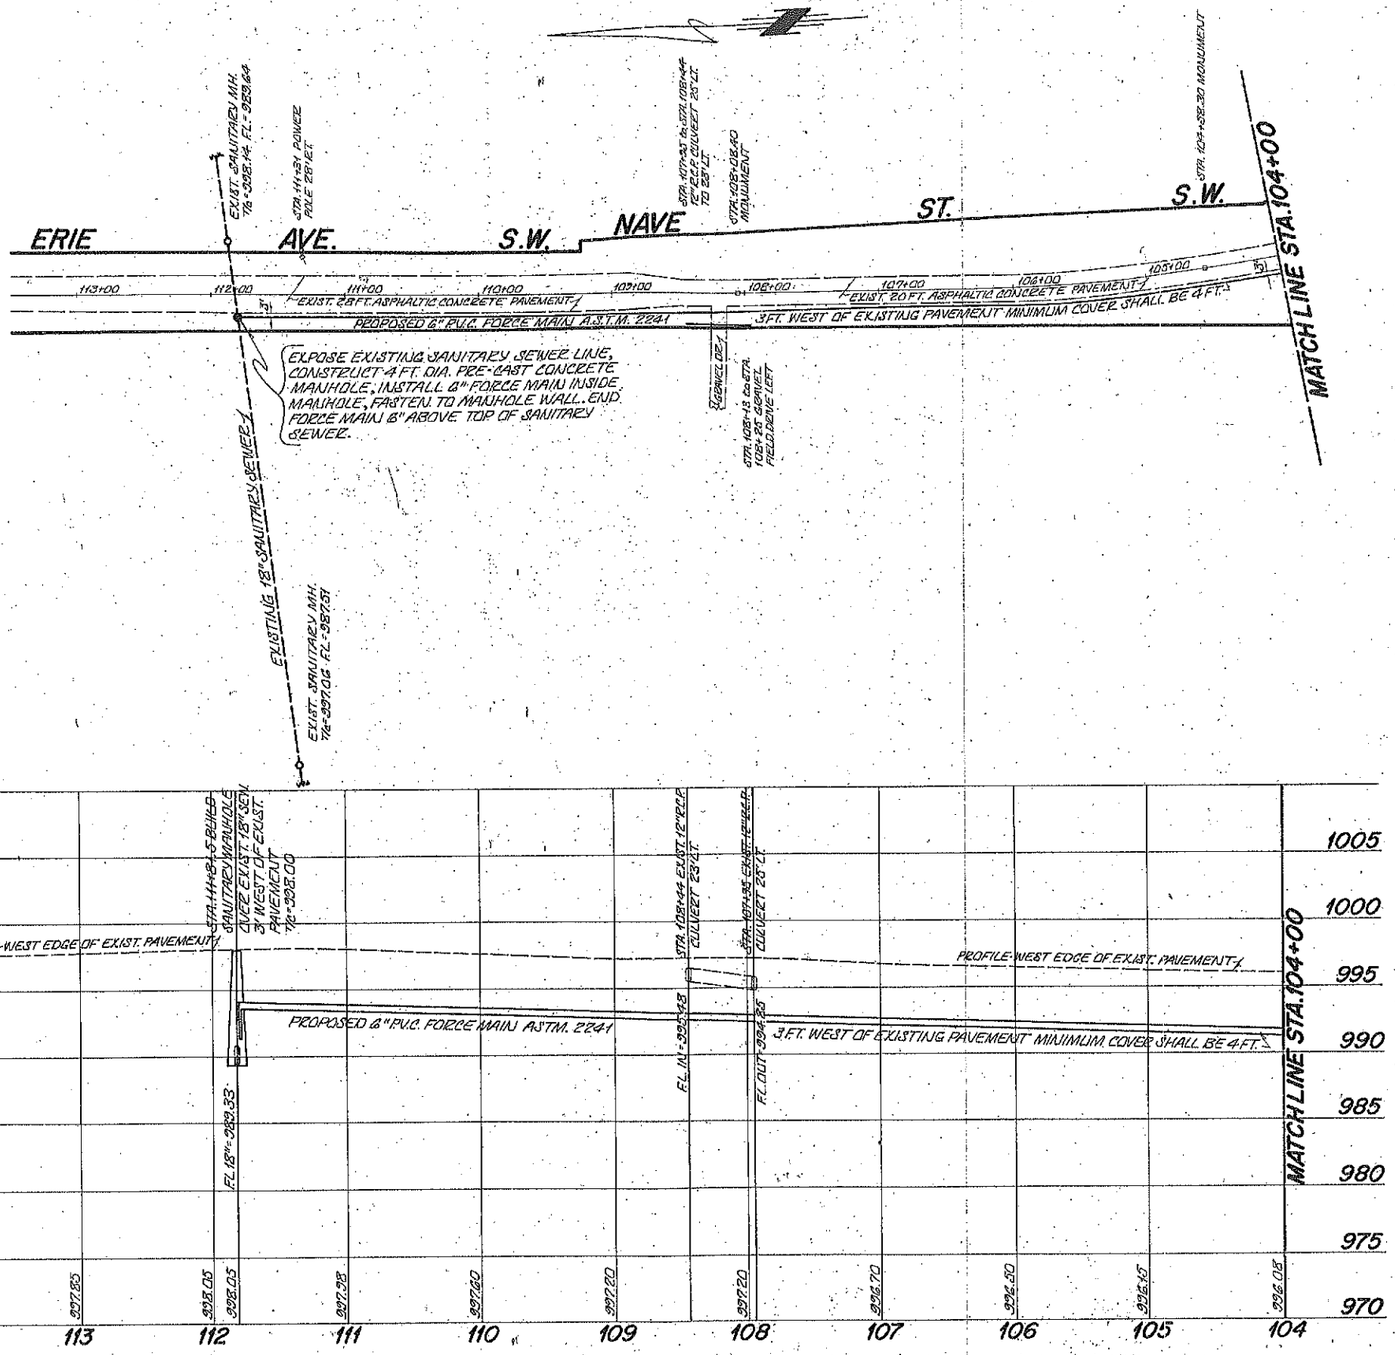

G. AND ARCHITECTS
125 VALLEYVIEW N.W.
CANTON, OHIO 44708
TEL. 216 • 477-6247

STATE OF OHIO
1408 LAWRENCE DYKES 1409
GOODENBERGER 2170
BOWER 3779
REGISTERED ARCHITECTS

THE STARK COUNTY AREA JOINT VO. TECH. SCHOOL DIST.
CAREER ED. C.
6606 RICHVILLE DRIVE S.W.

JOB NO 7512
DRAWN K
CHECKED DBW
CAP TDM
DATE FEB. 24, 1976

SEWERAGE
FORCE MAIN
HOR. 1"=50.0
VERT. 1"=5'-0"

2.21