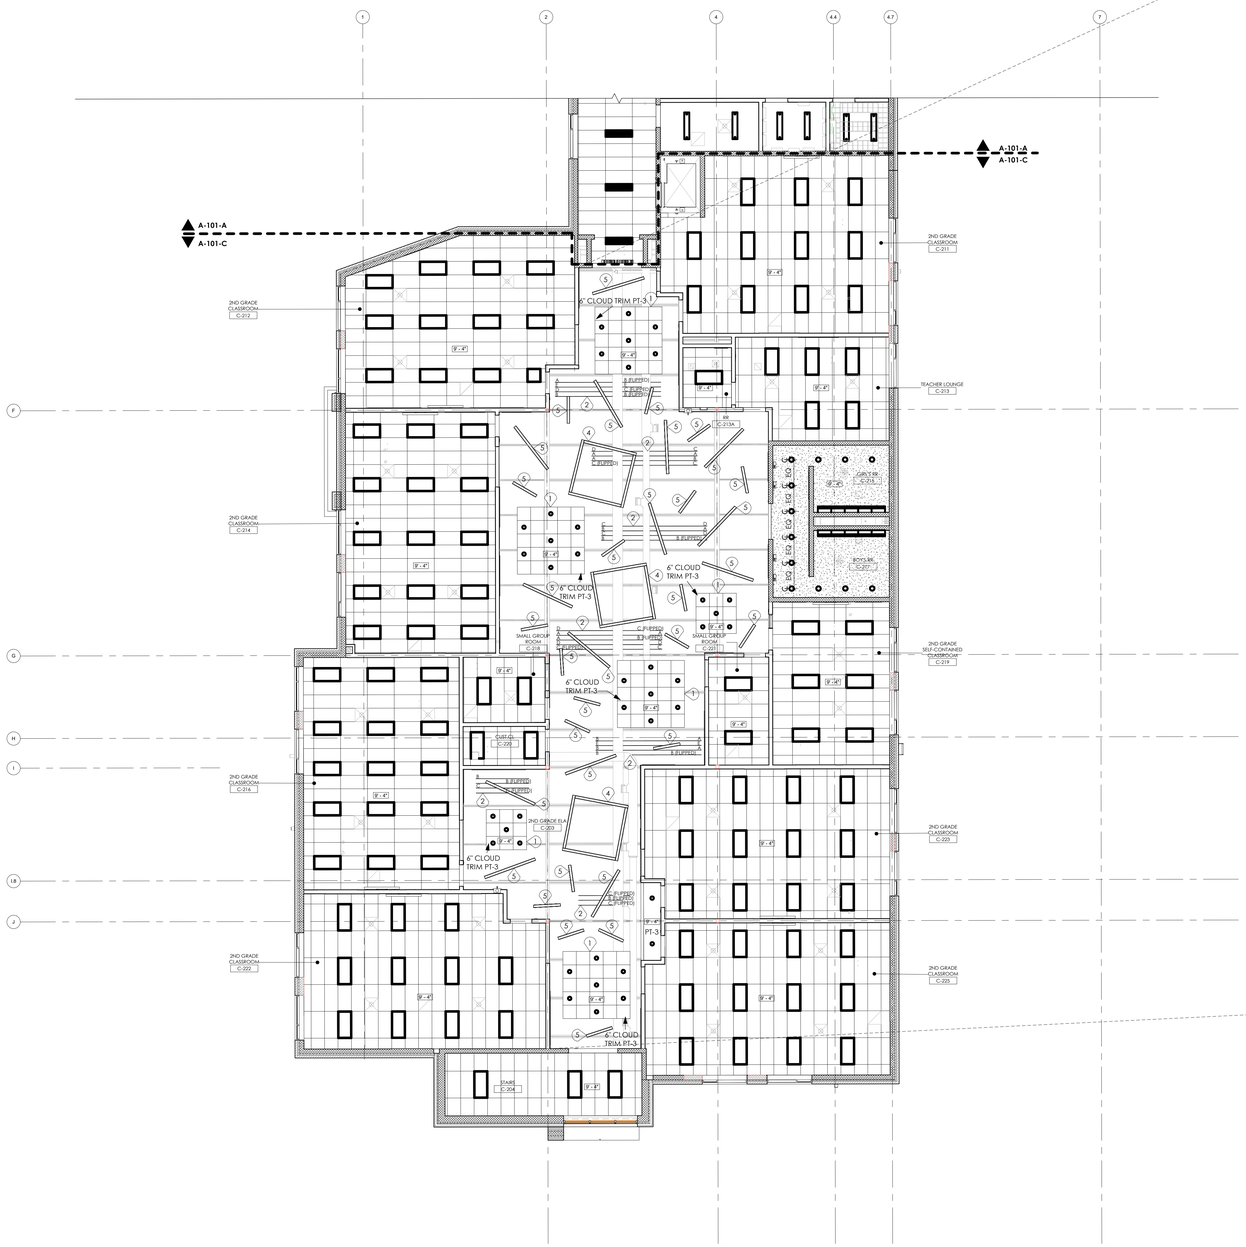

SECOND FLOOR REFLECTED CEILING PLAN - UNIT C

SCALE: 1/8" = 1'-0"

0' 8' 16' 32'

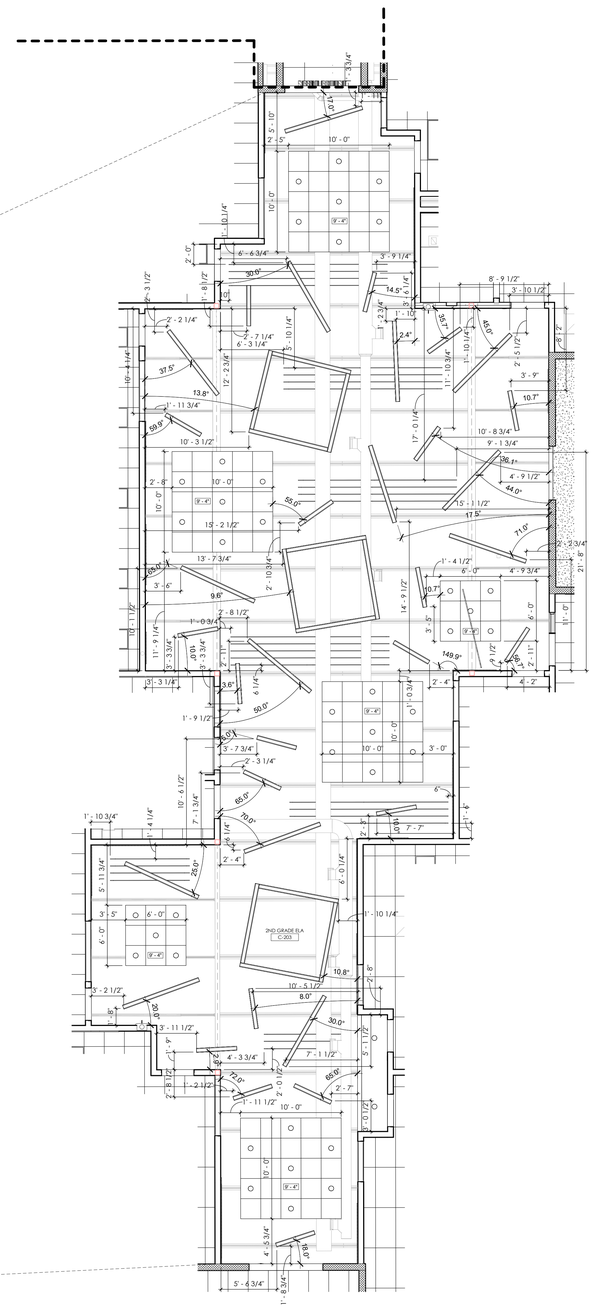

2 ENLARGED SECOND GRADE ELA REFELECTED CEILING PLAN
3/16" = 1'-0"

KEY PLAN

CEILING PLAN LEGEND

CEILING TYPES

- 2'X4' LAY-IN ACOUSTICAL CEILING TILE
- 2'X2' LAY-IN ACOUSTICAL CEILING TILE
- GYPSUM BOARD CEILING OR SOFFIT
- LAY-IN ACOUSTICAL CEILING TILE WITH BATT INSULATION ABOVE
- EXPOSED STRUCTURE
- X' - X" — CEILING HEIGHT
- CUBICLE TRACK AND CURTAIN

ELECTRICAL FIXTURES

- 2X4 FLUORESCENT LIGHT FIXTURE
- 2X2 FLUORESCENT LIGHT FIXTURE
- RECESSED DOWNLIGHT
- LINEAR LIGHT FIXTURE

HVAC FIXTURES

- SUPPLY AIR DIFFUSER
- SUPPLY AIR DIFFUSER
- RETURN AIR GRILLE
- EXHAUST GRILLE

NOTATIONS

- PT — NO CEILING- EXPOSED STRUCTURE
- AS — ASSEMBLY SPEAKER
- CS — CENTRAL PAGING SPEAKER
- GPS — GYMNASIUM SPEAKER
- HHS — HEARING ASSIST SPEAKER
- EXIT SIGN
- PROJ — PROJECTOR
- 1 HOUR RATED CONSTRUCTION
- EXPANSION JOINT- LOCATION IS DIAGRAMMATIC. REFER TO DETAIL

NOTES:

1. FOR CEILING HEIGHTS OF ROOMS, SEE ROOM FINISH SCHEDULE, SHEET A-651.
2. FOR WALL TYPES AN FIRE RATINGS OF WALLS, SEE UNIT FLOOR PLANS, SHEETS A-101-A.
3. LOCATE SPRINKLER HEADS IN CEILING TILES PER DETAIL.
4. ALL LIGHT FIXTURES SHALL BE HUNG AT FOUR POINTS INDEPENDENT OF THE CEILING GRID. PROVIDE NITROUS, ANGLES, ETC. FOR SUPPORT OF LIGHT FIXTURES, SEE SPECIFICATIONS.
5. TYPICAL STARTING POINT FOR CEILING GRIDS SHALL BE THE CENTER OF THE SPACE (U.N.O.)
6. REQUIRED CEILING CONTROL RATINGS: CLASSROOMS, WORKROOM/STORAGE ROOMS, READING ROOM/CIRCULATION, ART ROOM, MODULAR TECHNOLOGY LAB, STUDENT DINING, MUSIC ROOMS, RESTROOMS, LOCKER ROOMS, MECHANICAL/ELECTRICAL SPACES = MINIMUM ACC 35, RC 0.70
7. ALL EXPOSED STRUCTURE, DUCTS, DECK, PIPE, AND CONDUITS TO BE PAINTED PER THE ROOM FINISH SCHEDULE (A-651)
8. EXPOSED WIRING IS NOT PERMITTED IN EXPOSED CEILING SPACES EXCEPT WIRING IN CABLE TRAYS.
9. CONTRACTORS TO COORDINATE ALL CONDUIT, PIPING, STRUCTURAL, AND HVAC WORK WITH SOUND BAFFLES IN ALL EXPOSED AREAS.
10. FIELD VERIFY LOCATION OF ACOUSTICAL CEILING BAFFLES WITH ARCHITECT.
11. PROVIDE AND INSTALL UL DESIGN NO J907 AT VAULT C-101K

CEILING KEYNOTES

1	6" HIGH EXTRUDED ALUMINUM EDGE TRIM SEE SHEET A-541 FOR DETAILS
2	ACUTE DUNE PANEL SEE SHEET A-541 FOR DETAILS
3	USG COLOR TRIMESTER, 9'-4" FROM FINISH FLOOR SEE SHEET A-541 FOR DETAILS
4	LIGHT FIXTURE AT 9'-4" FROM FINISH FLOOR SEE ELECTRICAL FOR DETAILS
5	LIGHT FIXTURE AT 9'-8" FROM FINISH FLOOR SEE ELECTRICAL FOR DETAILS
6	LIGHT FIXTURE AT 14'-0" FROM FINISH FLOOR SEE ELECTRICAL FOR DETAILS
7	LIGHT FIXTURE AT 12'-0" FROM FINISH FLOOR SEE ELECTRICAL FOR DETAILS
8	1" POLYESTER CLOUD PANELS, 4" FROM DECK SEE SHEET A-541 FOR DETAILS
9	EXPOSED CEILING
10	360º PAINTED GRID
11	PENDANT LIGHT SUSPENDED FROM BOTTOM OF GRID. SEE ELECTRICAL FOR DETAILS
12	PENDANT LIGHT SUSPENDED FROM BOTTOM OF GRID AT 9'0" FROM FINISH FLOOR. SEE ELECTRICAL FOR DETAILS

PROJECT NO
2203-2

ARCHITECTURAL VISION GROUP, LTD
ARCHITECTS ○ PLANNERS
23850 SPERRY DRIVE ○ CLEVELAND, OHIO 44145

PROFESSIONAL SEAL:
SYED S. ABBAS ARCHITECT 19376
SYED ABBAS, LICENSE #ARC.0319376
EXPIRATION DATE 11/31/2023

CONSULTANT:

MASSILLON CITY SCHOOLS
MASSILLON EAST ELEMENTARY PK-3
1 PAUL E BROWN DRIVE SE, MASSILLON, OHIO 44646
MASSILLON CITY SCHOOL DISTRICT MASSILLON, OHIO

MARK	DATE	ISSUED AS:
	7.21.23	100E BID PERMIT SET

DESCRIPTION

PROJECT NO	2203-2
DRAWN BY	Author
CHECKED BY	Checker
DATE	

SECOND FLOOR REFLECTED CEILING PLAN- UNIT C

SCALE: As indicated

SHEET NO
A-122-C