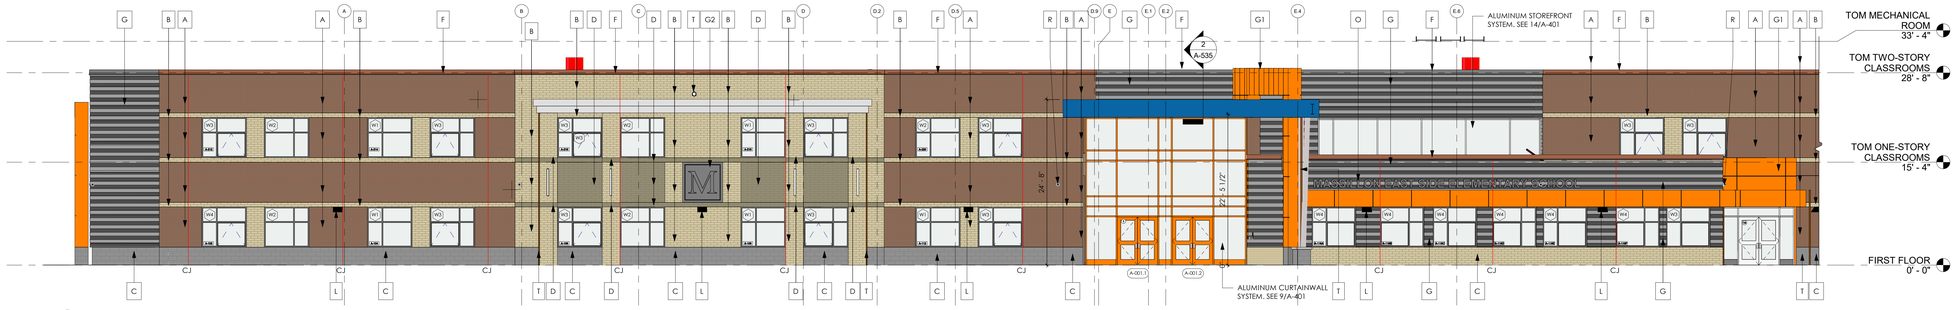

1 EXTERIOR ELEVATION WEST 1
1/8" = 1'-0"

2 EXTERIOR ELEVATION WEST 2
1/8" = 1'-0"

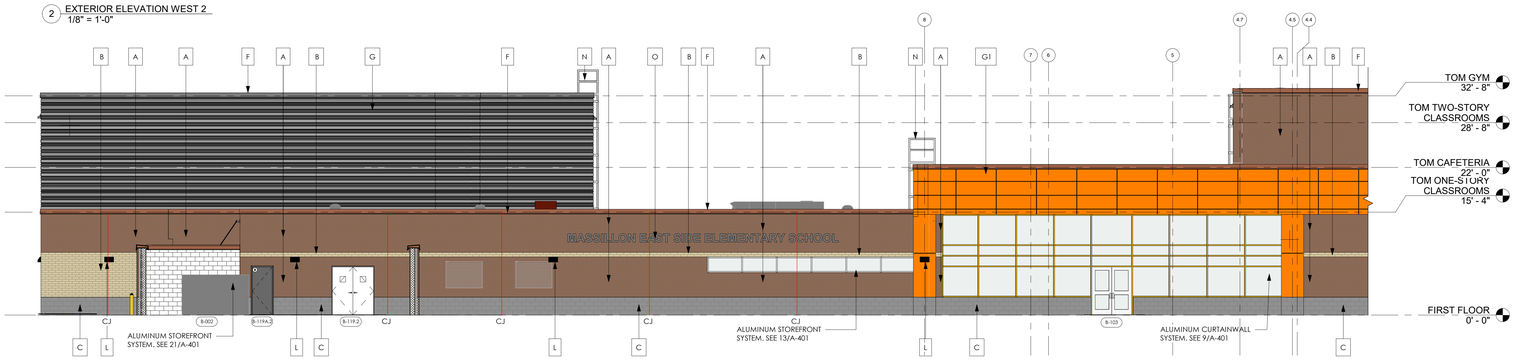

3 EXTERIOR ELEVATION NORTH 1
1/8" = 1'-0"

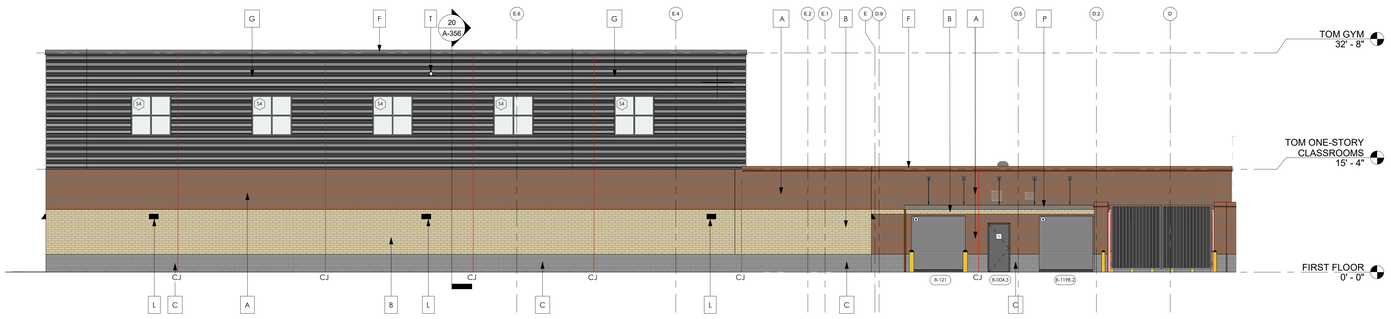

4 EXTERIOR ELEVATION EAST 1
1/8" = 1'-0"

5 EXTERIOR ELEVATION EAST 2
1/8" = 1'-0"

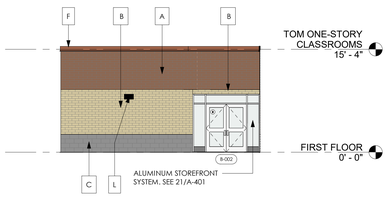

6 EXTERIOR ELEVATION NORTH 3
1/8" = 1'-0"

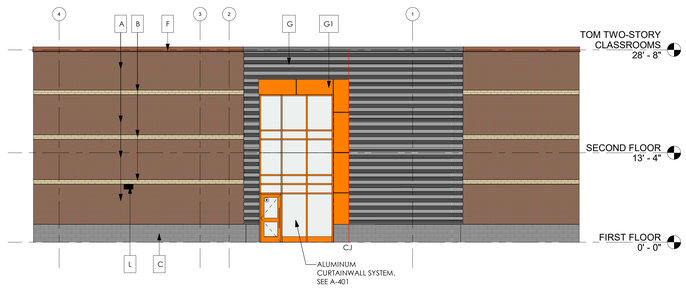

7 EXTERIOR ELEVATION NORTH 4
1/8" = 1'-0"

EXTERIOR MATERIALS LEGEND

A	4" x 12" RUNNING BOND BRICK - COLOR A	GLEN-GERY - RICHMOND FLASHED FACESET - TOPSDOWN
B	4" x 12" RUNNING BOND BRICK - COLOR B	GLEN-GERY - SHADOW GRAY SMOOTH
C	8"x16" SPLIT FACE CMU - COLOR C	CEMENT PRODUCT, INC. - BANANA CREAM #412
D	4"x12" RUNNING BOND BRICK - COLOR D	GLEN-GERY - MALMO
F	ALUMINUM COPING.	
F1	ALUMINUM COPING. MATCH METAL PANEL COLOR	CUSTOM ORANGE, MATCH COLOR G1
G	CONCEALED FASTENER RIGID WALL (2) METAL PANEL SYSTEM	CUSTOM GRAY COLOR, SEE SPECS
G1	2' X 8' VERTICAL OMAWALL .01 ALUMINUM METAL PANELS	CUSTOM ORANGE COLOR , SEE SPECS
G2	CAST STONE	
CJ	CONTROL JOINT	
K	ROOF SCUPPER. SEE ROOF PLAN FOR SIZE.	
L	EXTERIOR LIGHT FIXTURE. SEE ELECTRICAL.	
M	LOUVER. SEE MECHANICAL.	
N	ROOF LADDER.	
O	18" CAST METAL BOTTOM STUD MOUNT LETTERS	ALUMINUM FINISH
P	PRE-MANUFACTURED CANTILEVERED CANOPY	
R	CAMERA. SEE TECHNOLOGY DRAWINGS	
S	SPEAKER.	
T	DOWNSPOUT	
U	OVERFLOW DRAIN	
V	METAL PANEL TRANSITION FLASHING	

GENERAL NOTES

1. ALL DRAWINGS TO BE READ IN CONJUNCTION WITH SPECIFICATIONS.
2. THE CONTRACTOR IS RESPONSIBLE FOR COORDINATION OF STRUCTURAL, MECHANICAL, PLUMBING, FIRE SUPPRESSION, ELECTRICAL, AND TECHNOLOGY SYSTEMS.
3. THE CONTRACTOR SHALL PROVIDE EXTERIOR WALL CONTROL JOINTS PER TYPICAL DETAIL ON SHEET A-521, LOCATED PLUS OR MINUS 20'-0" O.C. AND/OR WHERE INDICATED ON SHEETS A101-A THRU A-101-C.
4. MASONRY CONTROL JOINTS AS SHOWN AND DIMENSIONED ON EXTERIOR ELEVATIONS SHALL NOT BE MOVED WITHOUT PRIOR WRITTEN CONSENT FROM ARCHITECT. IF IT IS DETERMINED IN THE FIELD THAT CONTROL JOINTS WOULD BE BETTER SUITED AT LOCATIONS OTHER THAN SHOWN ON PLANS AND ELEVATIONS, NOTIFY ARCHITECT PRIOR TO CONSTRUCTION FOR COORDINATION AND WRITTEN APPROVAL.
5. DOWNSPOUT NOZZLES LOCATED IN METAL PANELS ARE TO BE POWDER COATED TO MATCH COLOR OF METAL PANEL.

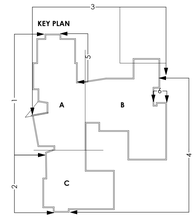

PROJECT NO
2203-2

ARCHITECTURAL VISION GROUP, LTD
ARCHITECTS ○ PLANNERS
23850 SPERRY DRIVE CLEVELAND, OHIO 44145

PROFESSIONAL SEAL:
SYED ABBAS, LICENSE #ARC.9310576
EXPIRATION DATE 10/31/2023

CONSULTANT:

MASSILLON CITY SCHOOLS
MASSILLON EAST ELEMENTARY PK-3
1 PAUL E BROWN DRIVE SE, MASSILLON, OHIO 44646
MASSILLON CITY SCHOOL DISTRICT MASSILLON, OHIO

MARK	DATE	ISSUED AS:
	7.21.23	100% BID PERMIT SET

DESCRIPTION

PROJECT NO	2203-2
DRAWN BY	SK
CHECKED BY	SLM
DATE	

EXTERIOR BUILDING ELEVATIONS

SCALE: As indicated

SHEET NO
A-202