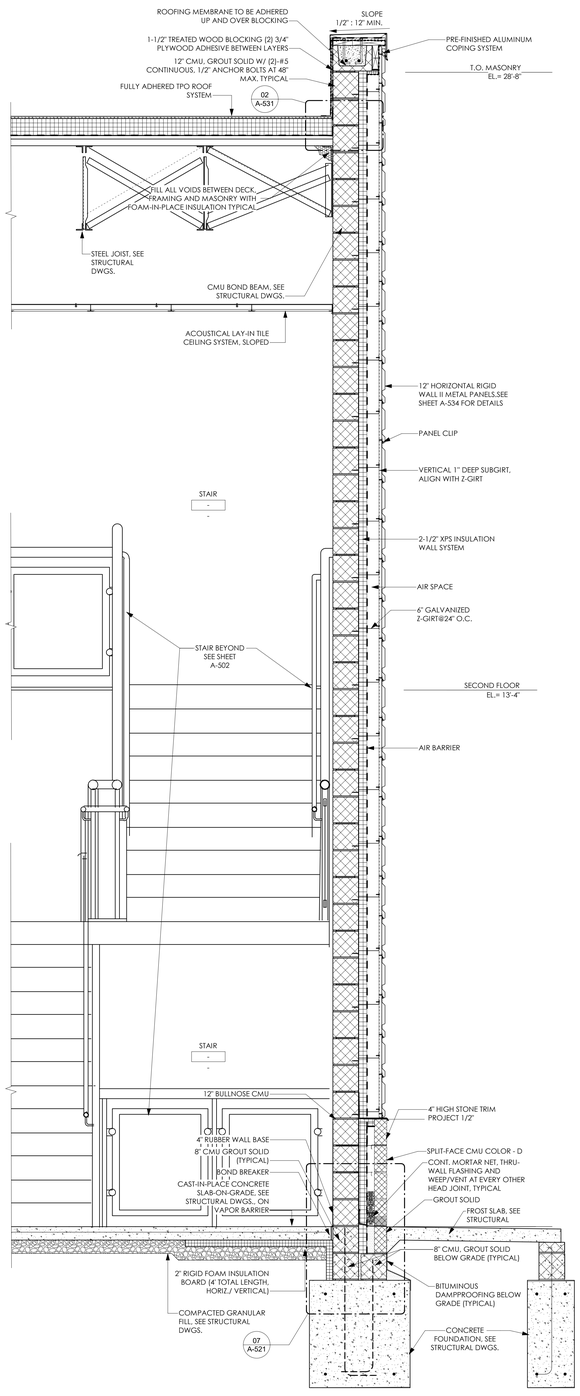

13 WALL SECTION

SCALE: 3/4" = 1'-0"

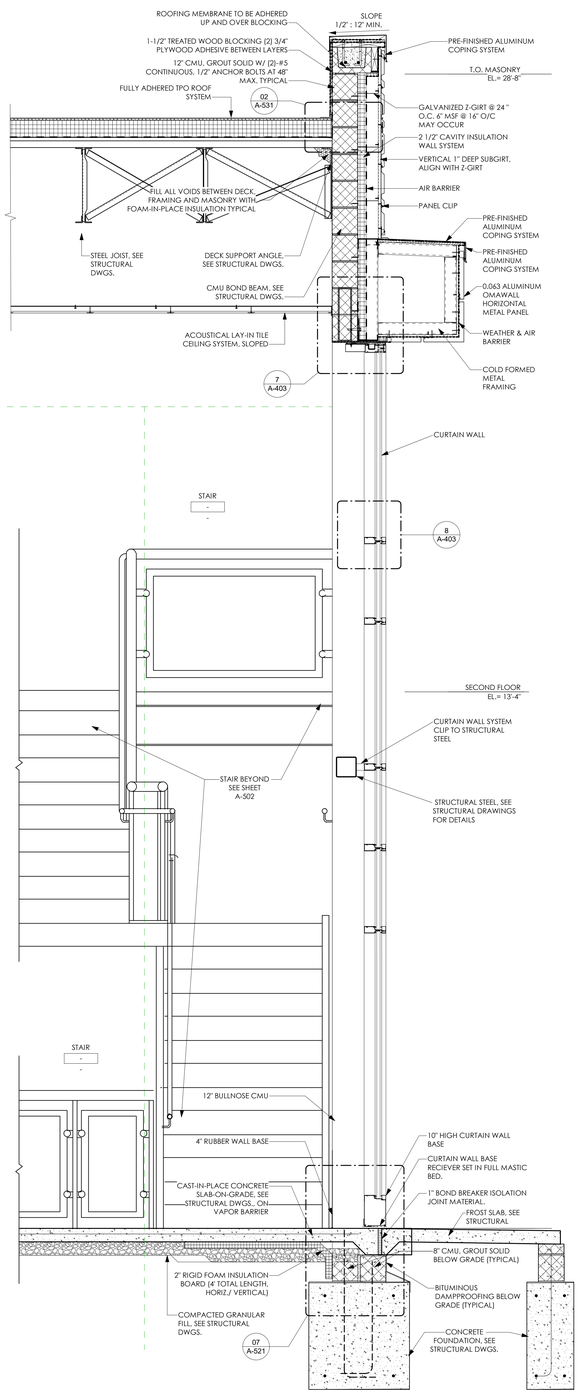

14 WALL SECTION

SCALE: 3/4" = 1'-0"

TYPICAL PLAN NOTES

1. ALL PENETRATIONS THROUGH WALL CAVITY INSULATION WALL SYSTEM TO BE SEALED PER MANUFACTURER'S RECOMMENDED DETAILS FOR PENETRATIONS IN THE SYSTEM.
2. SEE ROOFING DETAILS ON SHEET A-351 THRU A-533.
3. SEE TYPICAL METAL PANEL DETAILS ON SHEET A-534 AND A-535.
4. SEE MASONRY DETAILS ON SHEET A-521.
5. ALL LINTELS REQUIRE AND DAM FLASHING. SEE DETAIL ON SHEET A-521 AND A-522. SEE 08/A-535 FOR END DAMS DETAIL FOR METAL PANEL SYSTEM.
6. REFER TO SHEETS A-401 THRU A-406 FOR ALUMINUM FRAME OPENING ENLARGED DETAILS.
7. ALL EXPOSED STRUCTURAL STEEL (I.E. COLUMNS, BEAMS, ANGLES, ETC.) TO BE ARCHITECTURAL GRADE FINISH STEEL.

*REFER TO SHEET A-205 & A-206 FOR METAL PANEL PROFILE LEGEND AND METAL PANEL COLORS.

KEY PLAN

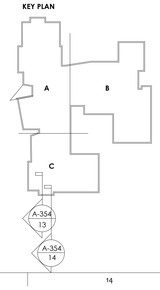

PROJECT NO 2203-2

ARCHITECTURAL VISION GROUP, LTD
ARCHITECTS ○ PLANNERS
23850 SPERRY DRIVE CLEVELAND, OHIO 44145

PROFESSIONAL SEAL:

SYED S. ABBAS 9319576 REGISTERED ARCHITECT

SYED ABBAS, LICENSE #ARC-9319576
EXPIRATION DATE 11/31/2023

CONSULTANT:

MASSILLON CITY SCHOOLS

MASSILLON EAST ELEMENTARY PK-3

1 PAUL E BROWN DRIVE SE, MASSILLON, OHIO 44646
MASSILLON CITY SCHOOL DISTRICT MASSILLON, OHIO

MARK	DATE	ISSUED AS:
	7-12-23	100% BID/ PERMIT SET

DESCRIPTION

PROJECT NO	2203-2
DRAWN BY	
CHECKED BY	
DATE	

WALL SECTIONS

SCALE: As indicated

SHEET NO

A-354