WALL CONNECTION

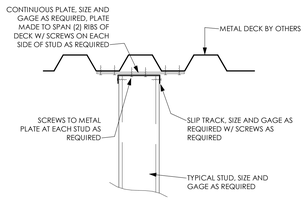

01 METAL DECK CONNECTION
SCALE: 3/4" = 1'-0"

WALL SECTION

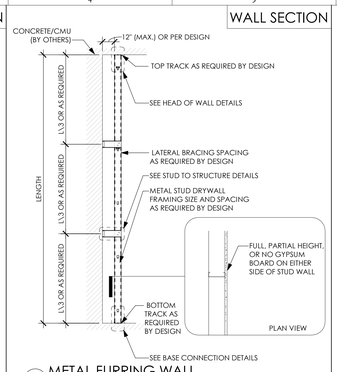

02 METAL FURRING WALL
SCALE: 1/4"= 1'-0"

WALL SECTION

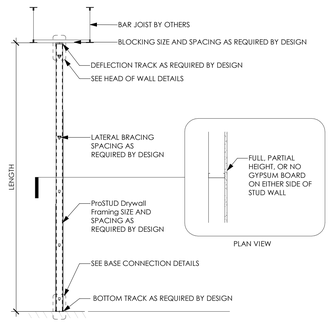

03 METAL STUD WALL
SCALE: 1/4"= 1'-0"

WALL SECTION

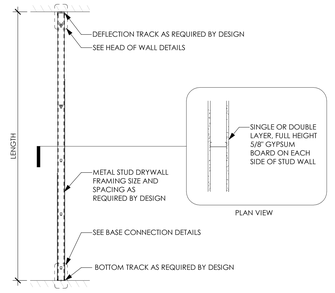

04 METAL STUD WALL
SCALE: 1/4"= 1'-0"

WALL SECTION

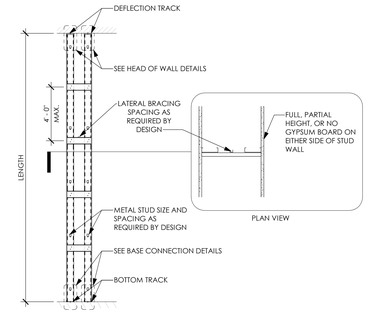

05 CHASE WALL
SCALE: 1/4"=1'-0"

TYPICAL NOTES

1. THIS IS A TYPICAL DETAIL SHEET, NOT ALL DETAILS MAY APPEAR IN PROJECT.

2. BRACE WALL LATERALLY AS REQUIRED BY DESIGN, SEE TYPICAL LATERAL BRACING DETAILS.

3. WHEN ADDITIONAL WALL BLOCKING IS REQUIRED FOR THE SUPPORT OF ITEMS ATTACHED TO FACE OF WALL, SEE BACKING DETAILS.

WALL CONNECTION

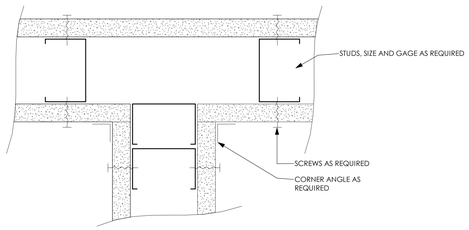

06 ABUTTING PARTITION DETAIL
SCALE: 3/4" = 1'-0"

WALL CONNECTION

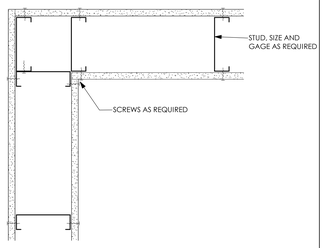

07 CORNER FRAMING
SCALE: 3/4" = 1'- 0"

WALL CONNECTION

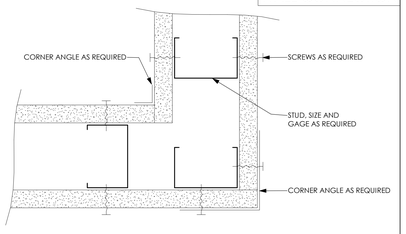

08 PARTITION CORNER DETAIL
SCALE: 3/4" = 1'- 0"

WALL CONNECTION

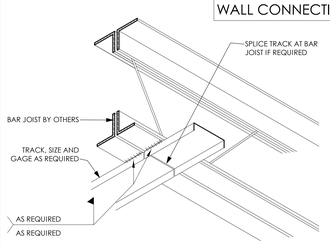

09 STEEL JOIST CONNECTION
SCALE: 3/4" = 1'- 0"

WALL CONNECTION

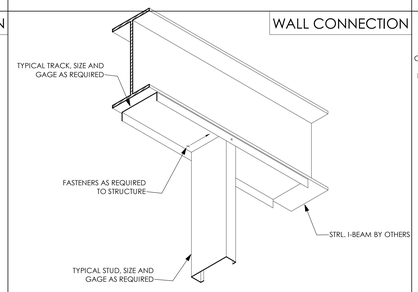

10 STEEL BEAM CONNECTION
SCALE: 3/4" = 1'- 0"

WALL CONNECTION

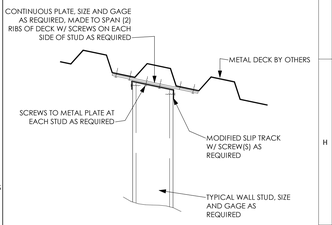

11 METAL DECK CONNECTION (SLOPED)
SCALE: 3/4" = 1'- 0"

WALL CONNECTION

CORNER FRAMING

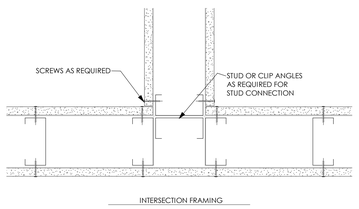

INTERSECTION FRAMING

12 FRAMING DETAIL
SCALE: 3/4" = 1'- 0"

WALL CONNECTION

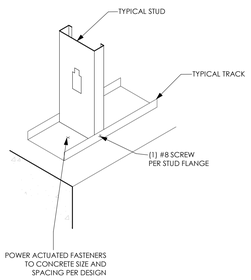

13 STUD BASE DETAIL
SCALE: 3/4" = 1'-0"

WALL CONNECTION

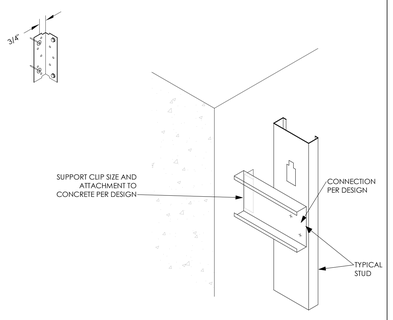

14 FURRING WALL CONNECTION
SCALE: 3/4" = 1'-0"

WALL CONNECTION

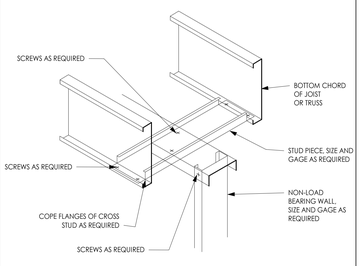

15 STEEL JOIST CONNECTION
SCALE: 3/4" = 1'-0"

WALL CONNECTION

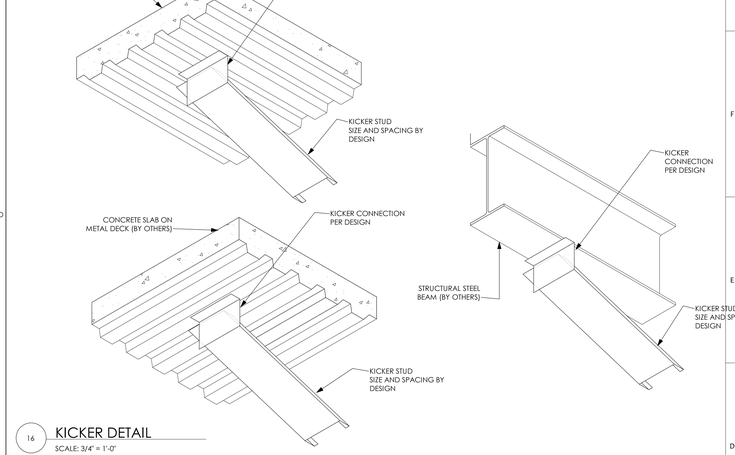

16 KICKER DETAIL
SCALE: 3/4" = 1'-0"

WALL BRACING

CEILING

17 METAL FURRING CHANNEL CLIP (STUD HANGER)
SCALE: 3/4" = 1'-0"

CEILING

18 METAL FURRING CHANNEL CLIP (WIRE HANGER)
SCALE: 3/4" = 1'-0"

CEILING

19 GYP BD SUSPENDED CEILING
SCALE: 3/4" = 1'-0"

CEILING

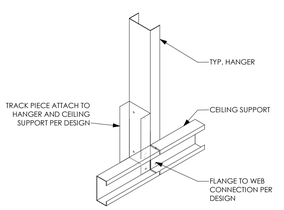

NOTE:
CEILING SUPPORT TO BE SPLICED AT HANGERS ONLY.

18 HANGER SPLICE DETAIL
SCALE: 3/4" = 1'-0"

CEILING

20 GYP BD SUSPENDED CEILING (STUD HANGER)
SCALE: 3/4" = 1'-0"

PROJECT NO
2203-2

ARCHITECTURAL VISION GROUP, LTD
ARCHITECTS ○ PLANNERS
23850 SPERRY DRIVE CLEVELAND, OHIO 44145

PROFESSIONAL SEAL:
SYED S. ABBAS 9376
SYED ABBAS, LICENSE #ARC-9310576
EXPIRATION DATE 10/31/2023

CONSULTANT:

MASSILLON CITY SCHOOLS
MASSILLON EAST ELEMENTARY PK-3
1 PAUL E BROWN DRIVE SE, MASSILLON, OHIO 44646
MASSILLON CITY SCHOOL DISTRICT MASSILLON, OHIO

MARK	DATE	DESCRIPTION
	2.23.23	HMS BID PERMIT SET
ISSUED AS:		

PROJECT NO	2203-2
DRAWN BY	Author
CHECKED BY	Checker
DATE	

TYPICAL LIGHT GAUGE FRAMING ENLARGED DETAILS

SCALE: As indicated

SHEET NO
A-552