

49.

PE.

U.S. 30
Massillon

8.


H10- STRENGTH	H12	H15	H20	15-18	19-22	23+

12- CLEARANCE	12-14	14+	OPEN

A	B	G	S	T

Stone & Concrete Arch.

SKETCH OF STRUCTURE SHOWING DIMENSIONS

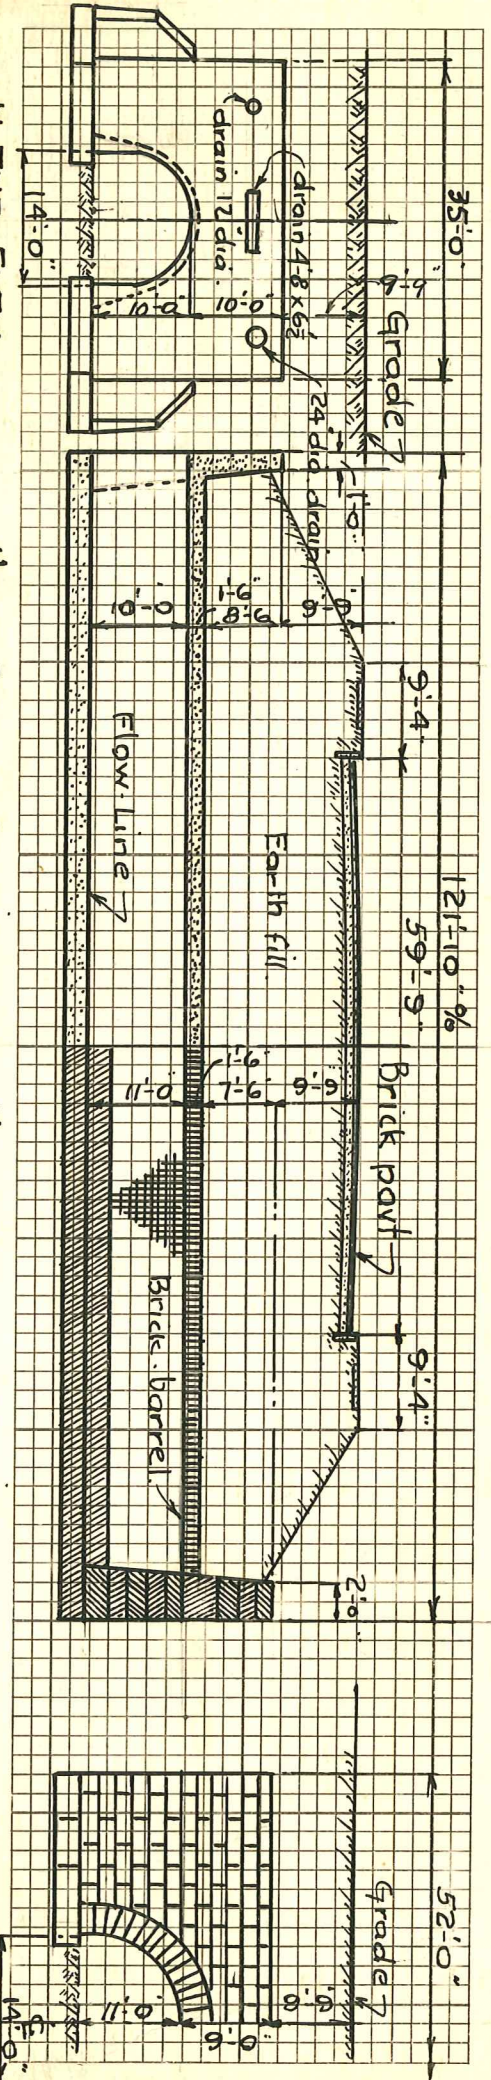

N. END - ELEV.

HALF CROSS-SECTION.

HALF CROSS-SECTION.


HALF - S. END - ELEV.

(Showing Typical design of new concrete part at N. end)

(Showing Typical design of Original Structure)

LOCATION SKETCH

Jackson Twp.

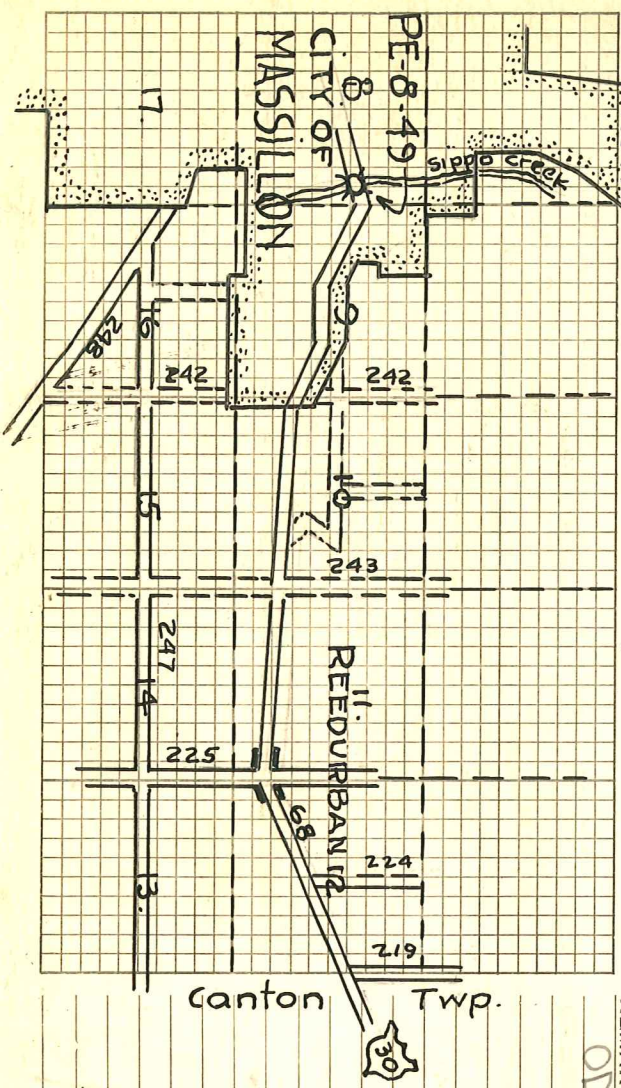

REMARKS

Arch in good condition. 3-25-1954
ODOT Inspected