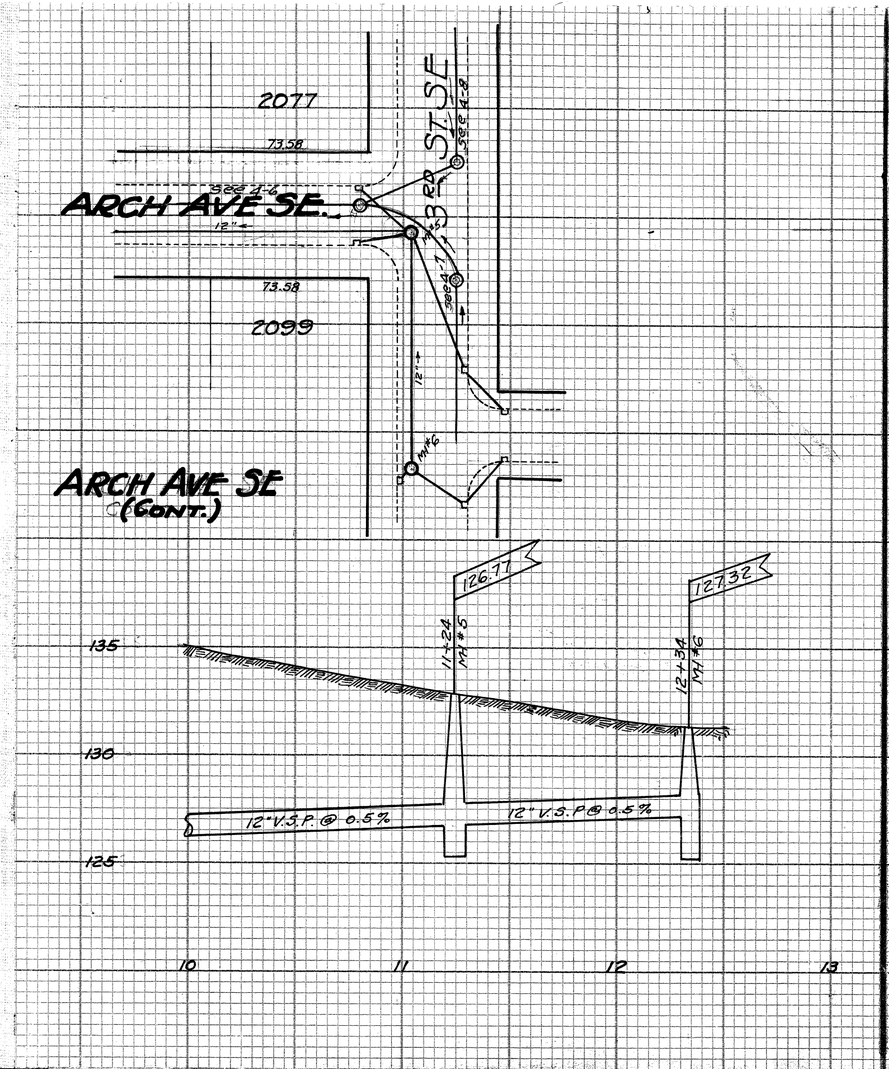

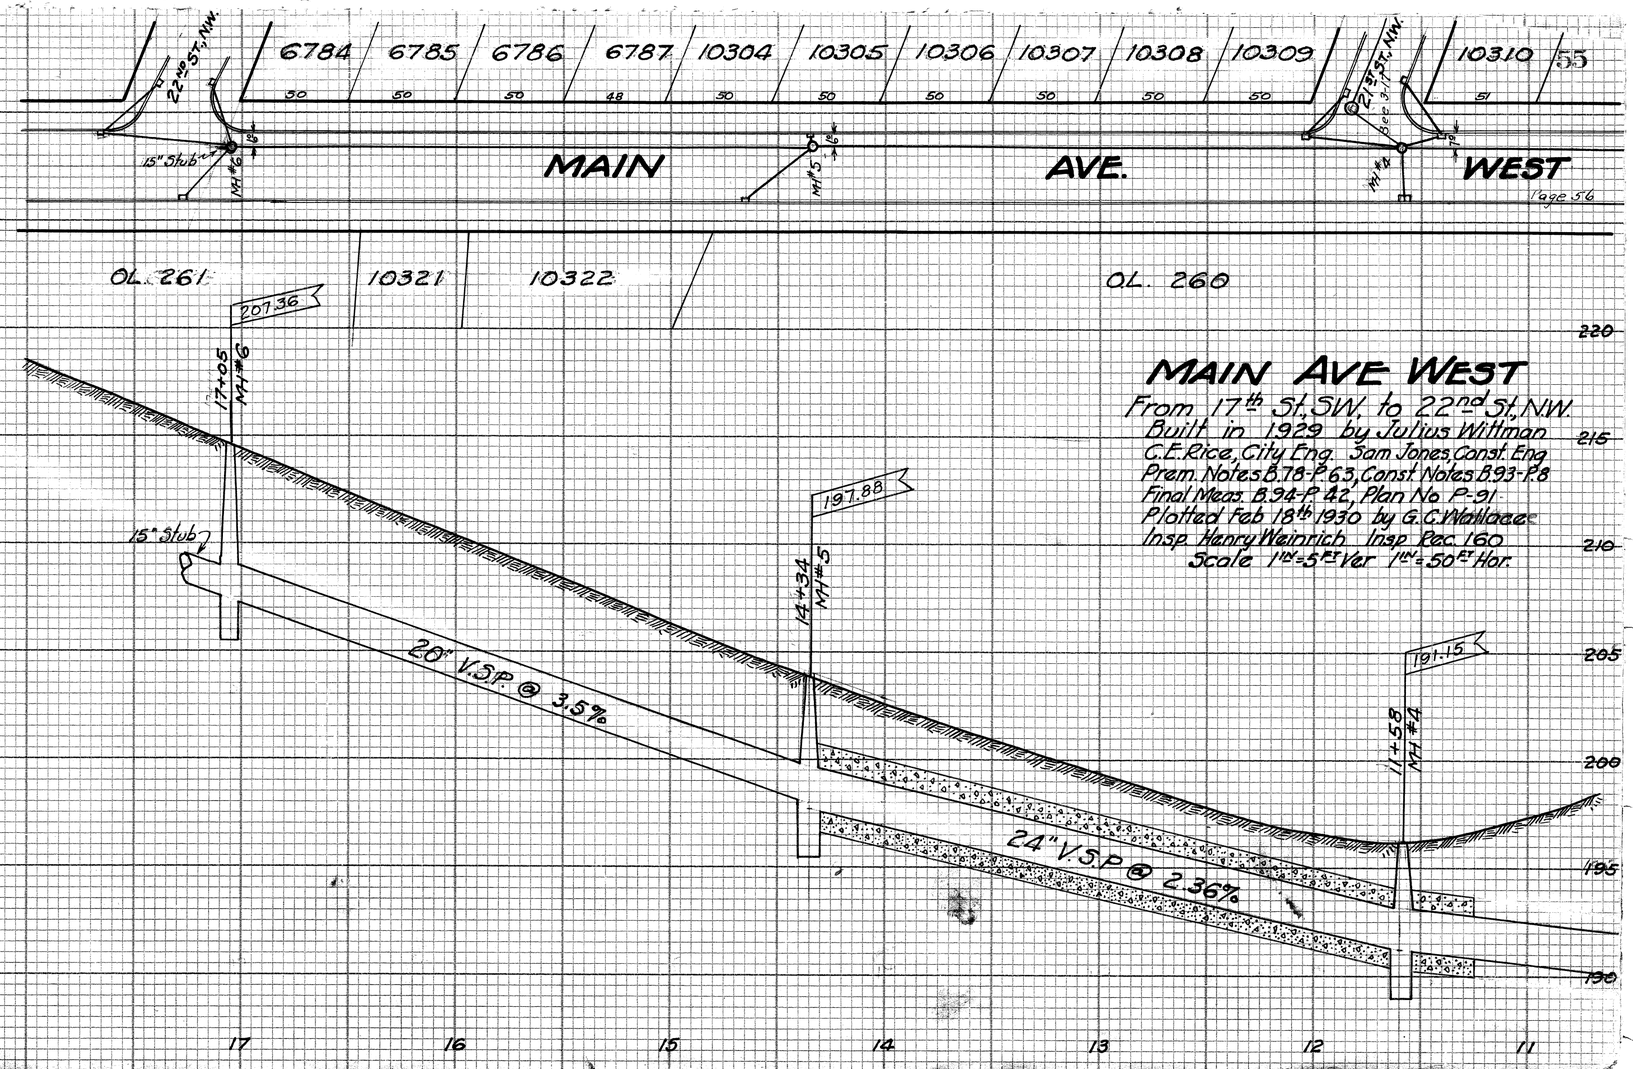

MAIN AVE WEST

From 17th St. SW. to 22nd St. NW.
Built in 1929 by Julius Wittman
C.E. Rice, City Eng. Sam Jones, Const. Eng.
Prem. Notes B.78-P.63, Const. Notes B.93-P.8
Final Meas. B.94-P.42, Plan No. P-91
Plotted Feb 18th 1930 by G.C. Wallace
Insp. Henry Weinrich Insp. Rec. 160
Scale 1in=5Ft Ver 1in=50Ft Hor.