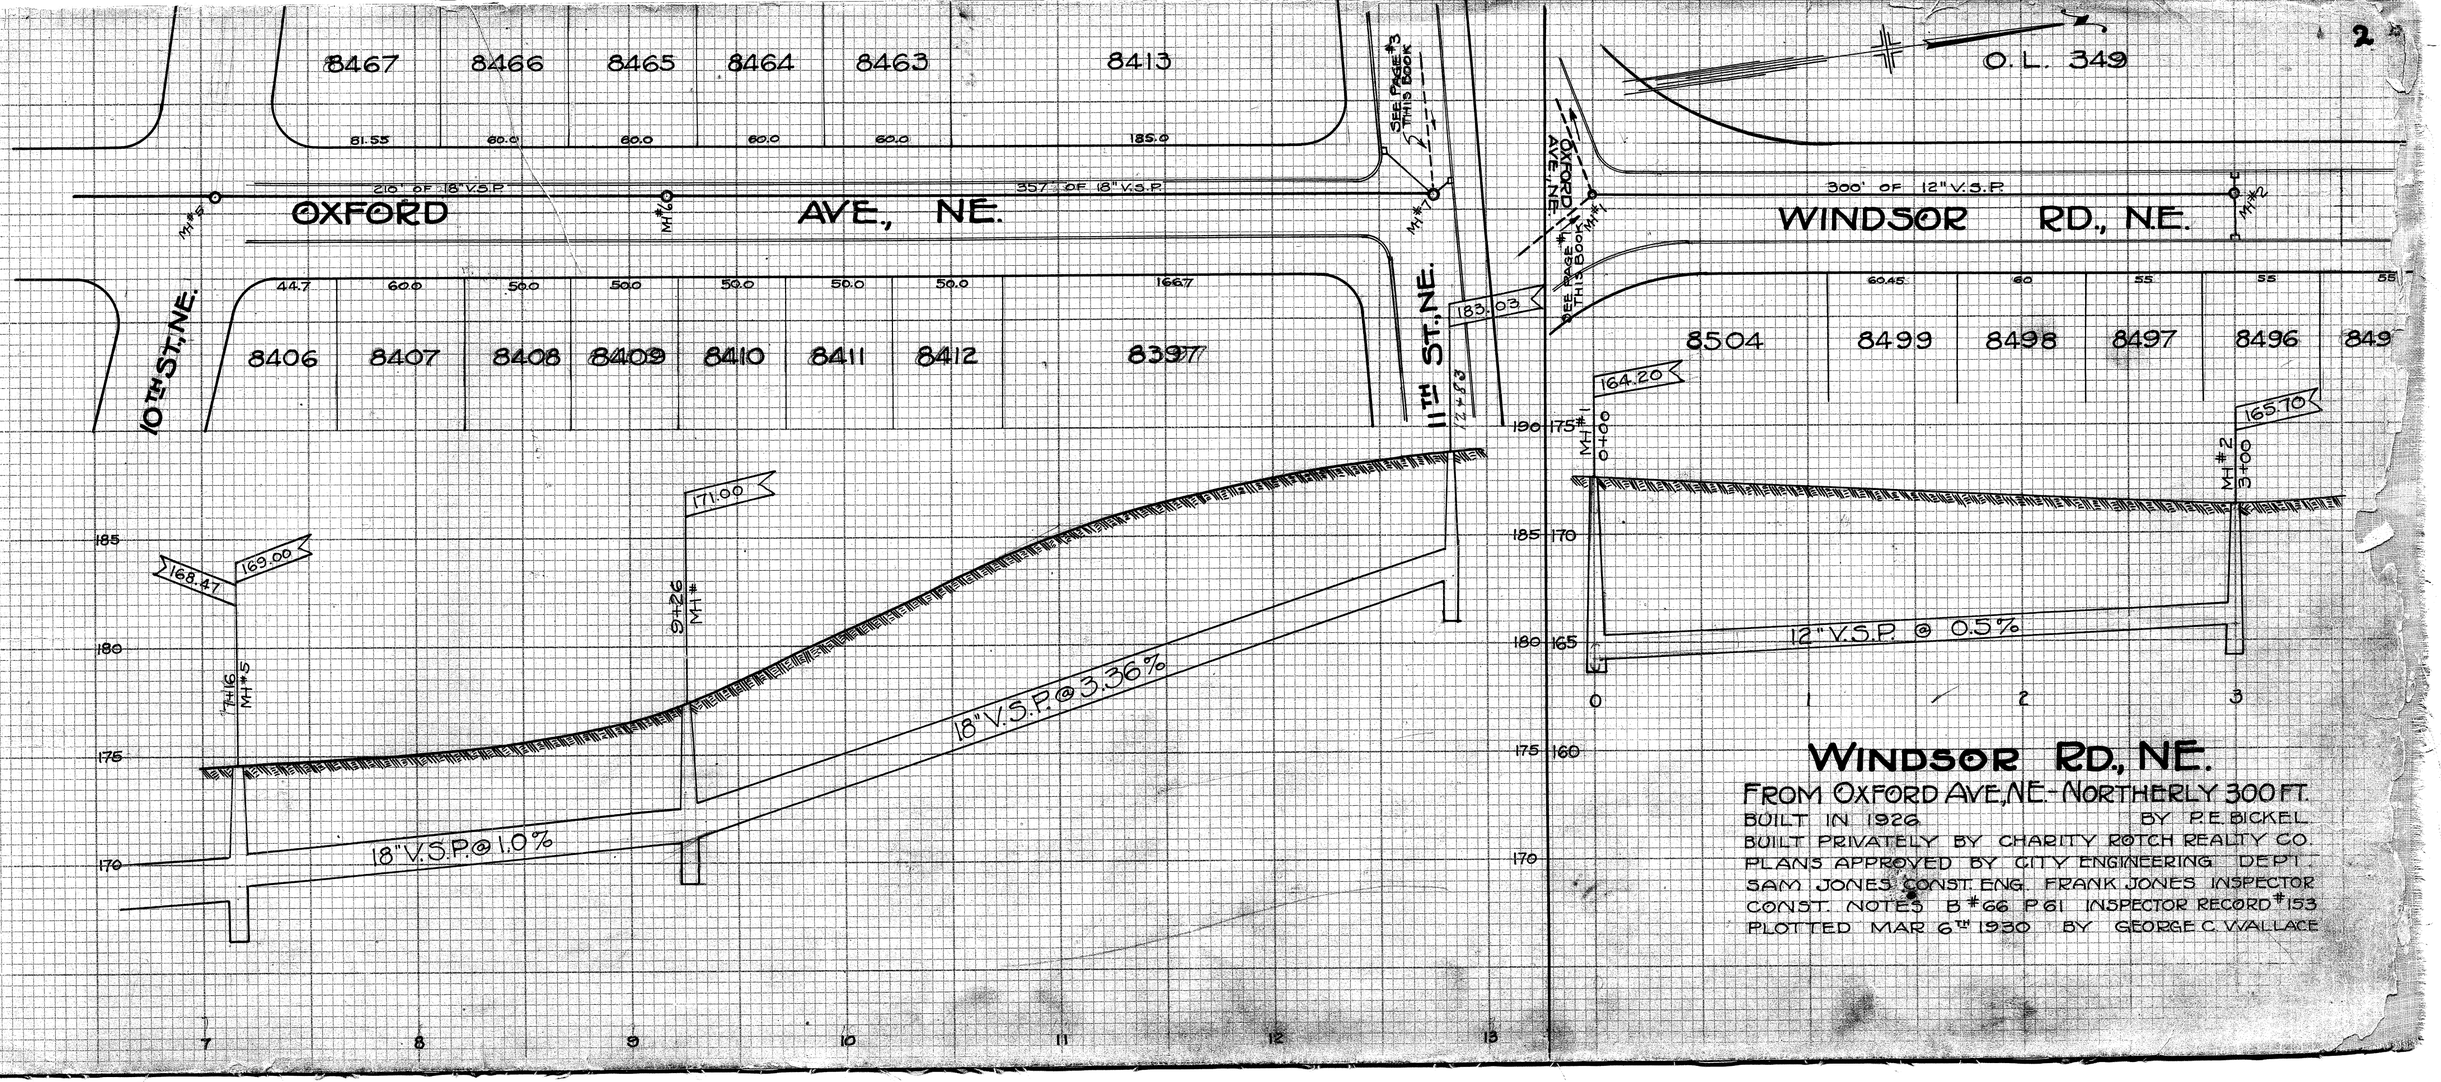

WINDSOR RD., NE.

FROM OXFORD AVE, NE. - NORTHERLY 300 FT.

BUILT IN 1926 BY P.E. BICKEL

BUILT PRIVATELY BY CHARITY ROTCH REALTY CO.

PLANS APPROVED BY CITY ENGINEERING DEPT.

SAM JONES CONST. ENG. FRANK JONES INSPECTOR

CONST. NOTES B #66 P 61 INSPECTOR RECORD #153

PLOTTED MAR 6TH 1930 BY GEORGE C. WALLACE