25

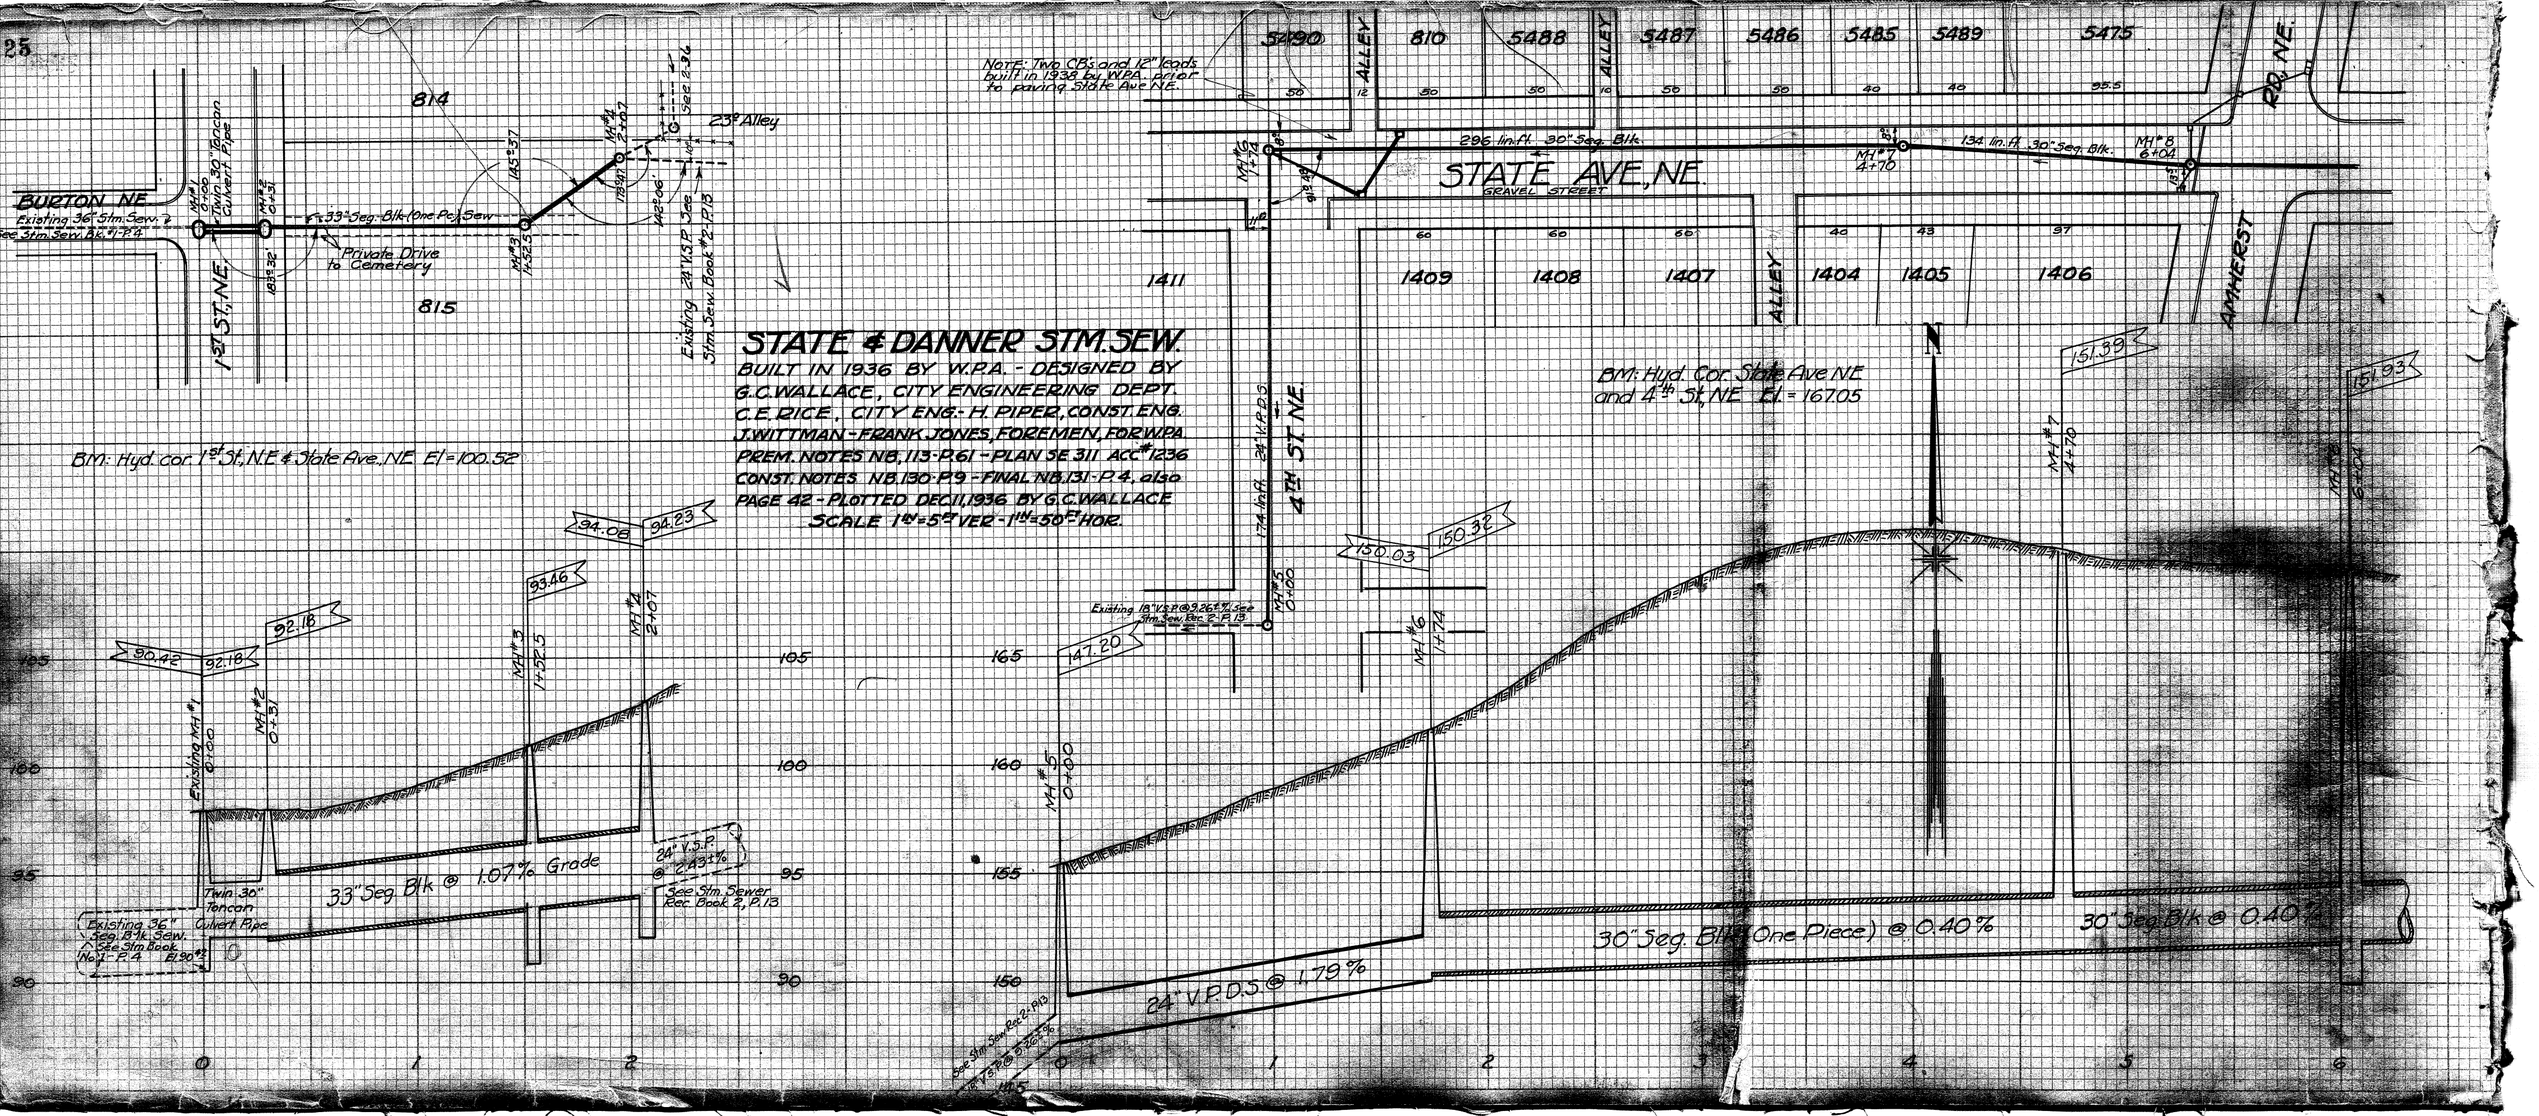
STATE & DANNER STM. SEW.
BUILT IN 1936 BY W.P.A. - DESIGNED BY G.C. WALLACE, CITY ENGINEERING DEPT.
C.E. RICE, CITY ENG.- H. PIPER, CONST. ENG.
J. WITTMAN - FRANK JONES, FOREMEN, FOR W.P.A.
PREM. NOTES N.B. 113-P. 61 - PLAN SE 311 ACC# 1236
CONST. NOTES N.B. 130-P. 9 - FINAL N.B. 131-P. 4, also
PAGE 42 - PLOTTED DEC. 11, 1936 BY G.C. WALLACE
SCALE 1IN = 5FT VER - 1IN = 50FT HOR.
NOTE: Two CB's and 12" leads built in 1938 by W.P.A. prior to paving State Ave. N.E.
BURTON N.E.
Existing 36" Stm. Sew. See Stm. Sew. Bk. #1 P. 4
1ST ST. N.E.
Twin 30" Toncan Culvert Pipe
Private Drive to Cemetery
814
815
23rd Alley
33" Seg. Blk (One Piece) Sew
Existing 24" V.S.P. See Stm. Sew. Book #2 P. 13
1411
1409
1408
1407
1404
1405
1406
5490
5488
5487
5486
5485
5489
5475
ALLEY
STATE AVE. N.E.
GRAVEL STREET
296 lin. ft. 30" Seg. Blk.
134 lin. ft. 30" Seg. Blk.
AMHERST
RD. N.E.
4TH ST. N.E.
BM: Hyd. cor. 1st St. N.E. & State Ave. N.E. El = 100.52
BM: Hyd. Cor. State Ave N.E. and 4th St. N.E. El = 167.05
33" Seg. Blk @ 1.67% Grade
24" V.S.P. @ 2.43%
See Stm. Sewer Rec. Book 2, P. 13
Existing 36" Seg. Blk. Sew. See Stm. Book No. 1 - P. 4
24" V.P.D.S @ 1.79%
30" Seg. Blk (One Piece) @ 0.40%
30" Seg. Blk @ 0.40%