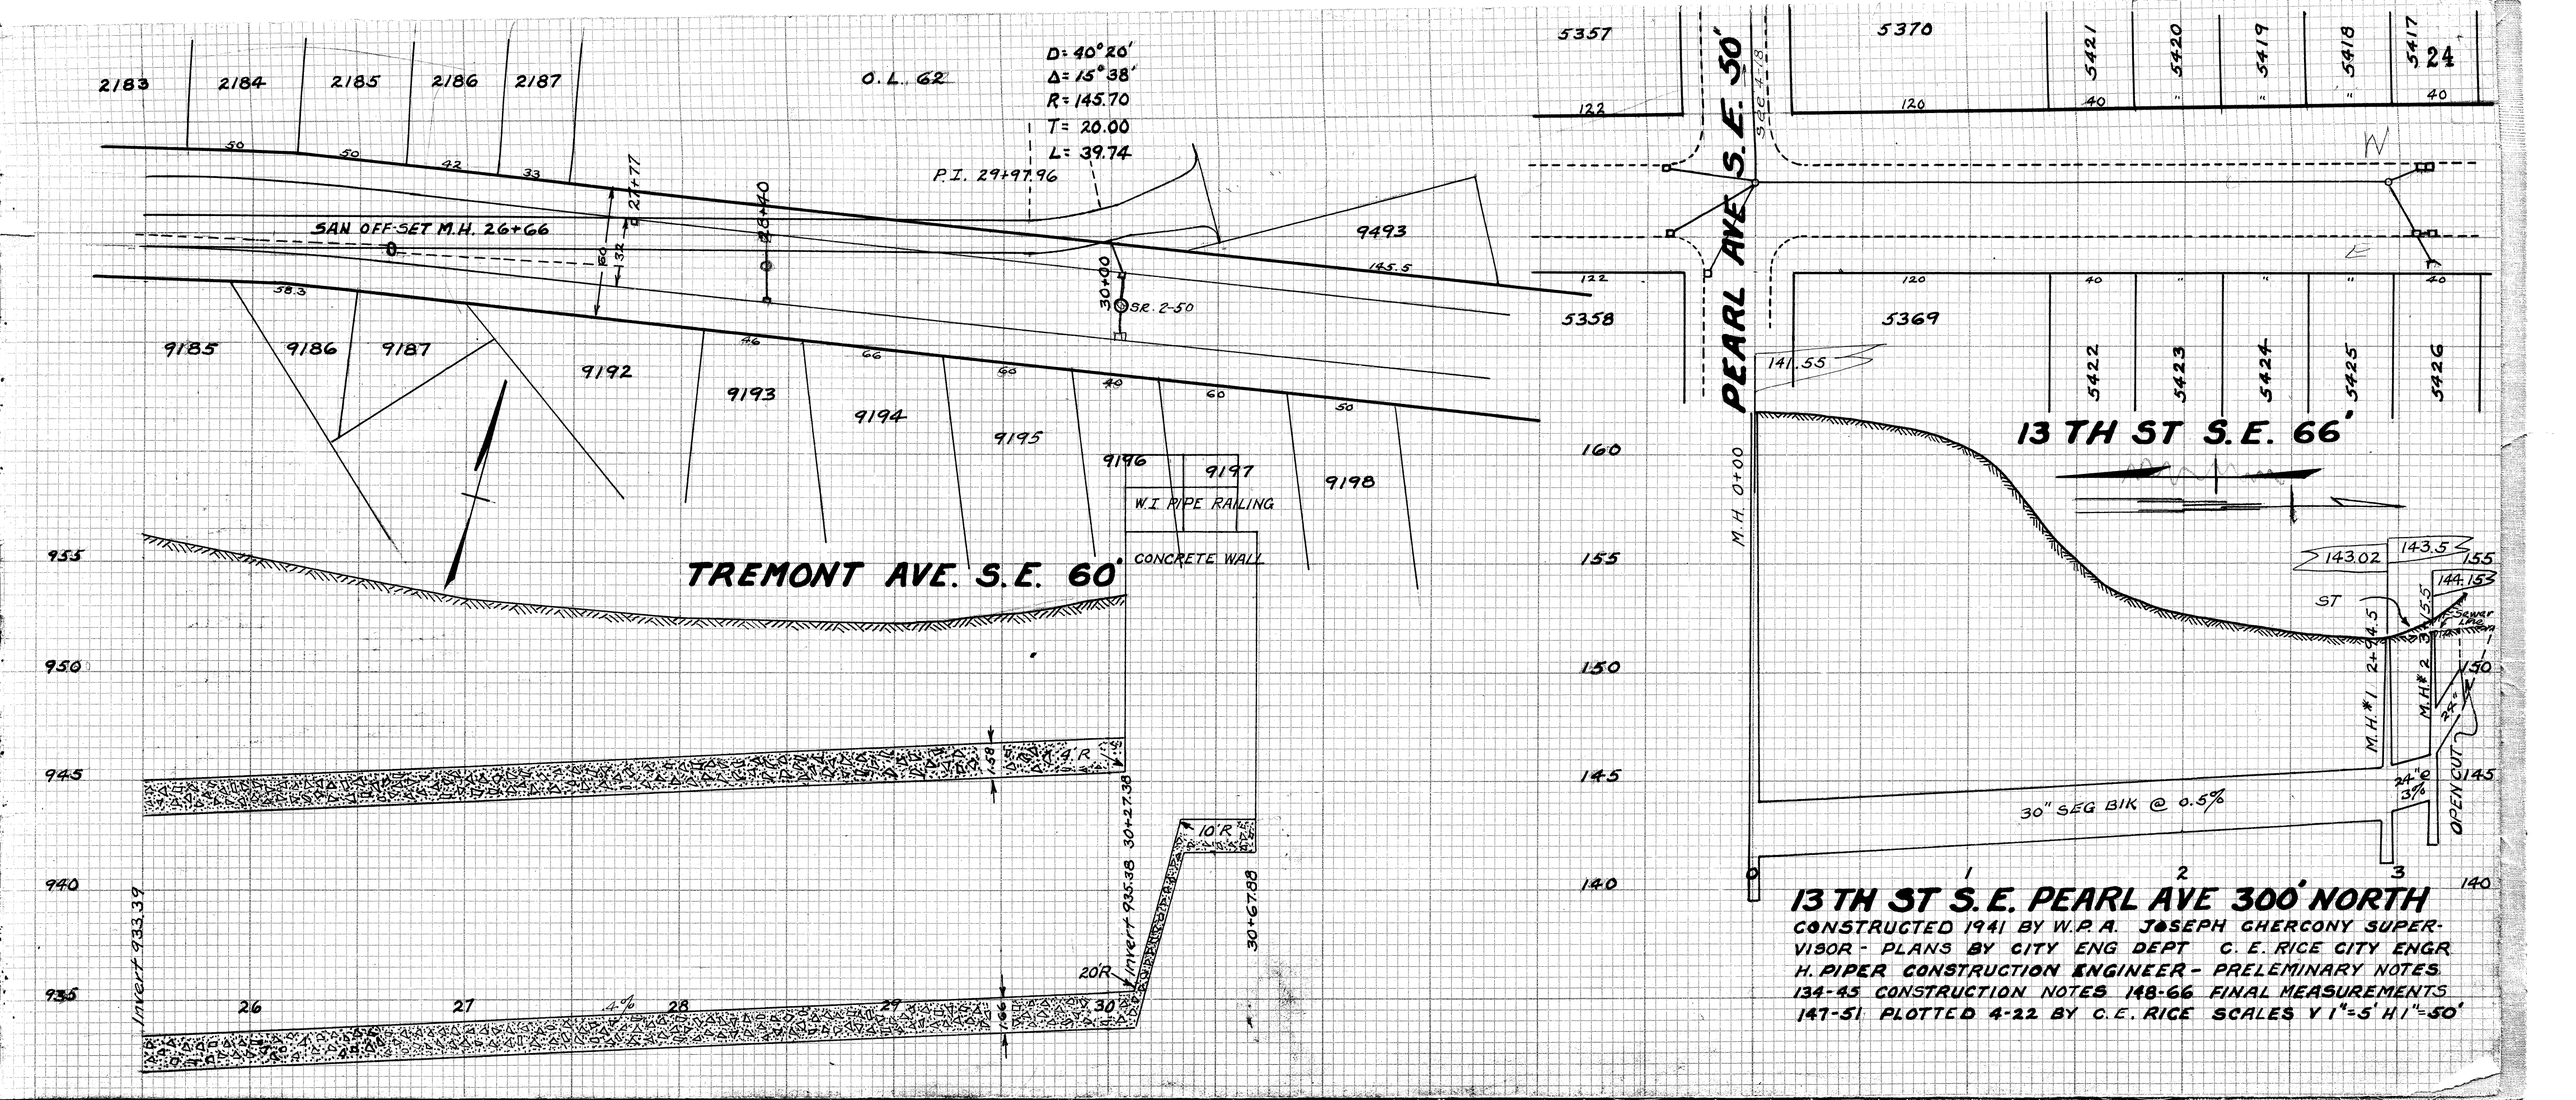

13 TH ST S.E. PEARL AVE 300' NORTH

CONSTRUCTED 1941 BY W.P.A. JOSEPH CHERCONY SUPERVISOR - PLANS BY CITY ENG DEPT C. E. RICE CITY ENGR. H. PIPER CONSTRUCTION ENGINEER - PRELEMINARY NOTES 134-45 CONSTRUCTION NOTES 148-66 FINAL MEASUREMENTS 147-51 PLOTTED 4-22 BY C.E. RICE SCALES V 1"=5' H 1"=50'