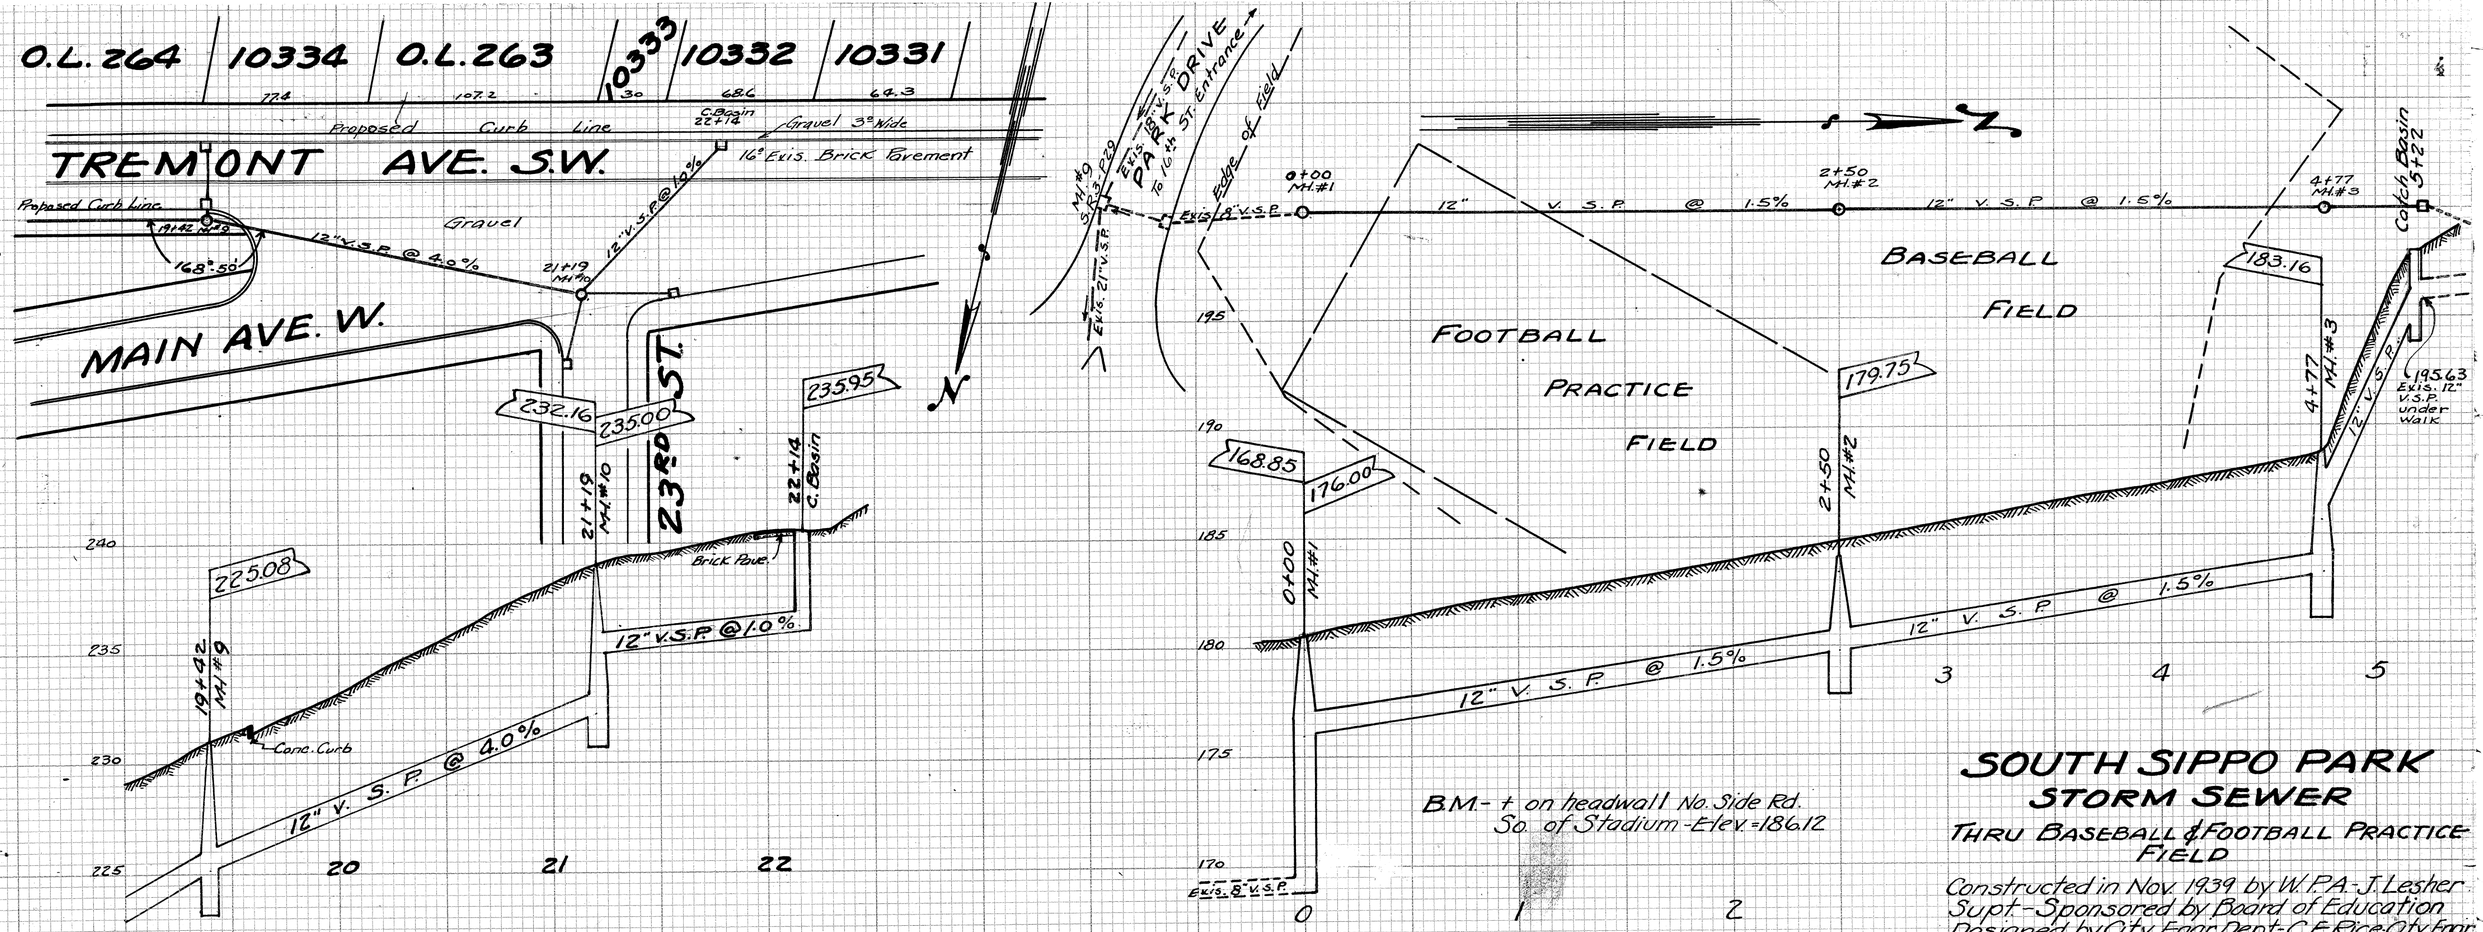

BM- + on headwall No. Side Rd. So. of Stadium - Elev. = 186.12

SOUTH SIPPO PARK STORM SEWER

THRU BASEBALL & FOOTBALL PRACTICE FIELD

Constructed in Nov. 1939 by W.P.A. - J. Lesher Supt. - Sponsored by Board of Education
Designed by City Engr. Dept - C.E. Rice City Engr.
H. Piper - Constr. Engr. - Plotted Nov. 29, 1939 by H. Piper - Scale 1" = 5' Ver. = 1" = 50' Hor.
Preliminary Notes Note Book 146 - P 10
Construction Notes - Note Book 146 - P 22
Final Notes Note Book 147 - P 13