


PLAN	SURVEYED	DATE
NO.	NOTE BOOK	BY
	ALIGNED CHECKED	
	BY	

ROAD NE.


WALES

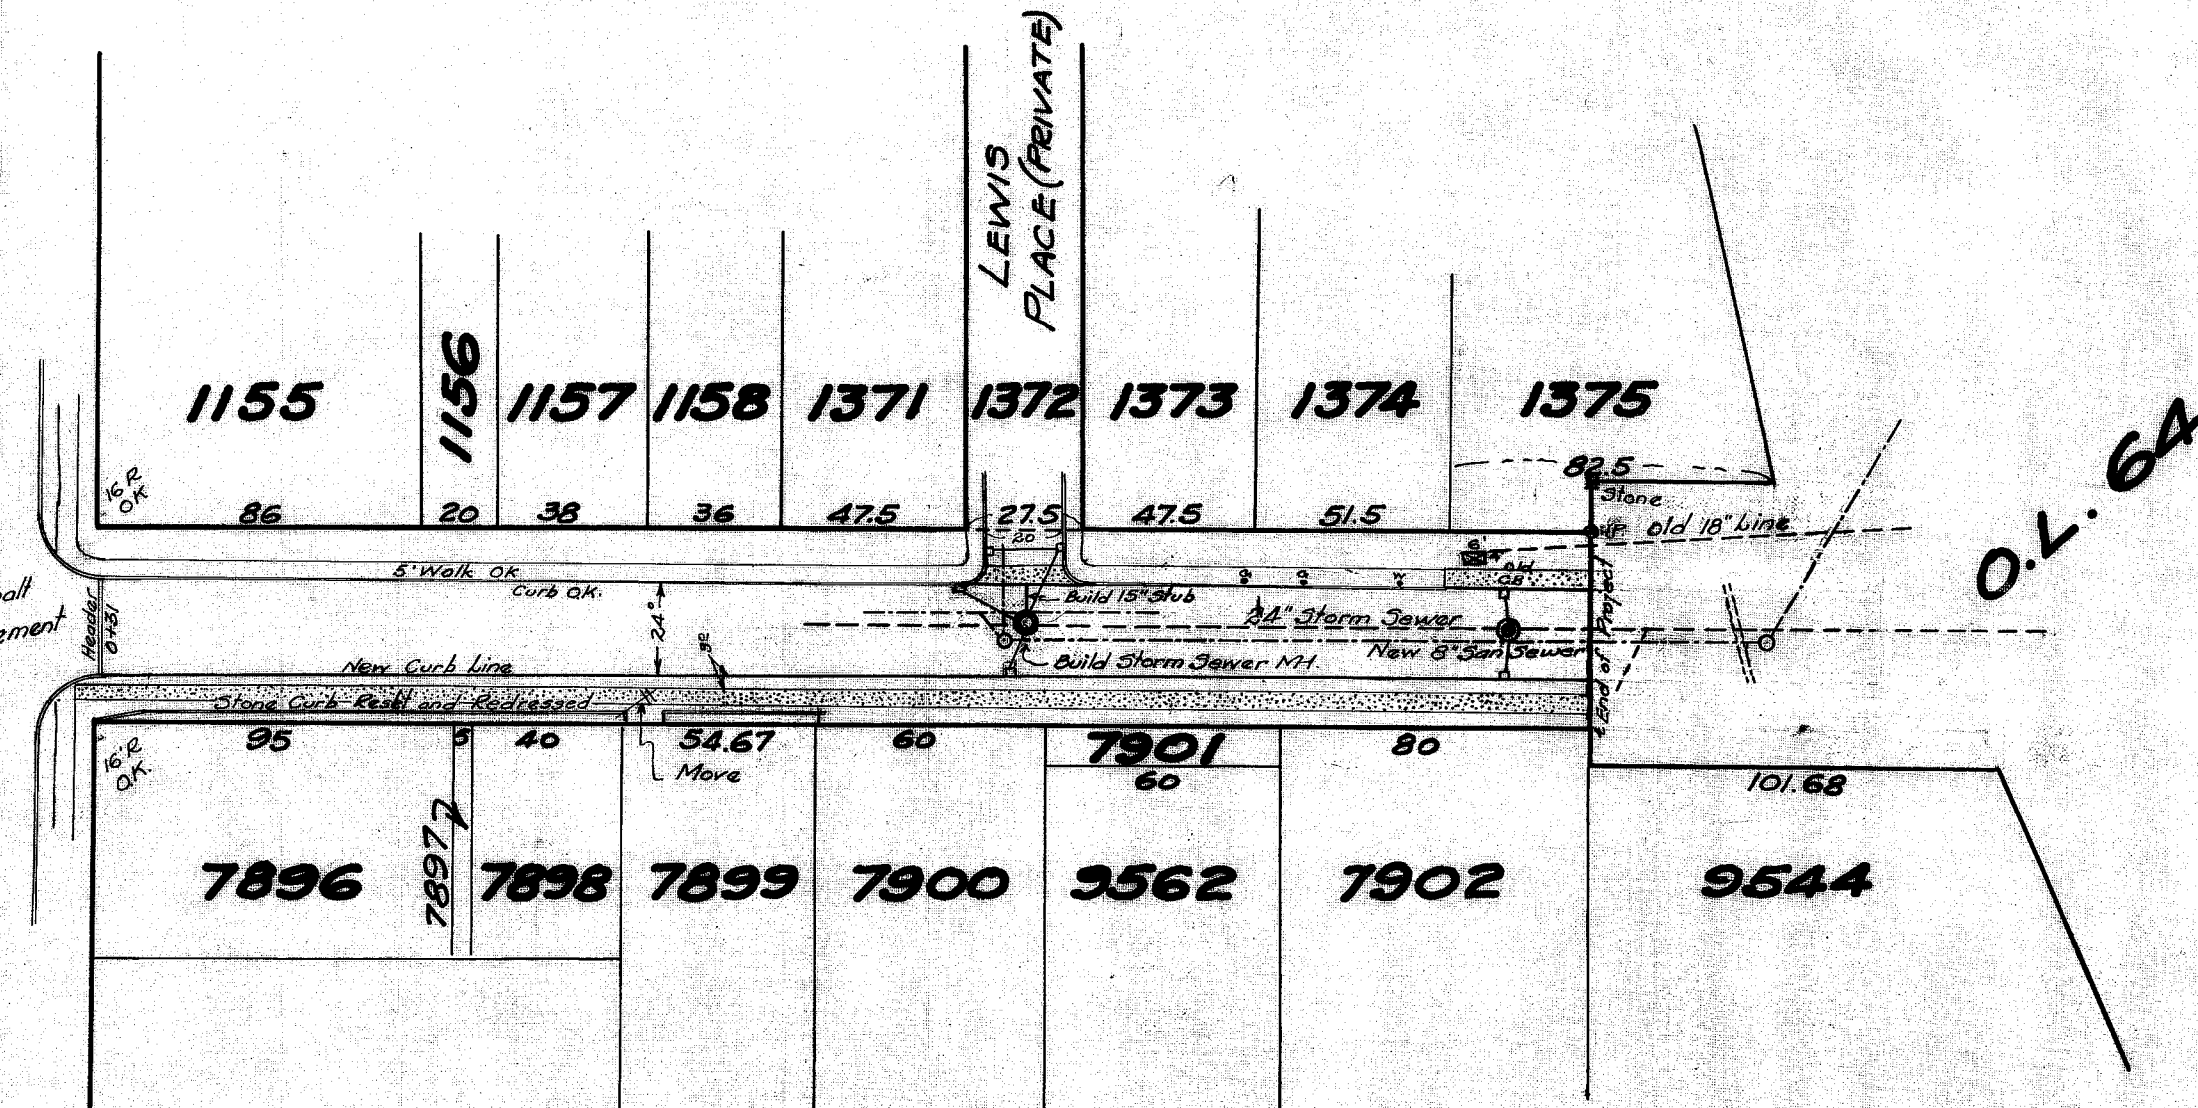


NORTH AVE NE 50'

O.L. 64

PROFILE	SURVEYED	DATE
NO.	NOTE BOOK	BY
	GRADES CHECKED	
	BY	
	STRUCTURE NOTES CHECKED	

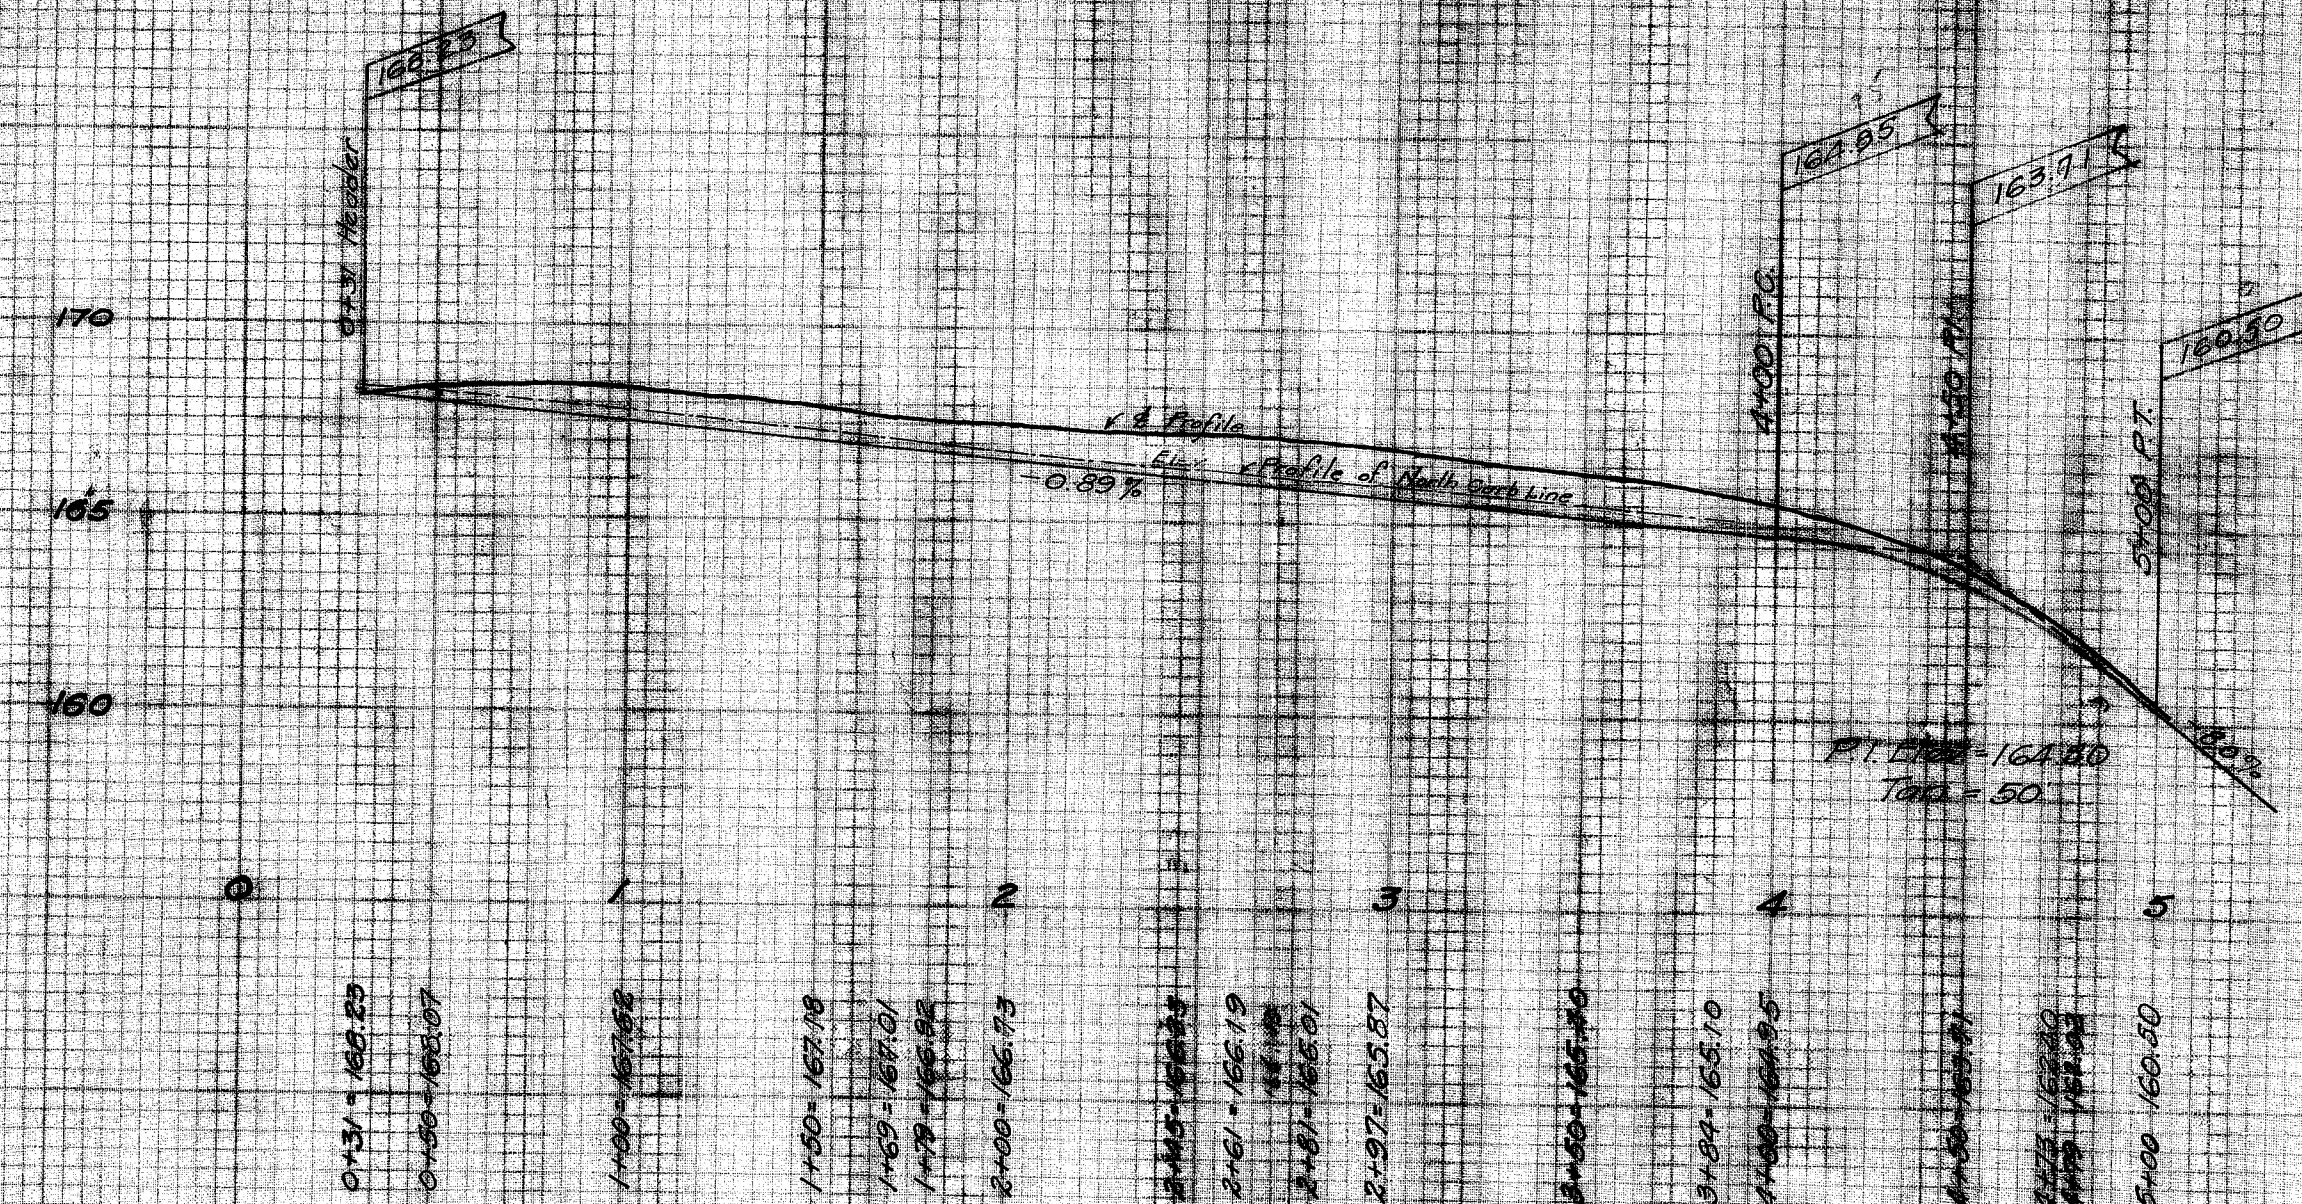

Run - High on Valley Road to North Ave
Elev. 170.00

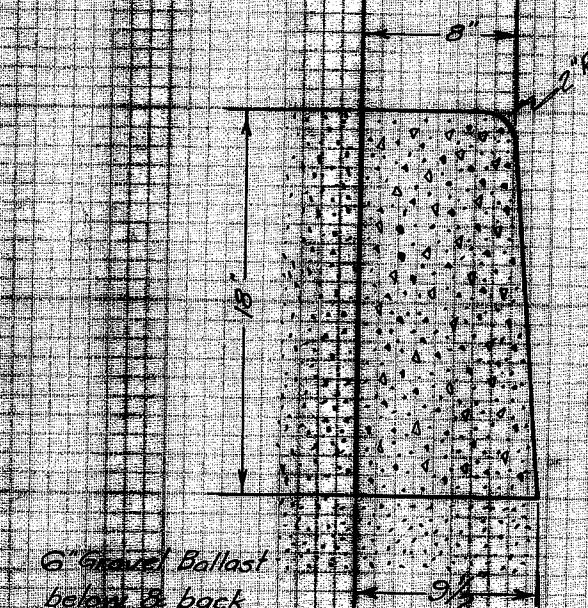

TYPICAL SECTION
CONC. CURB.

CITY OF MASSILLON, OHIO.	
NORTH AVE, NE. PAVING	
FROM WALES RD. NE TO SIPPO PARK	
APPROVED:	DEPT. OF PUBLIC SERVICE
CITY ENGINEER	ENGINEERING DIVISION
Dr. by: E.C. Wallace	Scale: 1" = 5' Ver.
Chk. by:	Scale: 1" = 50' Hor.
NO. 96 P. 9/10/44	NA P.

FILE NO. P.120
ACC. NO. 1053