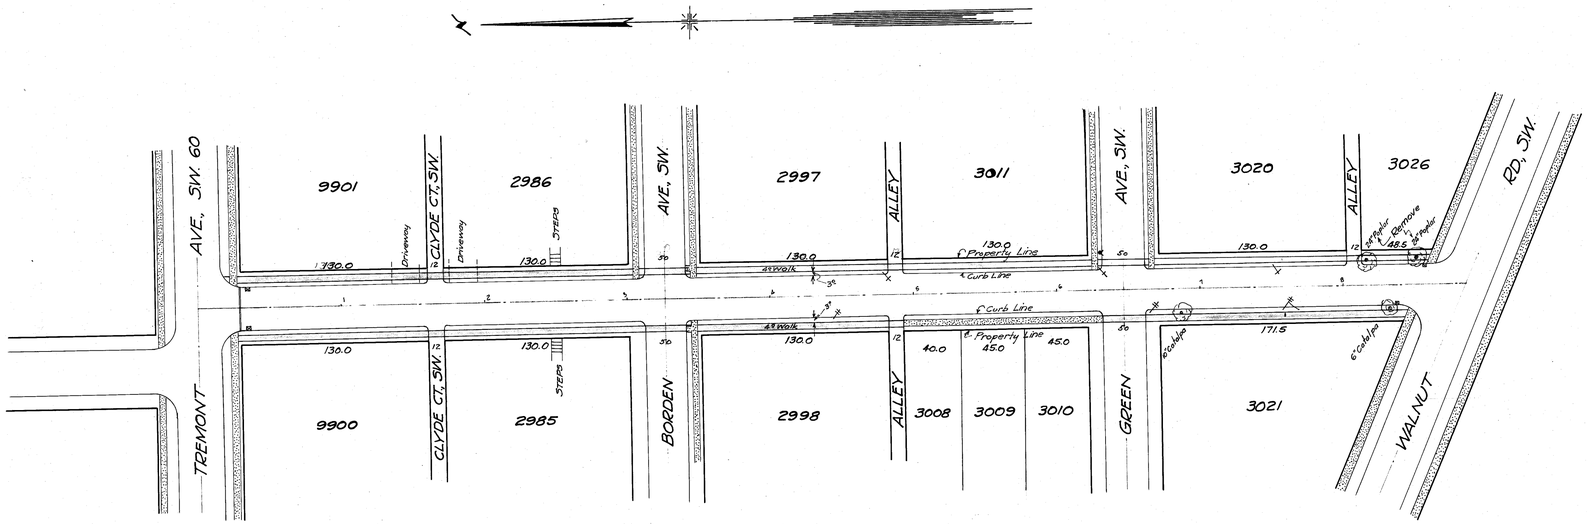


## 12TH ST. SW. 50'

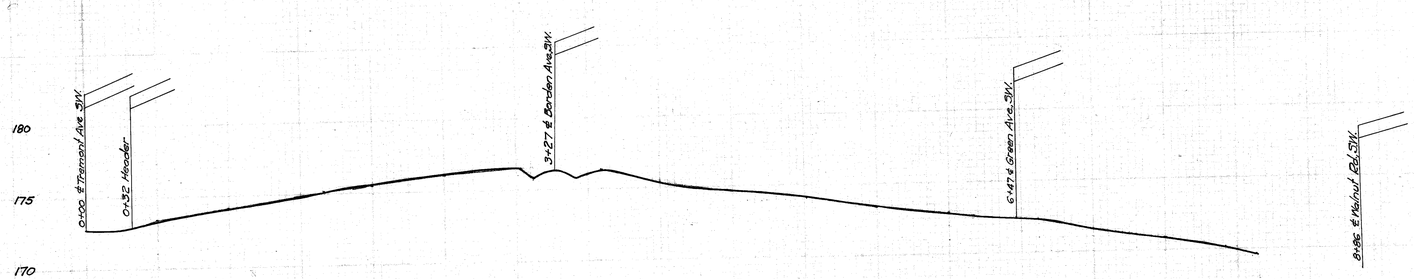


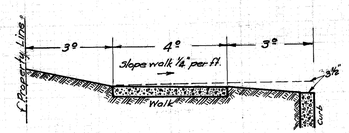


Detail section of 4" walk.

Specification

4' Walks - 3' Back from Curb

4" thick - 6" thick on driveways
8" thick on streets and alleys

Unit bid price for the 4"-6" and 8" walks shall include grading and grade all banks and berms to the satisfaction of the City Engineer.

B.M.

Hyd. at Tremont and 12th St. SW. = Elev. = 176.80
Hyd. at Borden and 12th St. SW. = Elev. = 177.99
Hyd. at Green and 12th St. SW. = Elev. = 174.15
Hyd. at Walnut and 12th St. SW. = Elev. = 171.52

0 1 2 3 4 5 6 7 8 9

| CITY OF MASSILLON, OHIO. | | | |
|---|---|---|---|
| 12TH ST. SW. SIDEWALKS<br>FROM TREMONT AVE. SW. to WALNUT RD. SW.<br>SA - 333 | | | |
| APPROVED | CITY ENGINEER | | DEPT. OF PUBLIC SERVICE<br>ENGINEERING DIVISION |
| Dr. by Geo. C. Wallace<br>Ck. by. | Scale 1" = 50' Hor. | May 9th 1931 | NB 103 P. 23<br>NB 95 P. 58 |

FILE No. P-148
Acc. No. 1162