

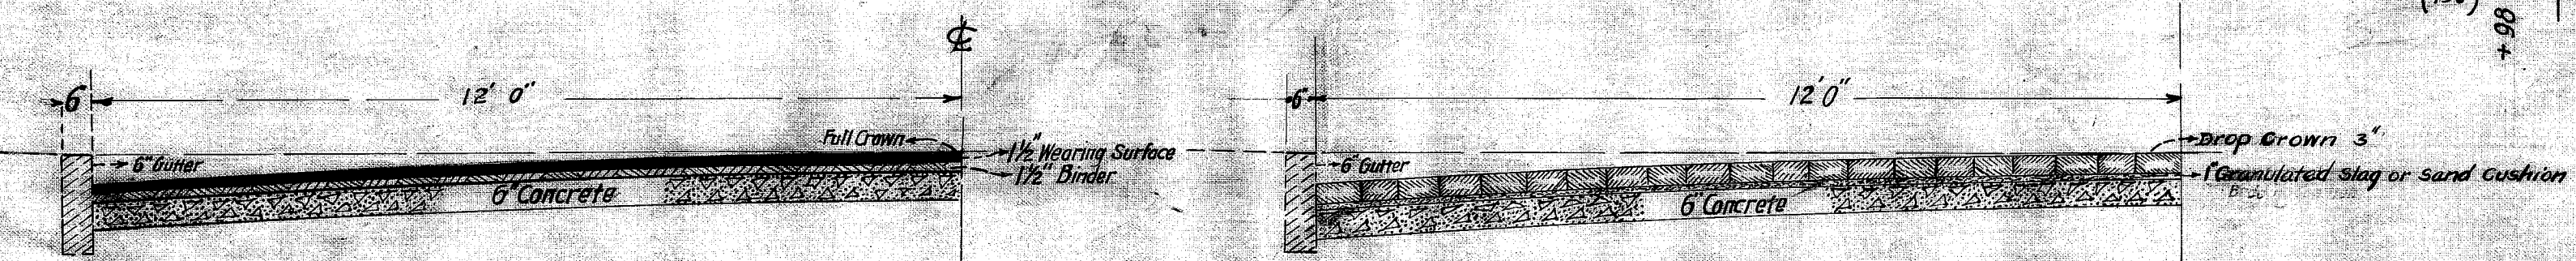
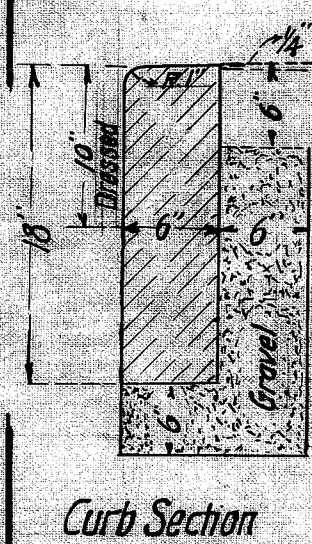
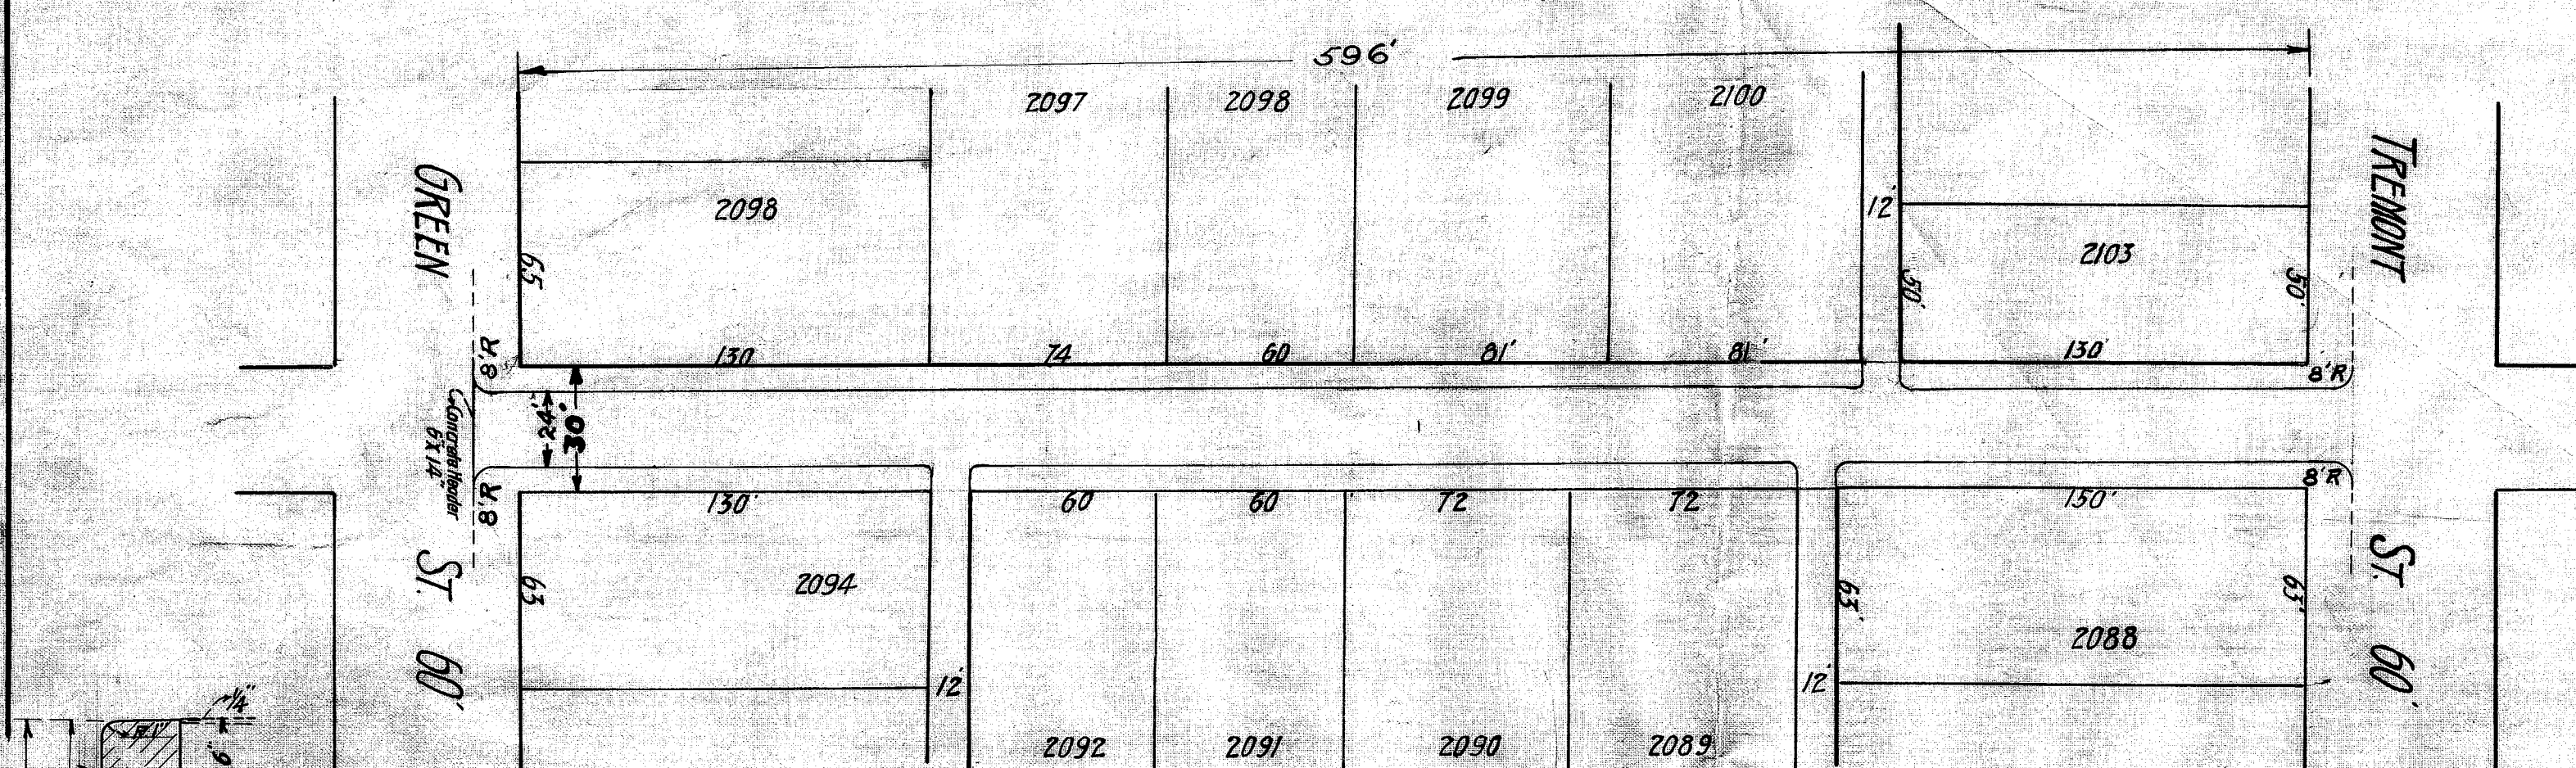


51  
divided 12 by 1000

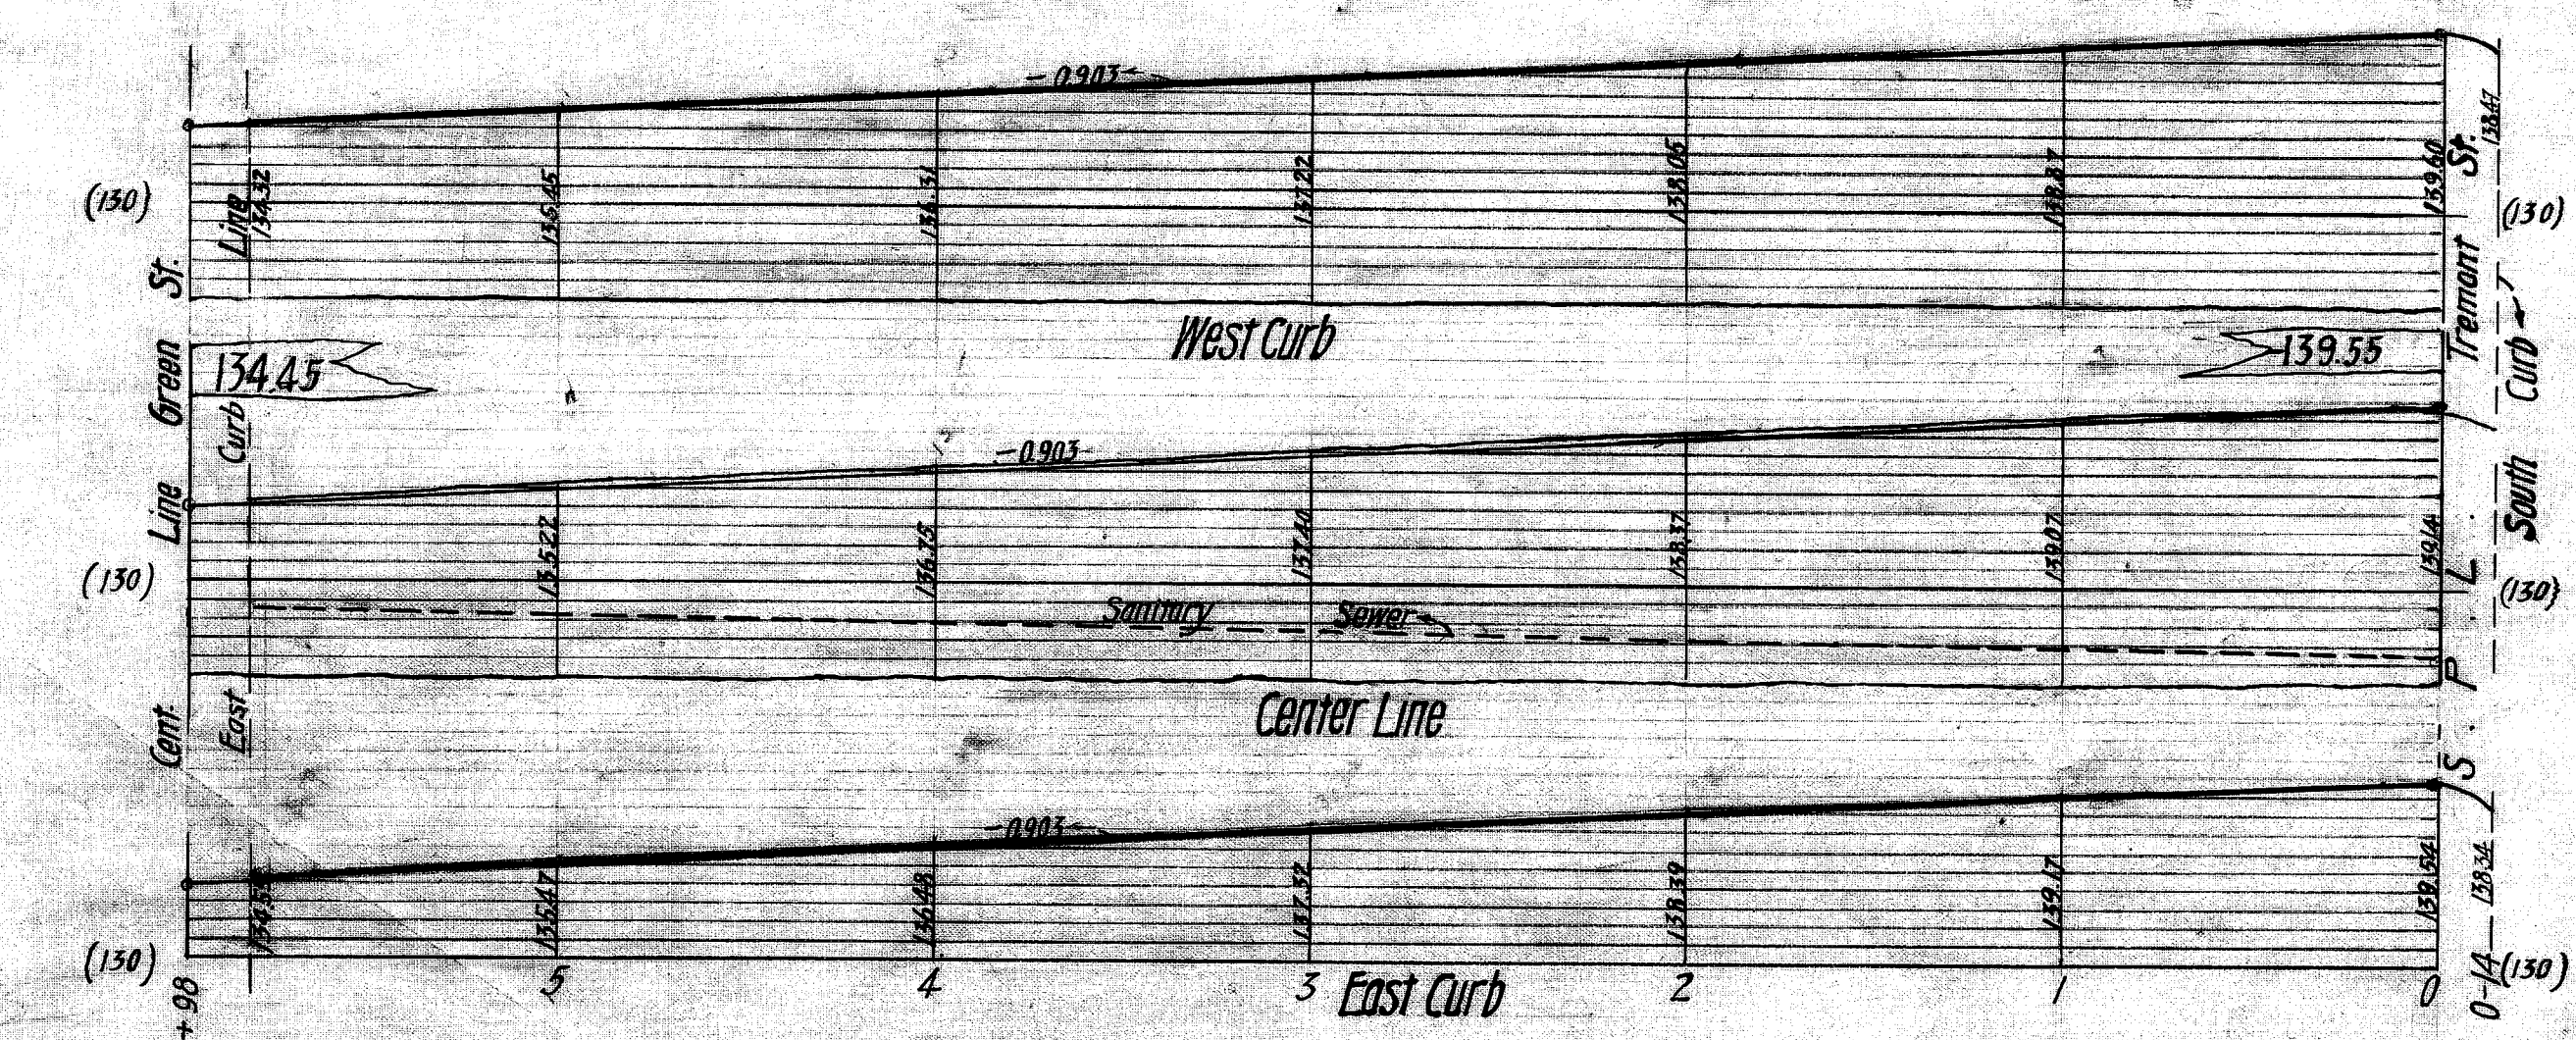

1/2 Section of 24ft. Roadway (Asphalt)

1/2 Section of 24ft. Roadway (Brick)

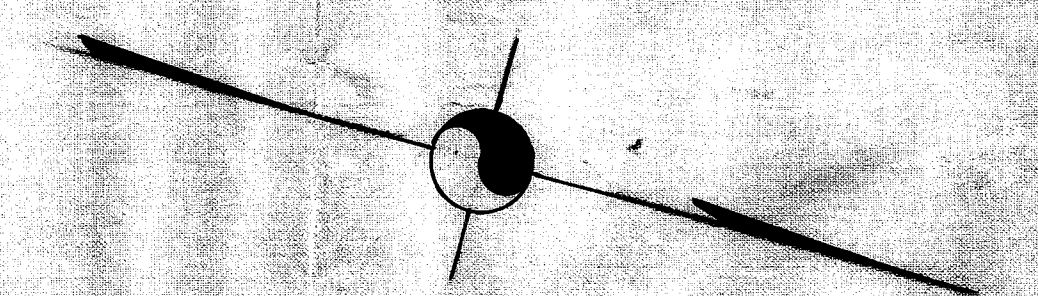

# HENRY STREET PAVING FROM TREMONT ST. TO GREEN ST. MASSILLON, O.

Feb. 24 1923

Scale { Horizontal 1" = 50'  
Vertical 1" = 10'

FILE No. P15  
Acc. No. 232