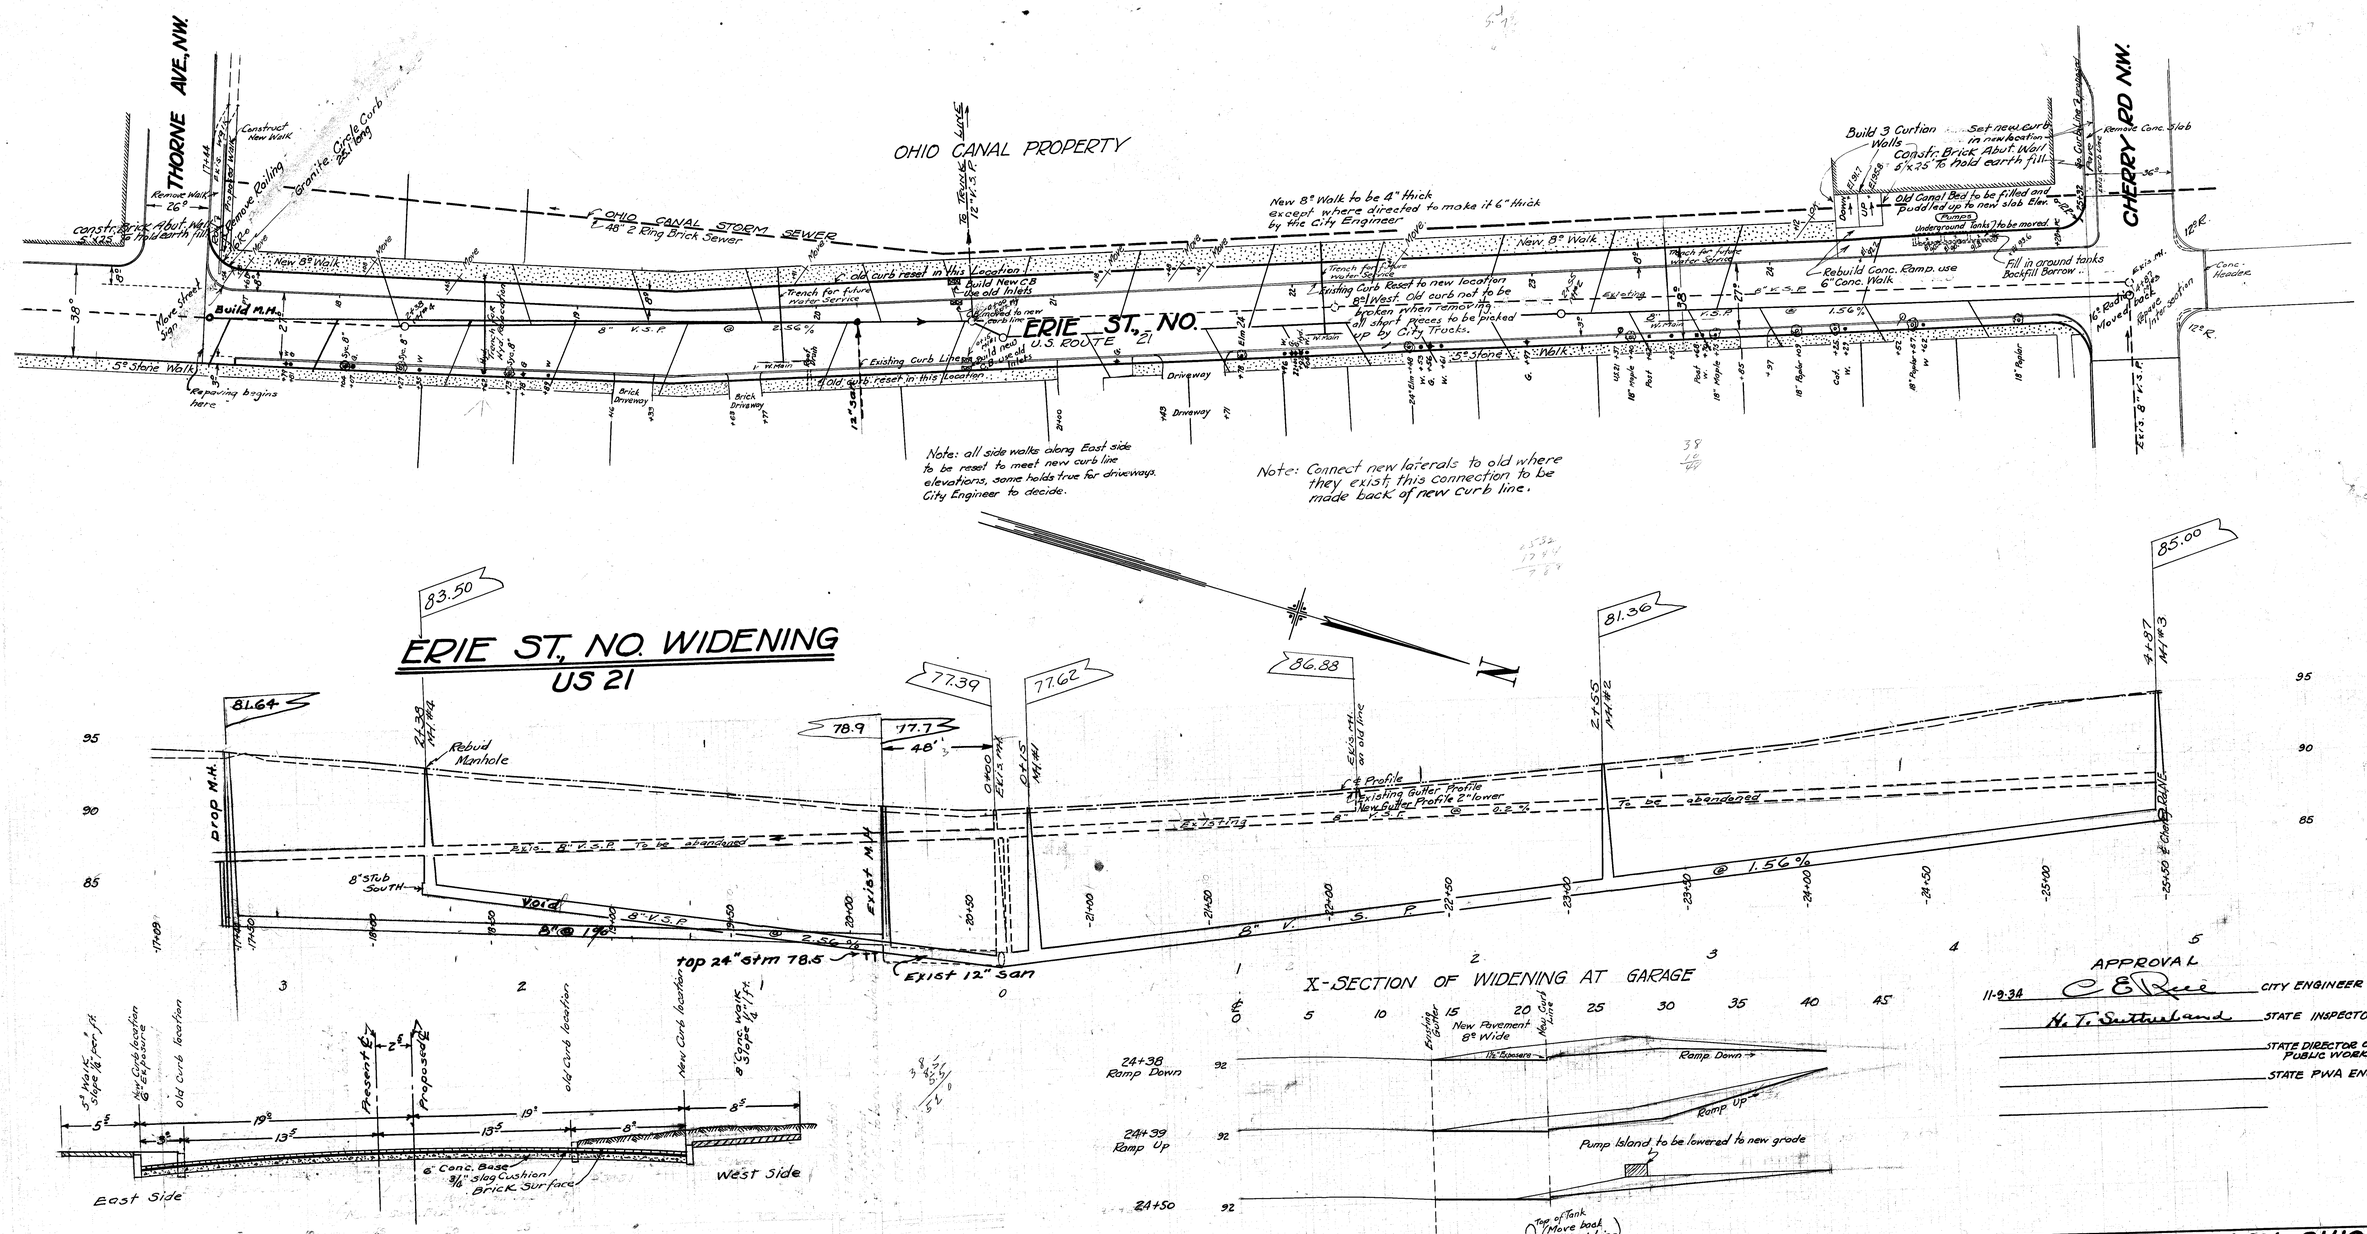

ERIE ST., NO. WIDENING
US 21

TYPICAL X-SECTION

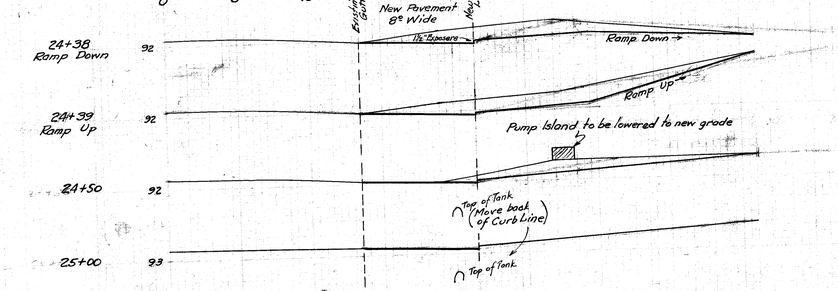

APPROVAL

11-9-34 C. E. Rice — CITY ENGINEER

H. T. Sutherland — STATE INSPECTOR

STATE DIRECTOR OF PUBLIC WORKS

STATE PWA ENGINEER

Revised July 21st 1938 G.C.W.

CITY OF MASSILLON, OHIO.		
OHIO CANAL IMPROVEMENT WIDENING ERIE STREET NO. From Thorne Ave N.W. to Cherry Rd, N.W.		
Approved: C. E. Rice 3-4-39 CITY ENGINEER		DEPT. OF PUBLIC SERVICE DIVISION OF ENGINEERING
Dr. by G.C. Wallace	Plan Scale 1" = 30' FT. X Sec. Scale 1" = 5' FT.	Nov 9th 1934 NB 121-P46.

FILE No P-155 ACC. No 1300