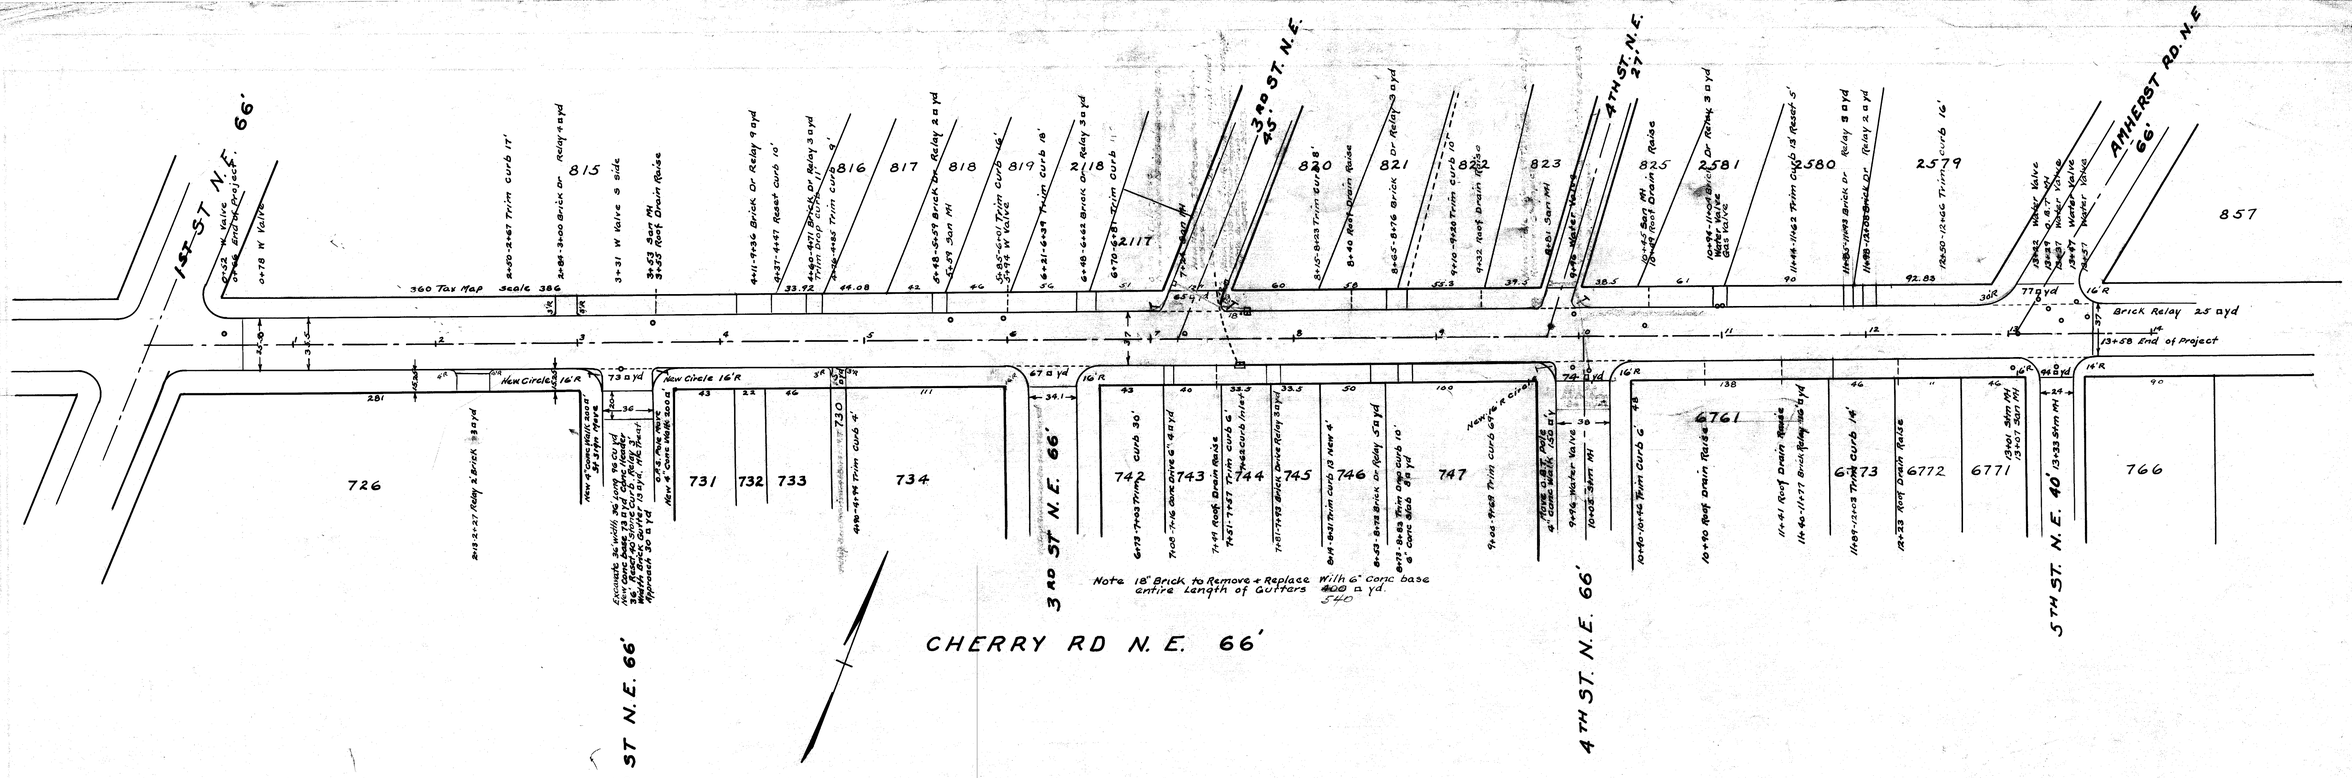

CITY OF MASSILLON OHIO		
CHERRY RD N.E. 1ST ST N.E. TO AMHERST RD N.E. RESURFACING		
APPROVED W.M. Ross CITY ENGINEER		DEPT. OF PUBLIC SERVICE ENGINEERING DIVISION
Dr By C.E.R. Ch By	JAN 44	SCALE V 1" = 5' H 1" = 50' NB 163 P68-72 Inc

FILE NO P-173 ACC NO 1531