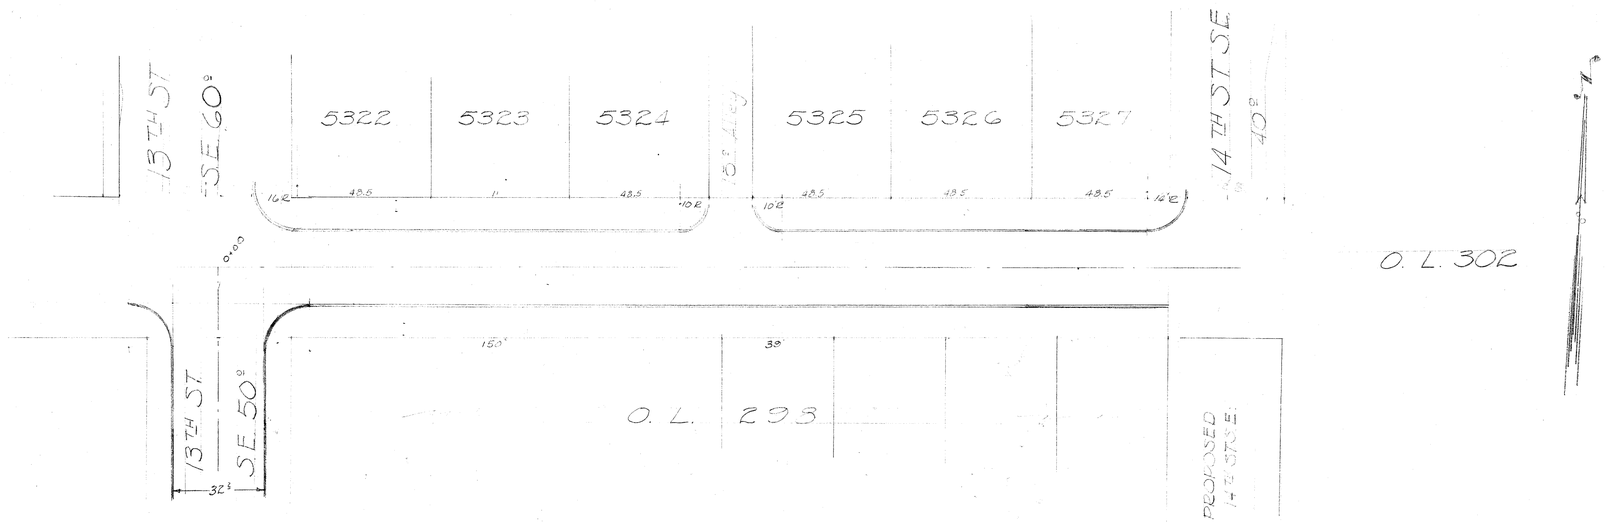

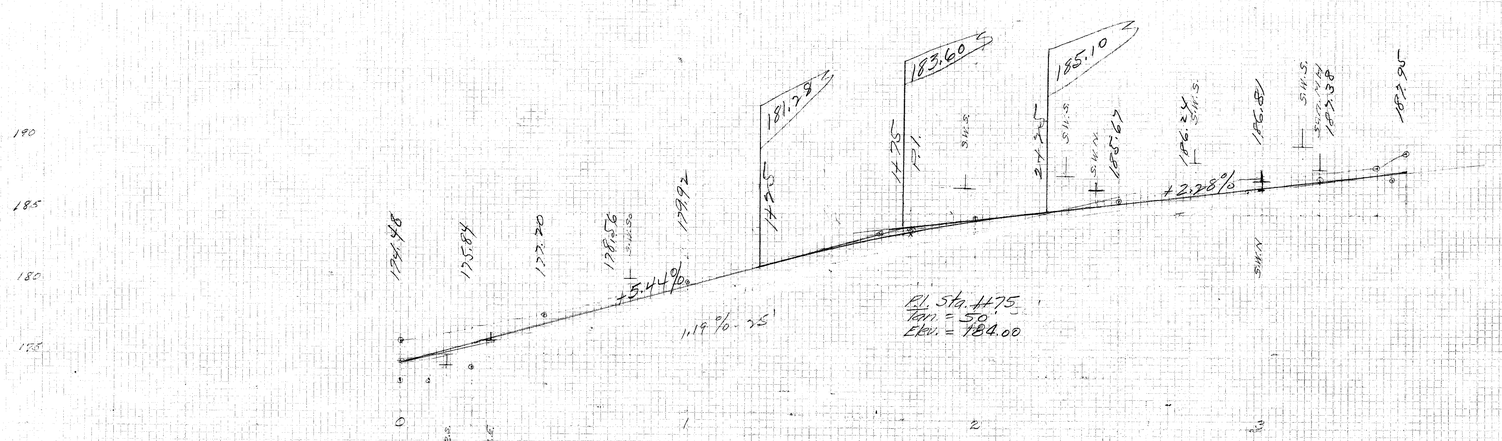

CITY OF MASSILLON, OHIO

WOODLAND AVE. S.E. 50°

SIDEWALK & CURB

FROM 13TH ST S.E. TO 14TH ST S.E.

Approved CITY ENGINEER	DEPT. OF PUBLIC SERVICE ENGINEERING DIVISION
DR. BY Bob CK. BY	DEPT. 8-19 Scale 1"=25' Hor. 1"=5' Ver.

FILE NO. P. 188 ACC. NO. 1648

HIGHWAY PLAN—PROFILE PLATE 1
VISTA CHUB CO. COLUMBUS, OHIO