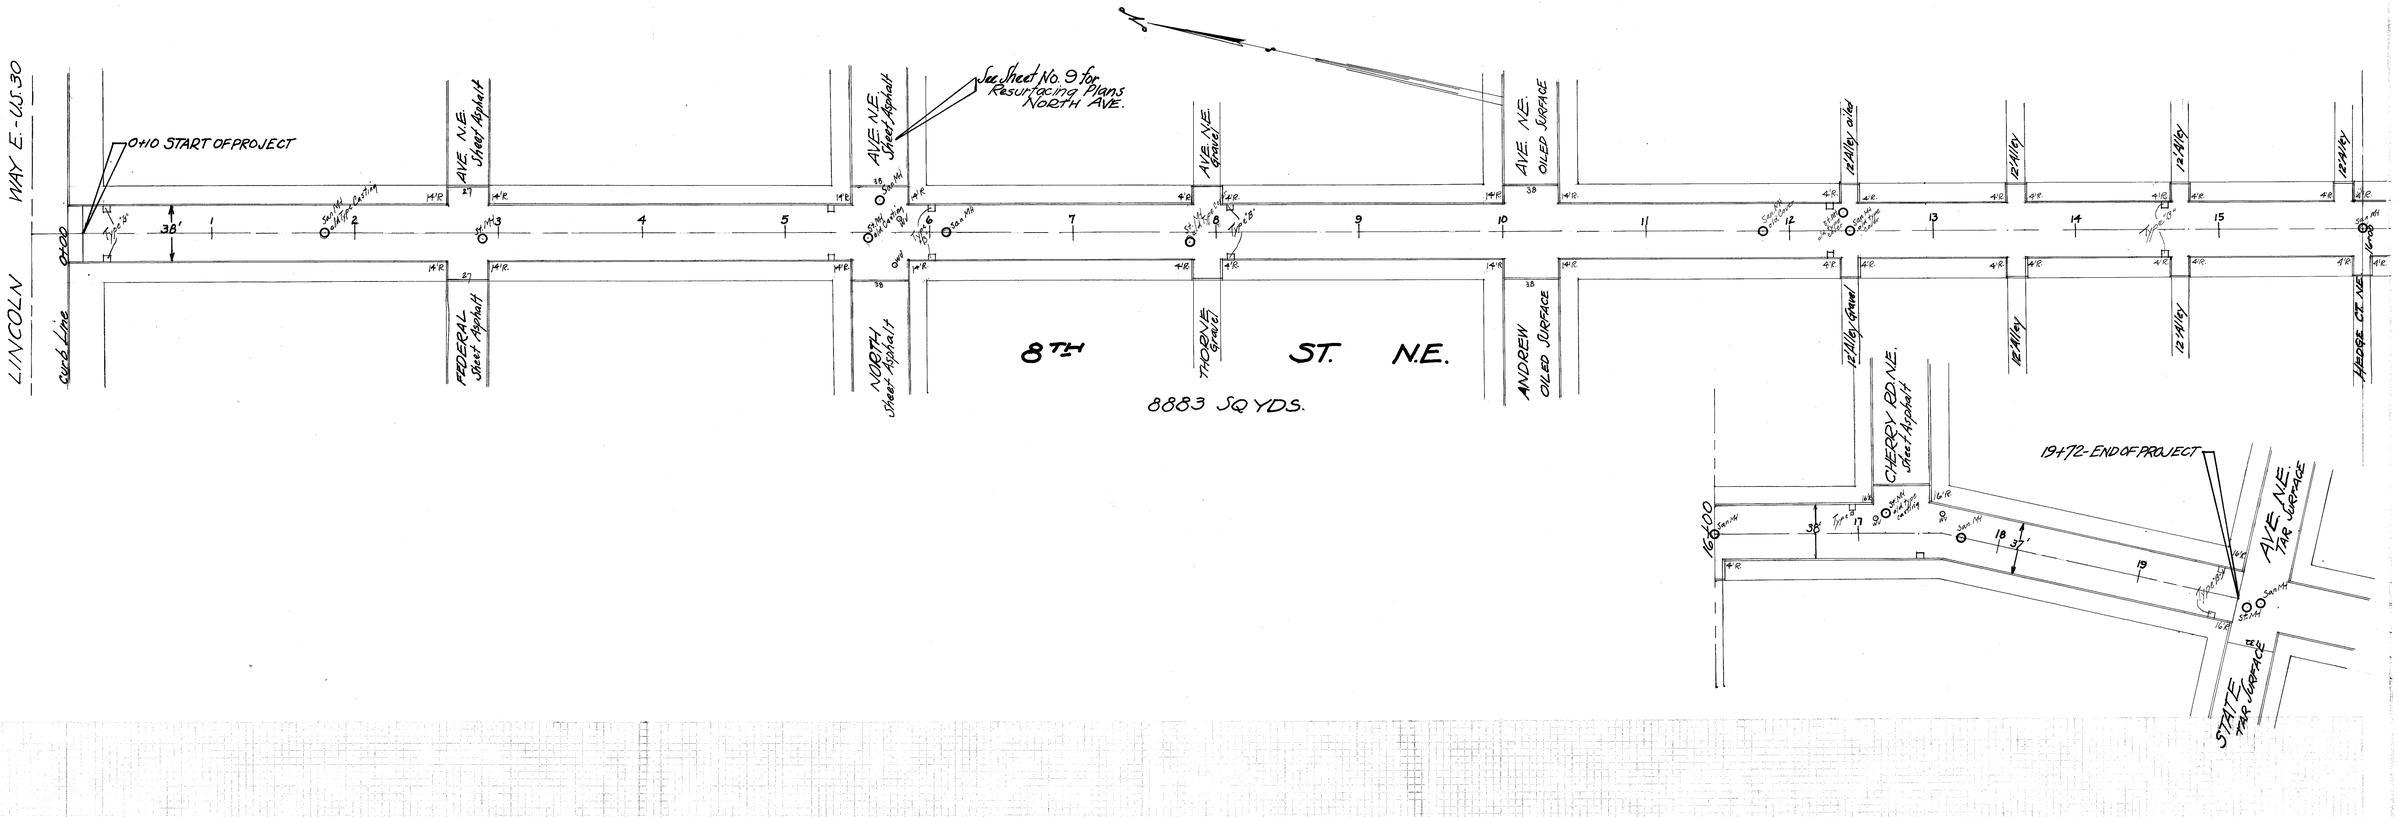

1½" Min. B 35 Leveling Course — State Spec. B 35.08
1" T 35 C Surface Course — T 35.09 Type C
Scratch Coat T 35 C over Sheet Asphalt

Replace old Sanitary and Storm Manhole rings and covers with new Massillon Standard castings as directed by the Engineer.
Replace broken Catch Basin castings with new Massillon Standard Type "B"

11/12

CITY OF MASSILLON, OHIO			
8TH ST. N.E. RESURFACING LINCOLN WAY EAST TO STATE AVE. N.E.			
Approved: H. M. Piper City Engineer		DEPT. PUBLIC SERVICE ENGINEERING DIVISION	
DR. BY: H. Piper CH. BY:	MAY 1957	Scale: 1" = 50' HOR.	N.B. 191 Page 55

File No. P 229 ACC. No. 2016