


| ORIGINAL      | BY | DATE |
|---------------|----|------|
| SUMMARY       |    |      |
| SURVEY        |    |      |
| TEMPLATE      |    |      |
| NOTE BOOK     |    |      |
| AREAS         |    |      |
| AREAS CHECKED |    |      |

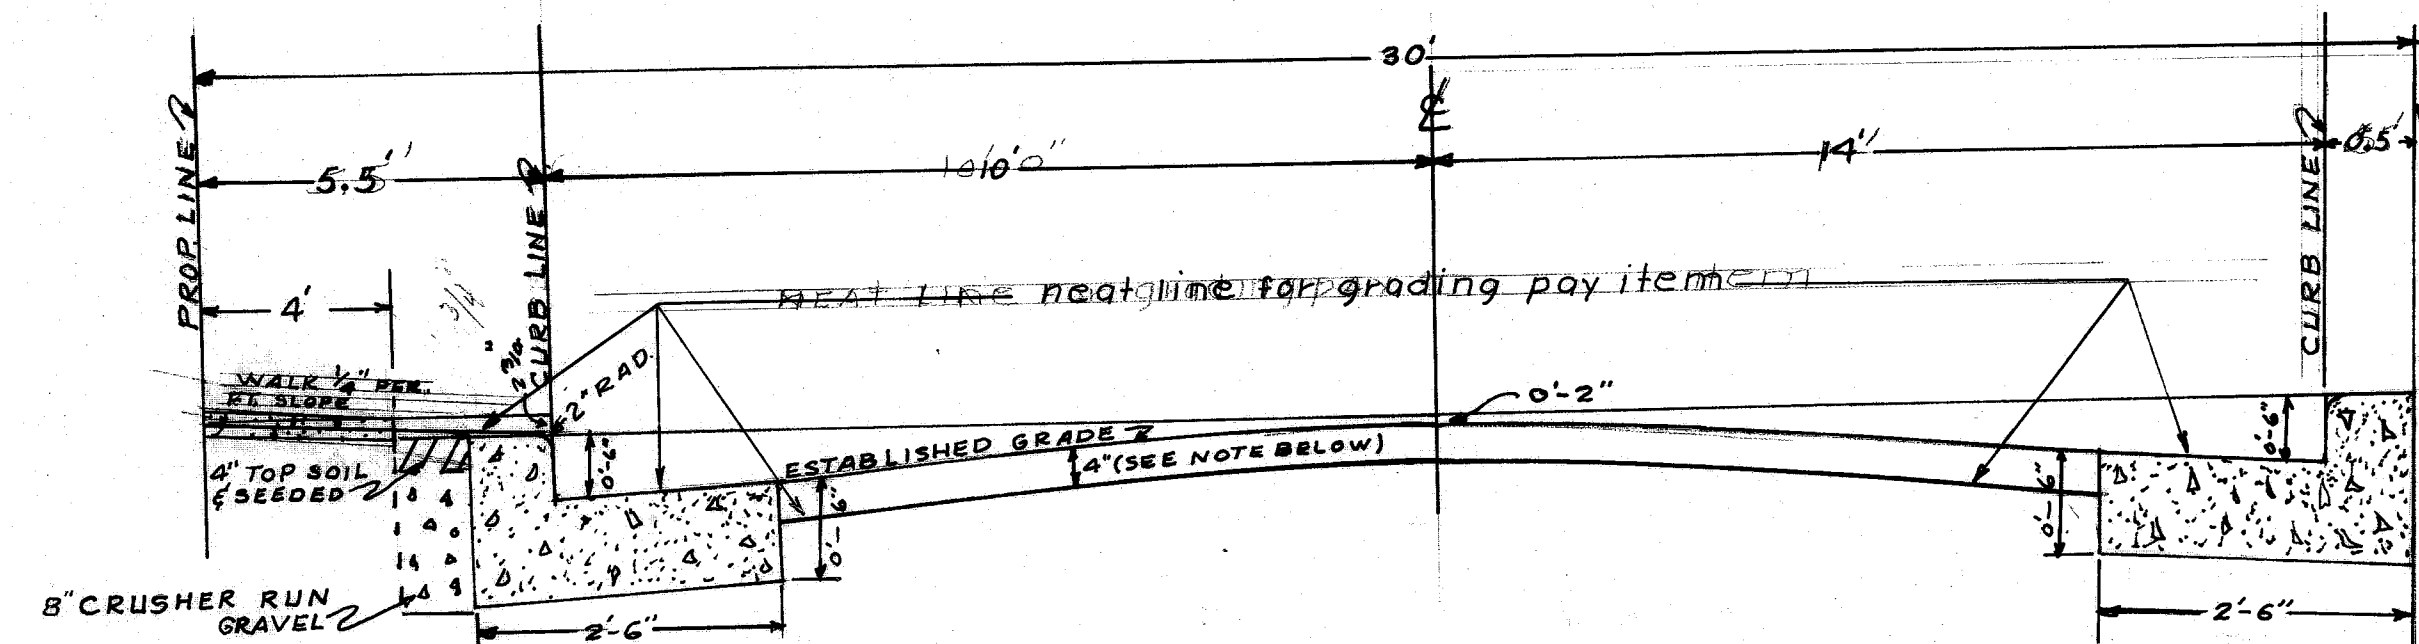


TYPICAL CURB & GUTTER DETAIL

Excavation, gravel back of curb and top of curb to be included in cost per linear foot of combination curb & gutter.

Area molested back of curb to be covered with 4" top soil & seeded.

Note:


1. All combination concrete curb & gutter to be constructed before roadway excavation is started.
2. Where existing roadway surface is more than 1 1/2" above the established grade, the contractor shall excavate to subgrade or 4" below the established grade.
3. Where the existing roadway surface is lower than the established grade, the contractor shall not excavate unless ordered to do so by the inspector.
4. All SANITARY & STORM MANHOLES and CATCH BASINS shall be adjusted if necessary.
5. concrete to be 1:2:4-6 bag mix-28 day 3000 \*p.s.i. compressive strength with 4" max. slump curing compound meeting, OHIO Dept. of Highways specs. to be used to cover all concrete work.
6. contractor to pay inspector at the rate of time and one-half regular rate after 4:30 P.M.
7. requirement of item C.1.03, sub-base, to be deleted from this project except as ordered by engineer.

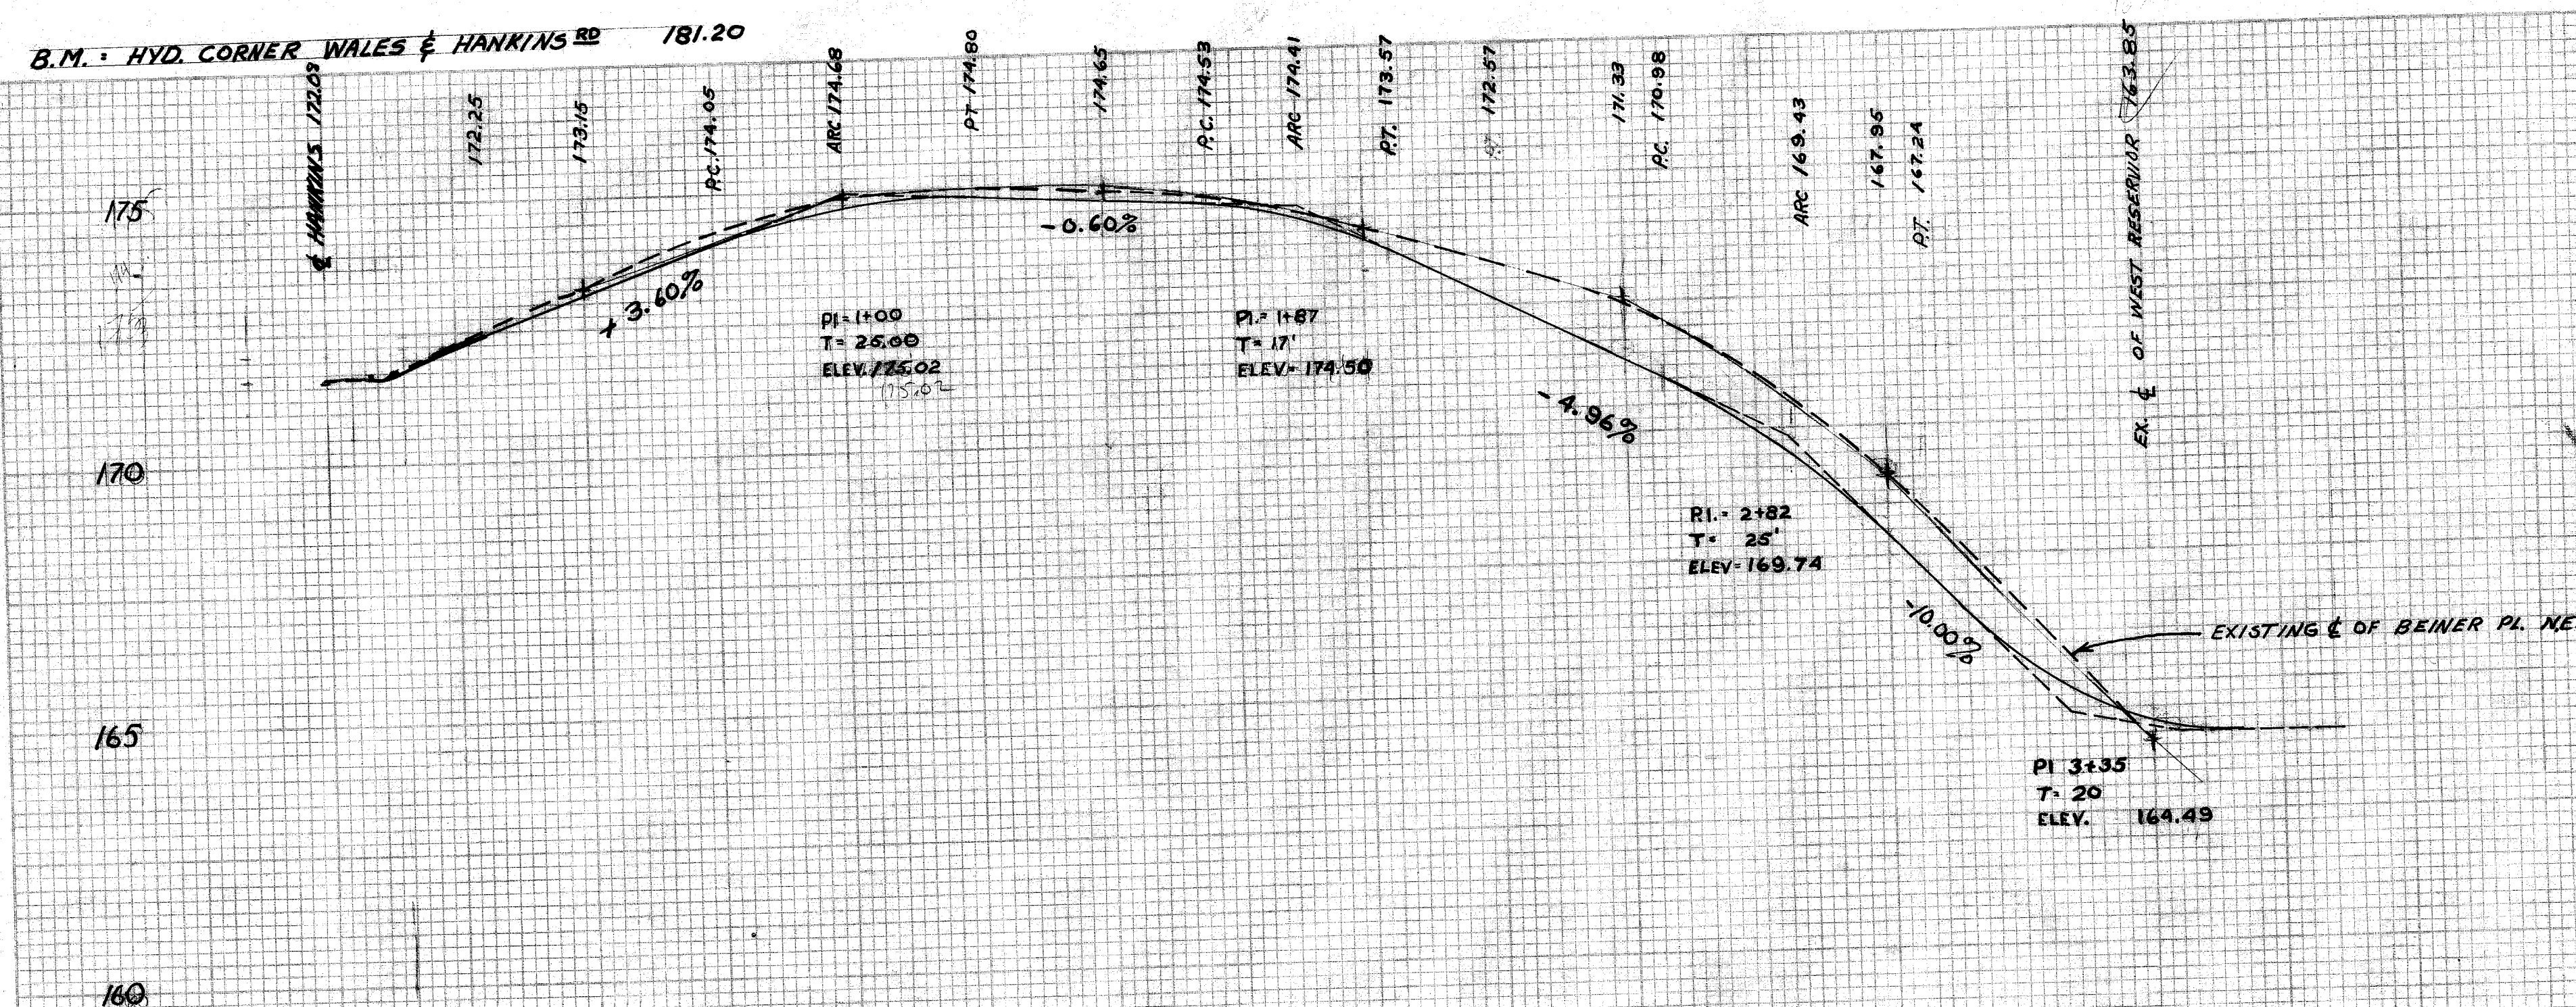

CITY OF MASSILLON, OHIO  
**BEINER PL. N.E.**  
HAWKINS RD. NE. TO WEST RESERVOIR BLVD. SHEET 1/1  
CITY ENGINEER DEPT. OF PUBLIC SERVICE  
ENGINEERING DIVISION  
MAY 1963 SCALE: 1"=50.0' H. 1"=5' V. DRAWN BY: A  
FILE NO. P-257 ACC. NO. 2278 FIELD BOOK 20

|           |               |      |
|-----------|---------------|------|
| FINAL     | QUANTITY      | DATE |
| SURVEY    | PLOTTED       |      |
| NOTE BOOK | TEMPLATE      |      |
| NO.       | AREAS CHECKED |      |

|           |      |
|-----------|------|
| ORIGINAL  | DATE |
| SURVEY    |      |
| NOTE BOOK |      |
| NO.       |      |

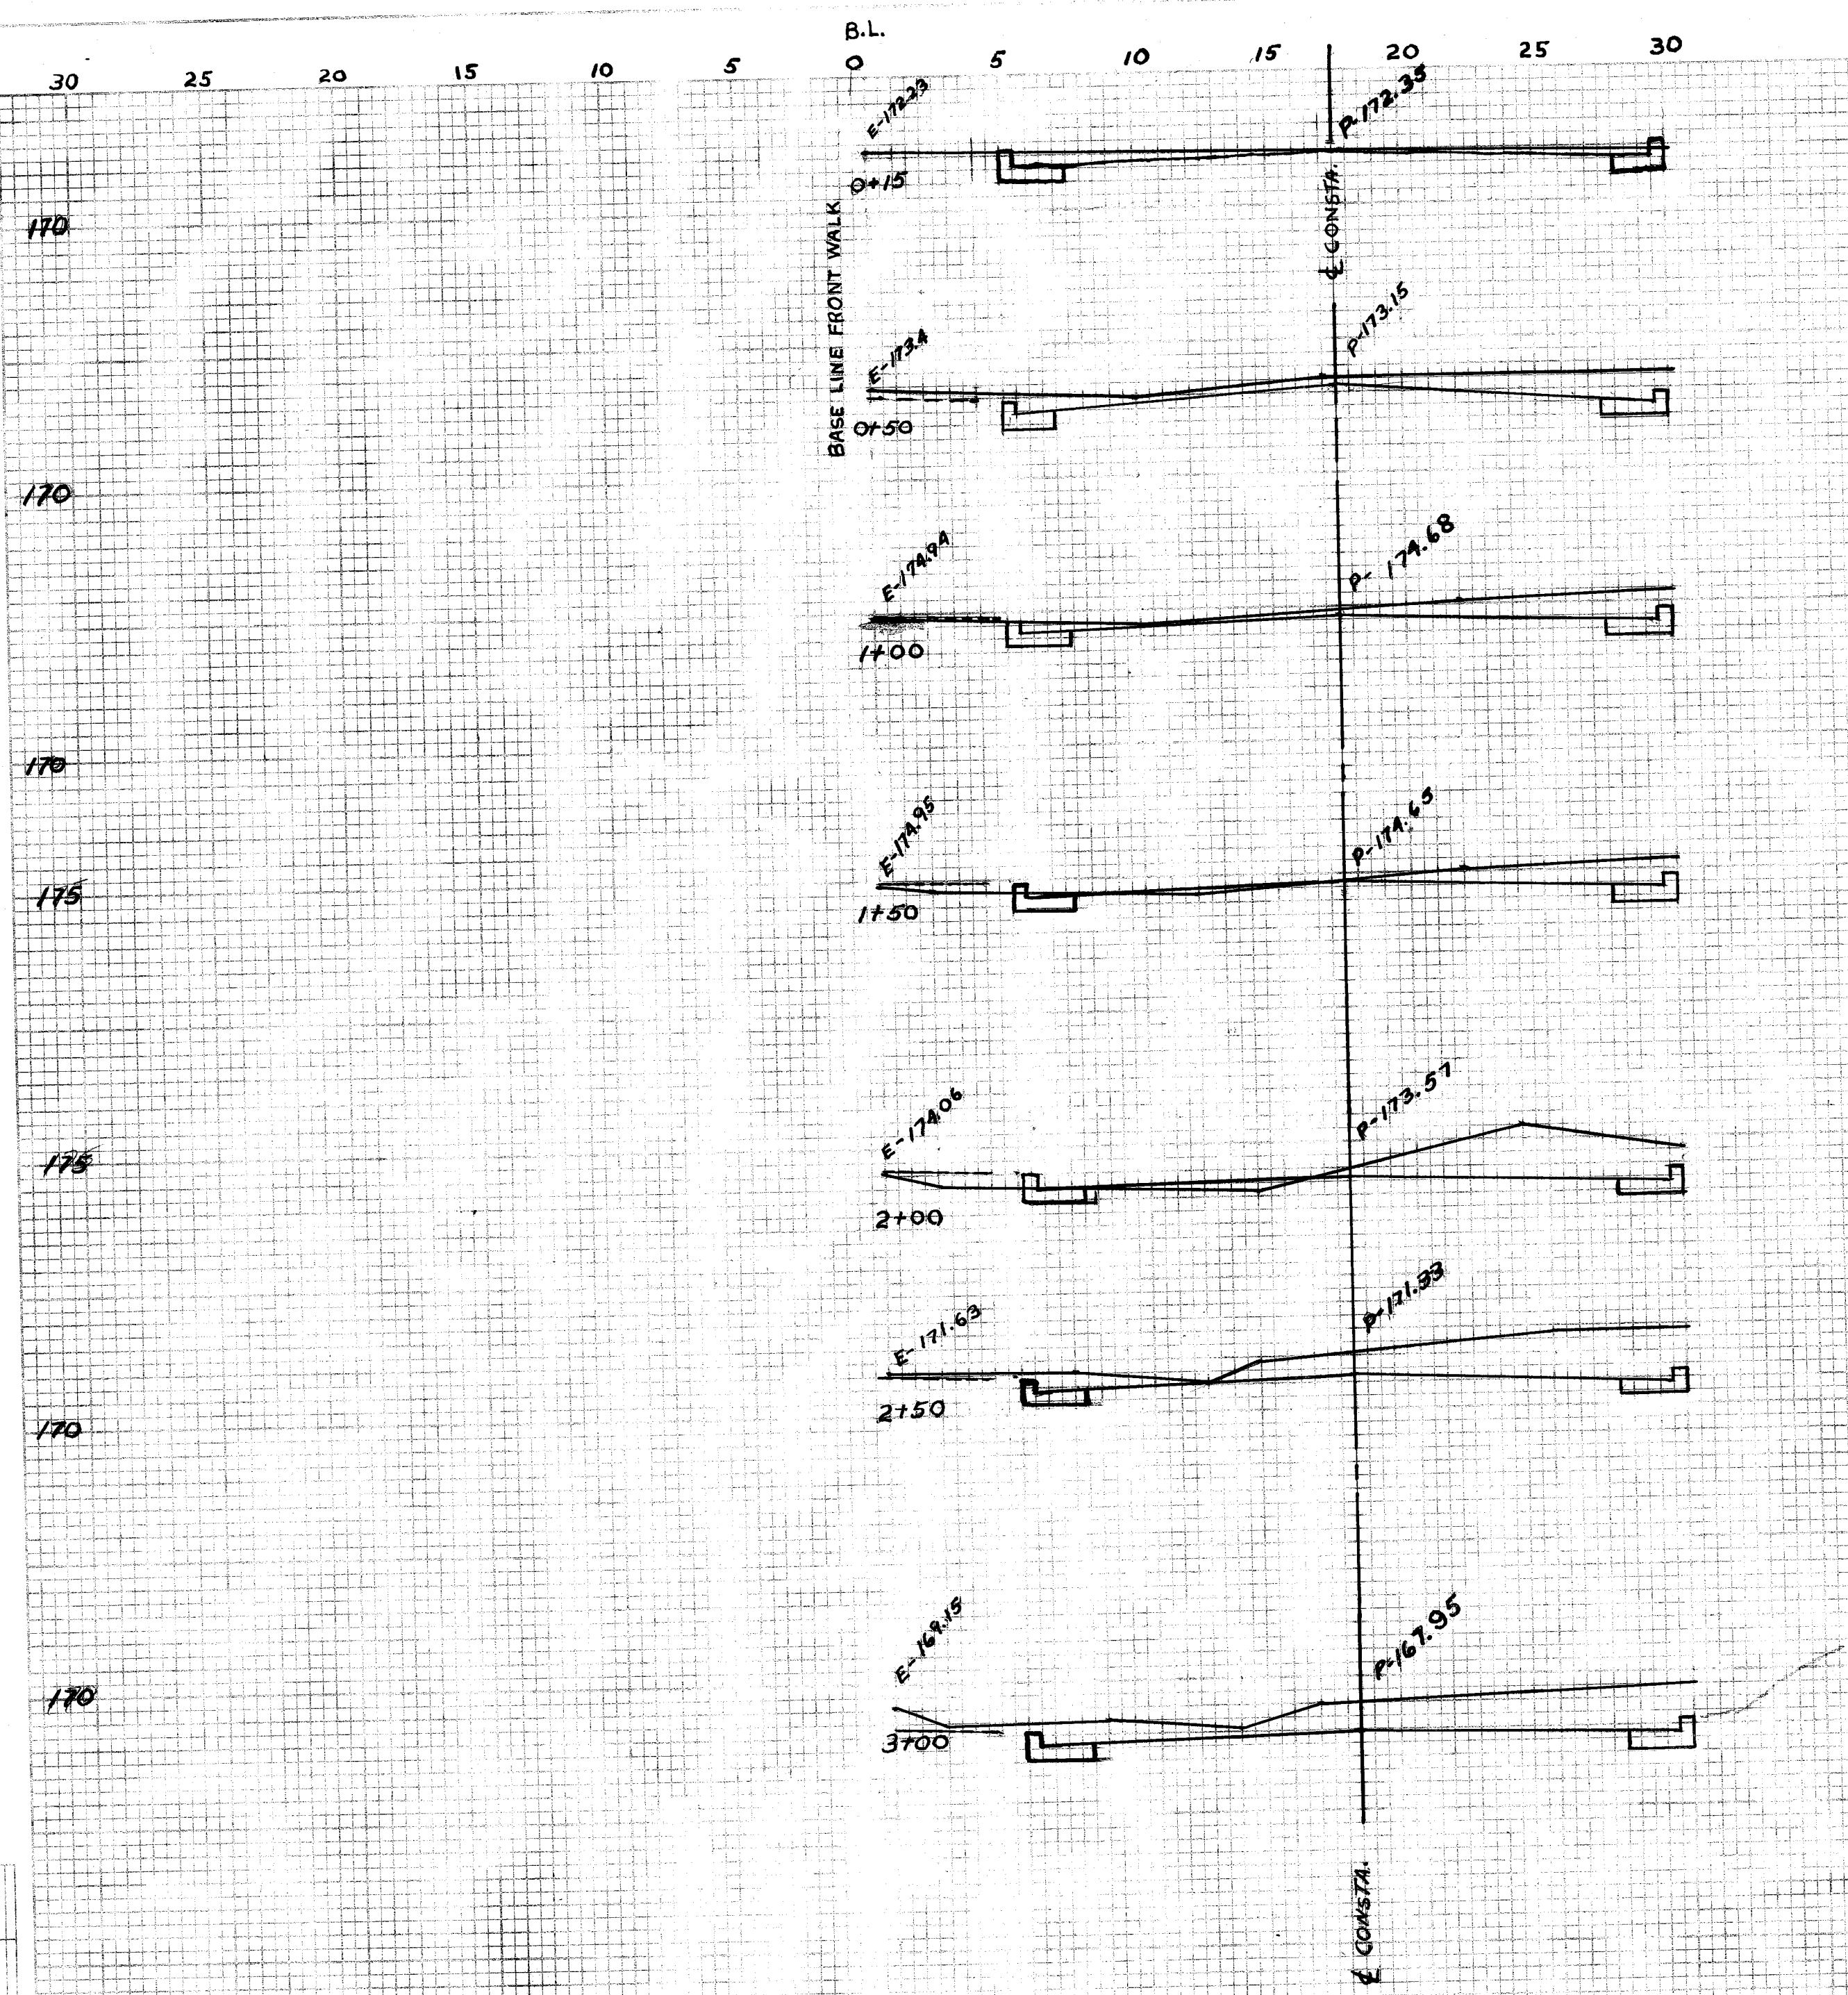

**BEINER PL. NE.**  
 DRAWN BY O. DEBOS  
 DATE MAY 1963  
 SCALE 1"=5'  
 FILE NO. P-257 ACC. NO. 2278