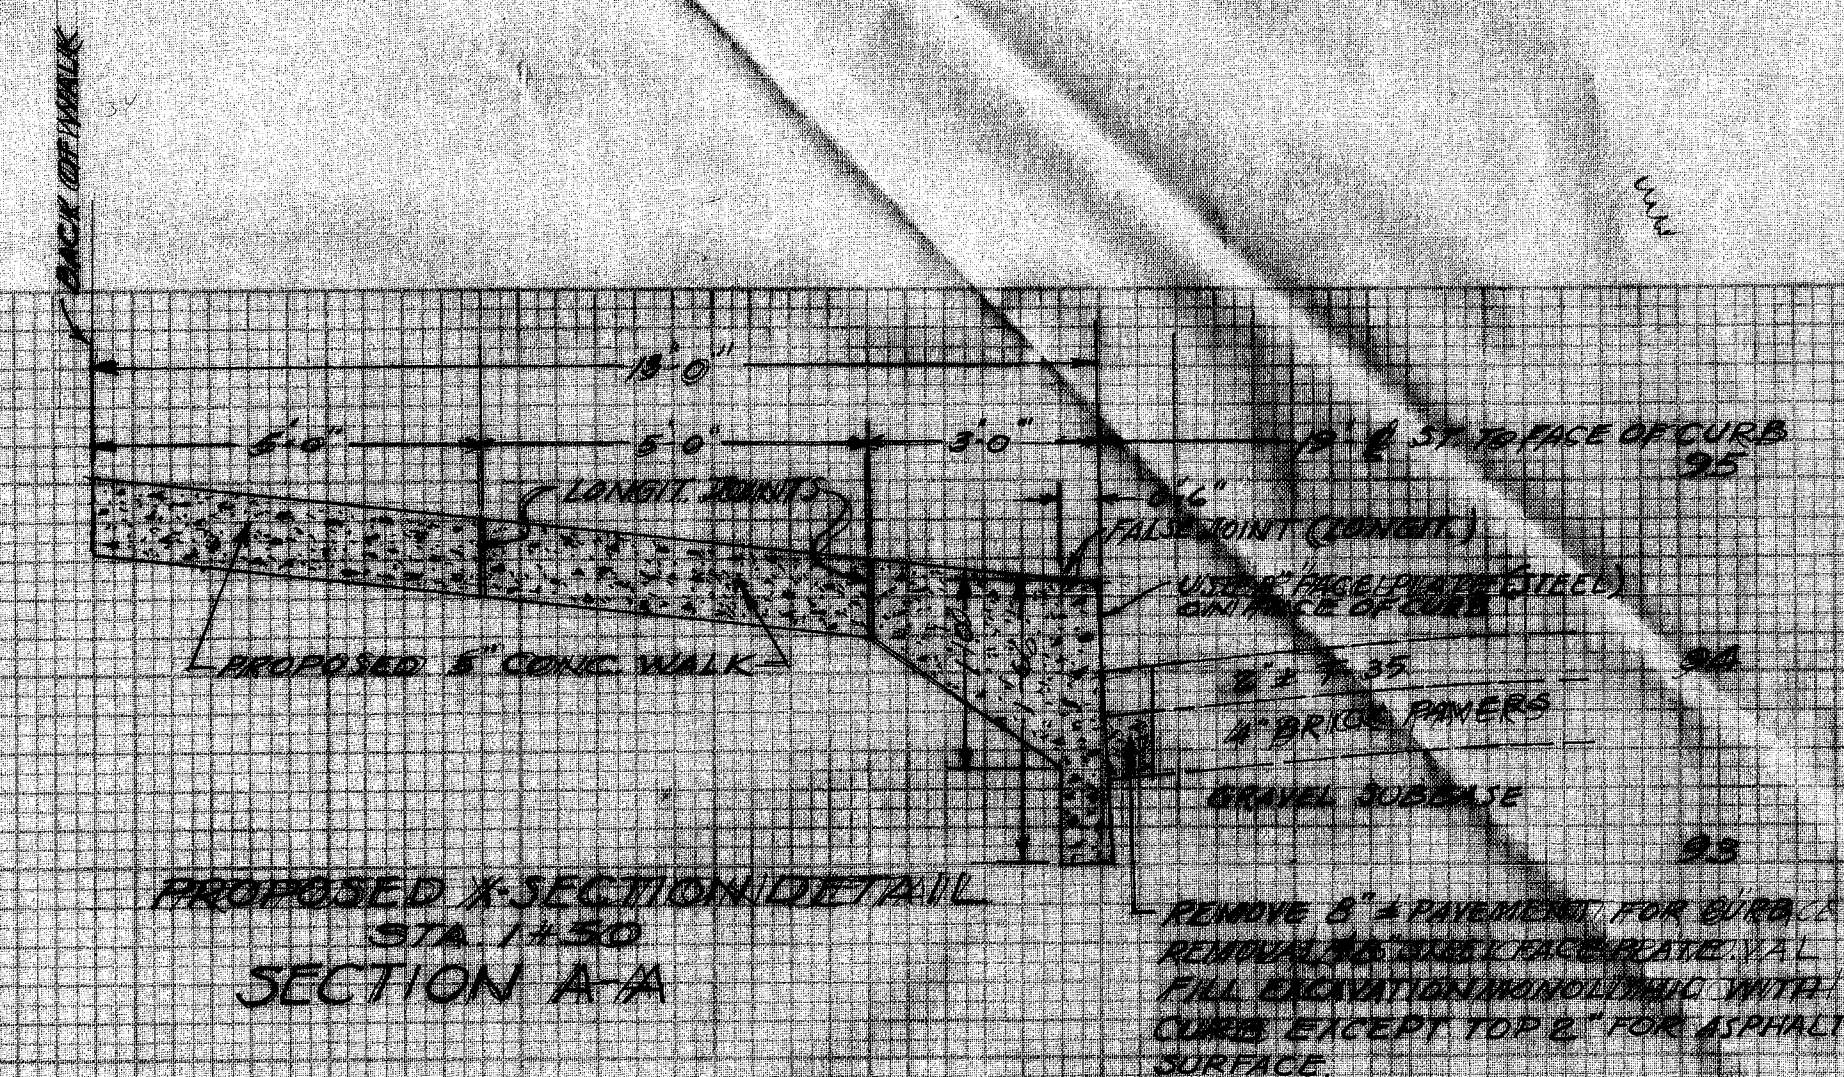
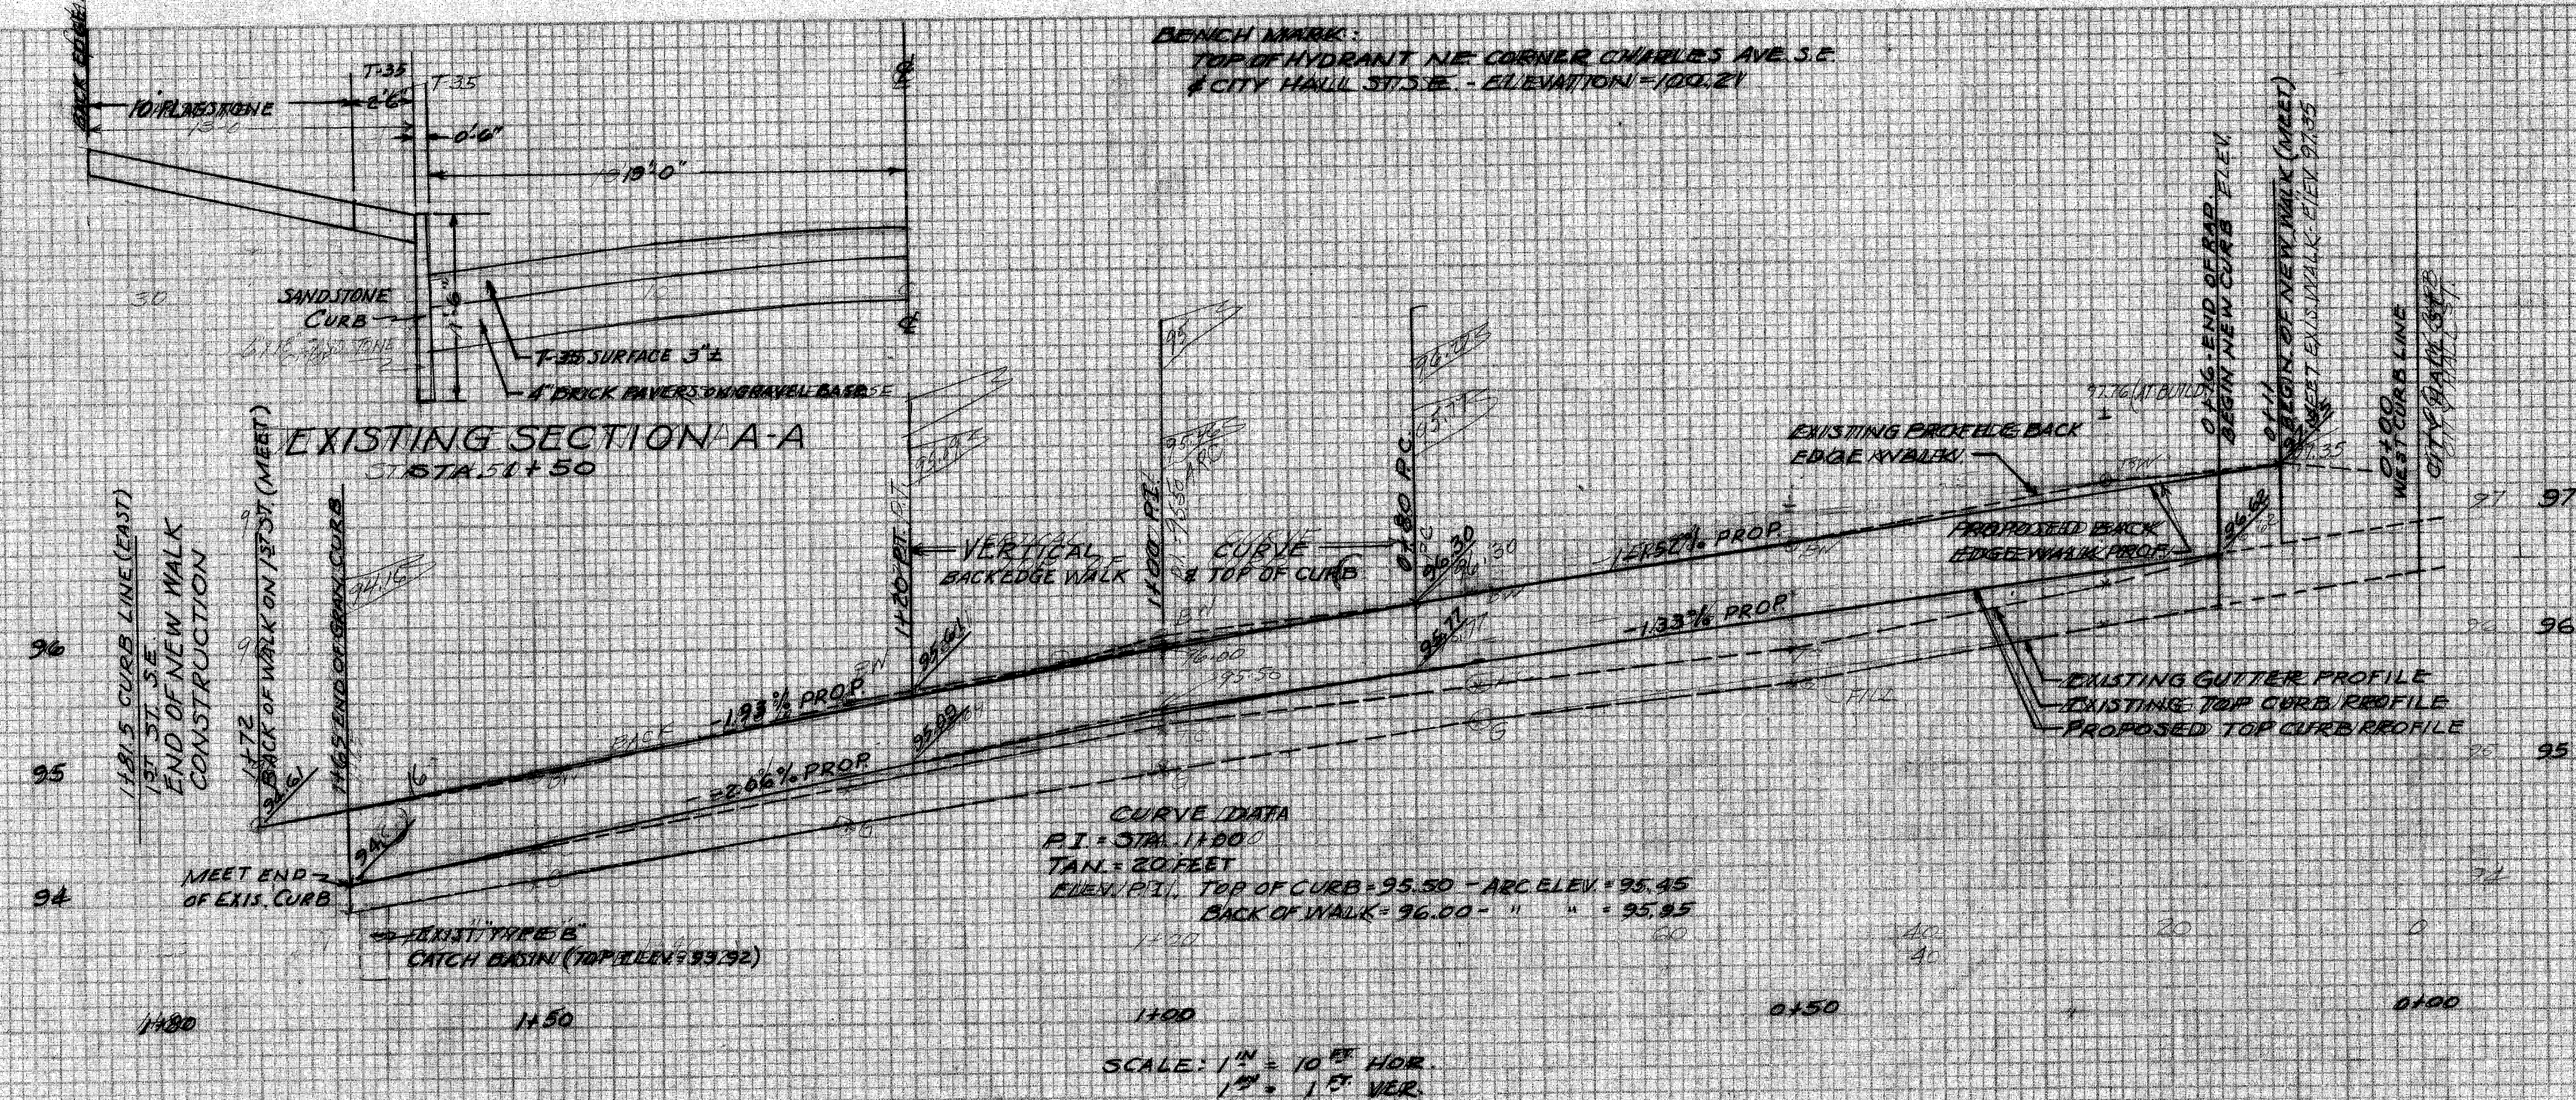


[illegible]

CITY OF MASSILLON, OHIO
CHARLES AVE. S.E.
1ST ST. S.E. TO CITY HALL ST. S.E.
PROPOSED NEW CONCRETE CURB &
WALK ON NORTH SIDE
APPROVED
BY THE CITY ENGINEER
DEPT. PUBLIC SERVICE
CITY ENGINEER ENGINEERING DIVISION
DR. J. H. PIERCE JUNE 23, 67 SEALS AS R.B. 216
C.M. DIV. SHOWN 49972
FILE NO. P 287 ACCO. NO. 240