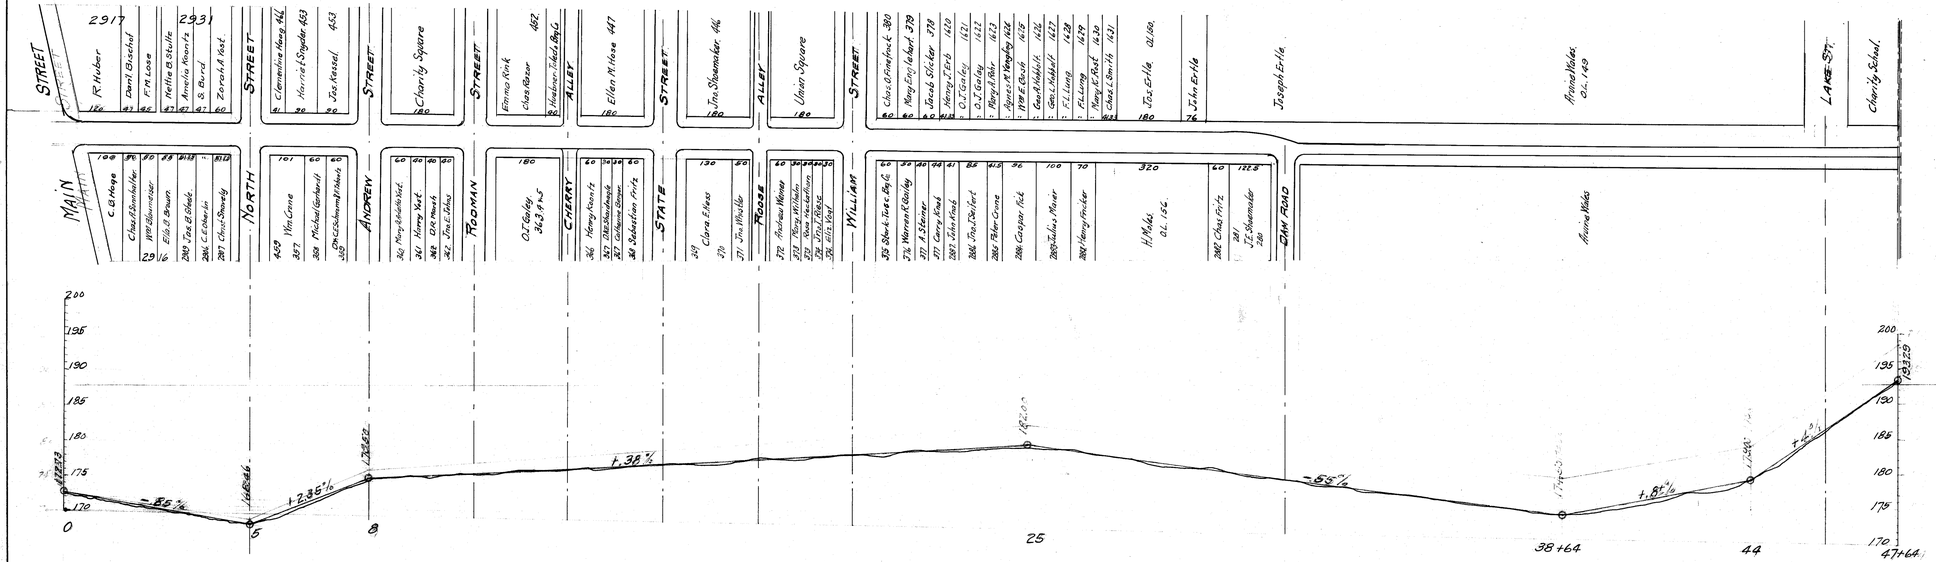

Department of Public Service
Massillon Ohio

Plan and Profile of Front St Paving

Scales:- Plan. 1"=200' Streets 1"=100'
Profile Hor: 1"=200' Vert. 1"=10'

FILE No P3
Acc. No 174