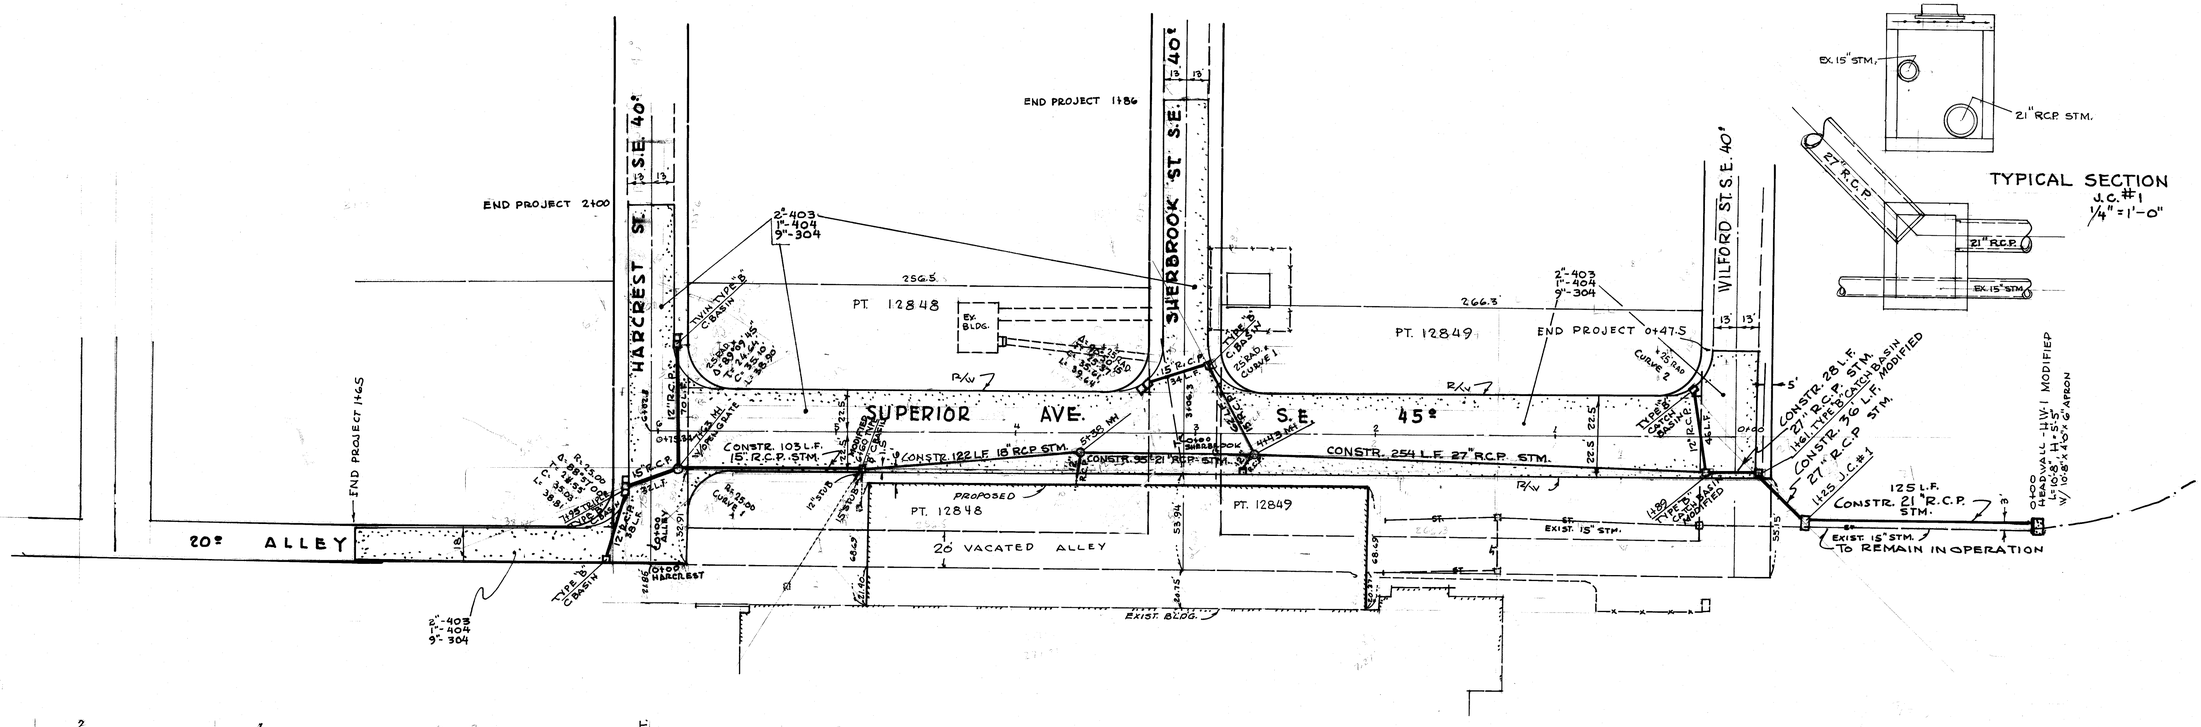

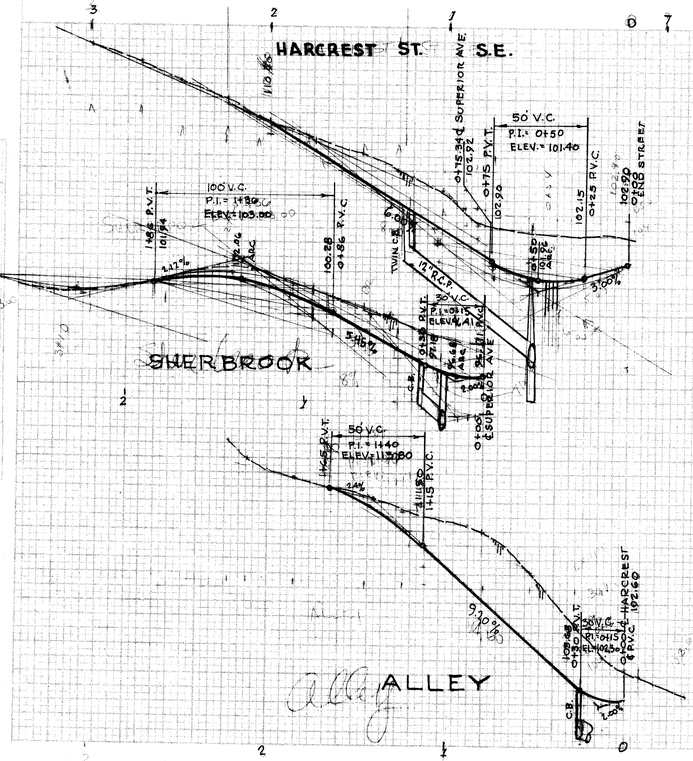

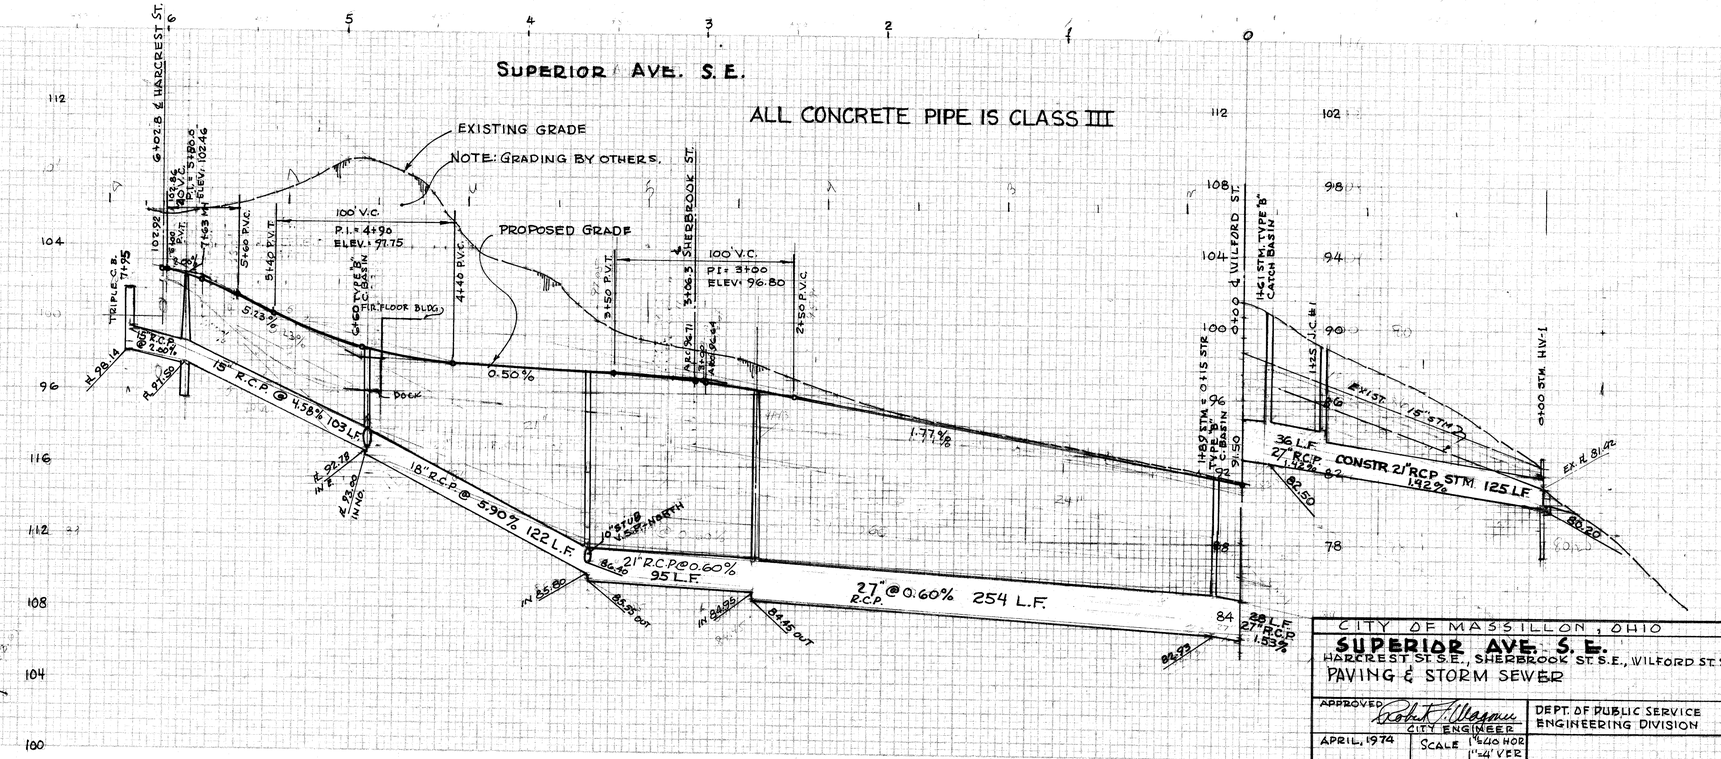

CITY OF MASSILLON, OHIO

SUPERIOR AVE. S.E.

HARCREST ST. S.E., SHERBROOK ST. S.E., WILFORD ST. S.E.

PAVING & STORM SEWER

APPROVED Robert F. Wagner CITY ENGINEER		DEPT. OF PUBLIC SERVICE ENGINEERING DIVISION
APRIL, 1974	SCALE 1"=40' HOR 1"=4' VER	

FILE P-301 ACC. NO. 2586