
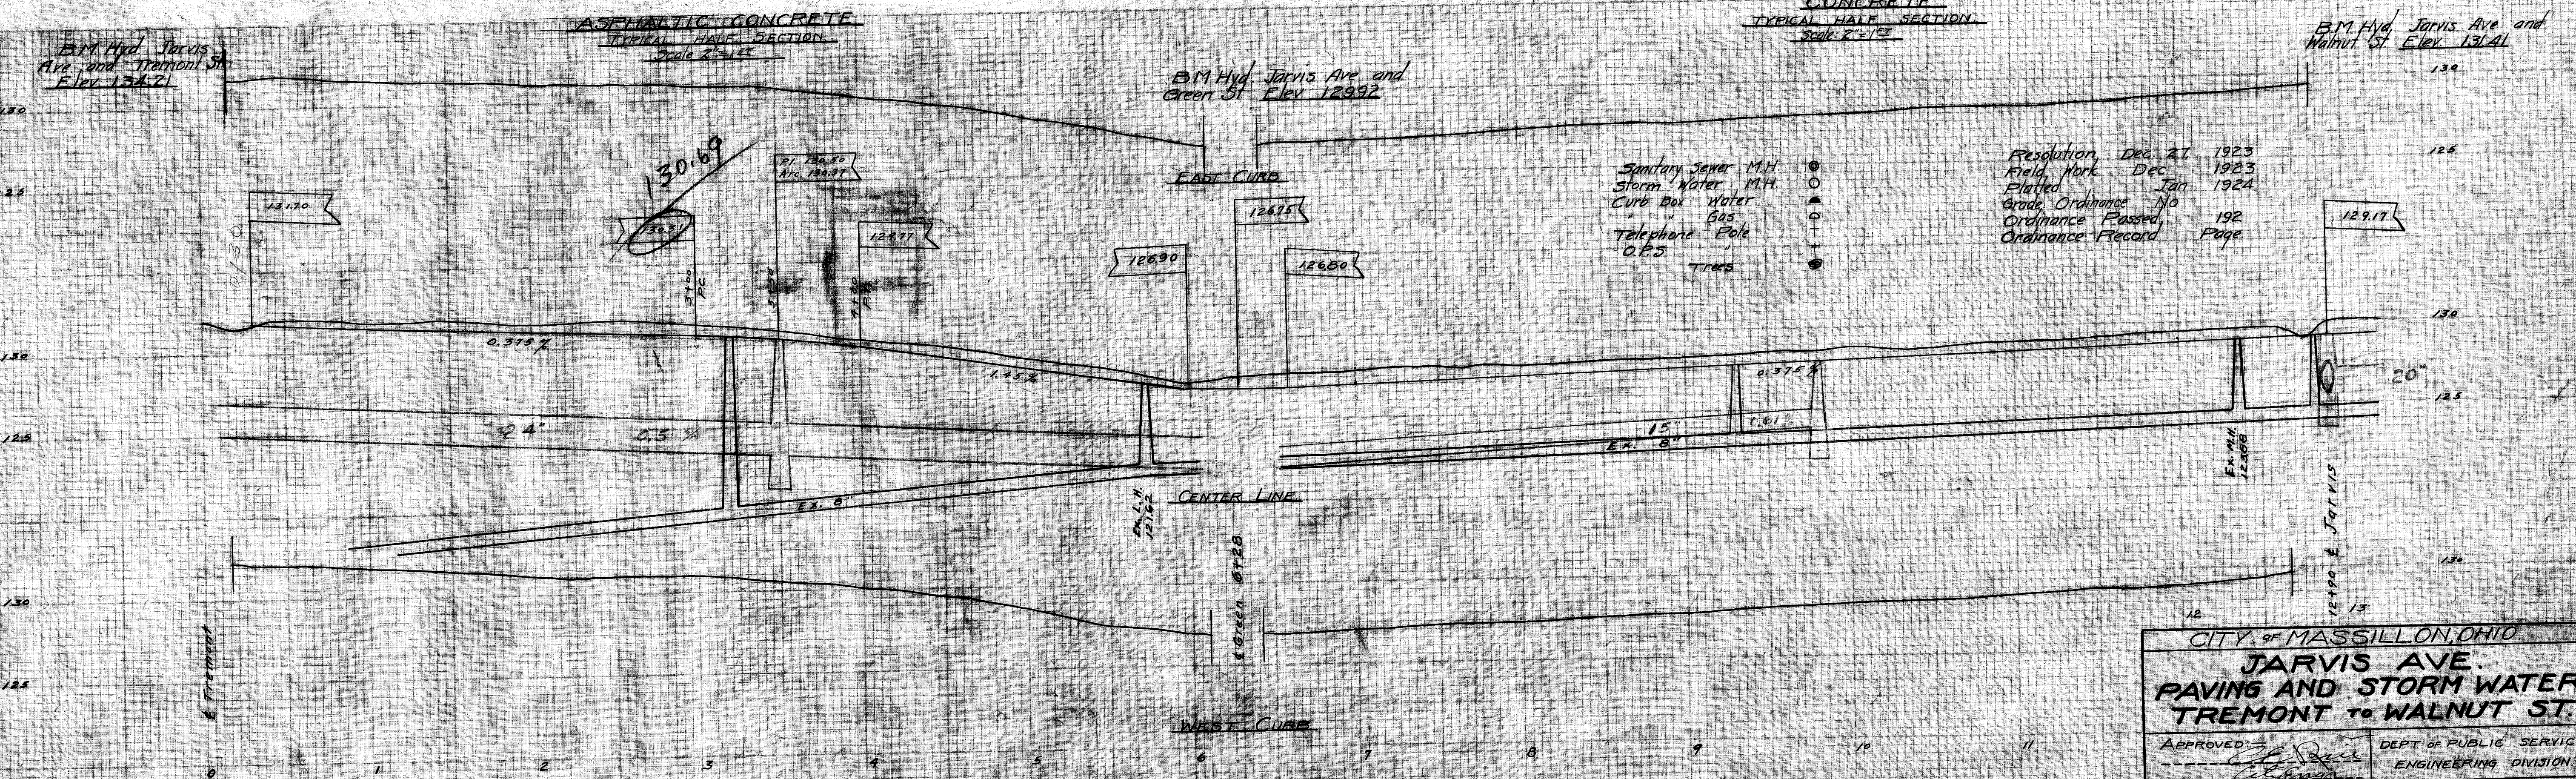
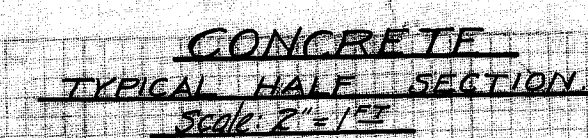
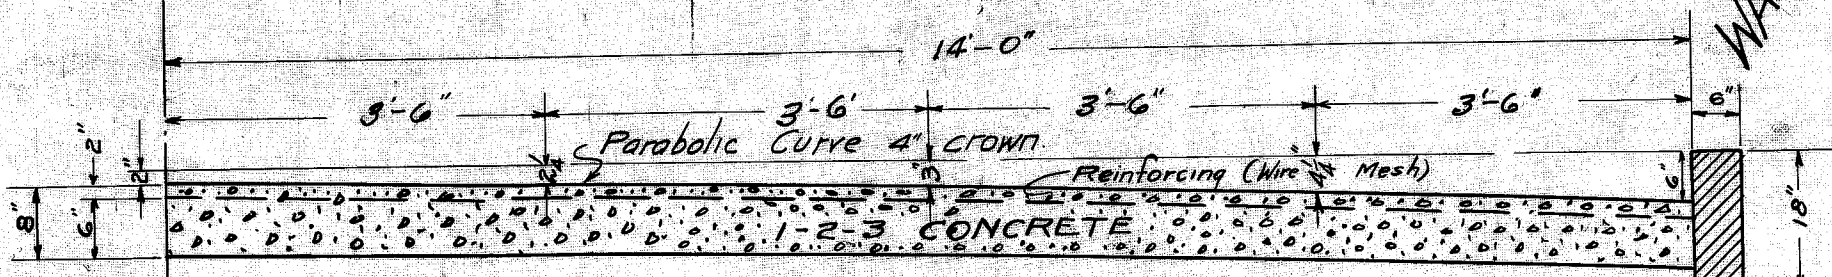
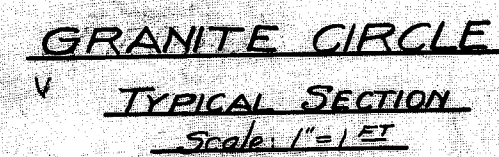
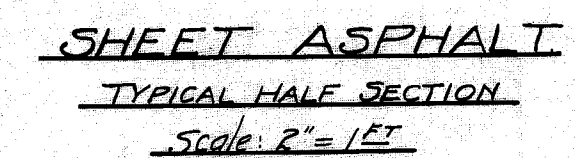


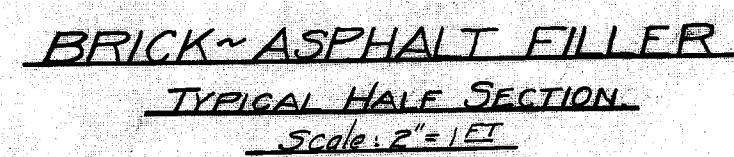

CITY OF MASSILLON, OHIO.	
JARVIS AVE. PAVING AND STORM WATER TREMONT TO WALNUT ST.	
APPROVED: <i>[Signature]</i> _____ <i>[Signature]</i>	DEPT. OF PUBLIC SERVICE ENGINEERING DIVISION
DR. BY W.S. <i>[Signature]</i> CK. BY <i>[Signature]</i>	SCALE 1" = 10'-0" (VERTICAL) 1" = 5'-0" JAN 1924 NB 34 P 19

FILE No P-31
Acc. No 327