
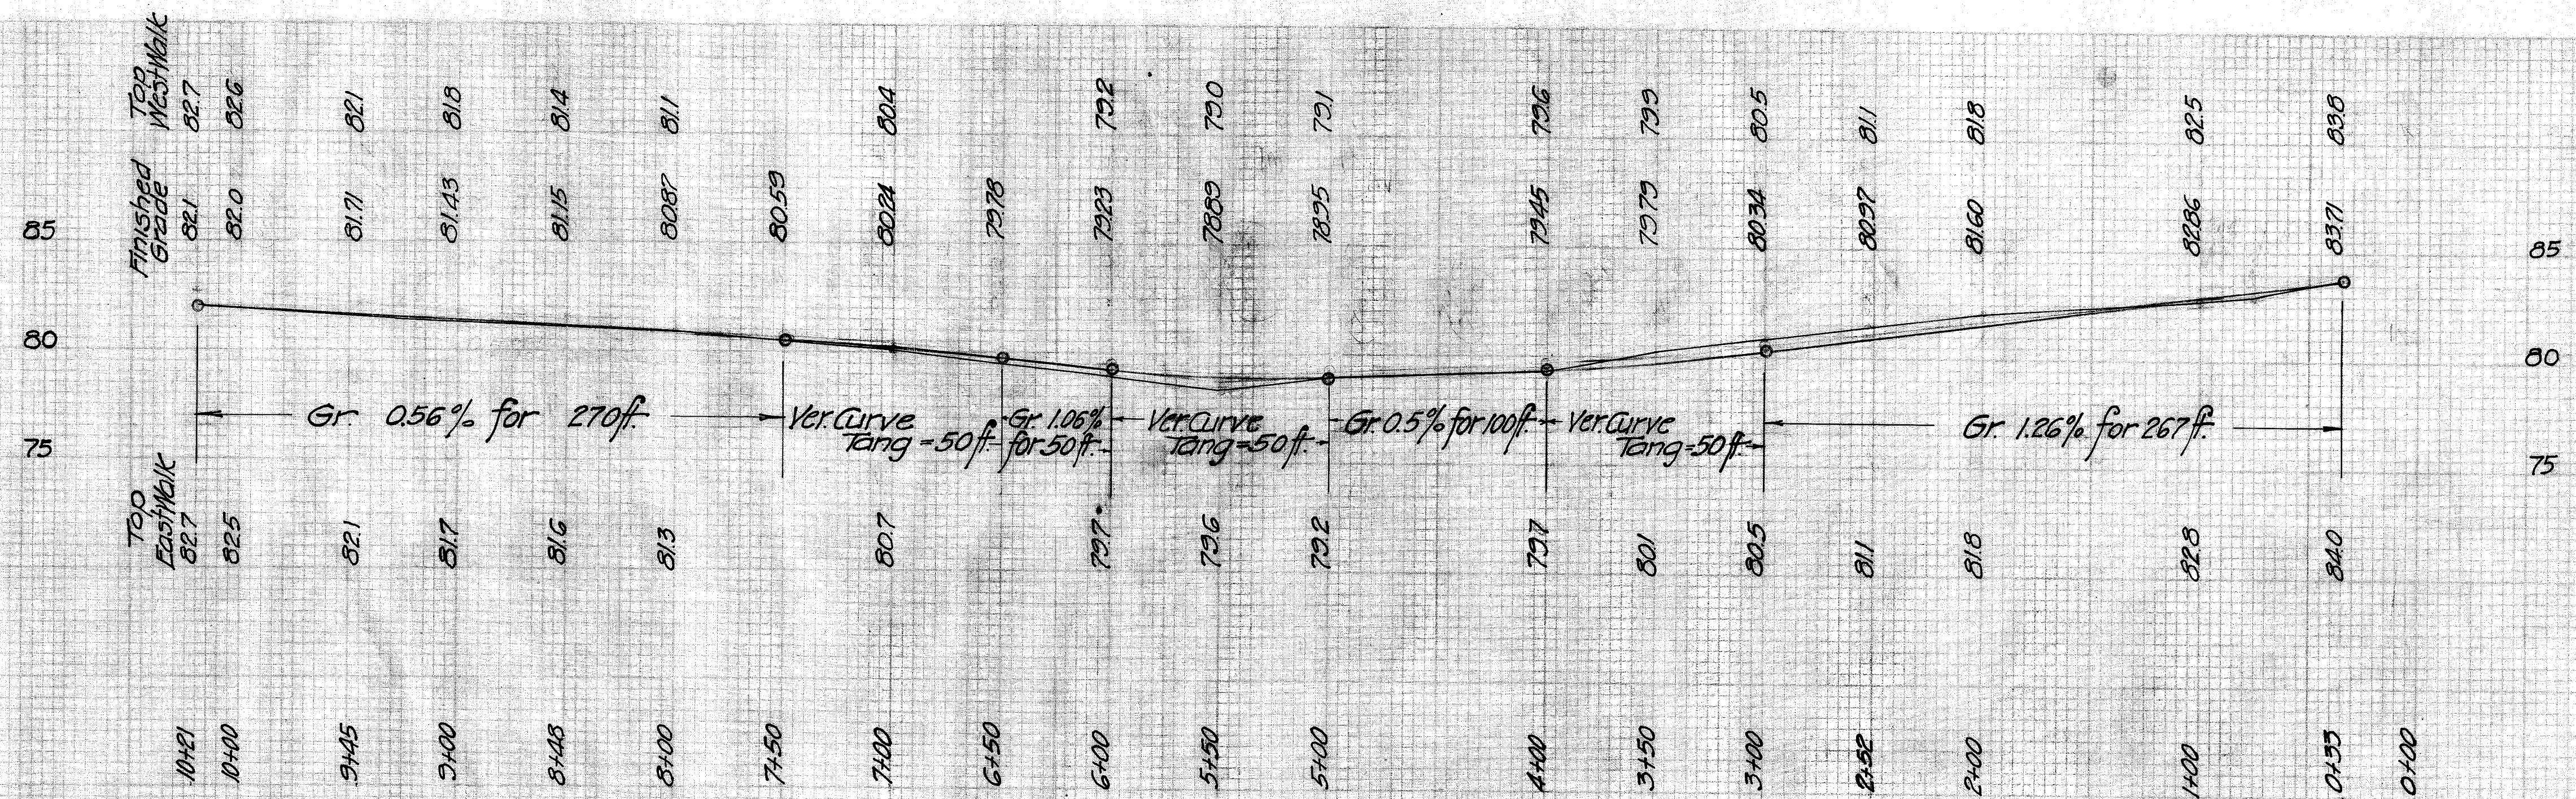


PLAN
 DRAWN BY
 CHECKED BY
 DATE
 SCALE
 SHEET NO. 531

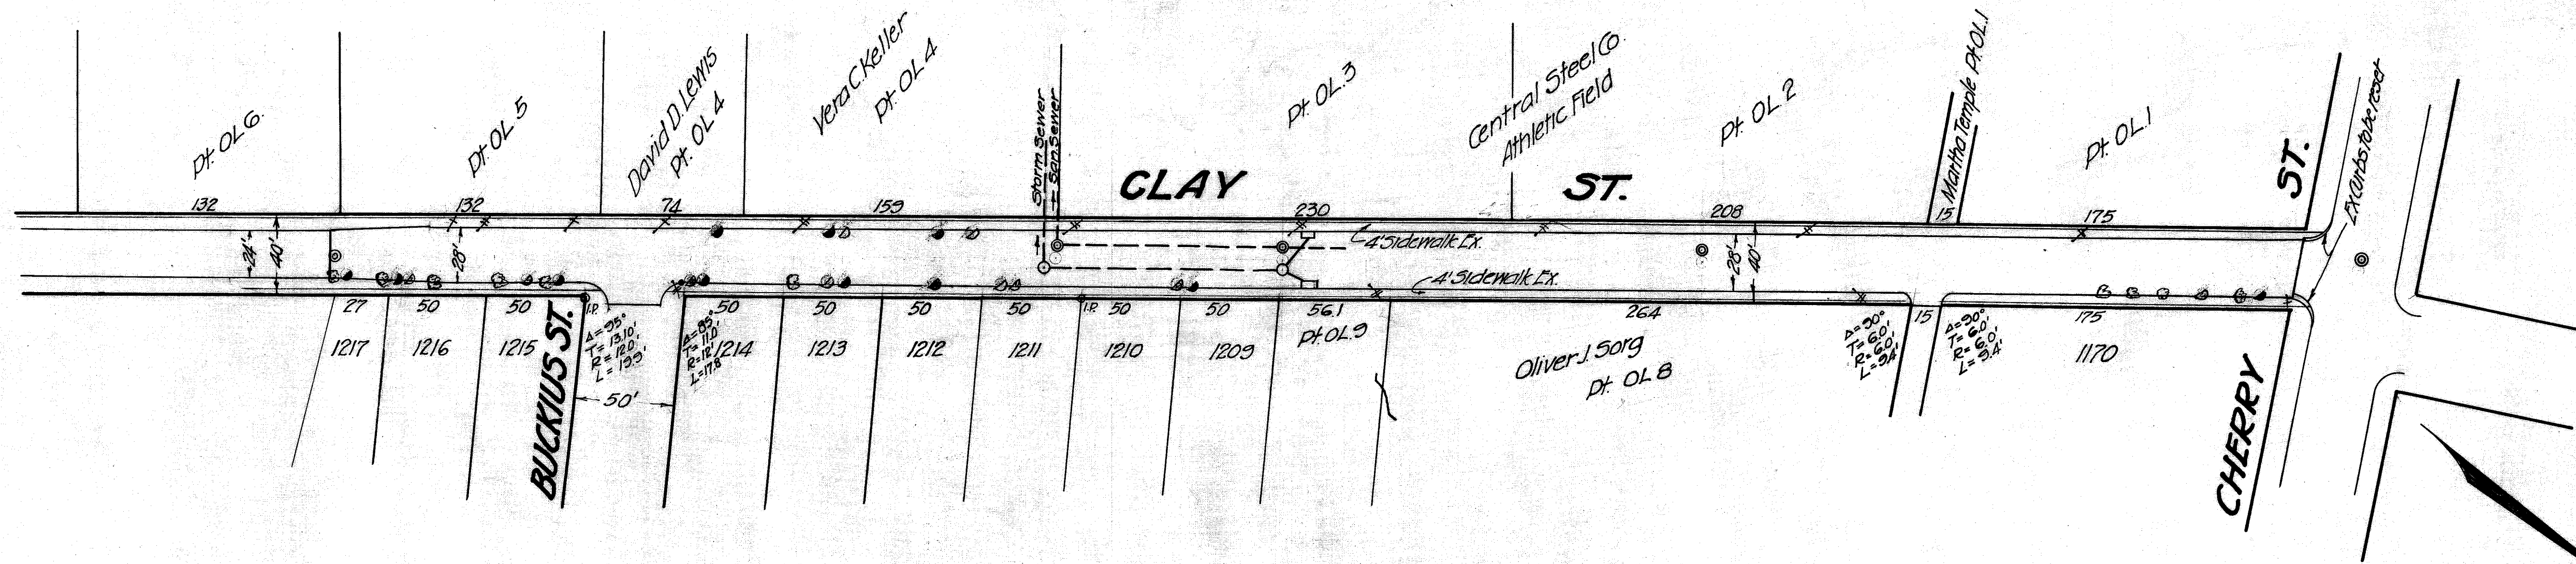

- LEGEND**
- Fire Plug
 - + Telephone Pole
 - + O.P.S. Pole
 - Gas Curb Box
 - Water Curb Box
 - Tree
 - San Sewer M.H.
 - Storm M.H.

CITY OF MASSILLON STARK CO. OHIO			
CLAY ST. PAVING			
CHERRY ST. TO 1050 FT. SOUTH			
APPROVED BY	DEPARTMENT PUBLIC SERVICE - ENG. DIV.		
Drawn by FHR	File No. 33	Feb. 1925	Scale (Horizontal) 1" = 50'
Checked by	Page 63		Scale (Vertical) 1" = 5'
File No. P-46			
Acc. 531			