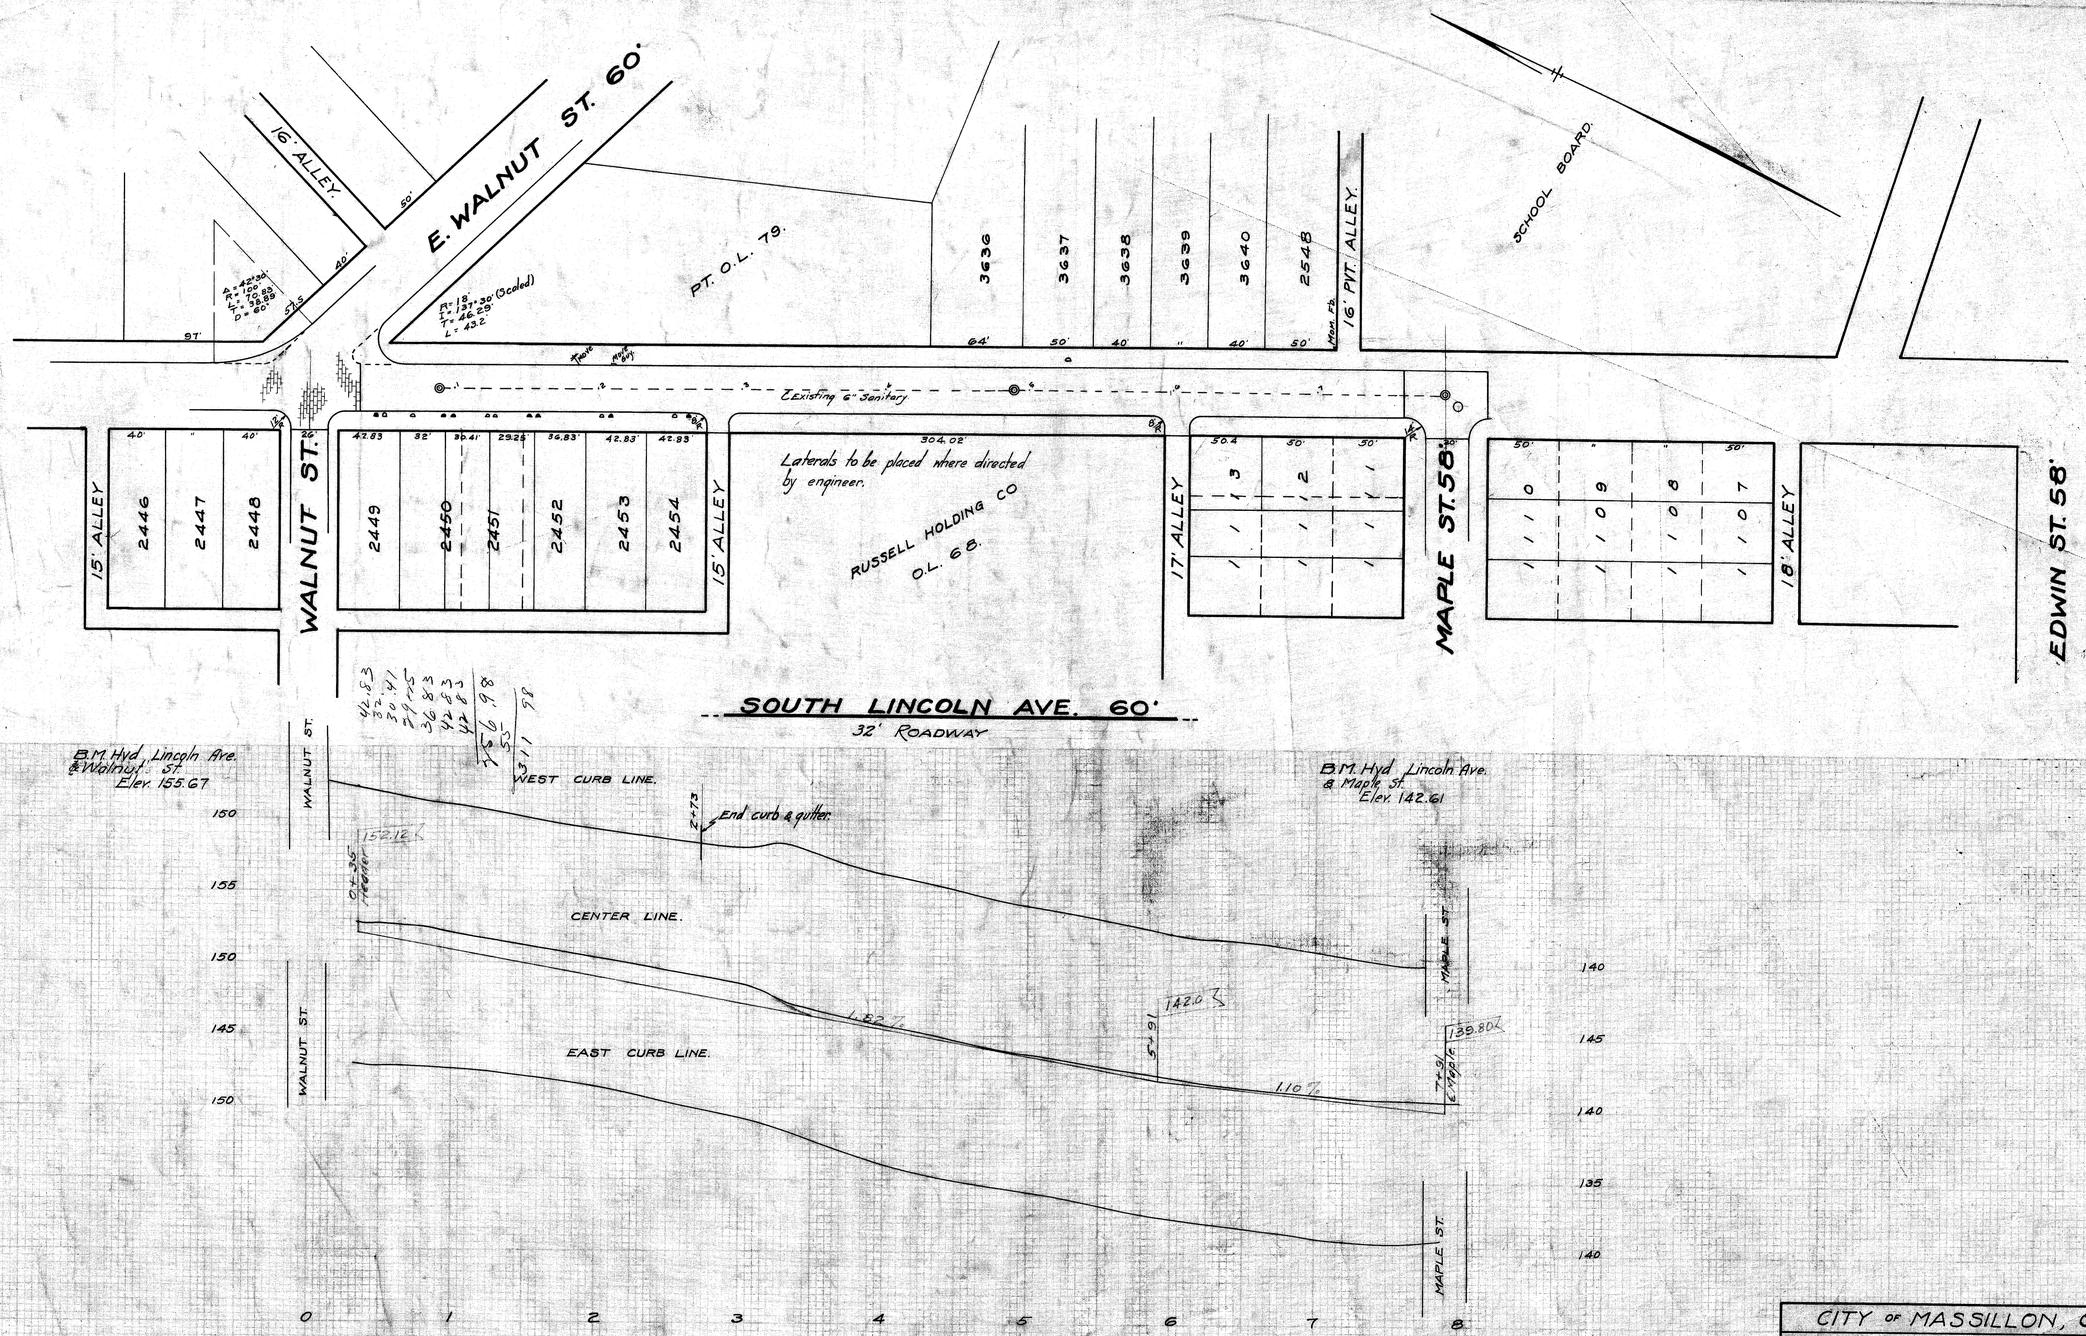

CITY OF MASSILLON, OHIO.

SOUTH LINCOLN AVE. PAVING
WALNUT ST. TO MAPLE ST.

APPROVED:- CITY ENGINEER		DEPT. OF PUBLIC SERVICE. ENGINEERING DIVISION.
DR. BY: E.B.C. CK. BY:	FEB. 25, 1925	SCALE: Hor. 1"=50 Ver. 1"=5 / H.B. 45. P-27-29

ACC. NO. 540. -FILE NO. P-51.