

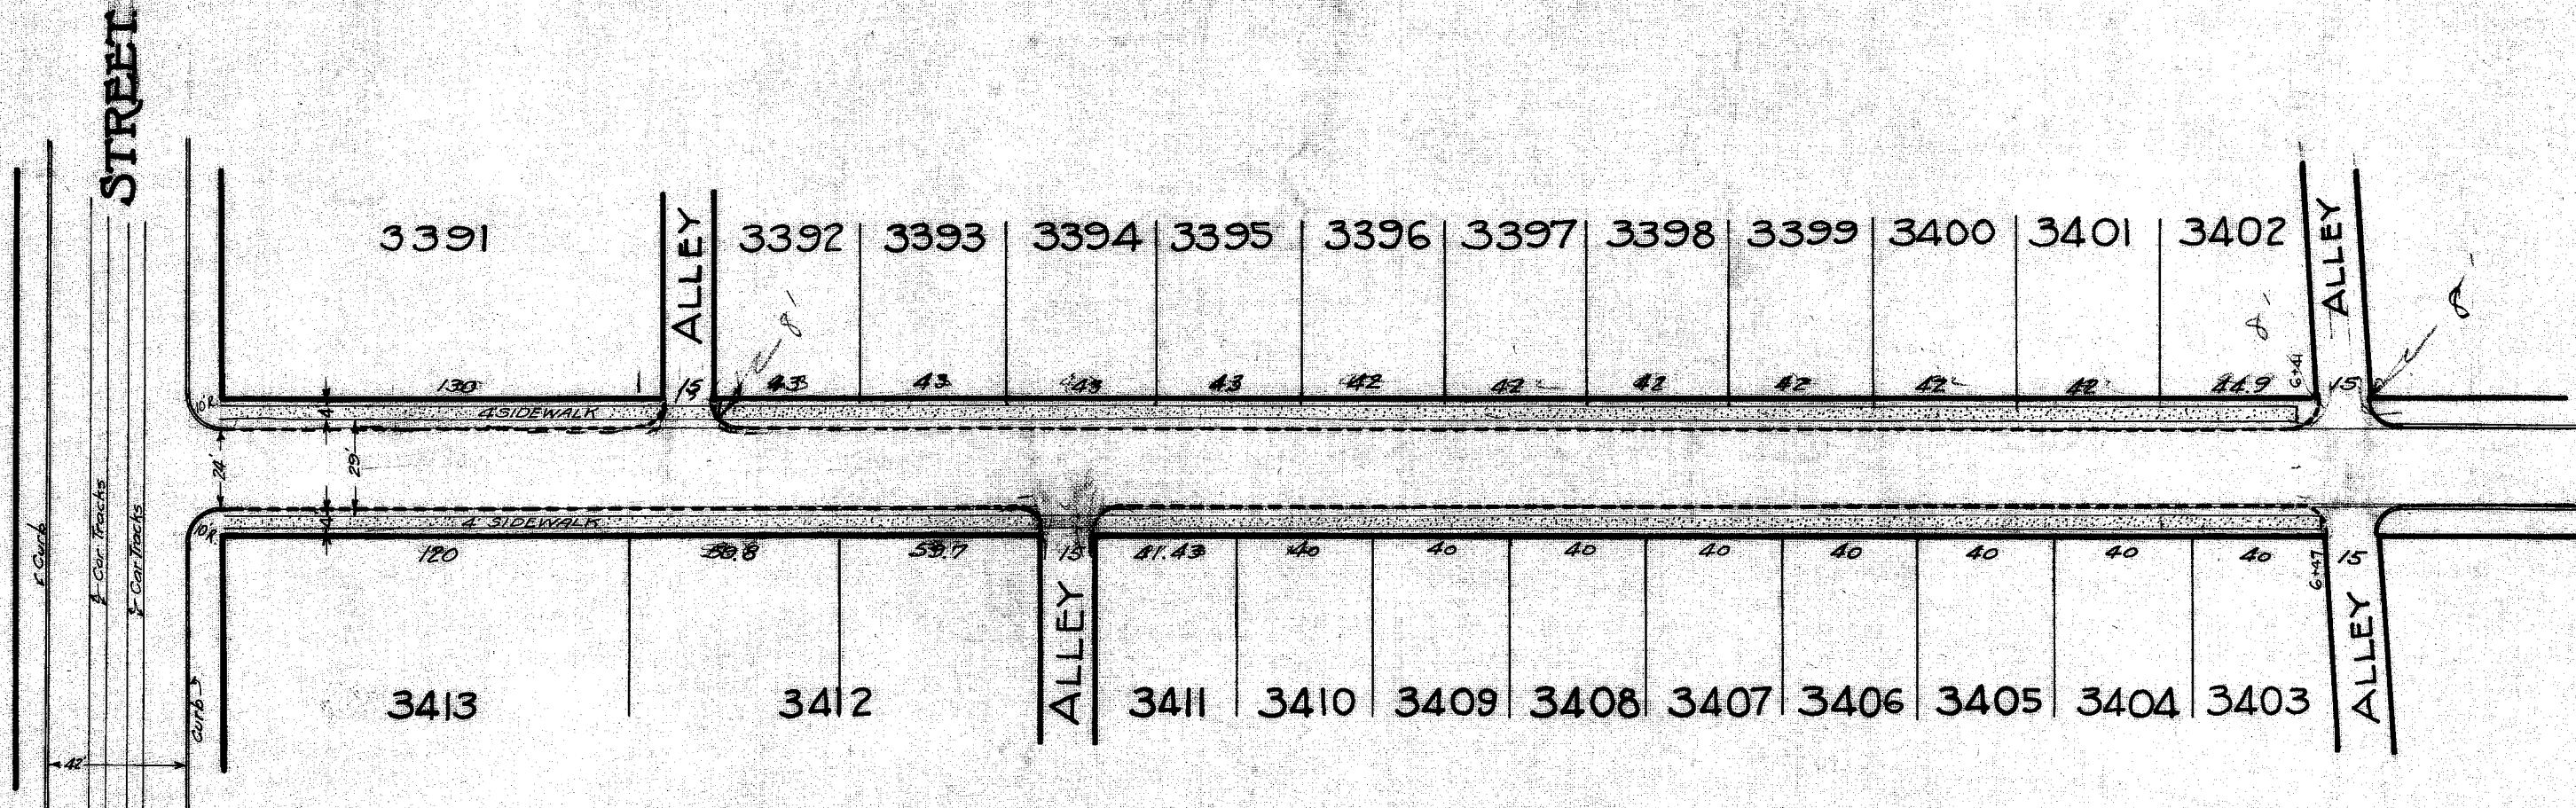


PLAN	DATE
SUBMITTED	
APPROVED	
NOTE BOOK	
NO.	

PROFILE	DATE
SUBMITTED	
APPROVED	
NOTE BOOK	
NO.	

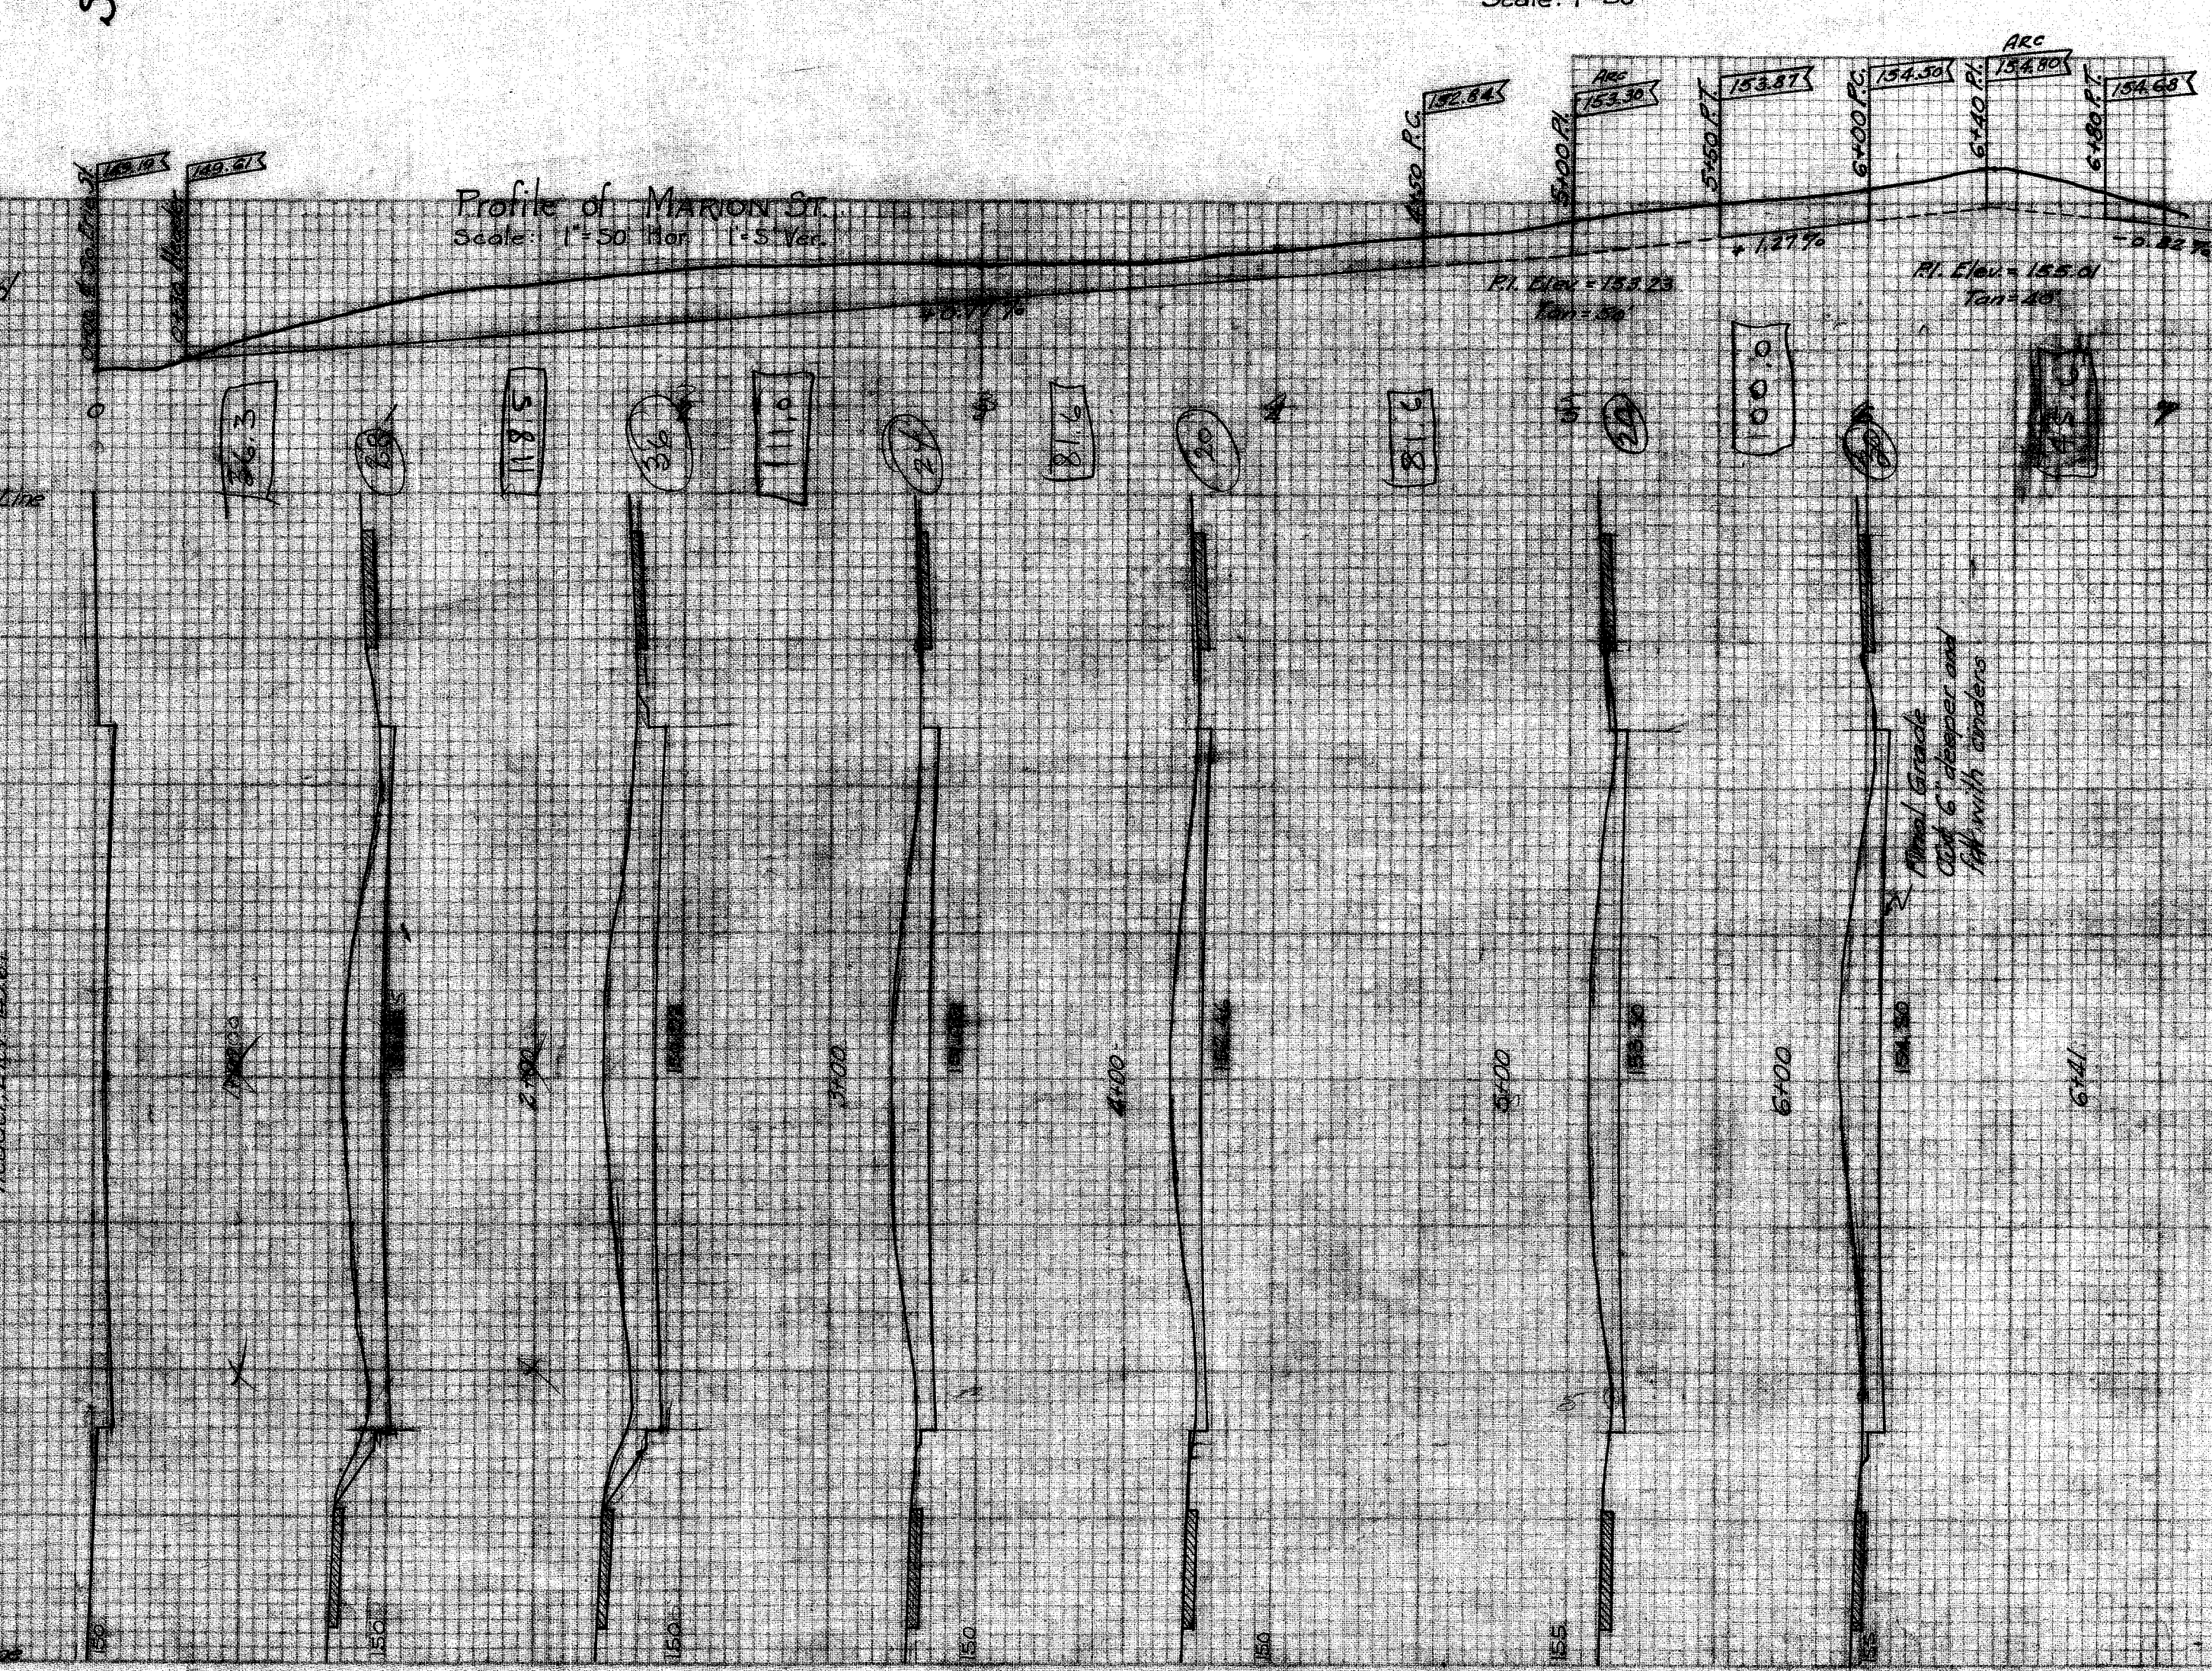


644
612
245-6

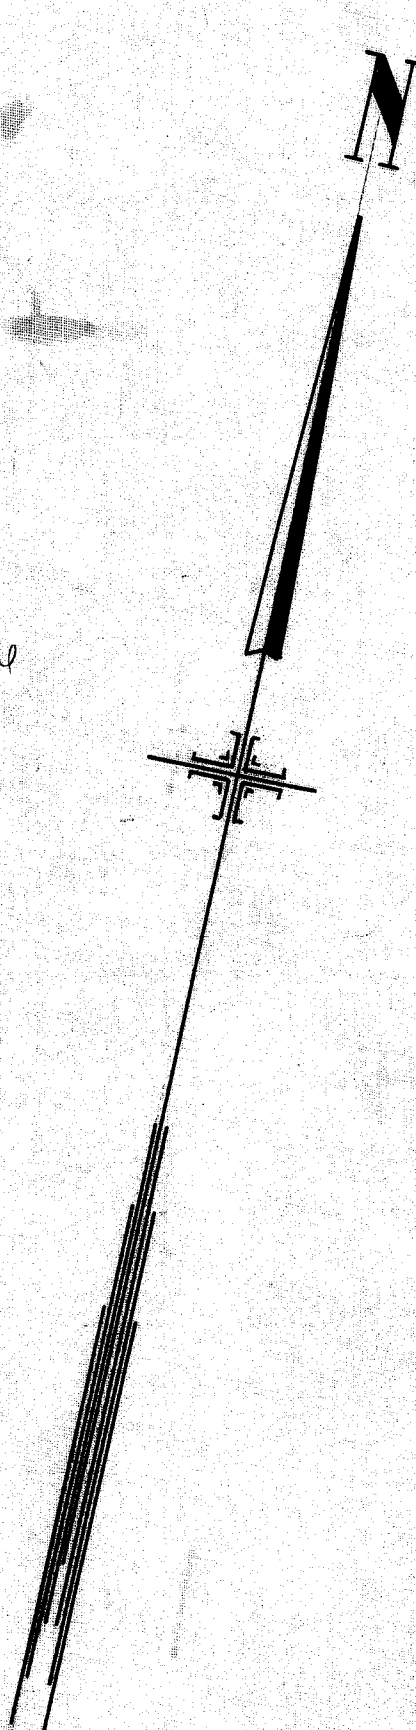

B.M. Hyd. Woodland & South Erie St.
Elev. = 147.24
Hyd. Alley (opp. end of line) and
Marion.
Elev. = 138.54

X - SECTIONS OF MARION ST.
Scale: 1"=5'

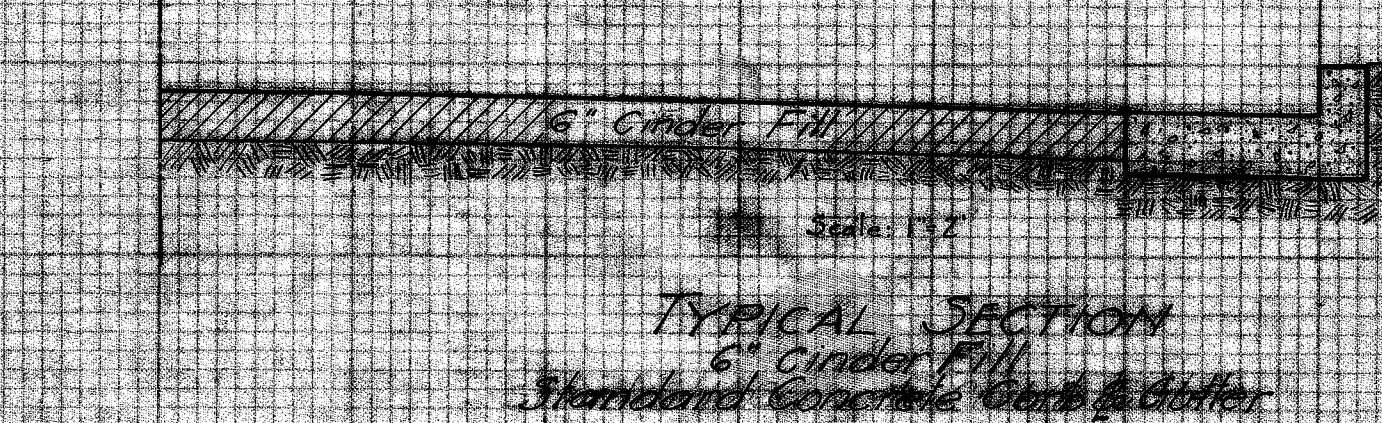

Note: Better curb face 1" to the foot.
Use Class "A" Concrete, 1:2:4 Mix.
Section cut thru every 6 feet.

Note: 14' between curb returns for Alleys
All radius for curb returns are 8 feet

CITY OF MASSILLON, OHIO.	
MARION STREET	
PLAN FOR CURB, GUTTER AND GRADING	
APPROVED	DEPT. OF PUBLIC SERVICE
DESIGNED BY	ENGINEERING DIVISION
DRY BY G.C. Wallace	Scale: See Detail
CHK. BY	Rep. 21-1926 NE 7/4

File No. P-62
Acc. No. 715