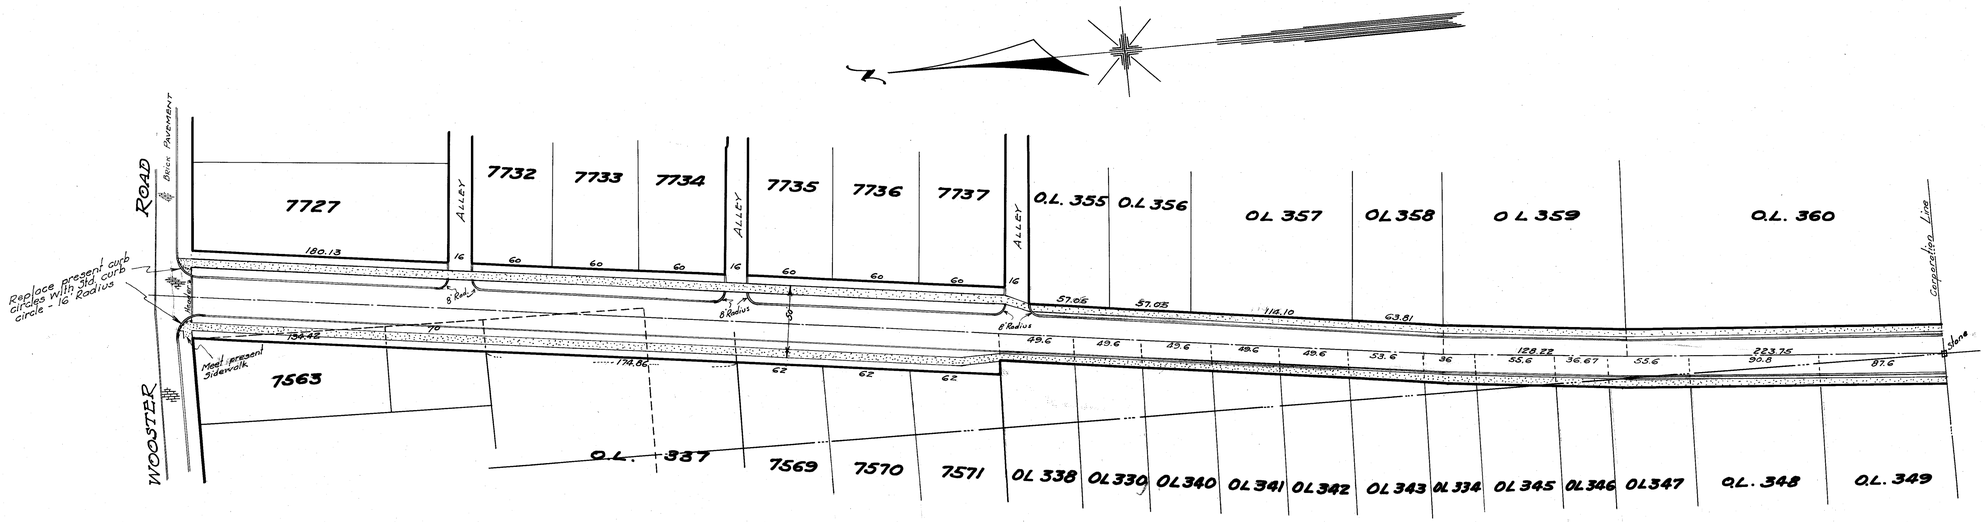

GARVER AVE., N.W.

(26') ROADWAY

NOTE :- Sidewalk built on ℄ of 40' Street
Sidewalk built 5' from ℄ on 60' Street

Std Sec. for Concrete circle to be 8" thick, with std. nose guard.

Granite Circle to be 6" x 18", set in class #3 concrete - 1:3:6 Mix
Set behind curb dry

Concrete curb - Batter curb face 1" to the Foot. Use class #1 Concrete - 1:2:4 Mix. Sections to be cut thru every 6 Feet.

Sidewalk to be class #1 Concrete - 1:2:4 Mix.

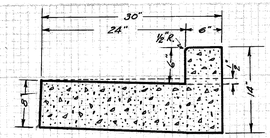

STANDARD SECTION
CONCRETE CURB & GUTTER

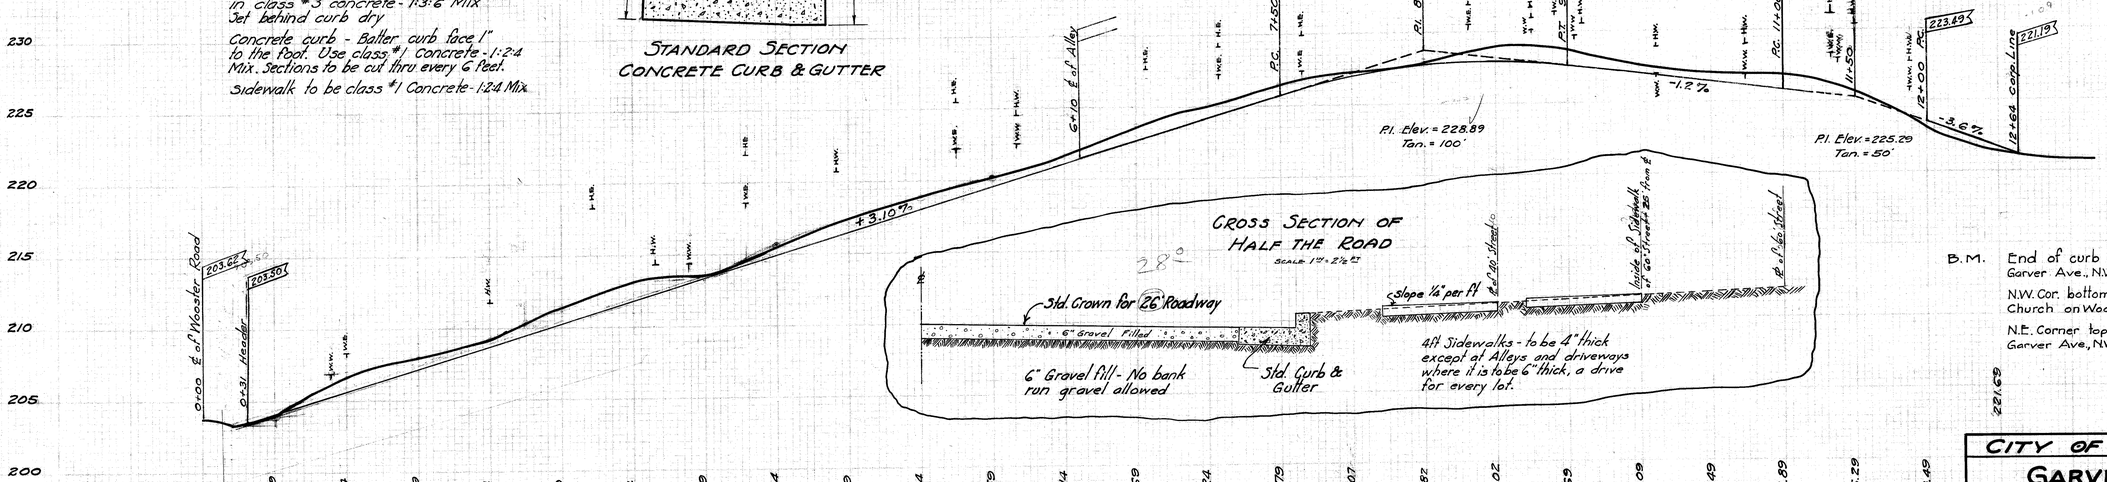

B.M. End of curb return West side of Garver Ave., N.W. - Elev. 204.38

N.W. Cor. bottom step - Walk to Catholic Church on Wooster Road - Elev. = 206.32

N.E. Corner top step to house #574 Garver Ave., N.W. - Elev. = 222.17

CITY OF MASSILLON, OHIO.		
GARVER AVE., N.W.		
CURB, GUTTER, SIDEWALK & GRADING		
APPROVED		DEPT. OF PUBLIC SERVICE ENGINEERING DIVISION
CITY ENGINEER		
Dr. by G.C. Wallace	Scale 1" = 5' Ver.	Mar. 1927 N.B. 67 P. 31
Ck. by.	1" = 50' Hor.	File No. P.130 Acc. No. 815

FILE No. P 72
ACC No. 815