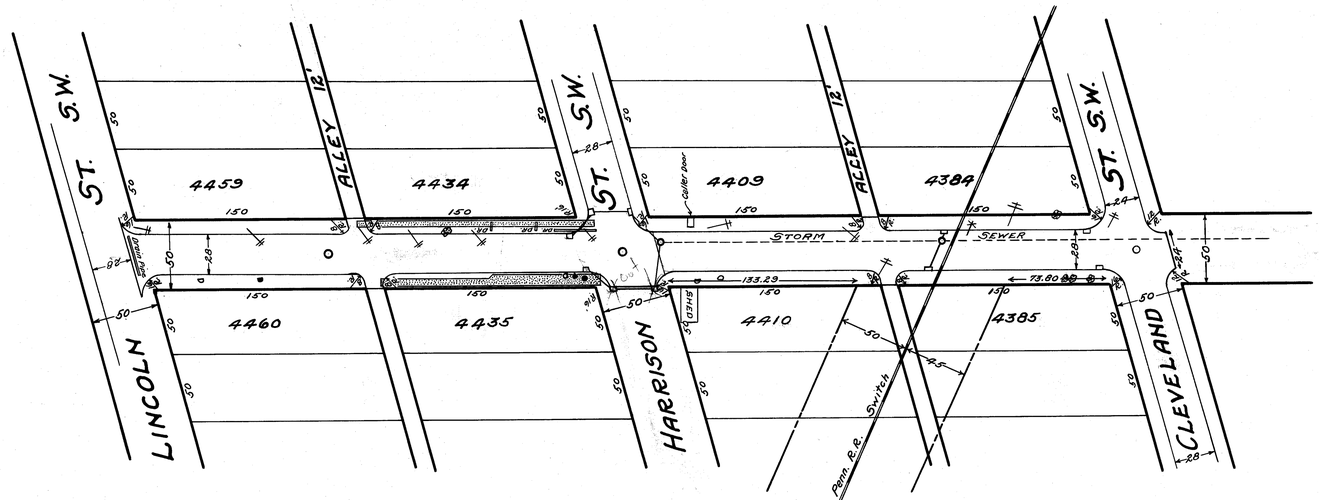

McKINLEY AVE. S.W.

B.M. = Hyd. McKINLEY AVE. & HARRISON ST. S.W. = 128.17 Elev.

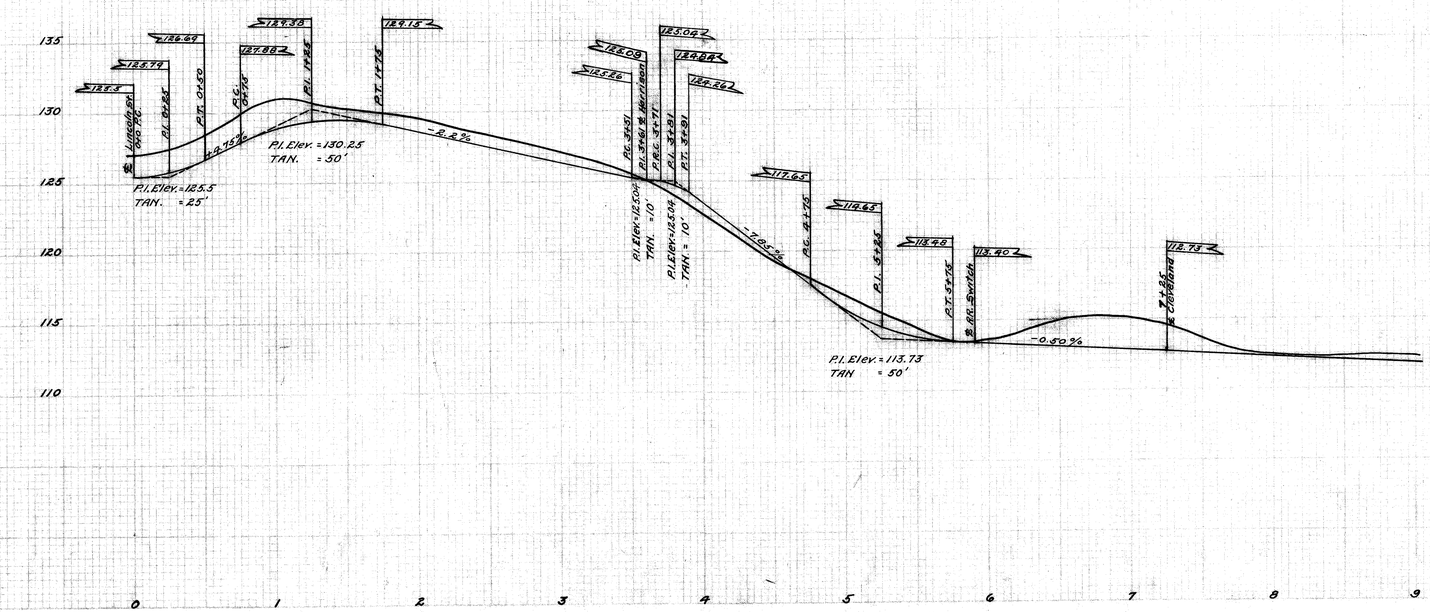

CITY OF MASSILLON OHIO	
McKINLEY AVE. S.W.	
LINCOLN ST. S.W. TO CLEVELAND ST. S.W.	
PAVING PLANS	
APPROVED BY	DEPT. OF PUBLIC SERVICE
	Engineering Division
DR. BY H.H.10 CH.	1" = 5' VER. 1" = 50' HOR. Scale — MAR. 31, 1927 — N.B. 65 P. 66, 78

FILE No. P. 75
Acc. " 820