

PLAN	DATE
SURVEYED	NO.
PLOTTED	NO.
NOTED	NO.
CHECKED	NO.
REVISIONS	NO.

PROFILE	DATE
SURVEYED	NO.
PLOTTED	NO.
NOTED	NO.
CHECKED	NO.
REVISIONS	NO.

TREMONT ST. S.E.





MILL

STREET

S.E.

CHARLES ST. S.E.

E. MAIN ST.

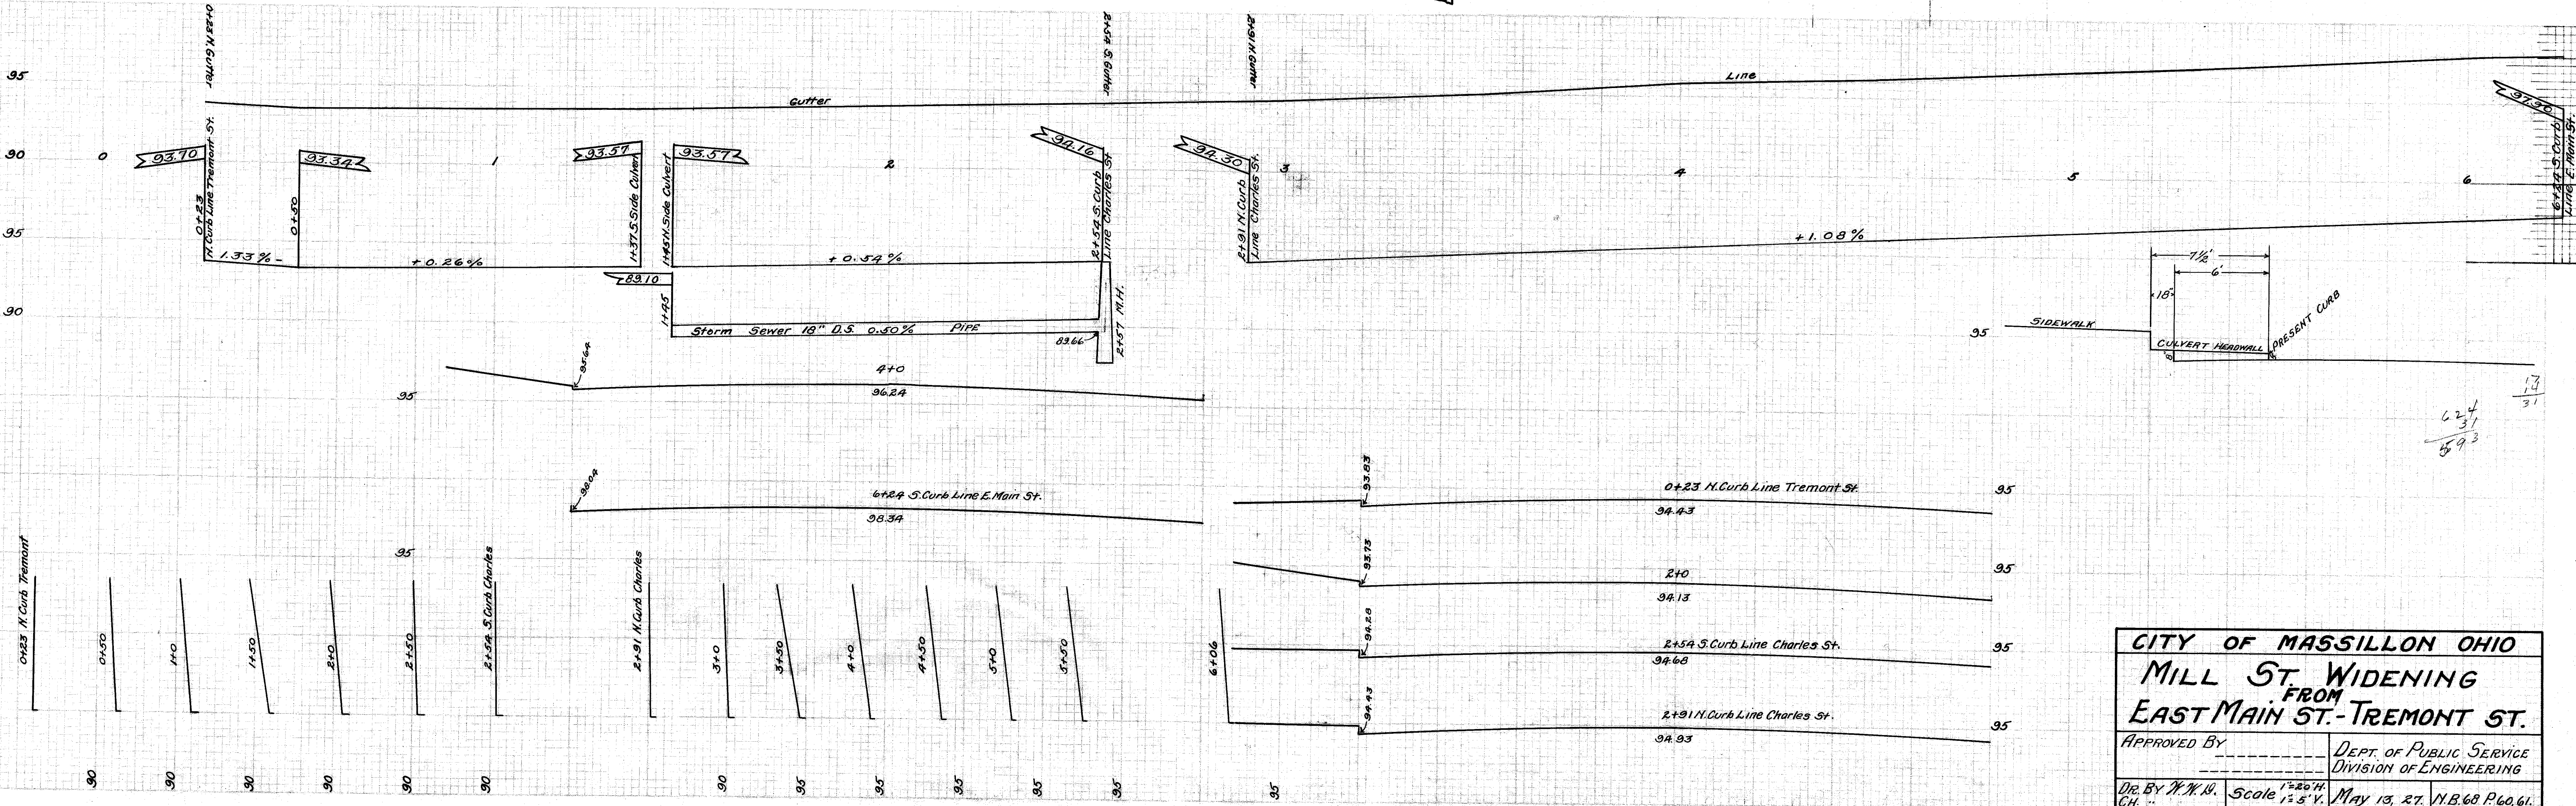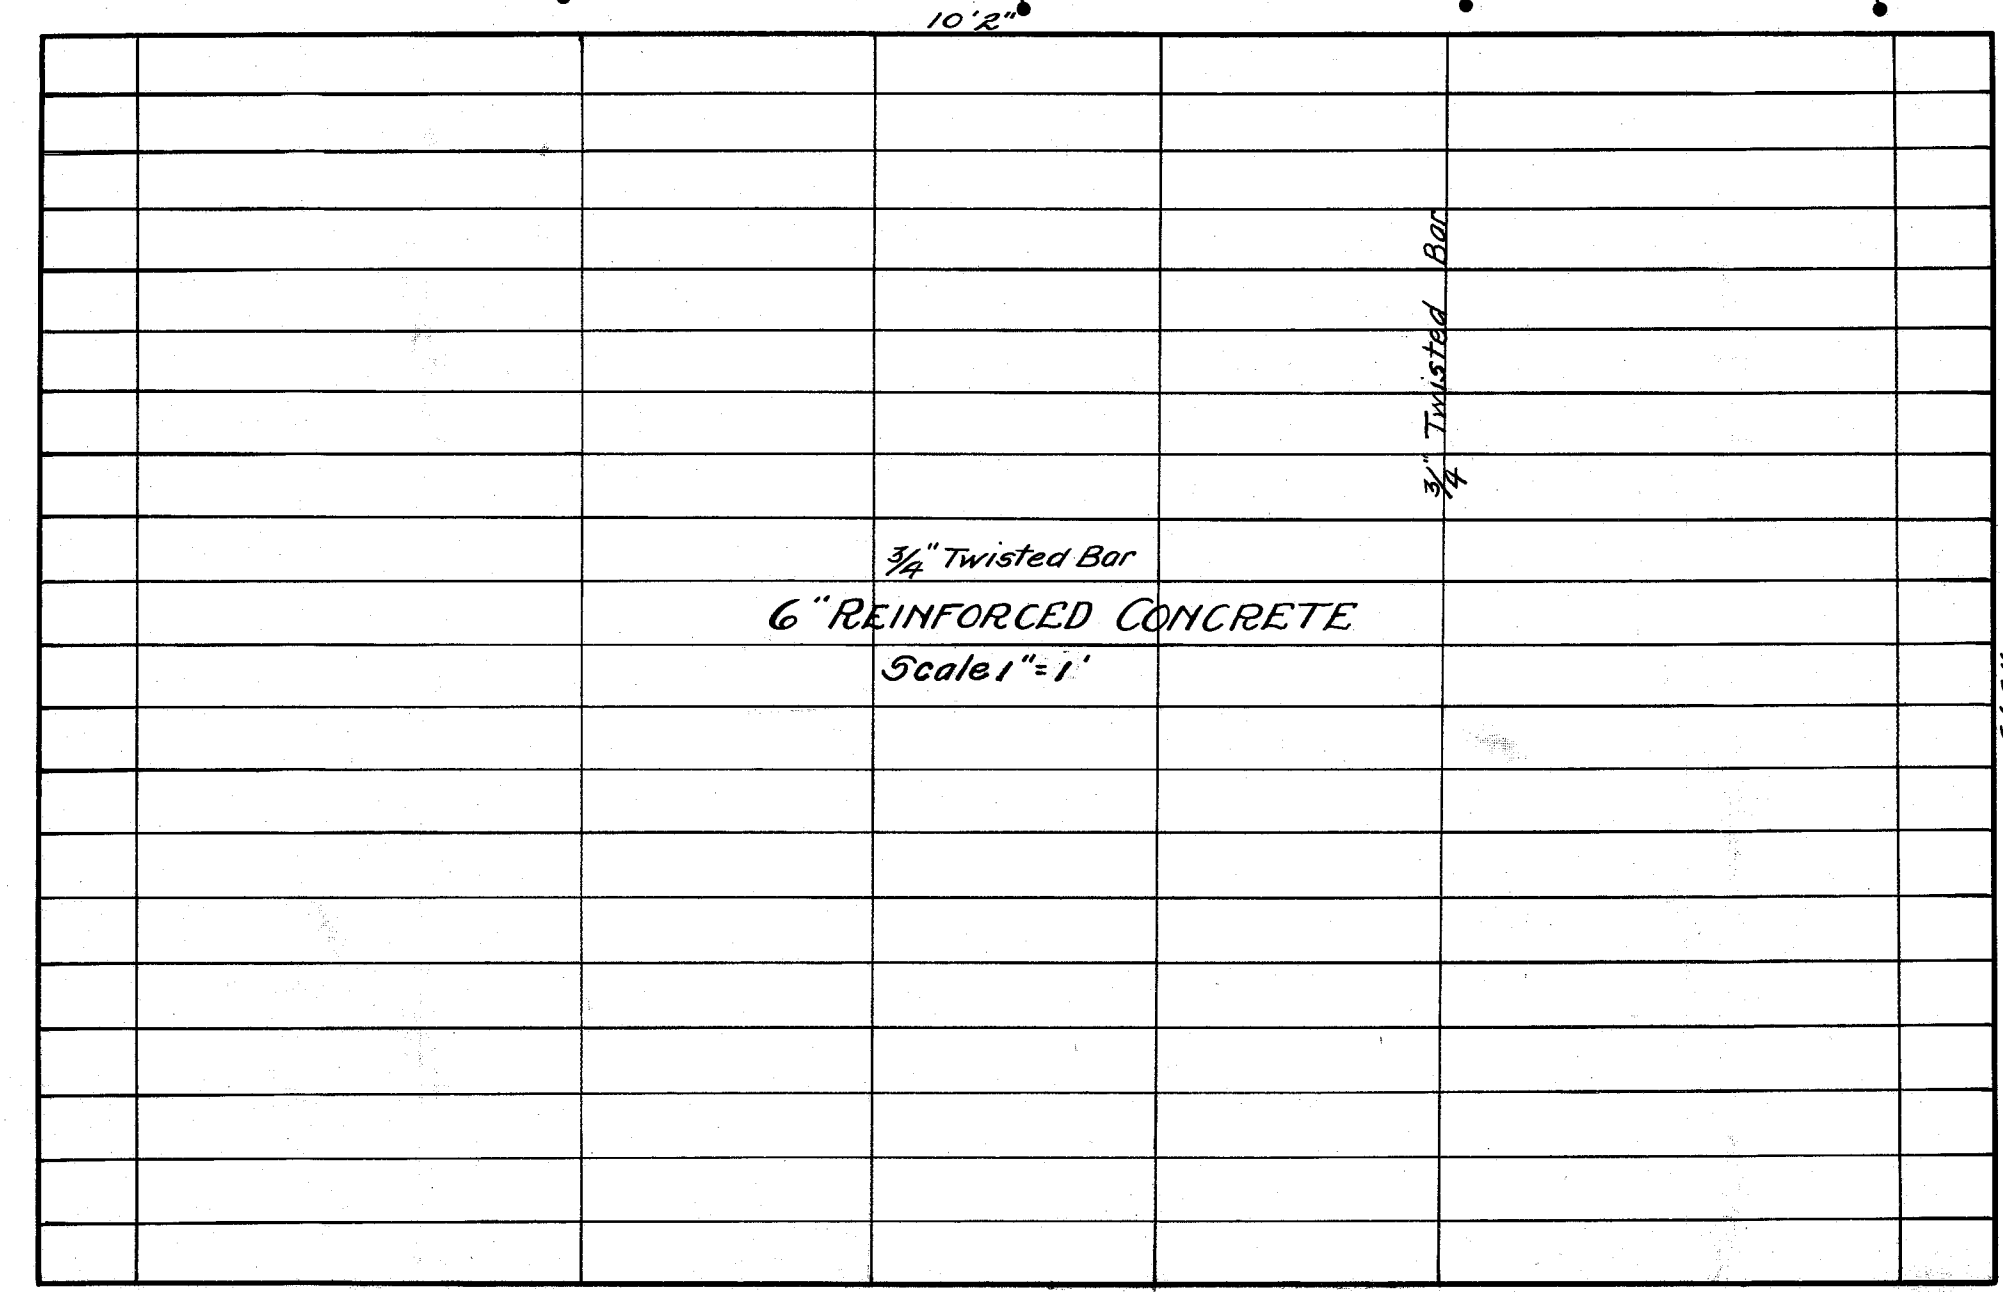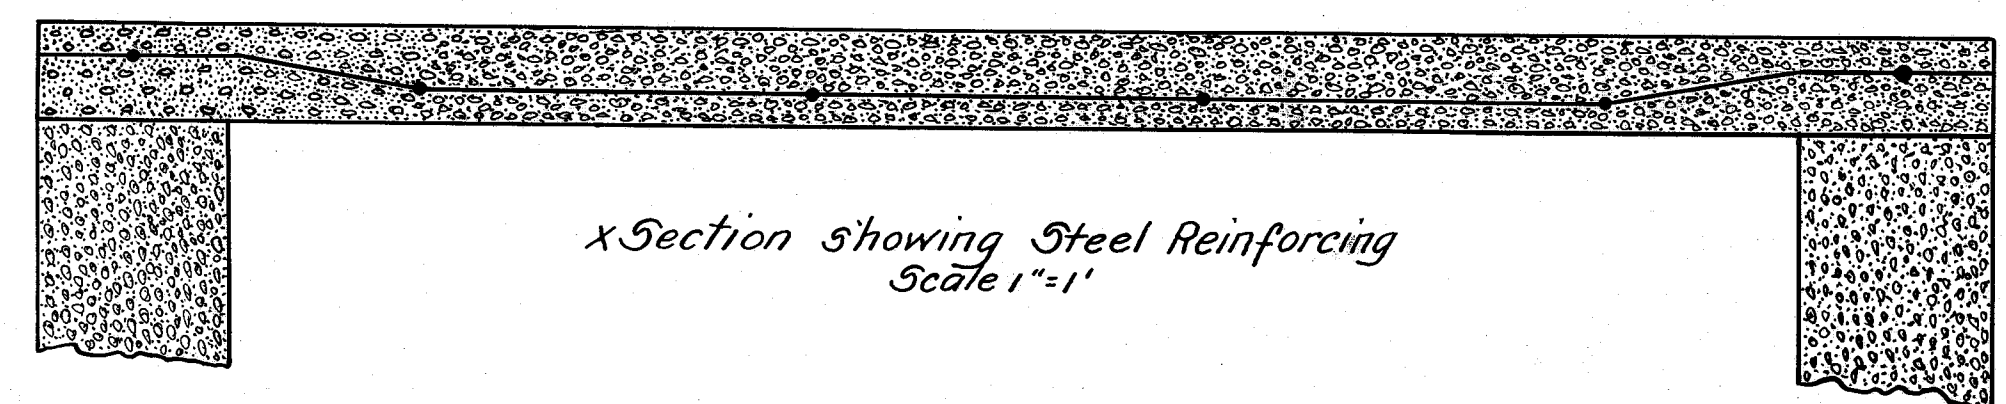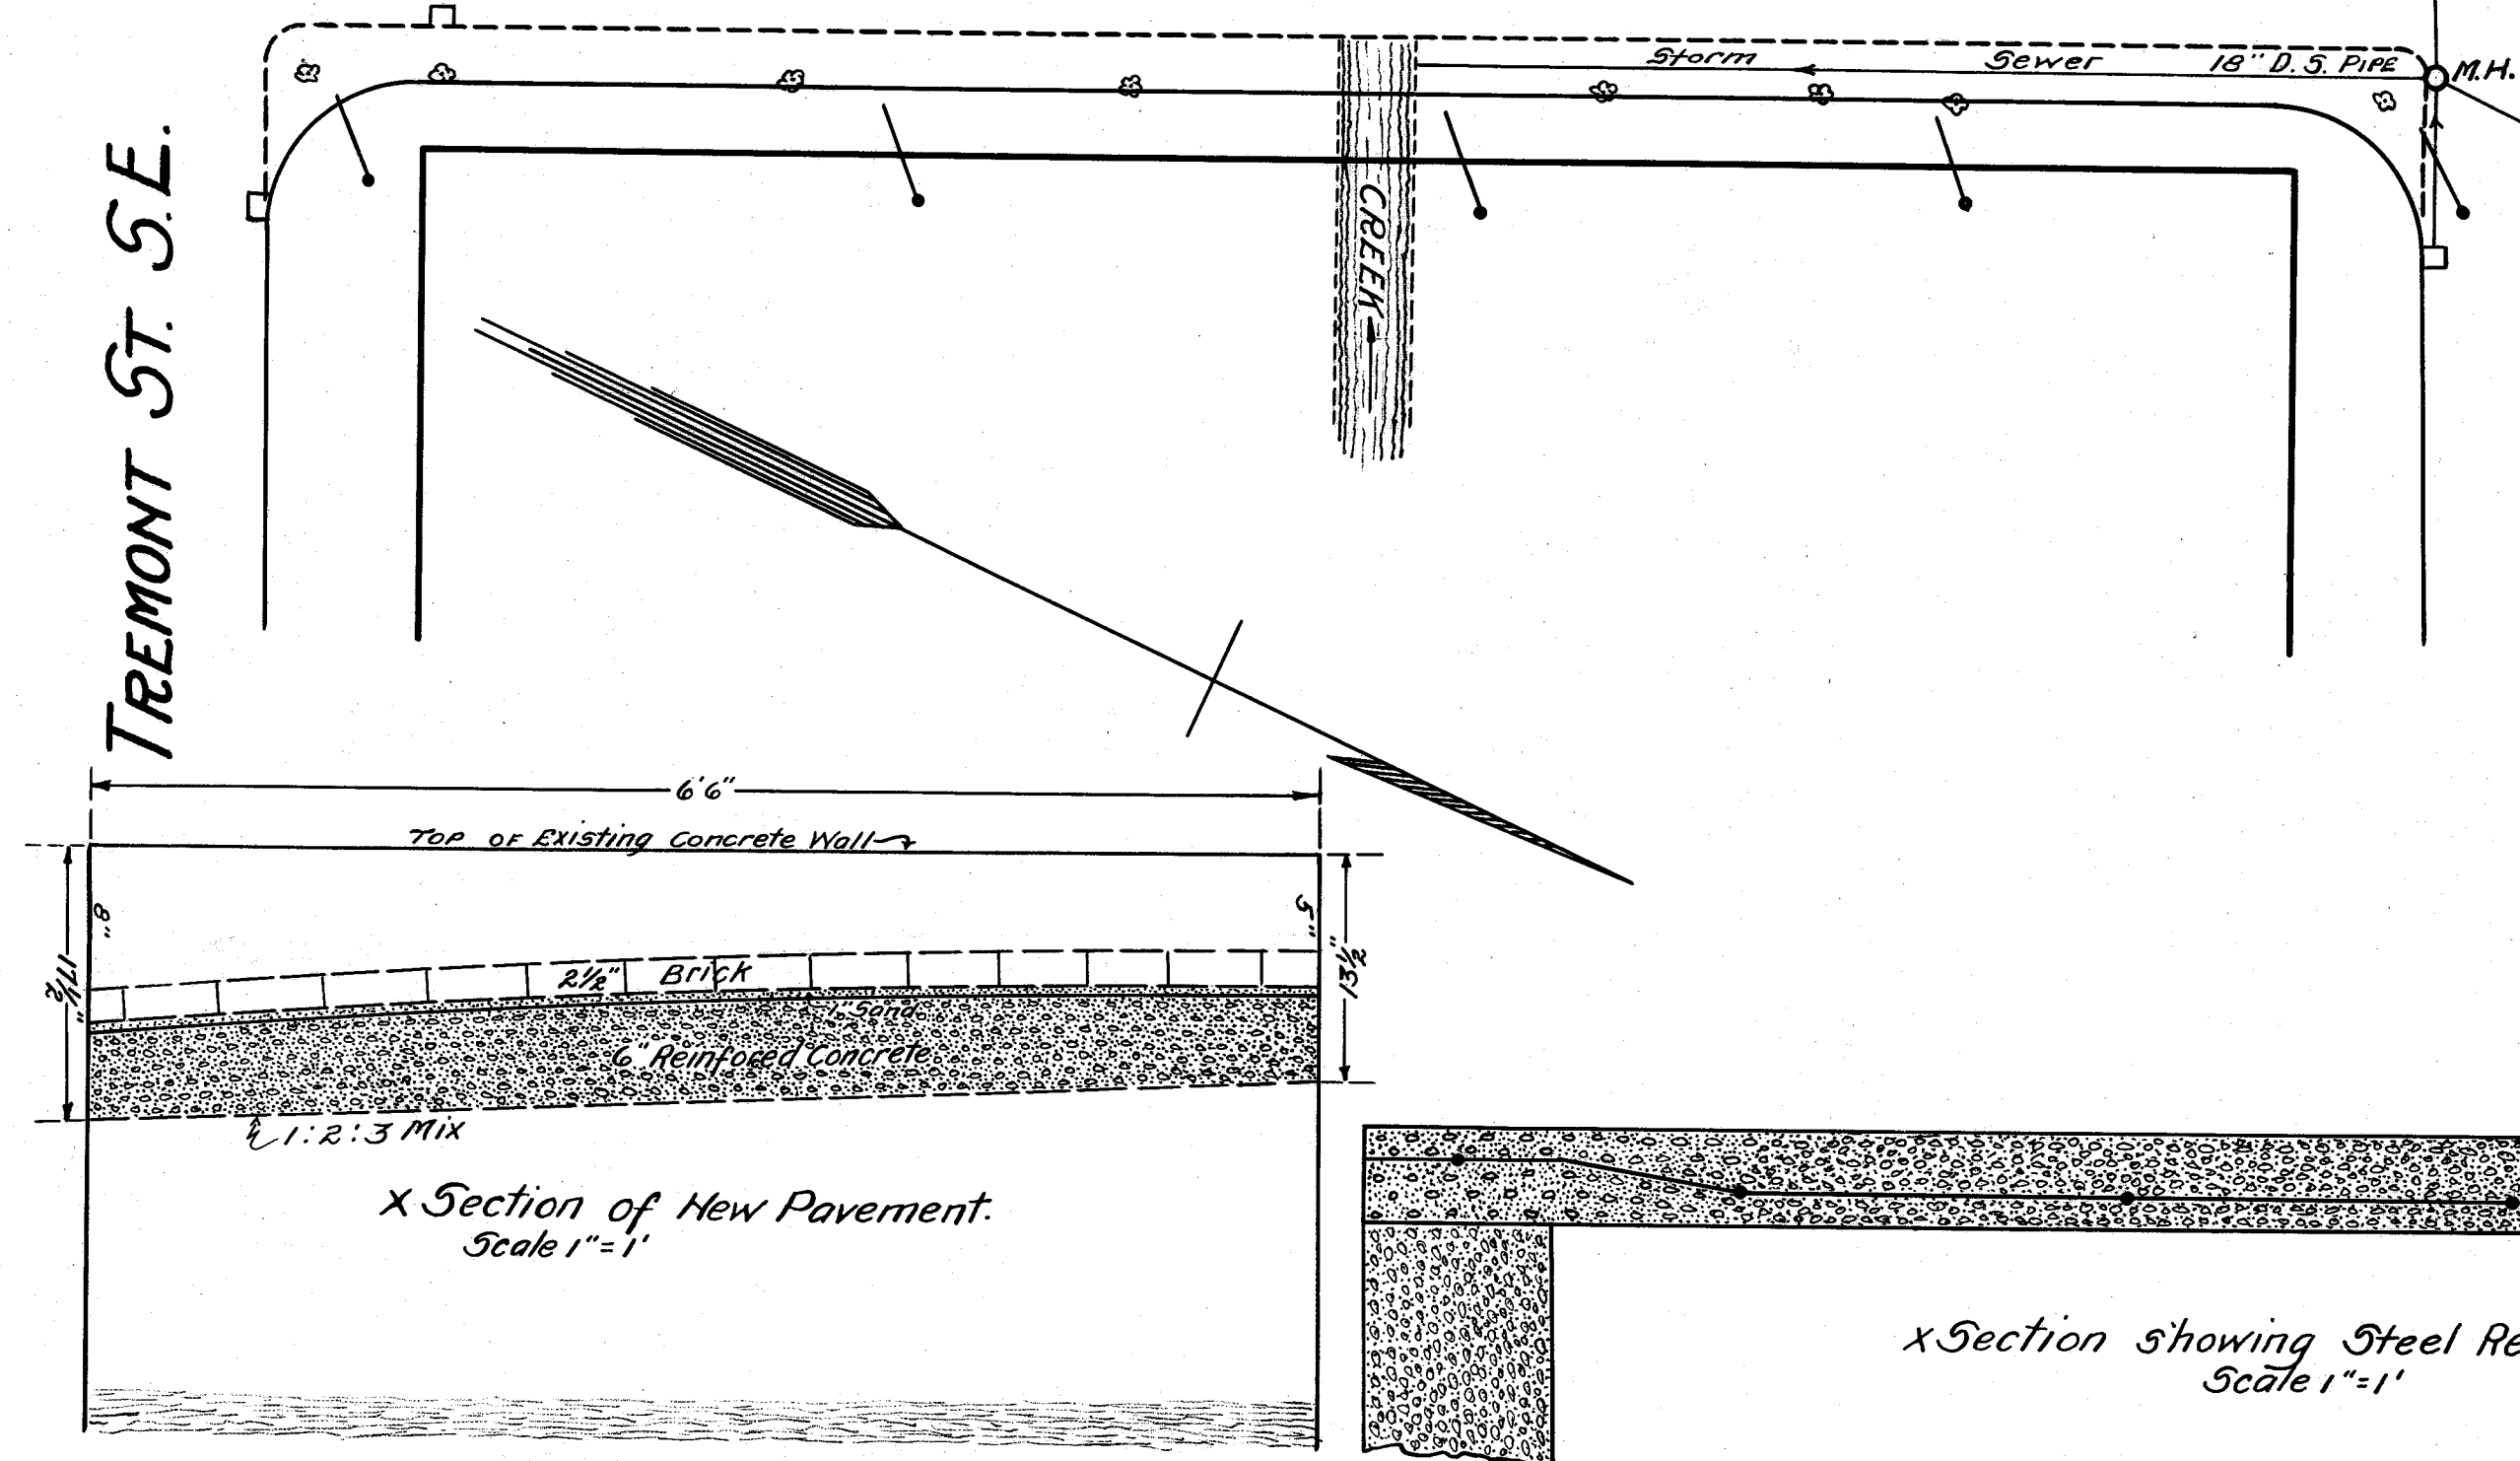

CITY OF MASSILLON OHIO	
MILL ST WIDENING	
FROM EAST MAIN ST. - TREMONT ST.	
APPROVED BY _____	DEPT. OF PUBLIC SERVICE
DR. BY H.N.N.	DIVISION OF ENGINEERING
Scale 1"=20' H. 1/2"=5' V.	MAY 13, 27. N.B. 68 P. 60, 61.

624
31
593