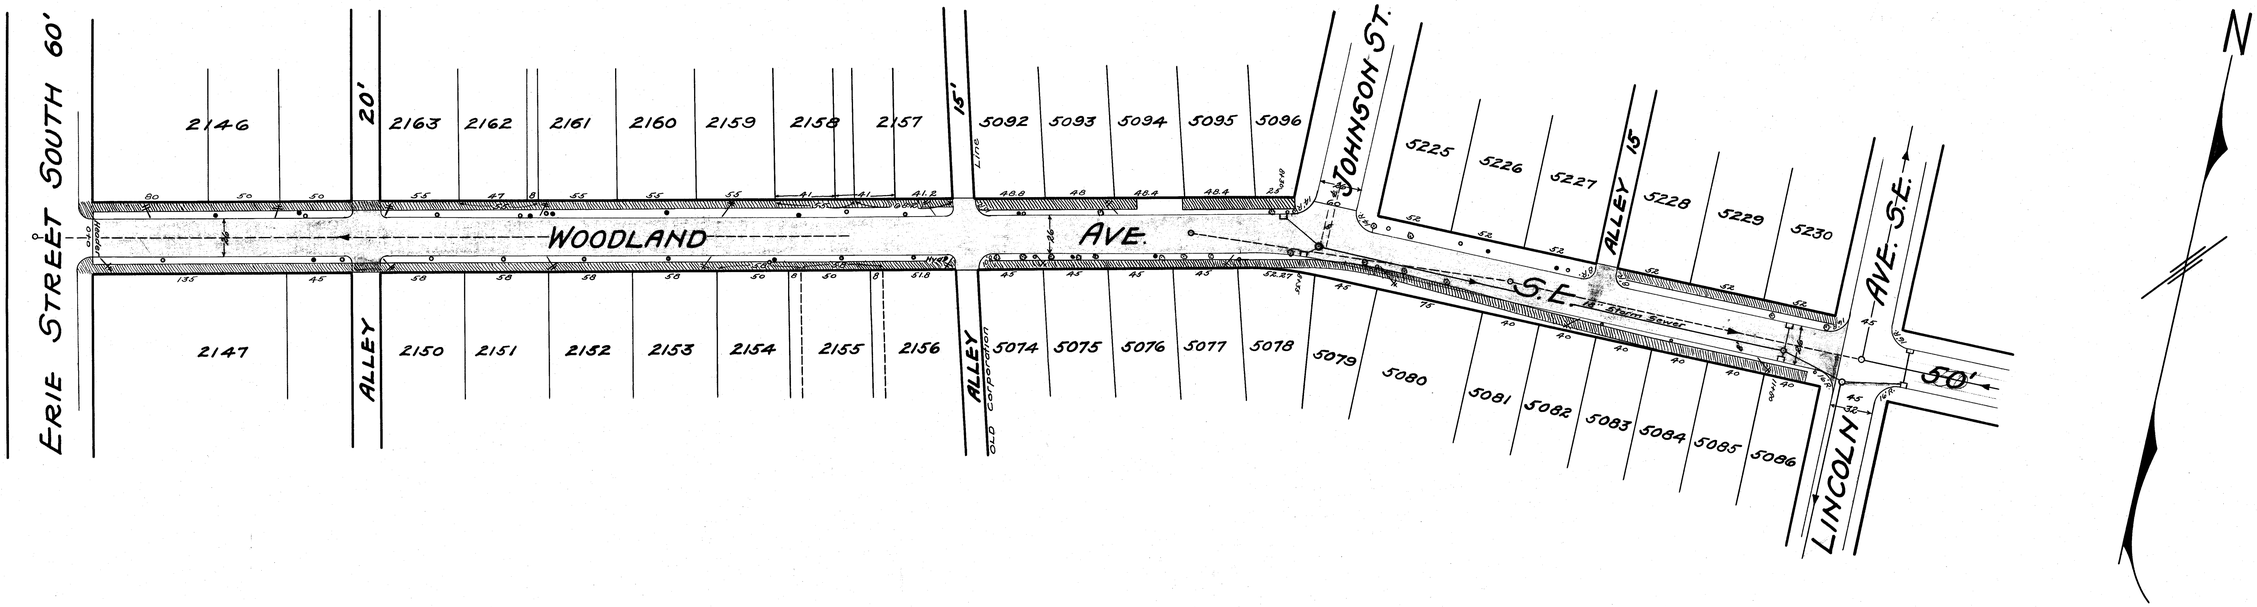

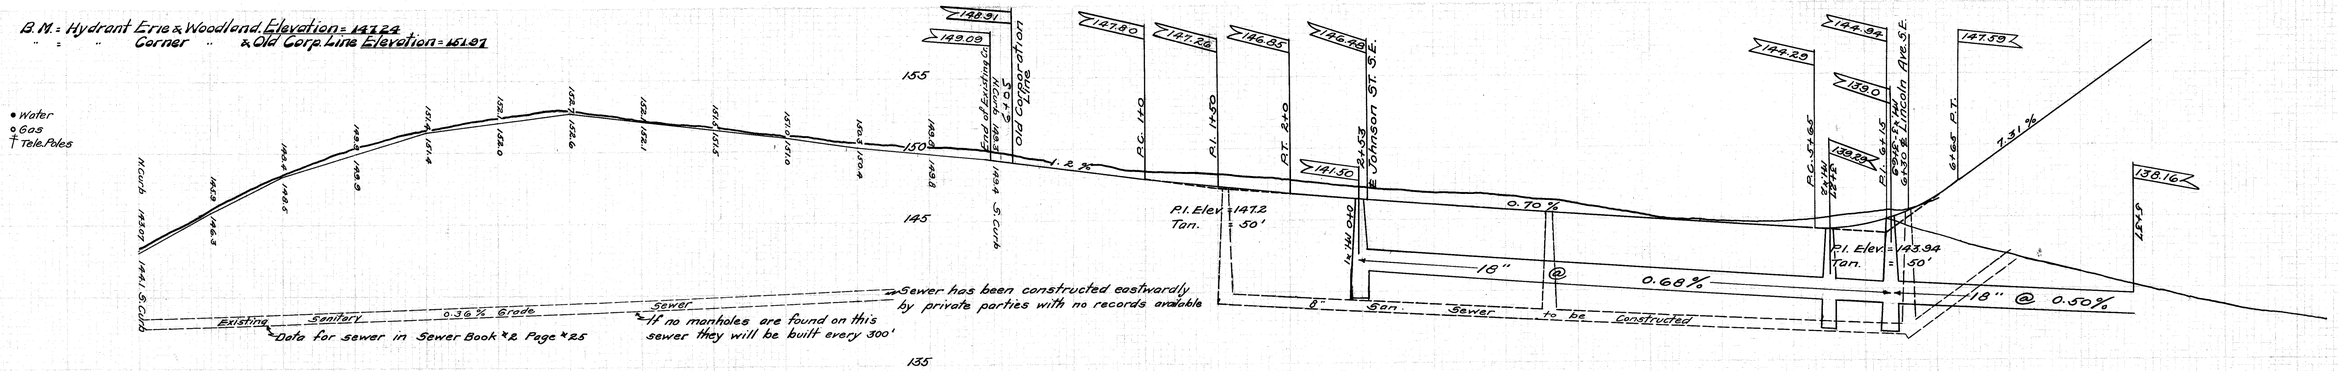

5½

CITY OF MASSILLON, OHIO	
WOODLAND AVE. S.E. FROM ERIE ST. S. TO LINCOLN AVE. S.E. — PAVING PLAN —	
APPROVED _____ _____	DEPT. OF PUBLIC SERVICE ENGINEERING DIVISION
DR. BY W. W. DIEWALD CH. -- Scale 1"=5' Ver. 1"=50' Hor.	FEB. 1928. N.B. 77 P. 40-43

FILE No. P.89
ACC. " 914