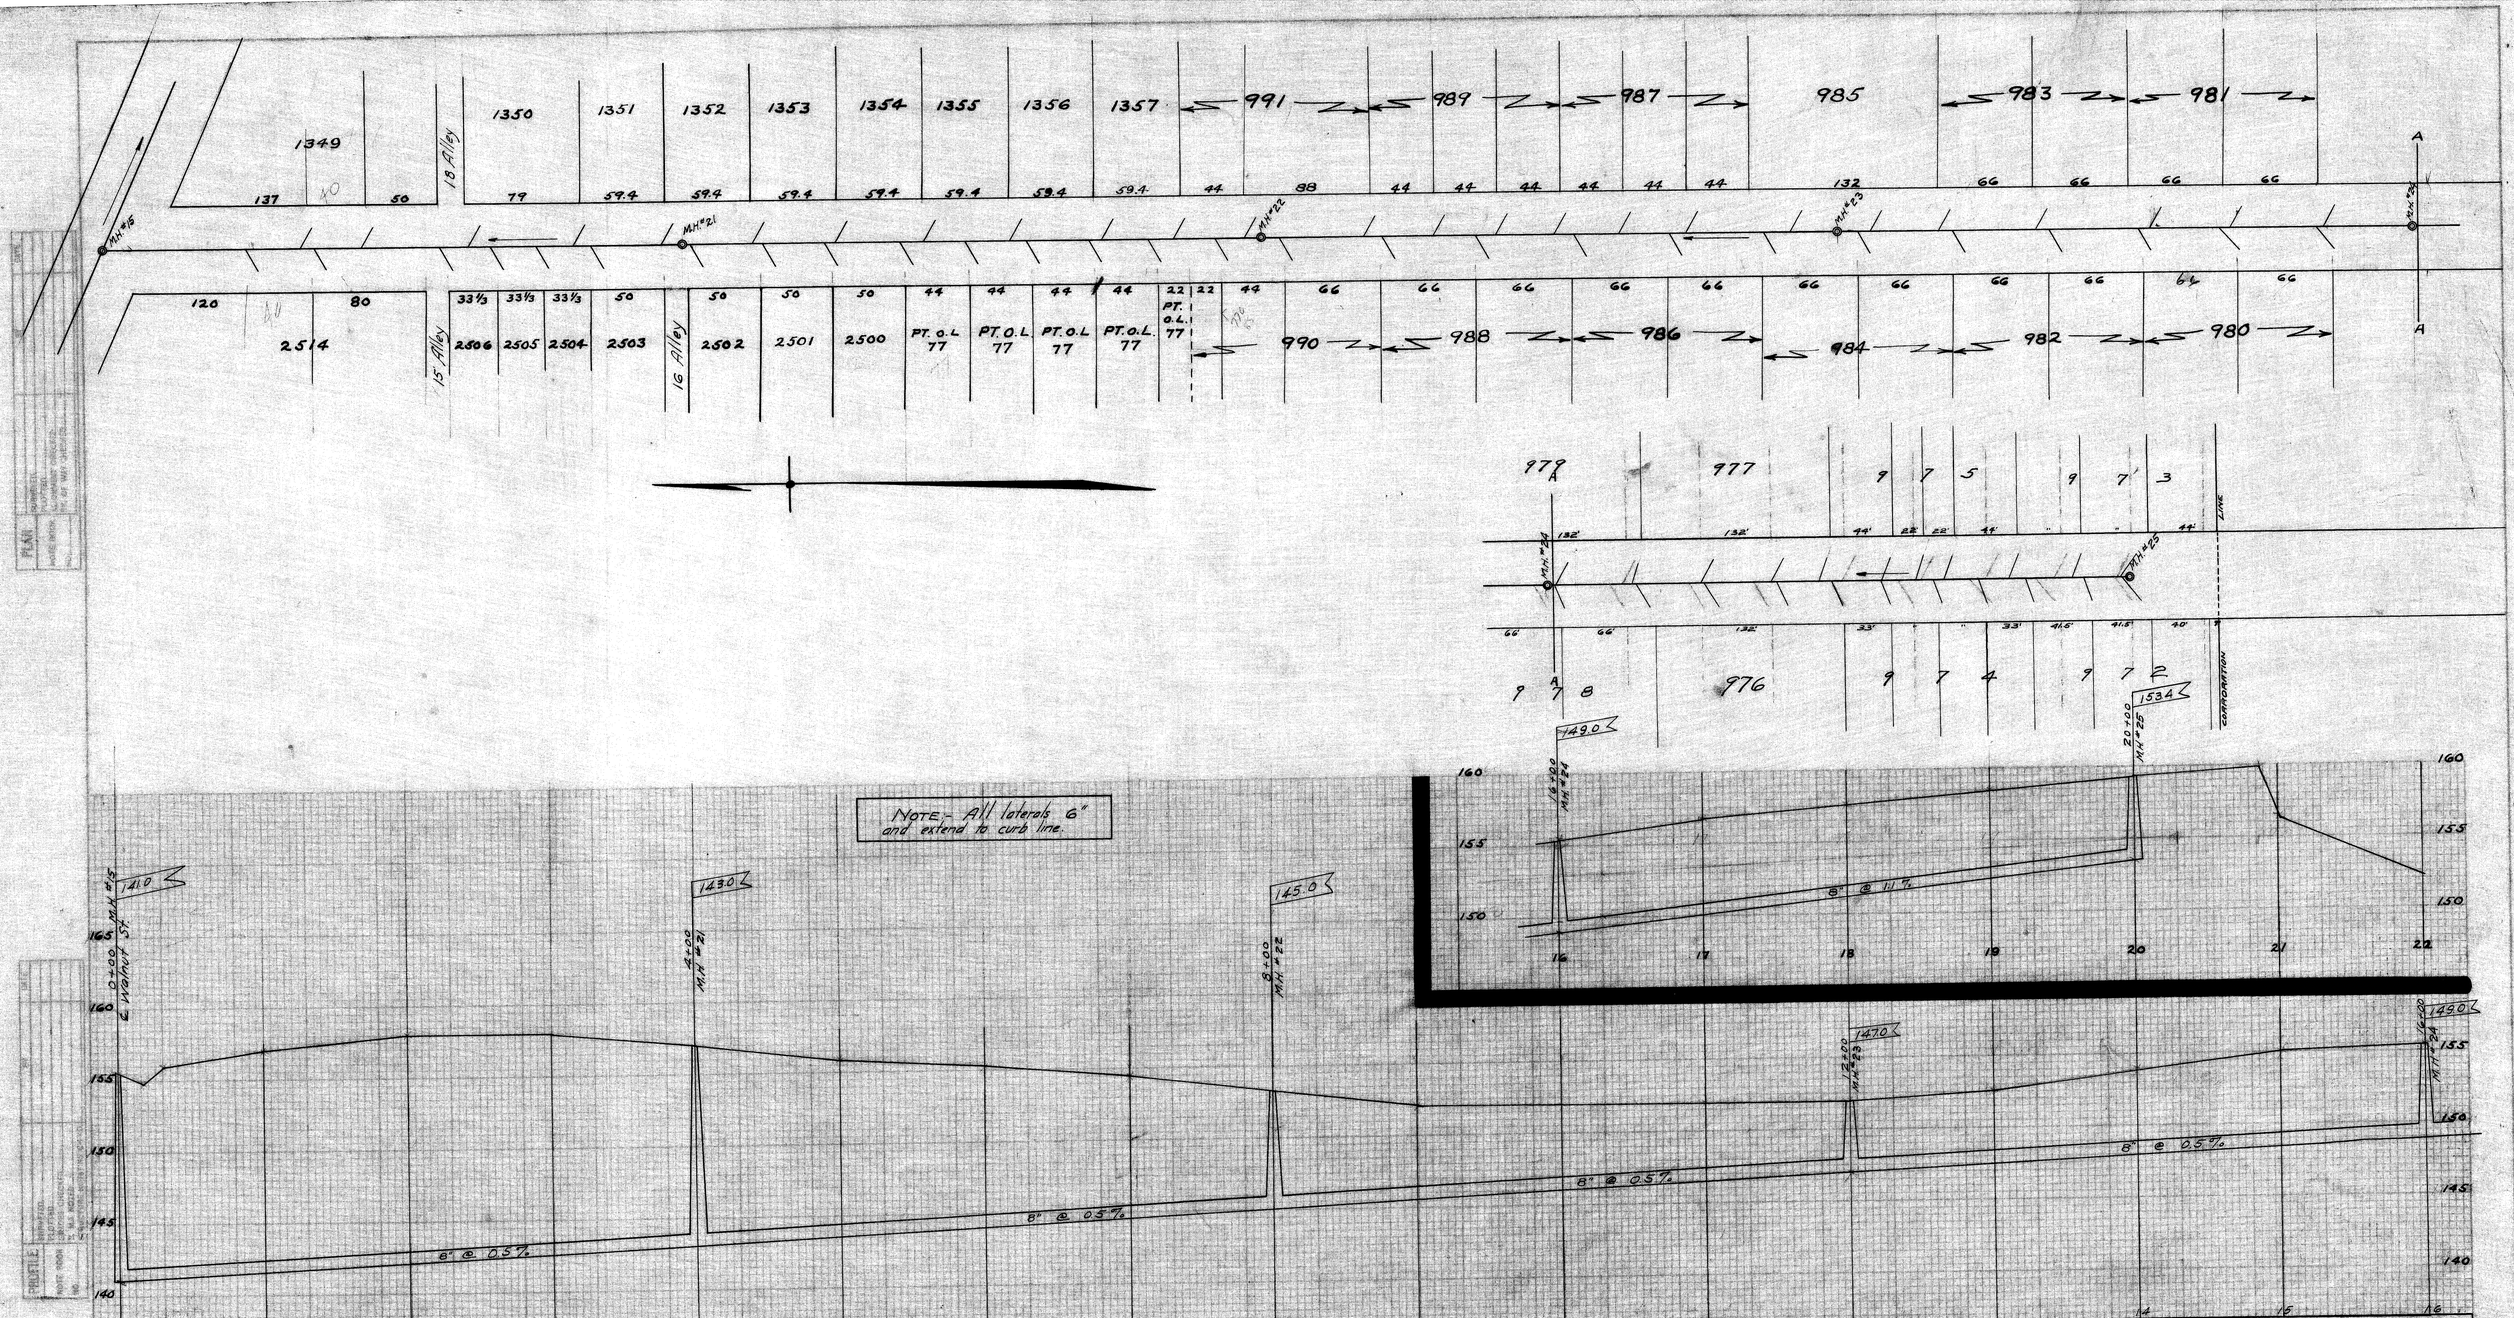

CITY OF MASSILLON, OHIO.

KENT ST. SANITARY SEWER.

APPROVED:- C.E.R. City Engr.

DEPT. OF PUBLIC SERVICE ENGINEERING DIVISION

DR. BY C.E.R. CK. BY

Scale:- VERT 1"=5' HOR 1"=30'

APRIL 1924

N.B. 40-P.

FILE No. SE 116

Acc. No. 432