



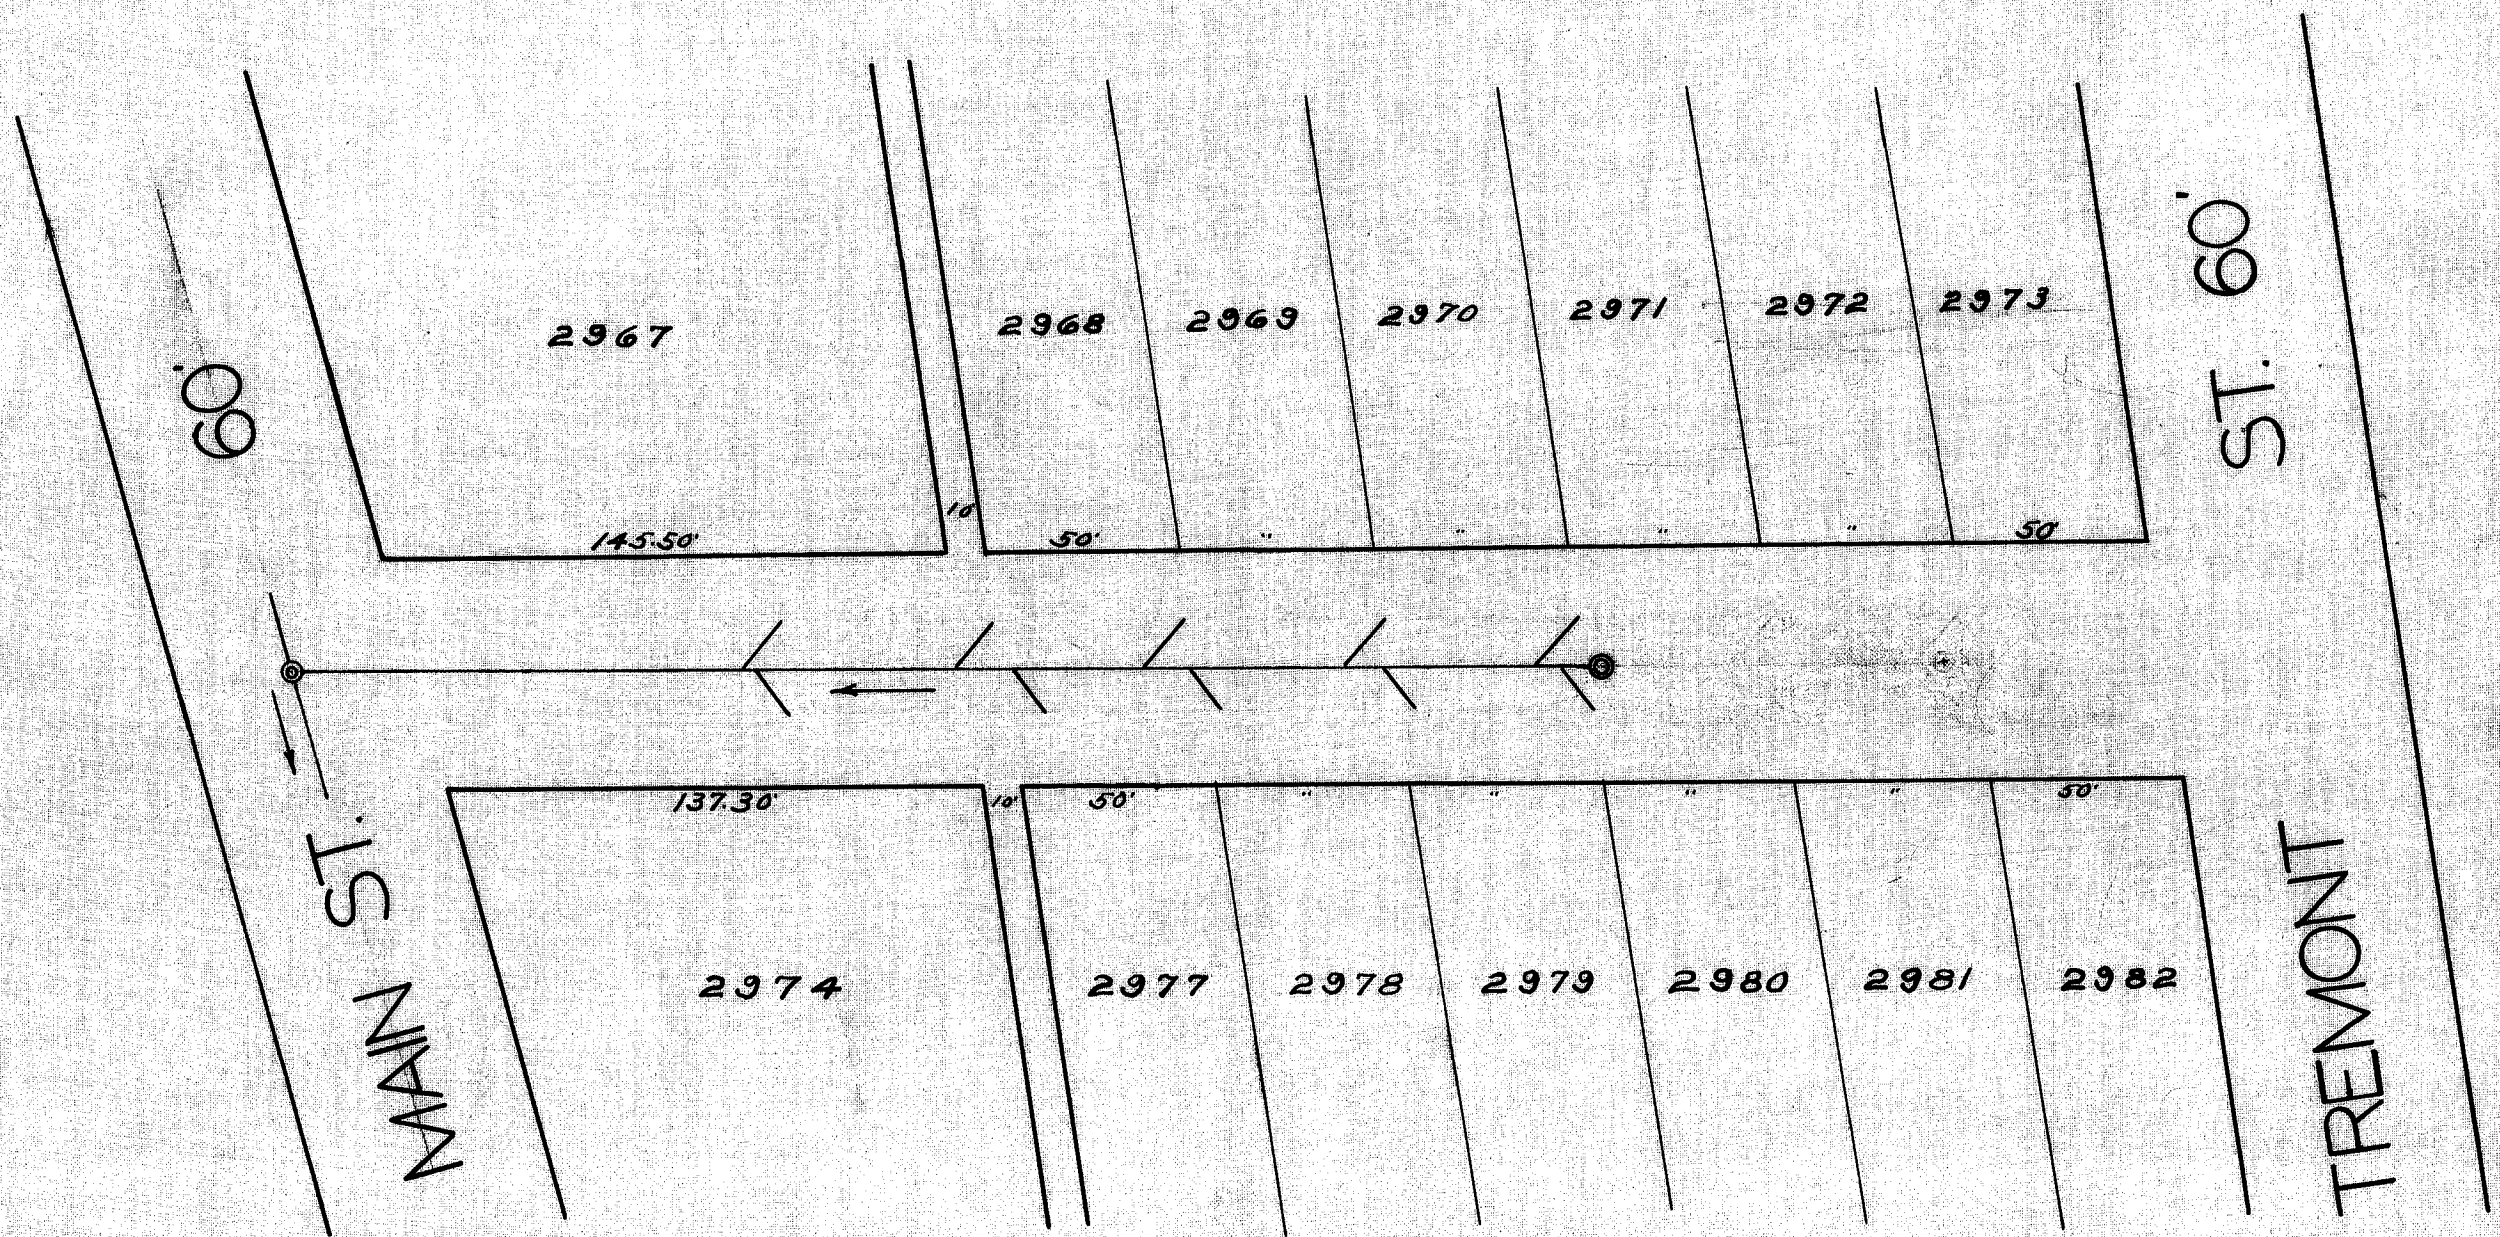

B.M. Hyd at Atwater St &
West Main St.
Elev. 181.71

All laterals 6" for 24' Roadway
B.M. Hyd Atwater St & West Tremont St
Elev. 191.54

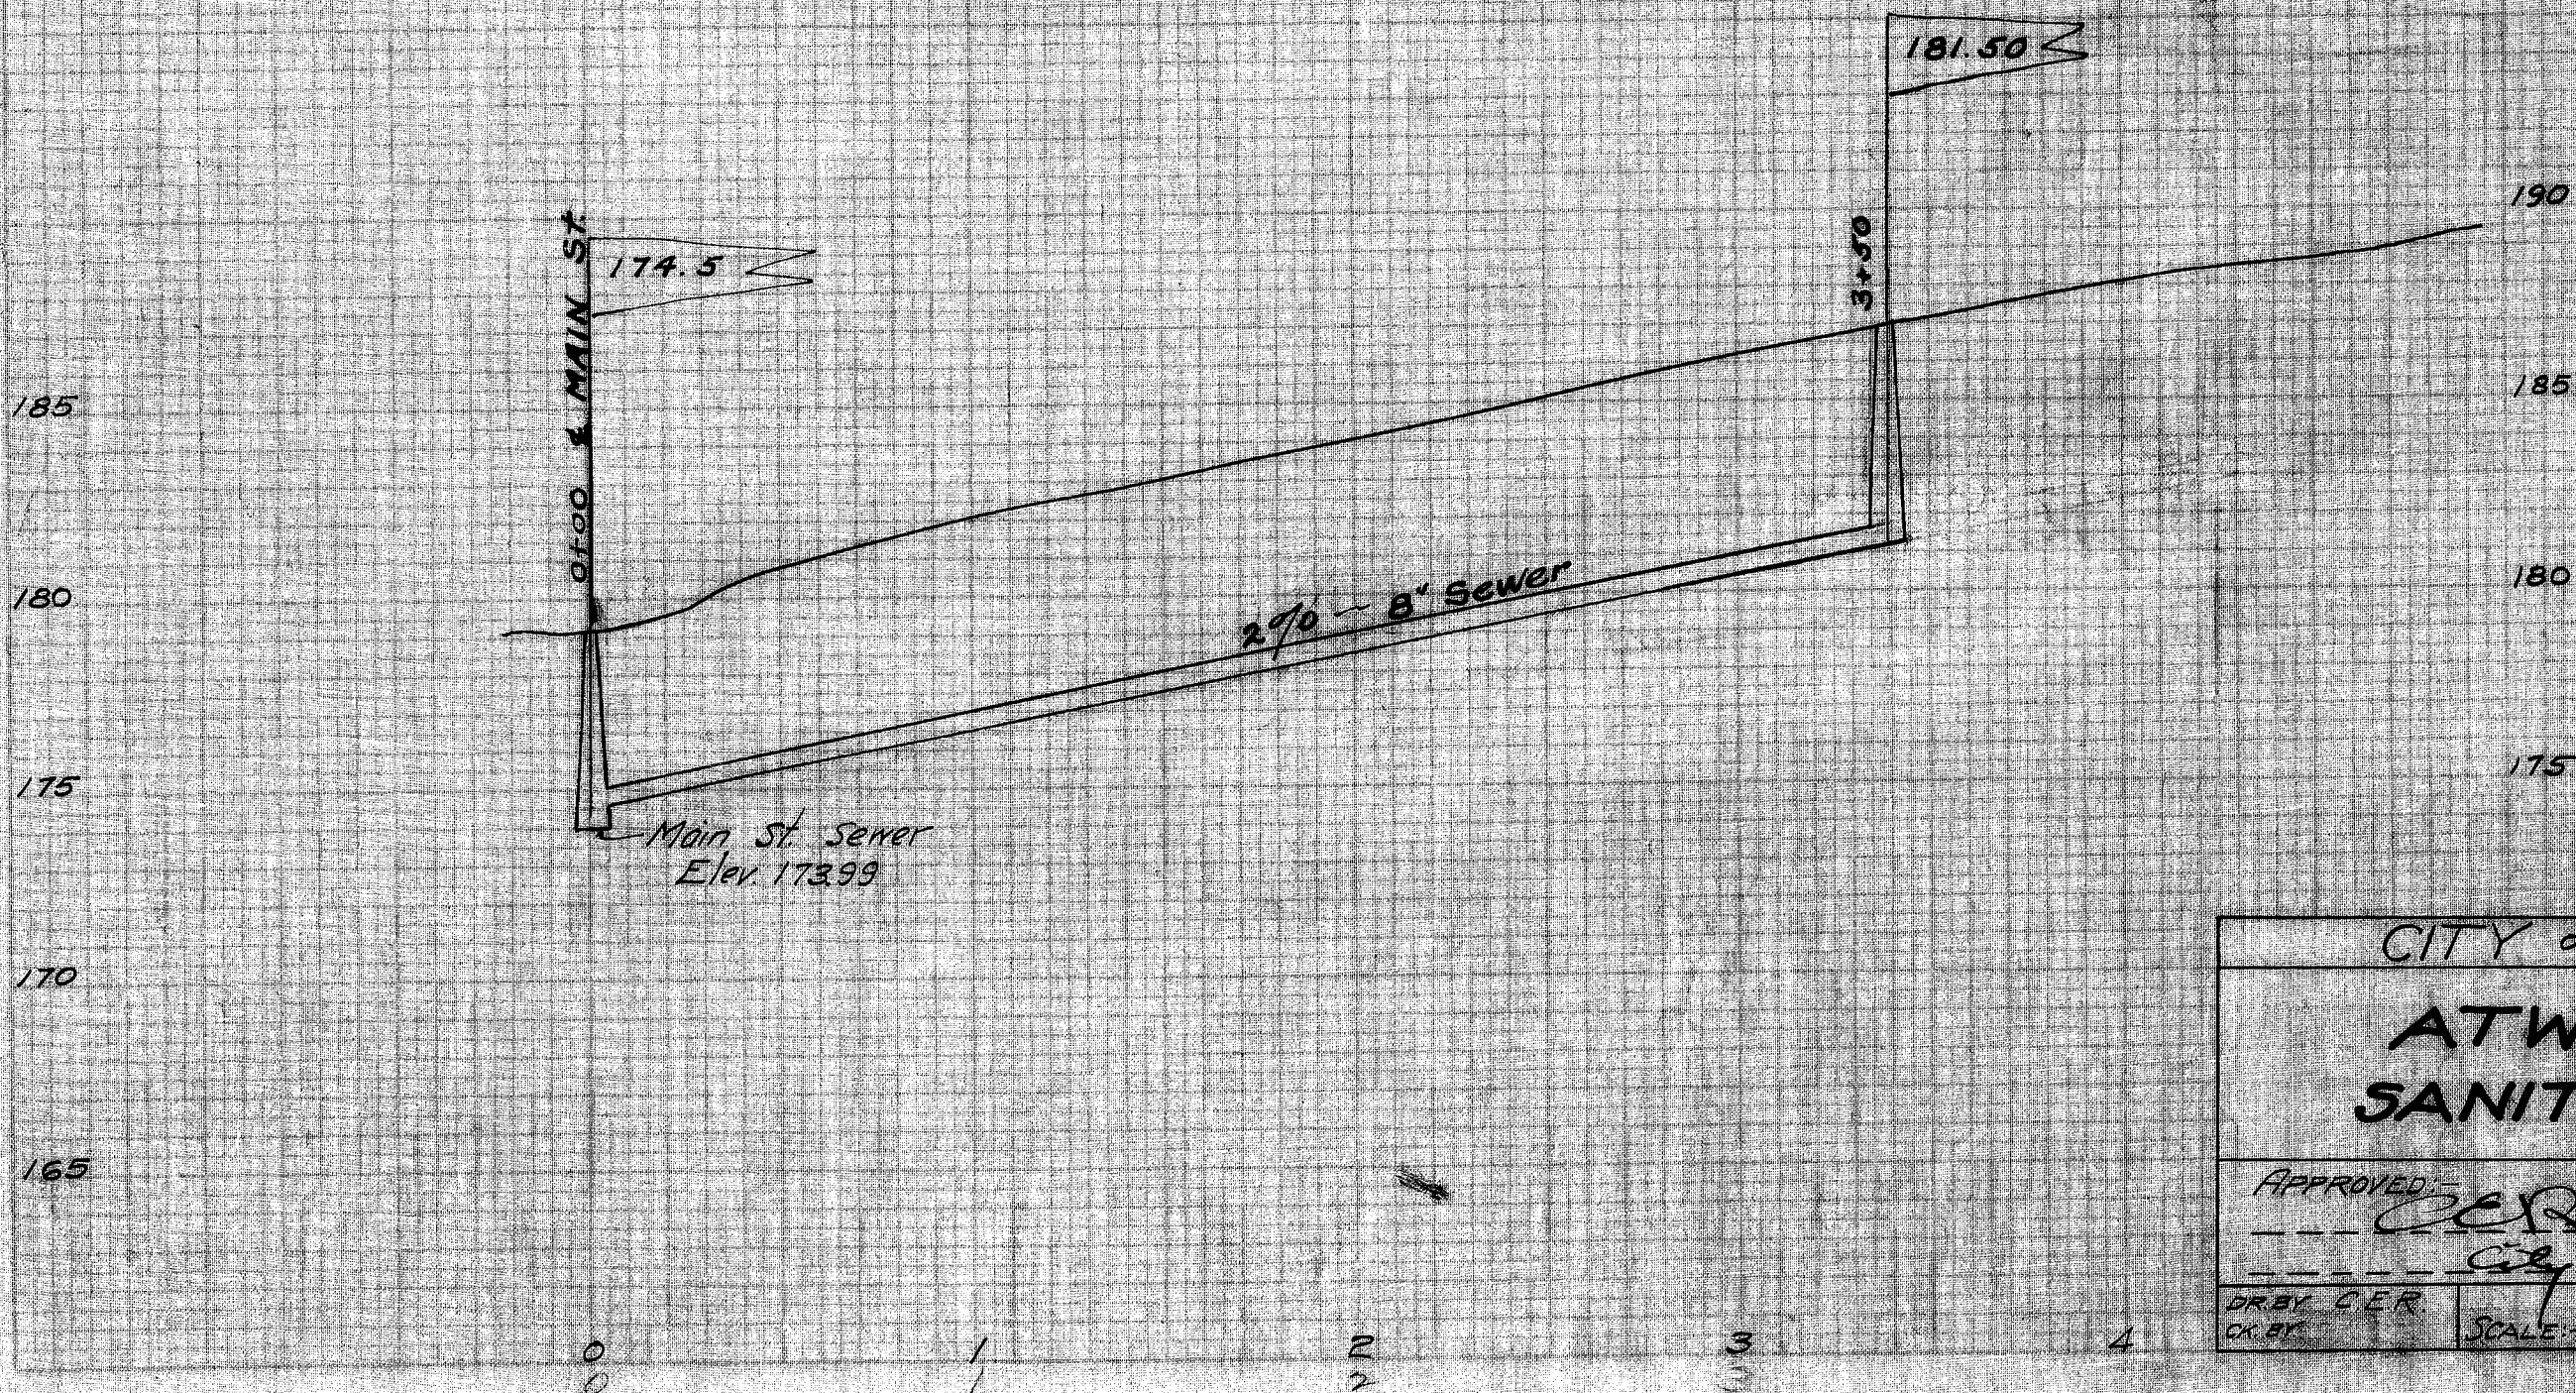

CITY OF MASSILLON, OHIO.	
ATWATER ST. SANITARY SEWER.	
APPROVED: <i>[Signature]</i>	DEPT. OF PUBLIC SERVICE ENGINEERING DIVISION.
DR. BY: C.E.R. CH. BY: <i>[Signature]</i>	MAY 1924 NB31P52
SCALE: VERT. 1"=5' HOR. 1"=50'	FILE No SE 118 Acc. No. 435