



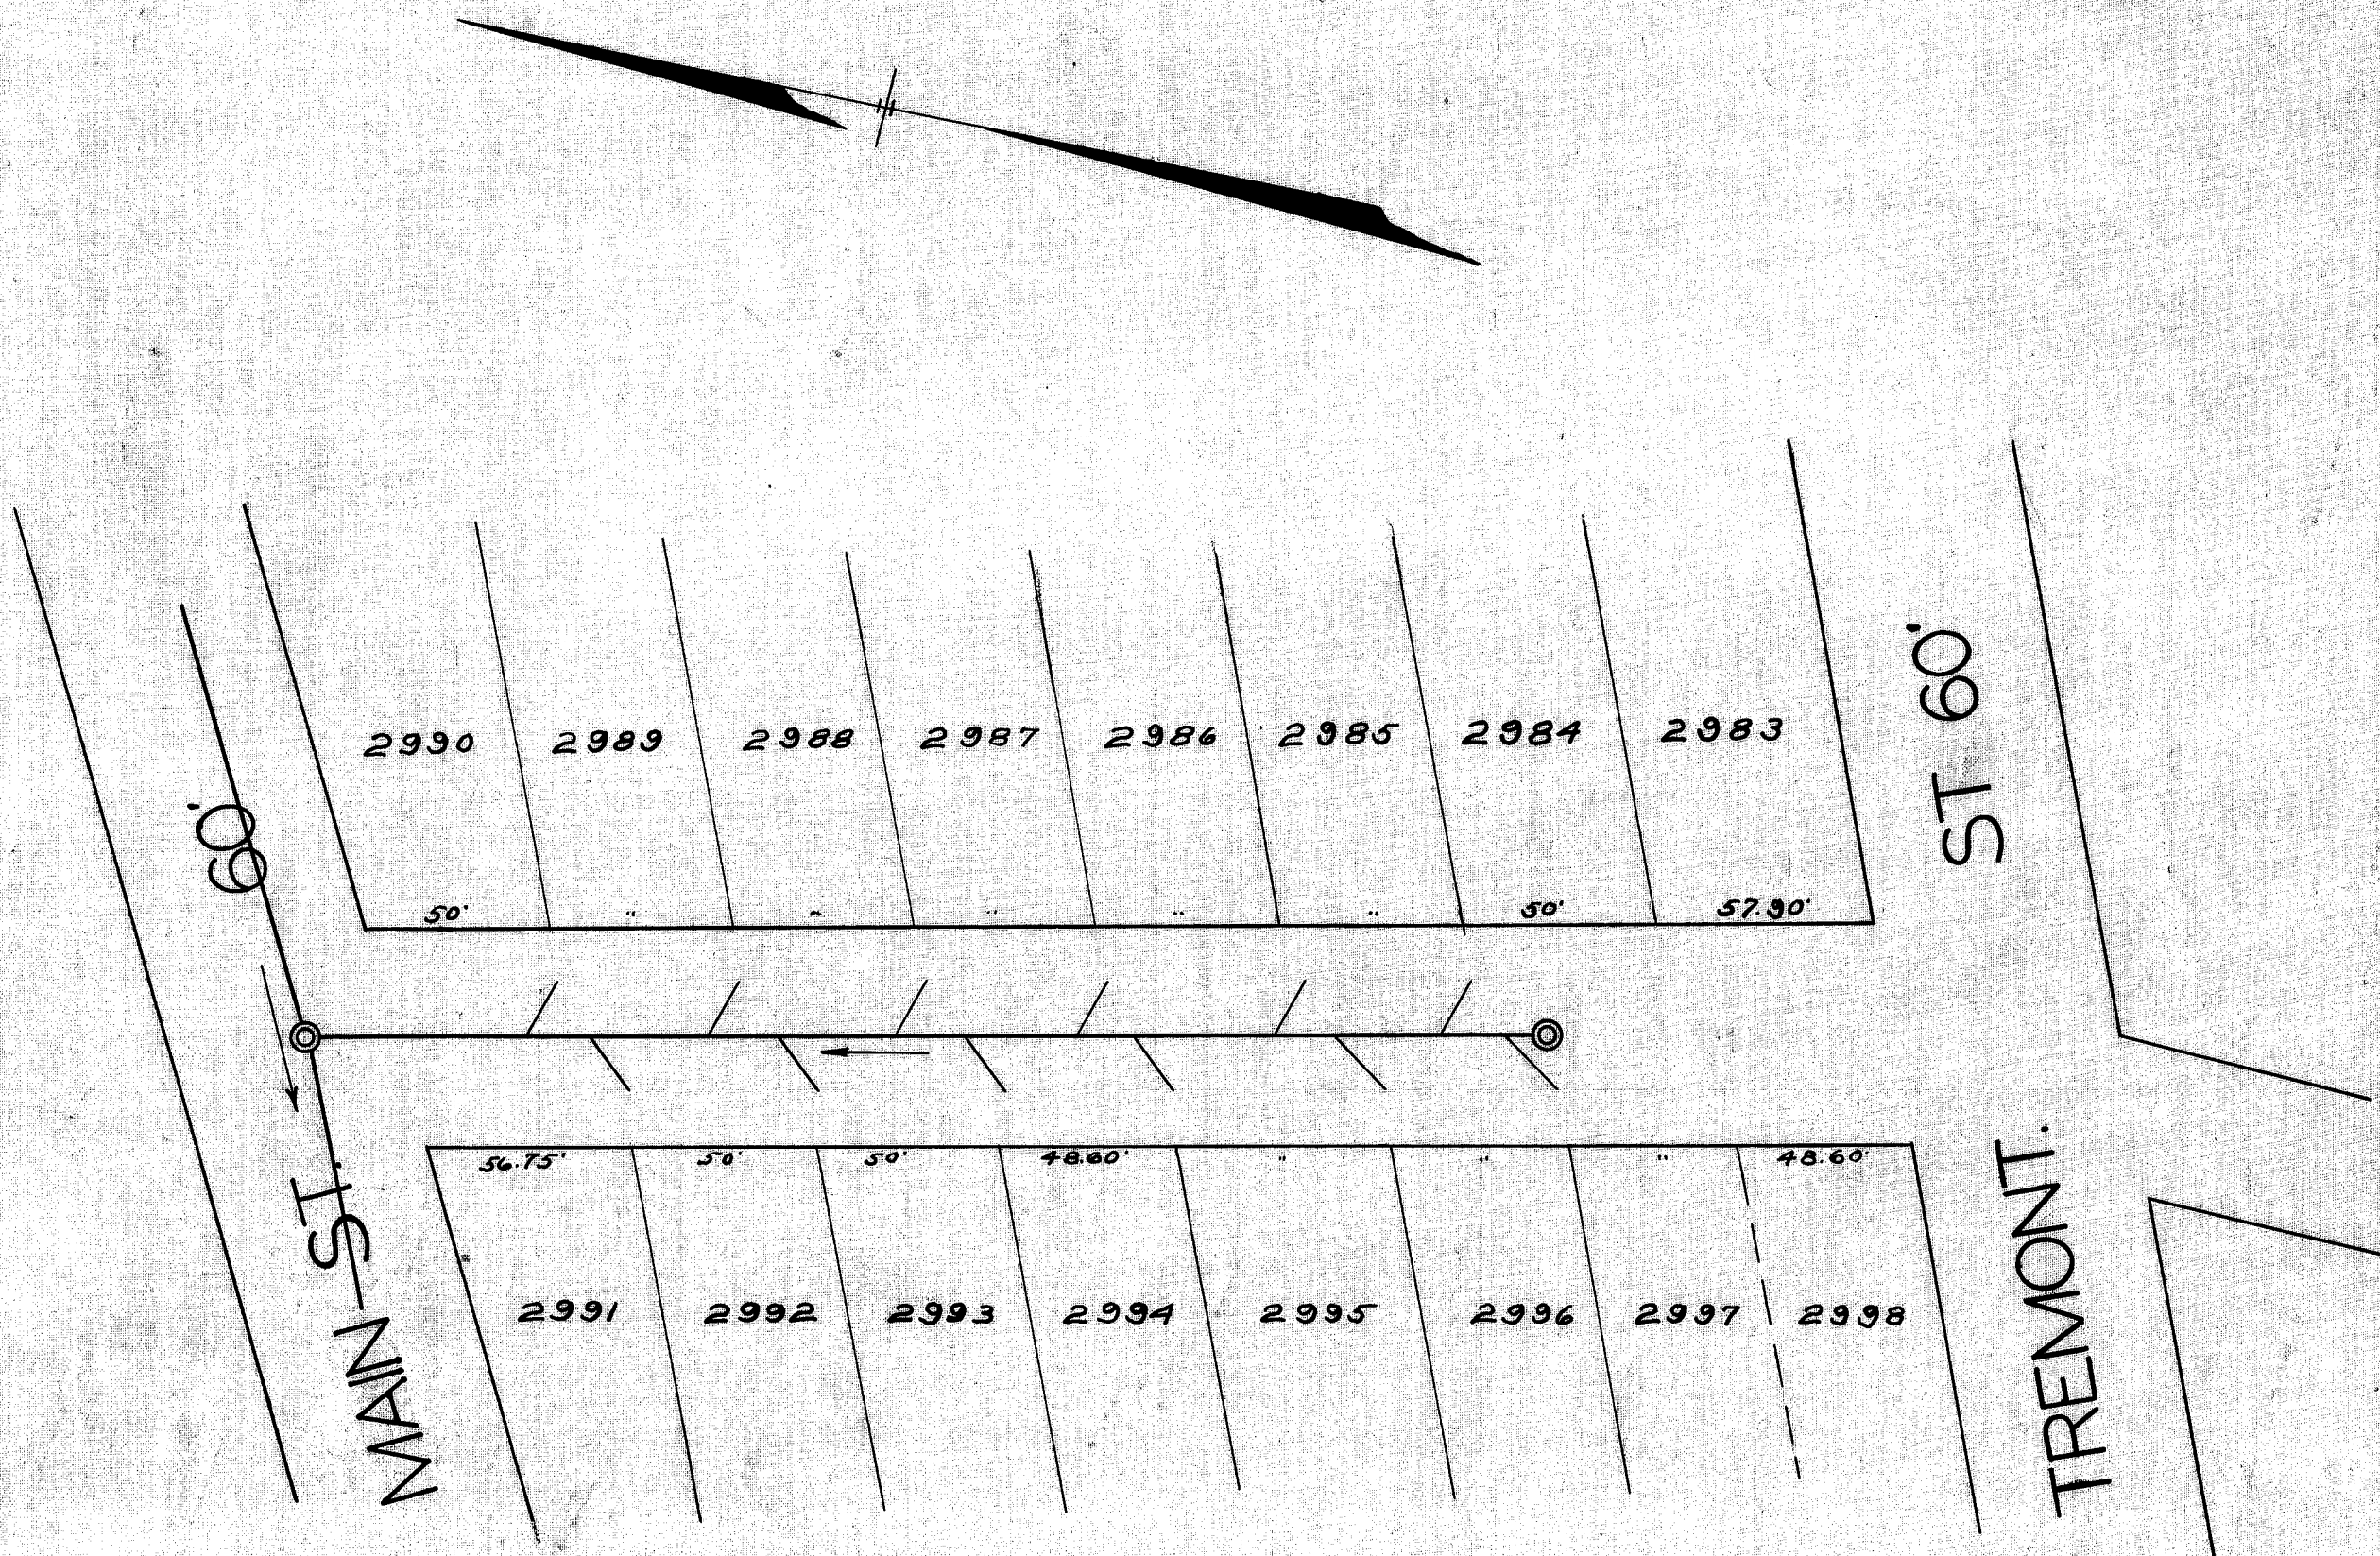

B.M. Hyd. Ricks St.
and West Main St.
Elev. 177.01

NOTE: All laterals to be 6"
and run to curb line (24).

B.M. Hyd. Ricks St.
and West Tremont St.
Elev. 186.25

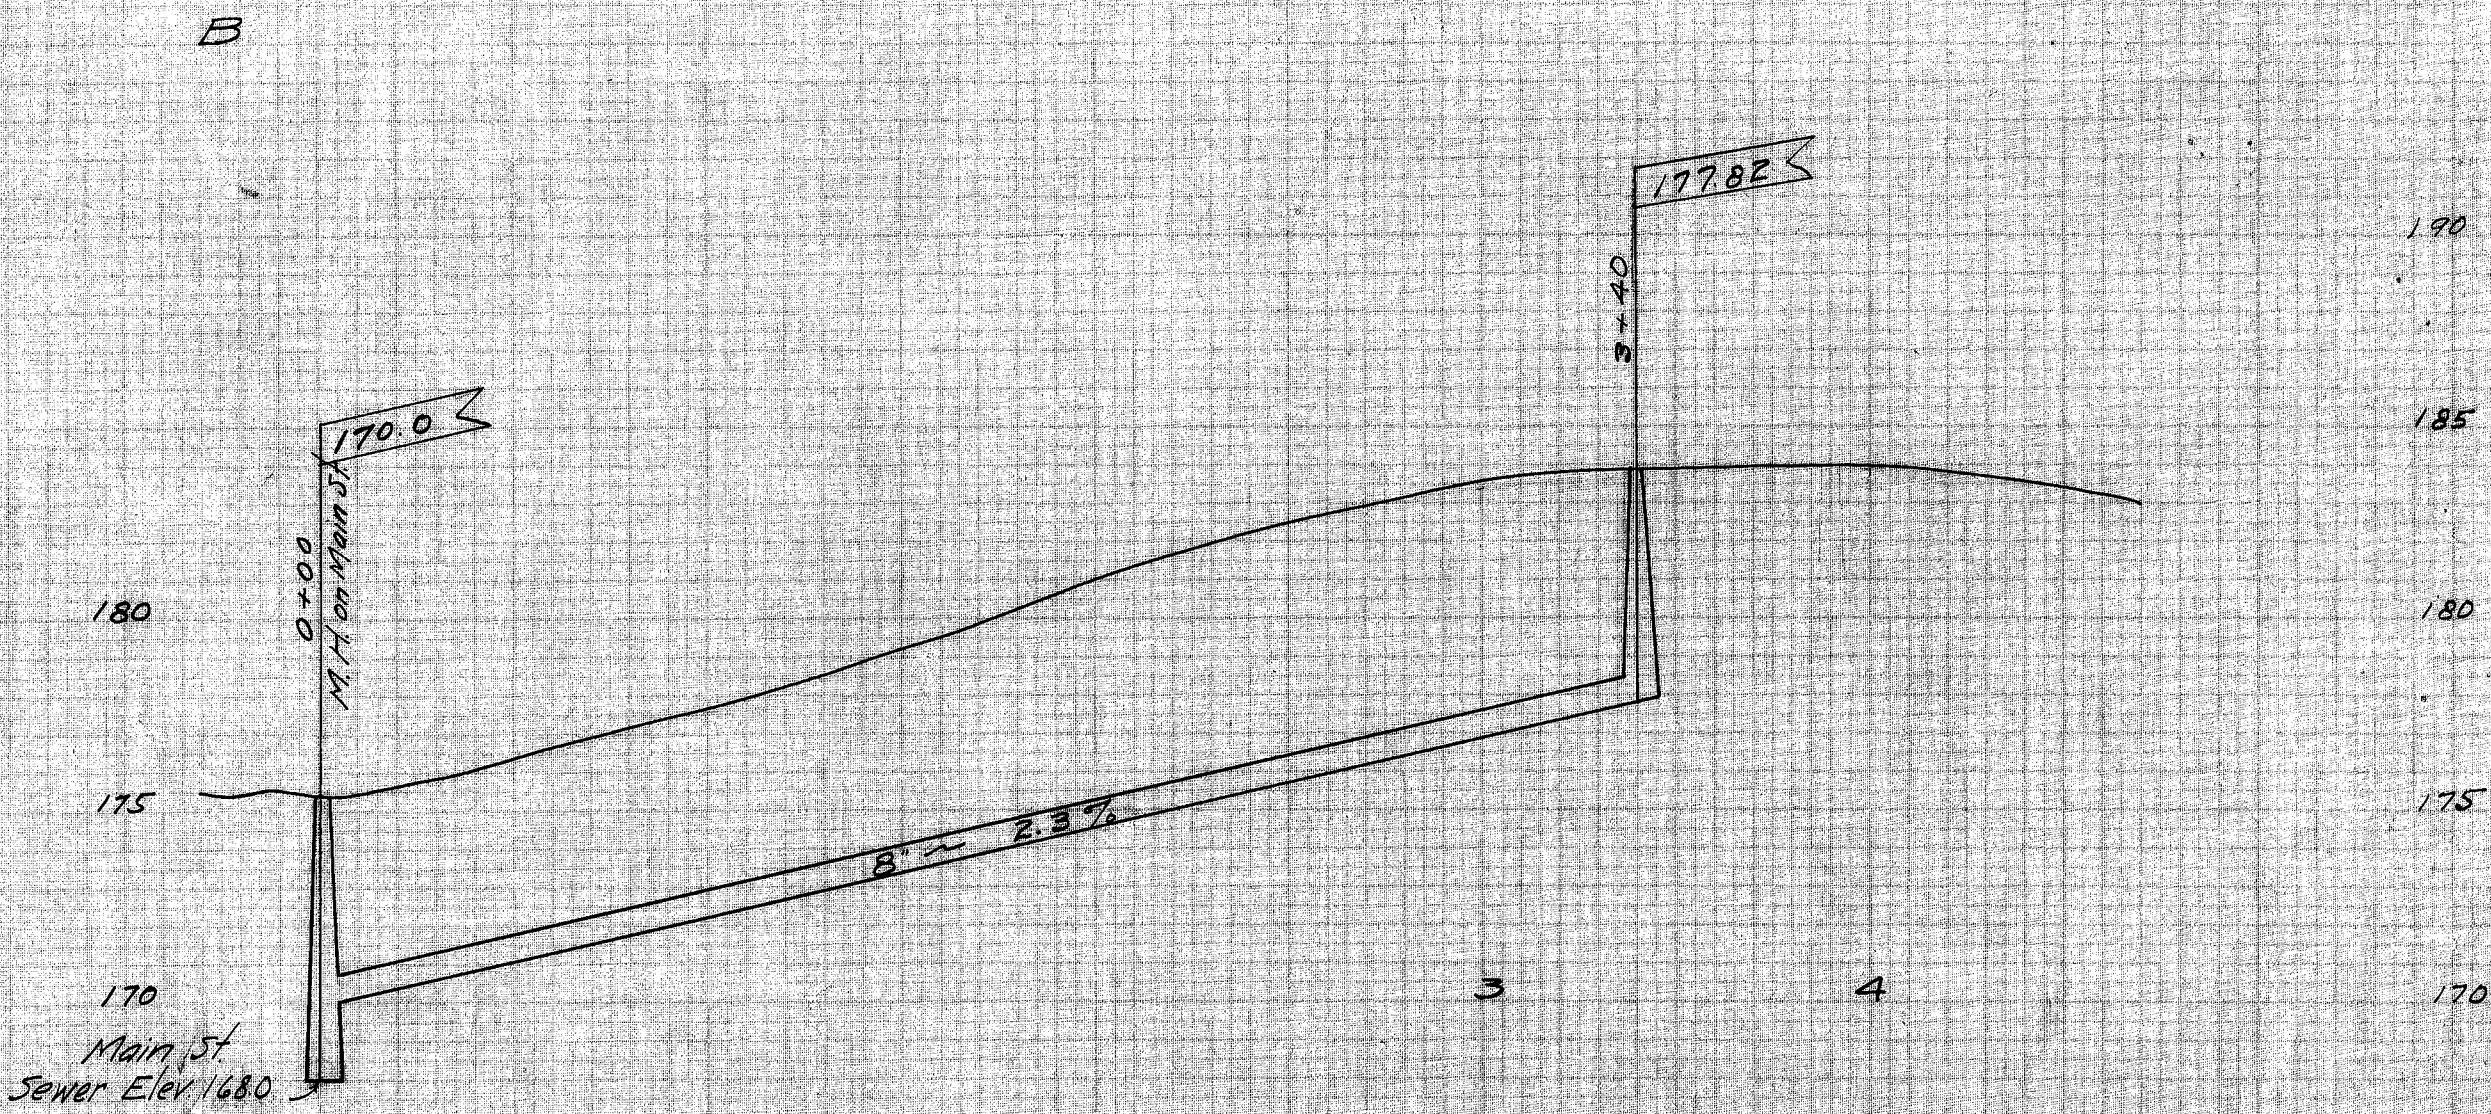

CITY OF MASSILLON, OHIO.	
RICKS ST. SANITARY SEWER.	
APPROVED - <i>CE Ricks</i> City Engineer	DEPT. OF PUBLIC SERVICE ENGINEERING DIVISION
DR. BY C.B.C. CK. BY	SCALE: VERT. 1" = 5' HOR. 1" = 50'
MAY 1924	N.B. 37 P. 52

FILE No. SE. 119
Acc. No. 436