
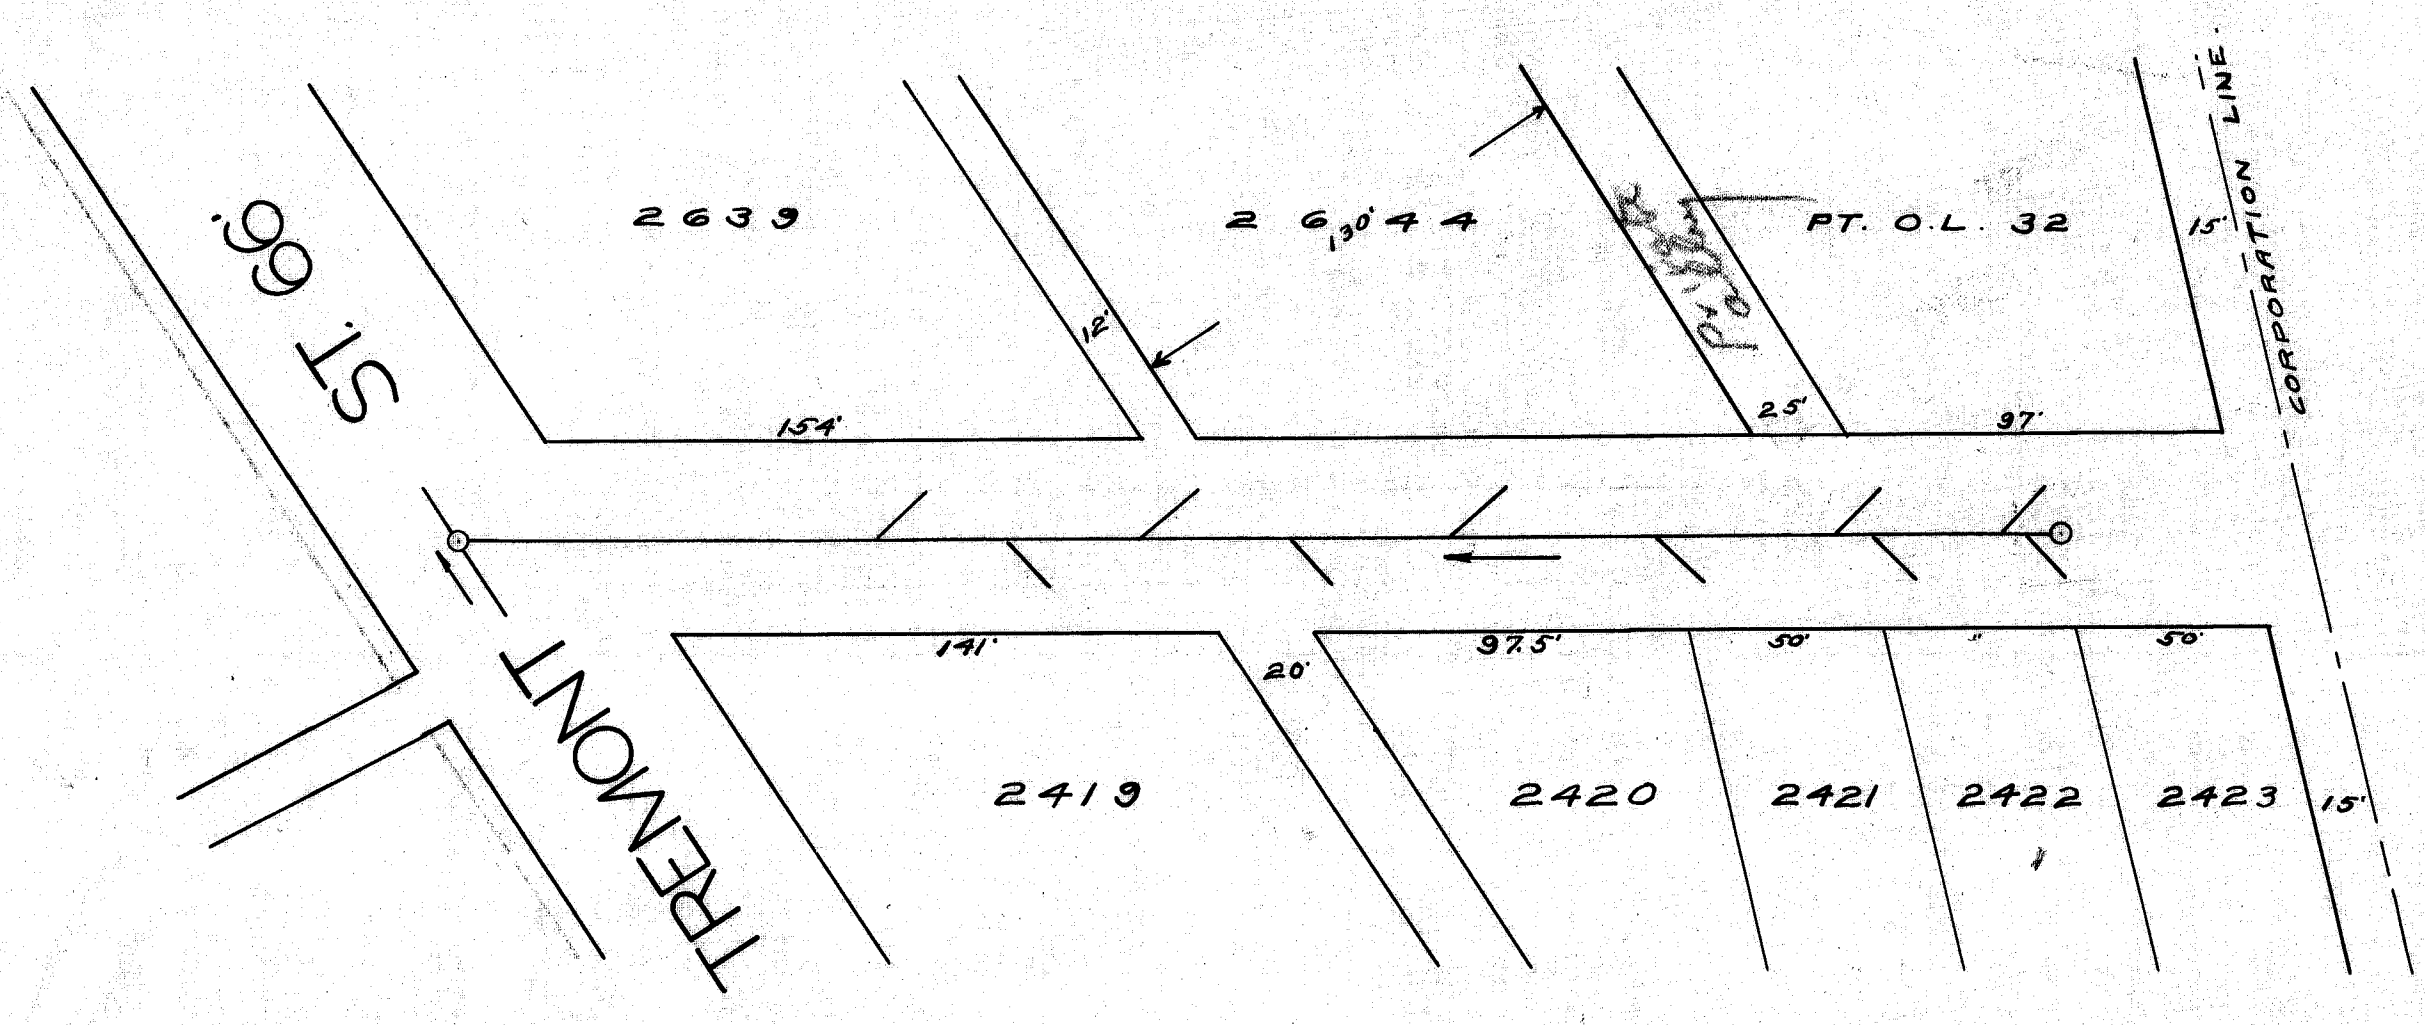



11

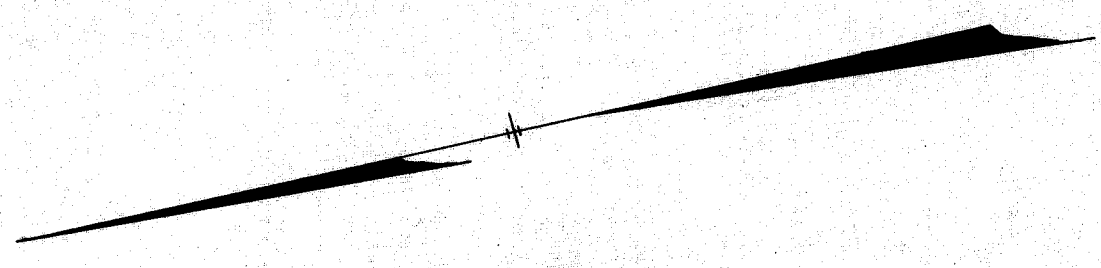

B.M. Hyd Tremont St and
Pigeon Run Road
Elev. 179.81

NOTE: All laterals to be 6"
and run to curb line. (24')

B.M. Hyd West Tremont St
and Pigeon Run Road
Elev. 179.81

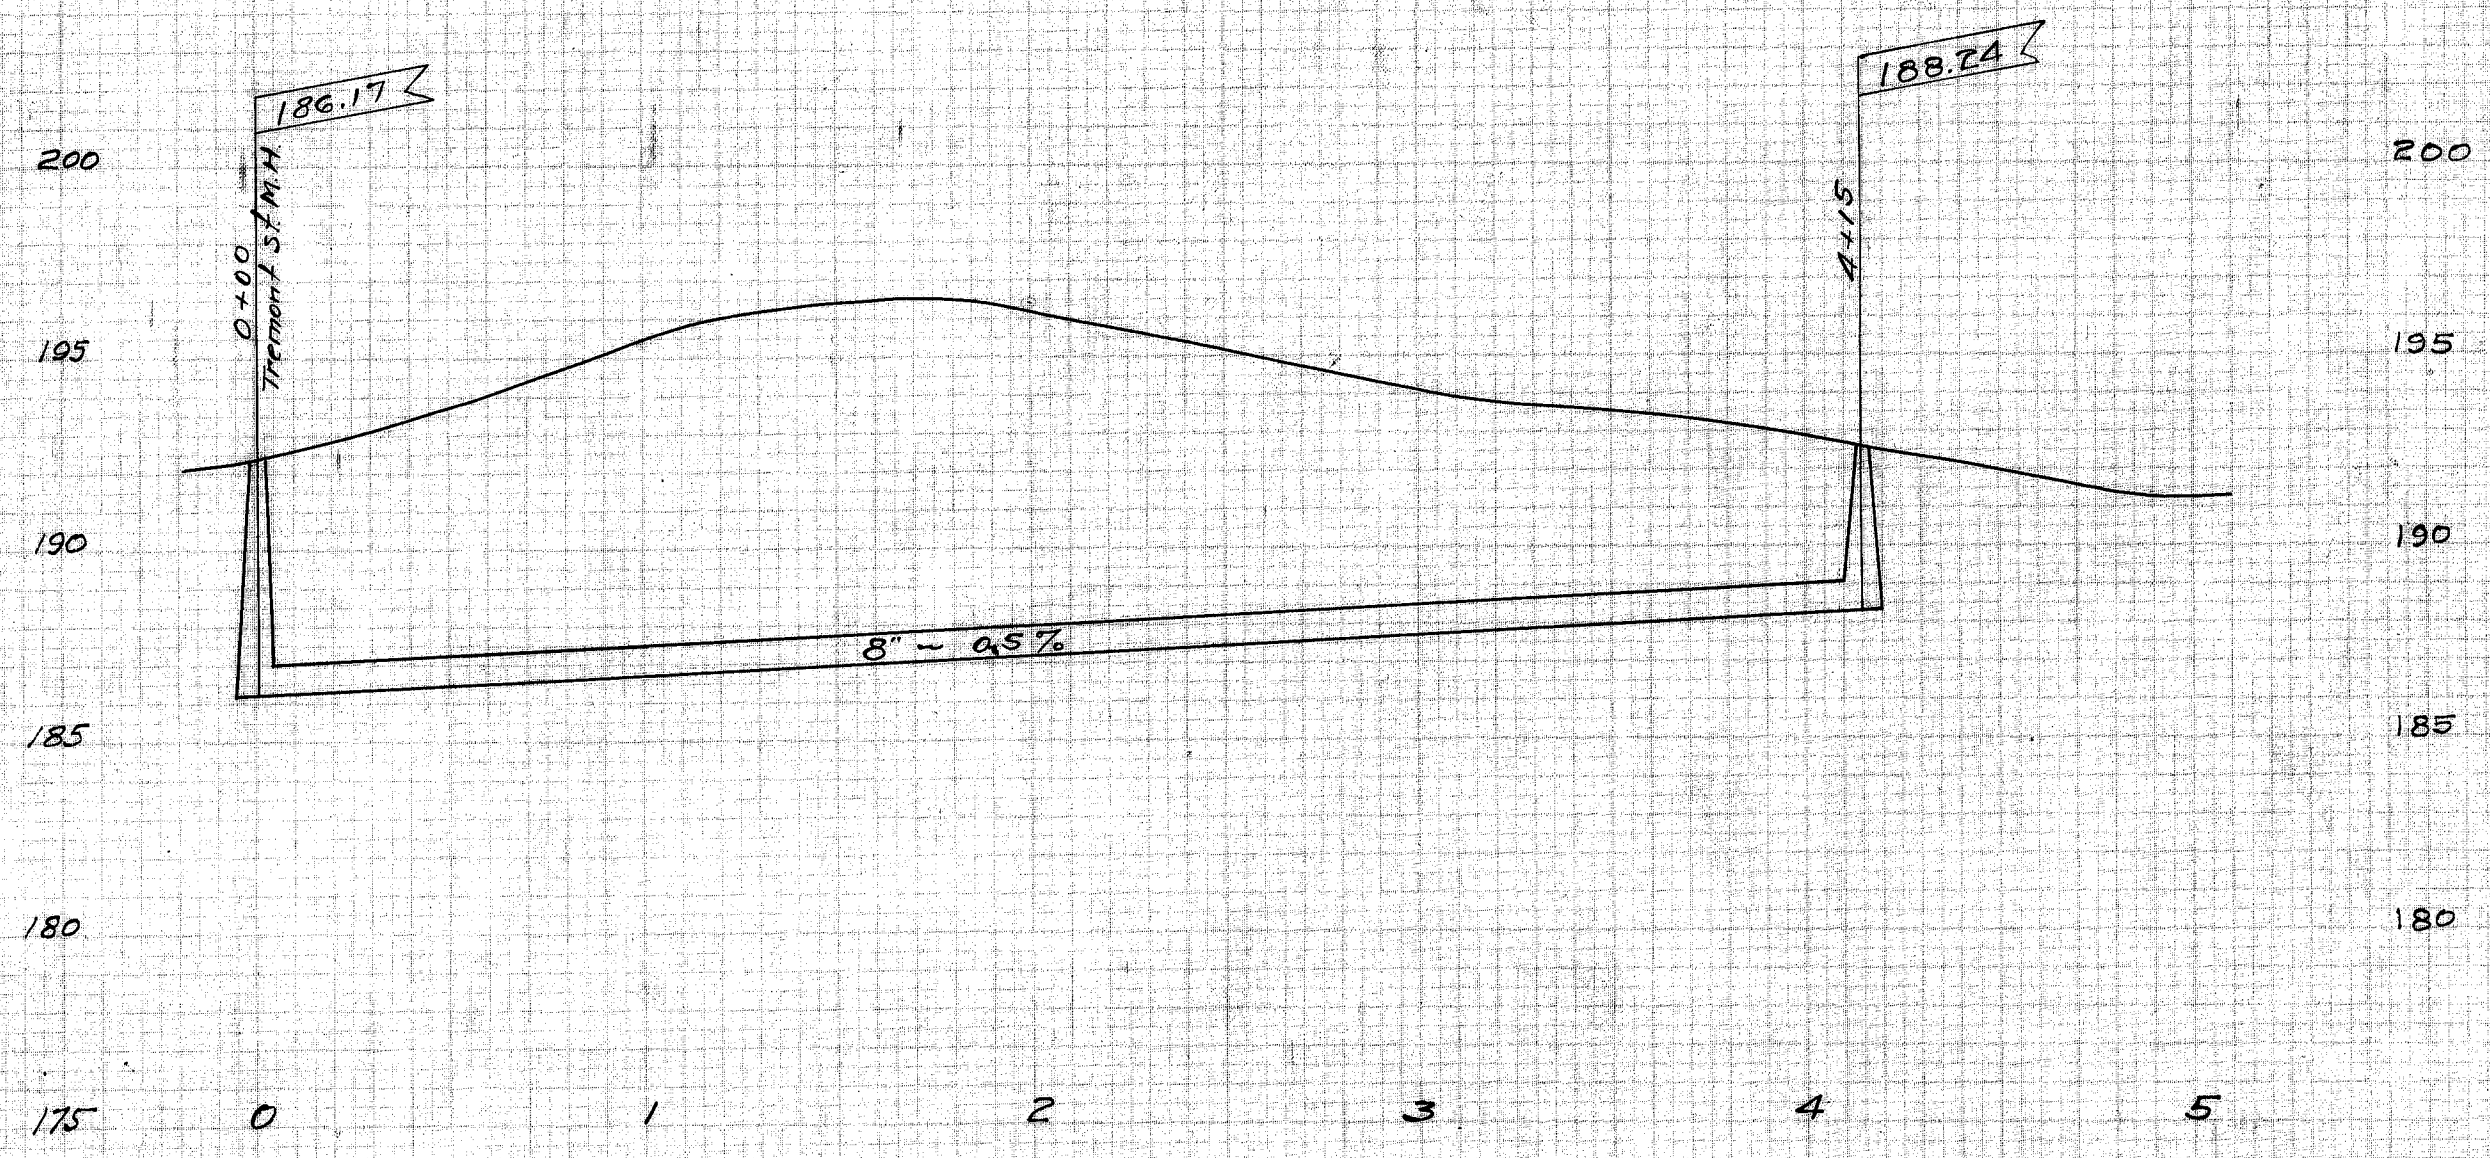

CITY OF MASSILLON, OHIO.	
BUCHER ST. SANITARY SEWER.	
APPROVED: <i>[Signature]</i> City Eng.	DEPT. OF PUBLIC SERVICE ENGINEERING DIVISION
DR. BY: E.B.C. CHK. BY:	SCALE: VERT. 1" = 5' HOR. 1" = 50'
MAY 1924	NB. 37-P-54
FILE No. 5E. 120 Acc. No. 437	