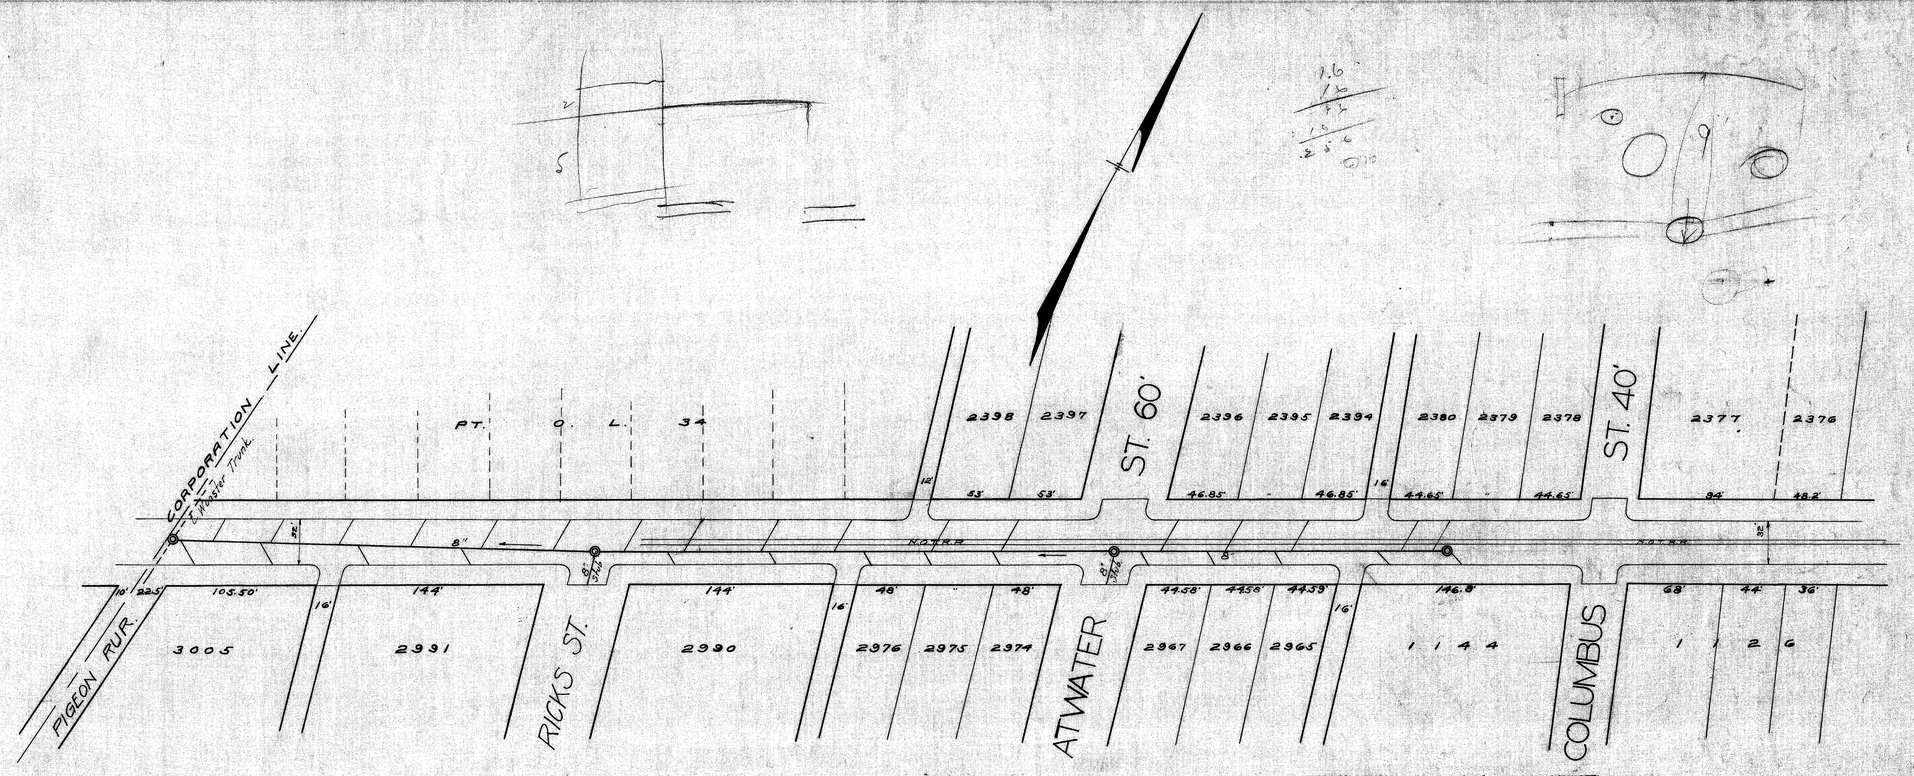

B.M. Corner of north headwall of culvert, west of corporation line. Elev. 171.71

B.M. Hyd at Ricks St and West Main St. Elev. 177.01

B.M. Hyd at West Main St and Atwater St. Elev. 181.71

Note:- All laterals to be 6" and run to curb.

B.M. Hyd West Main St. and Columbus St. Elev. 190.44

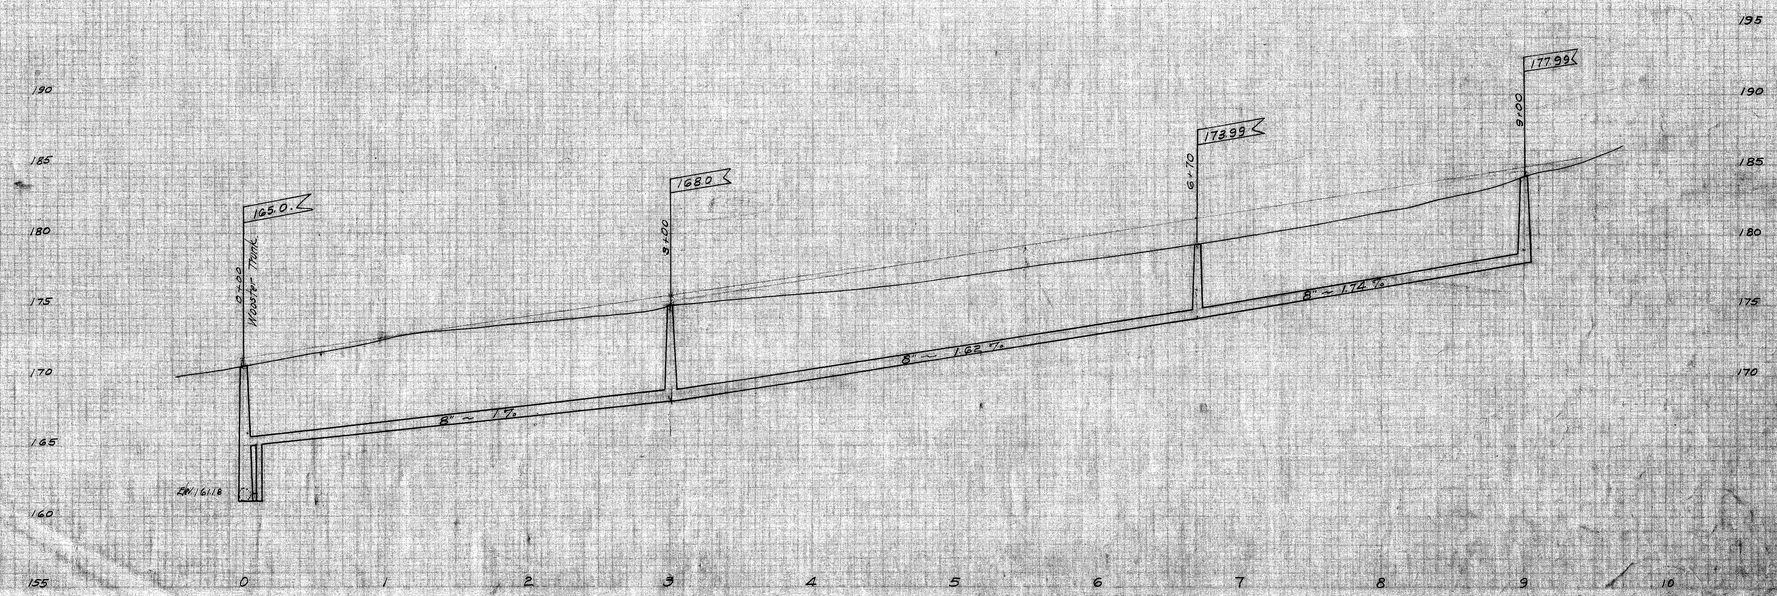

CITY OF MASSILLON, OHIO

WEST MAIN ST. SANITARY SEWER.

APPROVED: C. E. Rich, City Engr.

DEPT. OF PUBLIC SERVICE, ENGINEERING DIVISION

DRAWN: C.D.J. CK. BY: | SCALE: VERT. 1" = 5' HOR. 1" = 50' | MAY 1920 | NO. 3 OF 3

FILE NO. SE 129

ACC. NO. 4235